


DATE REVISED	DATE REVISED	FED. RD. DIST. NO.	STATE	JOB NO.	SHEET NO.	TOTAL SHEETS
		6	ARK.	100879	1	97
HWY. 49 / PARKER RD. INTERS. IMPVTS. (JONESBORO) (S)						


ARKANSAS DEPARTMENT OF TRANSPORTATION
CONSTRUCTION PLANS FOR STATE HIGHWAY

HWY. 49 / PARKER RD.
INTER. IMPVTS. (JONESBORO) (S)


CRAIGHEAD COUNTY
ROUTE 49 SECTION 4
JOB 100879
F.A.P. NHPP-9227(67)

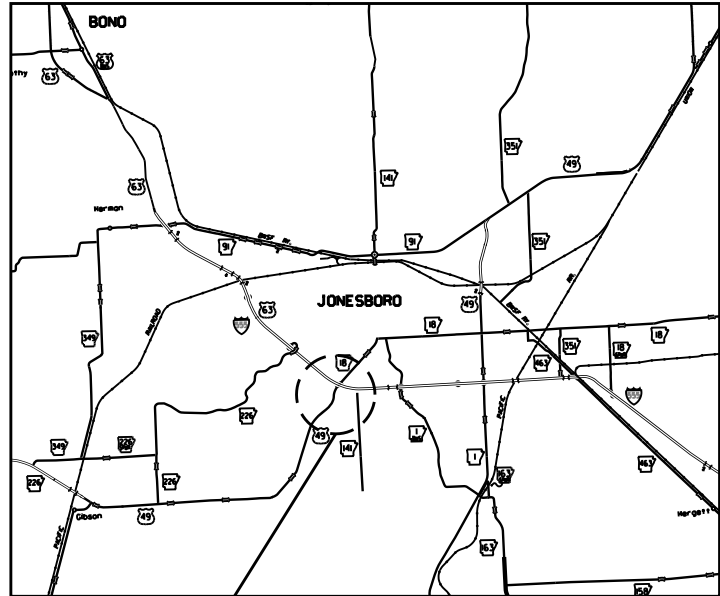

PROJECT LOCATION
VICINITY MAP

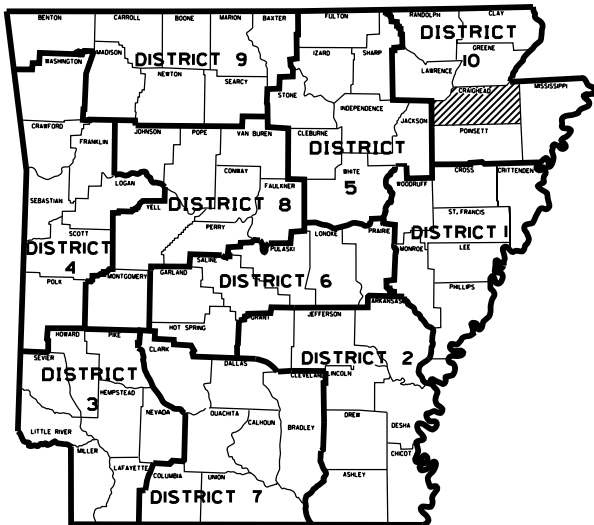

NOT TO SCALE

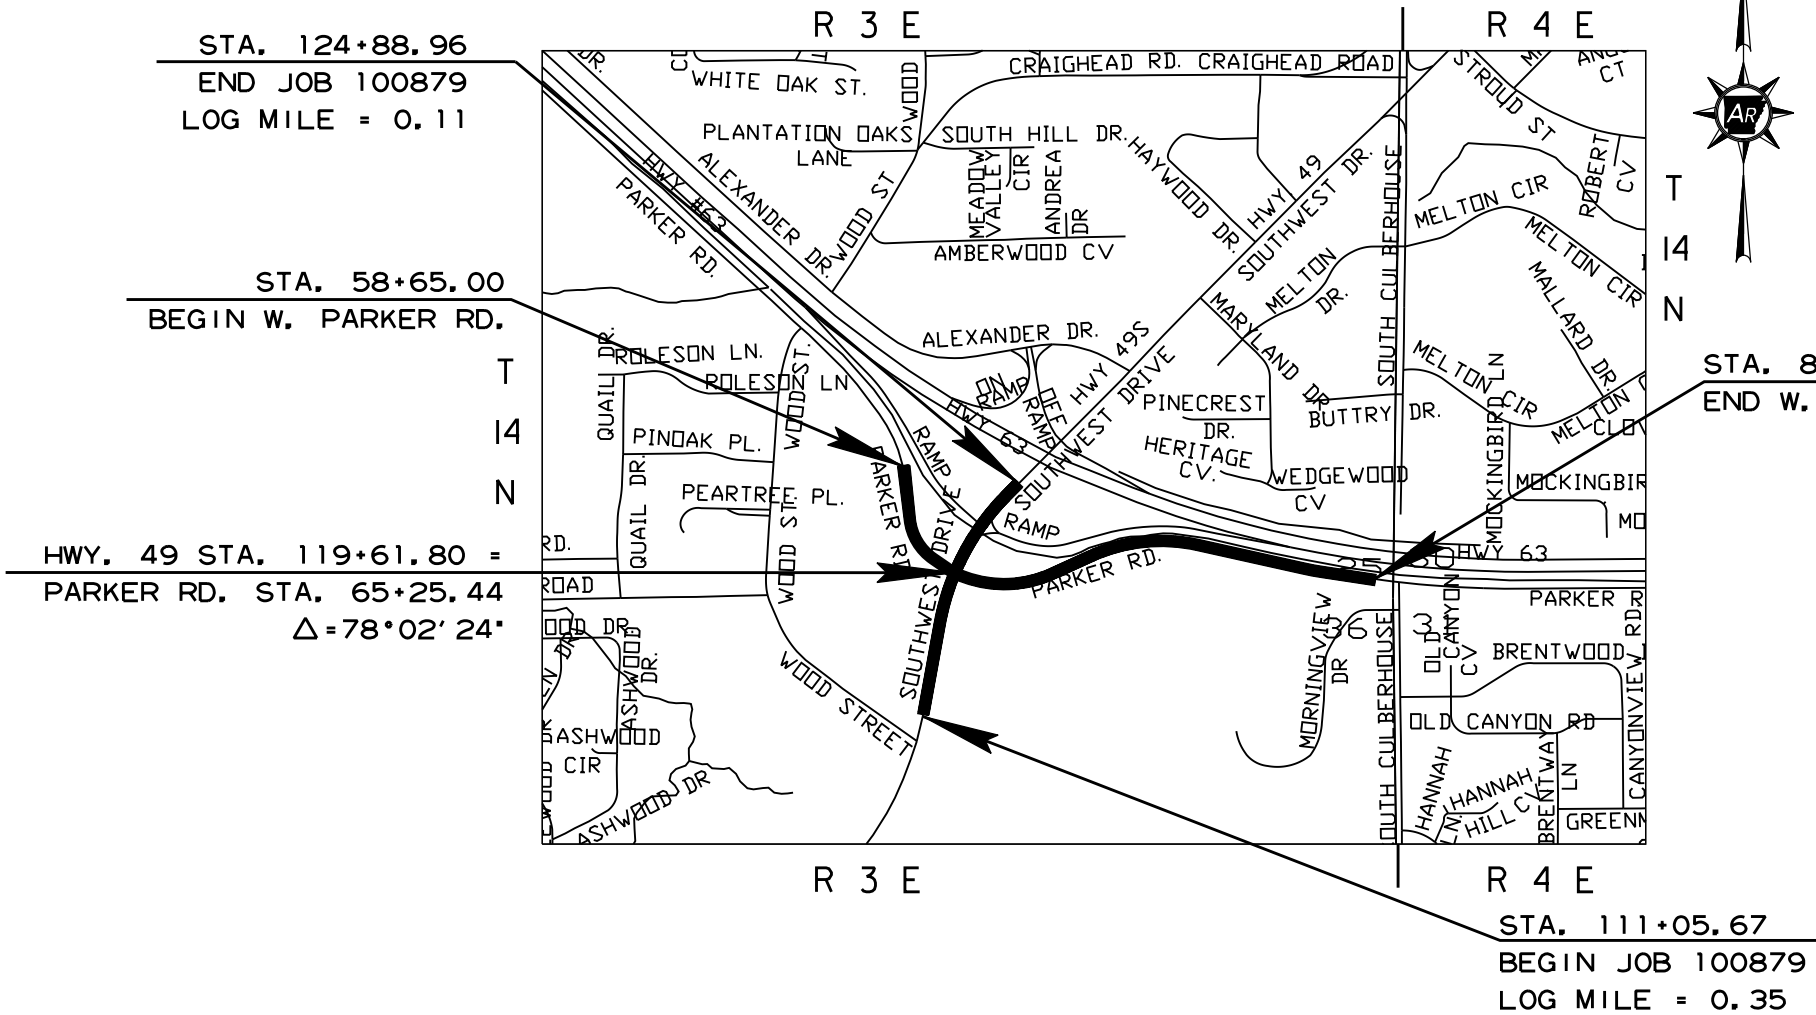

DESIGN TRAFFIC DATA

DESIGN YEAR	-----	2045
2025 ADT	-----	24,619
2045 ADT	-----	32,982
2045 DHV	-----	3,628
DIRECTIONAL DISTRIBUTION	-----	60%
TRUCKS	-----	5%
DESIGN SPEED	-----	40 MPH

PROJECT LOCATION

	BEGIN	MID-POINT	END
LATITUDE	N35°48' 18"	N35°48' 25"	N35°48' 31"
LONGITUDE	W90°43' 21"	W90°43' 19"	W90°43' 14"

GROSS LENGTH OF PROJECT	4,303.29	FEET OR 0.815	MILES
NET LENGTH OF ROADWAY	4,303.29	FEET OR 0.815	MILES
NET LENGTH OF BRIDGES	000.00	FEET OR 0.000	MILES
NET LENGTH OF PROJECT	4,303.29	FEET OR 0.815	MILES

STATE OF ARKANSAS
REGISTERED PROFESSIONAL ENGINEER
No. 14044
JASON MacDONALD
4/23/25

DATE REVISED	DATE REVISED	FED.RD. DIST.NO.	STATE	JOB NO.	SHEET NO.	TOTAL SHEETS
		6	ARK.	100879	2	97
INDEX OF SHEETS AND STANDARD DRAWINGS						

INDEX OF SHEETS	
SHEET NO.	TITLE
1	TITLE SHEET
2	INDEX OF SHEETS AND STANDARD DRAWINGS
3	GOVERNING SPECIFICATIONS AND GENERAL NOTES
4 - 9	TYPICAL SECTIONS OF IMPROVEMENT
10 - 13	SPECIAL DETAILS
14 - 17	TEMPORARY EROSION CONTROL DETAILS
18 - 23	MAINTENANCE OF TRAFFIC DETAILS
24 - 26	PERMANENT PAVEMENT MARKING DETAILS
27 - 32	QUANTITIES
33 - 35	SUMMARY OF QUANTITIES AND REVISIONS
36 - 38	SURVEY CONTROL DETAILS
39 - 44	PLAN AND PROFILE SHEETS
45	SUMMARY OF TRAFFIC SIGNAL QUANTITIES
46	TRAFFIC SIGNAL NOTES
47	TRAFFIC SIGNAL STREET NAME SIGNS
48	GROUNDING ARRAY DETAIL
49	PEDESTRIAN PUSH BUTTON PEDESTAL DETAIL
50	PUSH BUTTON PLACEMENT DETAIL
51	TRAFFIC SIGNAL QUANTITIES
52 - 60	SIGNALIZATION PLAN SHEETS
61 - 97	CROSS SECTIONS
NOTE: CROSS SECTIONS NOT NORMALLY INCLUDED IN PLANS SOLD TO PROSPECTIVE BIDDERS. BUT MAY BE HAD UPON REQUEST.	

ROADWAY STANDARD DRAWINGS		
DRWG.NO.	TITLE	DATE
CDP-1	CONCRETE DITCH PAVING	12-08-16
CG-1	CURBING DETAILS	11-29-07
DR-1	DETAILS OF DRIVEWAYS & ISLANDS	05-19-22
DR-2	DETAILS OF DRIVEWAYS & STREET TURNOUTS	05-19-22
FES-1	FLARED END SECTION	10-18-96
FES-2	FLARED END SECTION	10-18-96
FPC-9	DETAILS OF DROP INLETS & JUNCTION BOXES	11-16-01
FPC-9M	DETAILS OF DROP INLET (TYPE MO)	08-22-02
FPC-9S	DETAILS OF DROP INLET & JUNCTION BOX (TYPE ST)	07-26-12
MB-1	MAILBOX DETAILS	11-18-04
PCC-1	CONCRETE PIPE CULVERT FILL HEIGHTS & BEDDING	02-27-14
PCM-1	METAL PIPE CULVERT FILL HEIGHTS & BEDDING	02-27-14
PCP-1	PLASTIC PIPE CULVERT (HIGH DENSITY POLYETHYLENE)	02-27-14
PCP-2	PLASTIC PIPE CULVERT (PVC F949)	02-27-14
PCP-3	PLASTIC PIPE CULVERT (POLYPROPYLENE)	02-27-20
PM-1	PAVEMENT MARKING DETAILS	02-27-20
RCB-1	REINFORCED CONCRETE BOX CULVERT DETAILS	07-26-12
RCB-2	EXCAVATION PAY LIMITS, BACKFILL, & SOLID SODDING FOR BOX CULVERTS	11-20-03
RCB-3	METHOD OF EXTENDING EXISTING R.C. BOX CULVERTS	10-12-95
SD-5	CONTROLLER CABINET UTILITY DRAWER	09-12-13
SD-6	HEAVY DUTY PULL BOX	02-13-24
SD-7	SPAN WIRE ASSEMBLY WOOD POLE	02-13-24
SD-8	SIGNAL HEAD PLACEMENT	12-08-16
SD-9	SERVICE POINT	11-07-19
SD-11	STEEL POLE WITH MAST ARM	02-13-24
SE-2	TABLES AND METHOD OF SUPERELEVATION FOR TWO-WAY TRAFFIC	11-07-19
SI-1	DETAILS OF SPECIAL ITEMS	10-25-18
SI-2	REINFORCED CONCRETE RETAINING WALL (WITHOUT LIVE LOAD SURCHARGE)	05-14-20
TC-1	STANDARD TRAFFIC CONTROLS FOR HIGHWAY CONSTRUCTION	11-07-19
TC-2	STANDARD TRAFFIC CONTROLS FOR HIGHWAY CONSTRUCTION	05-20-21
TC-3	STANDARD TRAFFIC CONTROLS FOR HIGHWAY CONSTRUCTION	08-12-21
TEC-1	TEMPORARY EROSION CONTROL DEVICES	11-16-17
TEC-3	TEMPORARY EROSION CONTROL DEVICES	11-03-94
WR-1	WHEELCHAIR RAMPS NEW CONSTRUCTION AND ALTERATIONS	11-10-05
W-X003-1	DETAILS OF STANDARD WINGS FOR REINFORCED CONCRETE BOX CULVERTS	03-29-63
R-100X-X1	DETAILS OF STANDARD BARREL SECTIONS FOR REINFORCED CONCRETE BOX CULVERTS	11-16-62



GOVERNING SPECIFICATIONS

ARKANSAS STATE HIGHWAY COMMISSION STANDARD SPECIFICATIONS FOR HIGHWAY CONSTRUCTION, EDITION OF 2014, AND THE FOLLOWING SPECIAL PROVISIONS AND SUPPLEMENTAL SPECIFICATIONS:

NUMBER	TITLE
ERRATA	ERRATA FOR THE BOOK OF STANDARD SPECIFICATIONS
FHWA-1273	REQUIRED CONTRACT PROVISIONS FEDERAL-AID CONSTRUCTION CONTRACTS
FHWA-1273	SUPPLEMENT - EQUAL EMPLOYMENT OPPORTUNITY - NOTICE TO CONTRACTORS
FHWA-1273	SUPPLEMENT - SPECIFIC EQUAL EMPLOYMENT OPPORTUNITY RESPONSIBILITIES (23 U.S.C. 140)
FHWA-1273	SUPPLEMENT - EQUAL EMPLOYMENT OPPORTUNITY - GOALS AND TIMETABLES
FHWA-1273	SUPPLEMENT - EQUAL EMPLOYMENT OPPORTUNITY - FEDERAL STANDARDS
FHWA-1273	SUPPLEMENT - POSTERS AND NOTICES REQUIRED FOR FEDERAL-AID PROJECTS
FHWA-1273	SUPPLEMENT - WAGE RATE DETERMINATION
100-3	CONTRACTOR'S LICENSE
100-4	DEPARTMENT NAME CHANGE
102-2	ISSUANCE OF PROPOSALS
102-3	PREQUALIFICATION OF BIDDERS
103-2	CONTACT INFORMATION FOR MOTORIST DAMAGE CLAIMS
105-4	MAINTENANCE DURING CONSTRUCTION
107-2	RESTRAINING CONDITIONS
108-1	LIQUIDATED DAMAGES
108-2	WORK ALLOWED PRIOR TO ISSUANCE OF WORK ORDER
110-1	PROTECTION OF WATER QUALITY AND WETLANDS
210-1	UNCLASSIFIED EXCAVATION
303-1	AGGREGATE BASE COURSE
306-1	QUALITY CONTROL AND ACCEPTANCE
400-1	TACK COATS
400-4	DESIGN AND QUALITY CONTROL OF ASPHALT MIXTURES
400-5	PERCENT AIR VOIDS FOR ACHM MIX DESIGNS
400-6	LIQUID ANTI-STRIP ADDITIVE
400-7	TRACKLESS TACK
404-3	DESIGN OF ASPHALT MIXTURES
409-2	ASPHALT LABORATORY FACILITY
410-1	CONSTRUCTION REQUIREMENTS AND ACCEPTANCE OF ASPHALT CONCRETE PLANT MIX COURSES
410-2	DEVICES FOR MEASURING DENSITY FOR ROLLING PATTERNS
410-4	EVALUATION OF ACHM SUBLOT REPLACEMENT MATERIAL
416-1	RECYCLED ASPHALT PAVEMENT
501-3	PORTLAND CEMENT CONCRETE PAVEMENT
502-1	WELDED WIRE REINFORCEMENT
505-1	PORTLAND CEMENT CONCRETE DRIVEWAY
600-2	INCIDENTAL CONSTRUCTION
603-1	LANE CLOSURE NOTIFICATION
604-1	RETROREFLECTIVE SHEETING FOR TRAFFIC CONTROL DEVICES IN CONSTRUCTION ZONES
604-3	TRAFFIC CONTROL DEVICES IN CONSTRUCTION ZONES (MASH)
605-1	CONCRETE DITCH PAVING
606-1	PIPE CULVERTS FOR SIDE DRAINS
617-1	GUARDRAIL TERMINAL (TYPE 2)
617-2	GUARDRAIL DELINEATORS
620-1	MULCH COVER
621-1	FILTER SOCKS
632-1	CONCRETE ISLAND
633-1	CONCRETE WALKS, CONCRETE STEPS, AND HAND RAILING
634-1	CURBING
637-1	MAILBOXES
700-2	TRAFFIC CONTROL FACILITIES
800-1	STRUCTURES
802-5	CONCRETE FOR STRUCTURES
804-2	REINFORCING STEEL FOR STRUCTURES
JOB 100879	ACCESSIBLE PEDESTRIAN SIGNAL (APS)
JOB 100879	ACHM CURE FOR ASPHALT SURFACE TREATMENT
JOB 100879	ACTUATED CONTROLLER
JOB 100879	ARCHITECTURAL FINISH (CAST-IN PLACE RETAINING WALLS)
JOB 100879	ASPHALT MIXTURES WITH PG 76-22 BINDER
JOB 100879	ASSESSMENT OF WORKING DAYS – MAINTENANCE OF TRAFFIC
JOB 100879	BIDDING REQUIREMENTS AND CONDITIONS
JOB 100879	BROADBAND INTERNET SERVICE FOR FIELD OFFICE
JOB 100879	BUY AMERICA - CONSTRUCTION MATERIALS
JOB 100879	CABINET DRAWER ASSEMBLY
JOB 100879	CARGO PREFERENCE ACT REQUIREMENTS
JOB 100879	COLD MILLING – COUNTY PROPERTY
JOB 100879	DESIGN AND QUALITY CONTROL ASPHALT MIXTURES
JOB 100879	DISADVANTAGED BUSINESS ENTERPRISE BIDDER'S RESPONSIBILITIES
JOB 100879	ELECTRICAL CONDUCTORS FOR LUMINAIRES
JOB 100879	ELECTRICAL CONDUCTORS IN CONDUIT
JOB 100879	EMERGENCY BATTERY BACKUP SYSTEM INSTALLATION
JOB 100879	FLEXIBLE BEGINNING OF WORK – CALENDAR DAY CONTRACT

JOB 100879	GOALS FOR DISADVANTAGED BUSINESS ENTERPRISE PARTICIPATION
JOB 100879	HYBRID VIDEO/RADAR DETECTION SYSTEM
JOB 100879	LED COUNTDOWN PEDESTRIAN SIGNAL HEAD
JOB 100879	LED LUMINAIRE ASSEMBLY (BUG UO TYPE)
JOB 100879	LED TRAFFIC SIGNAL HEAD
JOB 100879	LIQUIDATED DAMAGES PROCEDURE FOR BID LETTINGS
JOB 100879	LOCAL RADIO WITH ANTENNA RELOCATION
JOB 100879	LONGITUDINAL JOINT DENSITIES FOR ACHM SURFACE COURSES
JOB 100879	MAINTENANCE OF TRAFFIC
JOB 100879	MANDATORY ELECTRONIC CONTRACT
JOB 100879	MANDATORY ELECTRONIC DOCUMENT SUBMITTAL
JOB 100879	OFF-SITE RESTRAINING CONDITIONS FOR INDIANA AND NORTHERN LONG-EARED BATS
JOB 100879	PARTNERING REQUIREMENTS
JOB 100879	PLASTIC PIPE
JOB 100879	PRICE ADJUSTMENT FOR ASPHALT BINDER
JOB 100879	PRICE ADJUSTMENT FOR FUEL
JOB 100879	PROHIBITION OF CERTAIN TELECOMMUNICATIONS AND VIDEO SURVEILLANCE SERVICES OR EQUIPMENT
JOB 100879	REMOVAL OF TRAFFIC SIGNAL EQUIPMENT
JOB 100879	RETROREFLECTIVE BACKPLATES
JOB 100879	SERVICE POINT ASSEMBLY (TRAFFIC CONTROL DEVICES)
JOB 100879	SHORING FOR CULVERTS
JOB 100879	SOIL STABILIZATION
JOB 100879	STORM WATER POLLUTION PREVENTION PLAN
JOB 100879	STREET NAME SIGN (MAST ARM MOUNTED)
JOB 100879	SUBMISSION OF ASPHALT CONCRETE HOT MIX ACCEPTANCE TEST RESULTS
JOB 100879	SYSTEM LOCAL CONTROLLER
JOB 100879	TEXTURED COATING FINISH (CAST-IN PLACE RETAINING WALLS)
JOB 100879	UTILITY ADJUSTMENTS
JOB 100879	VALUE ENGINEERING
JOB 100879	WARM MIX ASPHALT
JOB 100879	WELLHEAD PROTECTION


GENERAL NOTES

1. GRADE LINE DENOTES FINISHED GRADE WHERE SHOWN ON PLANS.
2. ALL PIPE LINES, POWER, TELEPHONE, AND TELEGRAPH LINES TO BE MOVED OR LOWERED BY THE RESPECTIVE OWNERS AS PER AGREEMENT WITH SUCH OWNERS.
3. ANY EQUIPMENT OR APPURTENANCE THAT INTERFERES WITH THE PROPOSED CONSTRUCTION AND WHICH MAY BE THE PROPERTY OF UTILITY SERVICE ORGANIZATIONS SHALL BE MOVED BY THE OWNERS UNLESS OTHERWISE PROVIDED.
4. THE CONTRACTOR SHALL BE RESPONSIBLE FOR MAINTAINING U. S. MAILBOXES WITHIN THE PROJECT LIMITS IN SUCH A MANNER THAT THE PUBLIC MAY RECEIVE CONTINUED MAIL SERVICE. PAYMENT WILL BE CONSIDERED INCLUDED IN THE PRICE BID FOR THE VARIOUS BID ITEMS.
5. ALL LAND MONUMENTS LOCATED WITHIN THE CONSTRUCTION AREA SHALL BE PROTECTED IN ACCORDANCE WITH SECTION 107.12 OF THE STANDARD SPECIFICATIONS.
6. ALL TREES THAT DO NOT DIRECTLY INTERFERE WITH THE PROPOSED CONSTRUCTION SHALL BE SPARED AS DIRECTED BY THE ENGINEER. CARE AND DISCRETION SHALL BE USED TO ENSURE THAT ALL TREES NOT TO BE REMOVED SHALL BE HARMED AS LITTLE AS POSSIBLE DURING THE CONSTRUCTION OPERATIONS.
7. THE CONTRACTOR SHALL BE RESPONSIBLE FOR PROVIDING A FENCE TO CONTROL LIVESTOCK IN AREAS WHERE PASTURES ARE SEVERED. WIRE FENCE MAY BE CONSTRUCTED INITIALLY, OR IN LIEU THEREOF, THE CONTRACTOR AT HIS OWN EXPENSE, MAY ELECT TO PROVIDE TEMPORARY FENCING SUITABLE TO CONTAIN LIVESTOCK.
8. THE SEQUENCE AS SHOWN ON THE MAINTENANCE OF TRAFFIC PLANS IS A GENERAL OUTLINE FOR THE CONSTRUCTION OF THIS PROJECT, AND IN NO WAY IS IT INTENDED TO COVER EVERY ITEM IN THE PROJECT. ITEMS NOT CRITICAL TO THE CONSTRUCTION SEQUENCE MAY BE CONSTRUCTED IN ANY STAGE AS APPROVED BY THE RESIDENT ENGINEER.
9. ALL FLEXIBLE BASE AND ASPHALTIC PAVEMENTS REMOVED SHALL BE PAID FOR UNDER THE ITEM NO. 210 - UNCLASSIFIED EXCAVATION.
10. THE EXISTING ASPHALT PAVEMENT TO BE REMOVED FROM THE REMAINING PAVEMENT SHALL BE SEPARATED BY SAWING ALONG A NEAT LINE. AFTER SAWING, THE PAVEMENT TO BE REMOVED SHALL BE CAREFULLY REMOVED IN A MANNER THAT WILL NOT DAMAGE THE PAVEMENT THAT IS TO REMAIN. ANY DAMAGE OF THE ASPHALT PAVEMENT THAT IS TO REMAIN IN PLACE SHALL BE REPAIRED AT THE CONTRACTOR'S EXPENSE.
11. THIS PROJECT IS COVERED UNDER A SECTION 404 NATIONWIDE 14 PERMIT. REFER TO SECTION 110 OF THE STANDARD SPECIFICATIONS, EDITION OF 2014, FOR PERMIT REQUIREMENTS.

DATE REVISED	DATE REVISED	FED.RD. DIST.NO.	STATE	JOB NO.	SHEET NO.	TOTAL SHEETS
		6	ARK.	100879	3	97
GOVERNING SPECS. AND GENERAL NOTES						




• SPECIAL DETAIL SIDEWALK FROM STA. 112+00 TO STA. 117+35

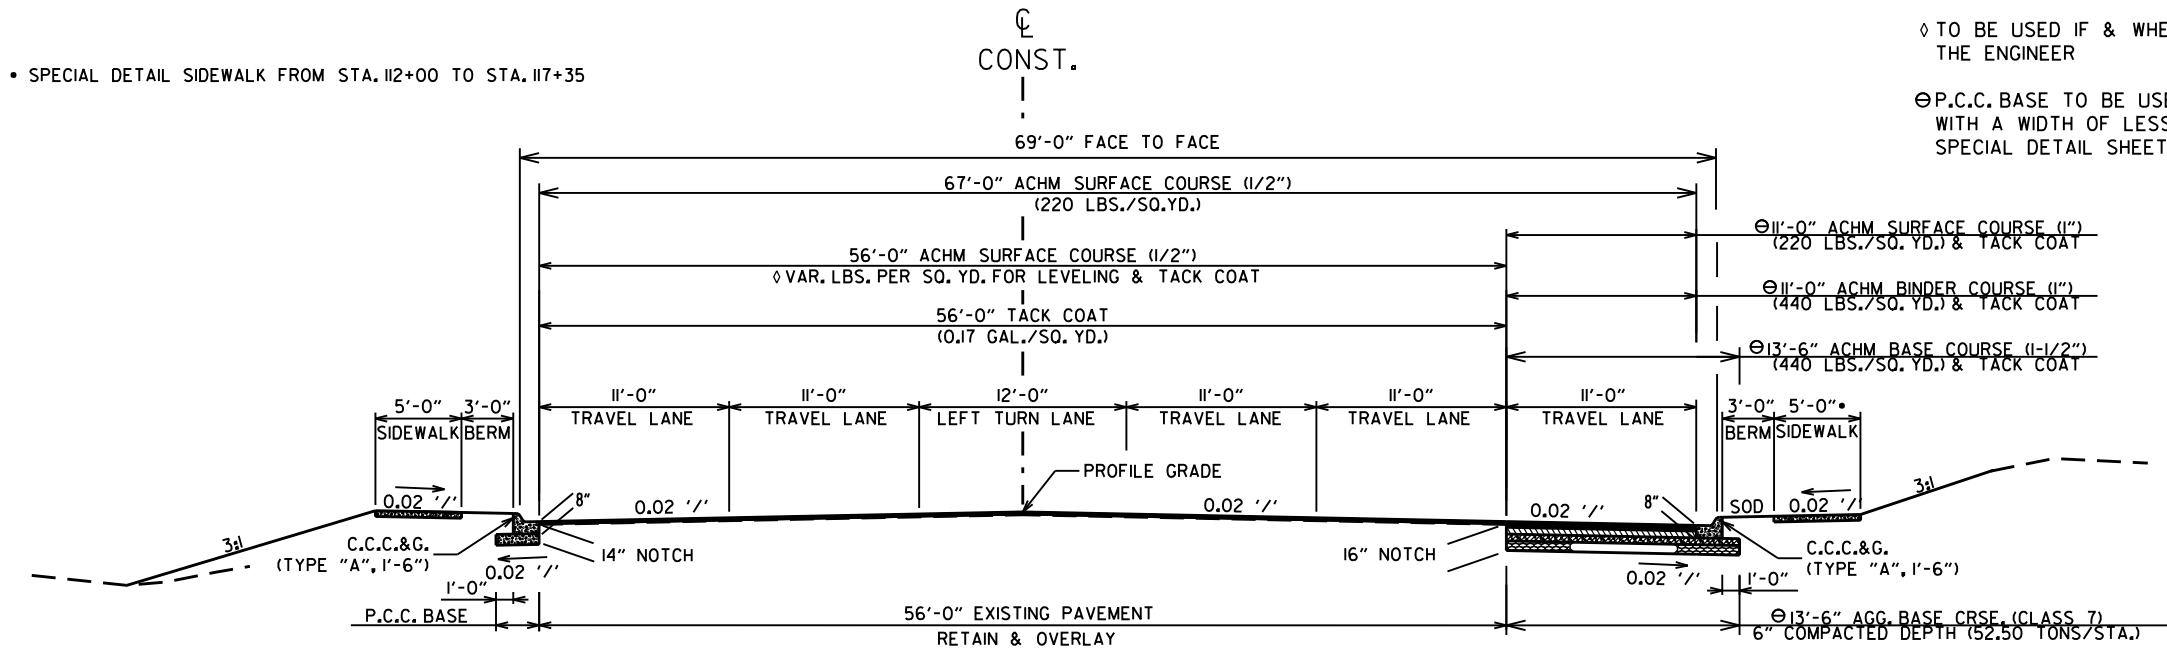

HWY. 49 - NOTCH AND WIDEN
W/56' EXISTING NOTCH
NORTHBOUND
STA. 111+24.19 - STA. 115+70.00

• SPECIAL DETAIL SIDEWALK FROM STA. 112+00 TO STA. 117+35

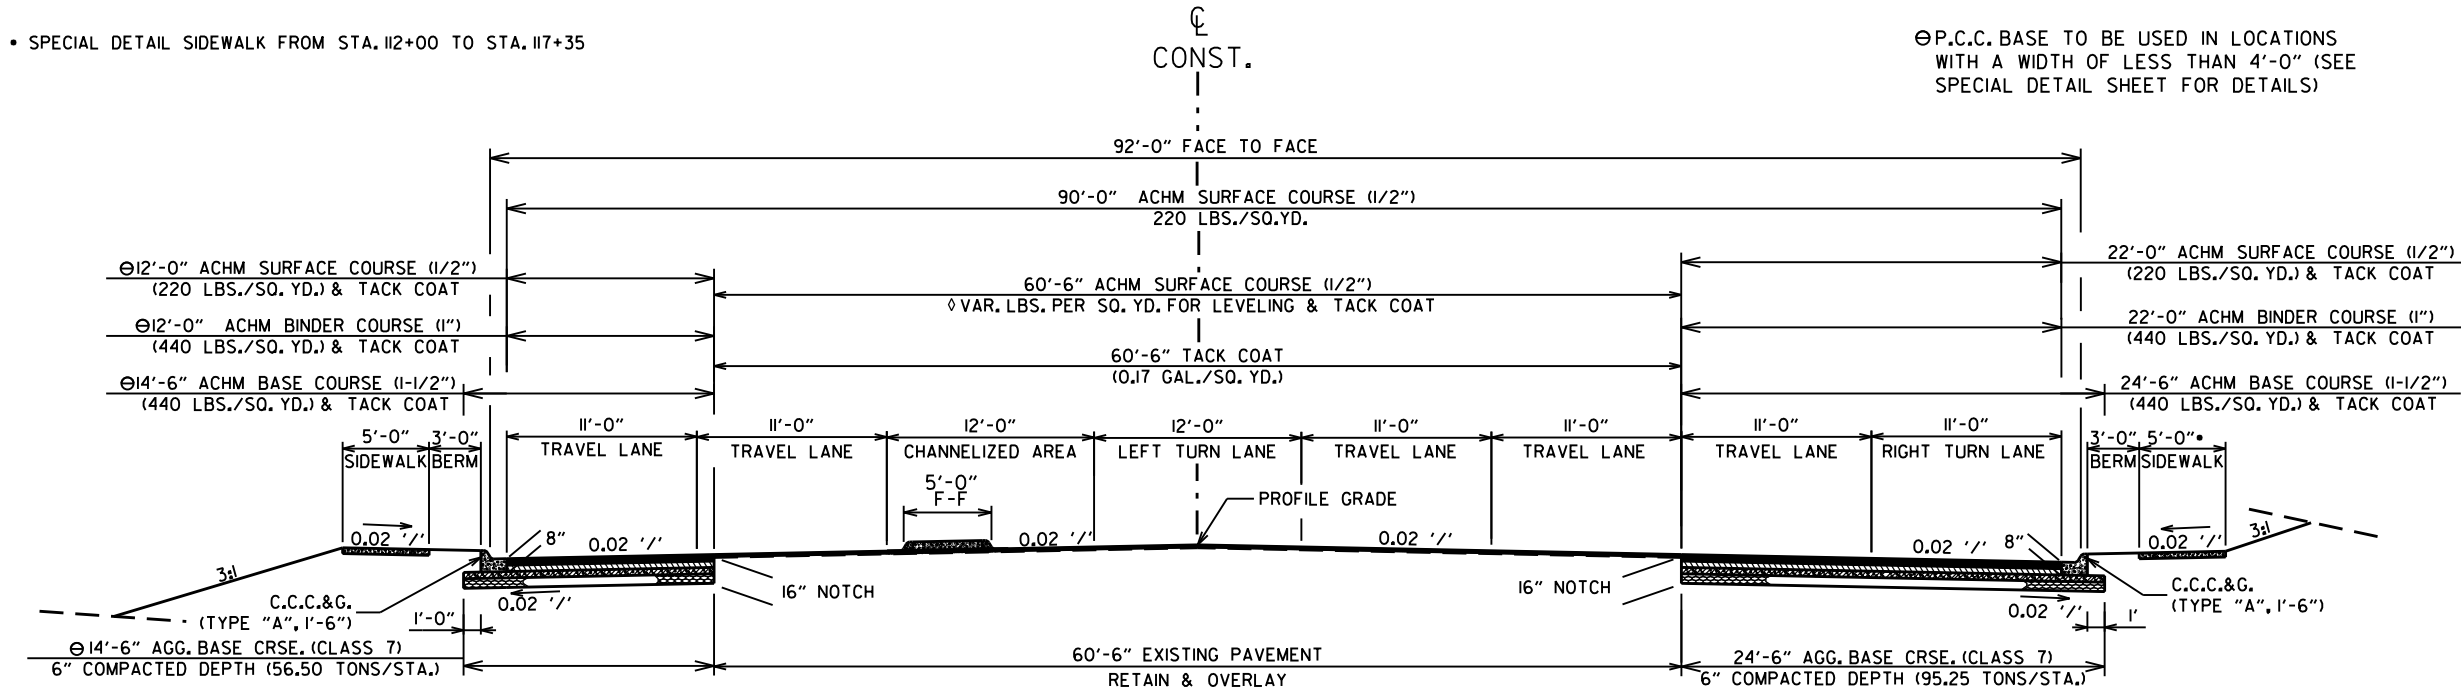

HWY. 49 - NOTCH AND WIDEN
W/VAR. EXISTING NOTCH
NORTHBOUND AND SOUTHBOUND
STA. 115+70.00 - STA. 119+61.80


TO BE USED IF & WHERE DIRECTED BY THE ENGINEER

P.C.C. BASE TO BE USED IN LOCATIONS WITH A WIDTH OF LESS THAN 4'-0" (SEE SPECIAL DETAIL SHEET FOR DETAILS)

TO BE USED IF & WHERE DIRECTED BY THE ENGINEER

P.C.C. BASE TO BE USED IN LOCATIONS WITH A WIDTH OF LESS THAN 4'-0" (SEE SPECIAL DETAIL SHEET FOR DETAILS)

DATE REVISED	DATE REVISED	FED. RD. DIST. NO.	STATE	JOB NO.	SHEET NO.	TOTAL SHEETS
		6	ARK.	100879	4	97
TYPICAL SECTIONS OF IMPROVEMENT						

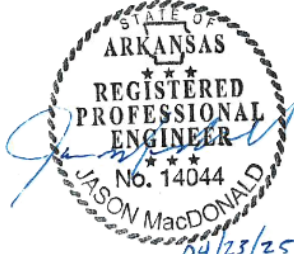

THE THICKNESS OF AGGREGATE BASE COURSE SHALL BE WITHIN PLUS OR MINUS ONE INCH OF THE PLAN THICKNESS SHOWN. THE CONTRACTOR WILL CORRECT ANY DEFICIENT THICKNESS THAT DOES NOT MEET TOLERANCE INDICATED. PAYMENT WILL NOT BE MADE FOR MATERIAL PLACED IN EXCESS OF THE TOLERANCE INDICATED.

ASPHALT FOR LEVELING OF EXISTING PAVEMENT SHALL BE PLACED ONLY IF AND WHERE DIRECTED BY THE ENGINEER. CALCULATIONS FOR THE AMOUNT OF LEVELING AND LEVELING OPERATIONS SHALL BE PERFORMED BEFORE CONSTRUCTING NOTCH AND WIDENING. CALCULATIONS WILL NOT BE PAID FOR DIRECTLY, BUT WILL BE CONSIDERED INCLUDED IN THE VARIOUS PAY ITEMS.

THE FINAL 2" OF SURFACE COURSE IS TO BE PLACED AFTER ALL OTHER COURSES HAVE BEEN LAID. LONGITUDINAL JOINTS SHALL BE AT LANE LINES.

REFER TO CROSS SECTIONS FOR DEVIATION FROM THE NORMAL SLOPES. NO CHANGES SHALL BE MADE FROM THE PLANNED SLOPES WITHOUT THE APPROVAL OF THE ENGINEER.


PRIOR TO AND DURING PLACEMENT OF PAVEMENT, THE CONTRACTOR SHALL PROVIDE POSITIVE DRAINAGE AT ALL TIMES. THE METHOD(S) USED SHALL BE APPROVED BY THE ENGINEER. PAYMENT FOR THIS WORK SHALL BE CONSIDERED IN THE PRICE BID FOR VARIOUS CONTRACT ITEMS.

THE EXISTING ASPHALT PAVEMENT TO BE REMOVED FROM THE REMAINING PAVEMENT SHALL BE SEPARATED BY SAWING ALONG A NEAT LINE. AFTER SAWING, THE PAVEMENT TO BE REMOVED SHALL BE CAREFULLY REMOVED IN A MANNER THAT WILL NOT DAMAGE THE PAVEMENT THAT IS TO REMAIN. ANY DAMAGE OF THE ASPHALT PAVEMENT THAT IS TO REMAIN IN PLACE SHALL BE REPAIRED AT THE CONTRACTOR'S EXPENSE.

BLEEDER DITCHES - PRIOR TO AND CURING PLACEMENT OF PAVEMENT AT THE NOTCH, THE CONTRACTOR SHALL PROVIDE POSITIVE DRAINAGE AT ALL TIMES. THE METHOD(S) AND SPACING USED SHALL BE APPROVED BY THE ENGINEER. PAYMENT FOR THIS WORK SHALL BE CONSIDERED INCLUDED IN THE PRICE BID FOR THE VARIOUS CONTRACT ITEMS.

TYPICAL SECTIONS OF IMPROVEMENT

DATE REVISED	DATE REVISED	FED. RD. DIST. NO.	STATE	JOB NO.	SHEET NO.	TOTAL SHEETS
		6	ARK.	100879	5	97
TYPICAL SECTIONS OF IMPROVEMENT						

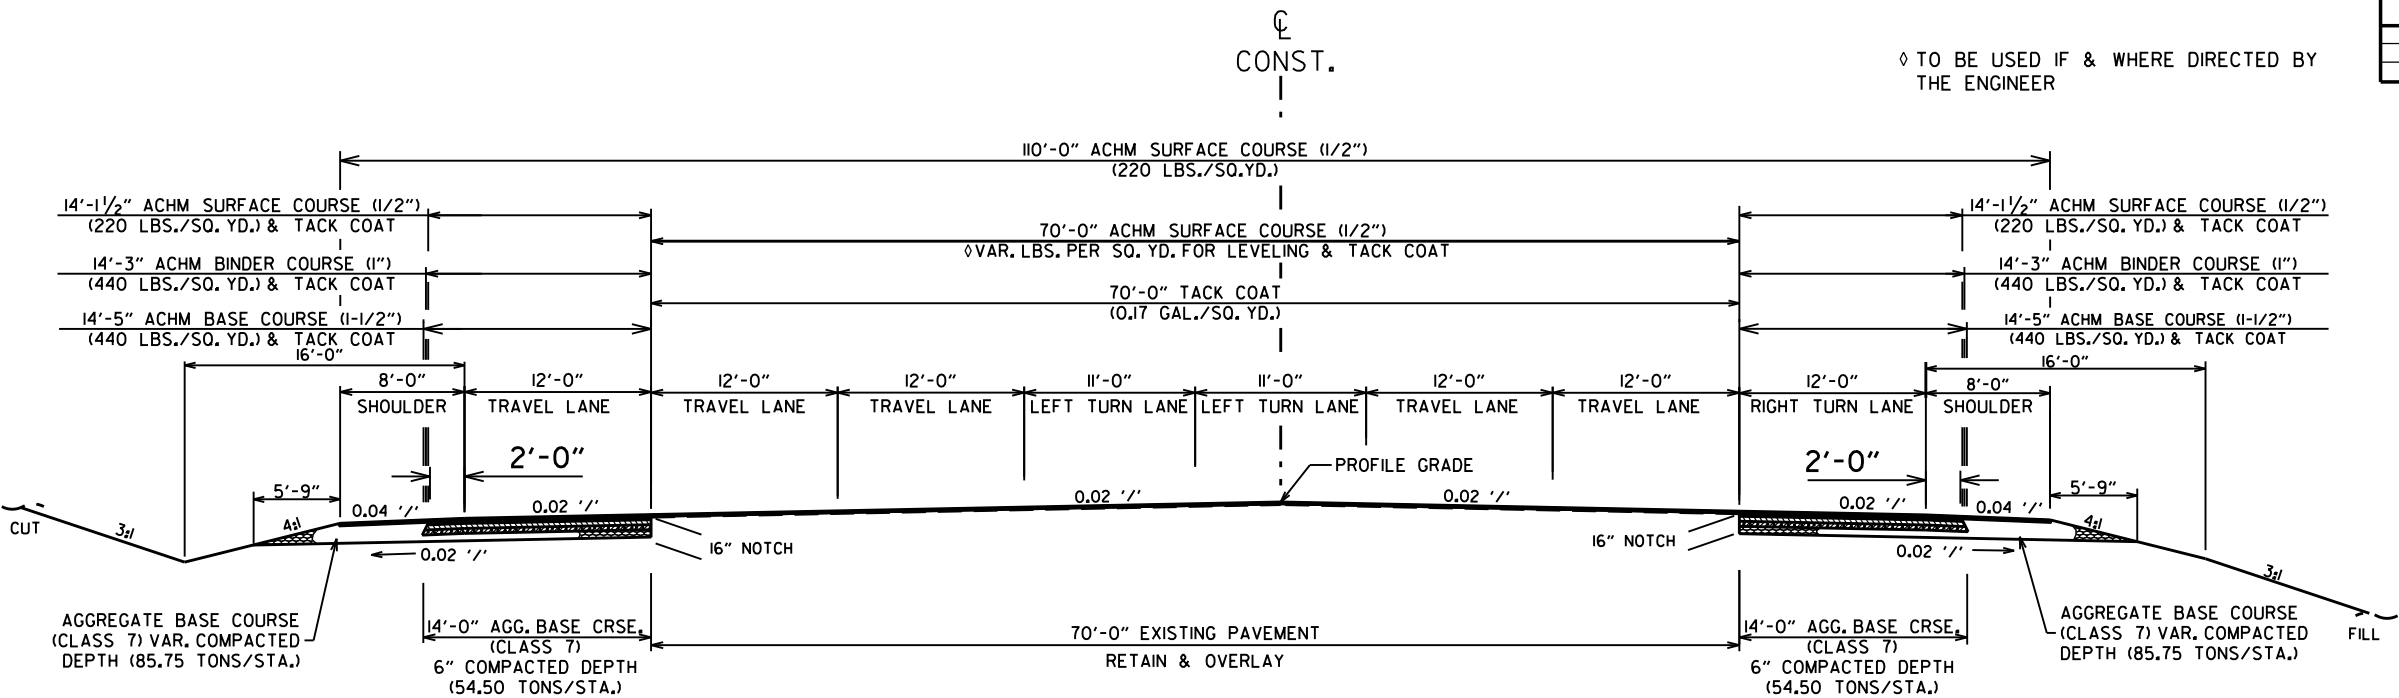

HWY. 49 - NOTCH AND WIDEN
W/ 70' EXISTING NOTCH
NORTHBOUND AND SOUTHBOUND
STA. 119+61.80 - STA. 122+23.84

THE THICKNESS OF AGGREGATE BASE COURSE SHALL BE WITHIN PLUS OR MINUS ONE INCH OF THE PLAN THICKNESS SHOWN. THE CONTRACTOR WILL CORRECT ANY DEFICIENT THICKNESS THAT DOES NOT MEET TOLERANCE INDICATED. PAYMENT WILL NOT BE MADE FOR MATERIAL PLACED IN EXCESS OF THE TOLERANCE INDICATED.

ASPHALT FOR LEVELING OF EXISTING PAVEMENT SHALL BE PLACED ONLY IF AND WHERE DIRECTED BY THE ENGINEER. CALCULATIONS FOR THE AMOUNT OF LEVELING AND LEVELING OPERATIONS SHALL BE PERFORMED BEFORE CONSTRUCTING NOTCH AND WIDENING. CALCULATIONS WILL NOT BE PAID FOR DIRECTLY, BUT WILL BE CONSIDERED INCLUDED IN THE VARIOUS PAY ITEMS.


THE FINAL 2" OF SURFACE COURSE IS TO BE PLACED AFTER ALL OTHER COURSES HAVE BEEN LAID. LONGITUDINAL JOINTS SHALL BE AT LANE LINES.

REFER TO CROSS SECTIONS FOR DEVIATION FROM THE NORMAL SLOPES. NO CHANGES SHALL BE MADE FROM THE PLANNED SLOPES WITHOUT THE APPROVAL OF THE ENGINEER.

PRIOR TO AND DURING PLACEMENT OF PAVEMENT, THE CONTRACTOR SHALL PROVIDE POSITIVE DRAINAGE AT ALL TIMES. THE METHOD(S) USED SHALL BE APPROVED BY THE ENGINEER. PAYMENT FOR THIS WORK SHALL BE CONSIDERED IN THE PRICE BID FOR VARIOUS CONTRACT ITEMS.

THE EXISTING ASPHALT PAVEMENT TO BE REMOVED FROM THE REMAINING PAVEMENT SHALL BE SEPARATED BY SAWING ALONG A NEAT LINE. AFTER SAWING, THE PAVEMENT TO BE REMOVED SHALL BE CAREFULLY REMOVED IN A MANNER THAT WILL NOT DAMAGE THE PAVEMENT THAT IS TO REMAIN. ANY DAMAGE OF THE ASPHALT PAVEMENT THAT IS TO REMAIN IN PLACE SHALL BE REPAIRED AT THE CONTRACTOR'S EXPENSE.

BLEEDER DITCHES - PRIOR TO AND CURING PLACEMENT OF PAVEMENT AT THE NOTCH, THE CONTRACTOR SHALL PROVIDE POSITIVE DRAINAGE AT ALL TIMES. THE METHOD(S) AND SPACING USED SHALL BE APPROVED BY THE ENGINEER. PAYMENT FOR THIS WORK SHALL BE CONSIDERED INCLUDED IN THE PRICE BID FOR THE VARIOUS CONTRACT ITEMS.

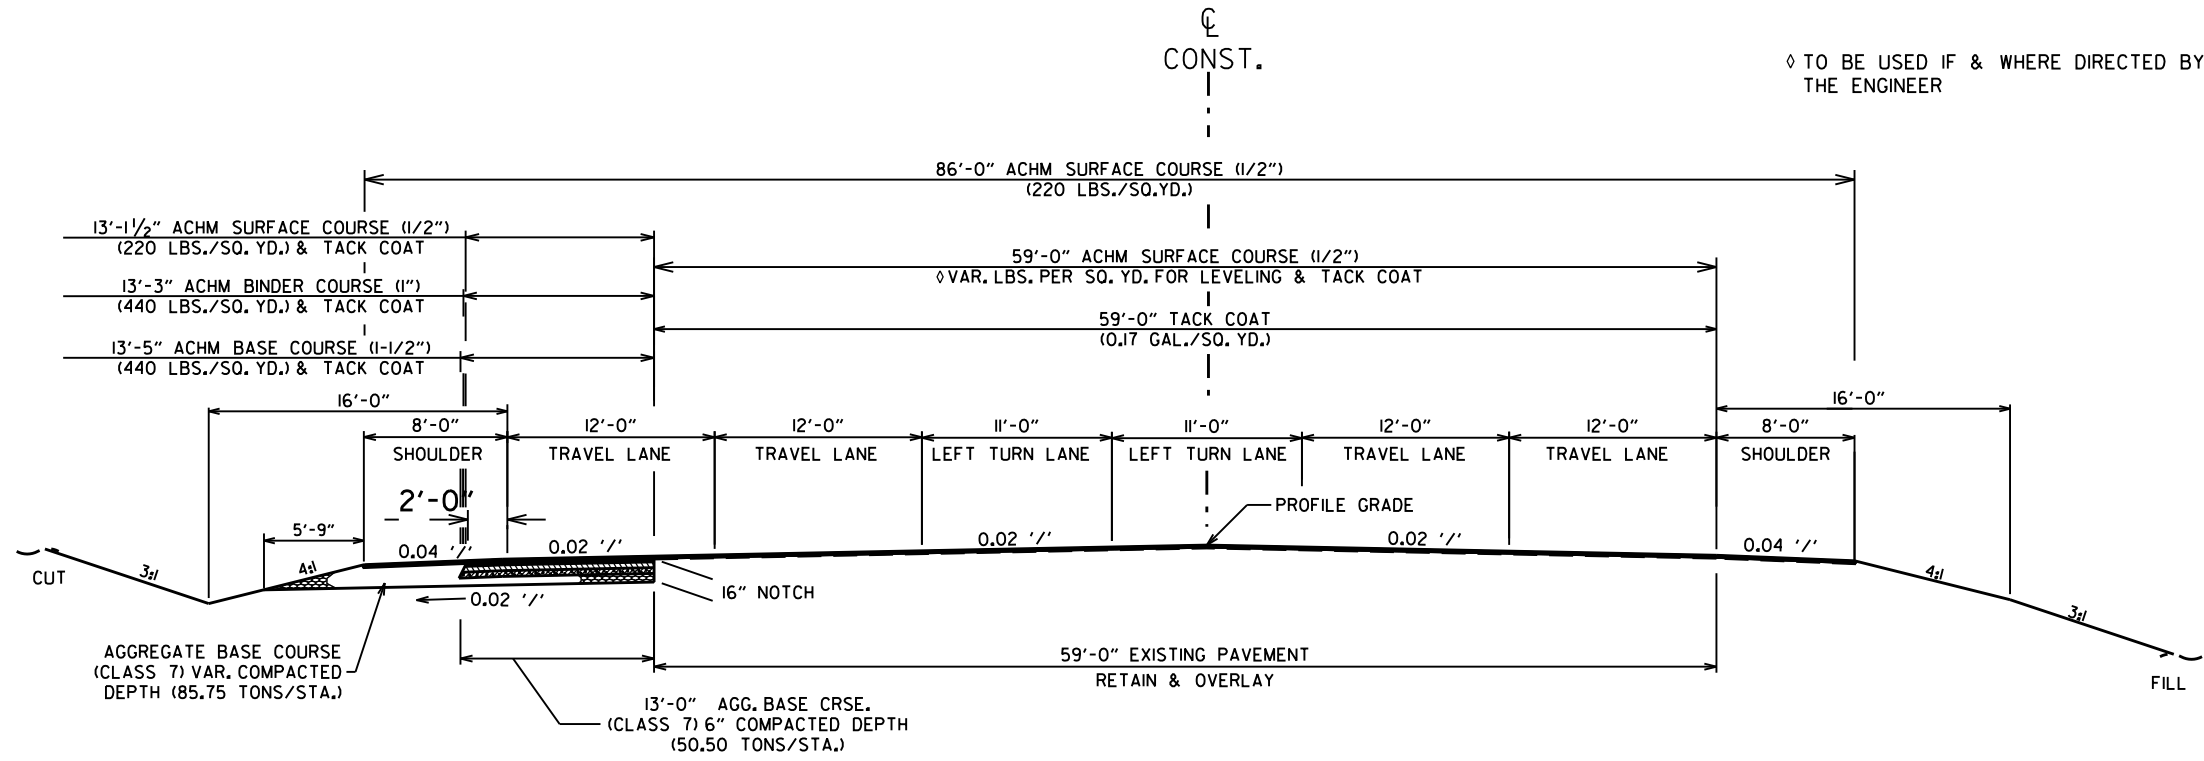

HWY. 49 - NOTCH AND WIDEN
W/ 59' EXISTING NOTCH
SOUTHBOUND
STA. 122+23.84 - STA. 125+31.95

TYPICAL SECTIONS OF IMPROVEMENT

DATE REVISED	DATE REVISED	FED. RD. DIST. NO.	STATE	JOB NO.	SHEET NO.	TOTAL SHEETS
		6	ARK.	100879	6	97
TYPICAL SECTIONS OF IMPROVMENT						



THE THICKNESS OF AGGREGATE BASE COURSE SHALL BE WITHIN PLUS OR MINUS ONE INCH OF THE PLAN THICKNESS SHOWN. THE CONTRACTOR WILL CORRECT ANY DEFICIENT THICKNESS THAT DOES NOT MEET TOLERANCE INDICATED. PAYMENT WILL NOT BE MADE FOR MATERIAL PLACED IN EXCESS OF THE TOLERANCE INDICATED.

ASPHALT FOR LEVELING OF EXISTING PAVEMENT SHALL BE PLACED ONLY IF AND WHERE DIRECTED BY THE ENGINEER. CALCULATIONS FOR THE AMOUNT OF LEVELING AND LEVELING OPERATIONS SHALL BE PERFORMED BEFORE CONSTRUCTING NOTCH AND WIDENING. CALCULATIONS WILL NOT BE PAID FOR DIRECTLY, BUT WILL BE CONSIDERED INCLUDED IN THE VARIOUS PAY ITEMS.


THE FINAL 2" OF SURFACE COURSE IS TO BE PLACED AFTER ALL OTHER COURSES HAVE BEEN LAID. LONGITUDINAL JOINTS SHALL BE AT LANE LINES.

REFER TO CROSS SECTIONS FOR DEVIATION FROM THE NORMAL SLOPES. NO CHANGES SHALL BE MADE FROM THE PLANNED SLOPES WITHOUT THE APPROVAL OF THE ENGINEER.


PRIOR TO AND DURING PLACEMENT OF PAVEMENT, THE CONTRACTOR SHALL PROVIDE POSITIVE DRAINAGE AT ALL TIMES. THE METHOD(S) USED SHALL BE APPROVED BY THE ENGINEER. PAYMENT FOR THIS WORK SHALL BE CONSIDERED IN THE PRICE BID FOR VARIOUS CONTRACT ITEMS.

THE EXISTING ASPHALT PAVEMENT TO BE REMOVED FROM THE REMAINING PAVEMENT SHALL BE SEPARATED BY SAWING ALONG A NEAT LINE. AFTER SAWING, THE PAVEMENT TO BE REMOVED SHALL BE CAREFULLY REMOVED IN A MANNER THAT WILL NOT DAMAGE THE PAVEMENT THAT IS TO REMAIN. ANY DAMAGE OF THE ASPHALT PAVEMENT THAT IS TO REMAIN IN PLACE SHALL BE REPAIRED AT THE CONTRACTOR'S EXPENSE.

BLEEDER DITCHES - PRIOR TO AND CURING PLACEMENT OF PAVEMENT AT THE NOTCH, THE CONTRACTOR SHALL PROVIDE POSITIVE DRAINAGE AT ALL TIMES. THE METHOD(S) AND SPACING USED SHALL BE APPROVED BY THE ENGINEER. PAYMENT FOR THIS WORK SHALL BE CONSIDERED INCLUDED IN THE PRICE BID FOR THE VARIOUS CONTRACT ITEMS.

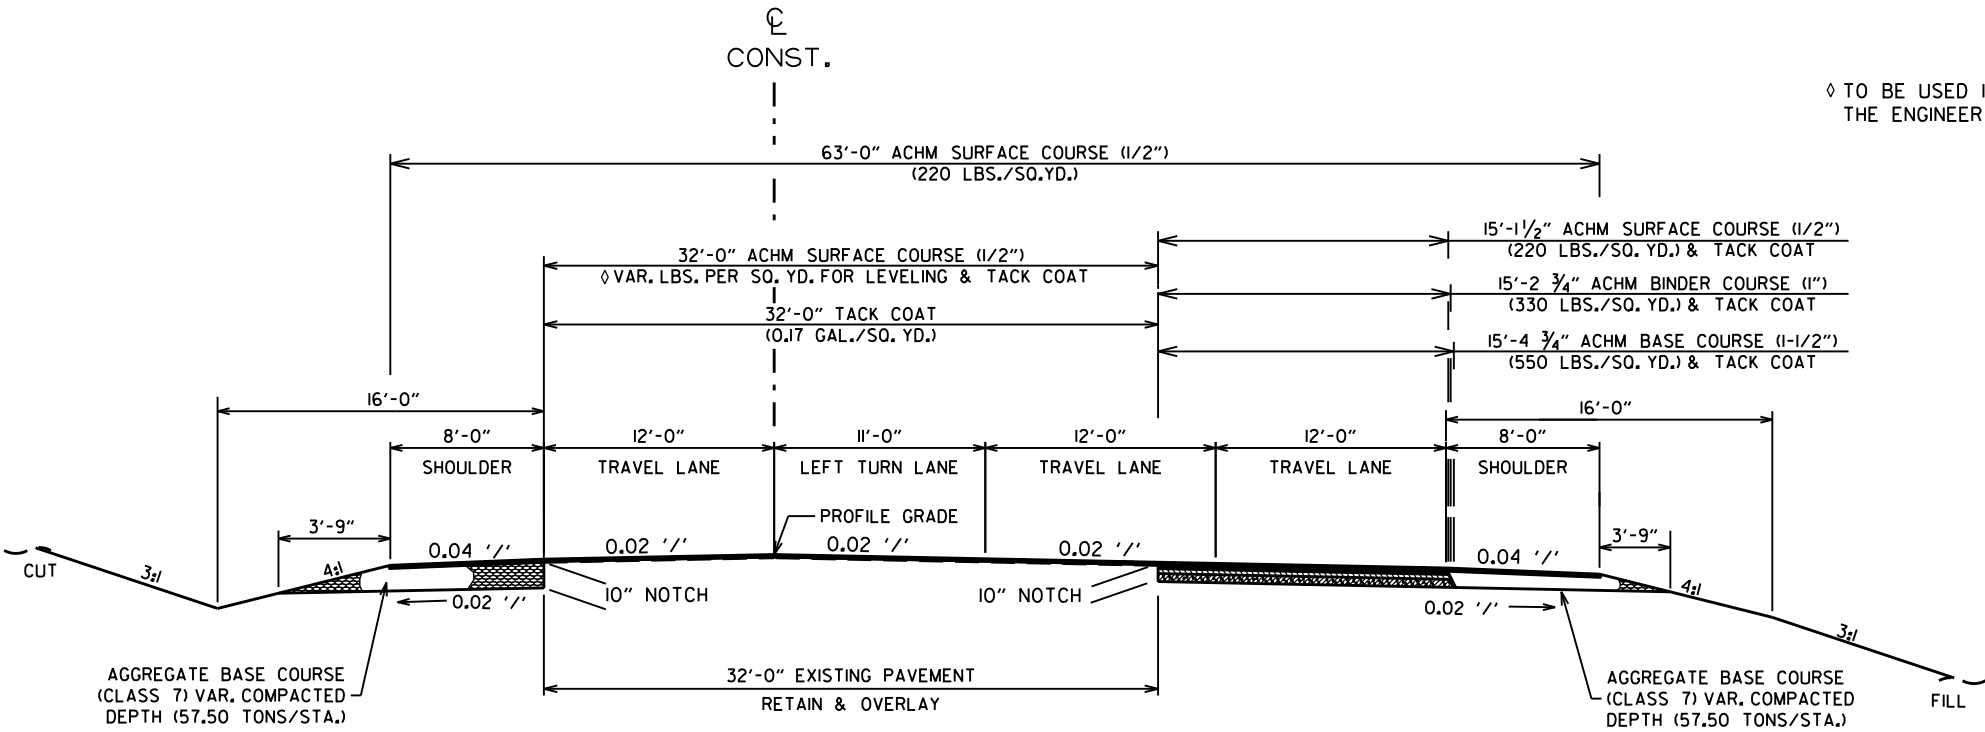


WEST PARKER ROAD - NOTCH AND WIDEN
W/VAR. EXISTING NOTCH
EASTBOUND
STA. 58+65.00 - STA. 59+65.00

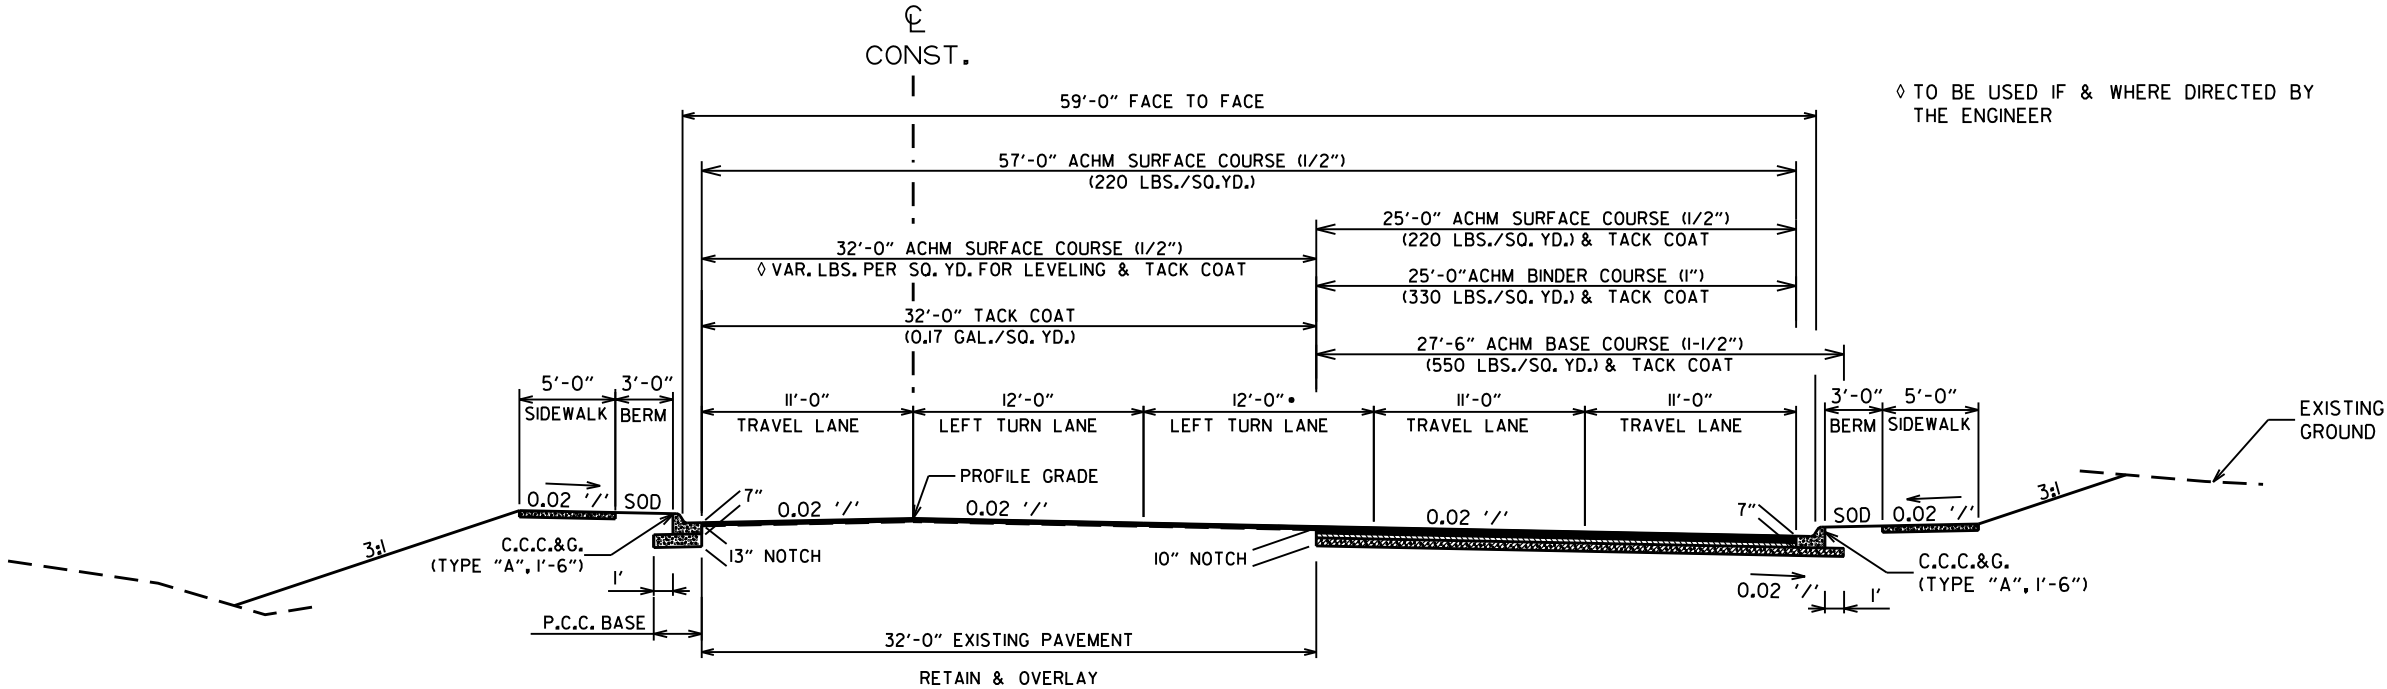

WEST PARKER ROAD - NOTCH AND WIDEN
W/32' EXISTING NOTCH
EASTBOUND
STA. 59+65.00 - STA. 65+25.44

TYPICAL SECTIONS OF IMPROVMENT

DATE REVISED	DATE REVISED	FED. RD. DIST. NO.	STATE	JOB NO.	SHEET NO.	TOTAL SHEETS
		6	ARK.	100879	7	97
TYPICAL SECTIONS OF IMPROVMENT						

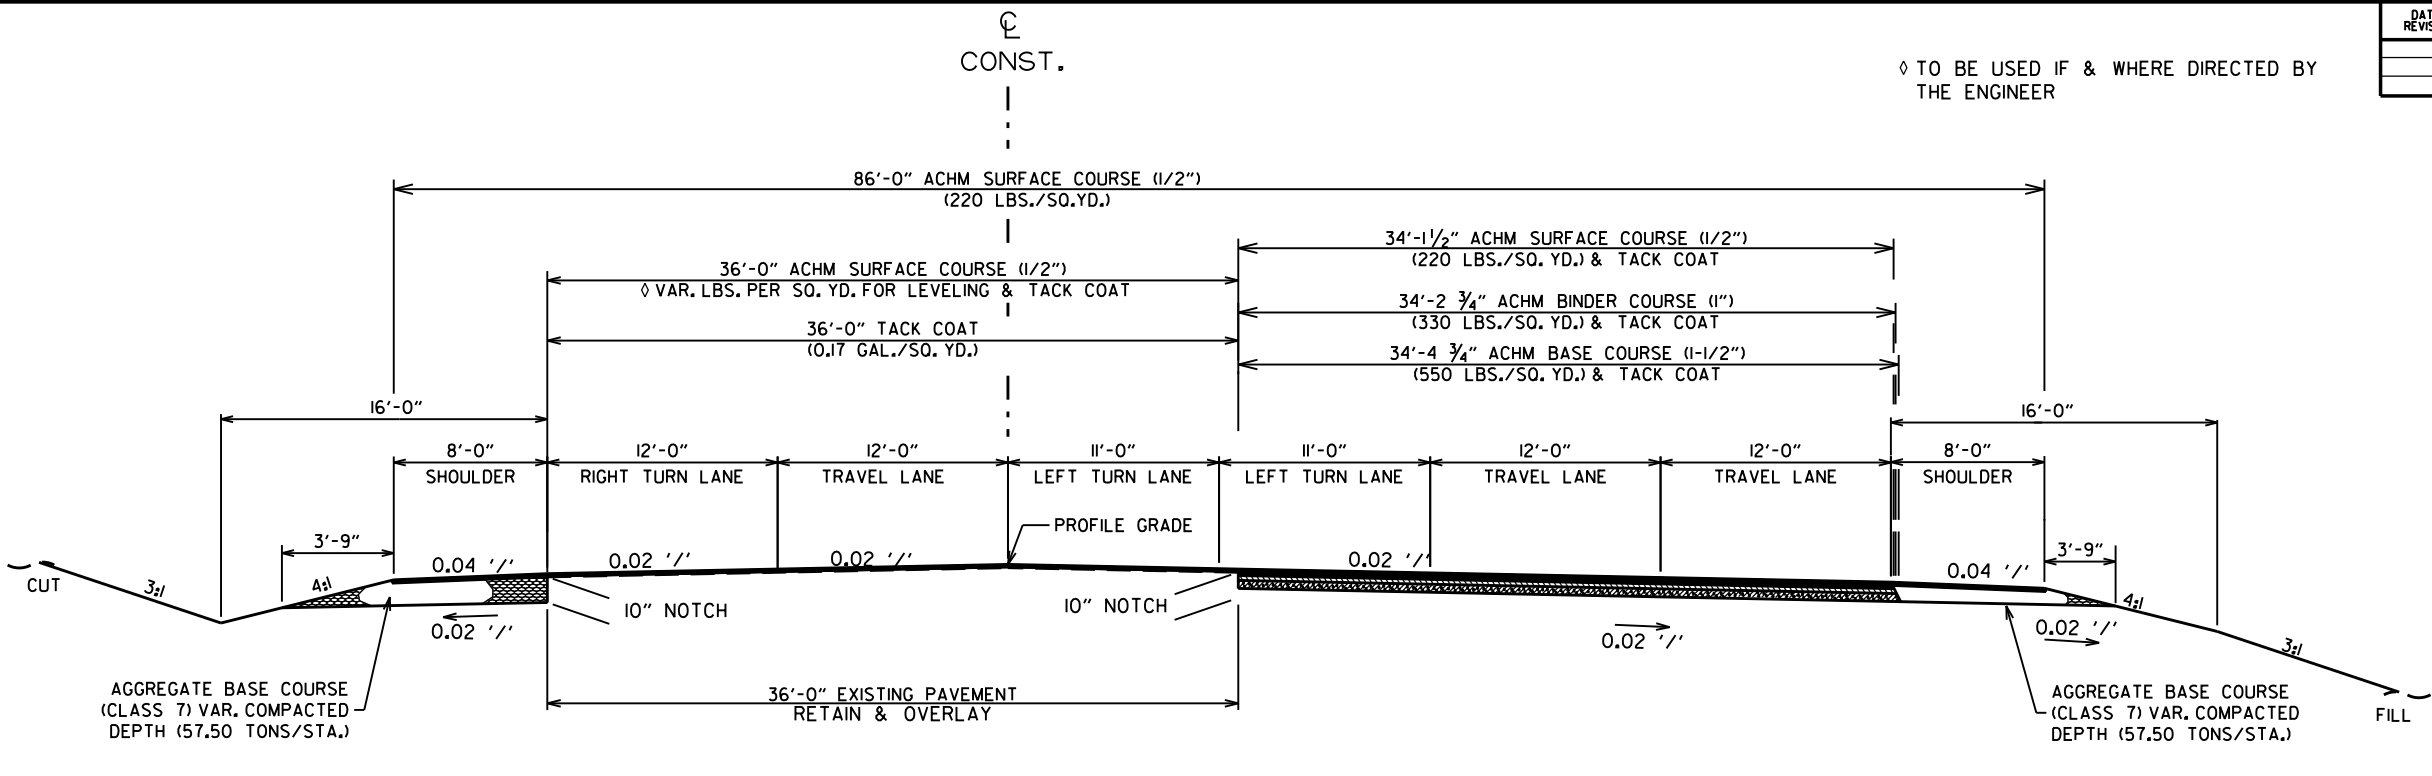

WEST PARKER ROAD - NOTCH AND WIDEN
W/36' EXISTING NOTCH
EASTBOUND
STA. 65+25.44 - STA. 72+15.00

TO BE USED IF & WHERE DIRECTED BY
THE ENGINEER

THE THICKNESS OF AGGREGATE BASE COURSE SHALL BE WITHIN PLUS OR MINUS ONE INCH OF THE PLAN THICKNESS SHOWN. THE CONTRACTOR WILL CORRECT ANY DEFICIENT THICKNESS THAT DOES NOT MEET TOLERANCE INDICATED. PAYMENT WILL NOT BE MADE FOR MATERIAL PLACED IN EXCESS OF THE TOLERANCE INDICATED.

ASPHALT FOR LEVELING OF EXISTING PAVEMENT SHALL BE PLACED ONLY IF AND WHERE DIRECTED BY THE ENGINEER. CALCULATIONS FOR THE AMOUNT OF LEVELING AND LEVELING OPERATIONS SHALL BE PERFORMED BEFORE CONSTRUCTING NOTCH AND WIDENING. CALCULATIONS WILL NOT BE PAID FOR DIRECTLY, BUT WILL BE CONSIDERED INCLUDED IN THE VARIOUS PAY ITEMS.


THE FINAL 2" OF SURFACE COURSE IS TO BE PLACED AFTER ALL OTHER COURSES HAVE BEEN LAID. LONGITUDINAL JOINTS SHALL BE AT LANE LINES.

REFER TO CROSS SECTIONS FOR DEVIATION FROM THE NORMAL SLOPES. NO CHANGES SHALL BE MADE FROM THE PLANNED SLOPES WITHOUT THE APPROVAL OF THE ENGINEER.

PRIOR TO AND DURING PLACEMENT OF PAVEMENT, THE CONTRACTOR SHALL PROVIDE POSITIVE DRAINAGE AT ALL TIMES. THE METHOD(S) USED SHALL BE APPROVED BY THE ENGINEER. PAYMENT FOR THIS WORK SHALL BE CONSIDERED IN THE PRICE BID FOR VARIOUS CONTRACT ITEMS.

THE EXISTING ASPHALT PAVEMENT TO BE REMOVED FROM THE REMAINING PAVEMENT SHALL BE SEPARATED BY SAWING ALONG A NEAT LINE. AFTER SAWING, THE PAVEMENT TO BE REMOVED SHALL BE CAREFULLY REMOVED IN A MANNER THAT WILL NOT DAMAGE THE PAVEMENT THAT IS TO REMAIN. ANY DAMAGE OF THE ASPHALT PAVEMENT THAT IS TO REMAIN IN PLACE SHALL BE REPAIRED AT THE CONTRACTOR'S EXPENSE.

BLEEDER DITCHES - PRIOR TO AND CURING PLACEMENT OF PAVEMENT AT THE NOTCH, THE CONTRACTOR SHALL PROVIDE POSITIVE DRAINAGE AT ALL TIMES. THE METHOD(S) AND SPACING USED SHALL BE APPROVED BY THE ENGINEER. PAYMENT FOR THIS WORK SHALL BE CONSIDERED INCLUDED IN THE PRICE BID FOR THE VARIOUS CONTRACT ITEMS.

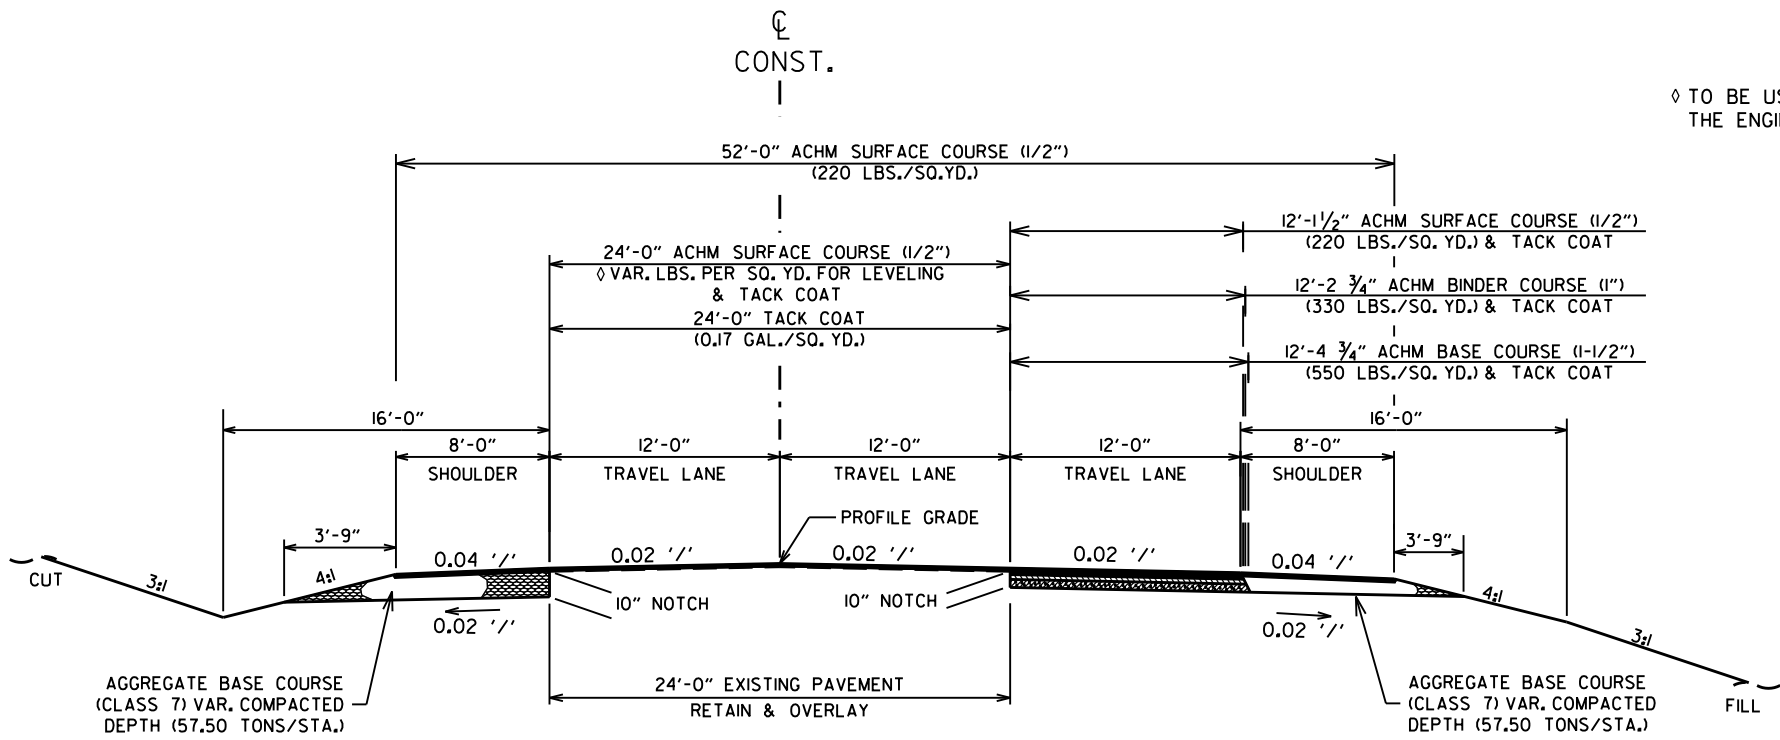


WEST PARKER ROAD - NOTCH AND WIDEN
W/24' EXISTING NOTCH
EASTBOUND
STA. 72+15.00 - STA. 87+88.86

TYP. SECTION OF FILL

TYPICAL SECTIONS OF IMPROVEMENT

DATE REVISED	DATE REVISED	FED. RD. DIST. NO.	STATE	JOB NO.	SHEET NO.	TOTAL SHEETS
		6	ARK.	100879	8	97
TYPICAL SECTIONS OF IMPROVEMENT						

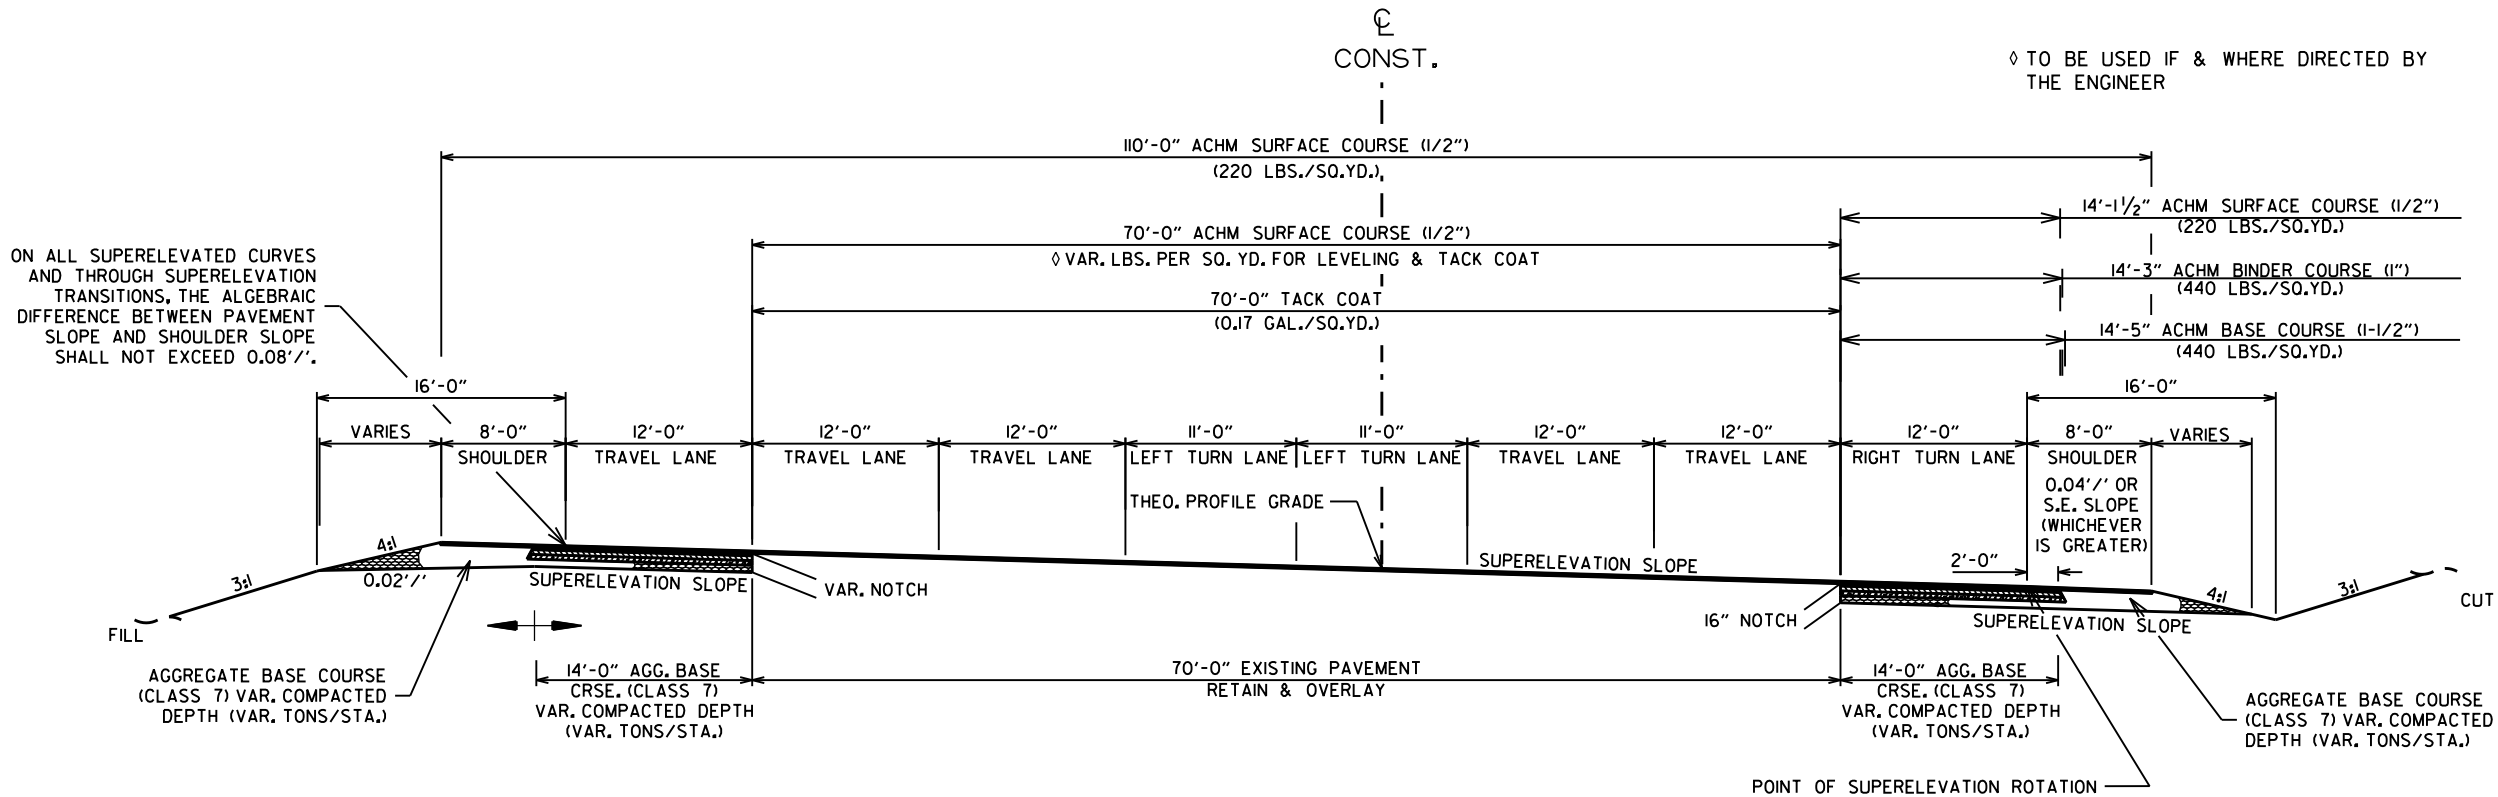

HWY 49 - NOTCH AND WIDEN
SUPERELEVATION SECTION

THE THICKNESS OF AGGREGATE BASE COURSE SHALL BE WITHIN PLUS OR MINUS ONE INCH OF THE PLAN THICKNESS SHOWN. THE CONTRACTOR WILL CORRECT ANY DEFICIENT THICKNESS THAT DOES NOT MEET TOLERANCE INDICATED. PAYMENT WILL NOT BE MADE FOR MATERIAL PLACED IN EXCESS OF THE TOLERANCE INDICATED.

ASPHALT FOR LEVELING OF EXISTING PAVEMENT SHALL BE PLACED ONLY IF AND WHERE DIRECTED BY THE ENGINEER. CALCULATIONS FOR THE AMOUNT OF LEVELING AND LEVELING OPERATIONS SHALL BE PERFORMED BEFORE CONSTRUCTING NOTCH AND WIDENING. CALCULATIONS WILL NOT BE PAID FOR DIRECTLY, BUT WILL BE CONSIDERED INCLUDED IN THE VARIOUS PAY ITEMS.

THE FINAL 2" OF SURFACE COURSE IS TO BE PLACED AFTER ALL OTHER COURSES HAVE BEEN LAID. LONGITUDINAL JOINTS SHALL BE AT LANE LINES.

REFER TO CROSS SECTIONS FOR DEVIATION FROM THE NORMAL SLOPES. NO CHANGES SHALL BE MADE FROM THE PLANNED SLOPES WITHOUT THE APPROVAL OF THE ENGINEER.

PRIOR TO AND DURING PLACEMENT OF PAVEMENT, THE CONTRACTOR SHALL PROVIDE POSITIVE DRAINAGE AT ALL TIMES. THE METHOD(S) USED SHALL BE APPROVED BY THE ENGINEER. PAYMENT FOR THIS WORK SHALL BE CONSIDERED IN THE PRICE BID FOR VARIOUS CONTRACT ITEMS.

THE EXISTING ASPHALT PAVEMENT TO BE REMOVED FROM THE REMAINING PAVEMENT SHALL BE SEPARATED BY SAWING ALONG A NEAT LINE. AFTER SAWING, THE PAVEMENT TO BE REMOVED SHALL BE CAREFULLY REMOVED IN A MANNER THAT WILL NOT DAMAGE THE PAVEMENT THAT IS TO REMAIN. ANY DAMAGE OF THE ASPHALT PAVEMENT THAT IS TO REMAIN IN PLACE SHALL BE REPAIRED AT THE CONTRACTOR'S EXPENSE.

BLEEDER DITCHES - PRIOR TO AND CURING PLACEMENT OF PAVEMENT AT THE NOTCH, THE CONTRACTOR SHALL PROVIDE POSITIVE DRAINAGE AT ALL TIMES. THE METHOD(S) AND SPACING USED SHALL BE APPROVED BY THE ENGINEER. PAYMENT FOR THIS WORK SHALL BE CONSIDERED INCLUDED IN THE PRICE BID FOR THE VARIOUS CONTRACT ITEMS.

DATE REVISED	DATE REVISED	FED. RD. DIST. NO.	STATE	JOB NO.	SHEET NO.	TOTAL SHEETS
		6	ARK.	100879	9	97
TYPICAL SECTIONS OF IMPROVEMENT						



THE THICKNESS OF AGGREGATE BASE COURSE SHALL BE WITHIN PLUS OR MINUS ONE INCH OF THE PLAN THICKNESS SHOWN. THE CONTRACTOR WILL CORRECT ANY DEFICIENT THICKNESS THAT DOES NOT MEET TOLERANCE INDICATED. PAYMENT WILL NOT BE MADE FOR MATERIAL PLACED IN EXCESS OF THE TOLERANCE INDICATED.

ASPHALT FOR LEVELING OF EXISTING PAVEMENT SHALL BE PLACED ONLY IF AND WHERE DIRECTED BY THE ENGINEER. CALCULATIONS FOR THE AMOUNT OF LEVELING AND LEVELING OPERATIONS SHALL BE PERFORMED BEFORE CONSTRUCTING NOTCH AND WIDENING. CALCULATIONS WILL NOT BE PAID FOR DIRECTLY, BUT WILL BE CONSIDERED INCLUDED IN THE VARIOUS PAY ITEMS.


THE FINAL 2" OF SURFACE COURSE IS TO BE PLACED AFTER ALL OTHER COURSES HAVE BEEN LAID. LONGITUDINAL JOINTS SHALL BE AT LANE LINES.

REFER TO CROSS SECTIONS FOR DEVIATION FROM THE NORMAL SLOPES. NO CHANGES SHALL BE MADE FROM THE PLANNED SLOPES WITHOUT THE APPROVAL OF THE ENGINEER.

PRIOR TO AND DURING PLACEMENT OF PAVEMENT, THE CONTRACTOR SHALL PROVIDE POSITIVE DRAINAGE AT ALL TIMES. THE METHOD(S) USED SHALL BE APPROVED BY THE ENGINEER. PAYMENT FOR THIS WORK SHALL BE CONSIDERED IN THE PRICE BID FOR VARIOUS CONTRACT ITEMS.


THE EXISTING ASPHALT PAVEMENT TO BE REMOVED FROM THE REMAINING PAVEMENT SHALL BE SEPARATED BY SAWING ALONG A NEAT LINE. AFTER SAWING, THE PAVEMENT TO BE REMOVED SHALL BE CAREFULLY REMOVED IN A MANNER THAT WILL NOT DAMAGE THE PAVEMENT THAT IS TO REMAIN. ANY DAMAGE OF THE ASPHALT PAVEMENT THAT IS TO REMAIN IN PLACE SHALL BE REPAIRED AT THE CONTRACTOR'S EXPENSE.

BLEEDER DITCHES - PRIOR TO AND CURING PLACEMENT OF PAVEMENT AT THE NOTCH, THE CONTRACTOR SHALL PROVIDE POSITIVE DRAINAGE AT ALL TIMES. THE METHOD(S) AND SPACING USED SHALL BE APPROVED BY THE ENGINEER. PAYMENT FOR THIS WORK SHALL BE CONSIDERED INCLUDED IN THE PRICE BID FOR THE VARIOUS CONTRACT ITEMS.

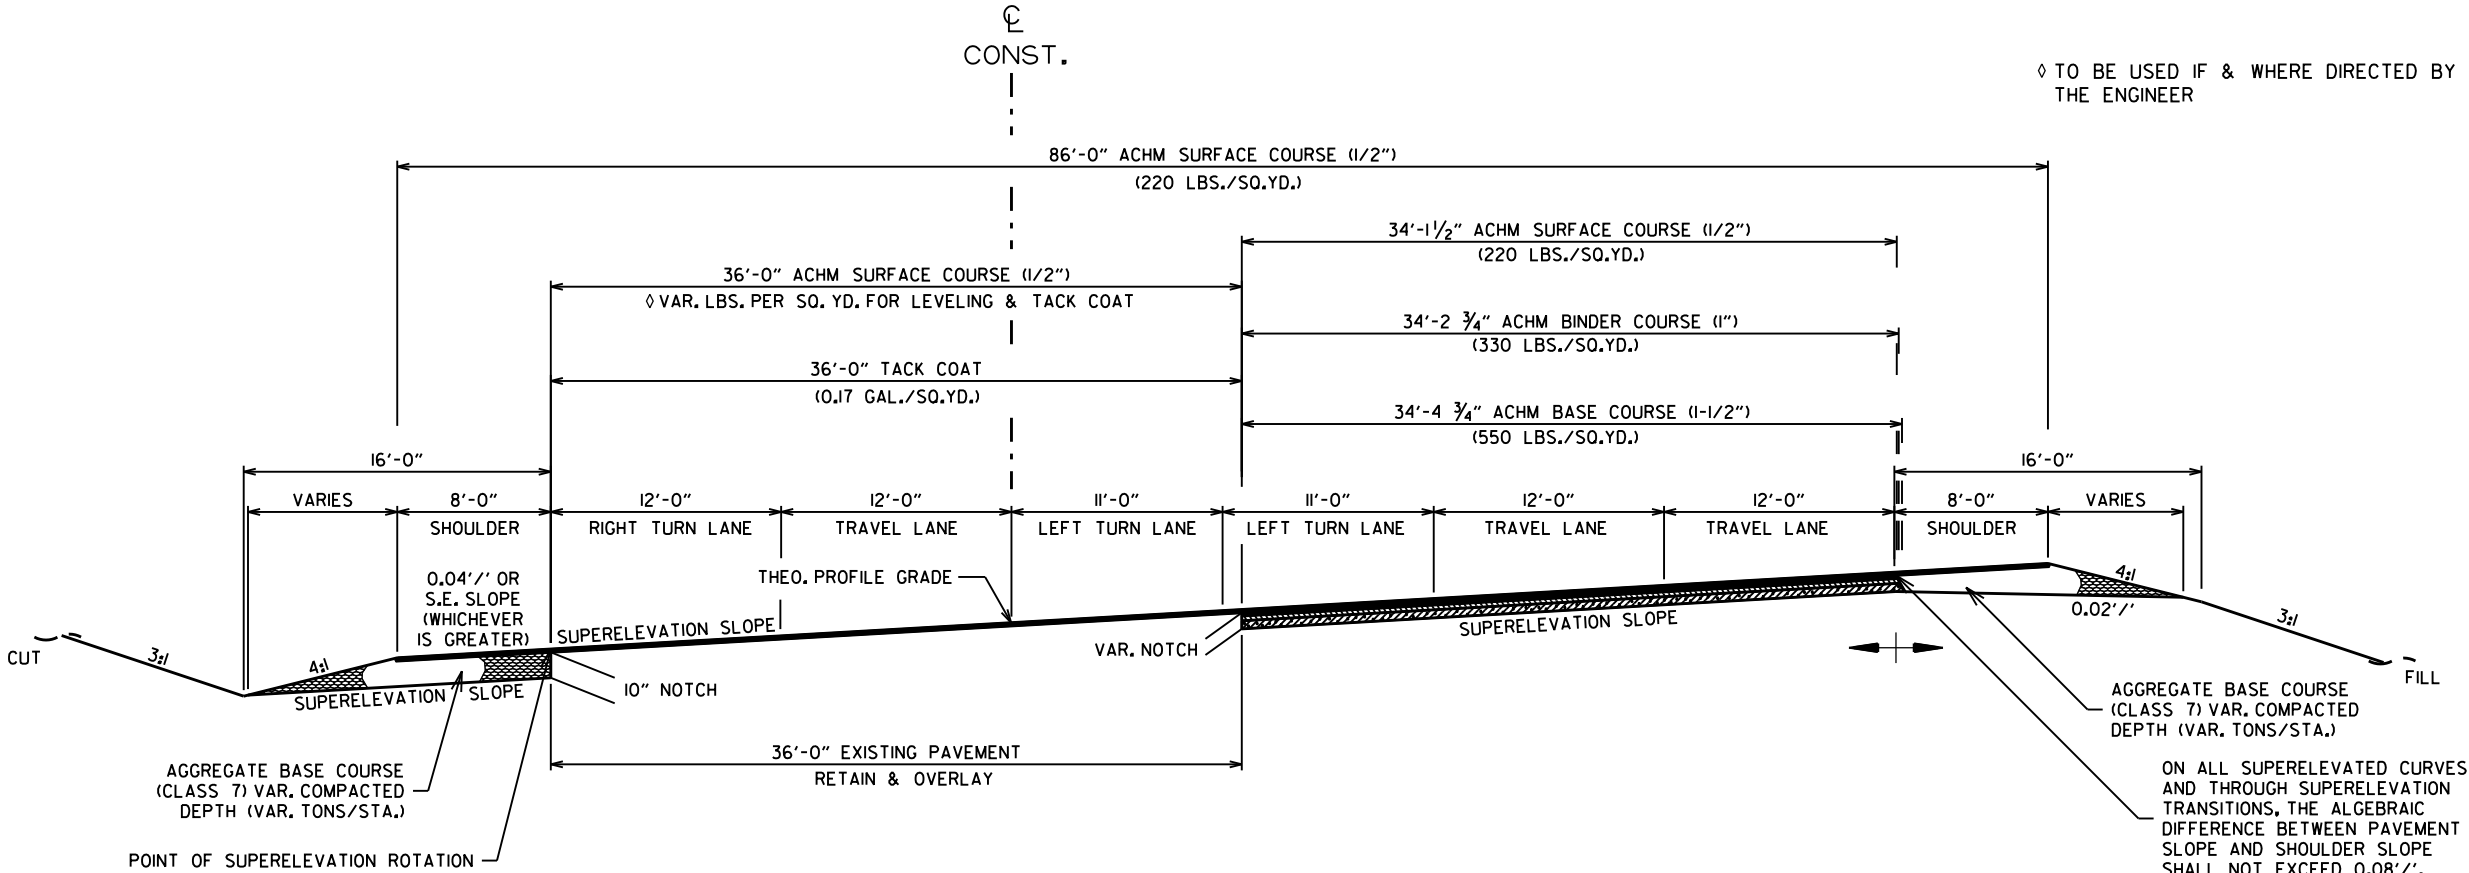


WEST PARKER ROAD - NOTCH AND WIDEN
SUPERELEVATION SECTION

DATE REVISED	DATE REVISED	FED. RD. DIST. NO.	STATE	JOB NO.	SHEET NO.	TOTAL SHEETS
		6	ARK.	100879	10	97
SPECIAL DETAILS						

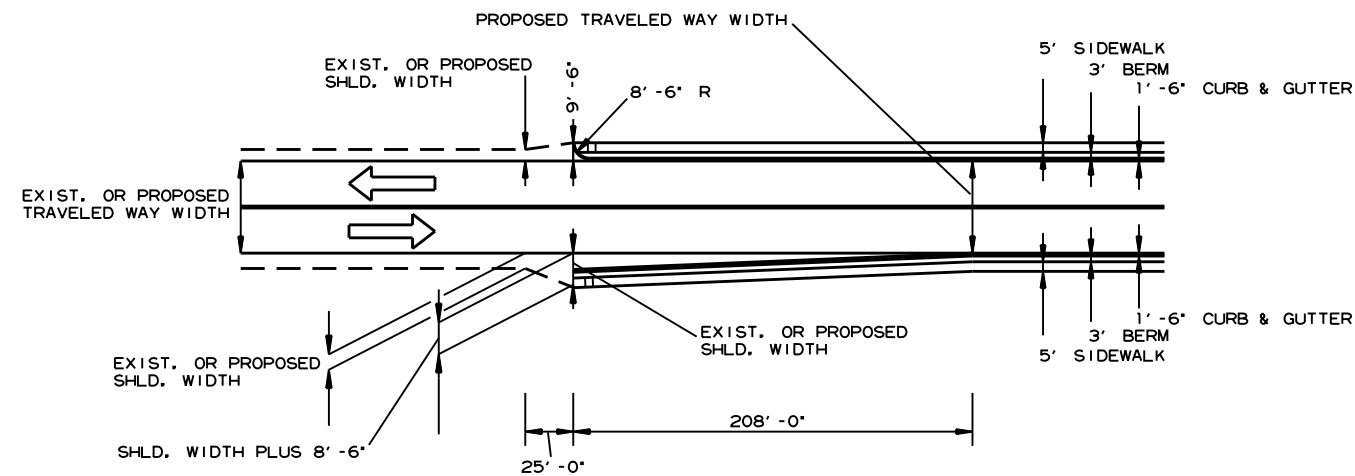


TRANSITION FROM OPEN SHOULDER
TO CURB & GUTTER SECTION

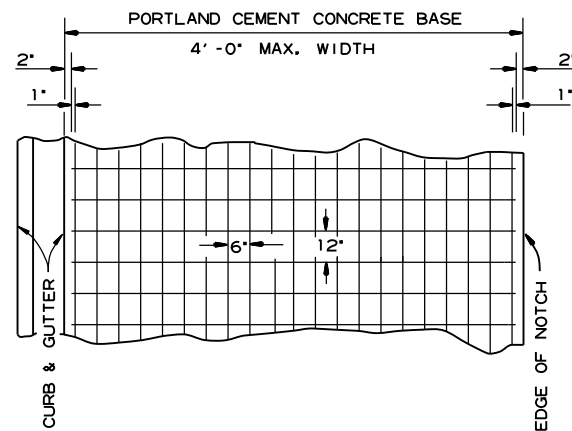


6' X 12' MESH FABRIC (TYPE 3) (W5.5 X W2.9) = 4.26 LBS./SQ. YD.

- NOTES:
1. LAP MESH FABRIC MIN. 12" LONGITUDINALLY AND MIN. 6" TRANSVERSELY.
 2. MESH FABRIC IS NOT REQUIRED WHEN WIDTH OF PORTLAND CEMENT CONCRETE BASE IS LESS THAN 12".
 3. MESH FABRIC (TYPE 3) WILL NOT BE PAID FOR DIRECTLY, BUT FULL COMPENSATION THEREFORE WILL BE CONSIDERED INCLUDED IN THE CONTRACT PRICE BID PER SQ. YD. FOR PORTLAND CEMENT CONCRETE BASE (6" U.T.)

DETAIL OF REINFORCING
STEEL FOR PAVEMENT
(MESH FABRIC TYPE 3)

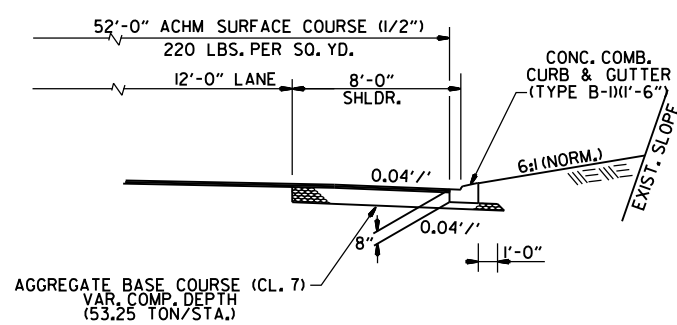


DETAIL FOR CONCRETE CURB AND GUTTER

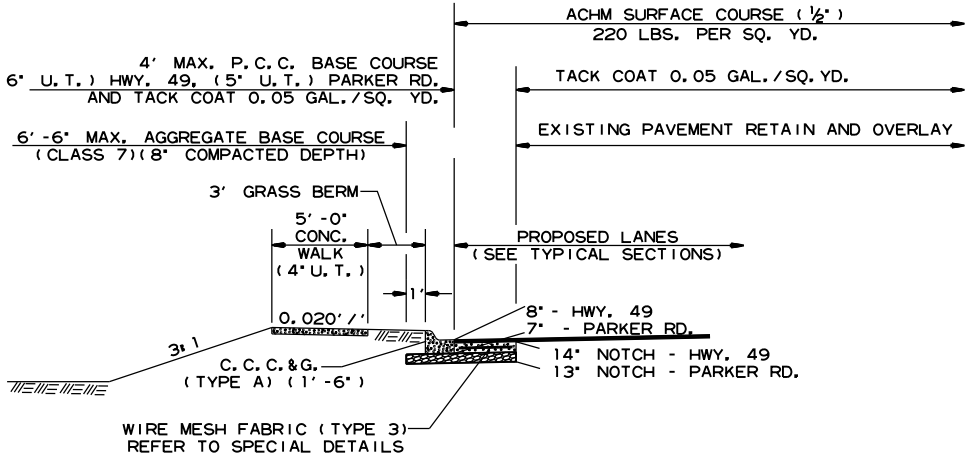

P.C.C. BASE WIDENING DETAIL


P.C.C. BASE WIDENING TO BE USED IF AND WHERE DIRECTED BY THE ENGINEER.

DATE REVISED	DATE REVISED	FED. RD. DIST. NO.	STATE	JOB NO.	SHEET NO.	TOTAL SHEETS
		6	ARK.	100879	11	97
SPECIAL DETAILS						

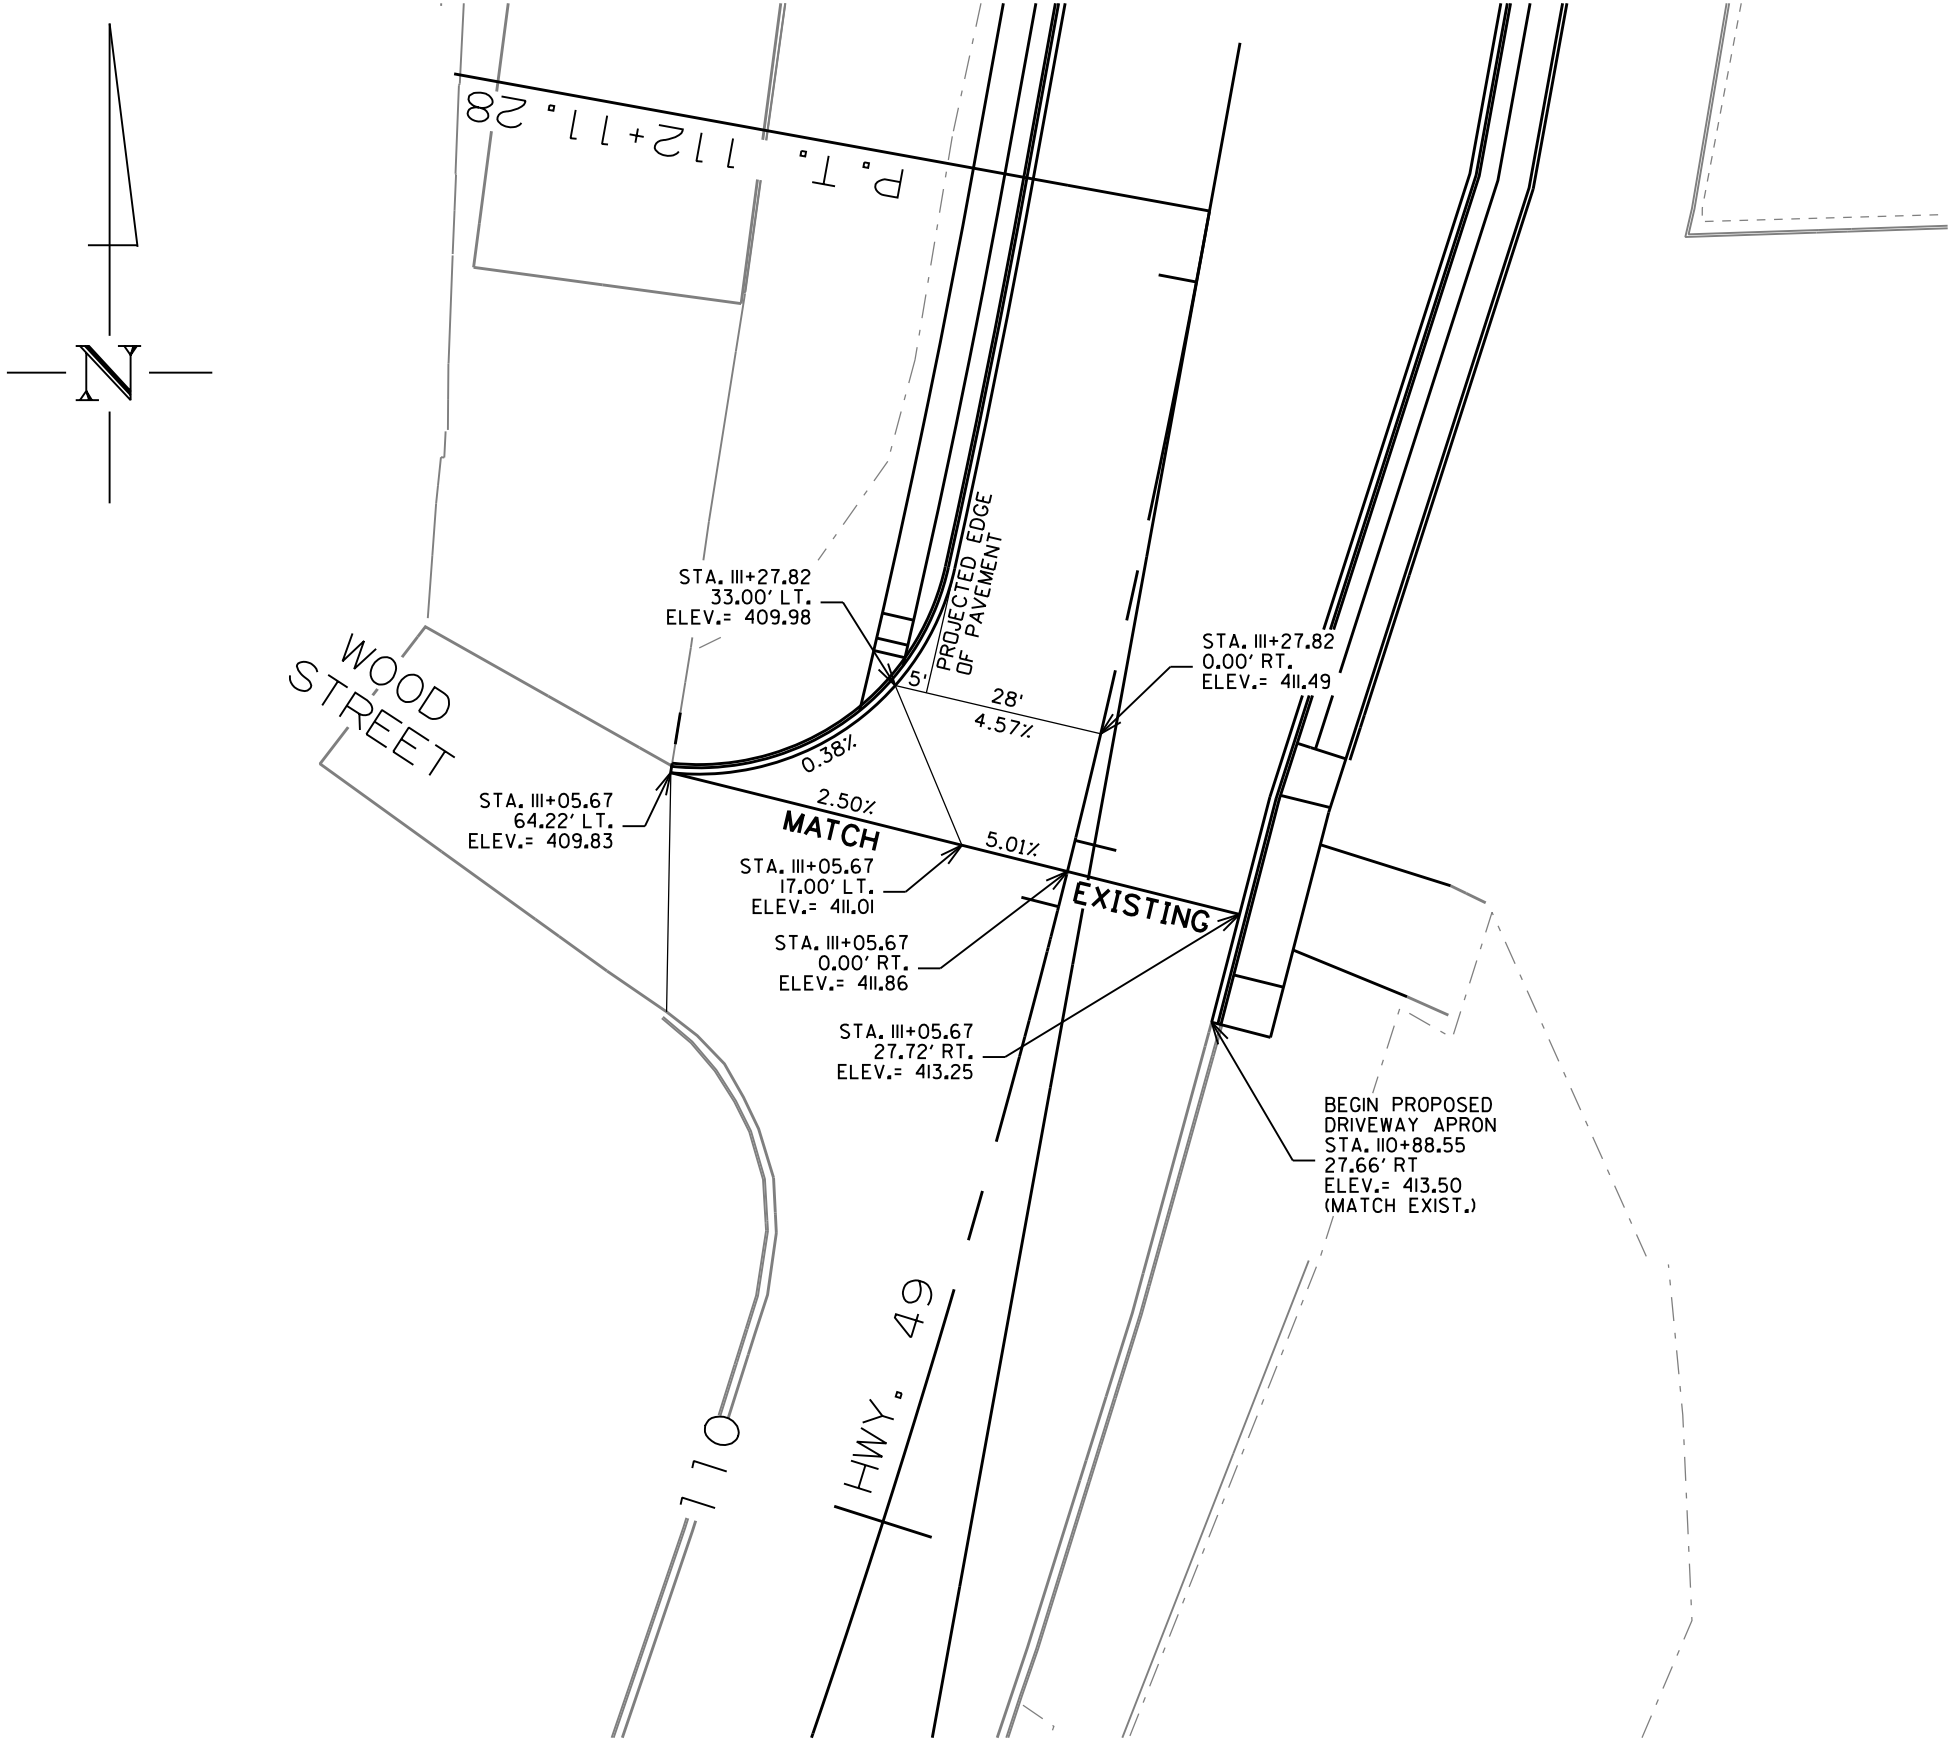


SPECIAL DETAILS
INTERSECTION LAYOUT

DATE REVISED	DATE REVISED	FED. RD. DIST. NO.	STATE	JOB NO.	SHEET NO.	TOTAL SHEETS
		6	ARK.	100879	13	97
SPECIAL DETAILS						

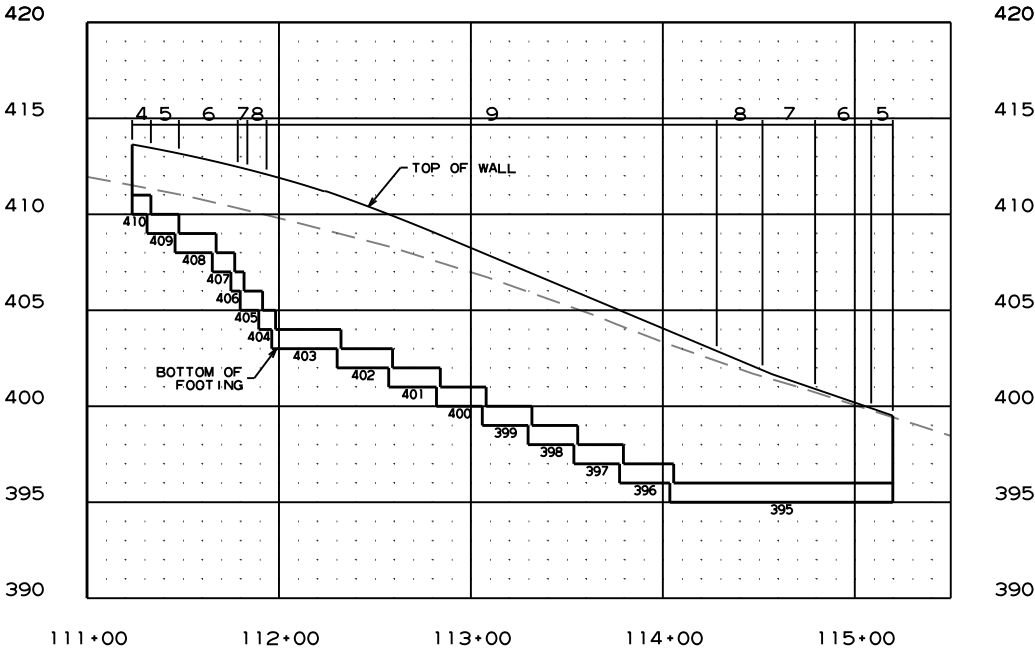

RETAINING WALL DETAILS - HWY. 49
STA. 111+23.53 - STA. 115+19.82 RT.

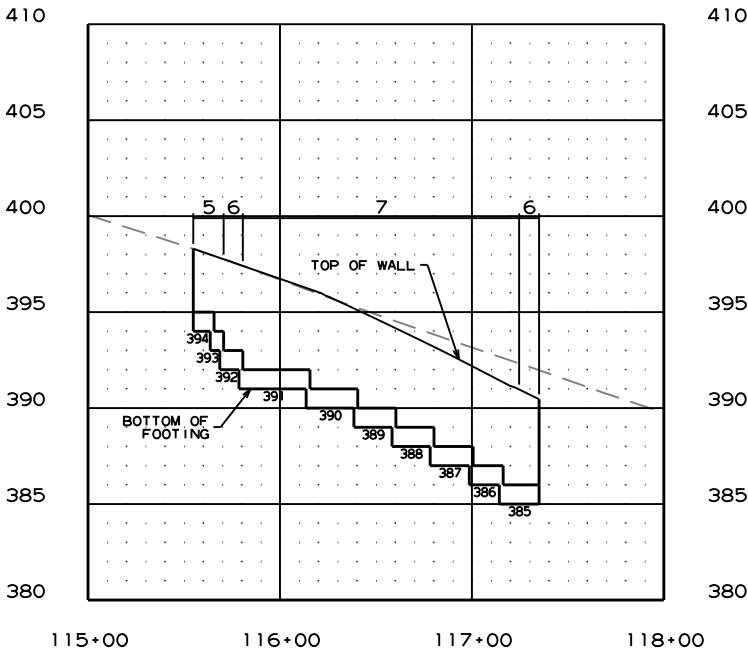

RETAINING WALL DETAILS - HWY. 49
STA. 115+54.84 - STA. 117+35.00 RT.


LEGEND

- (E-5) = SAND BAG DITCH CHECK
- (E-6) = ROCK DITCH CHECK
- (E-7) = DROP INLET SILT FENCE
- (E-11) = SILT FENCE
- [Hatched Box] = WORK ZONE

REVISIONS

DATE OF REVISION	REVISION

DATE REVISED	DATE REVISED	FED. RD. DIST. NO.	STATE	JOB NO.	SHEET NO.	TOTAL SHEETS
		6	ARK.	100879	14	97
TEMPORARY EROSION CONTROL DETAILS						

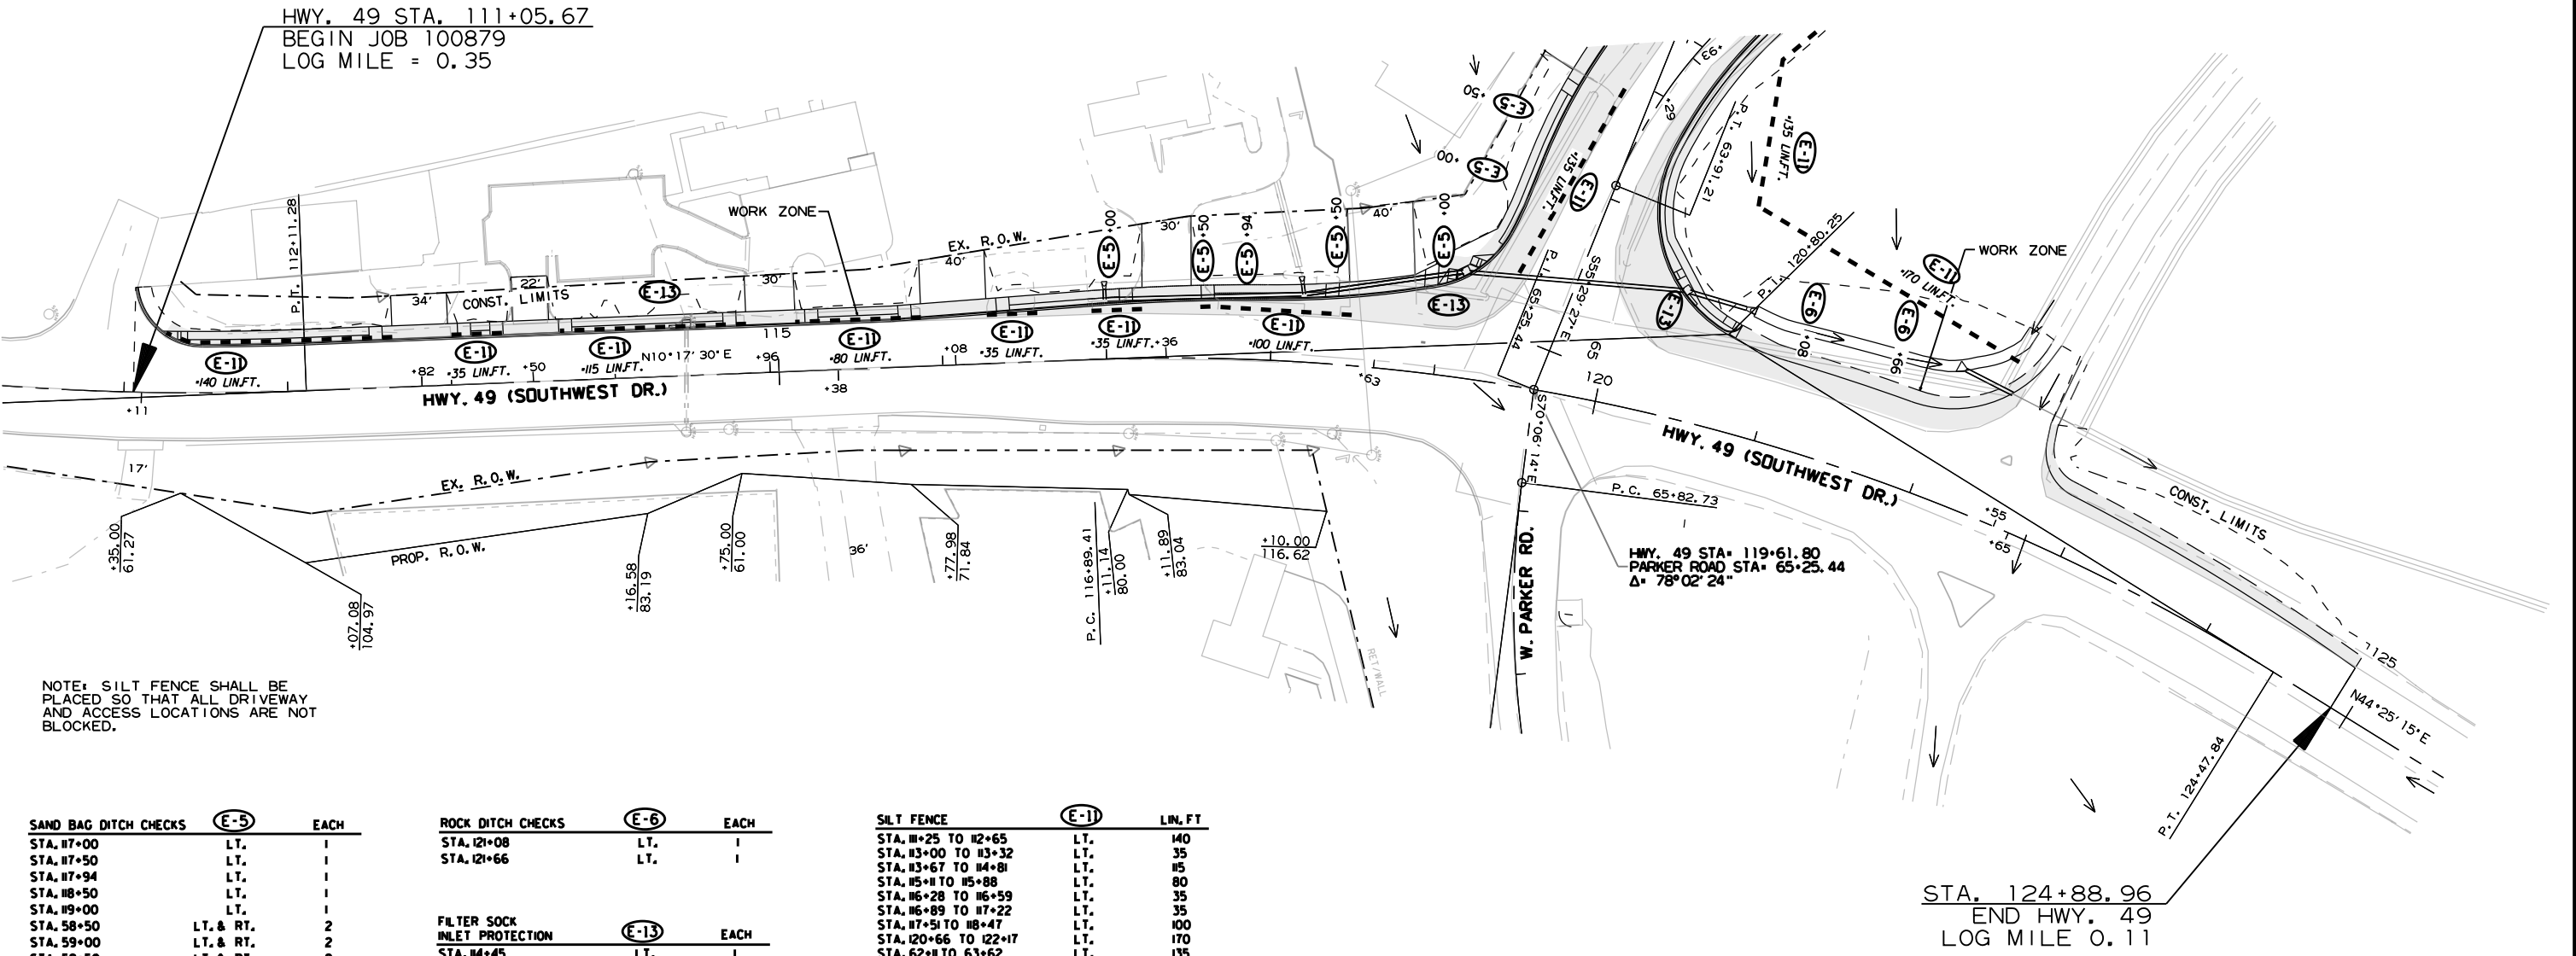

NOTE: SILT FENCE SHALL BE PLACED SO THAT ALL DRIVEWAY AND ACCESS LOCATIONS ARE NOT BLOCKED.

SAND BAG DITCH CHECKS (E-5)	EACH
STA. 17+00 LT.	1
STA. 17+50 LT.	1
STA. 17+94 LT.	1
STA. 18+50 LT.	1
STA. 19+00 LT.	1
STA. 58+50 LT. & RT.	2
STA. 59+00 LT. & RT.	2
STA. 59+50 LT. & RT.	2
STA. 60+00 LT. & RT.	2
STA. 60+50 LT. & RT.	2
STA. 61+00 LT. & RT.	2
STA. 61+50 LT.	1
STA. 62+00 RT.	1
STA. 62+50 RT.	1
STA. 63+50 RT.	1
STA. 64+00 RT.	1

ROCK DITCH CHECKS (E-6)	EACH
STA. 121+08 LT.	1
STA. 121+66 LT.	1

FILTER SOCK INLET PROTECTION (E-13)	EACH
STA. 114+45 LT.	1
STA. 119+12 LT.	1
STA. 120+37 LT.	1

SILT FENCE (E-11)	LN. FT
STA. 11+25 TO 11+65 LT.	140
STA. 13+00 TO 13+32 LT.	35
STA. 13+67 TO 14+81 LT.	115
STA. 15+11 TO 15+88 LT.	80
STA. 16+28 TO 16+59 LT.	35
STA. 16+89 TO 17+22 LT.	35
STA. 17+51 TO 18+47 LT.	100
STA. 120+66 TO 122+17 LT.	170
STA. 62+11 TO 63+62 LT.	135

TEMPORARY EROSION CONTROL DETAILS
STAGE I


LEGEND

- (E-5) = SAND BAG DITCH CHECK
- (E-6) = ROCK DITCH CHECK
- (E-7) = DROP INLET SILT FENCE
- (E-11) = SILT FENCE
- WORK ZONE

REVISIONS

DATE OF REVISION	REVISION


DATE REVISED	DATE REVISED	FED. RD. DIST. NO.	STATE	JOB NO.	SHEET NO.	TOTAL SHEETS
		6	ARK.	100879	15	97
TEMPORARY EROSION CONTROL DETAILS						

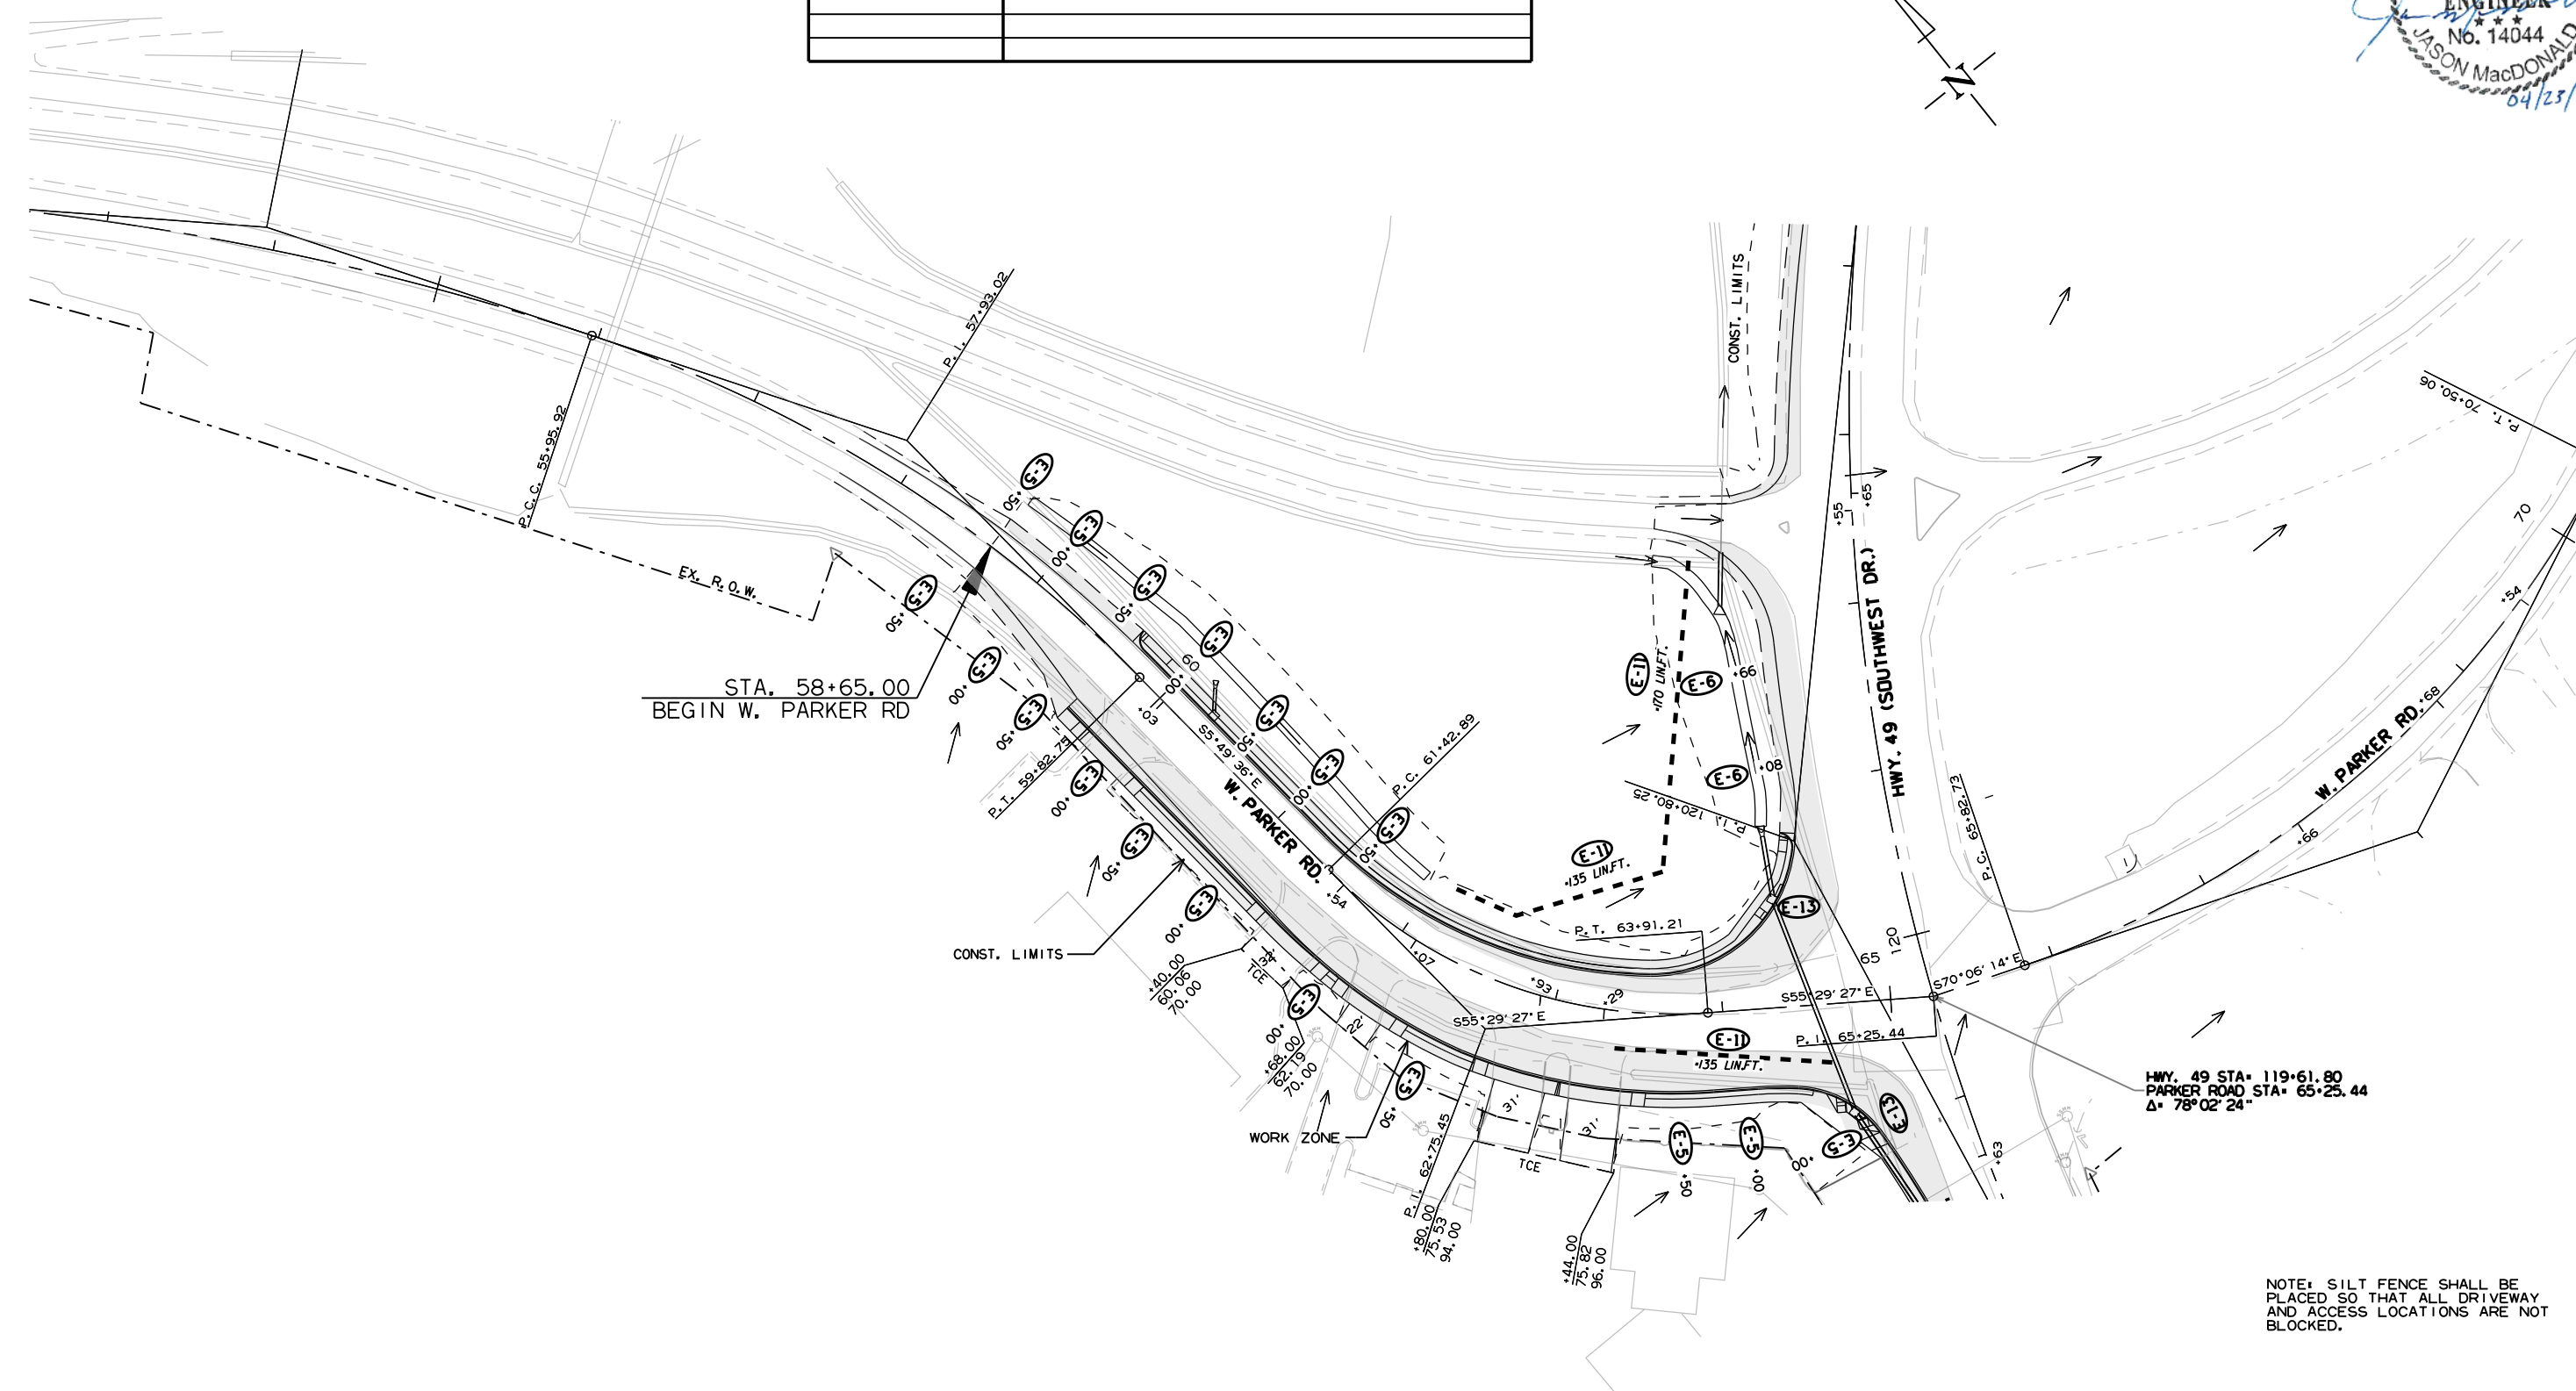

NOTE: SILT FENCE SHALL BE PLACED SO THAT ALL DRIVEWAY AND ACCESS LOCATIONS ARE NOT BLOCKED.

TEMPORARY EROSION CONTROL DETAILS
STAGE I

DATE REVISED	DATE REVISED	FED. RD. DIST. NO.	STATE	JOB NO.	SHEET NO.	TOTAL SHEETS
		6	ARK.	100879	16	97
TEMPORARY EROSION CONTROL DETAILS						

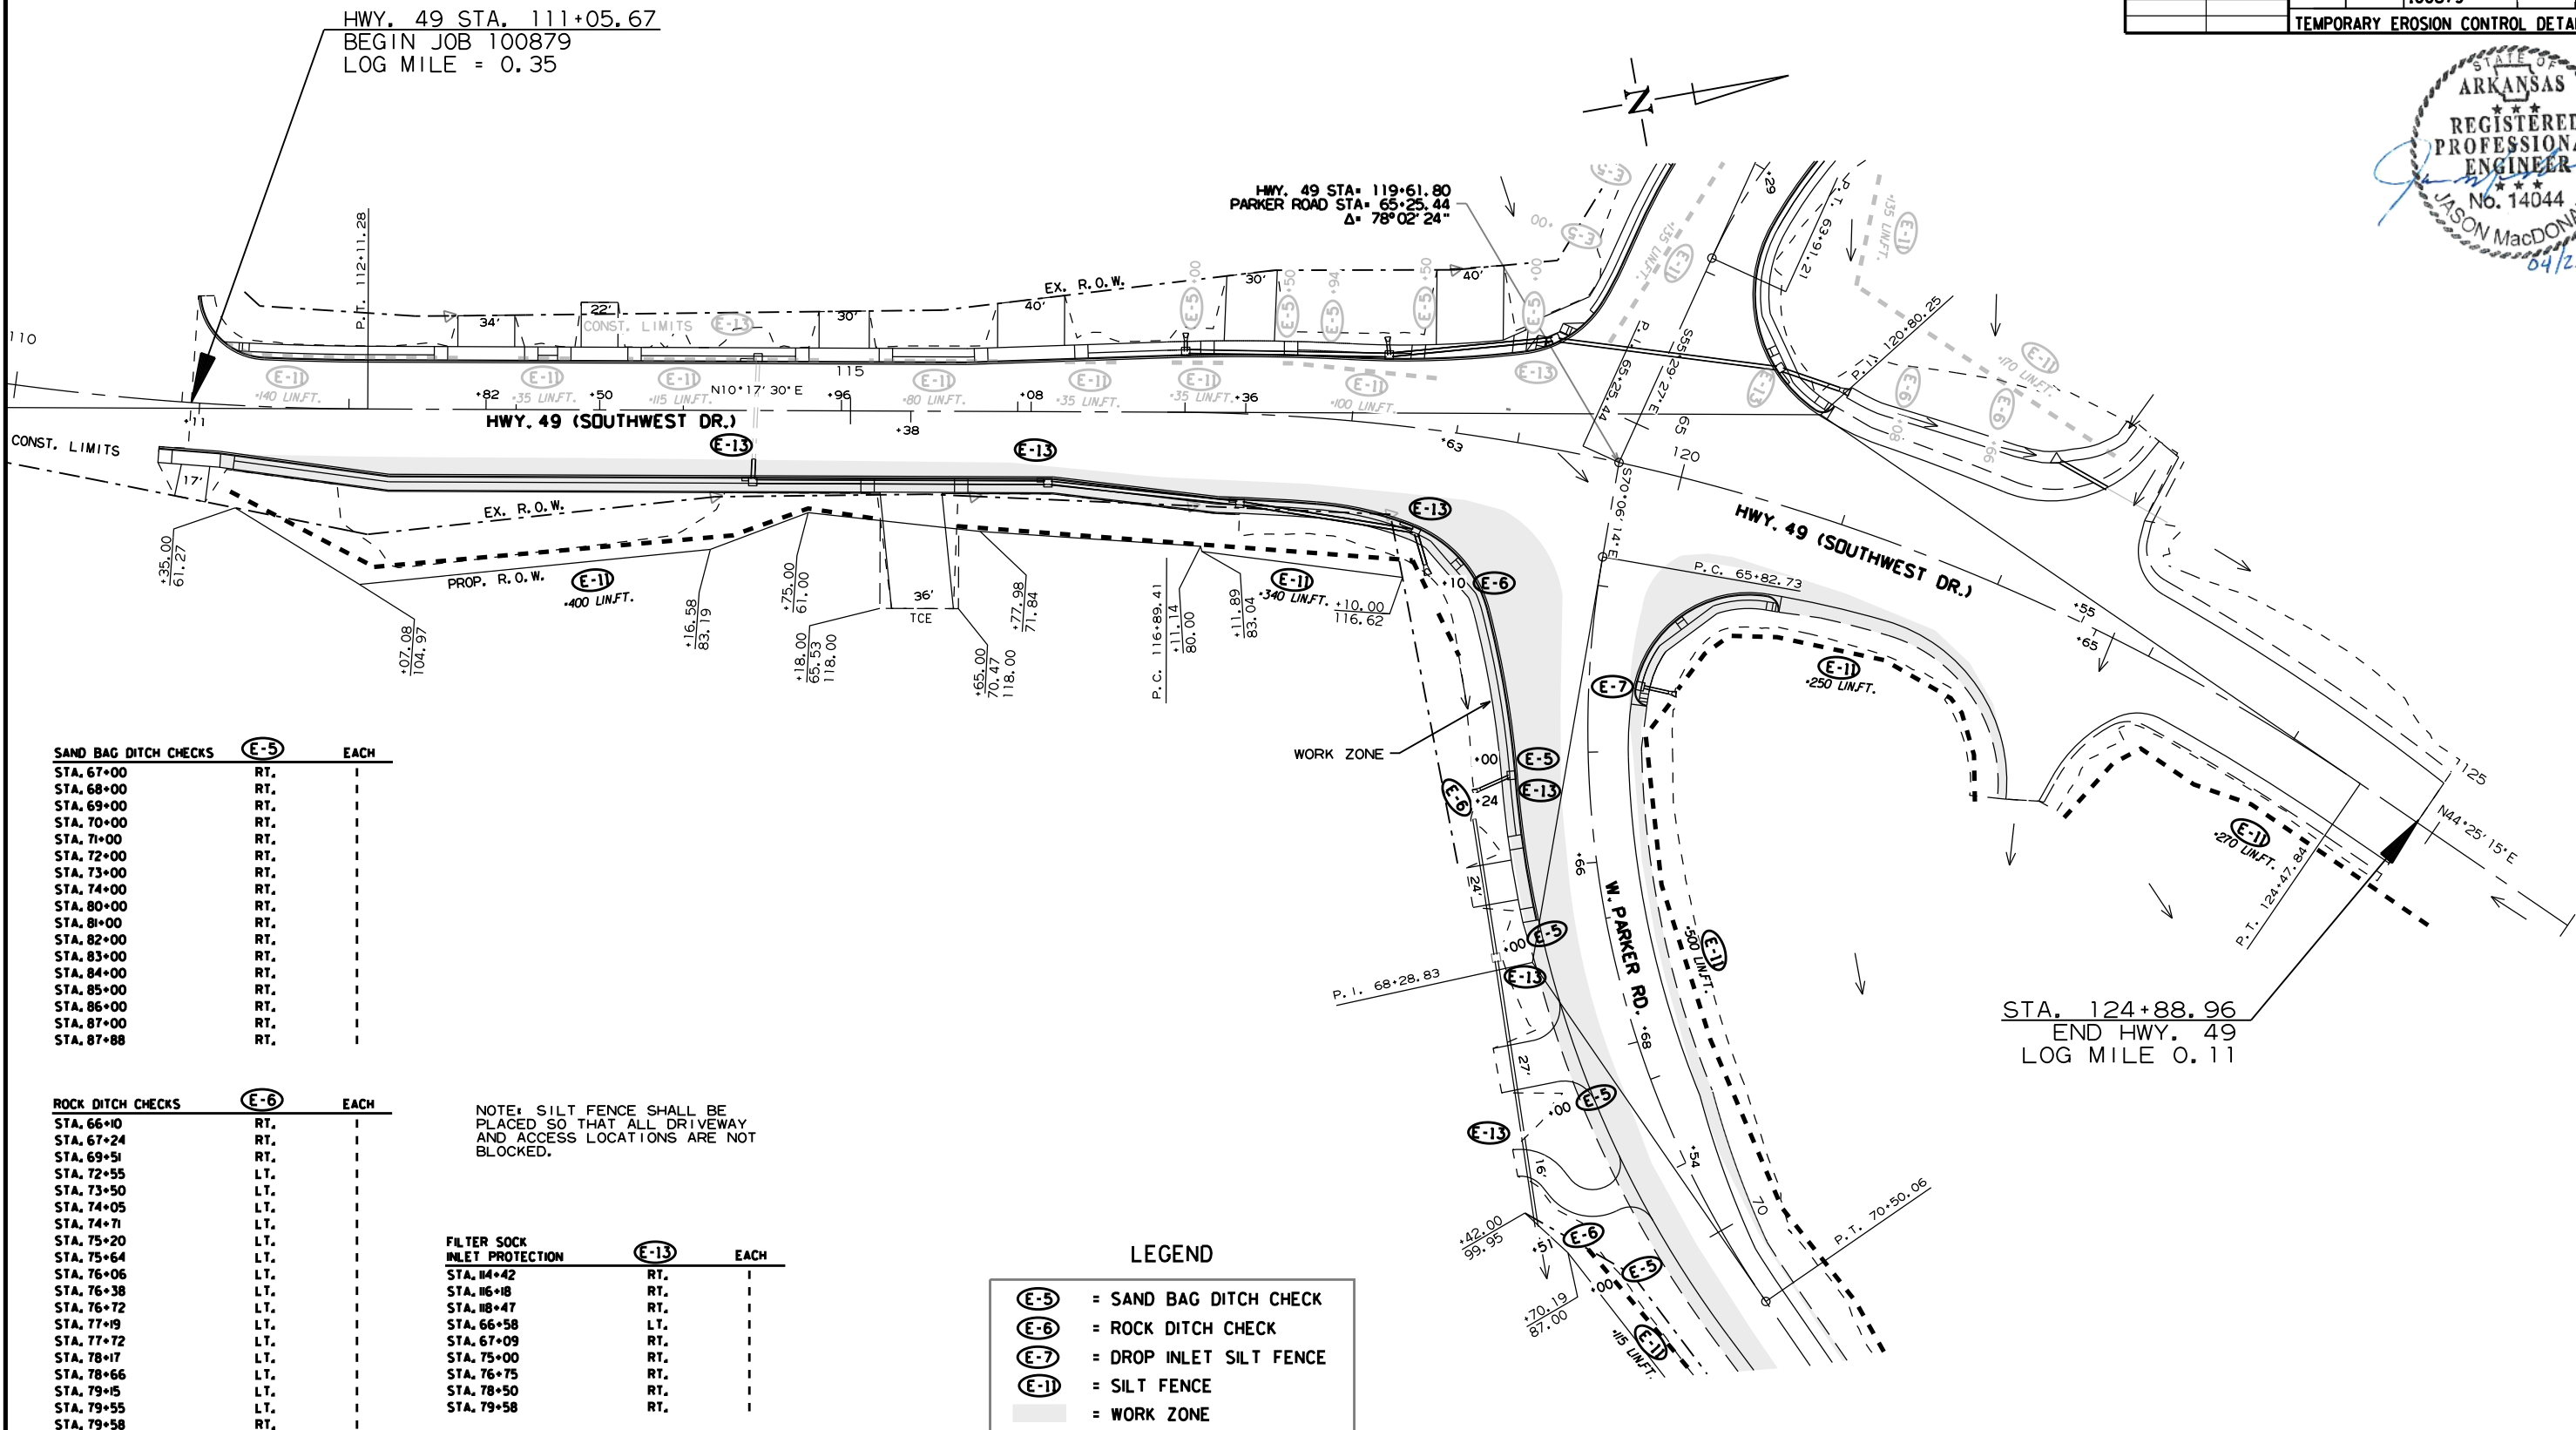

SAND BAG DITCH CHECKS	E-5	EACH
STA. 67+00	RT.	1
STA. 68+00	RT.	1
STA. 69+00	RT.	1
STA. 70+00	RT.	1
STA. 71+00	RT.	1
STA. 72+00	RT.	1
STA. 73+00	RT.	1
STA. 74+00	RT.	1
STA. 80+00	RT.	1
STA. 81+00	RT.	1
STA. 82+00	RT.	1
STA. 83+00	RT.	1
STA. 84+00	RT.	1
STA. 85+00	RT.	1
STA. 86+00	RT.	1
STA. 87+00	RT.	1
STA. 87+88	RT.	1

ROCK DITCH CHECKS	E-6	EACH
STA. 66+10	RT.	1
STA. 67+24	RT.	1
STA. 69+51	RT.	1
STA. 72+55	LT.	1
STA. 73+50	LT.	1
STA. 74+05	LT.	1
STA. 74+71	LT.	1
STA. 75+20	LT.	1
STA. 75+64	LT.	1
STA. 76+06	LT.	1
STA. 76+38	LT.	1
STA. 76+72	LT.	1
STA. 77+19	LT.	1
STA. 77+72	LT.	1
STA. 78+17	LT.	1
STA. 78+66	LT.	1
STA. 79+15	LT.	1
STA. 79+55	LT.	1
STA. 79+58	RT.	1
STA. 79+95	LT.	1
STA. 80+27	LT.	1
STA. 80+50	LT.	1
STA. 81+30	LT.	1
STA. 81+75	LT.	1
STA. 82+30	LT.	1
STA. 82+82	LT.	1
STA. 83+46	LT.	1
STA. 84+12	LT.	1
STA. 84+95	LT.	1
STA. 85+81	LT.	1
STA. 86+80	LT.	1
STA. 88+00	LT.	1

NOTE: SILT FENCE SHALL BE PLACED SO THAT ALL DRIVEWAY AND ACCESS LOCATIONS ARE NOT BLOCKED.

FILTER SOCK INLET PROTECTION	E-13	EACH
STA. 114+42	RT.	1
STA. 116+18	RT.	1
STA. 118+47	RT.	1
STA. 116+58	LT.	1
STA. 117+09	RT.	1
STA. 117+72	RT.	1
STA. 117+00	RT.	1
STA. 116+75	RT.	1
STA. 118+50	RT.	1
STA. 119+58	RT.	1

SILT FENCE	E-11	LN. FT
STA. 111+30 TO 115+16	RT.	400
STA. 115+64 TO 118+86	RT.	340
STA. 120+32 TO 122+42	RT.	250
STA. 123+00 TO 125+32	RT.	270
STA. 116+70 TO 117+90	LT.	500
STA. 116+73 TO 117+76	RT.	115
STA. 117+97 TO 118+38	RT.	430
STA. 118+63 TO 119+09	RT.	135
STA. 119+37 TO 120+74	RT.	140
STA. 120+04 TO 121+17	RT.	215
STA. 121+36 TO 122+90	RT.	670

LEGEND

- E-5 = SAND BAG DITCH CHECK
- E-6 = ROCK DITCH CHECK
- E-7 = DROP INLET SILTS FENCES
- E-11 = SILT FENCE
- WORK ZONE

REVISIONS


DATE OF REVISION	REVISION

TEMPORARY EROSION CONTROL DETAILS
STAGE 2

LEGEND


- (E-5) = SAND BAG DITCH CHECK
- (E-6) = ROCK DITCH CHECK
- (E-7) = DROP INLET SILT FENCE
- (E-11) = SILT FENCE
- WORK ZONE

DATE REVISED	DATE REVISED	FED. RD. DIST. NO.	STATE	JOB NO.	SHEET NO.	TOTAL SHEETS
		6	ARK.	100879	17	97
TEMPORARY EROSION CONTROL DETAILS						

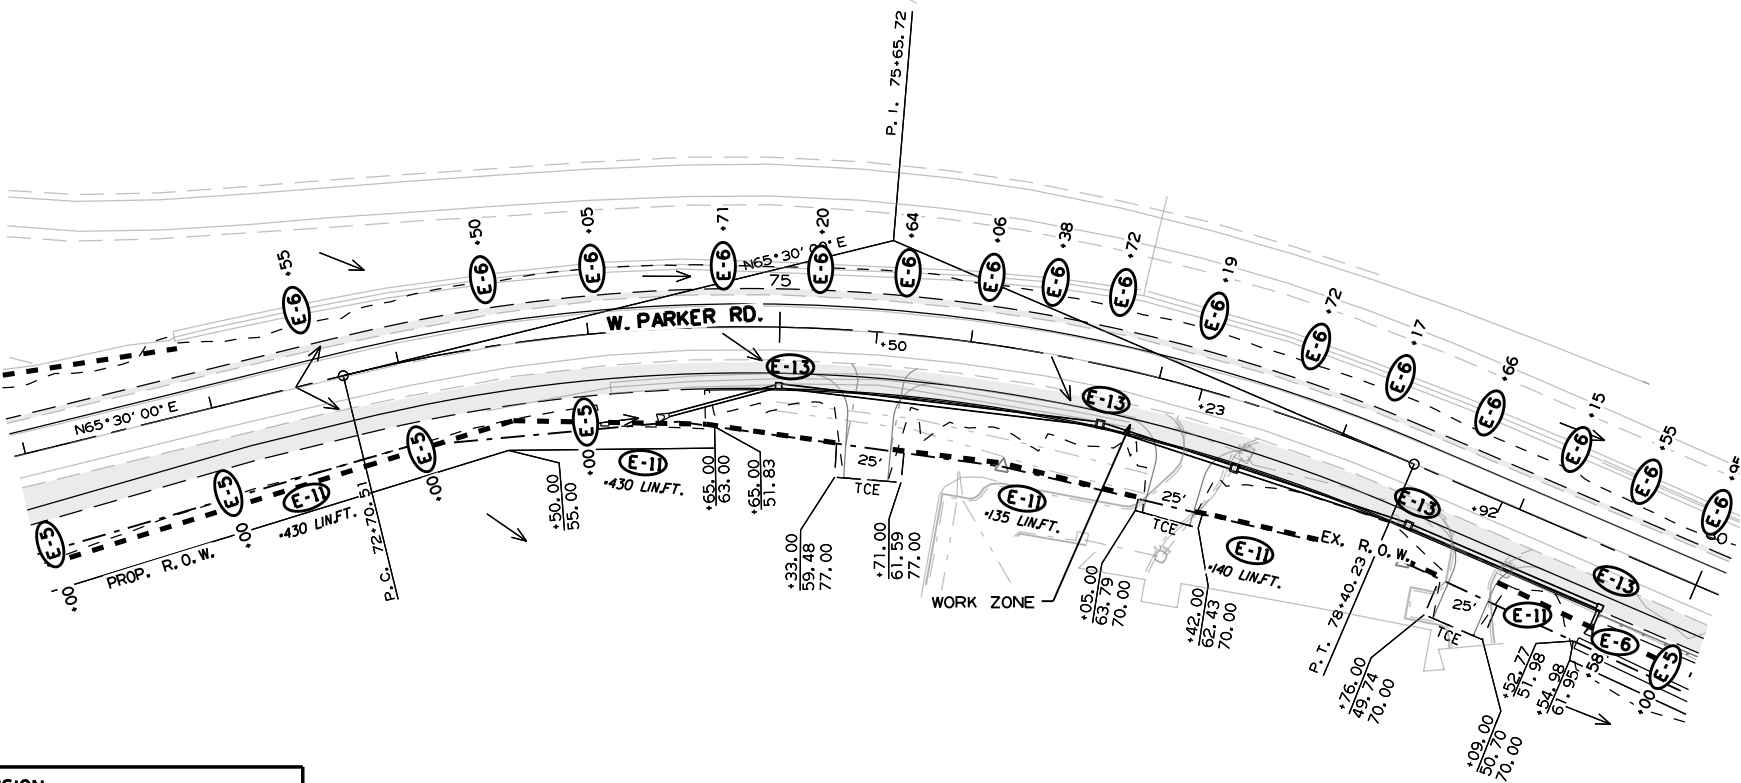

REVISIONS

DATE OF REVISION	REVISION

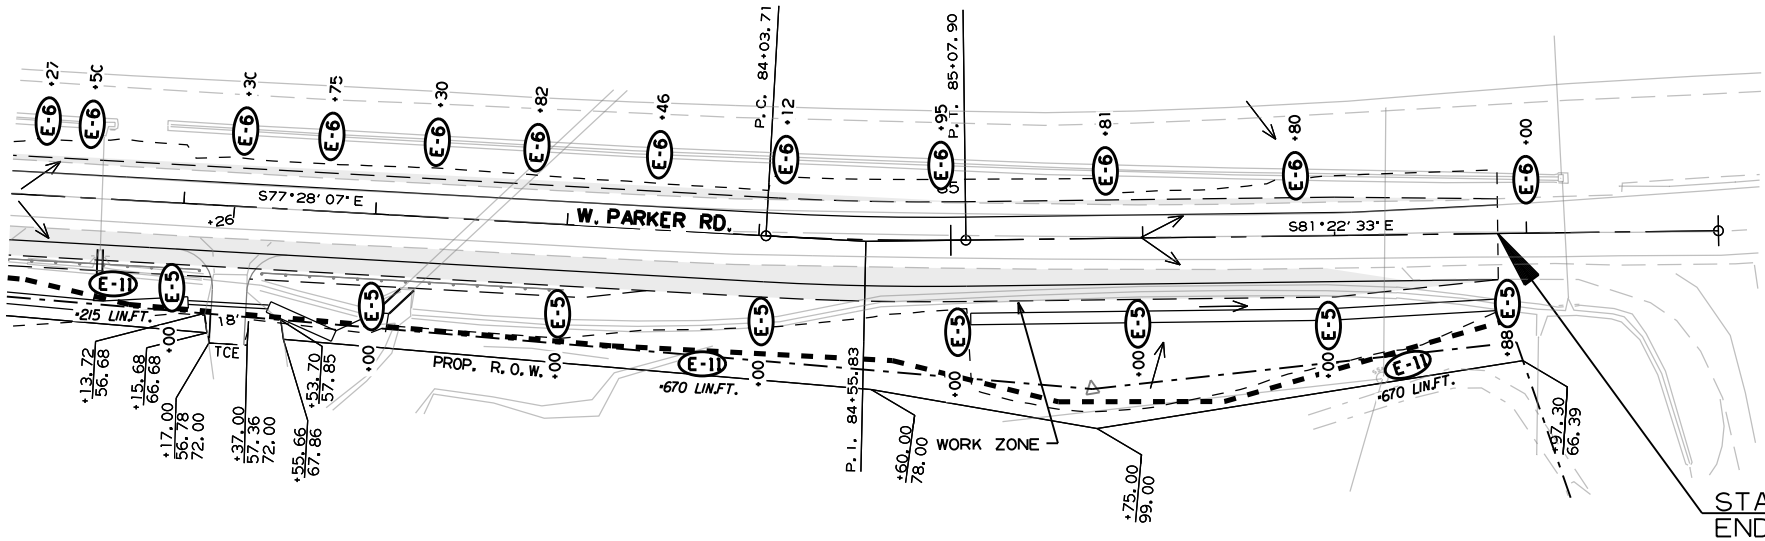


NOTE: SILT FENCE SHALL BE PLACED SO THAT ALL DRIVEWAY AND ACCESS LOCATIONS ARE NOT BLOCKED.


STA. 87+85.00
END W. PARKER RD.

TEMPORARY EROSION CONTROL DETAILS
STAGE 2


DATE REVISED	DATE REVISED	FED. RD. DIST. NO.	STATE	JOB NO.	SHEET NO.	TOTAL SHEETS
		6	ARK.	100879	18	97
MAINTENANCE OF TRAFFIC DETAILS						

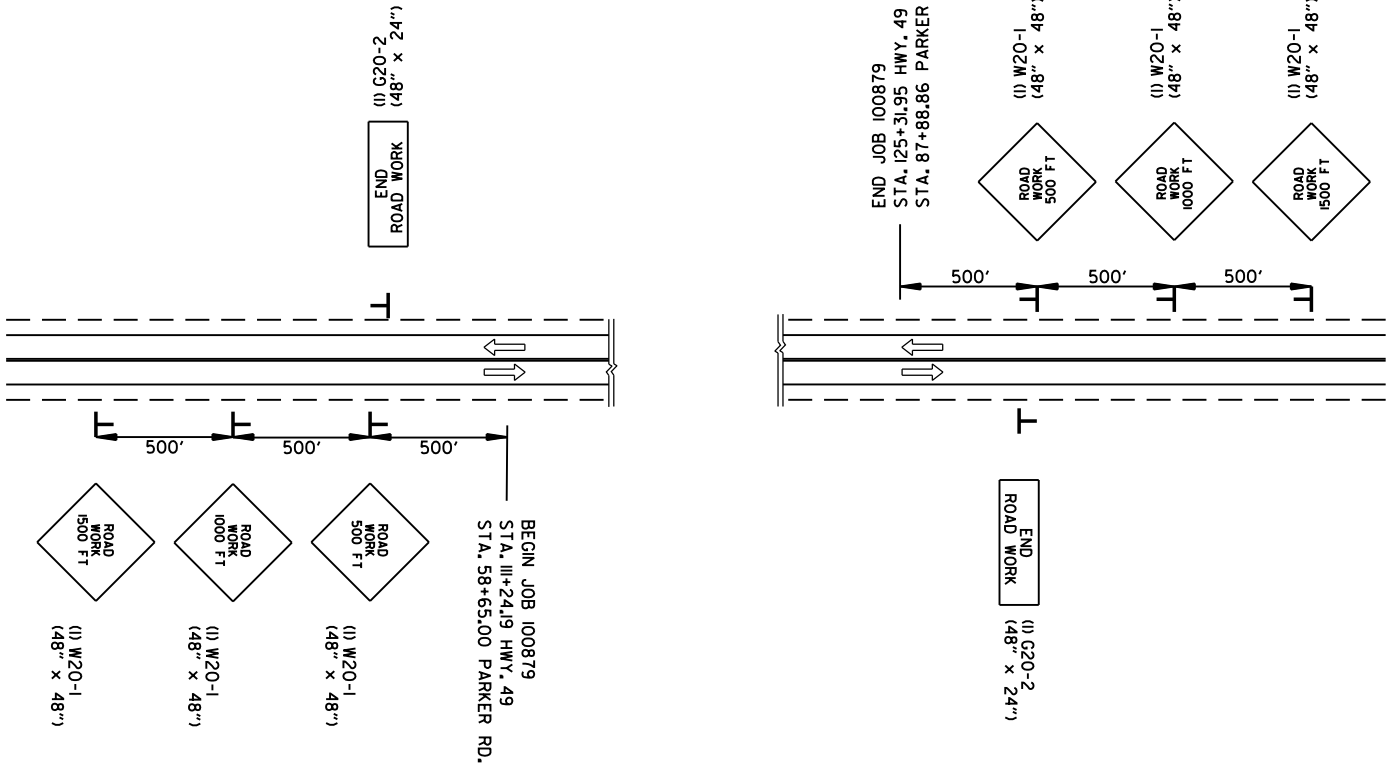

ADVANCE WARNING JOB 100879 (ALL STAGES)

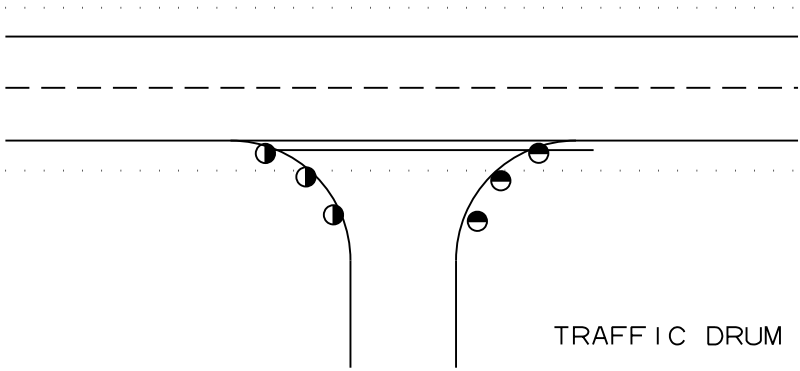


DRIVEWAY/TRAFFIC DRUM DETAIL

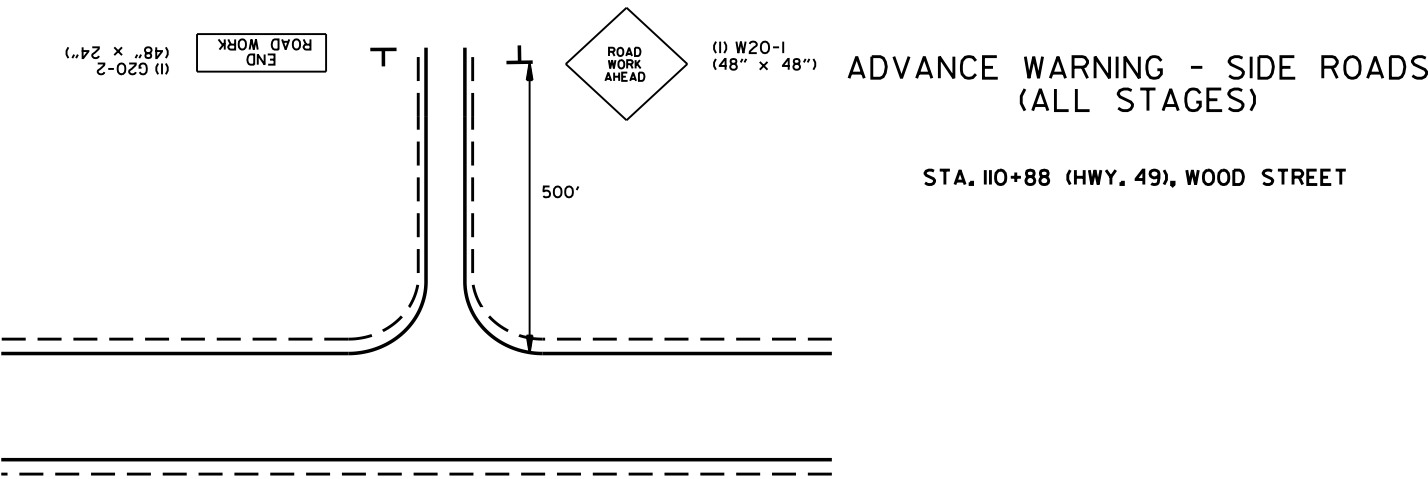

ADVANCE WARNING - SIDE ROADS (ALL STAGES)

STA. 110+88 (HWY. 49), WOOD STREET

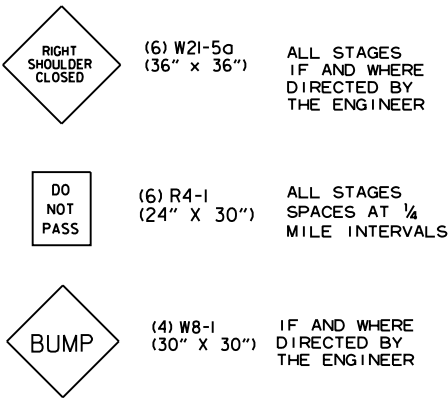


DATE REVISED	DATE REVISED	FED. RD. DIST. NO.	STATE	JOB NO.	SHEET NO.	TOTAL SHEETS
		6	ARK.	100879	20	97
MAINTENANCE OF TRAFFIC DETAILS						



LEGEND

- = TRAFFIC DRUMS
- + = VERTICAL PANEL
- ▬ = WORK ZONE

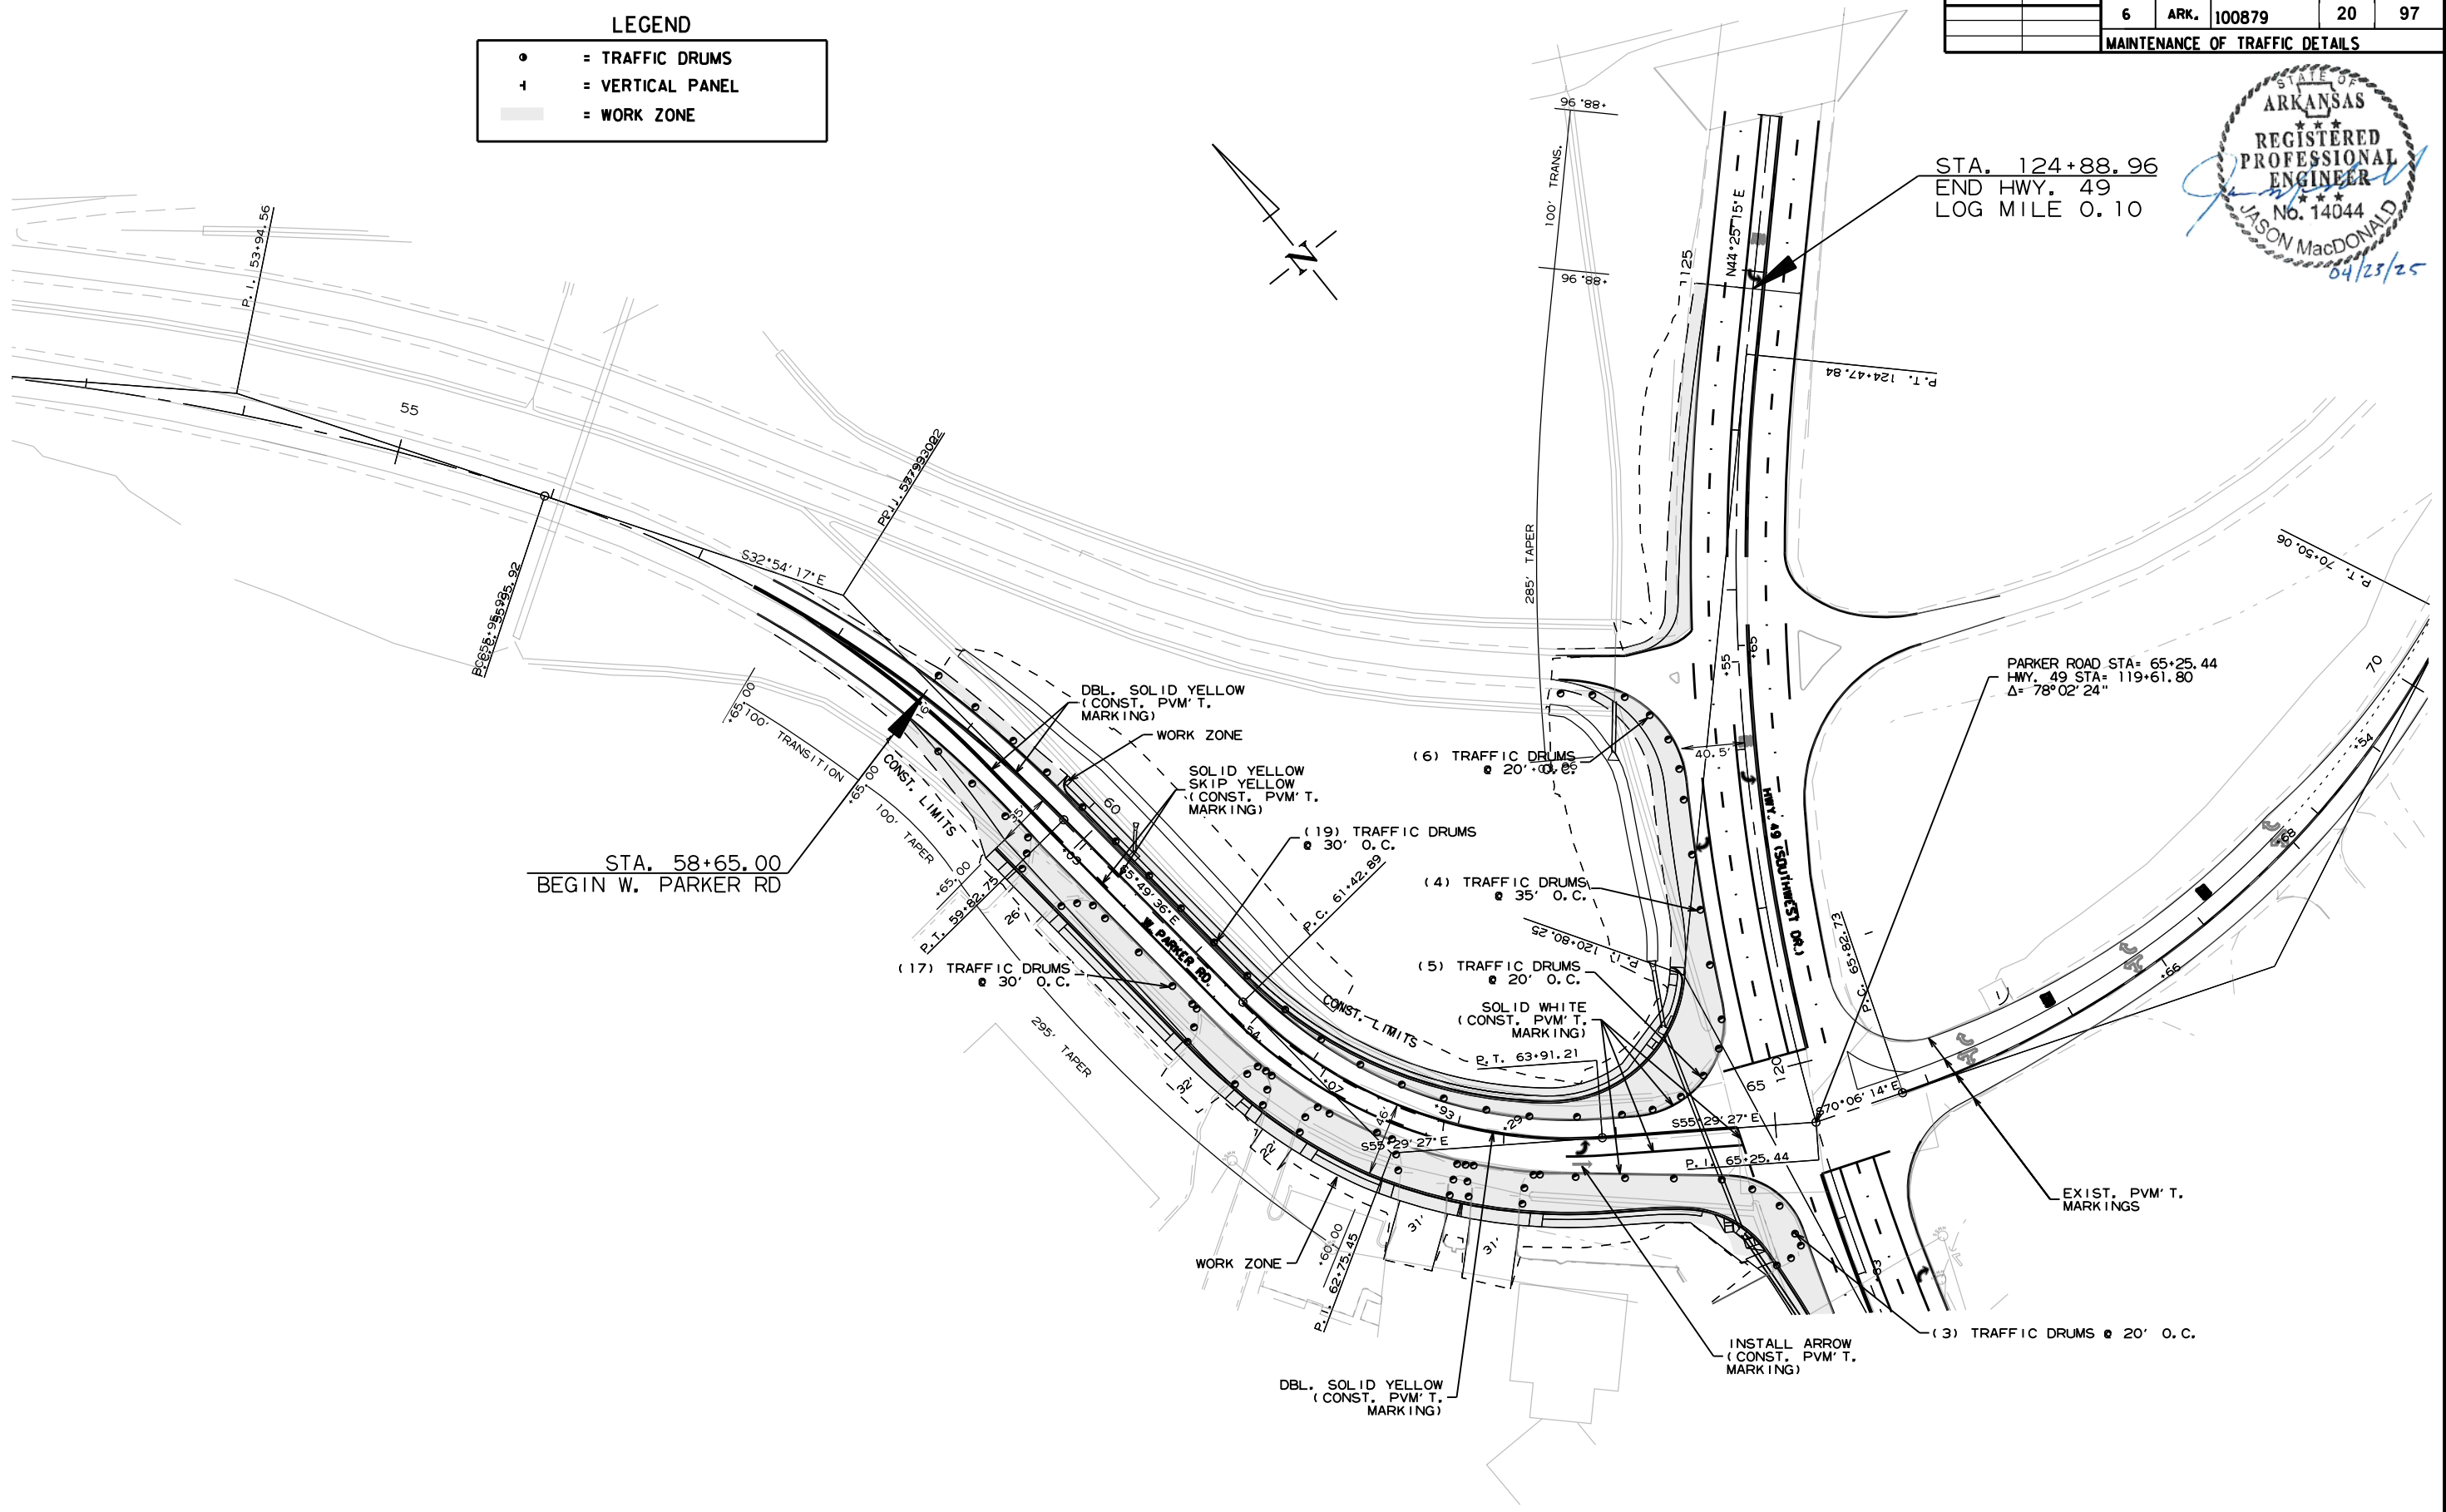

MAINTENANCE OF TRAFFIC DETAILS
STAGE I


MAINTENANCE OF TRAFFIC STAGE 2 QUANTITIES

SIGNS = 397 SQ. FT.
TRAFFIC DRUMS = 229 EACH

LEGEND

- = TRAFFIC DRUMS
- + = VERTICAL PANEL
- = WORK ZONE

DATE REVISED	DATE REVISED	FED. RD. DIST. NO.	STATE	JOB NO.	SHEET NO.	TOTAL SHEETS
		6	ARK.	100879	21	97
MAINTENANCE OF TRAFFIC DETAILS						

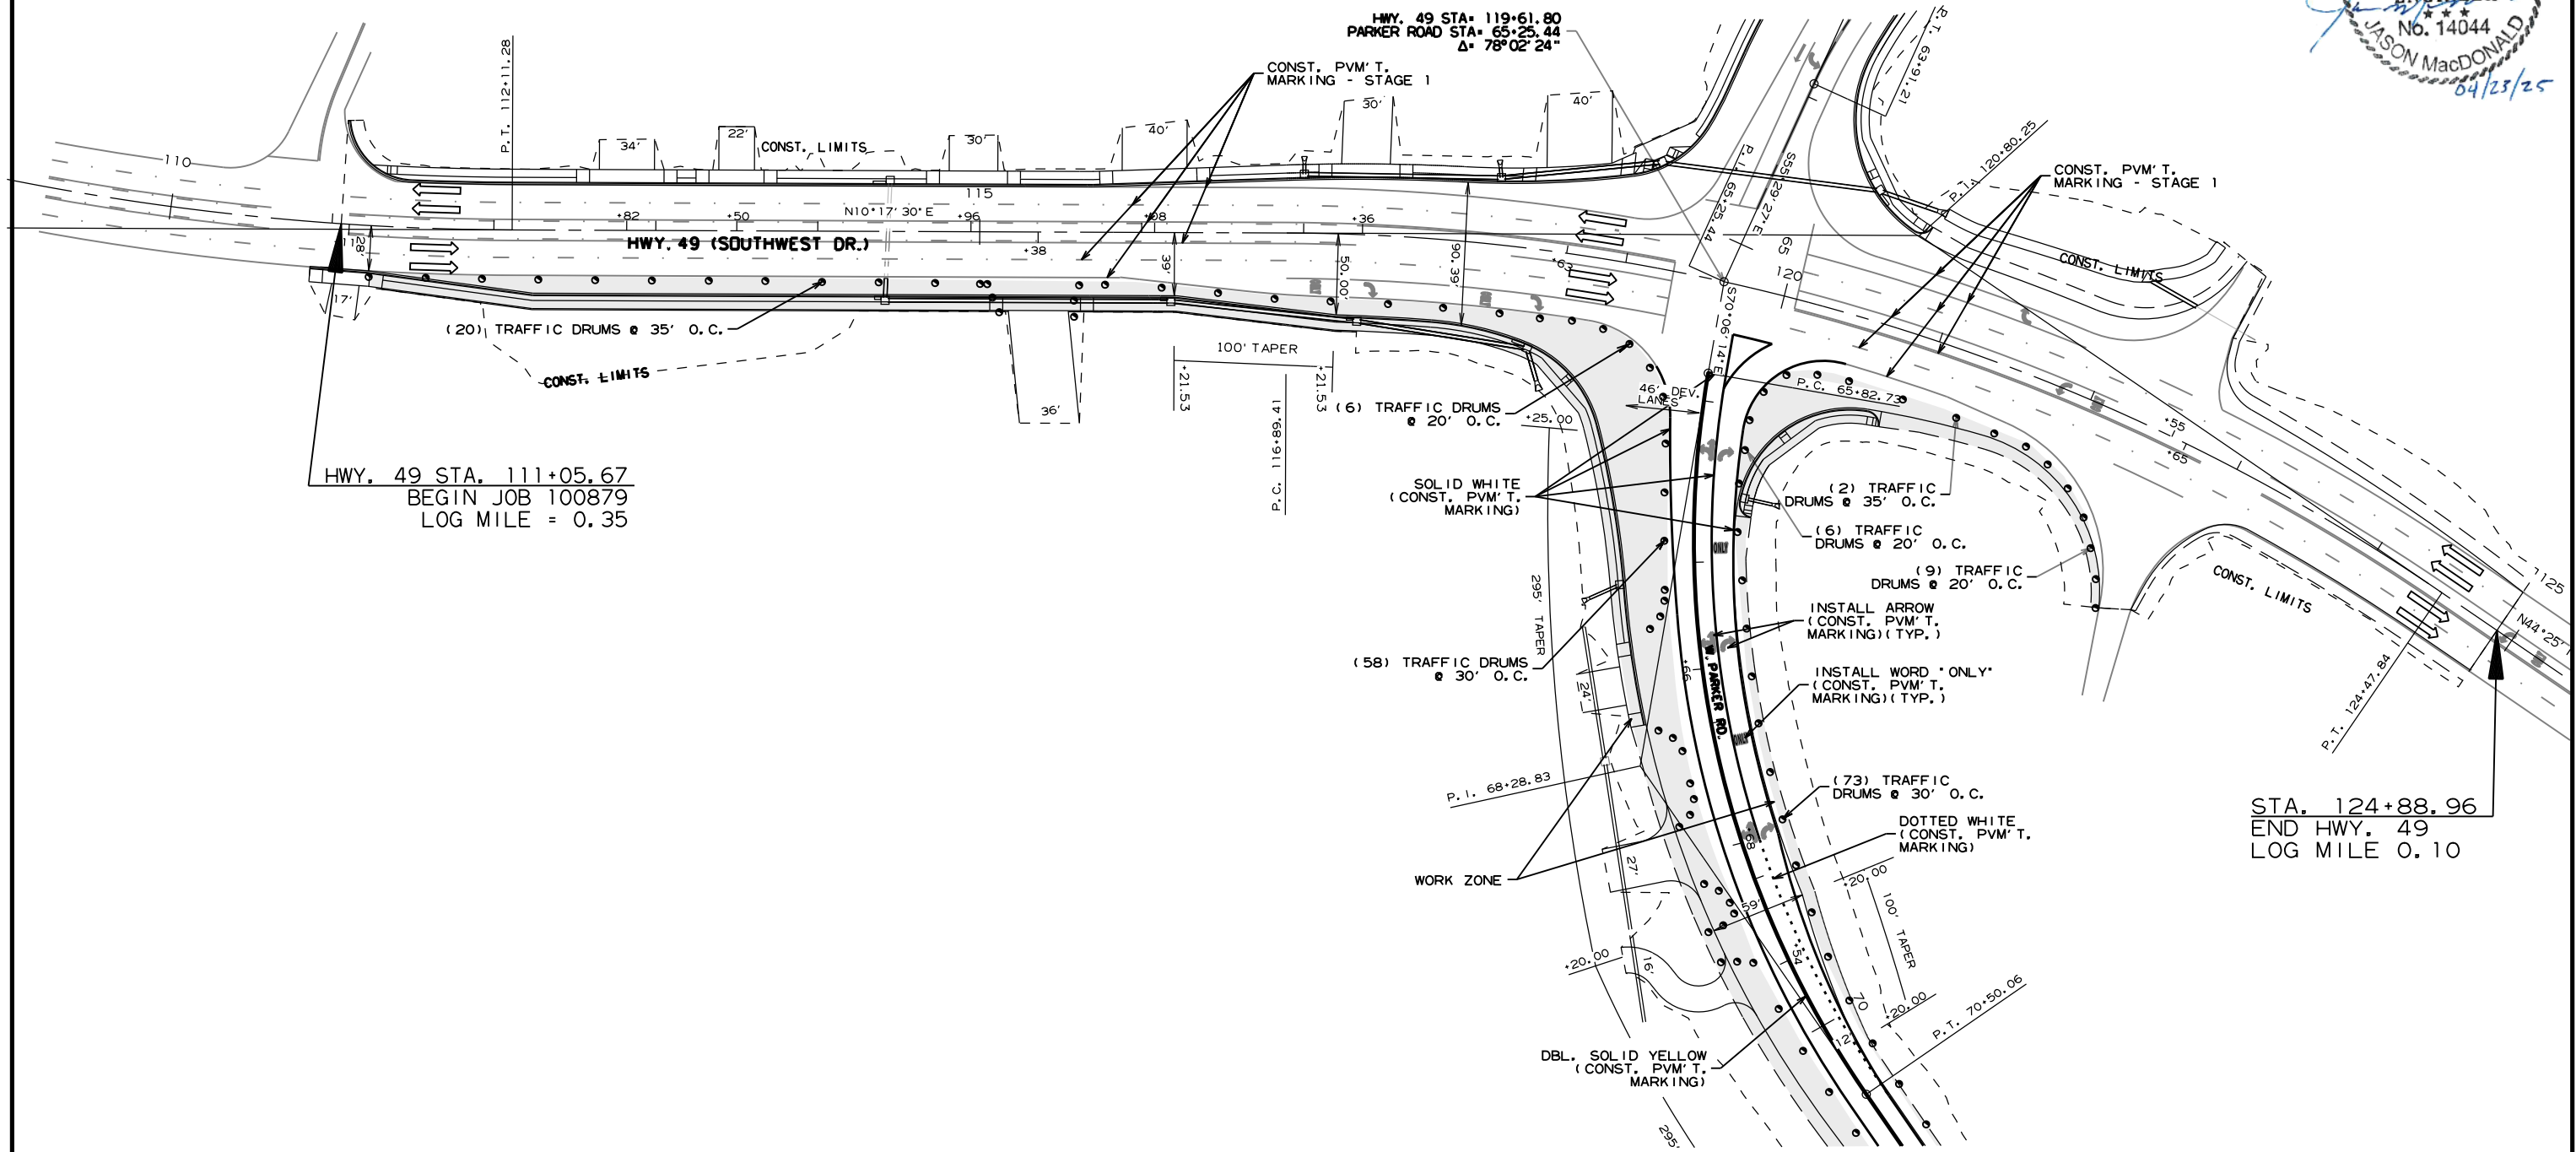

HWY. 49 STA. 111+05.67
BEGIN JOB 100879
LOG MILE = 0.35

STA. 124+88.96
END HWY. 49
LOG MILE 0.10

STAGE 2 CONSTRUCTION SEQUENCE


INSTALL ADVANCE WARNING SIGNS, END ROAD WORK SIGNS, AND INSTALL ROAD WORK AHEAD SIGN AS SHOWN ON THE MAINTENANCE OF TRAFFIC - ADVANCE WARNING SHEET.

USE VERTICAL PANELS AND TRAFFIC DRUMS SPACED ON CENTER PER PLAN TO DELINEATE THE WORK ZONE. USE TRAFFIC DRUMS TO DELINEATE DRIVEWAYS.

CONSTRUCT HIGHWAY 49 AND PARKER ROAD IMPROVEMENT IN THE DELINEATED WORK ZONE, AS SHOWN PER PLAN.

MAINTENANCE OF TRAFFIC DETAILS
STAGE 2

DATE REVISED	DATE REVISED	FED. RD. DIST. NO.	STATE	JOB NO.	SHEET NO.	TOTAL SHEETS
		6	ARK.	100879	22	97
MAINTENANCE OF TRAFFIC DETAILS						

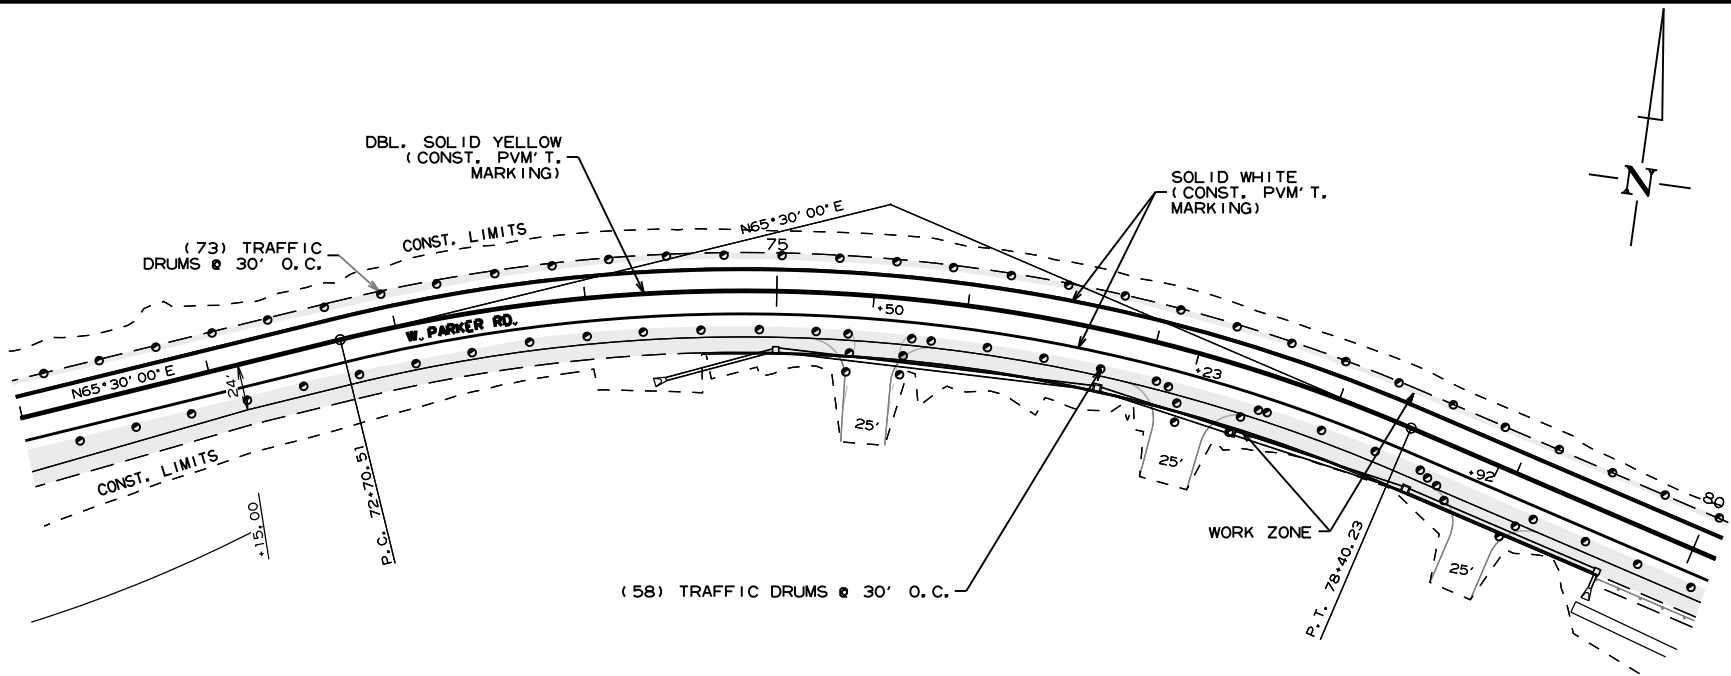

LEGEND

•


= TRAFFIC DRUMS

▮

= VERTICAL PANEL

▨

= WORK ZONE

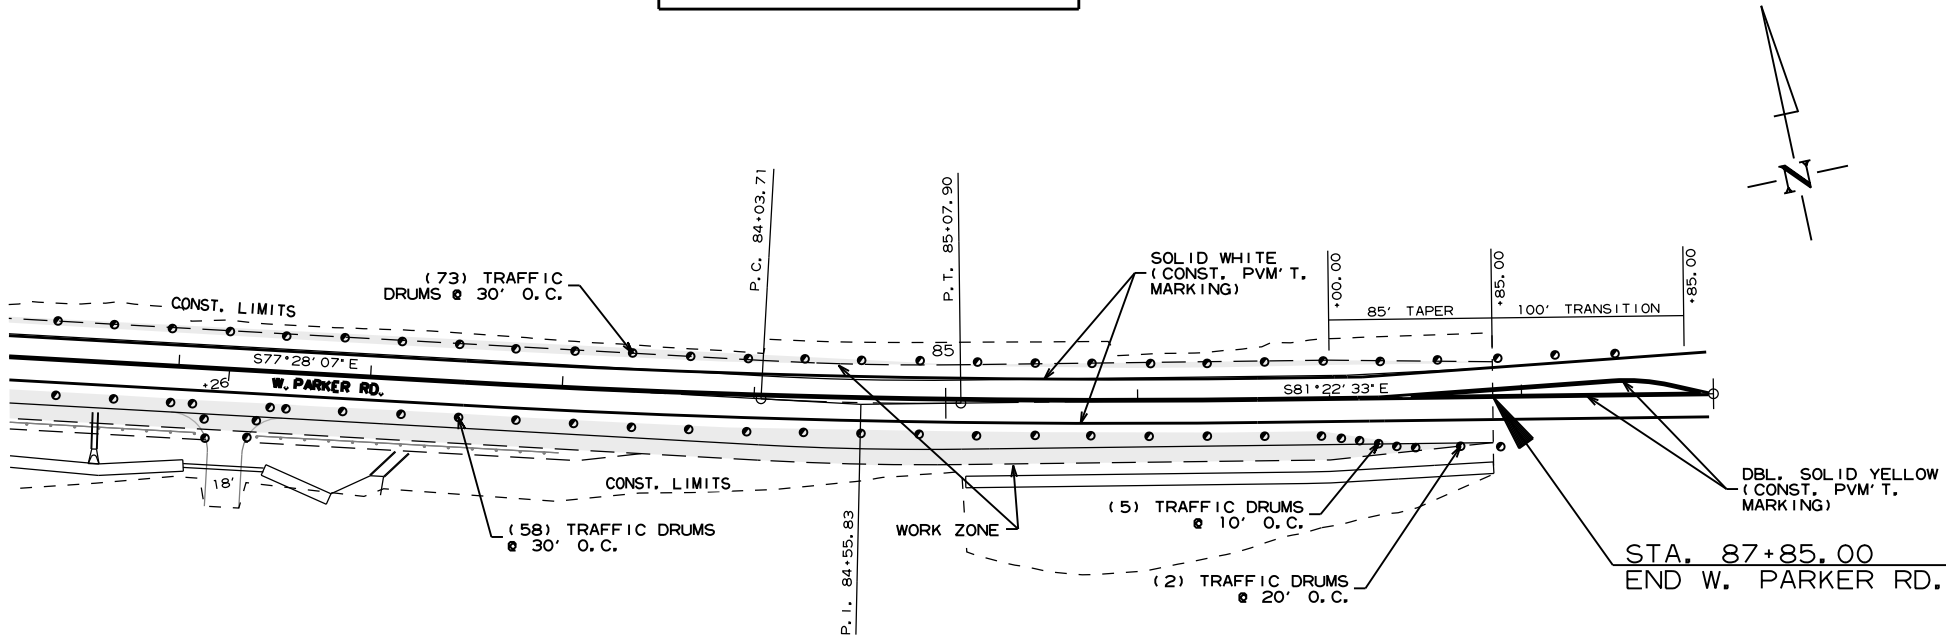

MAINTENANCE OF TRAFFIC STAGE 3 QUANTITIES

SIGNS = 397 SQ. FT.
TRAFFIC DRUMS = 47 EACH

LEGEND

- = TRAFFIC DRUMS
- + = VERTICAL PANEL
- = WORK ZONE

STA. 124+88.96
END HWY. 49
LOG MILE 0.10

STA. 58+65.00
BEGIN W. PARKER RD

HWY. 49 STA. 119+61.80
PARKER ROAD STA. 65+25.44
Δ = 78°02'24"



DATE REVISED	DATE REVISED	FED. RD. DIST. NO.	STATE	JOB NO.	SHEET NO.	TOTAL SHEETS
		6	ARK.	100879	23	97
MAINTENANCE OF TRAFFIC DETAILS						




STAGE 3 CONSTRUCTION SEQUENCE
INSTALL ADVANCE WARNING SIGNS, END ROAD WORK SIGNS, AND INSTALL ROAD WORK AHEAD
SIGN AS SHOWN ON THE MAINTENANCE OF TRAFFIC - ADVANCEEE WARNING SIGN SHEET.
USE TRAFFIC DRUMS WITH SPACING ON CENTER PER PLAN TO DELINEATE THE WORK ZONE.
CONSTRUCT HIGHWAY 49 AND PARKER ROAD CONCRETE ISLANDS AS SHOWN.

MAINTENANCE OF TRAFFIC DETAILS
STAGE 3

DATE REVISED	DATE REVISED	FED. RD. DIST. NO.	STATE	JOB NO.	SHEET NO.	TOTAL SHEETS
		6	ARK.	100879	24	97
PERMANENT PAVEMENT MARKING DETAILS						

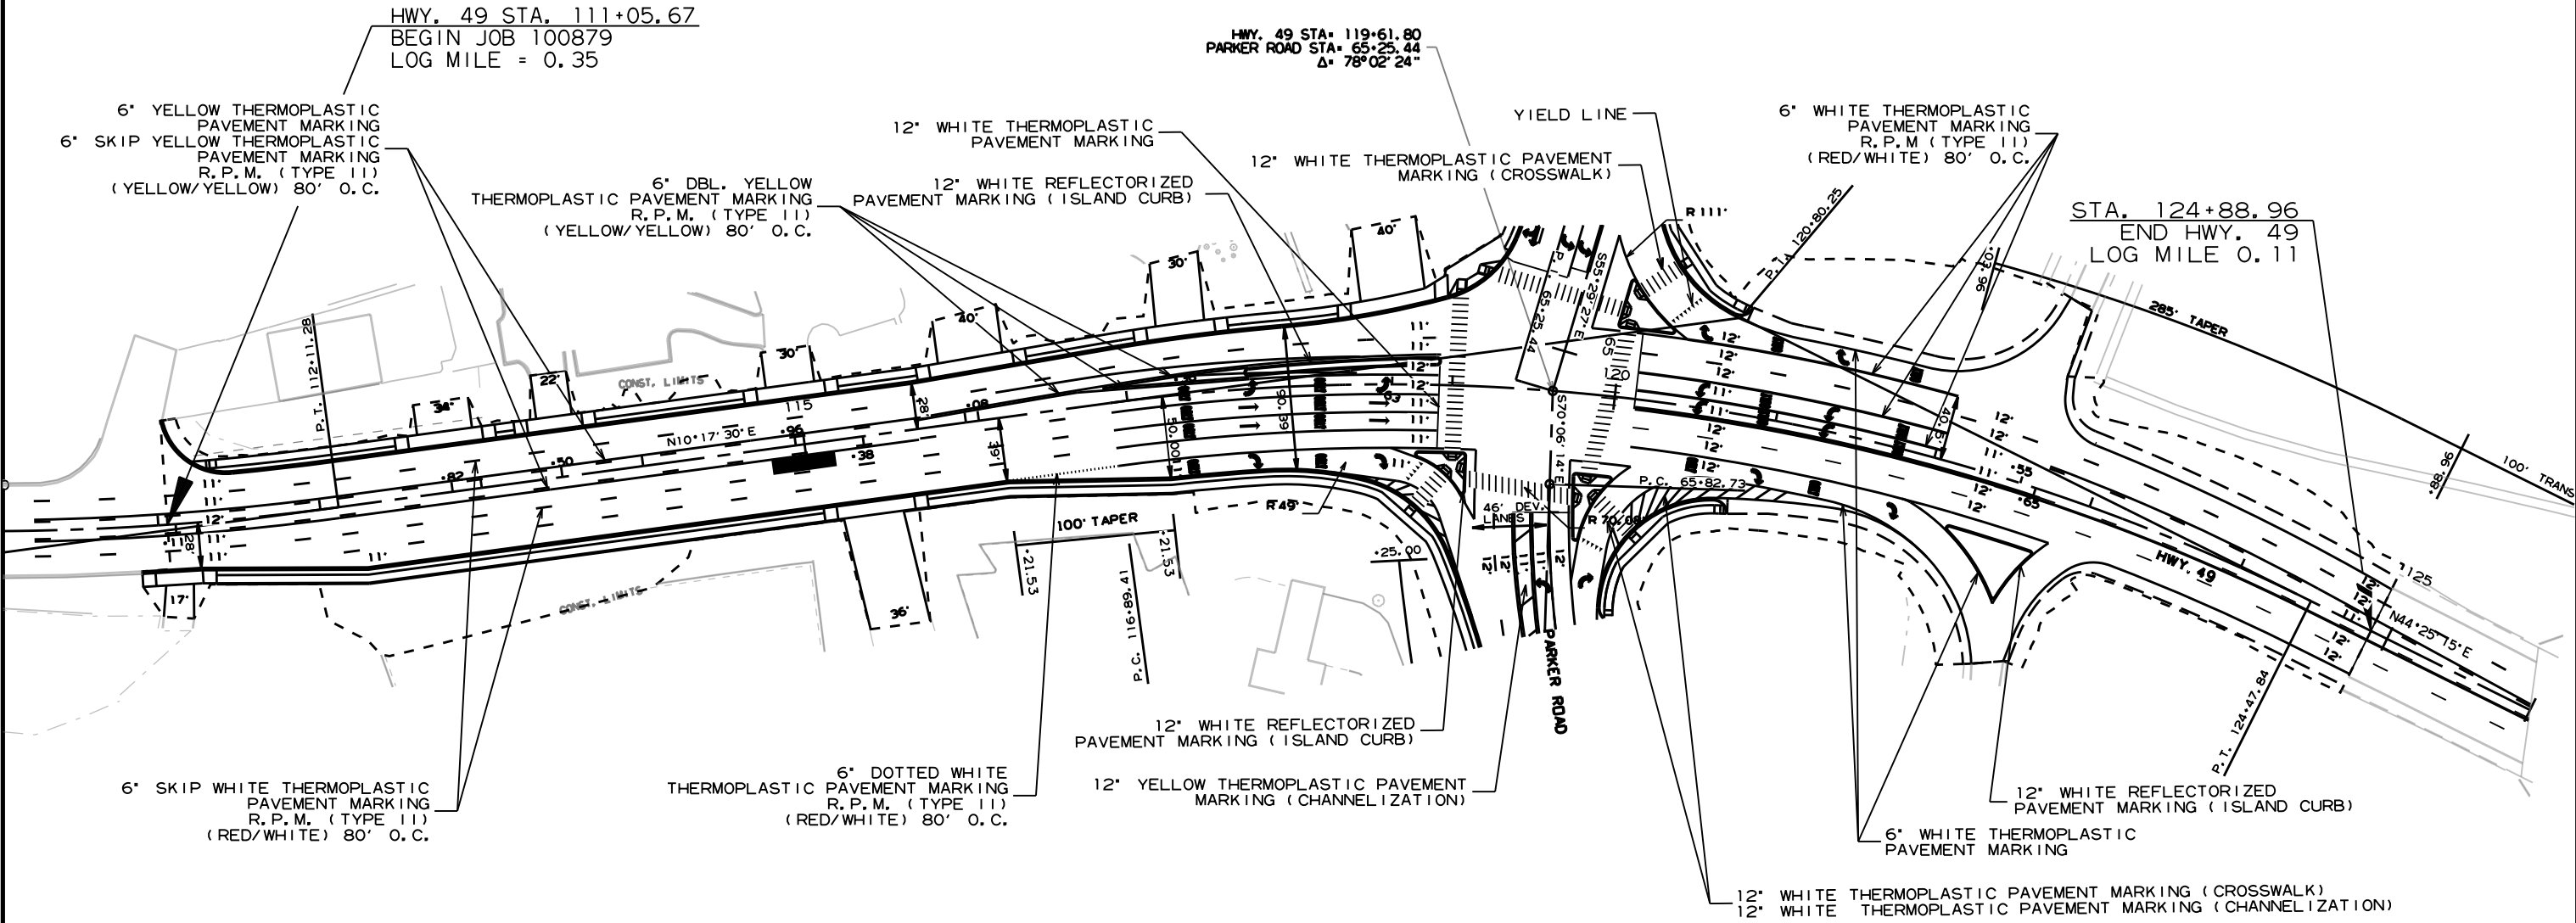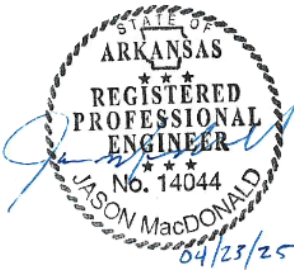


DATE REVISED	DATE REVISED	FED. RD. DIST. NO.	STATE	JOB NO.	SHEET NO.	TOTAL SHEETS
		6	ARK.	100879	25	97
PERMANENT PAVEMENT MARKING DETAILS						

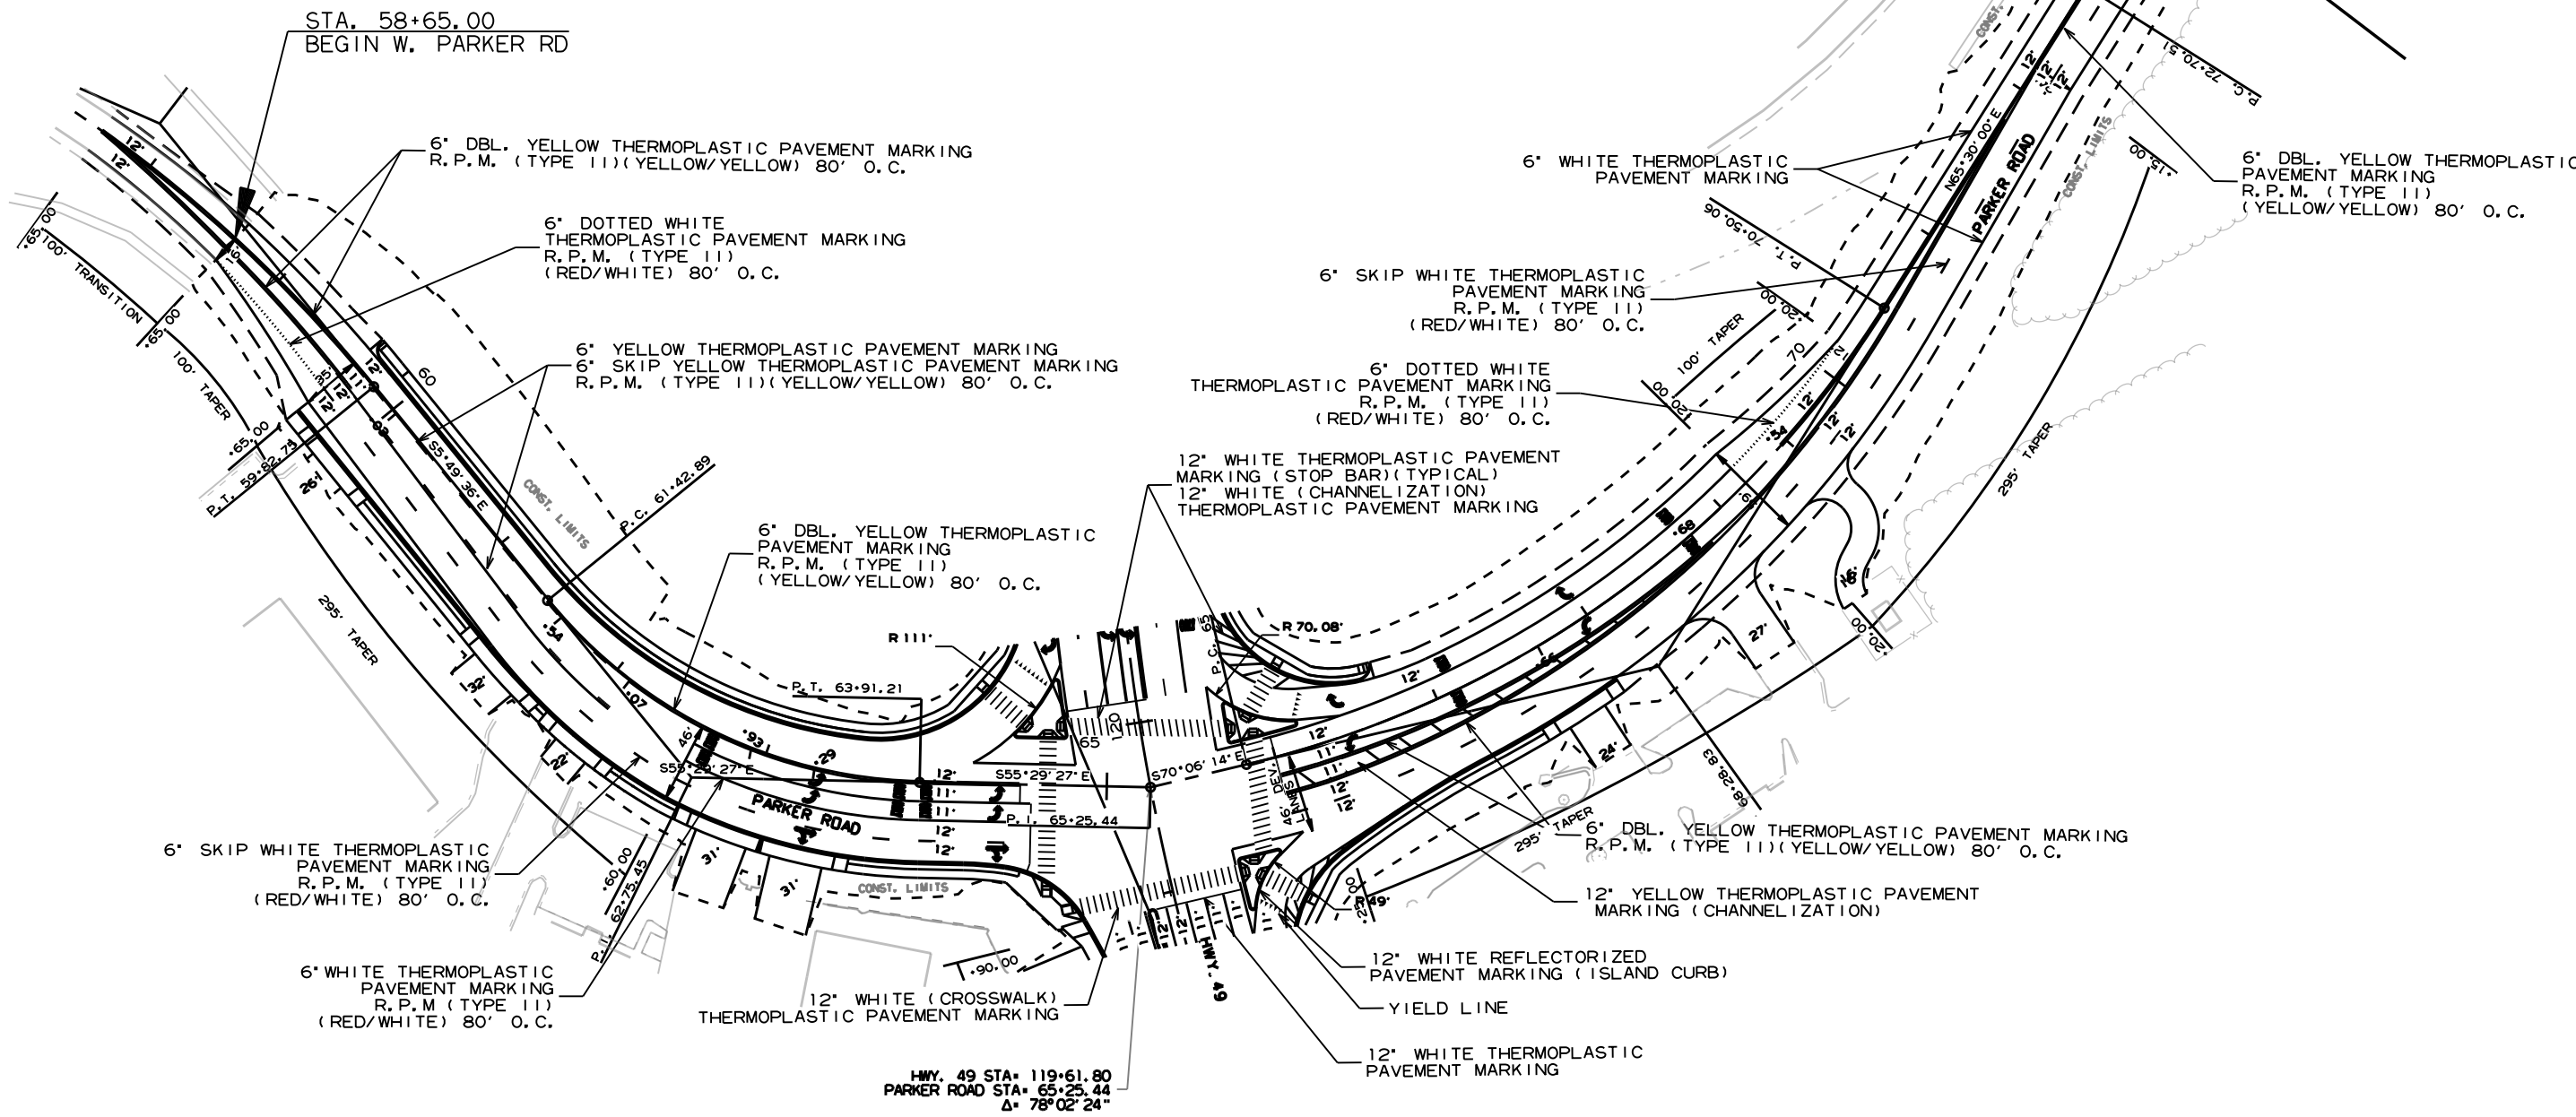

PARKER ROAD
PERMANENT PAVEMENT MARKING DETAILS

DATE REVISED	DATE REVISED	FED. RD. DIST. NO.	STATE	JOB NO.	SHEET NO.	TOTAL SHEETS
		6	ARK.	100879	26	97
PERMANENT PAVEMENT MARKING DETAILS						

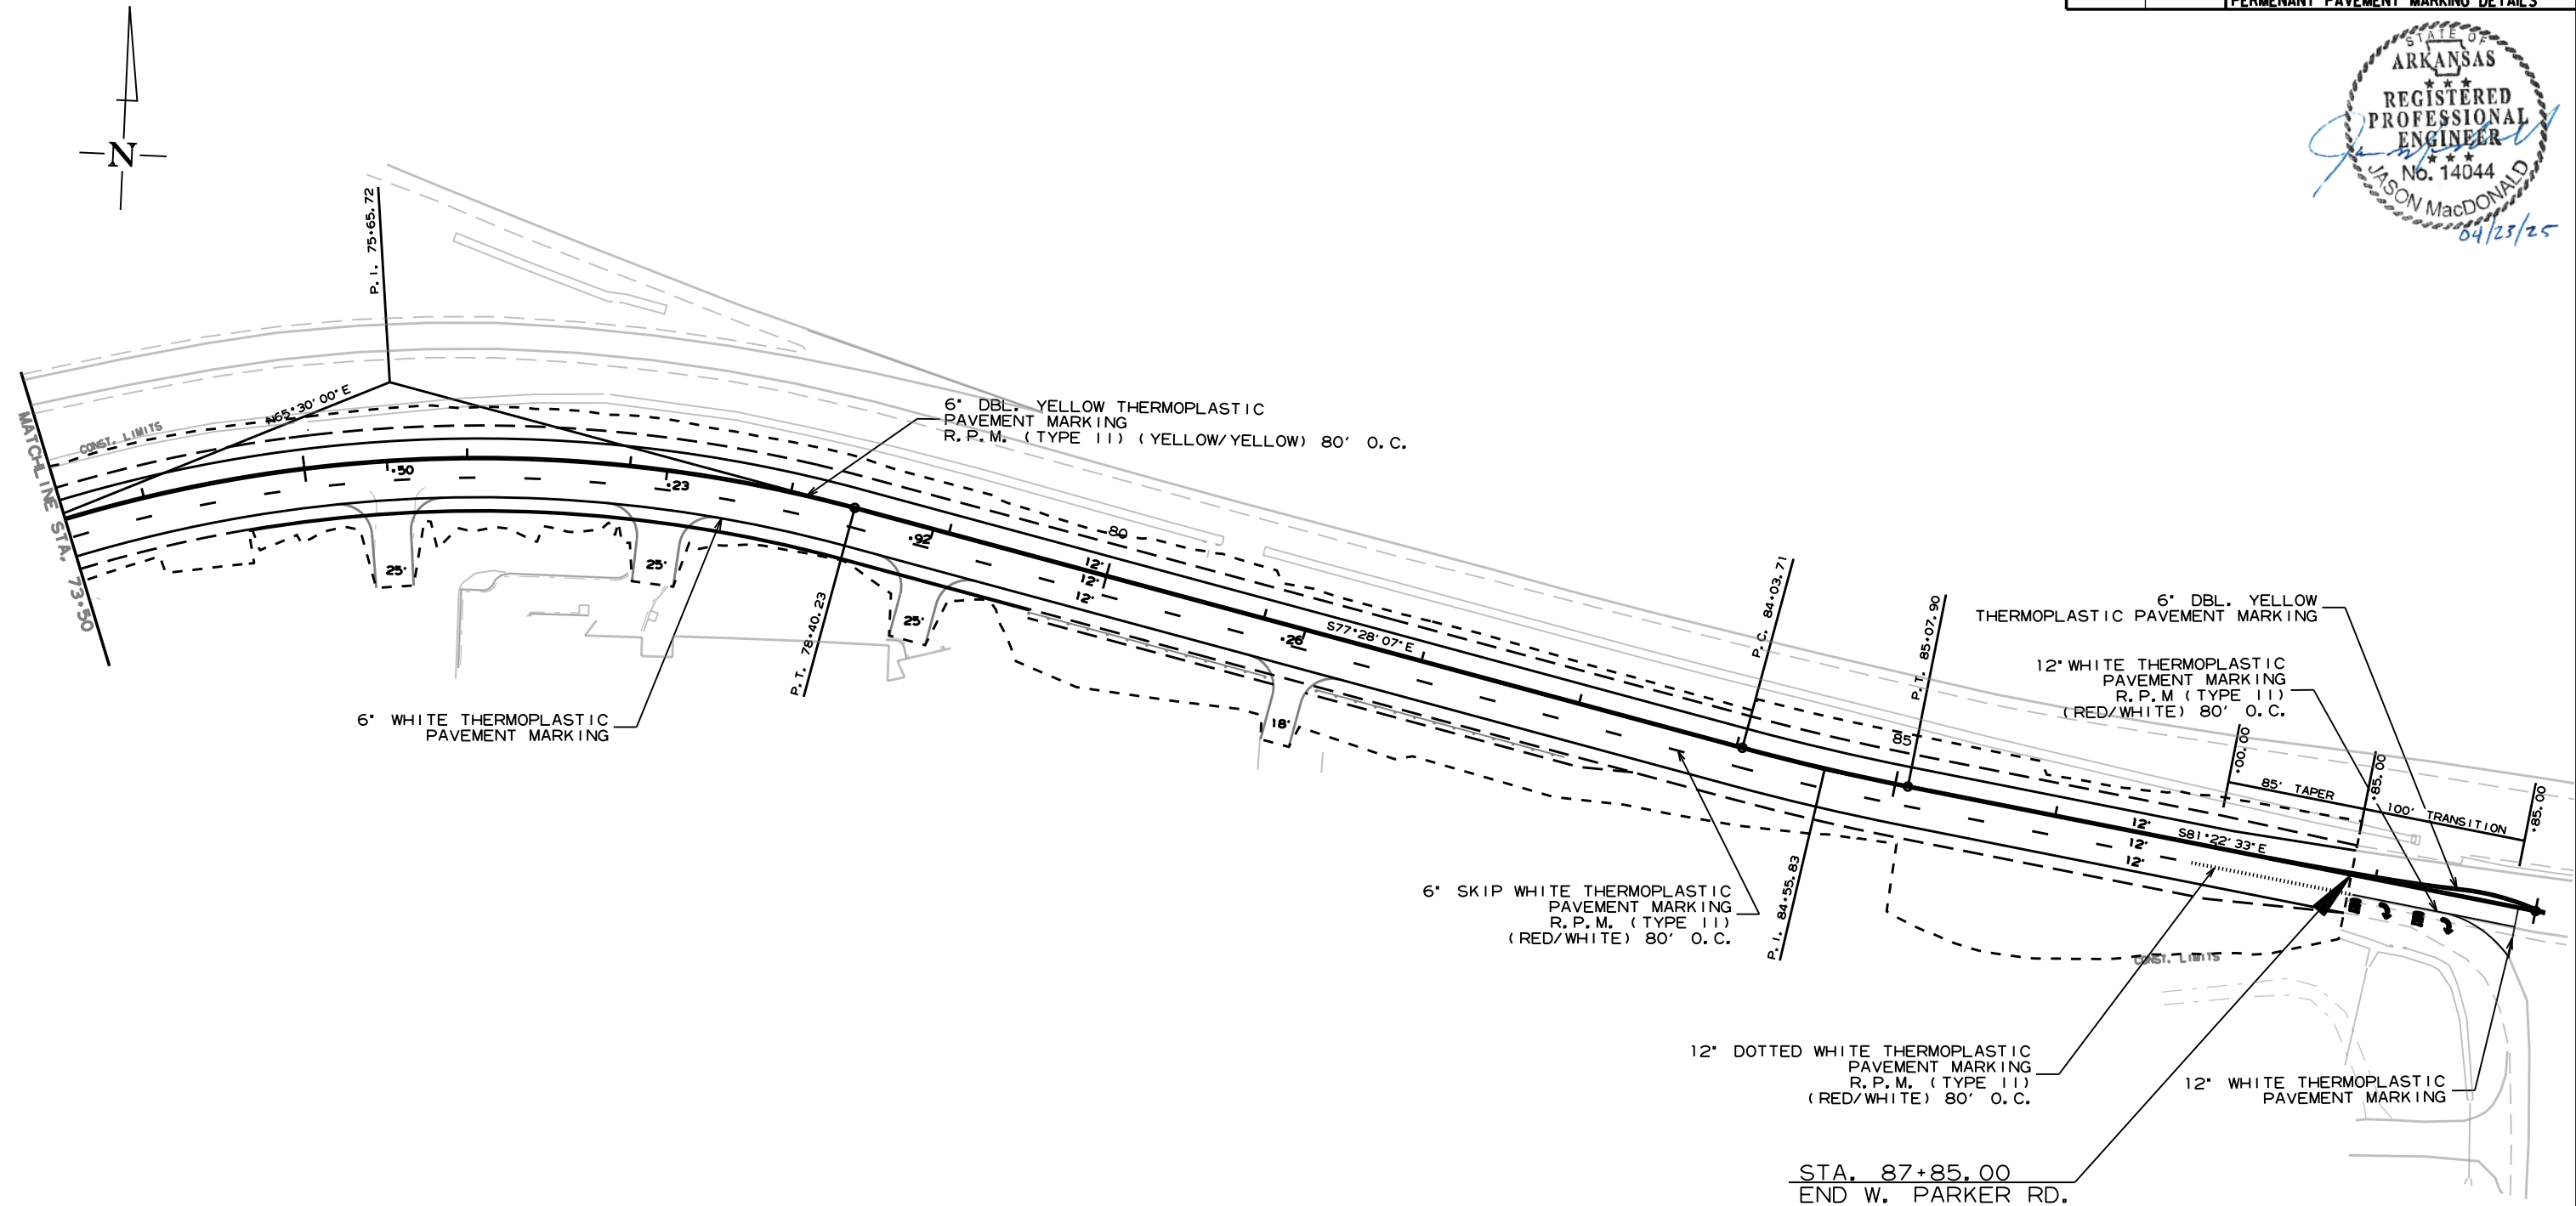

PARKER ROAD
PERMANENT PAVEMENT MARKING DETAILS



ADVANCE WARNING SIGNS AND DEVICES

SIGN NUMBER	DESCRIPTION	SIGN SIZE	STAGE 1	STAGE 2	STAGE 3	END OF JOB	MAXIMUM NUMBER REQUIRED	TOTAL SIGNS REQUIRED		VERTICAL PANELS	TRAFFIC DRUMS
			LIN. FT. - EACH					NO.	SQ. FT.	EACH	
W20-1	ROAD WORK 1500 FT.	48"x48"	4	4	4		4	4	64.0		
W20-1	ROAD WORK 1000 FT.	48"x48"	4	4	4		4	4	64.0		
W20-1	ROAD WORK 500 FT.	48"x48"	4	4	4		4	4	64.0		
W20-1	ROAD WORK AHEAD	48"x48"	1	1	1		1	1	16.0		
G20-2	END ROAD WORK	48"x24"	5	5	5		5	5	40.0		
G20-1	ROAD WORK NEXT xx MILES	60"x24"	4	4	4		4	4	40.0		
R4-1	DO NOT PASS	24"x30"	6	6	6		6	6	30.0		
W21-5a	RIGHT SHOULDER CLOSED	36"x36"	6	6	6		6	6	54.0		
W8-1	BUMP	30"x30"	4	4	4		4	4	25.0		
	VERTICAL PANELS		10				10			10	
	TRAFFIC DRUMS		127	229	47		229				229
TOTALS:									397.0	10	229

NOTE: THIS IS A HIGH TRAFFIC VOLUME ROAD AS DEFINED IN SECTION 604.03, STANDARD SPECIFICATIONS FOR HIGHWAY CONSTRUCTION.

CONSTRUCTION PAVEMENT MARKINGS AND PERMANENT PAVEMENT MARKINGS

DESCRIPTION	STAGE 1	STAGE 2	STAGE 3	END OF JOB	CONSTRUCTION PAVEMENT MARKINGS	CONSTRUCTION PAVEMENT MARKINGS		RAISED PAVEMENT MARKERS		THERMOPLASTIC PAVEMENT MARKING						REFLECTORIZED PAINT PAVEMENT MARKING			
						WORDS	ARROWS	TYPE II		6"		12"		12"		WORDS	ARROWS	12"	
								(WHITE/RED)	(YELLOW/YELLOW)	WHITE	YELLOW	WHITE	YELLOW	WHITE	YELLOW				
	LIN. FT. - EACH	LIN. FT.	EACH	EACH	WHITE	YELLOW	WHITE	YELLOW	EACH	LIN. FT.	EACH	LIN. FT.							
CONSTRUCTION PAVEMENT MARKINGS	12514	9898	4563		26975														
CONSTRUCTION PAVEMENT MARKINGS (WORDS)	4	1	1			6													
CONSTRUCTION PAVEMENT MARKINGS (ARROWS)	6	4	1				11												
RAISED PAVEMENT MARKERS TYPE II (WHITE/RED)				109				109											
RAISED PAVEMENT MARKERS TYPE II (YELLOW/YELLOW)				78					78										
THERMOPLASTIC PAVEMENT MARKING WHITE (6")				11479						11479									
THERMOPLASTIC PAVEMENT MARKING YELLOW (6")				11436							11436								
THERMOPLASTIC PAVEMENT MARKING WHITE (12")				1796								1796							
THERMOPLASTIC PAVEMENT MARKING YELLOW (12")				85									85						
THERMOPLASTIC PAVEMENT MARKING (WORDS)				26										26					
THERMOPLASTIC PAVEMENT MARKING (ARROWS)				28											28				
REFLECTORIZED PAINT PAVEMENT MARKING WHITE (12")				464												464			
REFLECTORIZED PAINT PAVEMENT MARKING YELLOW (12")				247												247			
TOTALS:					26975	6	11	109	78	11479	11436	1796	85	26	28	464	247		

NOTE: THIS IS A HIGH TRAFFIC VOLUME ROAD AS DEFINED IN SECTION 604.03, STANDARD SPECIFICATIONS FOR HIGHWAY CONSTRUCTION.

REMOVAL AND DISPOSAL OF ITEMS

STATION	STATION	LOCATION	CURB AND GUTTER	CONCRETE DITCH PAVEMENT	CONCRETE ISLANDS	CONCRETE DRIVEWAYS	WALKS	MAILBOXES	SIGNS
			LIN. FT.	SQ. YD.	SQ. YD.	SQ. YD.	SQ. YD.	EACH	EACH
110+97	111+23	HWY 49, RT.				14			
111+05	114+34	HWY 49, LT.	407						
111+05	112+65	HWY 49, LT.					108		
110+85	114+34	HWY 49, RT.	353						
112+20	114+40	HWY 49, RT.	250						
112+20		HWY 49, RT.							1
112+65	113+00	HWY 49, LT.				30			
113+00	113+26	HWY 49, LT.					16		
113+26	113+73	HWY 49, LT.				30			
113+72	114+80	HWY 49, LT.					64		
114+45	118+30	HWY 49, RT.	385						
114+47	119+45	HWY 49, LT.	815						
114+80	115+12	HWY 49, LT.				96			
115+06	115+60	HWY 49, RT.				36			
115+12	115+75	HWY 49, LT.					40		
115+75	116+38	HWY 49, LT.				135			
116+25		HWY 49, RT.							2
116+38	117+00	HWY 49, LT.					38		
117+00	117+74	HWY 49, LT.				222			
117+74	118+18	HWY 49, LT.					26		
118+00		HWY 49, LT.							1
118+26		HWY 49, LT.							1
118+44	119+42	HWY 49, RT.	115						
118+40	118+90	HWY 49, LT.				316			
118+83	119+23	HWY 49, LT.		27					
120+10		HWY 49, RT.							1
120+35	122+35	HWY 49, LT.		154					
120+47		HWY 49, RT.							1
120+77		HWY 49, LT.							1
121+15		HWY 49, RT.							2
122+19		HWY 49, LT.							1
122+20		HWY 49, RT.							1
122+35	122+73	HWY 49, RT.			55				
122+44	122+50	HWY 49, LT.			2				
122+50		HWY 49, RT.							1
122+50		HWY 49, LT.							1
122+85		HWY 49, LT.							1
123+20		HWY 49, LT.							1
58+59	64+10	W. PARKER, LT.		336					
58+59	59+77	W. PARKER, RT.		74					
59+76	60+32	W. PARKER, RT.	102						
60+03		W. PARKER, LT.							1
60+28	61+30	W. PARKER, RT.		62					
61+05		W. PARKER, RT.							1
61+25	62+18	W. PARKER, RT.	159						
61+70		W. PARKER, RT.						1	
61+86	62+17	W. PARKER, RT.				53			
62+20	62+72	W. PARKER, RT.		37					
62+30		W. PARKER, RT.							1
62+75	63+48	W. PARKER, RT.	171						
62+67	63+48	W. PARKER, RT.				566			
63+08		W. PARKER, RT.						2	
63+48	64+82	W. PARKER, RT.		93					
65+70	66+54	W. PARKER, LT.	111						
66+12		W. PARKER, LT.							1
67+08		W. PARKER, RT.							1
67+40		W. PARKER, LT.							1
68+43	69+05	W. PARKER, RT.	149						
69+13		W. PARKER, RT.							1
69+30		W. PARKER, LT.							1
73+17		W. PARKER, LT.							1
74+09	76+93	W. PARKER, RT.		177					
75+38	75+76	W. PARKER, RT.				107			
75+41	75+70	W. PARKER, RT.	66						
77+05	77+60	W. PARKER, RT.	115						
77+50		W. PARKER, LT.							1
78+55	79+11	W. PARKER, RT.	86						
78+75		W. PARKER, LT.							1
80+20	81+12	W. PARKER, RT.		59					
81+14	81+55	W. PARKER, RT.				101			
81+43	81+95	W. PARKER, RT.		31					
82+22	87+85	W. PARKER, RT.		340					
TOTALS:			3284	1390	57	1706	292	3	27

REMOVAL AND DISPOSAL OF CULVERTS AND DROP INLETS

STATION	DESCRIPTION	PIPE CULVERTS	DROP INLETS
		EACH	EACH
114+42	HWY 49, RT.		1
114+45	HWY 49, LT.		1
117+55	HWY 49, LT.	1	
118+38	HWY 49, RT.		1
118+49	HWY 49, RT.	1	
118+65	HWY 49, LT.	1	
119+64	HWY 49, LT.	1	
120+01	HWY 49, LT.	1	
120+16	HWY 49, LT.	1	
60+03	W. PARKER, RT	1	
61+56	W. PARKER, RT	1	
62+00	W. PARKER, RT	1	
63+10	W. PARKER, RT	1	
68+09	W. PARKER, RT		1
69+04	W. PARKER, RT		1
75+56	W. PARKER, RT	1	
77+34	W. PARKER, RT	1	
77+55	W. PARKER, RT		1
78+42	W. PARKER, RT		1
79+06	W. PARKER, RT		1
79+64	W. PARKER, RT	1	
81+27	W. PARKER, RT	1	
TOTALS:		14	8

NOTE: QUANTITIES SHOWN ABOVE SHALL INCLUDE REMOVAL & DISPOSAL OF ALL HEADWALLS AND FLARED END SECTIONS IF APPLICABLE.

CLEARING AND GRUBBING

STATION	STATION	LOCATION	CLEARING	GRUBBING
			STATION	
71+00	73+00	PARKER RD. RT	2	2
81+50	84+50	PARKER RD. RT	3	3
TOTALS:			5	5

EARTHWORK

STATION	STATION	LOCATION / DESCRIPTION	UNCLASSIFIED EXCAVATION	COMPACTED EMBANKMENT
			CU. YD.	
ENTIRE	PROJECT	STAGE 1-MAIN LANES	2945	1811
ENTIRE	PROJECT	STAGE 2-MAIN LANES	4021	6336
ENTIRE	PROJECT	APPROACHES	270	270
ENTIRE	PROJECT	TEMPORARY APPROACHES		200
122+55		HWY. 49 LT. - I-555 OFF RAMP		50
122+65		HWY. 49 RT. - I-555 ON RAMP		10
TOTALS:			7236	8677

NOTE: EARTHWORK QUANTITIES SHALL BE PAID AS PLAN QUANTITY.

SOIL STABILIZATION

STATION	STATION	LOCATION / DESCRIPTION	SOIL STABILIZATION
			TON
ENTIRE	PROJECT	TO BE USED IF AND WHERE DIRECTED BY THE ENGINEER	50
TOTAL:			50

QUANTITY ESTIMATED.
SEE SECTION 104.03 OF THE STD. SPECS.



DATE REVISED	DATE REVISED	FED.RD. DIST.NO.	STATE	JOB NO.	SHEET NO.	TOTAL SHEETS
		6	ARK.	100879	29	97
QUANTITIES						



EROSION CONTROL

STATION	STATION	LOCATION	PERMANENT EROSION CONTROL					TEMPORARY EROSION CONTROL							
			SEEDING	LIME	MULCH COVER	WATER	SECOND SEEDING APPLICATION	TEMPORARY SEEDING	MULCH COVER	WATER	SAND BAG DITCH CHECKS	ROCK DITCH CHECKS	SILT FENCE	DROP INLET FILTER SOCK (12")	*SEDIMENT REMOVAL & DISPOSAL
			ACRE	TON	ACRE	M.GAL.	ACRE	ACRE	ACRE	M.GAL.	(E-5) BAG	(E-6) CU.YD.	(E-11) LIN. FT.	(E-13) LIN. FT.	CU. YD.
ENTIRE	PROJECT	CLEARING AND GRUBBING											1000		37
ENTIRE	PROJECT	STAGE 1	0.91	1.82	0.91	92.8	0.91	0.91	0.91	18.6	484	6	845	69	58
ENTIRE	PROJECT	STAGE 2	1.96	3.92	1.96	199.9	1.96	1.96	1.96	40.0	374	96	3465	207	185
*ENTIRE PROJECT TO BE USED IF AND WHERE DIRECTED BY THE ENGINEER.															
TOTALS:			2.87	5.74	2.87	292.7	2.87	2.87	2.87	58.6	858	102	5310	276	280

BASIS OF ESTIMATE:

LIME2 TONS / ACRE OF SEEDING
WATER.....102.0 M.G. / ACRE OF SEEDING
WATER.....20.4 M.G. / ACRE OF TEMPORARY SEEDING
WATER.....12.6 GAL. / SQ. YD. OF SOLID SODDING
WATTLE DITCH CHECKS.....9 LIN. FT. / LOCATION
SAND BAG DITCH CHECKS.....22 BAGS / LOCATION
ROCK DITCH CHECKS.....3 CU.YD./LOCATION
FILTER SOCKS.....23 LIN. FT./ 4' DIA. INLET
27 LIN. FT. / 5' DIA. INLET
30 LIN. FT. / 6' DIA. INLET

NOTE: THE TEMPORARY EROSION CONTROL DEVICES SHOWN ABOVE AND ON THE PLANS SHALL BE INSTALLED IN SUCH A SEQUENCE AS TO DETER EROSION AND SEDIMENTATION ON U.S. WATERWAYS AS EXPLAINED BY THE NATIONAL POLLUTANT DISCHARGE ELIMINATION SYSTEM PERMIT.

*QUANTITIES ESTIMATED.
SEE SECTION 104.03 OF THE STD. SPECS.

CONCRETE DITCH PAVING

STATION	STATION	LOCATION	LENGTH LIN. FT.	"W" FEET	CONC. DITCH PAVING (TYPE B)	SOLID SODDING	WATER
					SQ. YD.	SQ. YD.	M. GAL.
121+07.00	122+12.00	HWY. 49, LT.	105.00	6.75	78.75	46.67	0.59
58+65.00	61+93.00	PARKER RD., LT	328.00	6.00	218.67	145.78	1.84
79+55.00	81+05.00	PARKER RD., RT	150.00	6.00	100.00	66.67	0.84
81+47.00	81+82.00	PARKER RD., RT	35.00	6.00	23.33	15.56	0.20
85+10.00	88+05.00	PARKER RD., RT	295.00	6.00	196.67	131.11	1.65
TOTALS:					617.42	405.79	5.12

BASIS OF ESTIMATE:

WATER.....12.6 GAL. / SQ. YD. OF SOLID SODDING.

CONCRETE WALKS & HAND RAILING

STATION	STATION	LOCATION	LENGTH	CONCRETE WALKS	HAND RAILING
			LIN. FT.	SQ.YD.	LIN. FT.
111+24	112+51	HWY. 49 LT	127	71	
111+24	115+06	HWY. 49 RT	382	212	393
113+13	113+25	HWY. 49 LT	12	7	
113+75	114+67	HWY. 49 LT	92	51	
115+25	115+74	HWY. 49 LT	49	27	
115+70	118+57	HWY. 49 RT	287	159	180
116+42	117+07	HWY. 49 LT	65	36	
117+65	118+07	HWY. 49 LT	42	23	
118+27	118+29	HWY. 49 LT	2	1	
59+88	64+07	PARKER RD. LT	419	233	
60+30	61+26	PARKER RD. RT	96	53	
61+80	61+86	PARKER RD. RT	6	3	
62+29	62+68	PARKER RD. RT	39	22	
63+56	64+48	PARKER RD. RT	92	51	
66+13	67+21	PARKER RD. RT	108	60	
66+32	66+71	PARKER RD. LT	39	22	
TOTALS:				1031	573

GUARDRAIL

STATION	STATION	LOCATION	GUARDRAIL (TYPE A)	GUARDRAIL TERMINAL (TYPE 2)
			LIN. FT.	EACH
79+60.00	81+10.00	PARKER RD. RT SIDE	150	2
81+50.00	83+00.00	PARKER RD. RT SIDE	150	2
TOTALS:			300	4

QUANTITIES

DATE REVISED	DATE REVISED	FED.RD. DIST.NO.	STATE	JOB NO.	SHEET NO.	TOTAL SHEETS
		6	ARK.	100879	30	97
QUANTITIES						



CONCRETE COMBINATION CURB AND GUTTER

STATION	STATION	LOCATION	TYPE A (1' 6")	TYPE B (9")
			LIN. FT.	LIN. FT.
111+24	119+16	HWY. 49 LT	792	
111+24	118+78	HWY. 49 RT	754	
120+20	120+73	HWY. 49 LT	53	
120+21	120+79	HWY. 49 RT	58	
59+65	64+69	PARKER RD. RT	504	
59+65	64+17	PARKER RD. LT	452	
65+96	67+21	PARKER RD. RT	125	
66+11	66+71	PARKER RD. LT	60	
74+60	79+60	PARKER RD. RT		500
TOTAL:			2798	500

CONCRETE ISLAND

STATION	LOCATION	CURB FACE TYPE	CONCRETE ISLAND
			SQ.YD.
118+33	HWY. 49 LT	B	67
119+00	HWY. 49 RT	B	30
119+90	HWY. 49 RT	B	41
120+10	HWY. 49 LT	B	48
122+50	HWY. 49 RT	B	109
TOTAL:			295

WHEELCHAIR RAMPS

STATION	LOCATION	TYPE 1	TYPE 2	TYPE 3	TYPE 4
		SQ.YD.			
111+26	HWY. 49 LT			6.6	
118+78	HWY. 49 RT		3.6		
118+96	HWY. 49 RT				4.7
119+01	HWY. 49 RT				4.8
119+10	HWY. 49 RT				5.7
119+10	HWY. 49 LT	76.5			
119+80	HWY. 49 RT				5.8
119+88	HWY. 49 RT				5.2
119+95	HWY. 49 RT				5.1
120+20	HWY. 49 RT		3.7		
119+99	HWY. 49 LT				4.8
120+04	HWY. 49 LT				5.6
120+10	HWY. 49 LT				4.8
120+30	HWY. 49 LT		3.6		
120+74	HWY. 49 LT			5.9	
120+80	HWY. 49 RT			4.1	
59+65	PARKER RD. LT			13.1	
66+71	PARKER RD. LT			3.7	
TOTALS:		76.5	10.9	33.4	46.5

MAILBOXES

LOCATION	MAILBOXES	MAILBOX SUPPORTS
		(DOUBLE)
	EACH	
ENTIRE PROJECT	2	1
TOTALS:	2	1

SELECTED PIPE BEDDING

LOCATION	SELECTED PIPE BEDDING
	CU.YD.
ENTIRE PROJECT TO BE USED IF AND WHERE DIRECTED BY THE ENGINEER	120
TOTAL:	120

NOTE: QUANTITY ESTIMATED.
SEE SECTION 104.03 OF THE STD. SPECS.

STRUCTURES

STATION	DESCRIPTION	REINFORCED CONCRETE PIPE CULVERT		PIPE CULVERT STORM DRAIN ALTERNATES 1, 2, 3, 4 & 5		FLARED END SECTIONS FOR R.C. PIPE CULVERTS	FLARED END SECTION ALTERNATES FOR PIPE CULVERT ALTERNATES		DROP INLETS					JUNCT. BOXES (TYPE ST)	SPAN	HEIGHT	LENGTH	CLASS S CONCRETE- ROADWAY	REINF. STEEL- ROADWAY (GRADE 60)	UNCL.EXC. FOR STR.- ROADWAY	SOLID SODDING	WATER	STD. DWG. NOS.	
		24"	30"	18"	24"		30"	18"	24"	EXT.														
										E	MO	ST	4'											8'
		LIN. FT.		LIN. FT.		EACH		EACH					LIN. FT.			CU.YD.	POUND	CU.YD.	SQ.YD.	M.GAL.				
114+42	HWY. 49, 38.50' RT	8			174					1		1											FPC-9S, PCC-1, PCM-1, PCC-1, PCM-1	
114+45	HWY. 49, 29.00' LT									1			1										FPC-9M	
116+18	HWY. 49, 38.50' RT				114					1		1											FPC-9S, PCC-1, PCM-1	
117+00	HWY. 49, 33.88' LT			8	120		1			1													FPC-9, PCC-1, PCM-1	
117+35	HWY. 49, 49.50' RT				104					1		1											FPC-9S, PCC-1, PCM-1	
118+17	HWY. 49, 50.20' LT			8	98		1			1													FPC-9, PCC-1, PCM-1	
118+47	HWY. 49, 59.10' RT				26			1		1			1							8	0.10		FPC-9M, FES-1, FES-2, PCC-1, PCM-1	
119+13	HWY. 49, 62.92' LT				132					1		1											FPC-9M, PCC-1, PCM-1	
120+37	HWY. 49, 76.55' LT				42			1		1			1							8	0.10		FPC-9M, FES-1, FES-2, PCC-1, PCM-1	
122+35	HWY. 49, 79.15' LT				22			1												8	0.10		FPC-9S, FES-1, FES-2, PCC-1, PCM-1	
60+30	PARKER ROAD, 13.00' LT			18			1			1										5	0.06		FPC-9M, FES-1, FES-2, PCC-1, PCM-1, PCP-1, PCP-2, PCP-3	
66+59	PARKER ROAD, 28.15' LT			16			1			1										5	0.06		FPC-9M, FES-1, FES-2, PCC-1, PCM-1, PCP-1, PCP-2, PCP-3	
67+12	PARKER ROAD, 43.79' RT			22			1			1										5	0.06		FPC-9M, FES-1, FES-2, PCC-1, PCM-1, PCP-1, PCP-2, PCP-3	
75+00	PARKER ROAD, 32.00' RT			224			1					1								5	0.06		FPC-9S, FES-1, FES-2, PCC-1, PCM-1, PCP-1, PCP-2, PCP-3	
76+75	PARKER ROAD, 32.00' RT			72								1											FPC-9S, PCC-1, PCM-1, PCP-1, PCP-2, PCP-3	
77+51	PARKER ROAD, 34.60' RT			94										1									FPC-9S, PCC-1, PCM-1, PCP-1, PCP-2, PCP-3	
78+50	PARKER ROAD, 32.00' RT			106								1											FPC-9S, PCC-1, PCM-1, PCP-1, PCP-2, PCP-3	
79+59	PARKER ROAD, 32.00' RT			8			1					1									5	0.06	FPC-9S, FES-1, FES-2, PCC-1, PCM-1, PCP-1, PCP-2, PCP-3	
80+58	PARKER ROAD, 26.00' RT.		20			1														13	0.16		FES-1, FES-2, PCC-1	
82+10	PARKER ROAD, 38.00' RT.														5	4	20	13	1167	16	8	0.10	R-100X-X1, W-X003-1, RCB-1, RCB-2, RCB-3	
TOTALS:		8	20	576	832	1	7	3		12	4	4	3	1				13.00	1167	16	70	0.86		

BASIS OF ESTIMATE:
WATER.....12.6 GAL. / SQ. YD. OF SOLID SODDING

NOTE: FOR R.C. PIPE CULVERT INSTALLATIONS USE TYPE 3 BEDDING UNLESS OTHERWISE SPECIFIED.

NOTE: FOR C.M. PIPE CULVERT INSTALLATIONS USE TYPE 2 BEDDING UNLESS OTHERWISE SPECIFIED.

DATE REVISED	DATE REVISED	FED.RD. DIST.NO.	STATE	JOB NO.	SHEET NO.	TOTAL SHEETS
		6	ARK.	100879	31	97
QUANTITIES						



STATION	SIDE	LOCATION	WIDTH	**MODIFIED CURB		PORTLAND CEMENT CONCRETE DRIVEWAY	ACHM SURFACE COURSE (1/2") 220 LBS. PER SQ. YD. (PG 64-22)			AGGREGATE BASE COURSE (CLASS 7)	SIDE DRAINS 24" LIN. FT.	STANDARD DRAWINGS
			FEET	STATION	STATION		SQ. YD.	SQ. YD.	TON			
111+11	RT	HWY. 49	17	110+89	111+34	40.00		40.31	4.43	16.46		DR-1
112+82	LT	HWY. 49	34	112+51	113+13	126.89						DR-1
113+50	LT	HWY. 49	22	113+25	113+75	44.44		66.00	7.26	26.95		DR-1
114+96	LT	HWY. 49	30	114+67	115+25	124.89						DR-1
115+38	RT	HWY. 49	36	115+06	115+70	56.89		276.00	30.36	112.70		DR-1
116+08	LT	HWY. 49	40	115+74	116+42	176.00						DR-1
117+36	LT	HWY. 49	30	117+07	117+65	181.56						DR-1
118+63	LT	HWY. 49	40	118+29	118+97	242.66						DR-1
122+55	LT	HWY. 49	15					138.86	15.27	56.70	34	DR-2, PCC-1
122+65	RT	HWY. 49	19					202.66	22.29	82.75		DR-2
60+03	RT	PARKER ROAD	26	59+76	60+30	48.00		8.67	0.95	3.54		DR-1
61+54	RT	PARKER ROAD	32	61+24	61+84	53.33		63.89	7.03	26.09		DR-1
62+07	RT	PARKER ROAD	22	61+82	62+32	44.44		40.75	4.48	16.64		DR-1
62+93	RT	PARKER ROAD	31	62+64	63+23	185.77						DR-1
63+29	RT	PARKER ROAD	31	63+00	63+59	183.02						DR-1
67+66	RT	PARKER ROAD	24					71.88	7.91	29.35		DR-2
68+68	RT	PARKER ROAD	27					90.40	9.94	36.91		DR-2
69+54	RT	PARKER ROAD	16					113.62	12.50	46.39		DR-2
75+50	RT	PARKER ROAD	25					155.06	17.06	63.32		DR-2
77+23	RT	PARKER ROAD	25					134.76	14.82	55.03		DR-2
78+92	RT	PARKER ROAD	25					135.06	14.86	55.15		DR-2
81+26	RT	PARKER ROAD	18					101.68	11.18	41.52	42	DR-2, PCC-1, PCM-1, PCP-1, PCP-2, PCP-3
TOTALS:						1467.89	1599.29	175.91	653.04	76		

BASIS OF ESTIMATE:
ACHM SURFACE COURSE (1/2").....94.6% MIN. AGGR.....5.4% ASPHALT BINDER

THE CONTRACTOR, WITH THE APPROVAL OF THE ENGINEER, WILL BE ALLOWED TO SUBSTITUTE
A HIGHER PERFORMANCE GRADE ASPHALT SURFACE COURSE FOR DRIVEWAYS AND MINOR
SIDE STREET CONSTRUCTION AT NO ADDITIONAL COST TO THE DEPARTMENT.

* QUANTITY ESTIMATED
SEE SECTION 104.03 OF THE STD. SPECS.
TO BE USED IF AND WHERE DIRECTED BY THE ENGINEER.

* FOR INFORMATION ONLY

NOTE: FOR R.C. PIPE CULVERT INSTALLATIONS USE TYPE 3 BEDDING UNLESS OTHERWISE SPECIFIED.

CONCRETE BASE

STATION	STATION	LOCATION	LENGTH	TACK COAT 0.05 GAL. PER SQ. YD.			PORTLAND CEMENT CONCRETE BASE		
				AVG. WID.	SQ. YD.	GAL.	AVG. WID.	5" U.T.	6" U.T.
			FEET	FEET			FEET	SQ. YD.	SQ. YD.
111+05.67	116+70.00	HWY 49 - LT. SIDE	564.33	0.52	32.61	1.63	0.52		32.61
110+88.55	111+60.42	HWY 49 - RT. SIDE	71.87	2.00	15.97	0.80	2.00		15.97
58+65.00	62+20.00	W. PARKER	355.00	1.43	56.41	2.82	1.43	56.41	
TOTALS:					104.99	5.25		56.41	48.58

BASIS OF ESTIMATE:
CEMENT STABILIZED CRUSHED STONE BASE COURSE = 94.0% AGGR. 6.0% CEMENT
TACK COAT QUANTITIES WERE CALCULATED USING THE EMULISIFIED ASPHALT RATES. REFER TO SS-400-1 FOR THE RESIDUAL ASPHALT APPLICATION RATES.

PAVEMENT REPAIR OVER
CULVERTS (ASPHALT)

STATION	LOCATION	WIDTH	LENGTH	TON
		FEET		
119+73	HWY. 49 LT.	8.50	57	53
TOTAL:				53

AVG. DEPTH = 18"

COLD MILLING ASPHALT PAVEMENT

STATION	STATION	LOCATION	AVG. WIDTH	COLD MILLING ASPHALT PAVEMENT
			FEET	SQ. YD.
57+65.00	58+65.00	PARKER RD	25.90	287.78
87+88.86	89+06.86	PARKER RD	53.43	700.53
111+05.67	112+05.67	HWY. 49	58.97	655.22
124+88.96	126+07.94	HWY. 49	55.32	731.33
TOTAL:				2374.86

NOTE: COORDINATE COLD MILLING STOCKPILE LOCATIONS WITH DISTRICT ENGINEER.

RETAINING WALLS

STATION	STATION	LOCATION	CLASS S CONCRETE- ROADWAY	REINF. STEEL- ROADWAY (GRADE 60)	UNCL.EXC. FOR STR.- ROADWAY	ARCHITECTURAL FINISH	TEXTURED COATING FINISH
			CU.YDS.	POUNDS	CU.YDS.	SQ.FT.	SQ.YD.
111+24	115+21	HWY. 49 - RT SIDE	190.13	19204	413	2510	279
115+51	117+35	HWY. 49 - RT SIDE	68.04	6786	144	815	815
TOTALS:			258.17	25990	557	3325	1094

BASE AND SURFACING (HWY. 49) (1 OF 2)

STATION	STATION	LOCATION	LENGTH	AGGREGATE BASE COURSE (CLASS 7)		TACK COAT							ACHM BASE COURSE (1 1/2")			
				TON / STATION	TON	(0.05 GAL. PER SQ. YD.)			(0.17 GAL. PER SQ. YD.)			TOTAL GALLONS	AVG. WID.	SQ.YD.	POUND / SQ.YD.	PG 70-22
			TOTAL WID.			SQ.YD.	GALLON	TOTAL WID.	SQ.YD.	GALLON	FEET					
			FEET			FEET	FEET	FEET	TON							
MAIN LANES																
111+24.42	111+60.42	HWY 49	36.00	26.25	9.45	68.33	273.32	13.67	57.31	229.24	38.97	52.64				
111+60.42	112+24.42	HWY 49	64.00	38.89	24.89	77.78	553.10	27.66	55.70	396.09	67.34	95.00	10.00	71.11	440.00	15.64
112+24.42	115+70.00	HWY 49	345.58	52.50	181.43	89.62	3441.21	172.06	55.70	2138.76	363.59	535.65	13.50	518.37	440.00	114.04
115+70.00	118+00.00	HWY 49	230.00	70.25	161.58	106.48	2721.16	136.06	62.74	1603.36	272.57	408.63	18.07	461.79	440.00	101.59
118+00.00	119+61.80	HWY 49	161.80	200.26	324.02	227.10	4082.75	204.14	85.17	1531.17	260.30	464.44	51.51	926.04	440.00	203.73
119+61.80	122+23.84	HWY 49	262.04	280.50	735.02	190.36	5542.44	277.12	91.05	2650.97	450.66	727.78	34.30	998.66	440.00	219.71
122+23.84	125+31.95	HWY 49	308.11	165.75	510.69	95.05	3253.98	162.70	81.67	2795.93	475.31	638.01	5.14	175.97	440.00	38.71
ADDITIONAL FOR LEVELING																
111+24.42	125+31.95	HWY 49	1407.53			67.41	10542.40	527.12				527.12				
TOTALS:					1947.08		30410.36	1520.53		11345.52	1928.74	3449.27		3151.94		693.42

BASIS OF ESTIMATE:
ACHM SURFACE COURSE (1/2").....94.6% MIN. AGGR.....5.4% ASPHALT BINDER
ACHM BINDER COURSE (1").....96.0% MIN. AGGR.....4.0% ASPHALT BINDER
ACHM BASE COURSE (1 1/2").....96.1% MIN. AGGR.....3.9% ASPHALT BINDER
TACK COAT QUANTITIES WERE CALCULATED USING THE EMULSIFIED ASPHALT RATES. REFER TO SS-400-1 FOR THE RESIDUAL ASPHALT APPLICATION RATES.

BASE AND SURFACING (HWY. 49) (2 OF 2)

STATION	STATION	LOCATION	LENGTH	ACHM BINDER COURSE (1")				ACHM SURFACE COURSE (1/2")								
				AVG. WID.	SQ.YD.	POUND / SQ.YD.	PG 70-22	AVG. WID.	SQ.YD.	POUND / SQ.YD.	PG 76-22	AVG. WID.	SQ.YD.	POUND / SQ.YD.	PG 76-22	TOTAL PG 76-22
			FEET	FEET			TON	FEET			TON	FEET			TON	TON
MAIN LANES																
111+24.42	111+60.42	HWY 49	36.00	2.00	8.00	440.00	1.76	58.00	232.00	220.00	25.52	2.00	8.00	220.00	0.88	26.40
111+60.42	112+24.42	HWY 49	64.00	7.50	53.33	440.00	11.73	61.50	437.33	220.00	48.11	7.50	53.33	220.00	5.87	53.98
112+24.42	115+70.00	HWY 49	345.58	11.00	422.38	440.00	92.92	67.00	2572.65	220.00	282.99	11.00	422.38	220.00	46.46	329.45
115+70.00	118+00.00	HWY 49	230.00	14.90	380.78	440.00	83.77	78.80	2013.78	220.00	221.52	14.90	380.78	220.00	41.89	263.41
118+00.00	119+61.80	HWY 49	161.80	47.34	851.07	440.00	187.24	129.98	2336.75	220.00	257.04	47.34	851.07	220.00	93.62	350.66
119+61.80	122+23.84	HWY 49	262.04	33.16	965.47	440.00	212.40	133.03	3873.24	220.00	426.06	33.16	965.47	220.00	106.20	532.26
122+23.84	125+31.95	HWY 49	308.11	5.14	175.97	440.00	38.71	103.10	3529.57	220.00	388.25	5.14	175.97	220.00	19.36	407.61
ADDITIONAL FOR LEVELING																
111+24.42	125+31.95	HWY 49	1407.53					85.39	13354.33	110.00	734.49					734.49
TOTALS:					2857.00		628.53		28349.65		2383.98		2857.00		314.28	2698.26


BASE AND SURFACING (PARKER RD.) (1 OF 2)

STATION	STATION	LOCATION	LENGTH	AGGREGATE BASE COURSE (CLASS 7)		TACK COAT							ACHM BASE COURSE (1 1/2")			
				TON / STATION	TON	(0.05 GAL. PER SQ. YD.)			(0.17 GAL. PER SQ. YD.)			TOTAL GALLONS	AVG. WID.	SQ.YD.	POUND / SQ.YD.	PG 64-22
			TOTAL WID. FEET			SQ.YD.	GALLON	TOTAL WID. FEET	SQ.YD.	GALLON	FEET					
MAIN LANES																
58+65.00	59+65.00	W. PARKER	100.00	115.00	115.00	51.91	576.78	28.84	29.75	330.56	56.20	85.04	6.35	70.56	550.00	19.40
59+65.00	64+41.91	W. PARKER	476.91			126.82	6720.19	336.01	33.17	1757.68	298.81	634.82	33.78	1790.00	550.00	492.25
66+21.54	72+15.00	W. PARKER	593.46	115.00	682.48	107.73	7103.72	355.19	30.56	2015.13	342.57	697.76	25.55	1684.77	550.00	463.31
72+15.00	87+88.86	W. PARKER	1573.86	115.00	1809.94	61.68	10786.19	539.31	23.16	4050.07	688.51	1227.82	12.52	2189.41	550.00	602.09
ADDITIONAL FOR LEVELING																
58+65.00	64+92.92	W. PARKER	627.92			35.77	2495.63	124.78				124.78				
65+65.92	87+88.86	W. PARKER	2222.94			26.15	6458.88	322.94				322.94				
TOTALS:					2607.42		34141.39	1707.07		8153.44	1386.09	3093.16		5734.74		1577.05

BASIS OF ESTIMATE:
ACHM SURFACE COURSE (1/2").....94.6% MIN. AGGR.....5.4% ASPHALT BINDER
ACHM BINDER COURSE (1").....95.8% MIN. AGGR.....4.2% ASPHALT BINDER
ACHM BASE COURSE (1 1/2").....96.3% MIN. AGGR.....3.7% ASPHALT BINDER
TACK COAT QUANTITIES WERE CALCULATED USING THE EMULSIFIED ASPHALT RATES. REFER TO SS-400-1 FOR THE RESIDUAL ASPHALT APPLICATION RATES.

BASE AND SURFACING (PARKER RD.) (2 OF 2)

STATION	STATION	LOCATION	LENGTH	ACHM BINDER COURSE (1")				ACHM SURFACE COURSE (1/2")									
				AVG. WID.	SQ. YD.	POUND / SQ. YD.	PG 64-22	AVG. WID.	SQ. YD.	POUND / SQ. YD.	PG 70-22	AVG. WID.	SQ. YD.	POUND / SQ. YD.	PG 70-22	TOTAL PG 70-22	
				FEET			TON	FEET			TON	FEET			TON	TON	
MAIN LANES																	
58+65.00	59+65.00	W. PARKER	100.00	6.35	70.56	330.00	11.64	37.32	414.67	220.00	45.61	6.35	70.56	220.00	7.76	53.37	
59+65.00	64+41.91	W. PARKER	476.91	30.09	1594.47	330.00	263.09	64.39	3412.03	220.00	375.32	30.09	1594.47	220.00	175.39	550.71	
66+21.54	72+15.00	W. PARKER	593.46	24.94	1644.54	330.00	271.35	70.43	4644.15	220.00	510.86	24.94	1644.54	220.00	180.90	691.76	
72+15.00	87+88.86	W. PARKER	1573.86	12.52	2189.41	330.00	361.25	51.98	9089.92	220.00	999.89	12.52	2189.41	220.00	240.84	1240.73	
ADDITIONAL FOR LEVELING																	
58+65.00	64+92.92	W. PARKER	627.92					96.95	6764.09	220.00	744.05					744.05	
65+65.92	87+88.86	W. PARKER	2222.94					28.84	7123.29	110.00	391.78					391.78	
TOTALS:					5498.98		907.33		31448.15		3067.51		5498.98		604.89	3672.40	

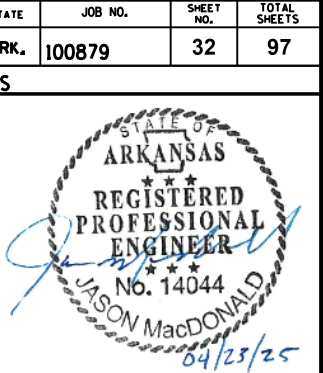

QUANTITIES

DATE REVISED	DATE REVISED	FED.RD. DIST.NO.	STATE	JOB NO.	SHEET NO.	TOTAL SHEETS
		6	ARK.	100879	33	97
SUMMARY OF QUANTITIES						



SUMMARY OF QUANTITIES (BOX 1 OF 3)			
ITEM NUMBER	ITEM	QUANTITY	UNIT
201	CLEARING	5	STATION
201	GRUBBING	5	STATION
202	REMOVAL AND DISPOSAL OF CURB AND GUTTER	3284	LIN. FT.
202	REMOVAL AND DISPOSAL OF CONCRETE ISLANDS	57	SQ. YD.
202	REMOVAL AND DISPOSAL OF CONCRETE DRIVEWAYS	1706	SQ. YD.
202	REMOVAL AND DISPOSAL OF WALKS	292	SQ. YD.
202	REMOVAL AND DISPOSAL OF DROP INLETS	8	EACH
202	REMOVAL AND DISPOSAL OF PIPE CULVERTS	14	EACH
202	REMOVAL AND DISPOSAL OF CONCRETE DITCH PAVING	1390	SQ. YD.
202	REMOVAL AND DISPOSAL OF SIGNS	27	EACH
202	REMOVAL AND DISPOSAL OF MAILBOXES	3	EACH
SP, SS, & 210	UNCLASSIFIED EXCAVATION	7236	CU. YD.
SP & 210	COMPACTED EMBANKMENT	8677	CU. YD.
SP & 210	SOIL STABILIZATION	50	TON
SP, SS, & 303	AGGREGATE BASE COURSE (CLASS 7)	5208	TON
SP, SS, & 309	PORTLAND CEMENT CONCRETE BASE (5" UNIFORM THICKNESS)	56	SQ. YD.
SP, SS, & 309	PORTLAND CEMENT CONCRETE BASE (6" UNIFORM THICKNESS)	49	SQ. YD.
SS & 401	TACK COAT	6548	GAL.
SP, SS, & 405	MINERAL AGGREGATE IN ACHM BASE COURSE (1 1/2")	2185	TON
SP, SS, & 405	ASPHALT BINDER (PG 64-22) IN ACHM BASE COURSE (1 1/2")	58	TON
SP, SS, & 405	ASPHALT BINDER (PG 70-22) IN ACHM BASE COURSE (1 1/2")	27	TON
SP, SS, & 406	MINERAL AGGREGATE IN ACHM BINDER COURSE (1")	1473	TON
SP, SS, & 406	ASPHALT BINDER (PG 64-22) IN ACHM BINDER COURSE (1")	38	TON
SP, SS, & 406	ASPHALT BINDER (PG 70-22) IN ACHM BINDER COURSE (1")	25	TON
SP, SS, & 407	MINERAL AGGREGATE IN ACHM SURFACE COURSE (1/2")	6193	TON
SP, SS, & 407	ASPHALT BINDER (PG 64-22) IN ACHM SURFACE COURSE (1/2")	10	TON
SP, SS, & 407	ASPHALT BINDER (PG 70-22) IN ACHM SURFACE COURSE (1/2")	198	TON
SP, SS, & 407	ASPHALT BINDER (PG 76-22) IN ACHM SURFACE COURSE (1/2")	146	TON
SP & 412	COLD MILLING ASPHALT PAVEMENT	2375	SQ. YD.
SP, SS, & 605	PORTLAND CEMENT CONCRETE DRIVEWAY	1467.89	SQ. YD.
601	MOBILIZATION	1.00	LUMP SUM
SP & 602	FURNISHING FIELD OFFICE	1	EACH
SP, SS, & 603	MAINTENANCE OF TRAFFIC	1.00	LUMP SUM
SS & 604	SIGNS	397	SQ. FT.
SS & 604	TRAFFIC DRUMS	229	EACH
604	CONSTRUCTION PAVEMENT MARKINGS	26975	LIN. FT.
604	CONSTRUCTION PAVEMENT MARKINGS (WORDS)	6	EACH
604	CONSTRUCTION PAVEMENT MARKINGS (ARROWS)	11	EACH
SS & 604	VERTICAL PANELS	10	EACH
SP, SS, & 605	CONCRETE DITCH PAVING (TYPE B)	617	SQ. YD.
* SS & 606	18" REINFORCED CONCRETE PIPE CULVERTS (CLASS III) (ALTERNATE NO. 1)	576	LIN. FT.
SS & 606	24" REINFORCED CONCRETE PIPE CULVERTS (CLASS III)	8	LIN. FT.
* SS & 606	24" REINFORCED CONCRETE PIPE CULVERTS (CLASS III) (ALTERNATE NO. 1)	832	LIN. FT.
SS & 606	30" REINFORCED CONCRETE PIPE CULVERTS (CLASS III)	20	LIN. FT.
* SS & 606	18" SMOOTH LINED POLYMER PRECOATED METALLIC COATED CORRUGATED STEEL PIPE (ALTERNATE NO. 2)	576	LIN. FT.
* SS & 606	24" SMOOTH LINED POLYMER PRECOATED METALLIC COATED CORRUGATED STEEL PIPE (ALTERNATE NO. 2)	832	LIN. FT.
SP, SS, & 606	18" POLYPROPYLENE PIPE (ALTERNATE NO. 3)	576	LIN. FT.
* SP, SS, & 606	18" HIGH DENSITY POLYETHYLENE PIPE (ALTERNATE NO. 4)	576	LIN. FT.
* SP, SS, & 606	18" PVC PIPE (ALTERNATE NO. 5)	576	LIN. FT.
* SS & 606	18" FLARED END SECTIONS FOR REINFORCED CONCRETE PIPE CULVERTS (ALTERNATE NO. 1)	7	EACH
* SS & 606	18" FLARED END SECTIONS FOR CORRUGATED STEEL PIPE CULVERTS (ALTERNATE NO. 2)	7	EACH
* SS & 606	24" FLARED END SECTIONS FOR REINFORCED CONCRETE PIPE CULVERTS (ALTERNATE NO. 1)	3	EACH
* SS & 606	24" FLARED END SECTIONS FOR CORRUGATED STEEL PIPE CULVERTS (ALTERNATE NO. 2)	3	EACH
SS & 606	30" FLARED END SECTIONS FOR REINFORCED CONCRETE PIPE CULVERTS	1	EACH
SP, SS, & 606	24" SIDE DRAIN	76	LIN. FT.
SS & 606	SELECTED PIPE BEDDING	120	CU. YD.
SS & 609	DROP INLETS (TYPE MO)	12	EACH
SS & 609	DROP INLETS (TYPE ST)	4	EACH
SS & 609	JUNCTION BOXES (TYPE ST)	1	EACH
SS & 609	DROP INLET EXTENSIONS (4')	4	EACH
SS & 609	DROP INLET EXTENSIONS (8')	3	EACH

* DENOTES ALTERNATE BID ITEMS.

DATE REVISED	DATE REVISED	FED.RD. DIST.NO.	STATE	JOB NO.	SHEET NO.	TOTAL SHEETS
		6	ARK.	100879	34	97
SUMMARY OF QUANTITIES						



SUMMARY OF QUANTITIES (BOX 2 OF 3)			
ITEM NUMBER	ITEM	QUANTITY	UNIT
SS & 615	PAVEMENT REPAIR OVER CULVERTS (ASPHALT)	53	TON
SS & 617	GUARDRAIL (TYPE A)	300	LIN. FT.
SS & 617	GUARDRAIL TERMINAL (TYPE 2)	4	EACH
620	LIME	6	TON
620	SEEDING	2.87	ACRE
SS & 620	MULCH COVER	5.74	ACRE
620	WATER	357.3	M. GAL.
621	TEMPORARY SEEDING	2.87	ACRE
621	SILT FENCE	5310	LIN. FT.
621	SAND BAG DITCH CHECKS	858	BAG
621	SEDIMENT REMOVAL AND DISPOSAL	280	CU. YD.
621	ROCK DITCH CHECKS	102	CU. YD.
SS & 621	FILTER SOCK (12")	276	LIN. FT.
623	SECOND SEEDING APPLICATION	2.87	ACRE
624	SOLID SODDING	476	SQ. YD.
SP, SS, & 632	CONCRETE ISLAND	295	SQ. YD.
SP, SS, & 633	CONCRETE WALKS	1031	SQ. YD.
SS & 633	HAND RAILING	573	LIN. FT.
SS & 634	CONCRETE CURB (TYPE B)	500	LIN. FT.
SS & 634	CONCRETE COMBINATION CURB AND GUTTER (TYPE A) (1' 6")	2798	LIN. FT.
635	ROADWAY CONSTRUCTION CONTROL	1.00	LUMP SUM
637	MAILBOXES	2	EACH
SS & 637	MAILBOX SUPPORTS (DOUBLE)	1	EACH
SP, SS, & 641	WHEELCHAIR RAMPS (TYPE 1)	77	SQ. YD.
SP, SS, & 641	WHEELCHAIR RAMPS (TYPE 2)	11	SQ. YD.
SP, SS, & 641	WHEELCHAIR RAMPS (TYPE 3)	33	SQ. YD.
SP, SS, & 641	WHEELCHAIR RAMPS (TYPE 4)	47	SQ. YD.
SP & 701	SYSTEM LOCAL CONTROLLER TS2-TYPE 2, E-NET (8 PHASES)	2	EACH
SP	ETHERNET SWITCH, T100 HARDENED (8-PORT)	2	EACH
SP	E-NET CABLE (EXTERIOR CAT 5E)	225	LIN. FT.
SP	LOCAL RADIO (E-NET 5.8) WITH ANTENNA	1	EACH
SP	LOCAL RADIO WITH ANTENNA RELOCATION	1	EACH
SP	BATTERY BACKUP SYSTEM	1	EACH
SP & 706	TRAFFIC SIGNAL HEAD, LED, (3 SECTION, 1 WAY)	23	EACH
SP & 706	TRAFFIC SIGNAL HEAD, LED, (4 SECTION, 1 WAY)	4	EACH
SP & 707	CENTRAL CONTROL UNIT	1	EACH
SP & 707	POLE MOUNTED ASSEMBLY	8	EACH
SP & 707	COUNTDOWN PEDESTRIAN SIGNAL HEAD, LED	8	EACH
708	TRAFFIC SIGNAL CABLE (5C/12 A.W.G.)	1536	LIN. FT.
708	TRAFFIC SIGNAL CABLE (5C/14 A.W.G.)	2725	LIN. FT.
708	TRAFFIC SIGNAL CABLE (7C/14 A.W.G.)	1810	LIN. FT.
708	TRAFFIC SIGNAL CABLE (12C/14 A.W.G.)	167	LIN. FT.
708	TRAFFIC SIGNAL CABLE (20C/14 A.W.G.)	756	LIN. FT.
SP	ELECTRICAL CONDUCTORS-IN-CONDUIT (1C/8 A.W.G., E.G.C.)	828	LIN. FT.
SP	ELECTRICAL CONDUCTORS-IN-CONDUIT (1C/12 A.W.G., E.G.C.)	378	LIN. FT.
SP	ELECTRICAL CONDUCTORS-IN-CONDUIT (2C/6 A.W.G.)	130	LIN. FT.
SP	ELECTRICAL CONDUCTORS FOR LUMINAIRES	1067	LIN. FT.
709	GALVANIZED STEEL CONDUIT (2")	60	LIN. FT.
709	GALVANIZED STEEL CONDUIT (3")	66	LIN. FT.
710	NON-METALLIC CONDUIT (2")	200	LIN. FT.
710	NON-METALLIC CONDUIT (3")	732	LIN. FT.
SS & 711	CONCRETE PULL BOX (TYPE 3)	2	EACH
SS & 711	CONCRETE PULL BOX (TYPE 1 HD)	1	EACH
SS & 711	CONCRETE PULL BOX (TYPE 2 HD)	5	EACH
SS & 711	CONCRETE PULL BOX (TYPE 3 HD)	1	EACH
SS & 713	SPAN WIRE ASSEMBLY	1	EACH
SS & 714	TRAFFIC SIGNAL MAST ARM AND POLE WITH FOUNDATION (44')	1	EACH

DATE REVISED	DATE REVISED	FED.RD. DIST.NO.	STATE	JOB NO.	SHEET NO.	TOTAL SHEETS
06-23-25		6	ARK.	100879	35	97
SUMMARY OF QUANTITIES AND REVISIONS						



SUMMARY OF QUANTITIES (BOX 3 OF 3)

ITEM NUMBER	ITEM	QUANTITY	UNIT
SS & 714	TRAFFIC SIGNAL MAST ARM AND POLE WITH FOUNDATION (60')	1	EACH
SS & 714	TRAFFIC SIGNAL MAST ARM AND POLE WITH FOUNDATION (64')	1	EACH
SS & 714	TRAFFIC SIGNAL MAST ARM AND POLE WITH FOUNDATION (70')	1	EACH
SP	LED LUMINAIRE ASSEMBLY	4	EACH
SS & 715	TRAFFIC SIGNAL PEDESTAL POLE WITH FOUNDATION	3	EACH
SP	SERVICE POINT ASSEMBLY (2 CIRCUITS)	1	EACH
SP	REMOVAL OF TRAFFIC SIGNAL EQUIPMENT	1.00	LUMP SUM
716	TREATED WOOD POLE (CLASS 2, 45')	4	EACH
718	REFLECTORIZED PAINT PAVEMENT MARKING WHITE (12")	464	LIN. FT.
718	REFLECTORIZED PAINT PAVEMENT MARKING YELLOW (12")	247	LIN. FT.
719	THERMOPLASTIC PAVEMENT MARKING WHITE (6")	11479	LIN. FT.
719	THERMOPLASTIC PAVEMENT MARKING WHITE (12")	1796	LIN. FT.
719	THERMOPLASTIC PAVEMENT MARKING YELLOW (6")	11436	LIN. FT.
719	THERMOPLASTIC PAVEMENT MARKING YELLOW (12")	85	LIN. FT.
719	THERMOPLASTIC PAVEMENT MARKING (WORDS)	26	EACH
719	THERMOPLASTIC PAVEMENT MARKING (ARROWS)	28	EACH
721	RAISED PAVEMENT MARKERS (TYPE II)	187	EACH
SP	18" STREET NAME SIGN	4	EACH
SP & 733	VIDEO DETECTOR (IP)	6	EACH
SP & 733	HYBRID VIDEO/RADAR DETECTOR	2	EACH
SP & 733	VIDEO CABLE (EXTERIOR CAT 5E)	2277	LIN. FT.
SP & 733	VIDEO MONITOR (CLR)	2	EACH
SP & 733	CENTRAL CONTROL UNIT (8 CHANNEL)	2	EACH
801	UNCLASSIFIED EXCAVATION FOR STRUCTURES-ROADWAY	573	CU. YD.
SP, SS, & 802	CLASS S CONCRETE-ROADWAY	271.17	CU. YD.
SP	ARCHITECTURAL FINISH	3325	SQ. FT.
SP	TEXTURED COATING FINISH	1094	SQ. YD.
SS & 804	REINFORCING STEEL-ROADWAY (GRADE 60)	27157	POUND

REVISIONS

DATE	REVISION	SHEET NUMBER
06-23-2025	REVISED "UNCLASSIFIED EXCAVATION FOR STRUCTURES-ROADWAY", "CLASS S CONCRETE-ROADWAY", AND "REINFORCING STEEL-ROADWAY (GRADE 60)" QUANTITIES. REVISED NOTE ON SHEET 44.	35, 44

DATE REVISED	DATE REVISED	FED. RD. DIST. NO.	STATE	JOB NO.	SHEET NO.	TOTAL SHEETS
		6	ARK.	100879	36	97
SURVEY CONTROL DETAILS						



SURVEY CONTROL COORDINATES

Project Name: s100879
Date: 8/3/2017
Coordinate System: ARKANSAS STATE PLANE - NORTH ZONE BASED ON GPS CONTROL, 160012-160040A
PROJECTED TO GROUND.
Units: U.S. SURVEY FOOT


Point Name	Northing	Easting	Elev	Feature	Description
1	537850.3624	1691190.6392	413.028	CTL	STD AHTD MON. STAMPED PN: 1
2	538386.1899	1691340.6149	405.091	CTL	STD AHTD MON. STAMPED PN: 2
3	538917.0823	1691476.4328	383.821	CTL	STD AHTD MON. STAMPED PN: 3
4	539502.7285	1691760.4222	378.219	CTL	STD AHTD MON. STAMPED PN: 4
5	539717.5906	1692099.0623	372.046	CTL	STD AHTD MON. STAMPED PN: 5
6	539149.1990	1692908.2029	338.306	CTL	STD AHTD MON. STAMPED PN: 6
7	539116.2098	1692012.7677	372.339	CTL	STD AHTD MON. STAMPED PN: 7
8	539552.2716	1691226.5285	378.893	CTL	STD AHTD MON. STAMPED PN: 8
9	539985.8746	1690947.2564	370.486	CTL	STD AHTD MON. STAMPED PN: 9
10	538879.7610	1694422.1534	322.902	CTL	STD AHTD MON. STAMPED PN: 10
11	538974.7191	1693769.1329	318.960	CTL	STD AHTD MON. STAMPED PN: 11
100	539250.4704	1691464.1300	387.703	GPS	AHTD GPS MON 160012
101	545421.5091	1704353.6964	282.610	GPS	AHTD GPS MON 160040A
990	538920.7026	1698283.2945	305.700	BM	NGS BM M330
991	539475.5847	1691855.5754	382.316	BM	NGS BM N330
992	538291.0527	1698005.7595	275.871	BM	NGS BM SCRAPE
999	538935.6442	1695586.3301	296.624	TBM	SQ. CUT IN TOP OF RCP

*Note - Rebar and Cap - Standard - 5/8" Rebar with 2" Aluminum Cap stamped
*(standard markings common to all caps), or as indicated
(other markings indicated in the point description of the individual point).
ALL DISTANCES ARE GROUND.
USE CAF = 1.0 FOR STAKEOUT FOR THIS PROJECT.
A PROJECT CAF OF 0.9999349540 HAS BEEN USED TO COMPUTE THE ABOVE GROUND COORDINATES.
THIS CAF IS INTENDED FOR USE WITHIN THE PROJECT LIMITS.
GRID DISTANCE = GROUND DISTANCE X CAF.
GRID COORDINATES ARE STORED UNDER FILE NAME s100879gi.CTL
HORIZONTAL DATUM: NAD 83 (1997)
VERTICAL DATUM: NAVD 88 POSITIONAL ACCURACY THIRD ORDER, UNLESS SPECIFIED OTHERWISE
AT A SPECIFIC POINT.

REFERENCE POINTS (1500 SERIES) ARE TO BE USED TO ESTABLISH CONTROL
IF THE PRIMARY CONTROL POINTS LISTED ABOVE HAVE BEEN DESTROYED.
REFERENCE POINTS ARE NOT TO BE USED FOR VERTICAL CONTROL


BASIS OF BEARING:
ARKANSAS STATE PLANE GRID BEARINGS - 0301-NORTH ZONE
DETERMINED FROM GPS CONTROL POINTS: 160012-160040A
CONVERGENCE ANGLE: 00-44-42 RIGHT AT PN: 5 LT: 35-48-33N LG: 90-43-10W
GRID AZIMUTH = ASTRONOMICAL AZIMUTH - CONVERGENCE ANGLE.

DATE REVISED	DATE REVISED	FED. RD. DIST. NO.	STATE	JOB NO.	SHEET NO.	TOTAL SHEETS
		6	ARK.	100879	37	97
SURVEY CONTROL DETAILS						

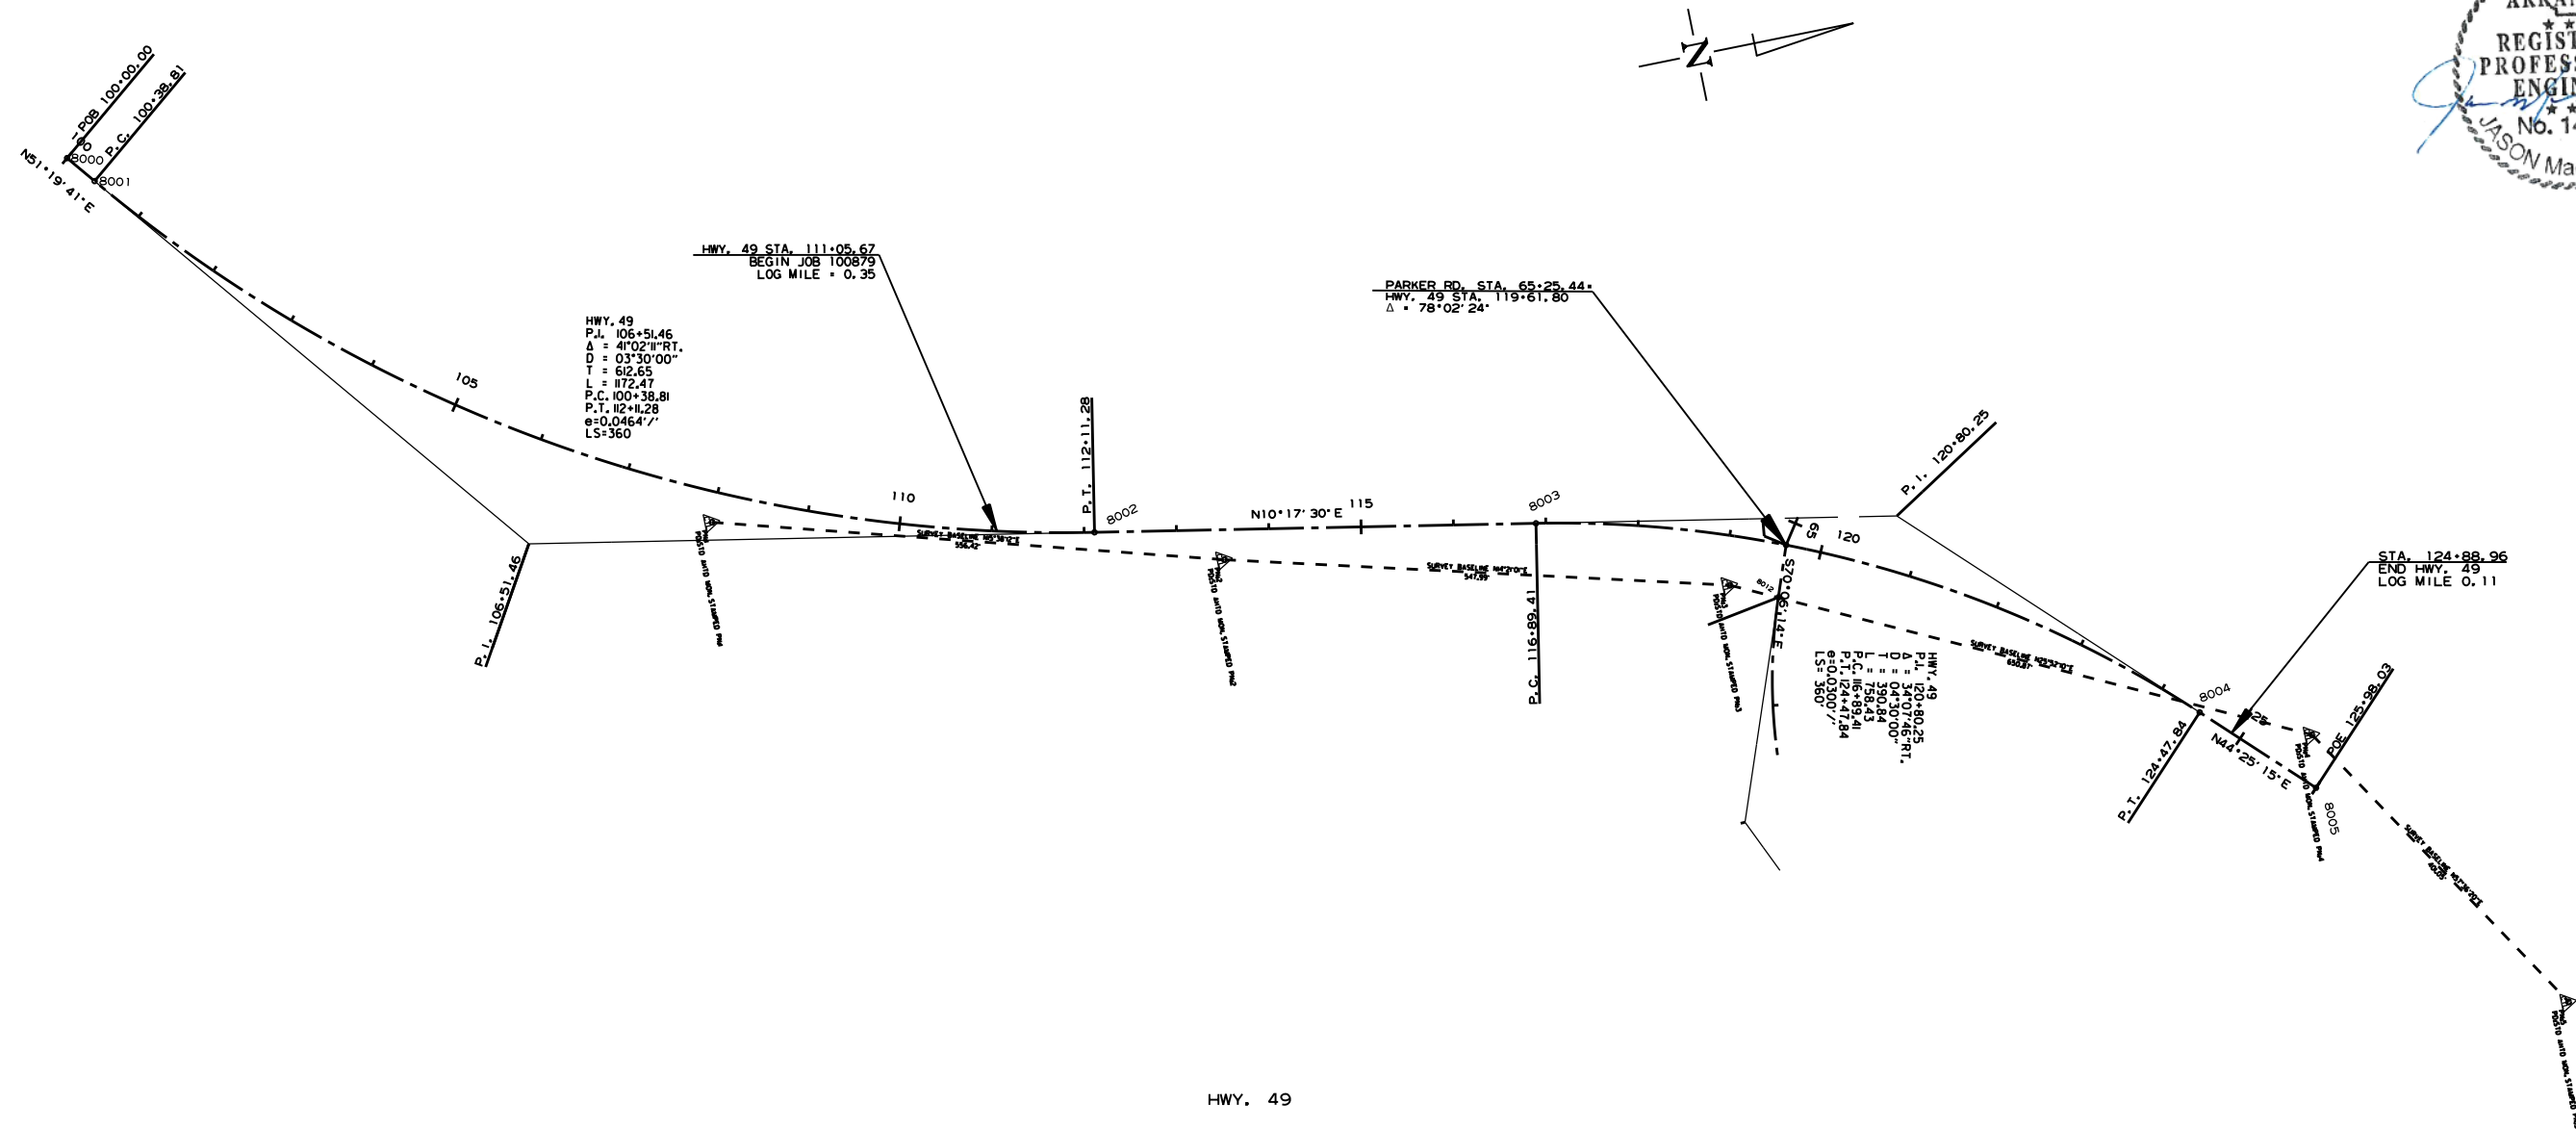

HWY. 49					
Point Name	TYPE	STATION	NORTHING	EASTING	
8000	POB	100+00.00	537244.2504	1690665.5161	
8001	PC	100+38.81	537268.5019	1690695.8175	
8002	PT	112+11.28	538254.1194	1691283.5936	
8003	PC	116+89.41	538724.5494	1691369.0140	
8004	PT	124+47.84	539388.2458	1691712.3988	
8005	POE	125+98.03	539495.5149	1691817.5211	

DATE REVISED	DATE REVISED	FED. RD. DIST. NO.	STATE	JOB NO.	SHEET NO.	TOTAL SHEETS
		6	ARK.	100879	38	97
SURVEY CONTROL DETAILS						

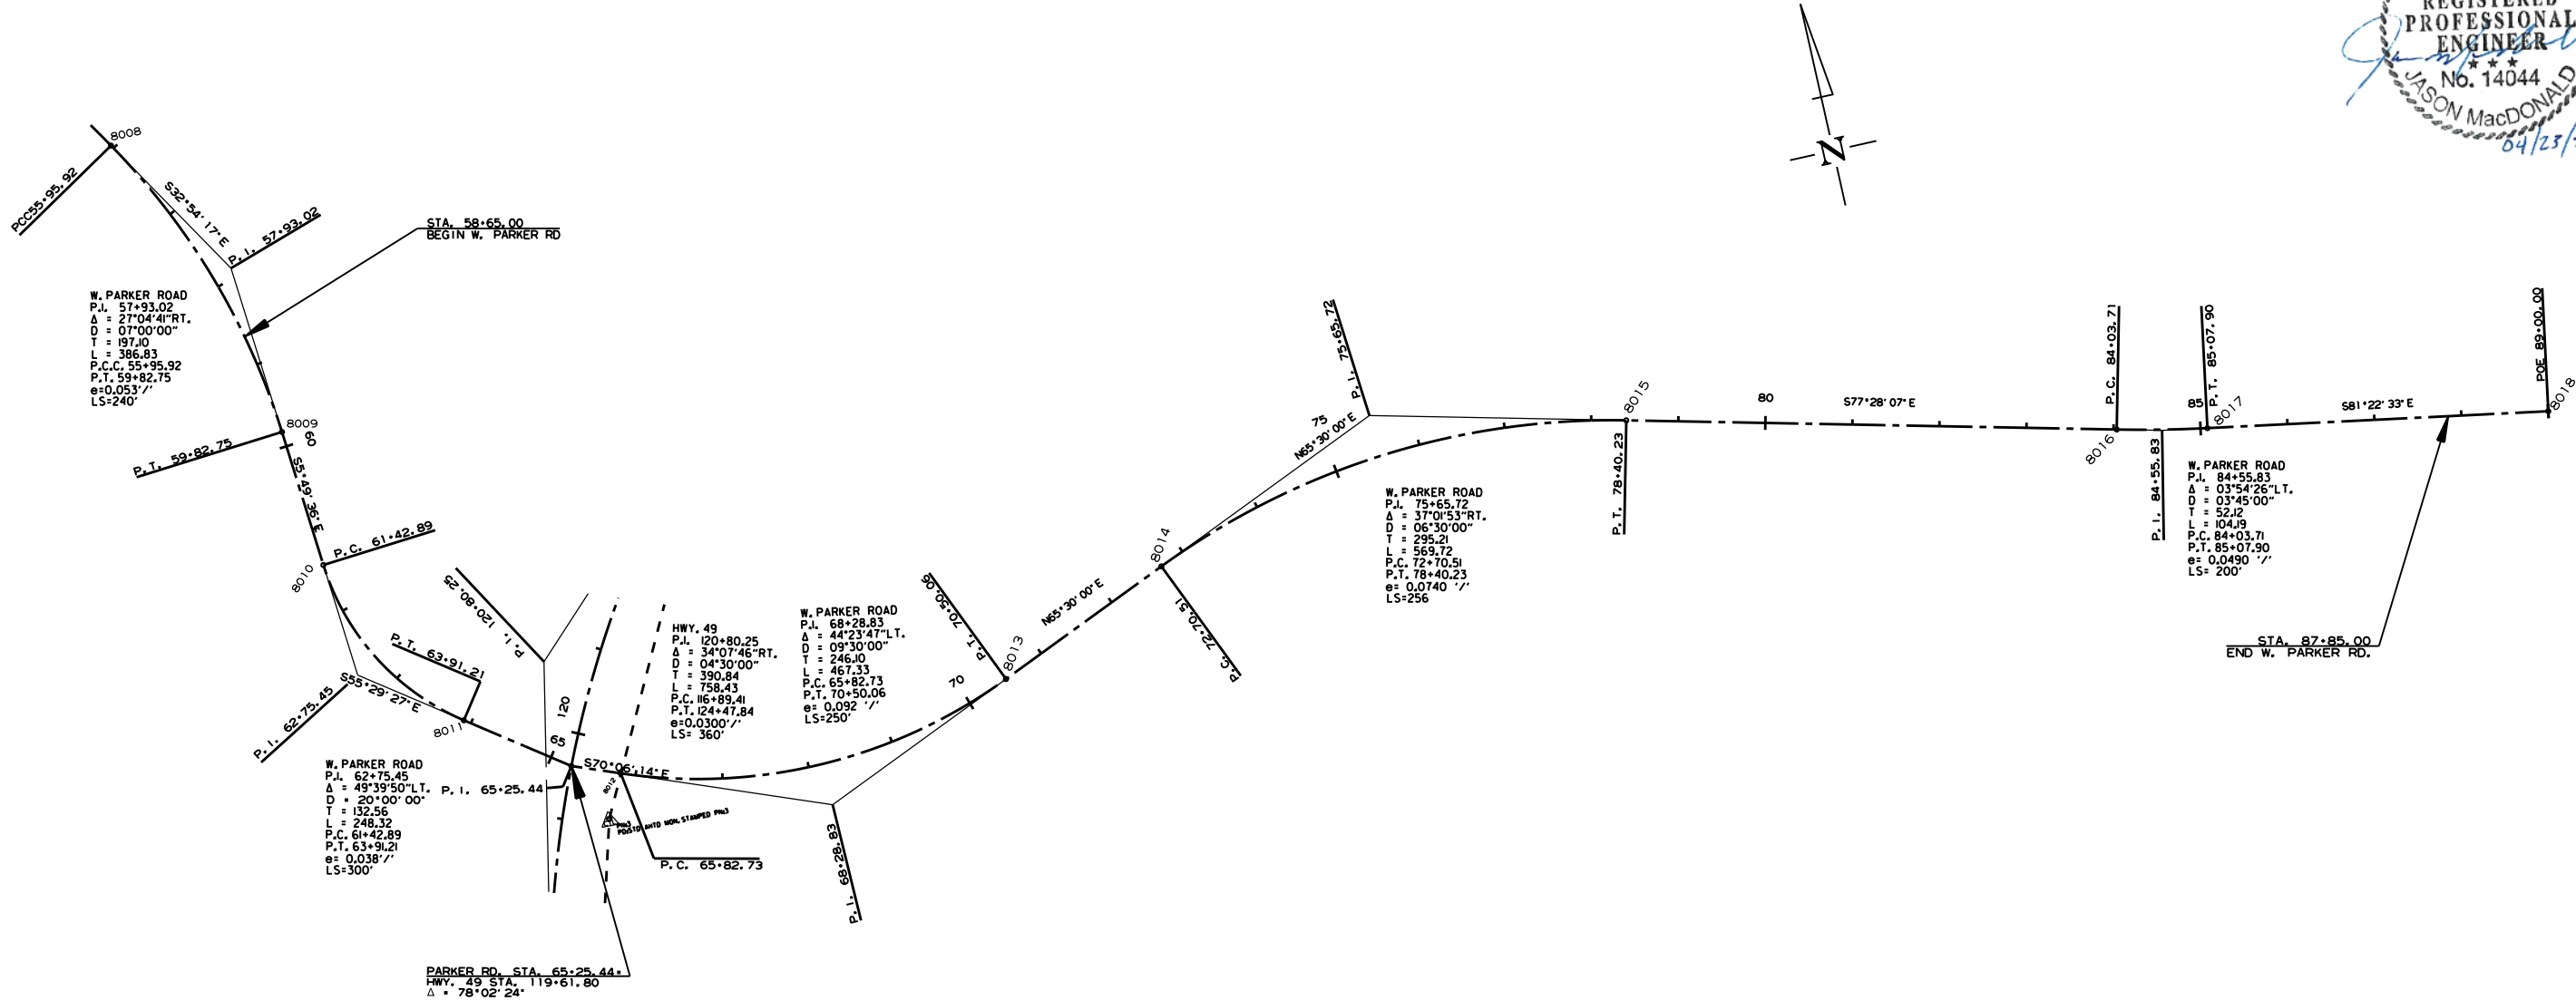

PARKER ROAD				
Point Name	TYPE	STATION	NORTHING	EASTING
8006	POB	50+00.00	540228.7585	1690669.7973
8007	PC	51+91.13	540098.5868	1690809.7440
8008	PCC	55+95.92	539789.2357	1691069.2159
8009	PT	59+82.75	539427.6806	1691196.2968
8010	PC	61+42.89	539268.3696	1691212.5543
8011	PT	63+91.21	539061.3845	1691335.2519
8012	PC	65+82.73	538965.8386	1691499.7351
8013	PT	70+50.06	538984.1426	1691955.0907
8014	PC	72+70.51	539075.5645	1692155.6984
8015	PT	78+40.23	539133.9315	1692712.4964
8016	PC	84+03.71	539011.6704	1693262.5525
8017	PT	85+07.90	538992.5467	1693364.9590
8018	POE	89+00.00	538933.7519	1693752.6210

STA. 114+45 LT. IN PLACE DROP INLET
REMOVE AND CONSTRUCT
DROP INLET 29.00' LT.
WITH 8' EXTENSION AND CONNECT TO
EXIST. 18" R.C. PIPE INLET AND
EXIST. 24" R.C. PIPE OUTLET
DROP INLET H= 5'-2"
TYPE MO INLET= 4" DIA.
TYPE C INLET= 4' X 2'-6"

STA. 112+82 CONSTRUCT
APPROACH ON LT. = 10 CU. YD. EXC.

STA. 113+50 CONSTRUCT
APPROACH ON LT. = 10 CU. YD. EXC.

STA. 117+00 CONSTRUCT DROP INLET 47.87' LT.
WITH 18" X 8' PIPE CULVERT FROM F.E.S. ON LT
AND 24" X 120' PIPE OUTLET
CONNECT TO DROP INLET @ STA. 118+77 LT.
DROP INLET H= 5'-3"
TYPE MO INLET= 4" DIA.
TYPE C INLET= 4' X 2'-6"
18" R.C. PIPE (CLASS III) (TYPE 3 BEDDING) = 8 LIN. FT.
24" R.C. PIPE (CLASS III) (TYPE 3 BEDDING) = 120 LIN. FT.
18" SLPPMCCS PIPE (TYPE 2 BEDDING) = 8 LIN. FT.
24" SLPPMCCS PIPE (TYPE 2 BEDDING) = 120 LIN. FT.
18" F.E.S. = 1 EACH

STA. 114+96 CONSTRUCT
APPROACH ON LT. = 10 CU. YD. EXC.

STA. 116+08 CONSTRUCT
APPROACH ON LT. = 10 CU. YD. EXC.

STA. 117+36 CONSTRUCT
APPROACH ON LT. = 15 CU. YD. EXC.

DATE REVISED	DATE REVISED	FED. RD. DIST. NO.	STATE	JOB NO.	SHEET NO.	TOTAL SHEETS
		6	ARK.	100879	39	97

PLAN AND PROFILE SHEETS

HWY. 49
P.I. 106+51.46
 $\Delta = 41^{\circ}02'11''$ RT.
D = 03'30'00"
T = 612.65
L = 1172.47
P.C. 100+38.81
P.T. 112+11.28
e=0.0464'/'
LS=360'

HWY. 49
P.I. 120+80.25
 $\Delta = 34^{\circ}07'46''$ RT.
D = 04'30'00"
T = 390.84
L = 758.43
P.C. 116+89.41
P.T. 124+47.84
e=0.0300'/'
LS= 360'



STA. 111+26 CONSTRUCT
TYPE 3 WHEELCHAIR RAMP ON LT.
= 6.6 SO. YDS.

STA. 114+42 RT. IN PLACE DROP INLET
REMOVE AND CONSTRUCT DROP INLET 38.50' RT.
WITH 4' EXTENSION AND EXTEND EXIST. 24" R.C. PIPE 8' LIN. FT.
WITH 24" X 174' PIPE OUTLET TO DROP INLET ON RT.
DROP INLET H= 5'-8"
TYPE MO INLET= 6" DIA.
TYPE C INLET= 4' X 2'-6"
24" R.C. PIPE (CLASS III) (TYPE 3 BEDDING) = 8 LIN. FT.
24" R.C. PIPE (CLASS III) (TYPE 3 BEDDING) = 174 LIN. FT.
24" SLPPMCCS PIPE (TYPE 2 BEDDING) = 174 LIN. FT.

HWY. 49 STA. 111+05.67
BEGIN JOB 100879
LOG MILE = 0.35

STA. 111+11 CONSTRUCT
APPROACH ON RT. = 5 CU. YD. EMB.

STA. 116+18 CONSTRUCT DROP INLET 38.50' RT.
WITH 4' EXTENSION AND WITH 24" X 114' PIPE CULVERT
TO DROP INLET ON RT.
DROP INLET H= 5'-10"
TYPE MO INLET= 4" DIA.
TYPE C INLET= 4' X 2'-6"
24" R.C. PIPE (CLASS III) (TYPE 3 BEDDING) = 114 LIN. FT.
24" SLPPMCCS PIPE (TYPE 2 BEDDING) = 114 LIN. FT.

STA. 117+35 CONSTRUCT DROP INLET 49.50' RT.
WITH 4' EXTENSION AND 24" X 104' PIPE CULVERT TO
DROP INLET ON RT.
DROP INLET H= 5'-10"
TYPE MO INLET= 4" DIA.
TYPE C INLET= 4' X 2'-6"
24" R.C. PIPE (CLASS III) (TYPE 3 BEDDING) = 104 LIN. FT.
24" SLPPMCCS PIPE (TYPE 2 BEDDING) = 104 LIN. FT.


STA. 115+38 CONSTRUCT
APPROACH ON RT. = 120 CU. YD. EMB.

REFER TO SURVEY CONTROL DETAIL SHEETS FOR HORIZONTAL AND VERTICAL CONTROL DATA.

SUPERELEVATION REVOLVES AROUND CENTERLINE
STA. 111+05.67 MATCH EXISTING SUPERELEVATION (0.0500 FT/FT)
STA. 114+56.91 END SUPERELEVATION TRANSITION

SUPERELEVATION REVOLVES AROUND CENTERLINE
STA. 114+56.91 BEGIN SUPERELEVATION TRANSITION
STA. 117+66.91 MAX SUPERELEVATION (0.0530 FT/FT)
STA. 119+00.00 MAX SUPERELEVATION (0.0530 FT/FT)
STA. 119+55.21 MAX SUPERELEVATION (0.0400 FT/FT)
STA. 123+26.42 MAX SUPERELEVATION (0.0400 FT/FT)
STA. 124+88.96 MATCH EX. SUPERELEVATION (-0.0084 FT/FT)

HWY. 49

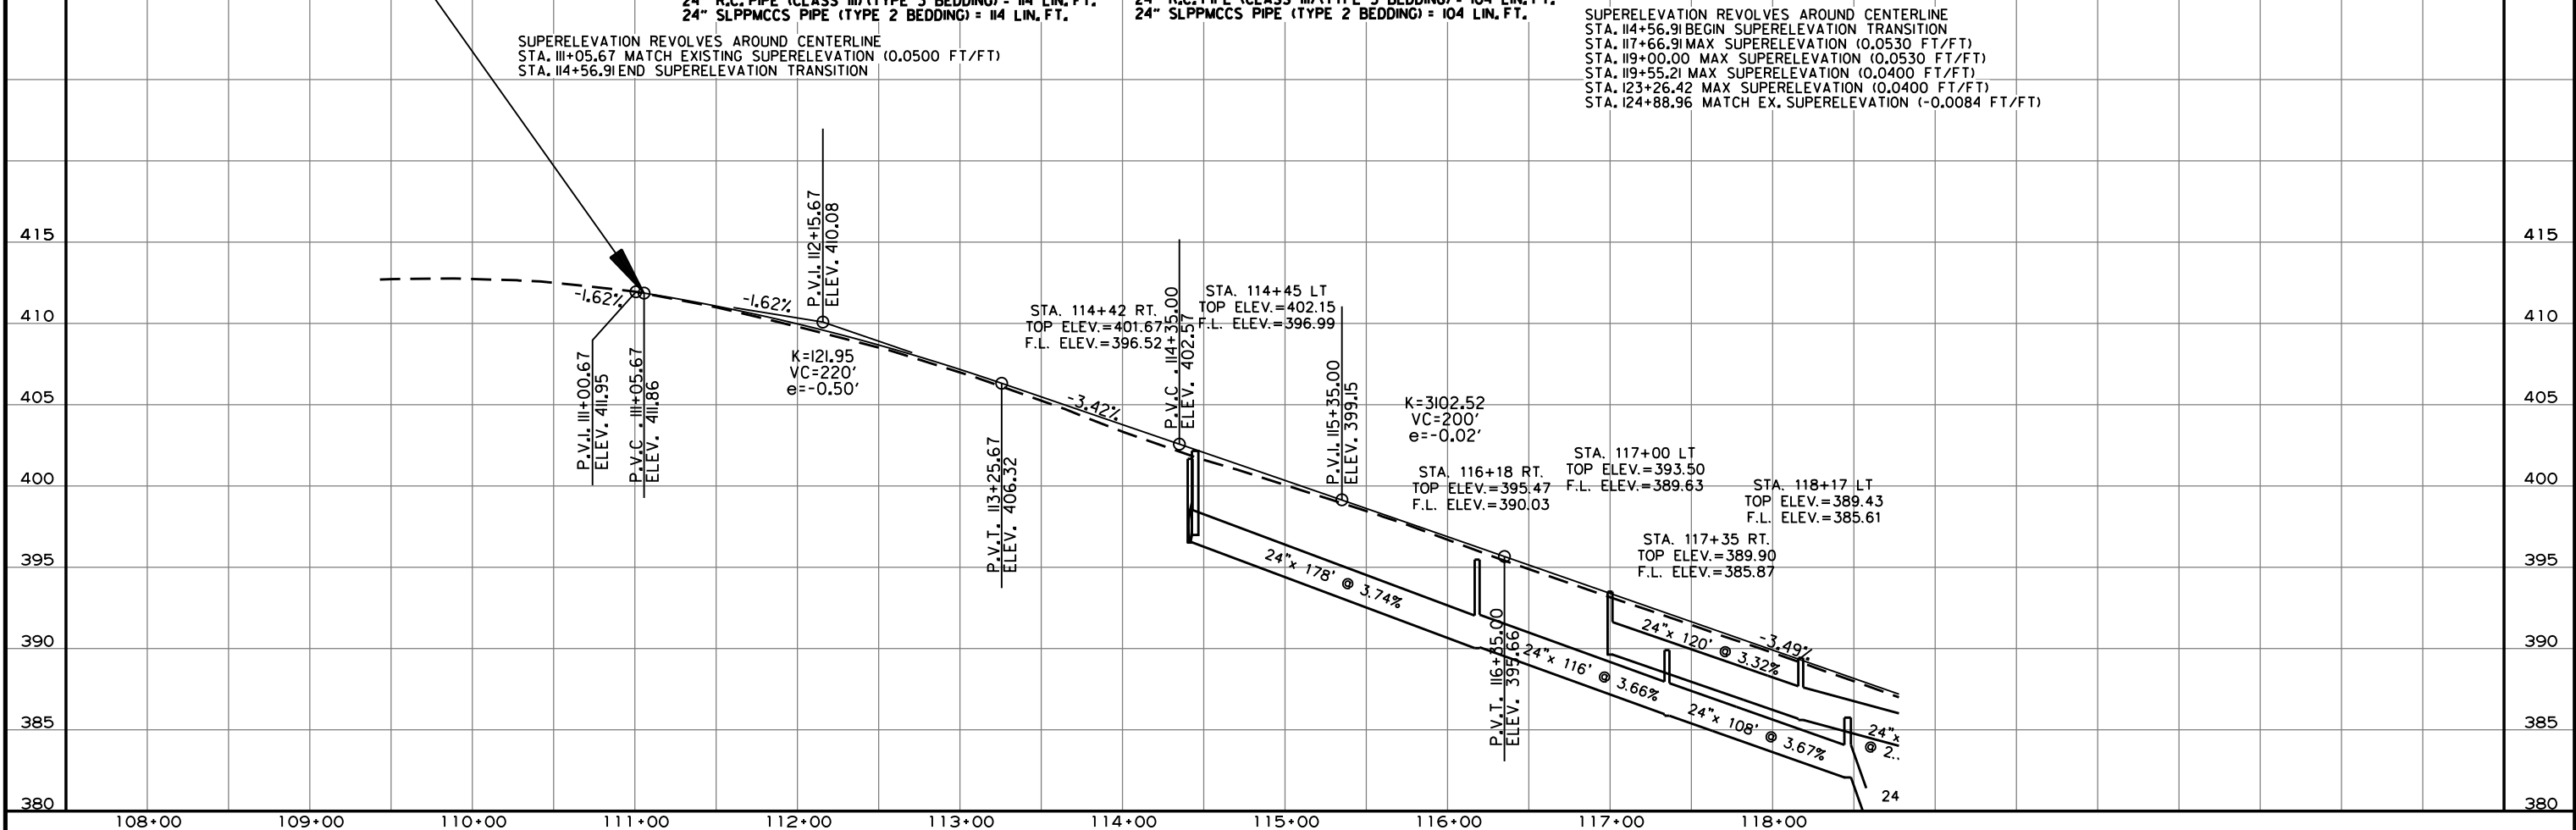

STA. 118+17 CONSTRUCT DROP INLET 50.20' LT.
WITH 18" X 8" PIPE CULVERT TO F.E.S. ON LT.
AND 24" X 98" PIPE CULVERT TO DROP INLET ON LT.
DROP INLET H= 5'-4"
TYPE MO INLET= 4' DIA.
TYPE C INLET= 4' X 2'-6"
24" R.C. PIPE (CLASS III) (TYPE 3 BEDDING) = 98 LIN. FT.
24" SLPPMCCS PIPE (TYPE 2 BEDDING) = 98 LIN. FT.
18" R.C. PIPE (CLASS III) (TYPE 3 BEDDING) = 8 LIN. FT.
18" SLPPMCCS PIPE (TYPE 2 BEDDING) = 8 LIN. FT.
18" F.E.S. = 1EA

STA. 118+63 CONSTRUCT
APPROACH ON LT. = 15 CU. YD. EXC.

STA. 119+10 CONSTRUCT
TYPE 4 WHEELCHAIR RAMP ON LT.
= 76.5 SO. YDS.

STA. 119+99 CONSTRUCT
TYPE 4 WHEELCHAIR RAMP ON LT.
= 4.8 SO. YDS.

STA. 120+04 CONSTRUCT
TYPE 4 WHEELCHAIR RAMP ON LT.
= 5.6 SO. YDS.

CONCRETE DITCH PAVING (TYPE B)
STA. 121+07 STA. 122+12 SIDE "W" SO. YD.
LT. 6'-9" 79

STA. 120+37 CONSTRUCT DROP INLET 76.55' LT.
WITH 8' EXTENSION AND 24" X 42" PIPE
CULVERT TO DROP INLET ON LT.
DROP INLET H= 5'-3"
TYPE MO INLET= 4' DIA.
TYPE C INLET= 4' X 2'-6"
24" R.C. PIPE (CLASS III) (TYPE 3 BEDDING) = 42 LIN. FT.
24" SLPPMCCS PIPE (TYPE 2 BEDDING) = 42 LIN. FT.

STA. 120+30 CONSTRUCT
TYPE 2 WHEELCHAIR RAMP ON LT.
= 3.6 SO. YDS.

STA. 120+10 CONSTRUCT
TYPE 4 WHEELCHAIR RAMP ON LT.
= 4.8 SO. YDS.

STA. 120+74 CONSTRUCT
TYPE 3 WHEELCHAIR RAMP ON LT.
= 5.9 SO. YDS.

STA. 119+13 CONSTRUCT DROP INLET 62.92' LT.
WITH 4' EXTENSION AND 24" X 132" PIPE
CULVERT TO DROP INLET ON LT.
DROP INLET H= 6'-9"
TYPE MO INLET= 4' DIA.
TYPE C INLET= 4' X 2'-6"
24" R.C. PIPE (CLASS III) (TYPE 3 BEDDING) = 132 LIN. FT.
24" SLPPMCCS PIPE (TYPE 2 BEDDING) = 132 LIN. FT.

STA. 122+55 WIDEN
TURNOUT ON LT. = 50 CU. YD. EMB.
EXTEND 24" R.C. PIPE CULVERT
24" R.C. PIPE (CLASS III) (TYPE 3 BEDDING) = 34 LIN. FT.
24" FES= 1EA.

STA. 124+88.96
END HWY. 49
LOG MILE 0.11

HWY. 49
P.I. 120+80.25
 $\Delta = 34^{\circ}07'46''$ RT.
D = 04'30'00"
T = 390.84
L = 758.43
P.C. 116+89.41
P.T. 124+47.84
 $e = 0.053'$
LS = 310'

STA. 118+47 CONSTRUCT DROP INLET 38.50' RT.
WITH 8' EXTENSION AND 24" X 26" PIPE OUTLET TO
F.E.S. ON RT.
DROP INLET H= 5'-5"
TYPE MO INLET= 4' DIA.
TYPE C INLET= 4' X 2'-6"
24" R.C. PIPE (CLASS III) (TYPE 3 BEDDING) = 26 LIN. FT.
24" SLPPMCCS PIPE (TYPE 2 BEDDING) = 26 LIN. FT.

STA. 118+78 CONSTRUCT
TYPE 2 WHEELCHAIR RAMP ON RT.
= 3.6 SO. YDS.

STA. 118+96 CONSTRUCT
TYPE 4 WHEELCHAIR RAMP ON RT.
= 4.7 SO. YDS.

STA. 119+01 CONSTRUCT
TYPE 4 WHEELCHAIR RAMP ON RT.
= 4.8 SO. YDS.

STA. 119+10 CONSTRUCT
TYPE 4 WHEELCHAIR RAMP ON RT.
= 5.7 SO. YDS.

STA. 119+80 CONSTRUCT
TYPE 4 WHEELCHAIR RAMP ON RT.
= 5.8 SO. YDS.

STA. 120+80 CONSTRUCT
TYPE 3 WHEELCHAIR RAMP ON RT.
= 4.1 SO. YDS.

STA. 119+88 CONSTRUCT
TYPE 4 WHEELCHAIR RAMP ON RT.
= 5.2 SO. YDS.


STA. 119+95 CONSTRUCT
TYPE 4 WHEELCHAIR RAMP ON RT.
= 5.1 SO. YDS.

STA. 120+20 CONSTRUCT
TYPE 2 WHEELCHAIR RAMP ON RT.
= 3.7 SO. YDS.

STA. 122+65 WIDEN
TURNOUT ON RT. = 10 CU. YD. EMB.

REFER TO SURVEY CONTROL DETAIL SHEETS FOR HORIZONTAL AND VERTICAL CONTROL DATA.


SUPERELEVATION REVOLVES AROUND CENTERLINE
STA. 114+56.91 BEGIN SUPERELEVATION TRANSITION
STA. 117+66.91 MAX SUPERELEVATION (0.0530 FT/FT)
STA. 119+00.00 MAX SUPERELEVATION (0.0530 FT/FT)
STA. 119+55.21 MAX SUPERELEVATION (0.0400 FT/FT)
STA. 123+26.42 MAX SUPERELEVATION (0.0400 FT/FT)
STA. 124+88.96 MATCH EX. SUPERELEVATION (-0.0084 FT/FT)

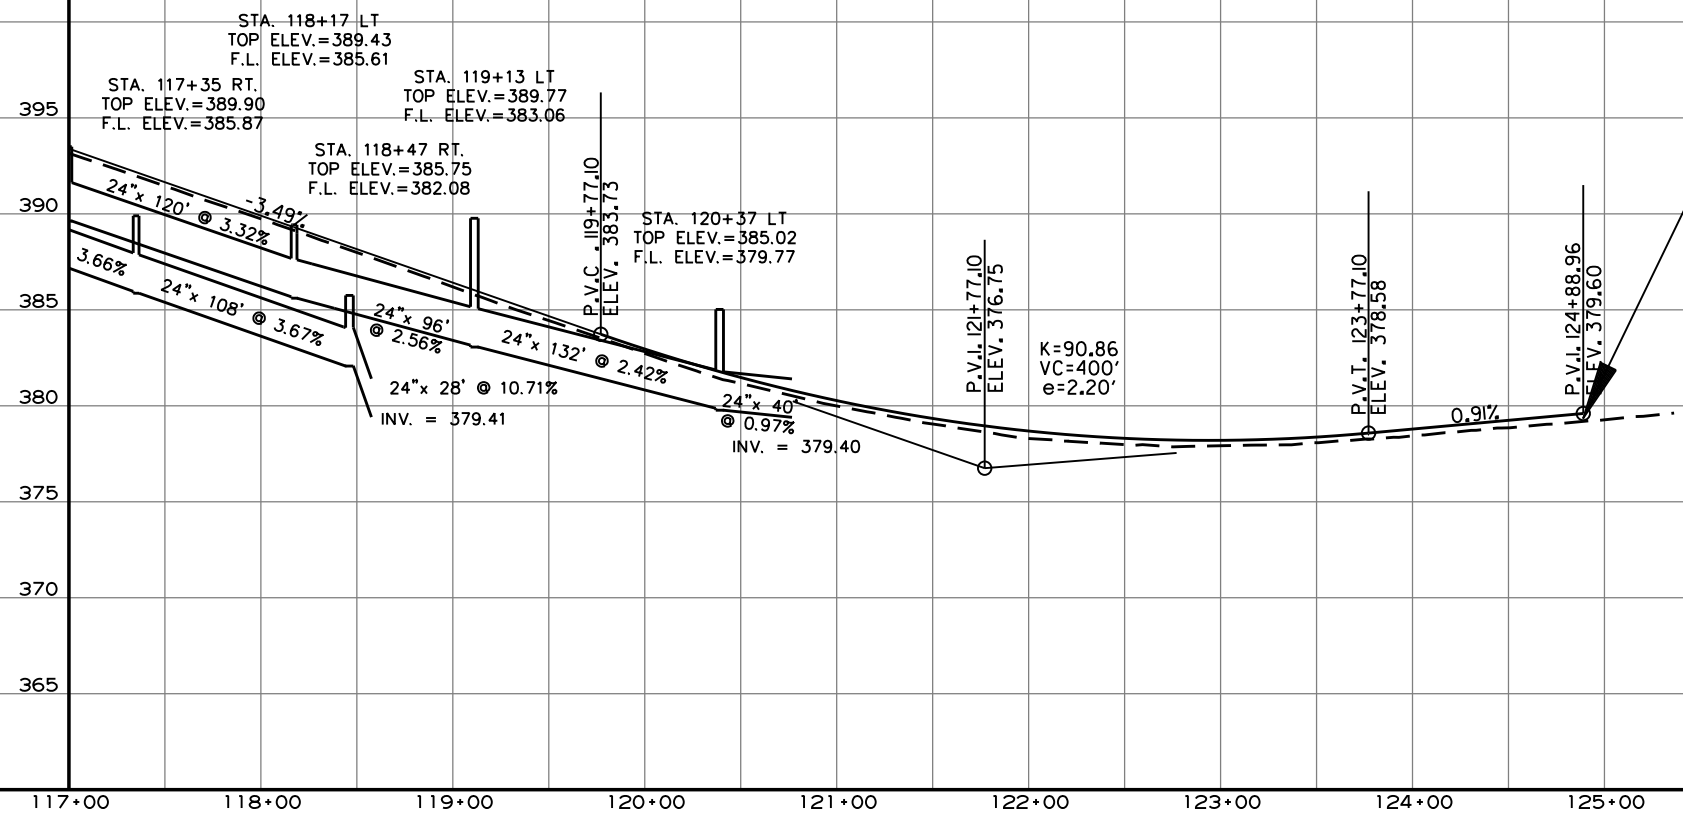

HWY. 49

DATE REVISED	DATE REVISED	FED. RD. DIST. NO.	STATE	JOB NO.	SHEET NO.	TOTAL SHEETS
		6	ARK.	100879	40	97
PLAN AND PROFILE SHEETS						



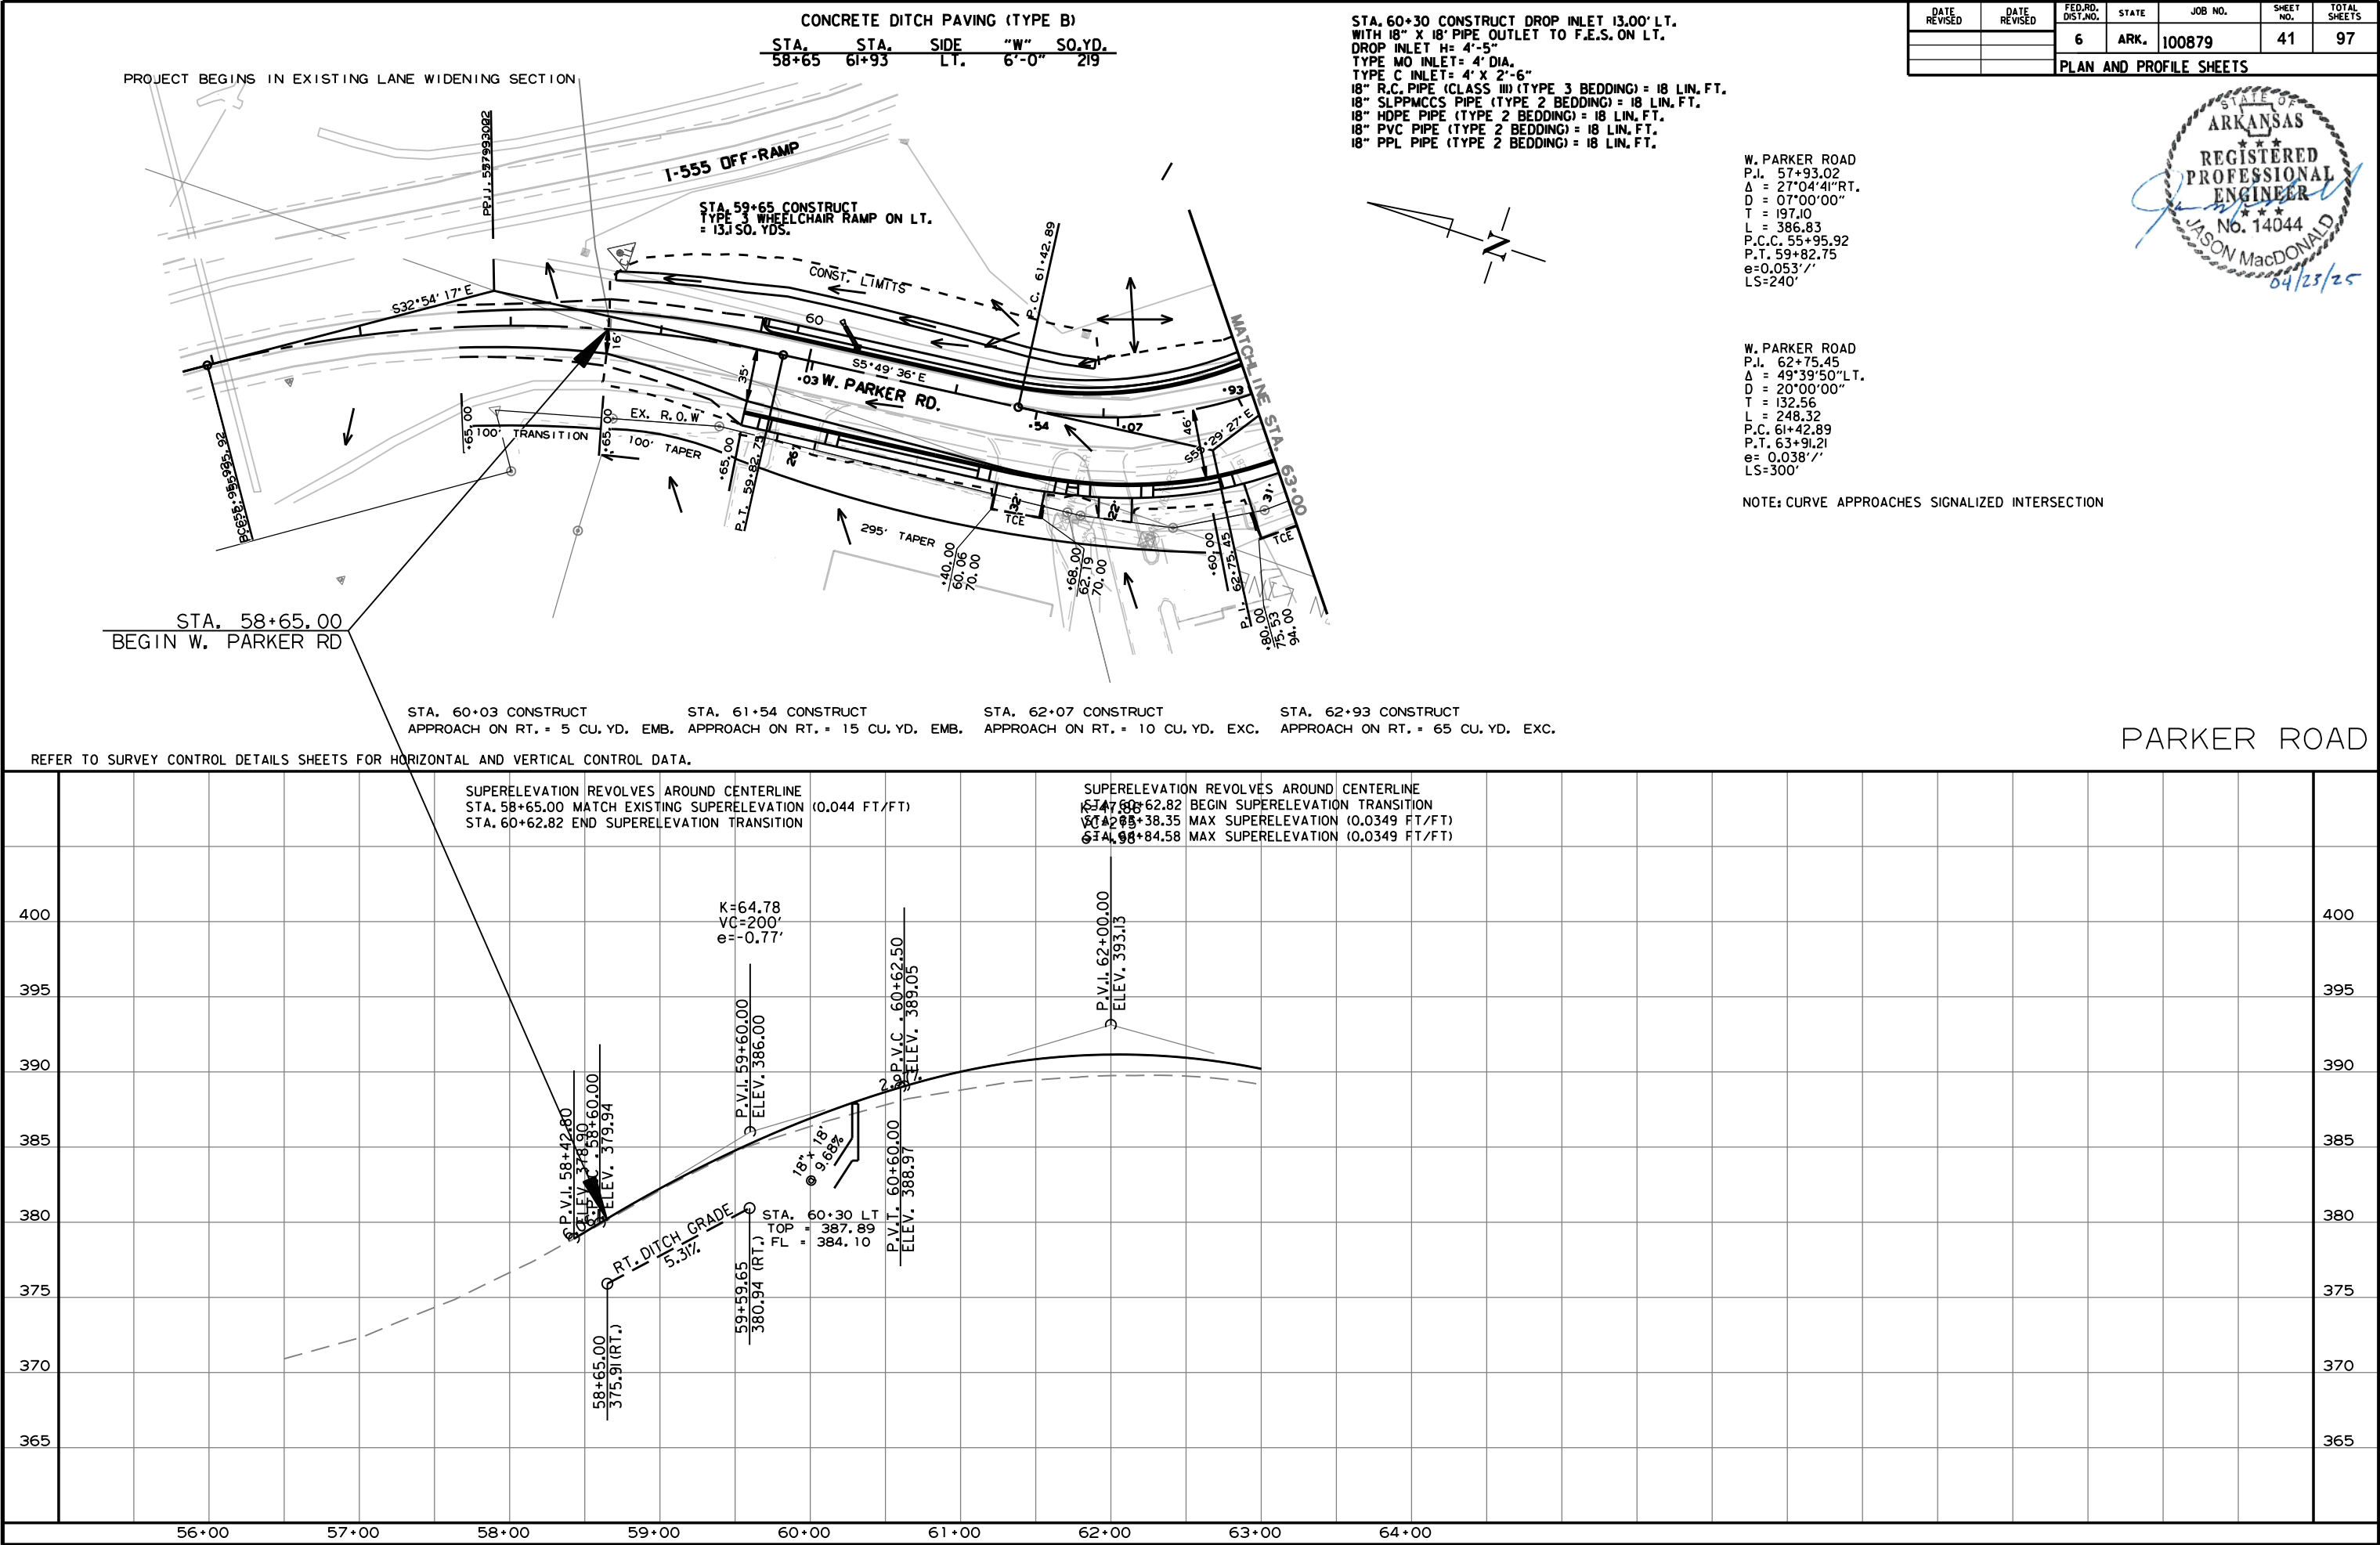

DATE REVISED	DATE REVISED	FED. RD. DIST. NO.	STATE	JOB NO.	SHEET NO.	TOTAL SHEETS
		6	ARK.	100879	42	97
PLAN AND PROFILE SHEETS						



W. PARKER ROAD
P.I. 62+75.45
 $\Delta = 49^{\circ}39'50''$ L.T.
D = 20'00'00"
T = 132.56
L = 248.32
P.C. 61+42.89
P.T. 63+91.21
e = 0.038' /'
LS = 300'

NOTE: CURVE APPROACHES
SIGNALIZED INTERSECTION

W. PARKER ROAD
P.I. 68+28.83
 $\Delta = 44^{\circ}23'47''$ L.T.
D = 09'30'00"
T = 246.10
L = 467.33
P.C. 65+82.73
P.T. 70+50.06
e = 0.042' /'
LS = 176'


STA. 67+12 CONSTRUCT DROP INLET 43.79' RT.
WITH 18" X 22" PIPE OUTLET TO F.E.S. ON RT.
DROP INLET H = 4'-5"
TYPE MO INLET = 4' DIA.
TYPE C INLET = 4' X 2'-6"
18" R.C. PIPE (CLASS III) (TYPE 3 BEDDING) = 22 LIN. FT.
18" SLPPMCCS PIPE (TYPE 2 BEDDING) = 22 LIN. FT.
18" HDPE PIPE (TYPE 2 BEDDING) = 22 LIN. FT.
18" PVC PIPE (TYPE 2 BEDDING) = 22 LIN. FT.
18" PPL PIPE (TYPE 2 BEDDING) = 22 LIN. FT.

DRAINAGE FROM STA. 67+33 TO 69+53 RT
TO REMAIN IN PLACE AS EXISTING

STA. 66+59 CONSTRUCT DROP INLET 28.5' LT.
WITH 18" X 16" PIPE OUTLET TO F.E.S. ON LT.
DROP INLET H = 4'-10"
TYPE MO INLET = 4' DIA.
TYPE C INLET = 4' X 2'-6"
18" R.C. PIPE (CLASS III) (TYPE 3 BEDDING) = 16 LIN. FT.
18" SLPPMCCS PIPE (TYPE 2 BEDDING) = 16 LIN. FT.
18" HDPE PIPE (TYPE 2 BEDDING) = 16 LIN. FT.
18" PVC PIPE (TYPE 2 BEDDING) = 16 LIN. FT.
18" PPL PIPE (TYPE 2 BEDDING) = 16 LIN. FT.

STA. 66+71 CONSTRUCT
TYPE 3 WHEELCHAIR RAMP ON LT.
= 3.7 SO. YDS.

PARKER ROAD STA. 65+25.44
HWY. 49 STA. 119+61.80
 $\Delta = 78^{\circ}02'24''$

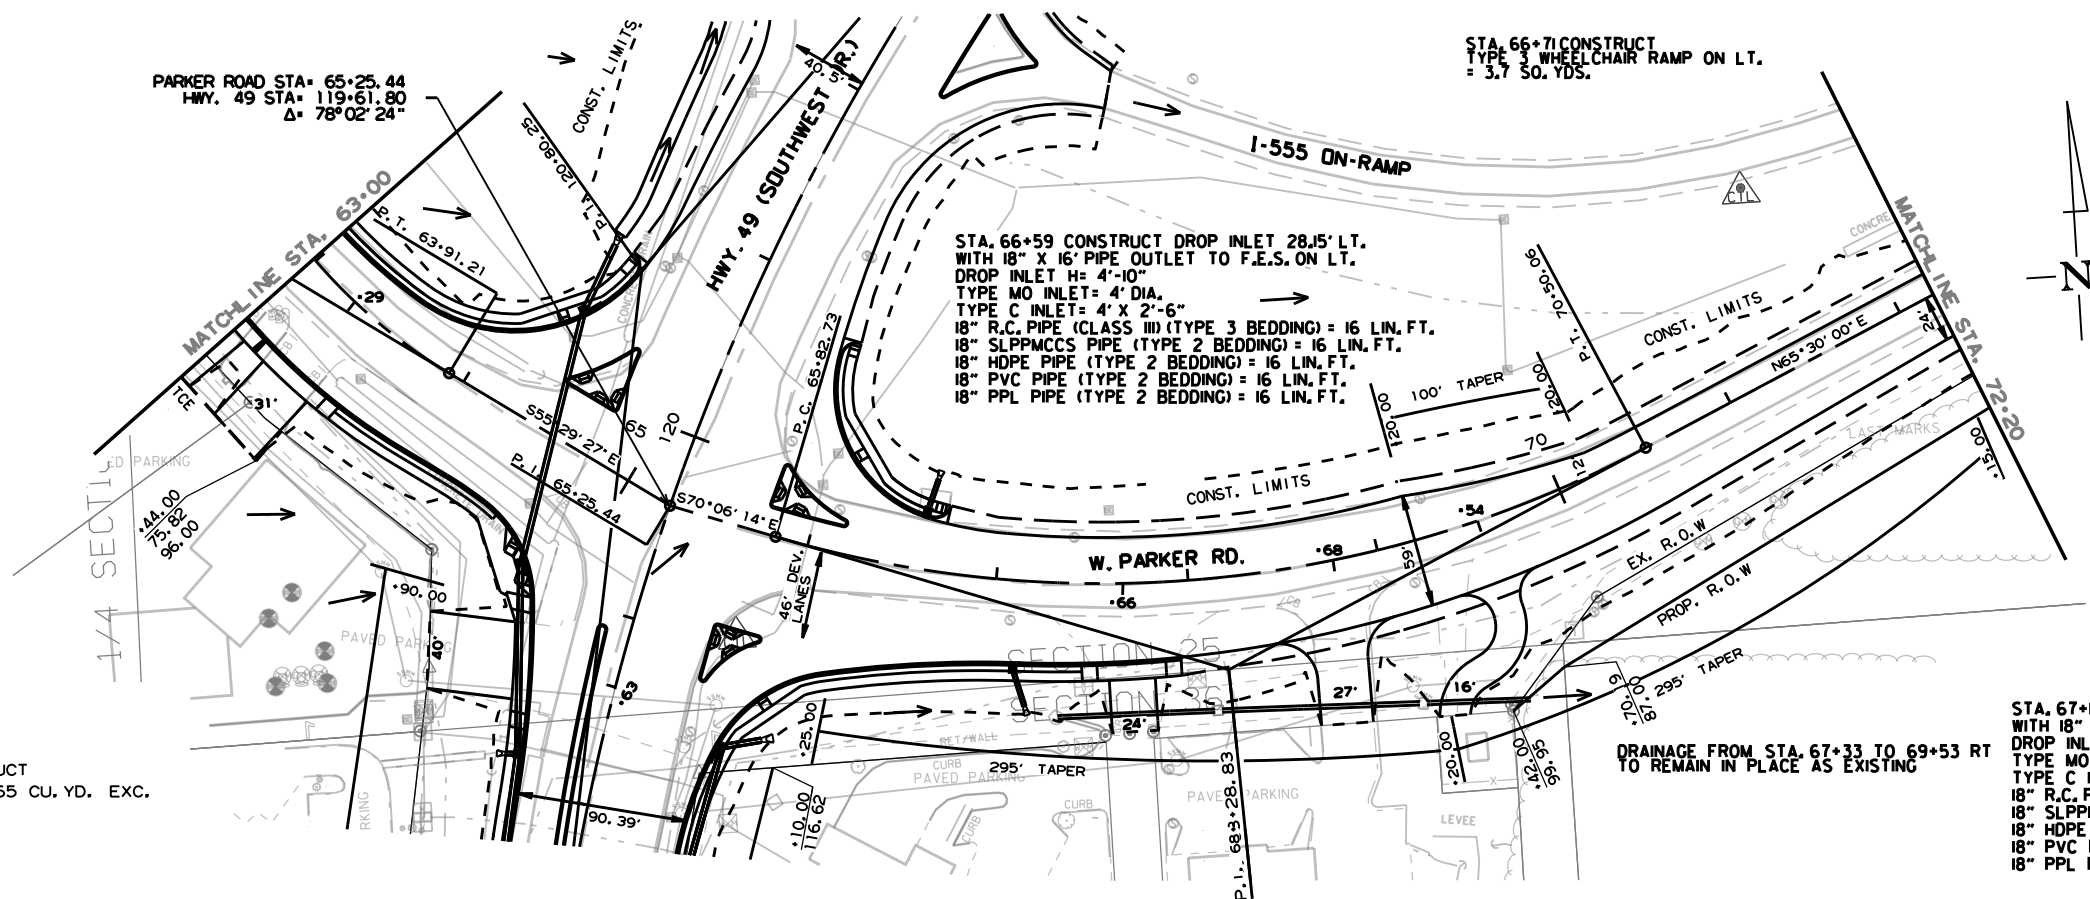

STA. 63+29 CONSTRUCT
APPROACH ON RT. = 65 CU. YD. EXC.


STA. 67+66 CONSTRUCT
APPROACH ON RT. = 5 CU. YD. EMB.

STA. 68+68 CONSTRUCT
APPROACH ON RT. = 5 CU. YD. EMB.


STA. 69+54 CONSTRUCT
APPROACH ON RT. = 10 CU. YD. EMB.

REFER TO SURVEY CONTROL DETAIL SHEETS FOR HORIZONTAL AND VERTICAL CONTROL DATA.

PARKER ROAD

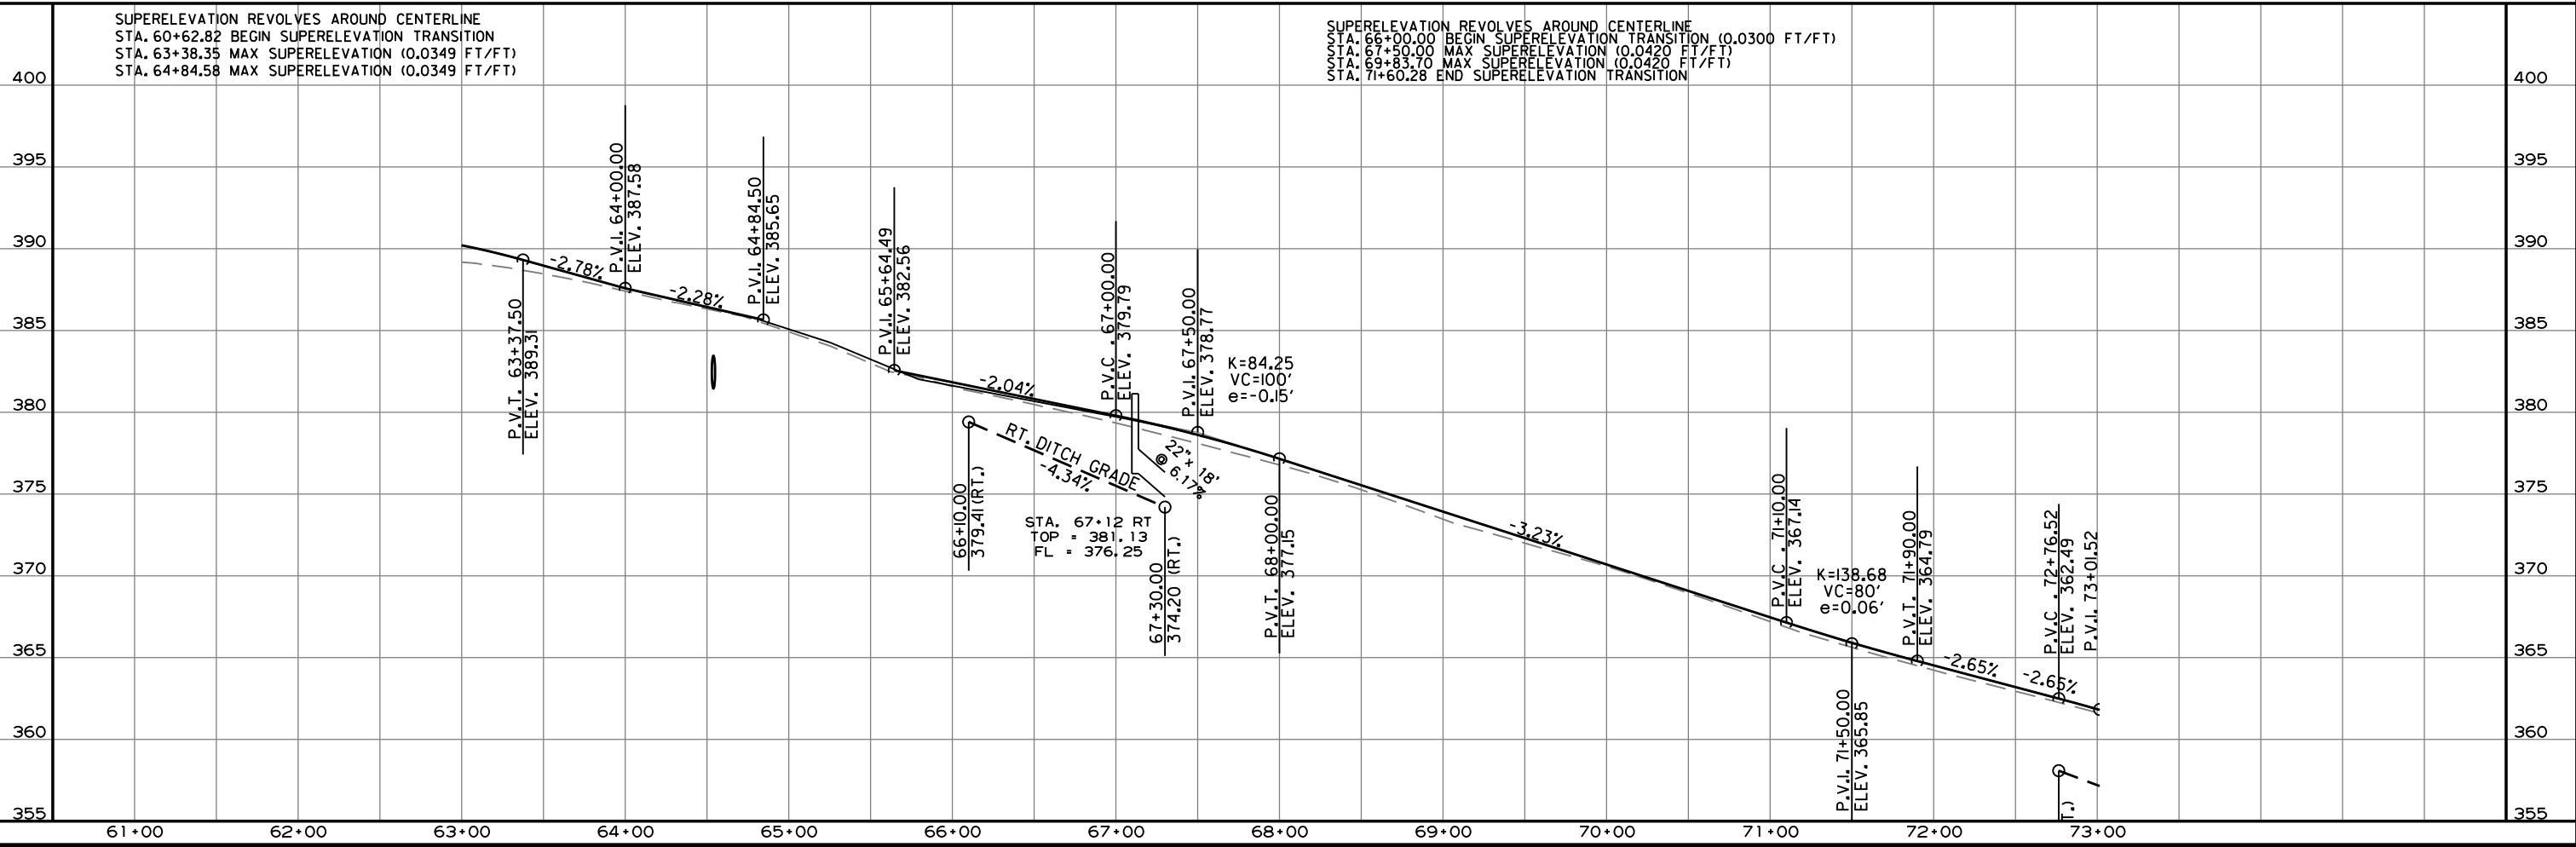


DATE REVISED	DATE REVISED	FED. RD. DIST. NO.	STATE	JOB NO.	SHEET NO.	TOTAL SHEETS
		6	ARK.	100879	43	97
PLAN AND PROFILE SHEETS						

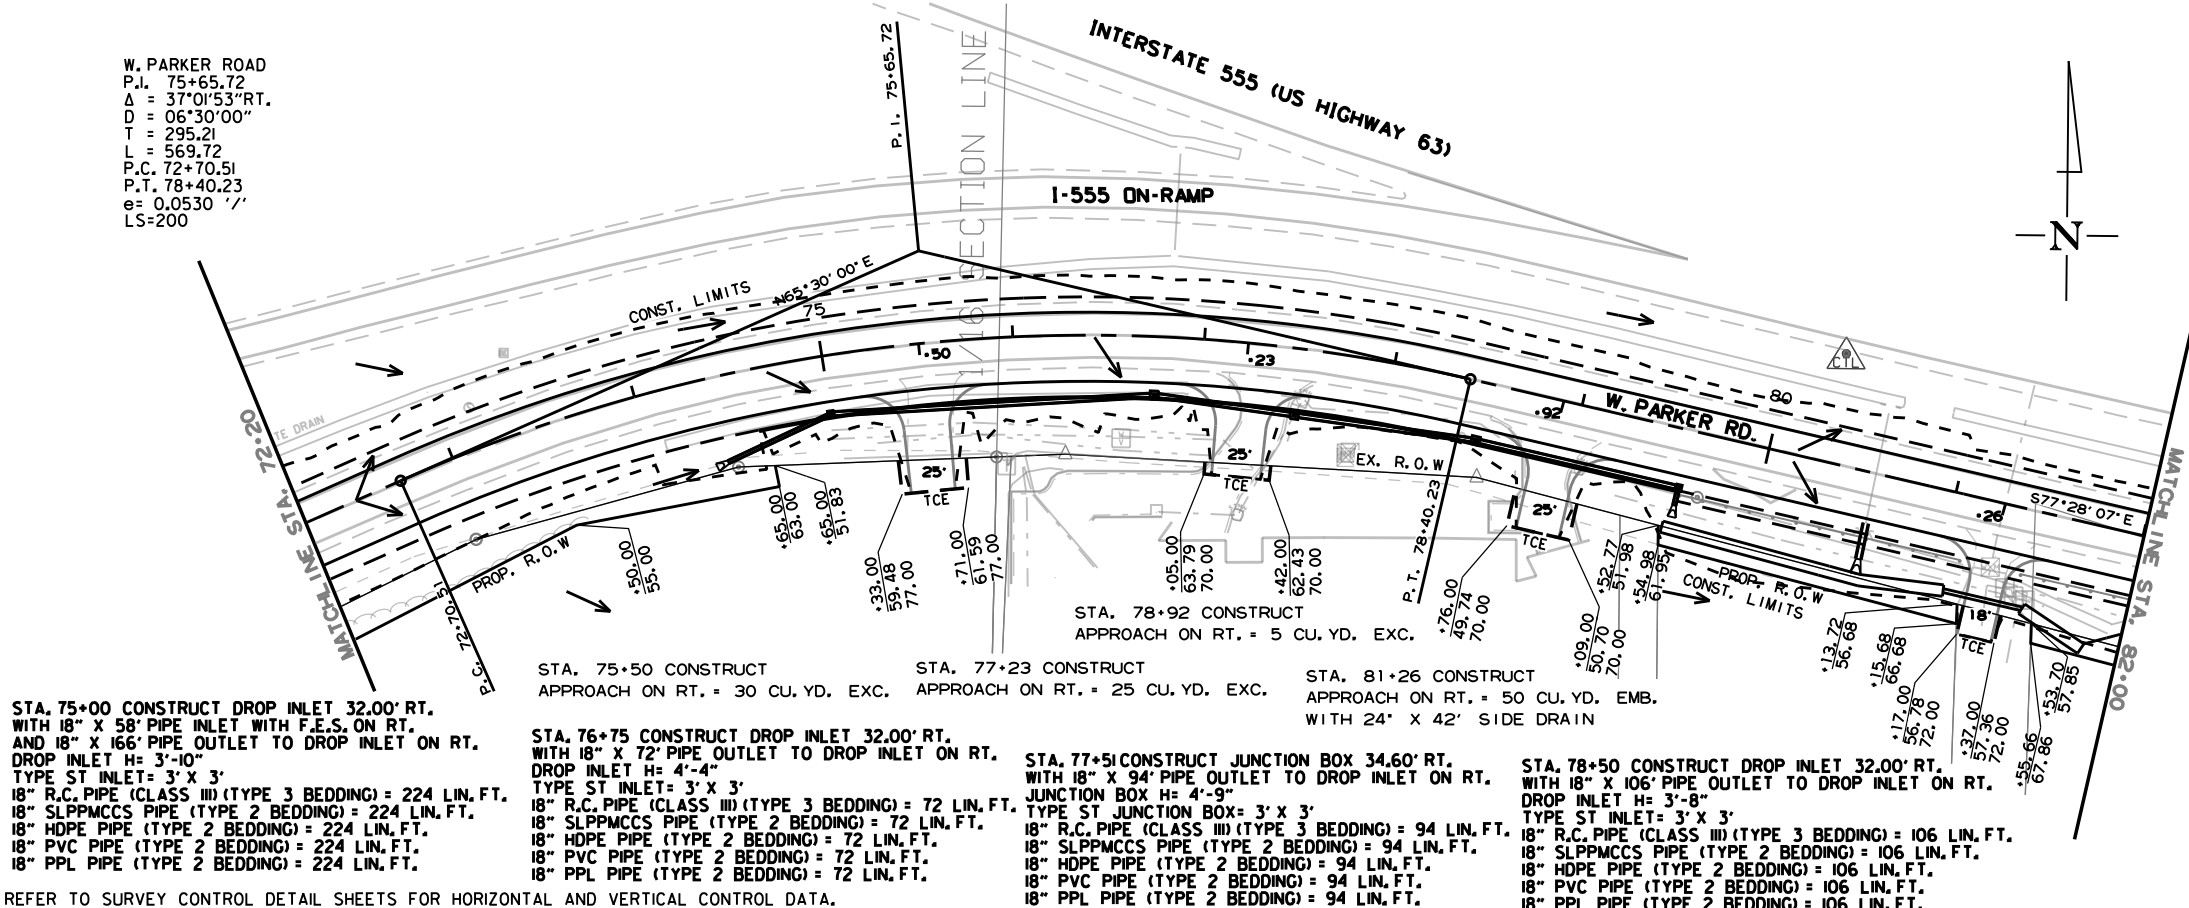

CONCRETE DITCH PAVING (TYPE B)				
STA.	STA.	SIDE	"W"	SO. YD.
79+55	81+05	RT.	6'-0"	100
81+47	81+82	RT.	6'-0"	24


PARKER ROAD

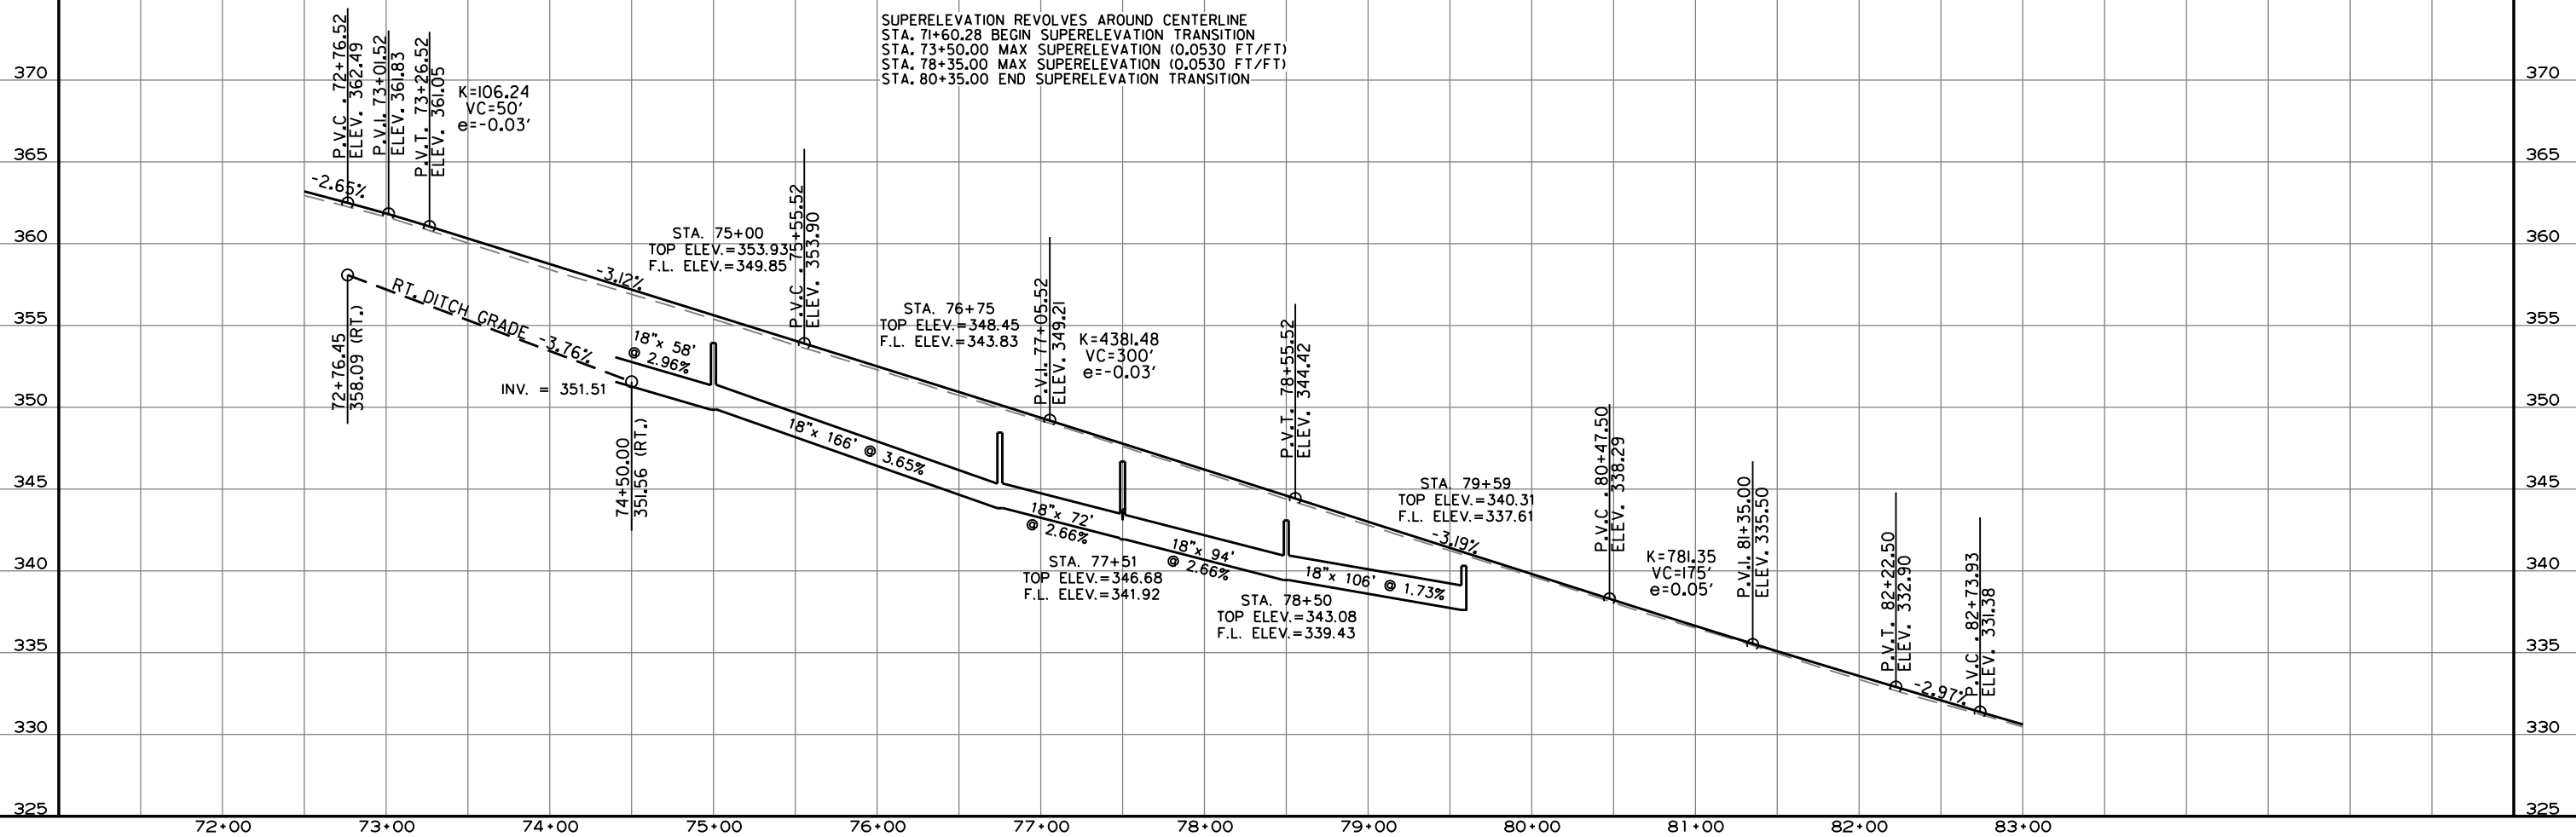

DATE REVISED	DATE REVISED	FED. RD. DIST. NO.	STATE	JOB NO.	SHEET NO.	TOTAL SHEETS
06-23-25		6	ARK.	100879	44	97
PLAN AND PROFILE SHEETS						



W. PARKER ROAD
P.I. 84+55.83
 $\Delta = 03^{\circ}54'26''$ LT.
 $D = 03^{\circ}45'00''$
 $T = 52.12$
 $L = 104.19$
P.C. 84+03.71
P.T. 85+07.90
 $e = 0.0200$ %
LS = 200'

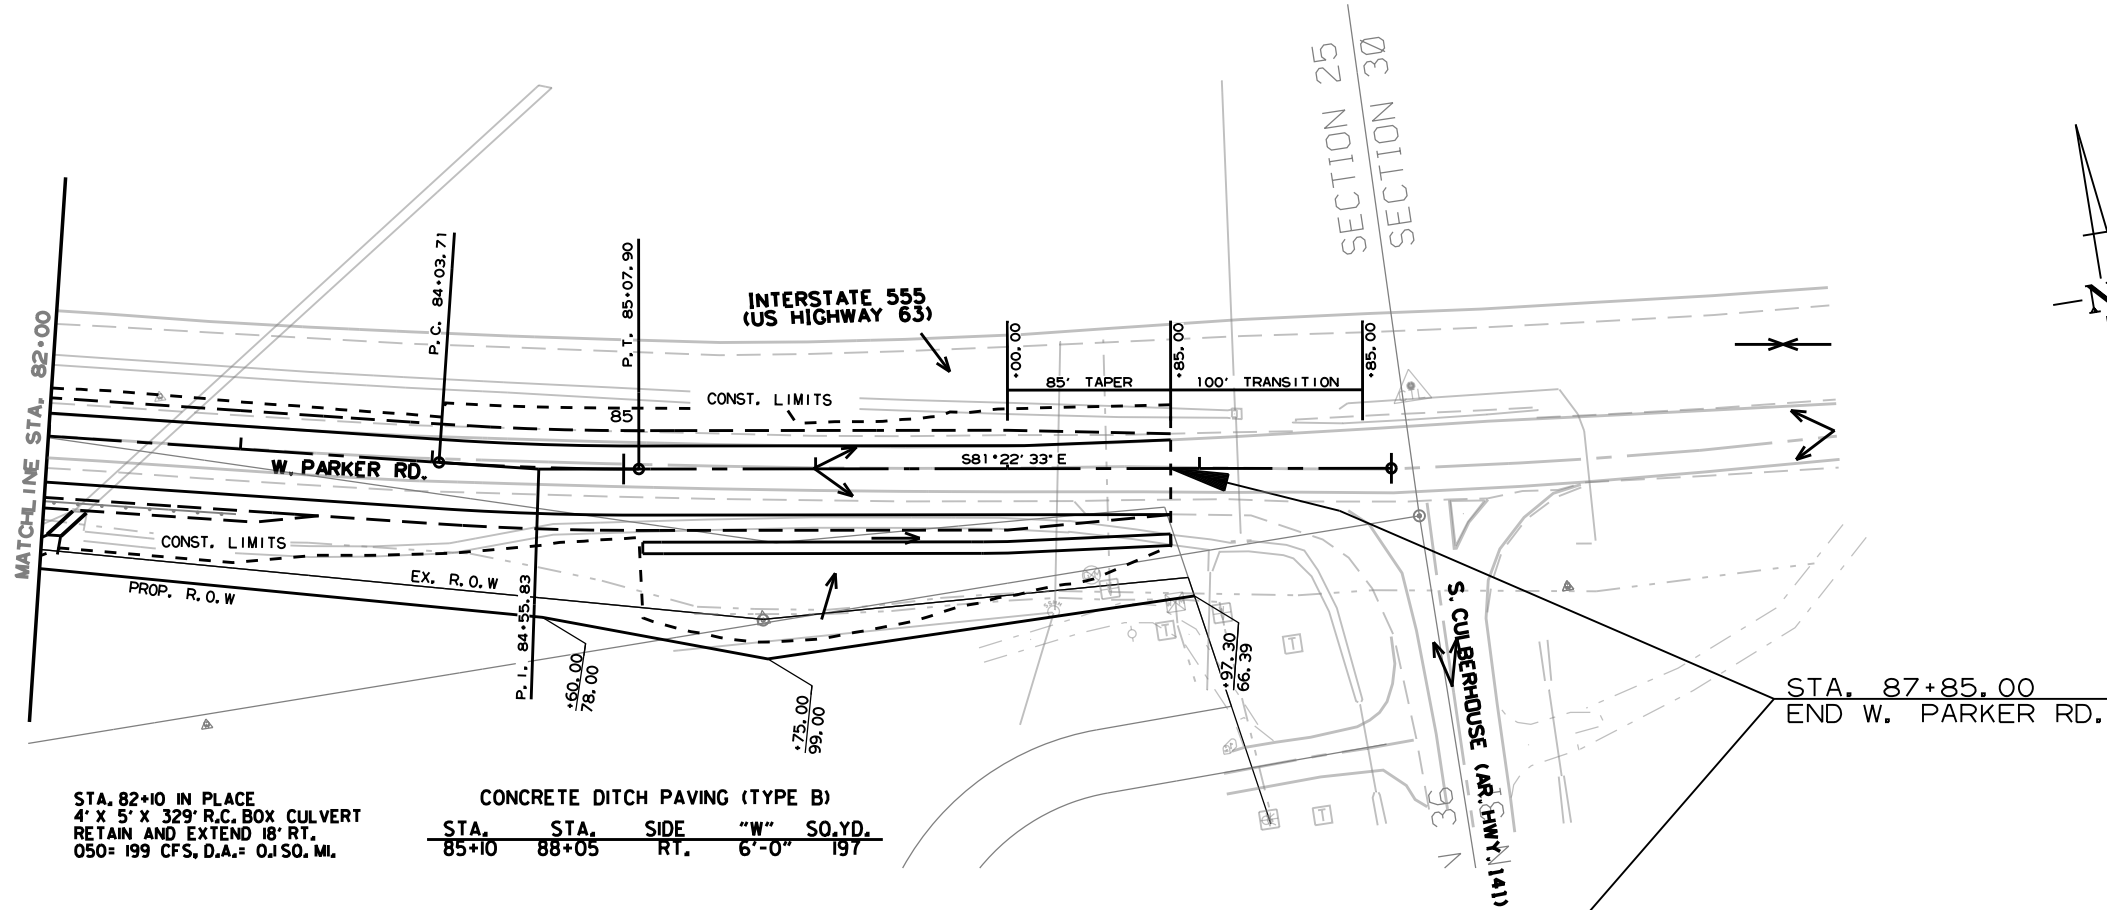


STA. 82+10 IN PLACE
4' X 5' X 329' R.C. BOX CULVERT
RETAIN AND EXTEND 18' RT.
050+199 CFS, D.A. = 0.150 MI.

CONCRETE DITCH PAVING (TYPE B)				
STA.	STA.	SIDE	"W"	SO. YD.
85+10	88+05	RT.	6'-0"	197

REFER TO SURVEY CONTROL DETAIL SHEETS FOR HORIZONTAL AND VERTICAL CONTROL DATA.

PARKER ROAD

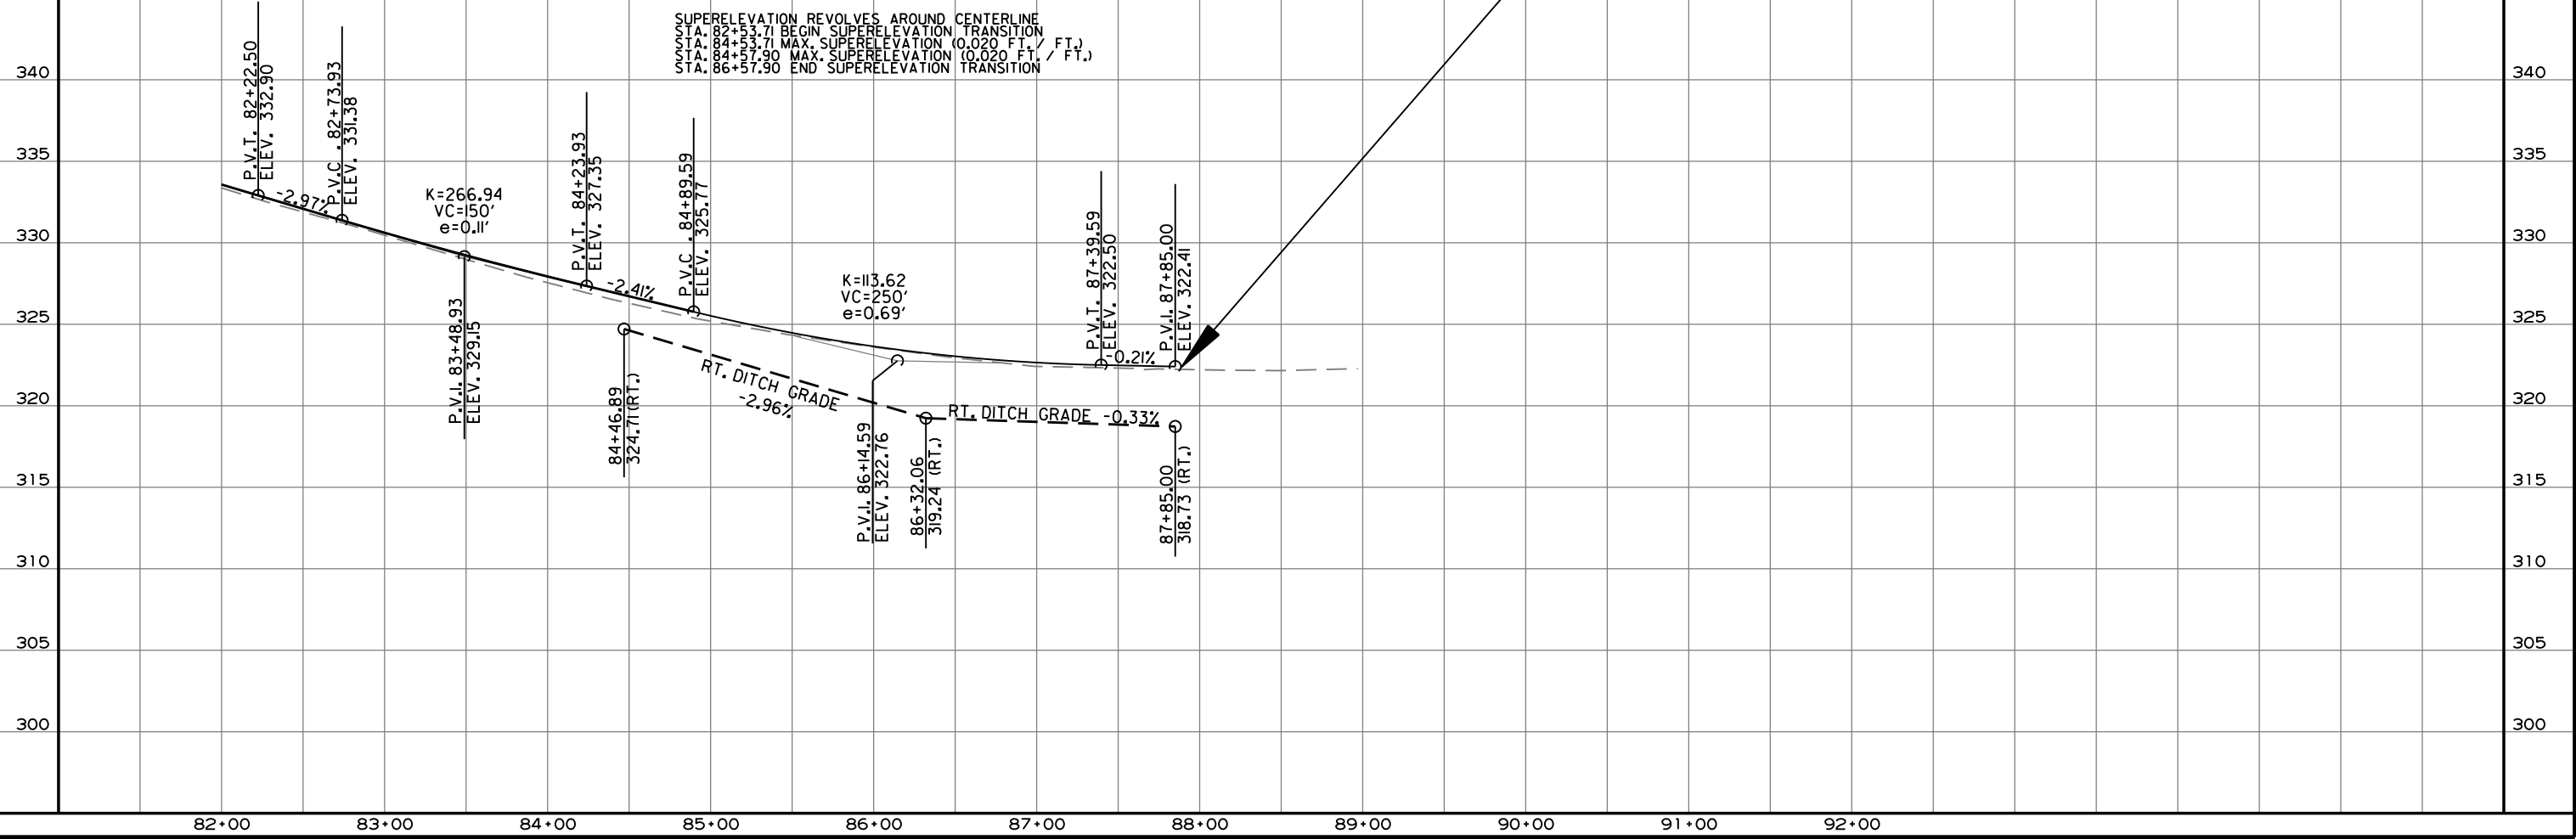

DATE REVISED	DATE REVISED	FED.RD. DIST.NO.	STATE	JOB NO.	SHEET NO.	TOTAL SHEETS
		6	ARK.	100879	45	97
SUMMARY OF TRAFFIC SIGNAL QUANTITIES						



SUMMARY OF TRAFFIC SIGNAL QUANTITIES

ITEM NUMBER	ITEM	QUANTITY	UNIT
SP & 701	SYSTEM LOCAL CONTROLLER TS2-TYPE 2, E-NET (8 PHASES)	2	EACH
SP	ETHERNET SWITCH, T100 HARDENED (8-PORT)	2	EACH
SP	E-NET CABLE (EXTERIOR CAT 5E)	225	LIN. FT.
SP	LOCAL RADIO (E-NET 5.8) WITH ANTENNA	1	EACH
SP	LOCAL RADIO WITH ANTENNA RELOCATION	1	EACH
SP	BATTERY BACKUP SYSTEM	1	EACH
SP & 706	TRAFFIC SIGNAL HEAD, LED, (3 SECTION, 1 WAY)	23	EACH
SP & 706	TRAFFIC SIGNAL HEAD, LED, (4 SECTION, 1 WAY)	4	EACH
SP & 707	CENTRAL CONTROL UNIT	1	EACH
SP & 707	POLE MOUNTED ASSEMBLY	8	EACH
SP & 707	COUNTDOWN PEDESTRIAN SIGNAL HEAD, LED	8	EACH
708	TRAFFIC SIGNAL CABLE (5C/12 A.W.G.)	1536	LIN. FT.
708	TRAFFIC SIGNAL CABLE (5C/14 A.W.G.)	2725	LIN. FT.
708	TRAFFIC SIGNAL CABLE (7C/14 A.W.G.)	1810	LIN. FT.
708	TRAFFIC SIGNAL CABLE (12C/14 A.W.G.)	167	LIN. FT.
708	TRAFFIC SIGNAL CABLE (20C/14 A.W.G.)	756	LIN. FT.
SP	ELECTRICAL CONDUCTORS-IN-CONDUIT (1C/8 A.W.G., E.G.C.)	828	LIN. FT.
SP	ELECTRICAL CONDUCTORS-IN-CONDUIT (1C/12 A.W.G., E.G.C.)	378	LIN. FT.
SP	ELECTRICAL CONDUCTORS-IN-CONDUIT (2C/6 A.W.G.)	130	LIN. FT.
SP	ELECTRICAL CONDUCTORS FOR LUMINAIRES	1067	LIN. FT.
709	GALVANIZED STEEL CONDUIT (2")	60	LIN. FT.
709	GALVANIZED STEEL CONDUIT (3")	66	LIN. FT.
710	NON-METALLIC CONDUIT (2")	200	LIN. FT.
710	NON-METALLIC CONDUIT (3")	732	LIN. FT.
SS & 711	CONCRETE PULL BOX (TYPE 3)	2	EACH
SS & 711	CONCRETE PULL BOX (TYPE 1 HD)	1	EACH
SS & 711	CONCRETE PULL BOX (TYPE 2 HD)	5	EACH
SS & 711	CONCRETE PULL BOX (TYPE 3 HD)	1	EACH
SS & 713	SPAN WIRE ASSEMBLY	1	EACH
SS & 714	TRAFFIC SIGNAL MAST ARM AND POLE WITH FOUNDATION (44')	1	EACH
SS & 714	TRAFFIC SIGNAL MAST ARM AND POLE WITH FOUNDATION (60')	1	EACH
SS & 714	TRAFFIC SIGNAL MAST ARM AND POLE WITH FOUNDATION (64')	1	EACH
SS & 714	TRAFFIC SIGNAL MAST ARM AND POLE WITH FOUNDATION (70')	1	EACH
SP	LED LUMINAIRE ASSEMBLY	4	EACH
SS & 715	TRAFFIC SIGNAL PEDESTAL POLE WITH FOUNDATION	3	EACH
SP	SERVICE POINT ASSEMBLY (2 CIRCUITS)	1	EACH
SP	REMOVAL OF TRAFFIC SIGNAL EQUIPMENT	1.00	LUMP SUM
716	TREATED WOOD POLE (CLASS 2, 45')	4	EACH
SP	18" STREET NAME SIGN	4	EACH
SP & 733	VIDEO DETECTOR (IP)	6	EACH
SP & 733	HYBRID VIDEO/RADAR DETECTOR	2	EACH
SP & 733	VIDEO CABLE (EXTERIOR CAT 5E)	2277	LIN. FT.
SP & 733	VIDEO MONITOR (CLR)	2	EACH
SP & 733	CENTRAL CONTROL UNIT (8 CHANNEL)	2	EACH

TRAFFIC SIGNAL NOTES:

1. THE TRAFFIC SIGNAL SHALL NOT BE PUT INTO OPERATION OR SWITCHED TO THE NEXT CONSTRUCTION STAGE PRIOR TO THE FOLLOWING:
- A. ALL TRAFFIC SIGNAL EQUIPMENT HAS BEEN INSTALLED ACCORDING TO THE PLANS, SPECIAL PROVISIONS, AND PROPERLY FUNCTIONAL. THIS INCLUDES BUT NOT LIMITED TO: CABINETS, PULL BOXES, JUNCTION BOXES, POLES, MAST ARMS, FOUNDATIONS, LUMINAIRES, SIGNAL HEADS, PEDESTRIAN SIGNAL HEADS, PUSH BUTTONS, DETECTION SYSTEM, CONDUITS, CONDUCTORS, CABLES, TRAFFIC CONTROLLER, CONFLICT MONITOR, COMMUNICATION SYSTEM, SERVICE POINT, AND RAILROAD INTERCONNECT SYSTEM.

B. THE DETECTION SYSTEM SHALL BE INSTALLED, SETUP, AND CONFIGURED BY THE CONTRACTOR OR THEIR SUPPLIER PER PLANS. A TRAFFIC OPERATIONS INSPECTOR SHALL INSPECT AND PROVIDE APPROVAL IN ORDER TO PUT THE TRAFFIC SIGNAL INTO OPERATION.

C. THE TRAFFIC CONTROLLER AND CONFLICT MONITOR SHALL BE PROGRAMMED TO OPERATE AS REQUIRED PER THE PLANS (PHASING DIAGRAM, INTERVAL CHART, AND ANY ADDITIONAL NOTES), SPECIAL PROVISIONS AND ARDOT SPECIFICATIONS.

D. TIMING SETTINGS HAVE BEEN PROGRAMMED AND APPROVED AS REQUIRED BY TSMO DIVISION.

E. THE TRAFFIC SIGNAL HAS BEEN INSPECTED AND APPROVED BY A TRAFFIC OPERATIONS INSPECTOR.

F. ALL REQUIRED DOCUMENTS RELATED TO THE TRAFFIC SIGNAL EQUIPMENT, THIS INCLUDES BUT NOT LIMITED TO: TEST RESULTS, CONFIGURATION/DATA REPORTS, WARRANTIES, AND ANY OTHER DOCUMENTATION REQUIRED PER PLANS AND SPECIAL PROVISIONS.
2. CONTRACTOR SHALL NOTIFY ALL EXISTING UTILITY OWNERS BEFORE BEGINNING WORK ON THIS PROJECT.
3. TRAFFIC SIGNAL CONTRACTOR SHALL NOTIFY THE RESIDENT ENGINEER OR ASSIGNED DEPARTMENT PROJECT INSPECTOR EACH DAY PRIOR TO SIGNAL RELATED WORK. NO WORK ON TRAFFIC SIGNALS WILL BE ALLOWED OR APPROVED WITHOUT THIS PRIOR NOTIFICATION.
4. THE CONTRACTOR SHALL PERFORM ALL WORK POSSIBLE THAT WILL MINIMIZE THE TIME THAT THE TRAFFIC SIGNAL IS OUT OF OPERATION. IF, IN THE OPINION OF THE ENGINEER, TRAFFIC CONDITIONS WARRANT, THE CONTRACTOR SHALL PROVIDE FLAGMEN TO DIRECT TRAFFIC WHILE THE TRAFFIC SIGNAL IS OUT OF OPERATION.
5. ALL ELECTRICAL WORK SHALL BE PERFORMED IN ACCORDANCE WITH THE CURRENT EDITIONS OF THE NFPA 70 (CURRENT EDITION) NATIONAL ELECTRICAL CODE, NFPA 101 (CURRENT EDITION) LIFE SAFETY CODE, STATE ELECTRICAL CODE AND LOCAL ELECTRICAL CODE.
6. EXTEND GREEN EQUIPMENT GROUNDING CONDUCTOR (E.G.C.) FROM GROUND BAR AT MAIN BREAKER TO CONTROL PANEL AND TO FIRST POLE. SOLIDLY BOND E.G.C. TO GROUND LUG OF CONTROL CABINET AND TO POLE GROUND. ENSURE THAT ONLY ONE NEUTRAL-TO-GROUND BOND EXISTS IN THE SYSTEM AND THAT IT IS AT THE MAIN BREAKER.
7. ELECTRICAL SERVICE SHALL BE PROVIDED BY THE CITY/COUNTY TO A SERVICE POLE WITH EXTERNAL RAINIGHT BREAKER (MAIN BREAKER), GALVANIZED STEEL SERVICE RISER, METER LOOP (IF REQUIRED), AND WEATHERHEAD AT A MUTUALLY ACCEPTABLE POINT WITHIN THE RIGHT-OF-WAY. IF THE SERVICE POINT IS OVER 10 FEET FROM THE CONTROLLER, THE CONTRACTOR SHALL PROVIDE AND INSTALL A SEPARATE TWO CIRCUIT EXTERNAL BREAKER (SECONDARY BREAKER) ON OR NEAR THE TRAFFIC SIGNAL CONTROLLER CABINET AND SHALL INSTALL CONDUIT, ELECTRICAL SERVICE WIRE (2c/#6 A.W.G. USE RATED, WITH GROUND TYPICAL), AND PERFORM WIRING TO TAP INTO THE CITY'S/ COUNTY'S MAIN BREAKER AS PART OF THIS CONTRACT. CONDUIT IS PAID FOR AS A SEPARATE ITEM OF THIS CONTRACT. TWO CIRCUIT BREAKERS, CONSIDERED SUBSIDIARY TO THE CONTROL EQUIPMENT, ARE NEEDED WHERE STREET LIGHTING IS INCLUDED. AS PART OF THE SIGNAL INSTALLATION, STREET LIGHTING CIRCUIT (2c/#12 A.W.G. UF RATED, TYPICAL) SHALL BE KEPT FROM THE CIRCUIT SERVING THE TRAFFIC SIGNAL CONTROL EQUIPMENT FROM THE POINT OF TIE-IN AT THE SECONDARY BREAKER PROVIDED BY THE CONTRACTOR.
8. CONTRACTOR SHALL CONNECT A SEPARATE NEUTRAL FOR EACH LOAD SWITCH REPRESENTED ON EACH SIGNAL POLE.
9. TRAFFIC CONTROLLER CABINET AND LAYOUT SHALL BE SUCH THAT IT IS NOT NECESSARY TO SHUT DOWN POWER OR REMOVE LOAD SWITCHES IN ORDER TO EASILY TEST OR MODIFY DETECTOR INPUTS TO THE CONTROLLER.
10. CONTROLLER CABINET SHALL BE WIRED SUCH THAT DURING FLASH OPERATIONS POWER TO THE LOAD SWITCHES CANNOT BACKFEED TO LOAD SWITCH POWER BUSS.

11. ALL PARTS OF THIS INSTALLATION SHALL BE IN ACCORDANCE WITH THE STANDARD SPECIFICATIONS FOR HIGHWAY CONSTRUCTION, STANDARD DRAWINGS, AND WITH THE MANUAL ON UNIFORM TRAFFIC CONTROL DEVICES, CURRENT EDITION.
12. CONTROLLER CABINET LAYOUT AND ORIENTATION SHALL CONFORM TO IMSA STANDARDS.
13. DOOR PANEL TEST PUSH BUTTONS SHALL ACTUATE INDICATED PHASES. DETECTOR ASSIGNMENTS AND/OR SIDE PANEL JUMPERS MAY REQUIRE MODIFICATION.
14. ALL SYSTEM DETECTOR RACKS AND ASSOCIATED EQUIPMENT SHALL BE PROTECTED BY THE MAIN CONTROLLER CABINET POWER SURGE PROTECTION.
15. ONE VIDEO PROGRAMMNG MODULE SHALL BE PROVIDED FOR AIMING AND SETUP OF DETECTORS IF THE VIDEO SYSTEM CANNOT BE ADJUSTED THROUGH HARDWARE AND SOFTWARE PROVIDED BY ITEMS WITHIN THE JOB.
16. HARDWARE INPUTS MAY BE DETERMINED BY SUPPLIER. EACH DETECTOR OUTPUT SHALL INPUT THE CONTROLLER THROUGH A SEPARATE INPUT UNLESS OTHERWISE NOTED AND BE PROGRAMMED TO ACTUATE THE ASSOCIATED PHASE. COMBINATION (COMB.) DETECTORS SHALL ALSO BE PROGRAMMED TO PROVIDE VEHICLE COUNT/OCCUPANCY DATA.
17. THE LOCAL RADIO WITH ANTENNA AND TRAFFIC SIGNAL CONTROLLER SHALL BE COMPATIBLE WITH THE EXISTING COORDINATION SYSTEM IN THE CITY/COUNTY.
18. CONDUIT INSTALLED UNDER ROADWAY SURFACES SHALL BE INSTALLED BY PUSHING OR BORING METHOD OR AS DIRECTED BY THE ENGINEER. PVC OR HDPE CONDUIT SHALL BE USED AND SHALL BE UL LISTED. PVC CONDUIT SHALL BE MARKED "DIR. BORING" OR "DIRECTIONAL BORING" PER NEC. IF THE ENGINEER DETERMINES THIS IS NOT FEASIBLE, THEN A TRENCHING METHOD AS SHOWN IN THE STANDARD DRAWINGS MAY BE USED. THE ENGINEER SHALL GRANT A WRITTEN APPROVAL PRIOR TO USING THE TRENCHING METHOD.
19. ALL CONDUIT SHALL BE THREE (3") INCH DIAMETER UNLESS SPECIFIED ON PLANS. ALL CONDUIT UNDER THE ROADWAY, SIDEWALKS, AND DRIVEWAYS SHALL HAVE A MINIMUM DEPTH OF 24" FROM THE TOP OF THE CONDUIT TO THE FINISHED GRADE. CONDUIT DEPTH MAY NEED TO INCREASE NEAR DRAINAGE STRUCTURES.
20. CONDUIT BELL END FITTINGS SHALL BE INSTALLED ON ALL TERMINATING ENDS OF NON-METALLIC CONDUIT RUNS. THIS INCLUDES PULL BOXES, POLE BASES, AND TRAFFIC SIGNAL CABINETS. THE COST OF THE FITTINGS SHALL BE CONSIDERED SUBSIDIARY TO THE PAY ITEM. ALL NON-METALLIC CONDUIT SHALL USE LONG SWEEP 90 DEGREE ELBOWS ON ALL CONDUIT BENDS.
21. ALL CONCRETE PULL BOXES SHALL BE (TYPE 2 HD) UNLESS OTHERWISE INDICATED. PULL BOX LIDS SHALL CLOSE FLUSH WITHOUT PINCHING ANY CONDUCTORS. CONDUIT LENGTHS IN PULL BOXES SHALL BE SET ACCORDINGLY. ANY CONDUCTORS THAT HAVE BEEN DAMAGED BY PINCHING SHALL BE COMPLETELY REPLACED AT THE CONTRACTOR'S EXPENSE.
22. ALL CONCRETE PULL BOXES SHALL BE SET ON A GRAVEL OR CRUSHED STONE BEDDING AS SPECIFIED IN SECTION 711, CONCRETE PULL BOX, OF THE STANDARD SPECIFICATIONS FOR HIGHWAY CONSTRUCTION, EDITION OF 2014.
23. CONTRACTOR SHALL ATTACH A PERMANENT TAG OF RIGID PLASTIC OR NON-FERROUS METAL TO EACH CONDUIT AT PULLBOXES, POLE BASES, JUNCTION BOXES AND CONTROLLER CABINETS. TAGS SHALL BE EMBOSSSED, STAMPED OR ENGRAVED WITH LETTERS 1/4" OR GREATER IN HEIGHT AND SECURED TO THE CONDUIT WITH NYLON OR PLASTIC TIES. EACH TAG SHALL INDICATE THE END LOCATION OF CONDUIT RUN. THE COST OF THE TAGS SHALL BE SUBSIDIARY TO THE CONDUIT PAY ITEM.

EXAMPLES FOR CONDUIT IN SIDE CABINET: "TO POLE A AND B" OR "TO POLE C"

EXAMPLES FOR CONDUIT IN PULL BOX: "TO POLE A" OR "TO TRAFFIC CABINET"
24. ALL STEEL POLES SHALL BE DESIGNED TO MEET THE AASHTO STANDARD SPECIFICATIONS FOR STRUCTURAL SUPPORTS FOR HIGHWAY SIGNS, LUMINAIRES AND TRAFFIC SIGNALS, 4th EDITION (2001) WITH 2003 AND 2006 INTERIMS.
25. ALL TRAFFIC SIGNAL POLES SHALL BE GALVANIZED.
26. CONNECTION OF TRAFFIC SIGNAL DISPLAY TO FIELD WIRING SHALL UTILIZE AN APPROVED TERMINAL STRIP BEHIND HAND-HOLE COVER AT BASE OF POLE. TERMINAL STRIP SHALL PROVIDE PROTECTION TO PREVENT EXPOSURE TO THE PUBLIC IN THE EVENT THAT POLE COVER IS MISSING. PAYMENT FOR TERMINAL STRIPS SHALL BE INCLUDED IN ITEM 714 TRAFFIC SIGNAL MAST ARM AND POLE WITH FOUNDATION OF THE STANDARD SPECIFICATIONS FOR HIGHWAY CONSTRUCTION, CURRENT EDITION.

27. FOUNDATION FOR ALL POLES SHALL BE EXTENDED IF NECESSARY TO ACCOMMODATE THE REQUIREMENTS FOR SIGNAL HEAD CLEARANCE ABOVE ROADWAY ONLY AT LOCATIONS WHERE THE GROUND ELEVATION AT THE POLE IS BELOW THE ELEVATION OF THE ROADWAY (SEE NOTES ON STANDARD DRAWING). PAYMENT WILL BE INCLUDED IN SECTION 714 TRAFFIC SIGNAL MAST ARM AND POLE WITH FOUNDATION OF THE STANDARD SPECIFICATIONS FOR HIGHWAY CONSTRUCTION, CURRENT EDITION.
28. TO DETERMINE UTILITY CLEARANCES ABOVE THE TRAFFIC SIGNAL POLE, REFER TO THE POLE SCHEDULE FOR VERTICAL SHAFT HEIGHT. WHERE THE POLE SCHEDULE INDICATES THAT A LUMINAIRE ARM WILL BE USED, THIRTY-EIGHT (38') FEET SHOULD BE USED TO DETERMINE UTILITY CLEARANCE ABOVE THE LUMINAIRE ARM. WHERE THE POLE SCHEDULE INDICATES A TRAFFIC SIGNAL POLE WITHOUT A LUMINAIRE ARM, A HEIGHT OF TWENTY-ONE (21') FEET SHOULD BE USED TO DETERMINE UTILITY CLEARANCE ABOVE THE TRAFFIC SIGNAL MAST ARM. AN ADDITIONAL SIX (6') FEET SHOULD BE USED DIRECTLY ABOVE "VIDEO DETECTOR" AT LOCATIONS SHOWN ON THE SIGNAL PLANS.
29. THE DESIRABLE MINIMUM DISTANCE FROM THE FACE OF ROADWAY CURB OR SHOULDER EDGE TO THE FACE OF NON-BREAKAWAY POLE OR OBSTRUCTION IS SIX (6') FEET. REFER TO TRAFFIC SIGNAL PLANS FOR SPECIFIC LOCATION OF POLES, CONTROLLER AND ANY OTHER NON-BREAKAWAY OBSTRUCTIONS. REFER TO "DESIGN PARAMETERS, MINIMUM CLEAR ZONE DISTANCE" FOR MINIMUM DISTANCE FROM THE EDGE OF TRAVELED WAY TO THE FACE OF A NON-BREAKAWAY POLE OR OBSTRUCTION. TRAFFIC SIGNAL POLES OR ANY OTHER NON-BREAKAWAY OBSTRUCTION SHALL NOT BE INSTALLED WITHIN THE CLEAR ZONE.
30. AS DETERMINED BY THE ENGINEER, FOUNDATION EMBEDMENT MAY BE DECREASED BY A MAXIMUM OF TWO FEET IF COMPETENT ROCK IS ENCOUNTERED PRIOR TO ACHIEVING PLAN EMBEDMENT AND AT LEAST HALF OF THE REMAINING PLAN EMBEDMENT LENGTH IS KEYED INTO COMPETENT ROCK.
31. LED LUMINAIRE ASSEMBLIES SHALL HAVE A BUG RATING OF U0.
32. BACKPLATES SHALL BE SUPPLIED FOR ALL TRAFFIC SIGNAL HEADS, REFER TO THE RETROREFLECTIVE BACKPLATES SPECIAL PROVISION FOR REQUIREMENTS.
33. PAVEMENT MARKINGS SHOWN FOR REFERENCE ONLY. SEE PERMANENT PAVEMENT MARKING DETAILS.
34. BEFORE FINAL ACCEPTANCE OF THE TRAFFIC SIGNAL, THE CONTRACTOR SHALL PROVIDE TWO (2) SETS OF LEDGER SIZE (11" X 17") AS-BUILT TRAFFIC SIGNAL PLANS TO THE MAINTENANCE AUTHORITY AND ARDOT.
35. ALL SIGNAL HEADS AND SIGNS ON THE TEMPORARY SPAN WIRE SHALL HAVE AN ADDITIONAL TETHER WIRE (NOT SHOWN ON SD-7) AT THE BOTTOM CHORD TO MINIMIZE MOVEMENT DUE TO WIND EFFECTS. THE BOTTOM TETHER, HARDWARE, BRACKETS, AND MATERIALS FOR THIS WORK SHALL BE CONSIDERED INCIDENTAL TO THE COST OF THE TEMPORARY SIGNAL. THE BOTTOM TETHER SHALL BE INSTALLED BETWEEN THE MINIMUM AND MAXIMUM HEIGHT CLEARANCE ABOVE THE ROADWAY.


DATE REVISED	DATE REVISED	FED.RD. DIST.NO.	STATE	JOB NO.	SHEET NO.	TOTAL SHEETS
		6	ARK.	100879	46	97
TRAFFIC SIGNAL NOTES						



DATE REVISED	DATE REVISED	FED. RD. DIST. NO.	STATE	JOB NO.	SHEET NO.	TOTAL SHEETS
		6	ARK.	100879	47	97
TRAFFIC SIGNAL STREET NAME SIGNS						



OVERHEAD STREET NAME MARKER
STANDARD MAST ARM MOUNTED

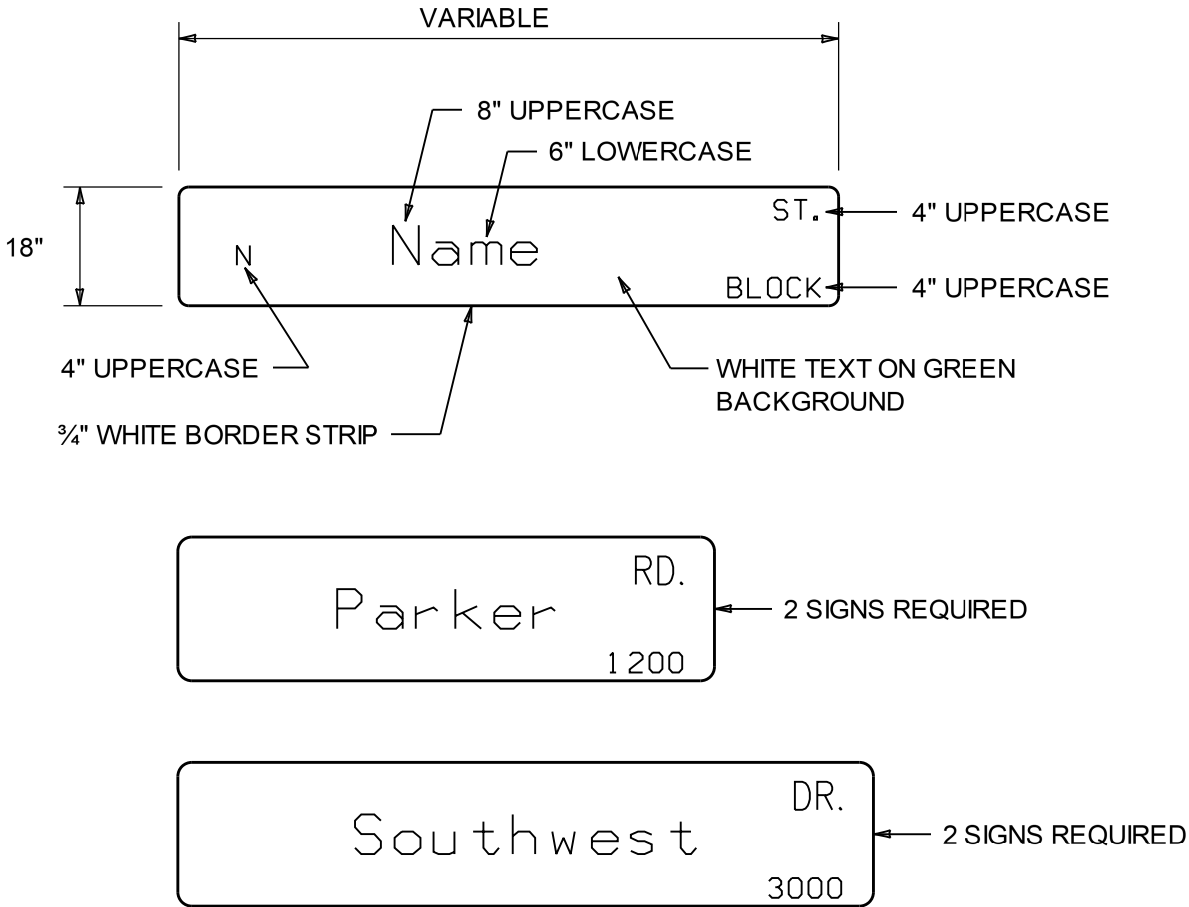


- NOTES:
1. REFLECTIVE SHEETING SHALL COMPLY WITH ASTM 4956 TYPE 8 OR 9 REFLECTIVE SHEETING. SHEETING AND LEGEND SHALL BE APPLIED IN SUCH A MANNER TO PROVIDE WRINKLE AND BUBBLE FREE SURFACES. APPLICATION OF SHEETING IS CAUSE FOR REJECTION OF MATERIALS DUE TO WORKMANSHIP.
 2. ALUMINUM SIGN BLANK SHALL BE ALLOY 6061-T6 OR 5052-H38. THE ALUMINUM SIGN SHALL BE ALSO ALODIZED. THE ALUMINUM SHEETING SHALL BE 0.100 INCH NOMINAL THICKNESS AND OF THE SIZE SHOWN WITH 1.5" CORNER RADII. PRIOR TO FABRICATION OF THE SIGNS, THE LAYOUT SHALL FIRST BE APPROVED BY AN AGENT OF THE CITY/ COUNTY.
 3. WHEN CROSSROAD HAS TWO NAMES, THE SIGN FOR THE CROSSROAD TO THE LEFT MAY BE INSTALLED ON THE BACKSIDE OF THE MAST ARM ON THE NEARSIDE LEFT POLE. SEE STANDARD DRAWING SHEET FOR MORE INFORMATION FOR MOUNTING ON MAST ARM ASSEMBLY.
 4. THE SERIES C 2000 STANDARD ALPHABET SHALL BE USED FOR ALL LETTERS.



GROUNDING ARRAY

SINGLE-PORT FUSION WELDS

DATE REVISED	DATE REVISED	FED. RD. DIST. NO.	STATE	JOB NO.	SHEET NO.	TOTAL SHEETS
		6	ARK.	100879	48	97
GROUNDING ARRAY DETAIL						

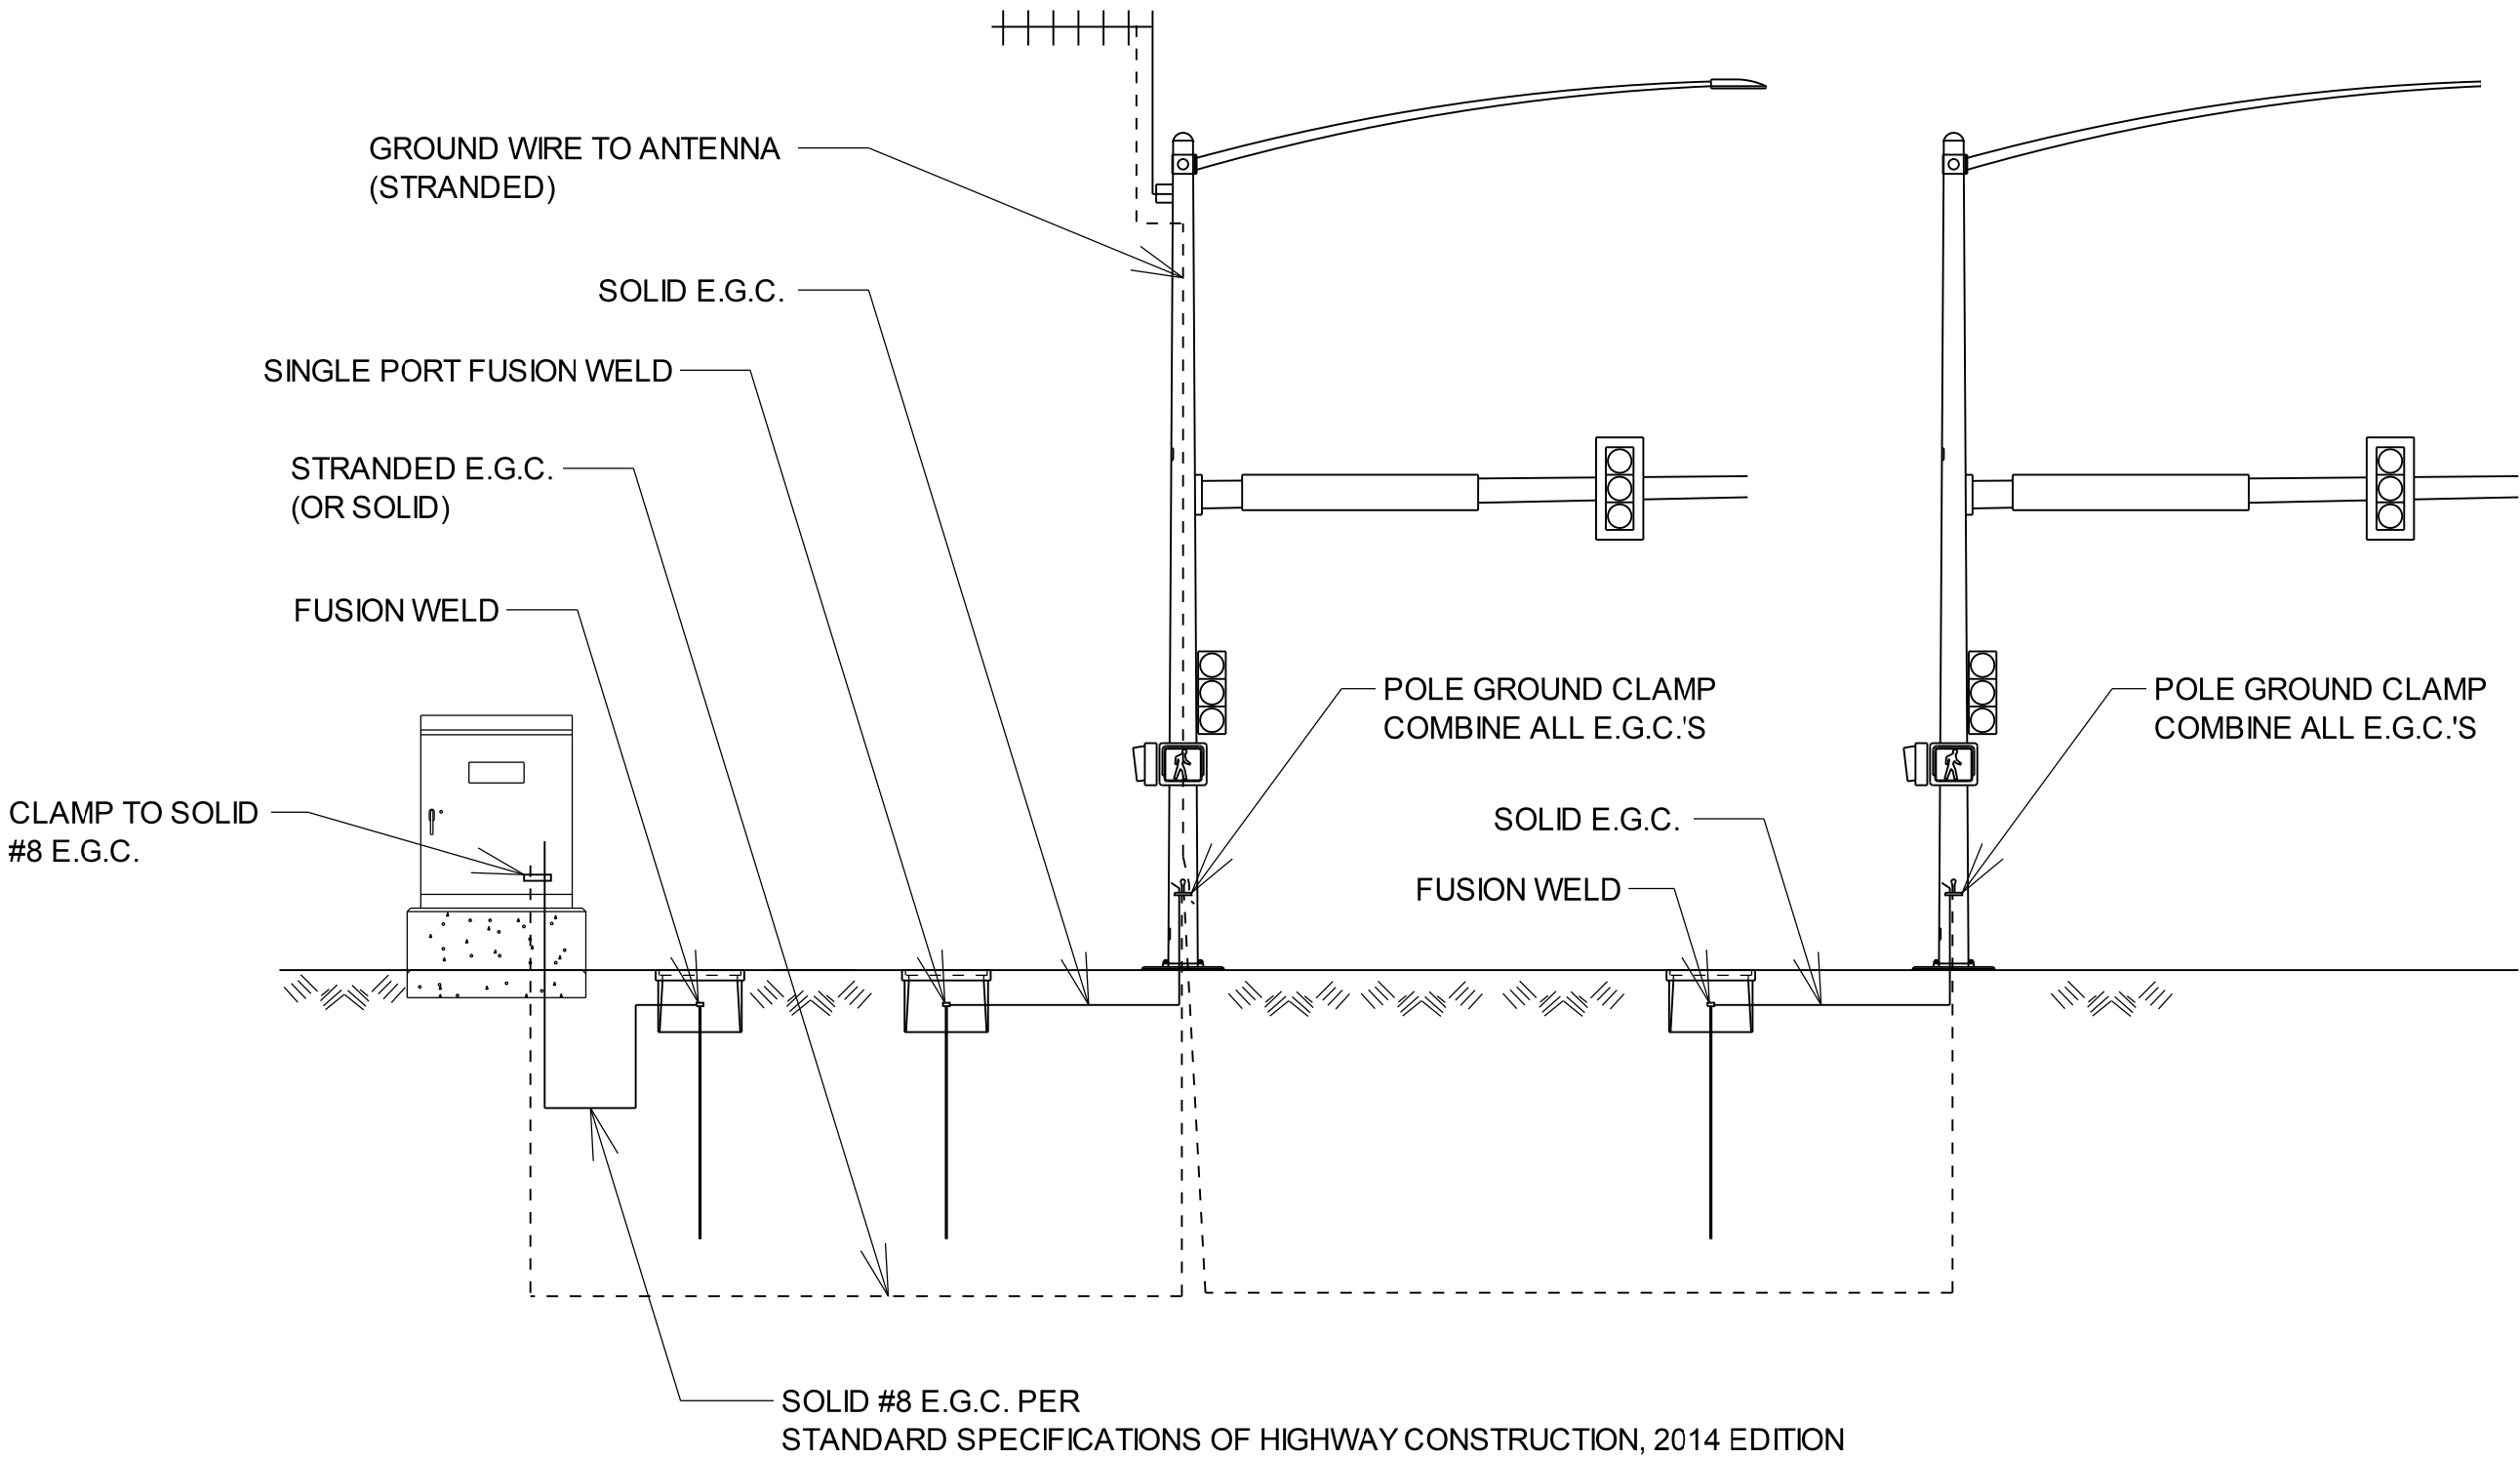

A circular professional engineer seal for the State of Arkansas. The seal features a central map of Arkansas surrounded by three stars. The text "STATE OF ARKANSAS" is at the top, "LICENSED PROFESSIONAL ENGINEER" is in the middle, and "MATTHEW MCCLAWHORN" is at the bottom. The license number "No. 20019" and the expiration date "4/23/2025" are at the bottom. The seal is signed with a blue ink signature "Matthew McClawhorn" and the number "25" is written in the bottom right corner.

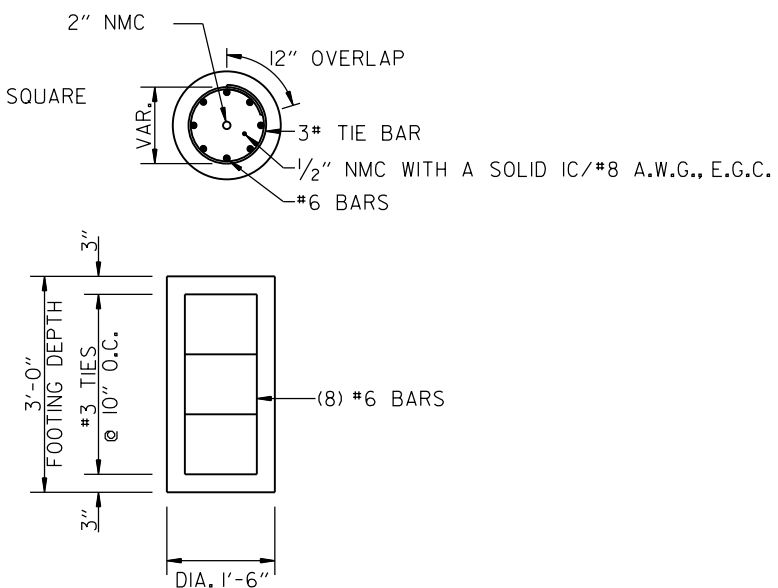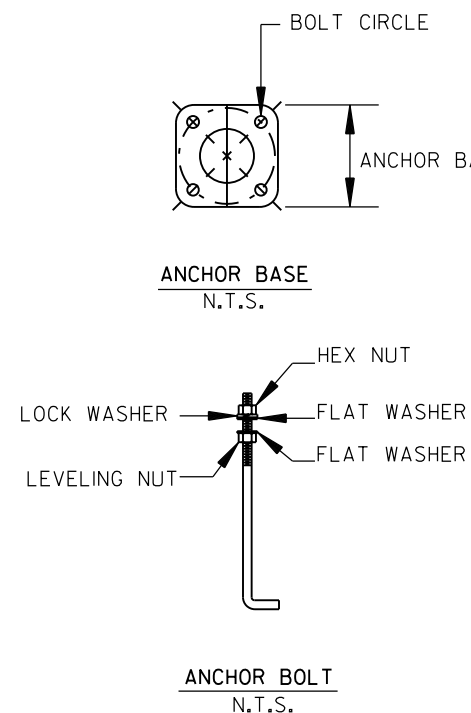

NOTES:

ALL SIGN BLANKS SHALL BE CONSTRUCTED OF ALUMINUM
ALLOY (ASTM DESIGNATION B-209, ALLOY 5052-H38) WITH
THICKNESS OF 0.100 INCH.


CONSTRUCTION SPECIFICATIONS:
STANDARD SPECIFICATIONS FOR HIGHWAY CONSTRUCTION
(CURRENT EDITION) WITH APPLICABLE SUPPLEMENTAL
SPECIFICATIONS AND SPECIAL PROVISIONS.

HAND HOLE - HAND HOLES SHALL BE 3 IN. X 5 IN. FOR PED
POLES. MINIMUM PLACED APPROXIMATELY 12 INCHES FROM
BASE, AND SHALL BE FIXED WITH A BOLT DOWN COVER. A
VACUUM FORMED ABS COVER IS AN ACCEPTABLE ALTERNATE TO
STEEL.


GROUND ROD - A 10' X 5/8" GROUND ROD SHALL BE INSTALLED IN THE CONCRETE PULL BOX FOR EACH POLE AND THE CONTROLLER. PAYMENT FOR THE GROUND ROD AND 1/2" NMC SHALL BE INCLUDED IN ITEM 714 FOR SIGNAL POLES AND ITEM 701 FOR THE CONTROLLER. THE CONCRETE PULL BOX AND CONDUCTOR BOX SHALL BE PAID SEPARATELY.

POLE BASE/FOUNDATION - ANCHOR BOLTS SHALL INCLUDE AS A MINIMUM, ONE LEVELING NUT, TWO FLAT WASHERS, ONE LOCK WASHER, AND ONE HEX NUT. PERIMETER OF ANCHOR BASE SHALL BE GROUTED WITH A 1/4" WEEP HOLE. ALL CONCRETE SHALL BE CLASS "S" OR GREATER.


CONCRETE - ALL CONCRETE POLE FOUNDATION SHALL BE CLASS "S" OR GREATER.

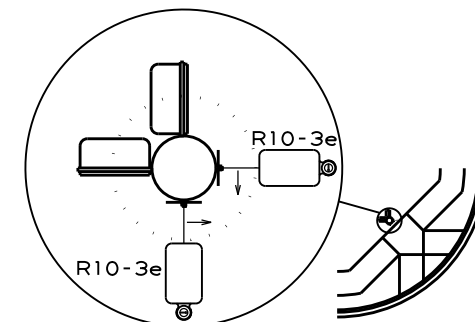

TYPICAL MOUNTING PUSH
BUTTON ON SIGNAL POLE

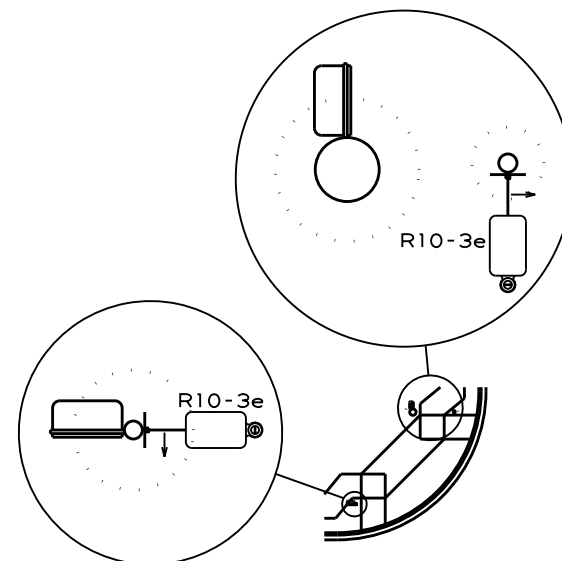

TYPICAL MOUNTING PUSH BUTTON
ON PEDESTRIAN POLE AND
PEDESTRIAN PUSH BUTTON POLE

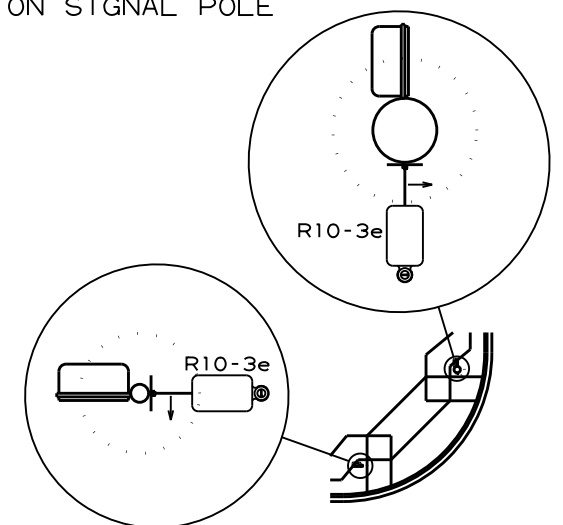


TYPICAL MOUNTING PUSH BUTTON
ON PEDESTRIAN POLE
AND SIGNAL POLE

DATE REVISED	DATE REVISED	FED. RD. DIST. NO.	STATE	JOB NO.	SHEET NO.	TOTAL SHEETS
		6	ARK.	100879	50	97
PUSH BUTTON PLACEMENT DETAIL						




PUSH BUTTON LOCATION DETAIL

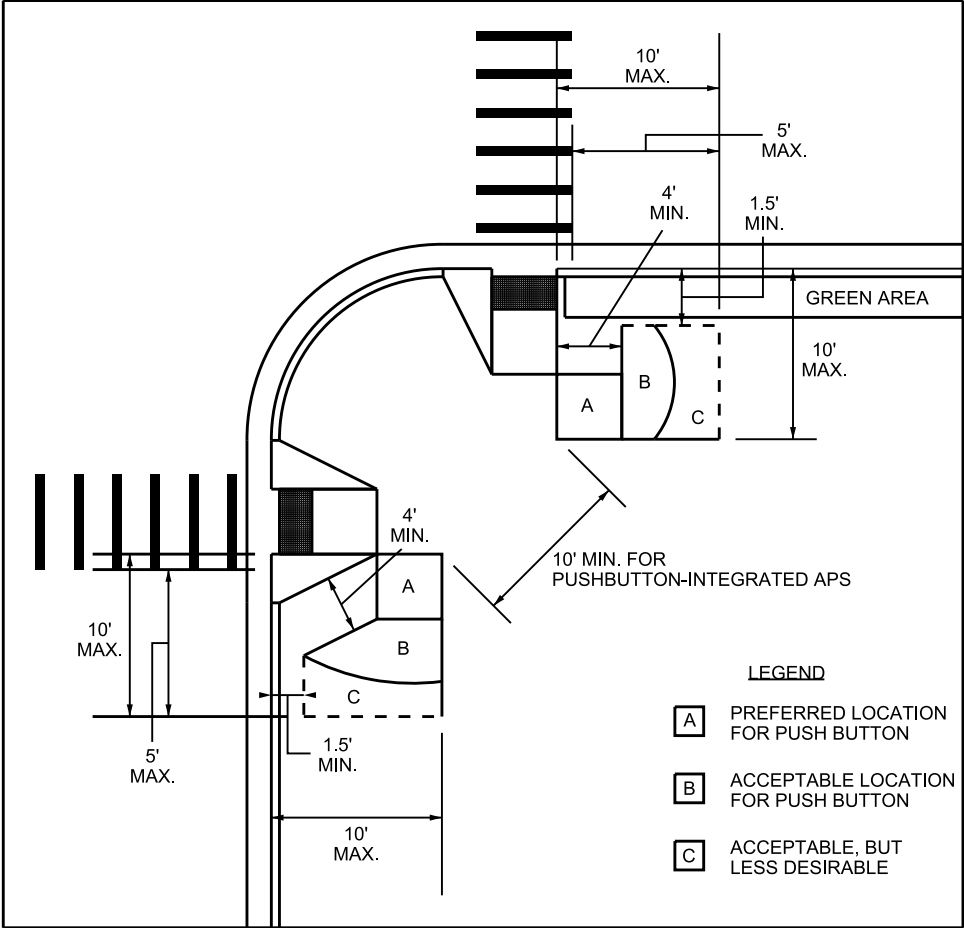

- NOTES:
1. THE PUSH BUTTON DETECTOR SHOULD BE LOCATED 5 FEET OR LESS FROM THE OUTSIDE EDGE OF THE MARKED CROSSWALK FARTHEST FROM THE INTERSECTION.
 2. THE PUSH BUTTON DETECTOR SHOULD BE LOCATED NO FARTHER FROM THE CROSSWALK THAN THE STOP LINE, IF ONE IS PRESENT.
 3. A 4-FOOT MINIMUM UNOBSTRUCTED PEDESTRIAN ACCESS ROUTE SHOULD BE MAINTAINED.
 4. THE MAXIMUM (MAX.) AND MINIMUM (MIN.) DIMENSIONS SHOWN IN THIS FIGURE ARE RECOMMENDATIONS.
 5. TWO PEDESTRAIN PUSH BUTTONS ON THE SAME CORNER SHOULD BE SEPARATED BY AT LEAST 10 FEET. THE 10-FOOT DIMENSION SHOWN IN THIS FIGURE IS IN REFERENCE TO THE PLACEMENT OF THE PUSH BUTTONS WITHIN THEIR RESPECTIVE AREAS.
 6. THE FIGURE SHOWS TYPICAL PUSH BUTTON LOCATIONS.
 7. THIS FIGURE IS NOT DRAWN TO SCALE.

SIDE REACH DETAIL

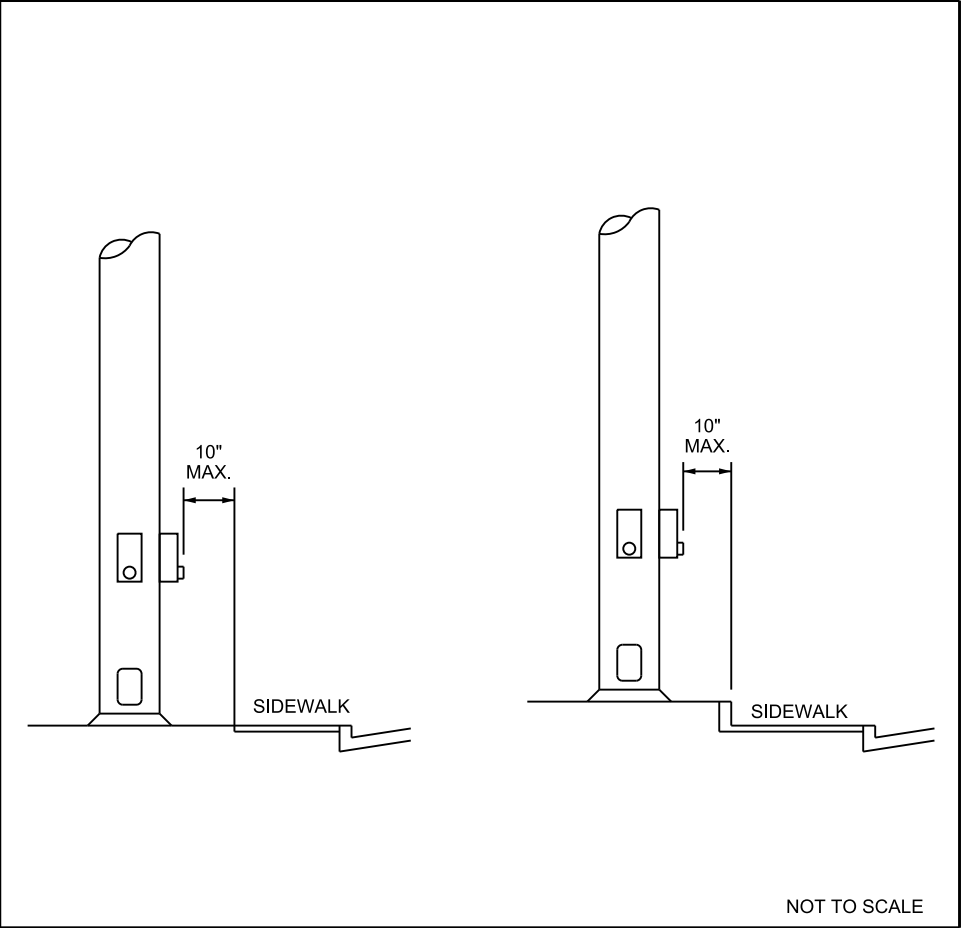

- NOTES:
- IN THE EVENT THAT A PLAN TRAFFIC SIGNAL POLE LOCATION MUST BE ADJUSTED DUE TO UTILITY CONFLICT, CONSULT WITH PROJECT ENGINEER PRIOR TO MAKING ADJUSTMENTS.

DATE REVISED	DATE REVISED	FED.RD. DIST.NO.	STATE	JOB NO.	SHEET NO.	TOTAL SHEETS
		6	ARK.	100879	51	97
TRAFFIC SIGNAL QUANTITIES						



TEMPORARY TRAFFIC SIGNAL QUANTITIES

ITEM NUMBER	ITEM	QUANTITY	UNIT
SP & 701	SYSTEM LOCAL CONTROLLER TS2-TYPE 2, E-NET (8 PHASES)	1	EACH
SP	ETHERNET SWITCH, T100 HARDENED (8-PORT)	1	EACH
SP	E-NET CABLE (EXTERIOR CAT 5E)	60	LIN. FT.
SP	LOCAL RADIO WITH ANTENNA RELOCATION	1	EACH
SP & 706	TRAFFIC SIGNAL HEAD, LED, (3 SECTION, 1 WAY)	6	EACH
SP & 706	TRAFFIC SIGNAL HEAD, LED, (4 SECTION, 1 WAY)	4	EACH
708	TRAFFIC SIGNAL CABLE (5C/14 A.W.G.)	600	LIN. FT.
708	TRAFFIC SIGNAL CABLE (7C/14 A.W.G.)	1810	LIN. FT.
SP	ELECTRICAL CONDUCTORS-IN-CONDUIT (1C/8 A.W.G., E.G.C.)	50	LIN. FT.
SP	ELECTRICAL CONDUCTORS-IN-CONDUIT (2C/6 A.W.G.)	50	LIN. FT.
709	GALVANIZED STEEL CONDUIT (2")	40	LIN. FT.
709	GALVANIZED STEEL CONDUIT (3")	66	LIN. FT.
710	NON-METALLIC CONDUIT (2")	30	LIN. FT.
710	NON-METALLIC CONDUIT (3")	12	LIN. FT.
SS & 711	CONCRETE PULL BOX (TYPE 1 HD)	1	EACH
SS & 713	SPAN WIRE ASSEMBLY	1	EACH
SP	SERVICE POINT ASSEMBLY (2 CIRCUITS)	1	EACH
SP	REMOVAL OF TRAFFIC SIGNAL EQUIPMENT	0.50	LUMP SUM
716	TREATED WOOD POLE (CLASS 2, 45')	4	EACH
SP & 733	VIDEO DETECTOR (IP)	4	EACH
SP & 733	VIDEO CABLE (EXTERIOR CAT 5E)	1210	LIN. FT.
SP & 733	VIDEO MONITOR (CLR)	1	EACH
SP & 733	CENTRAL CONTROL UNIT (8 CHANNEL)	1	EACH

TEMPORARY TRAFFIC SIGNAL NOTES:
EXISTING SIGNAL TO REMAIN IN OPERATION UNTIL TEMPORARY SIGNAL IS INSTALLED. INSTALL TEMPORARY TRAFFIC SIGNAL, WHICH IS TO OPERATE FOR ALL STAGES OF CONSTRUCTION. INSTALL FULLY FUNCTIONING VIDEO DETECTION SYSTEM. REMOVE EXISTING TRAFFIC SIGNAL AFTER TEMPORARY TRAFFIC SIGNAL IS OPERATIONAL.
MAINTAIN THIS TRAFFIC SIGNAL CONFIGURATION AS SHOWN ON THE STAGE 1 TRAFFIC SIGNAL PLANS.
(REFER TO MAINTENANCE OF TRAFFIC DETAILS.)

PERMANENT TRAFFIC SIGNAL QUANTITIES

ITEM NUMBER	ITEM	QUANTITY	UNIT
SP & 701	SYSTEM LOCAL CONTROLLER TS2-TYPE 2, E-NET (8 PHASES)	1	EACH
SP	ETHERNET SWITCH, T100 HARDENED (8-PORT)	1	EACH
SP	E-NET CABLE (EXTERIOR CAT 5E)	165	LIN. FT.
SP	LOCAL RADIO (E-NET 5.8) WITH ANTENNA	1	EACH
SP	BATTERY BACKUP SYSTEM	1	EACH
SP & 706	TRAFFIC SIGNAL HEAD, LED, (3 SECTION, 1 WAY)	17	EACH
SP & 707	CENTRAL CONTROL UNIT	1	EACH
SP & 707	POLE MOUNTED ASSEMBLY	8	EACH
SP & 707	COUNTDOWN PEDESTRIAN SIGNAL HEAD, LED	8	EACH
708	TRAFFIC SIGNAL CABLE (5C/12 A.W.G.)	1536	LIN. FT.
708	TRAFFIC SIGNAL CABLE (5C/14 A.W.G.)	2125	LIN. FT.
708	TRAFFIC SIGNAL CABLE (12C/14 A.W.G.)	167	LIN. FT.
708	TRAFFIC SIGNAL CABLE (20C/14 A.W.G.)	756	LIN. FT.
SP	ELECTRICAL CONDUCTORS-IN-CONDUIT (1C/8 A.W.G., E.G.C.)	778	LIN. FT.
SP	ELECTRICAL CONDUCTORS-IN-CONDUIT (1C/12 A.W.G., E.G.C.)	378	LIN. FT.
SP	ELECTRICAL CONDUCTORS-IN-CONDUIT (2C/6 A.W.G.)	80	LIN. FT.
SP	ELECTRICAL CONDUCTORS FOR LUMINAIRES	1067	LIN. FT.
709	GALVANIZED STEEL CONDUIT (2")	20	LIN. FT.
710	NON-METALLIC CONDUIT (2")	170	LIN. FT.
710	NON-METALLIC CONDUIT (3")	720	LIN. FT.
SS & 711	CONCRETE PULL BOX (TYPE 3)	2	EACH
SS & 711	CONCRETE PULL BOX (TYPE 2 HD)	5	EACH
SS & 711	CONCRETE PULL BOX (TYPE 3 HD)	1	EACH
SS & 714	TRAFFIC SIGNAL MAST ARM AND POLE WITH FOUNDATION (44')	1	EACH
SS & 714	TRAFFIC SIGNAL MAST ARM AND POLE WITH FOUNDATION (60')	1	EACH
SS & 714	TRAFFIC SIGNAL MAST ARM AND POLE WITH FOUNDATION (64')	1	EACH
SS & 714	TRAFFIC SIGNAL MAST ARM AND POLE WITH FOUNDATION (70')	1	EACH
SP	LED LUMINAIRE ASSEMBLY	4	EACH
SS & 715	TRAFFIC SIGNAL PEDESTAL POLE WITH FOUNDATION	3	EACH
SP	REMOVAL OF TRAFFIC SIGNAL EQUIPMENT	0.50	LUMP SUM
SP	18" STREET NAME SIGN	4	EACH
SP & 733	VIDEO DETECTOR (IP)	2	EACH
SP & 733	HYBRID VIDEO/RADAR DETECTOR	2	EACH
SP & 733	VIDEO CABLE (EXTERIOR CAT 5E)	1067	LIN. FT.
SP & 733	VIDEO MONITOR (CLR)	1	EACH
SP & 733	CENTRAL CONTROL UNIT (8 CHANNEL)	1	EACH



PERMANENT TRAFFIC SIGNAL:
TEMPORARY TRAFFIC SIGNAL TO REMAIN IN OPERATION UNTIL THE PERMANENT TRAFFIC SIGNAL IS COMPLETE AND OPERATIONAL. PERMANENT TRAFFIC SIGNAL TO UTILIZE THE SERVICE POINT ASSEMBLY THAT WAS INSTALLED WITH THE TEMPORARY TRAFFIC SIGNAL.
(REFER TO PERMANENT TRAFFIC SIGNAL PLANS.)

DATE REVISED	DATE REVISED	FED. RD. DIST. NO.	STATE	JOB NO.	SHEET NO.	TOTAL SHEETS
		6	ARK.	100879	52	97
SIGNALIZATION PLAN SHEET						




- NOTE TO CONTRACTOR:
1. TRAFFIC SIGNAL OPERATIONS SHALL BE MAINTAINED THROUGHOUT ALL CONSTRUCTION PHASES.
 2. REFER TO M.O.T. FOR STRIPING.
 3. CONTACT THE CITY OF JONESBORO FOR ANTENNA ORIENTATION.

- RELOCATE EXISTING LOCAL RADIO WITH ANTENNA, E-NET CABLE (EXTERIOR CAT 5E)
- SECONDARY BREAKER
- TEMP. POLE MOUNTED CONTROLLER CABINET WITH 2-3" G.S. CONDUIT UP WOOD POLE
- CONC. PULL BOX (TYPE 1HD)
- SERVICE POINT AND MAIN BREAKER BY CONTRACTOR WITHIN 10 FEET OF PERMANENT CONTROLLER, 2" DIA. NMC INTO TEMPORARY CONTROLLER.

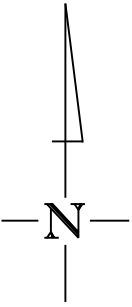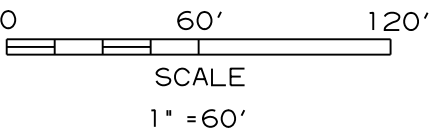

TEMPORARY PHASING DIAGRAM

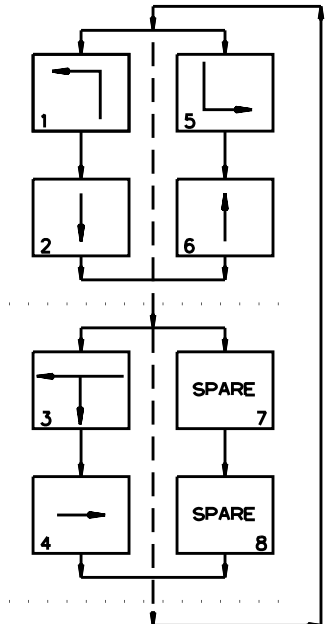


TEMPORARY DETECTOR SPACING CHART


EB & WB PARKER RD. VIRTUAL LOOPS		
POSTED SPEED	DISTANCE FROM STOP LINE LEAD VDZ	LAG VDZ
40 MPH	100'	N/A
NB & SB HWY. 49 VIRTUAL LOOPS		
POSTED SPEED	DISTANCE FROM STOP LINE LEAD VDZ	LAG VDZ
40 MPH	230'	100'

TEMPORARY SIGNAL FACES

12" LENSES

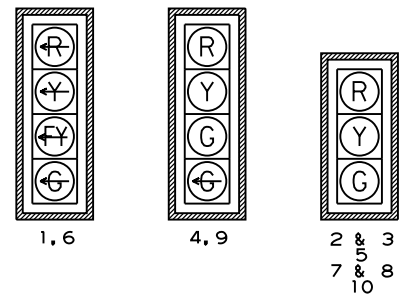

- NOTES:
1. ALL SIGNAL HEADS SHALL HAVE BACKPLATES.
 2. REFER TO SPECIAL PROVISION "RETROREFLECTIVE BACKPLATES" FOR DETAILS ON REQUIREMENTS FOR BACKPLATES.

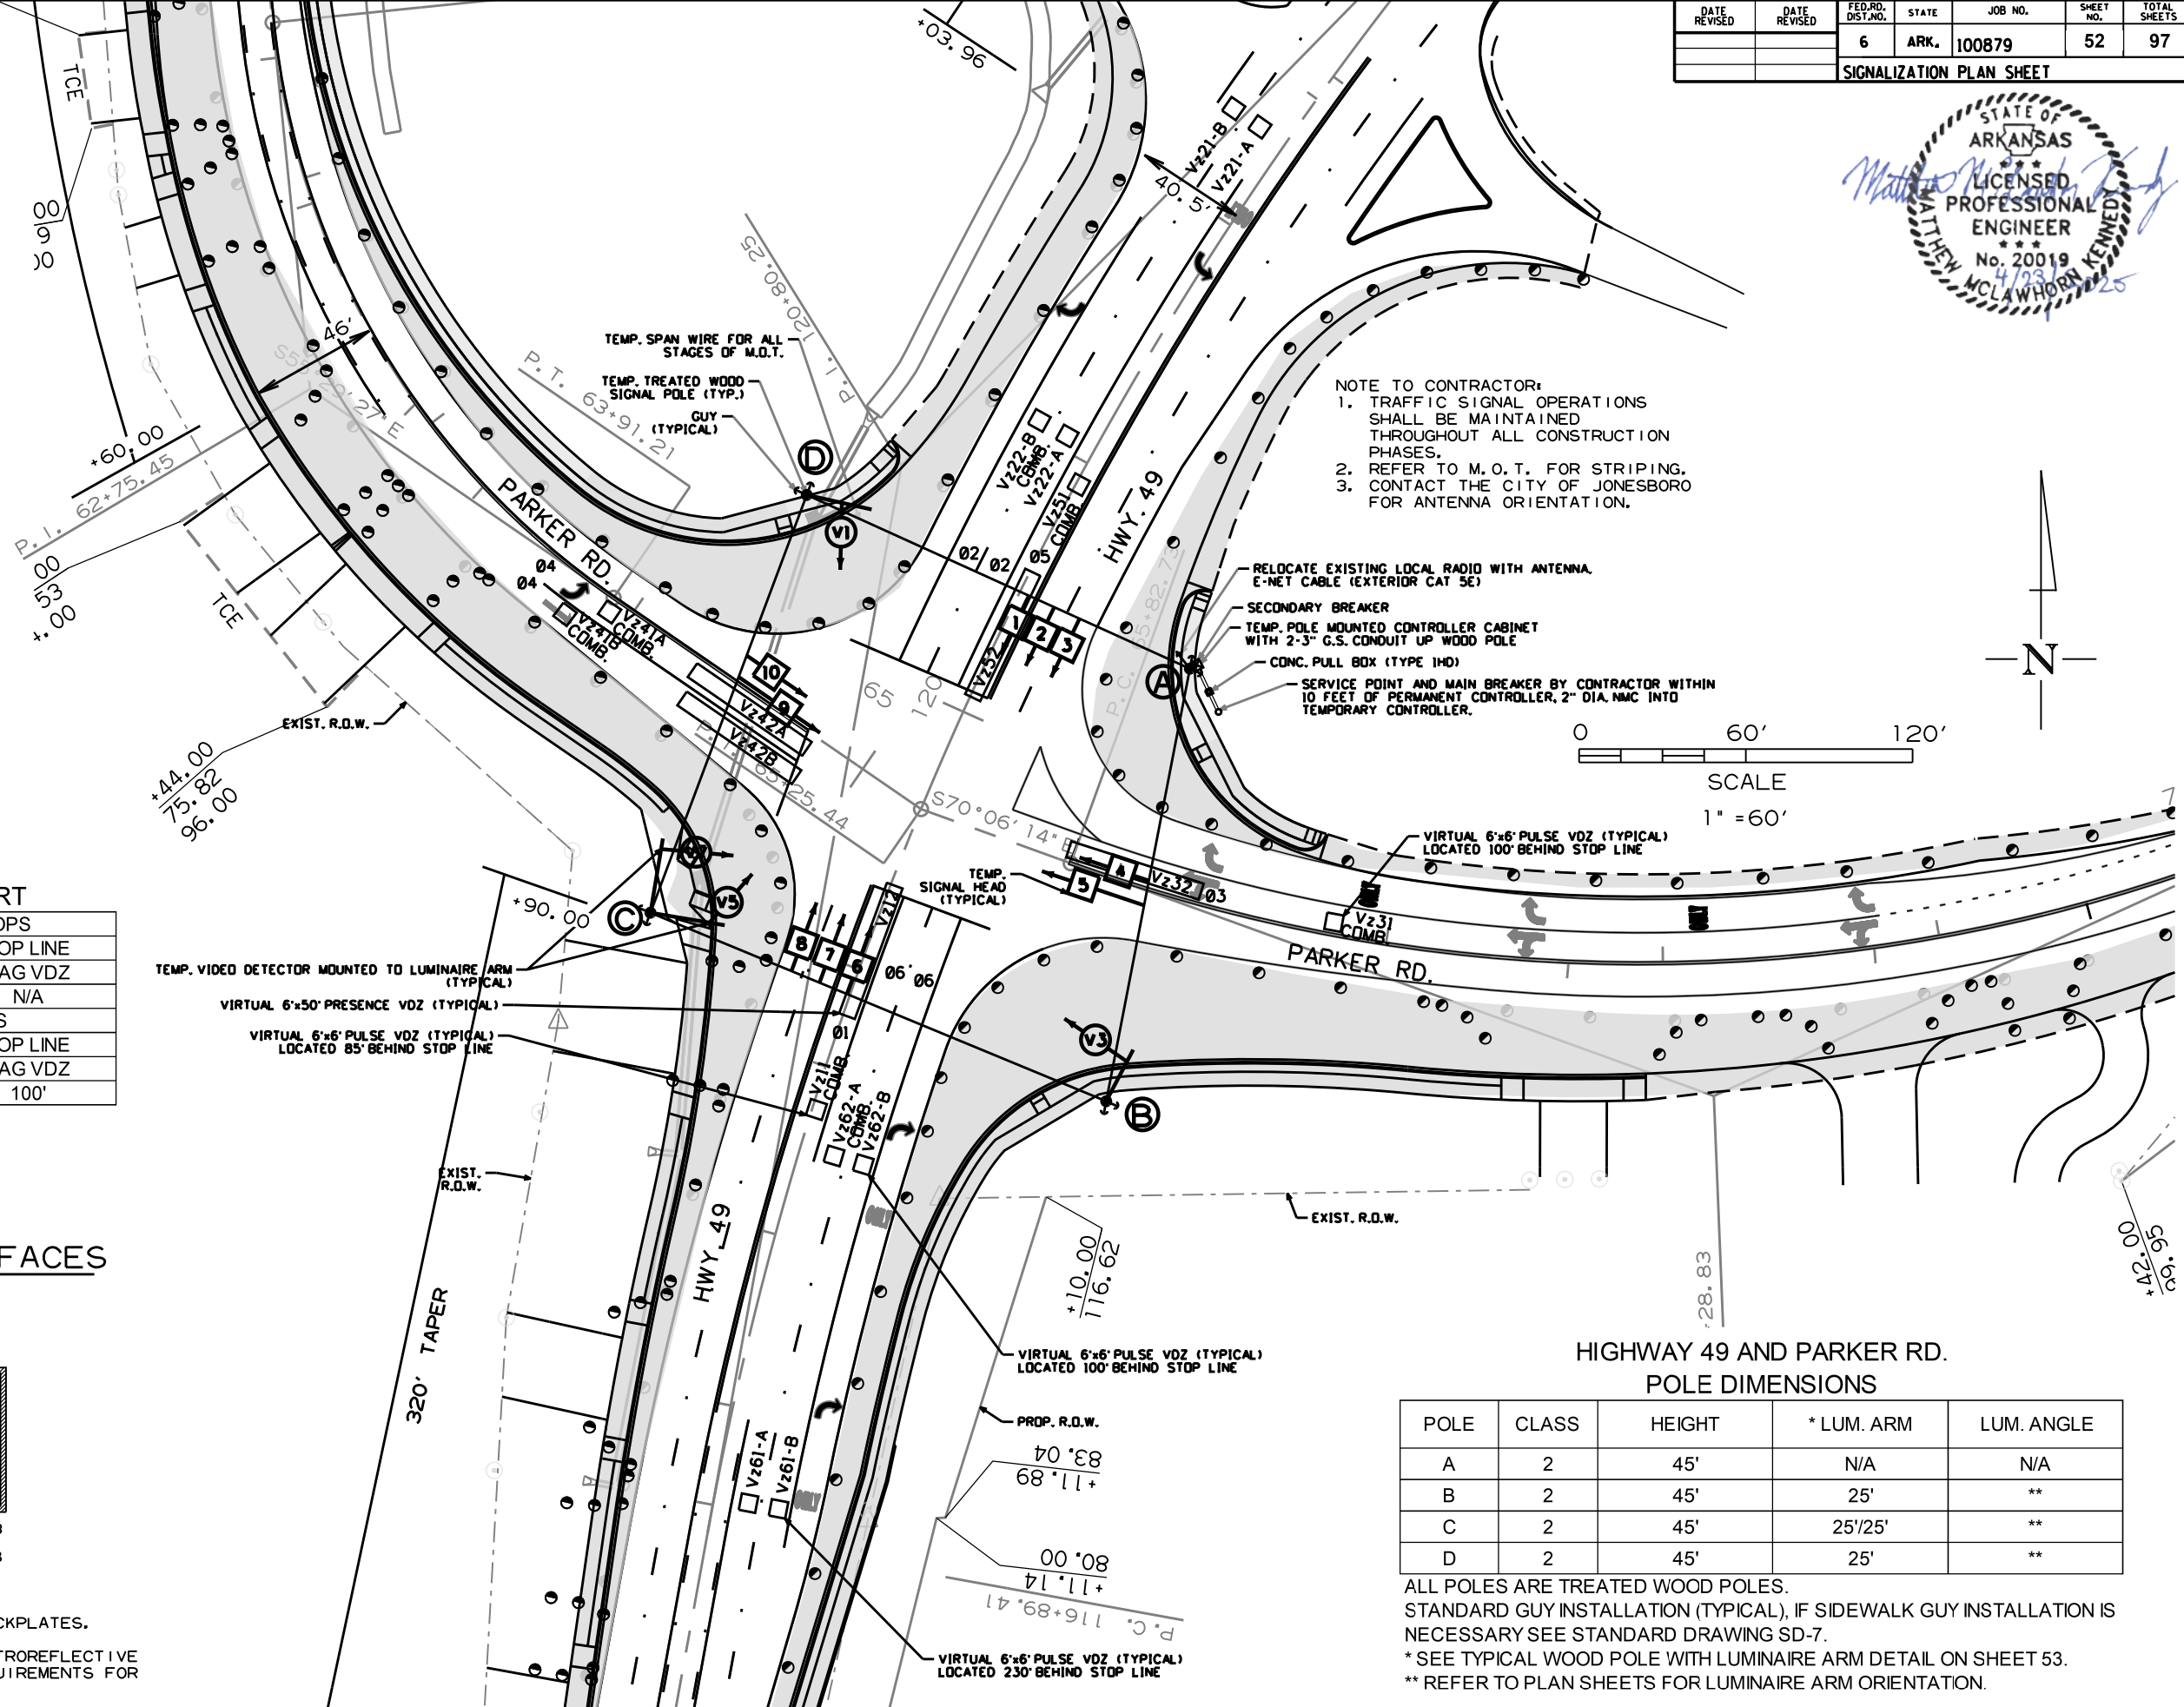


HIGHWAY 49 AND PARKER RD.
POLE DIMENSIONS

POLE	CLASS	HEIGHT	* LUM. ARM	LUM. ANGLE
A	2	45'	N/A	N/A
B	2	45'	25'	**
C	2	45'	25'/25'	**
D	2	45'	25'	**

ALL POLES ARE TREATED WOOD POLES.
STANDARD GUY INSTALLATION (TYPICAL), IF SIDEWALK GUY INSTALLATION IS NECESSARY SEE STANDARD DRAWING SD-7.
* SEE TYPICAL WOOD POLE WITH LUMINAIRE ARM DETAIL ON SHEET 53.
** REFER TO PLAN SHEETS FOR LUMINAIRE ARM ORIENTATION.


DATE REVISED	DATE REVISED	FED. RD. DIST. NO.	STATE	JOB NO.	SHEET NO.	TOTAL SHEETS
		6	ARK.	100879	53	97
SIGNALIZATION PLAN SHEET						

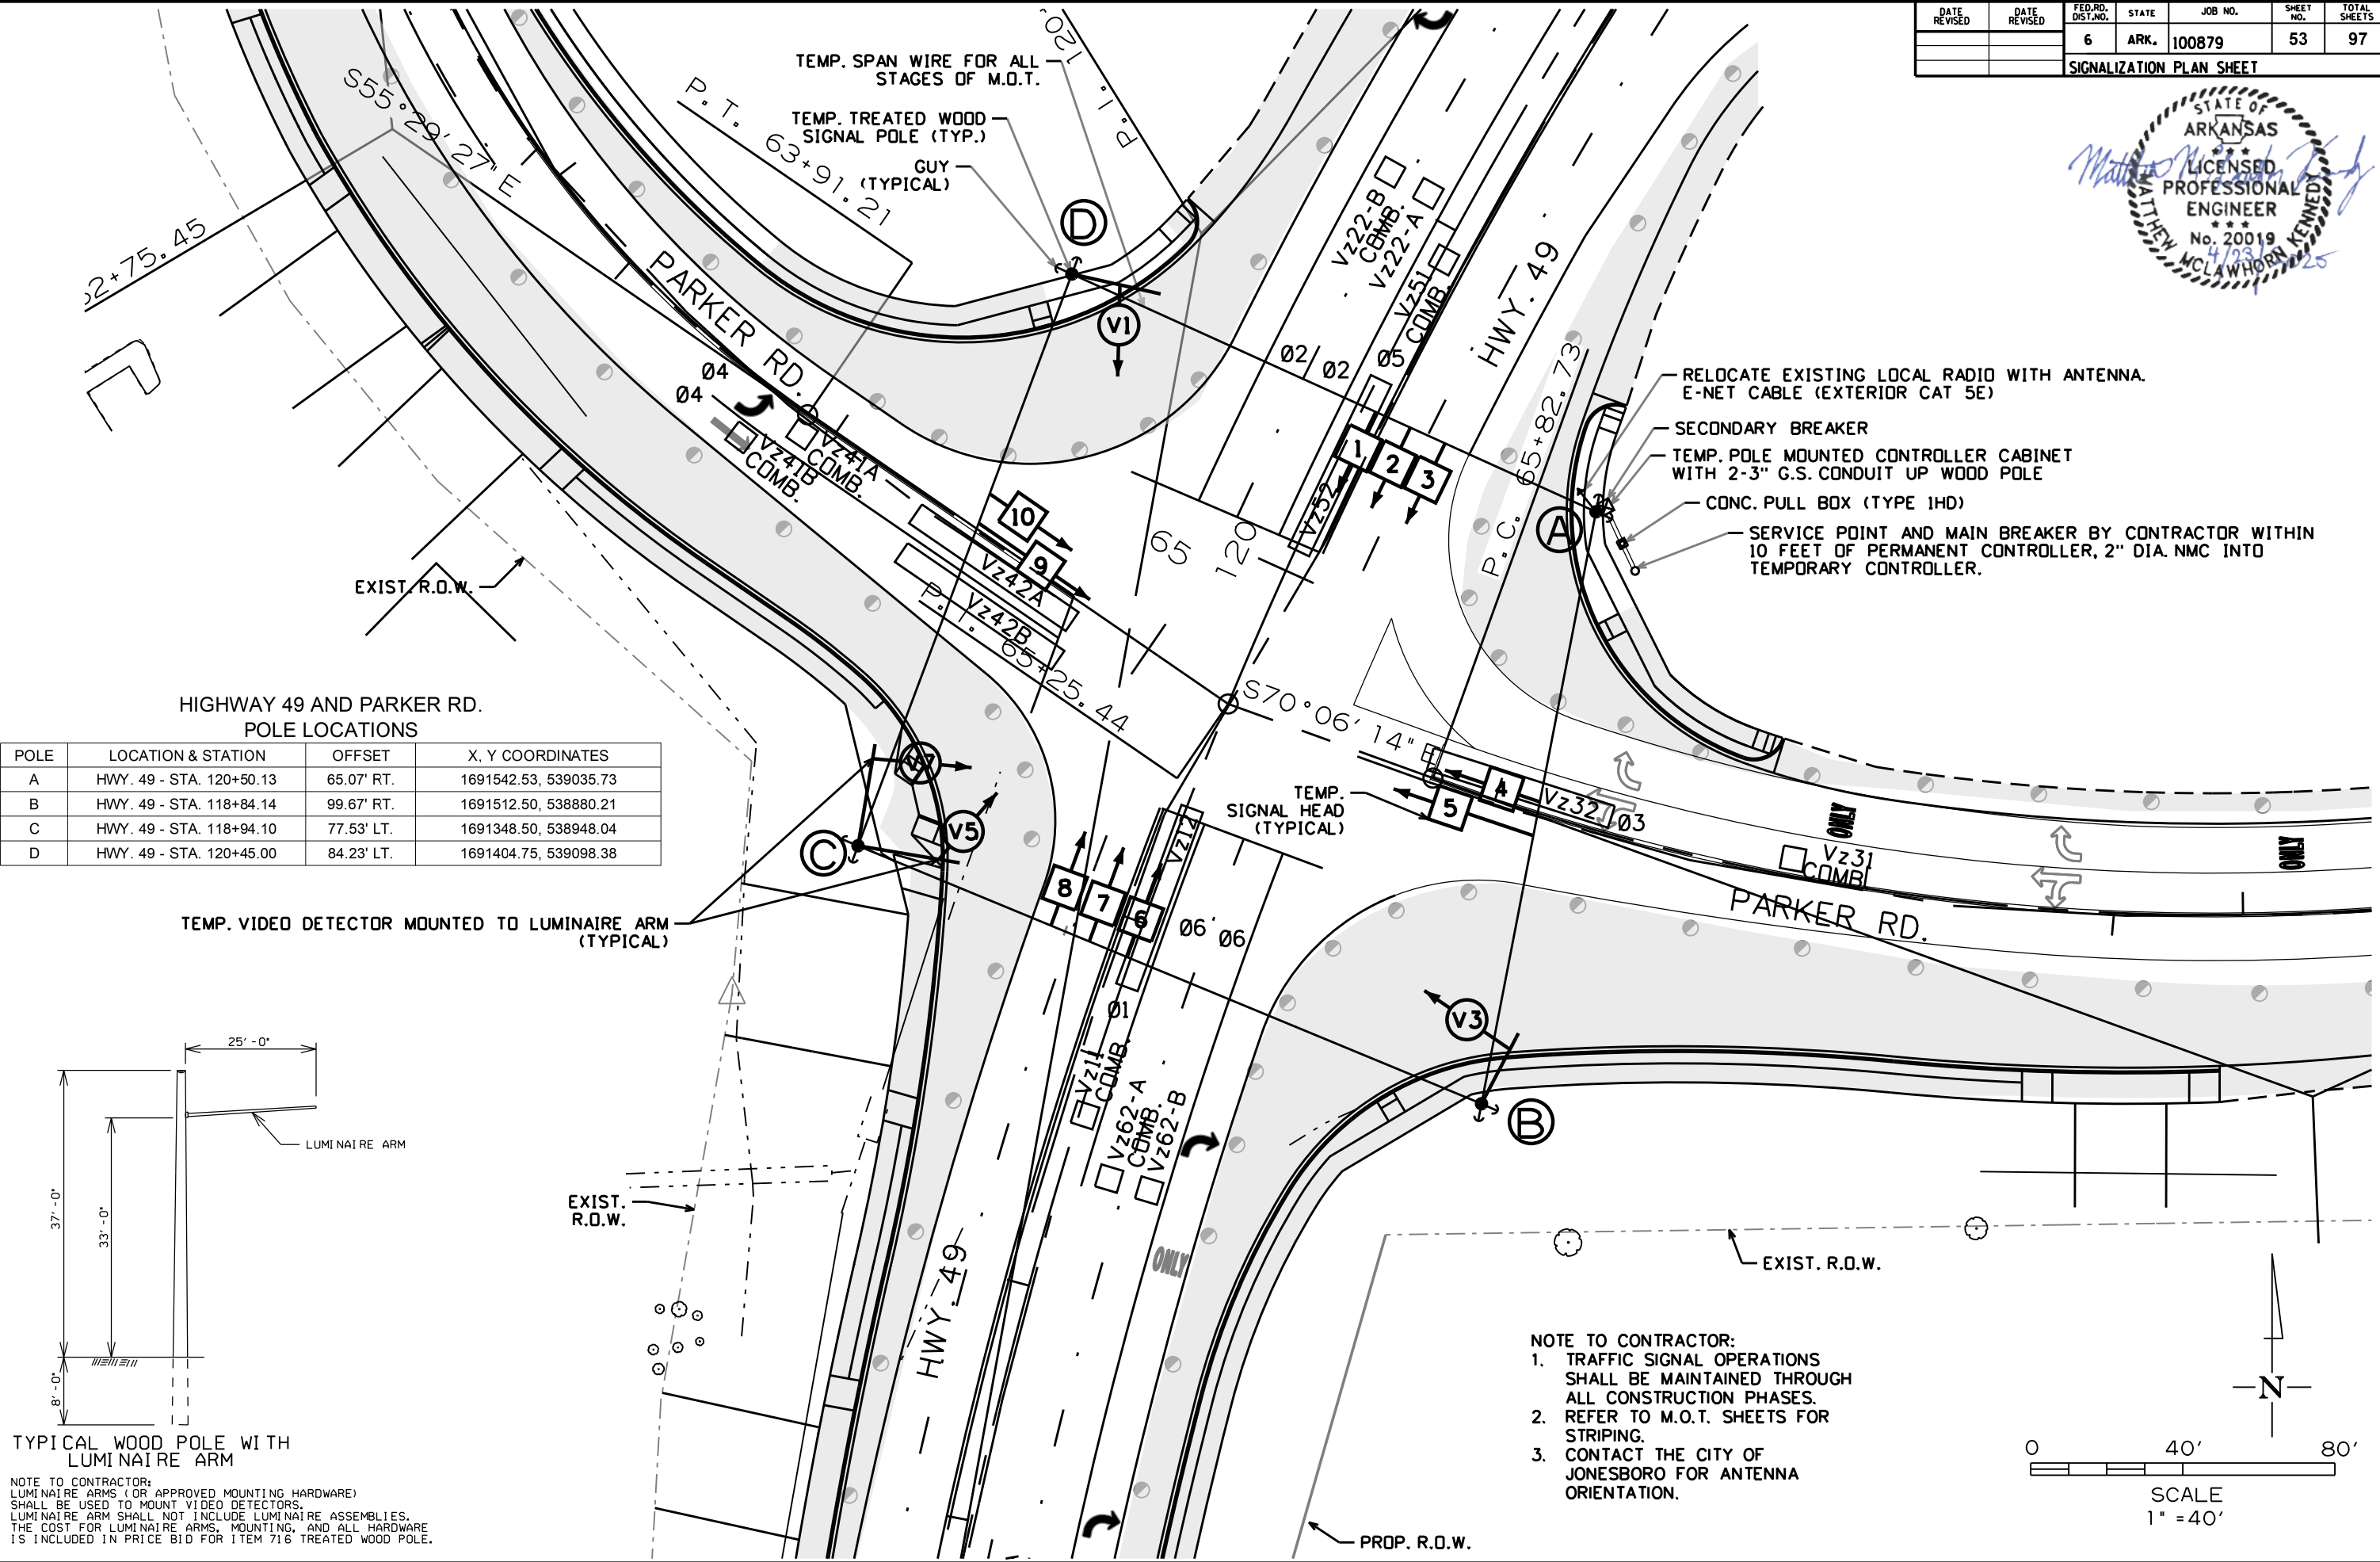

HIGHWAY 49 AND PARKER RD.
POLE LOCATIONS

POLE	LOCATION & STATION	OFFSET	X, Y COORDINATES
A	HWY. 49 - STA. 120+50.13	65.07' RT.	1691542.53, 539035.73
B	HWY. 49 - STA. 118+84.14	99.67' RT.	1691512.50, 538880.21
C	HWY. 49 - STA. 118+94.10	77.53' LT.	1691348.50, 538948.04
D	HWY. 49 - STA. 120+45.00	84.23' LT.	1691404.75, 539098.38


TEMP. VIDEO DETECTOR MOUNTED TO LUMINAIRE ARM
(TYPICAL)

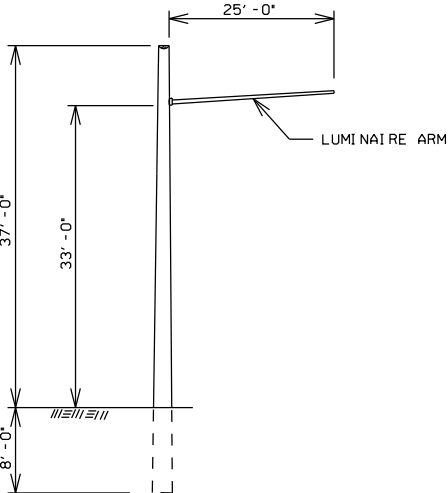

TYPICAL WOOD POLE WITH
LUMINAIRE ARM

NOTE TO CONTRACTOR:
LUMINAIRE ARMS (OR APPROVED MOUNTING HARDWARE)
SHALL BE USED TO MOUNT VIDEO DETECTORS.
LUMINAIRE ARM SHALL NOT INCLUDE LUMINAIRE ASSEMBLIES.
THE COST FOR LUMINAIRE ARMS, MOUNTING, AND ALL HARDWARE
IS INCLUDED IN PRICE BID FOR ITEM 716 TREATED WOOD POLE.

DATE REVISED	DATE REVISED	FED. RD. DIST. NO.	STATE	JOB NO.	SHEET NO.	TOTAL SHEETS
		6	ARK.	100879	54	97
SIGNALIZATION PLAN SHEET						

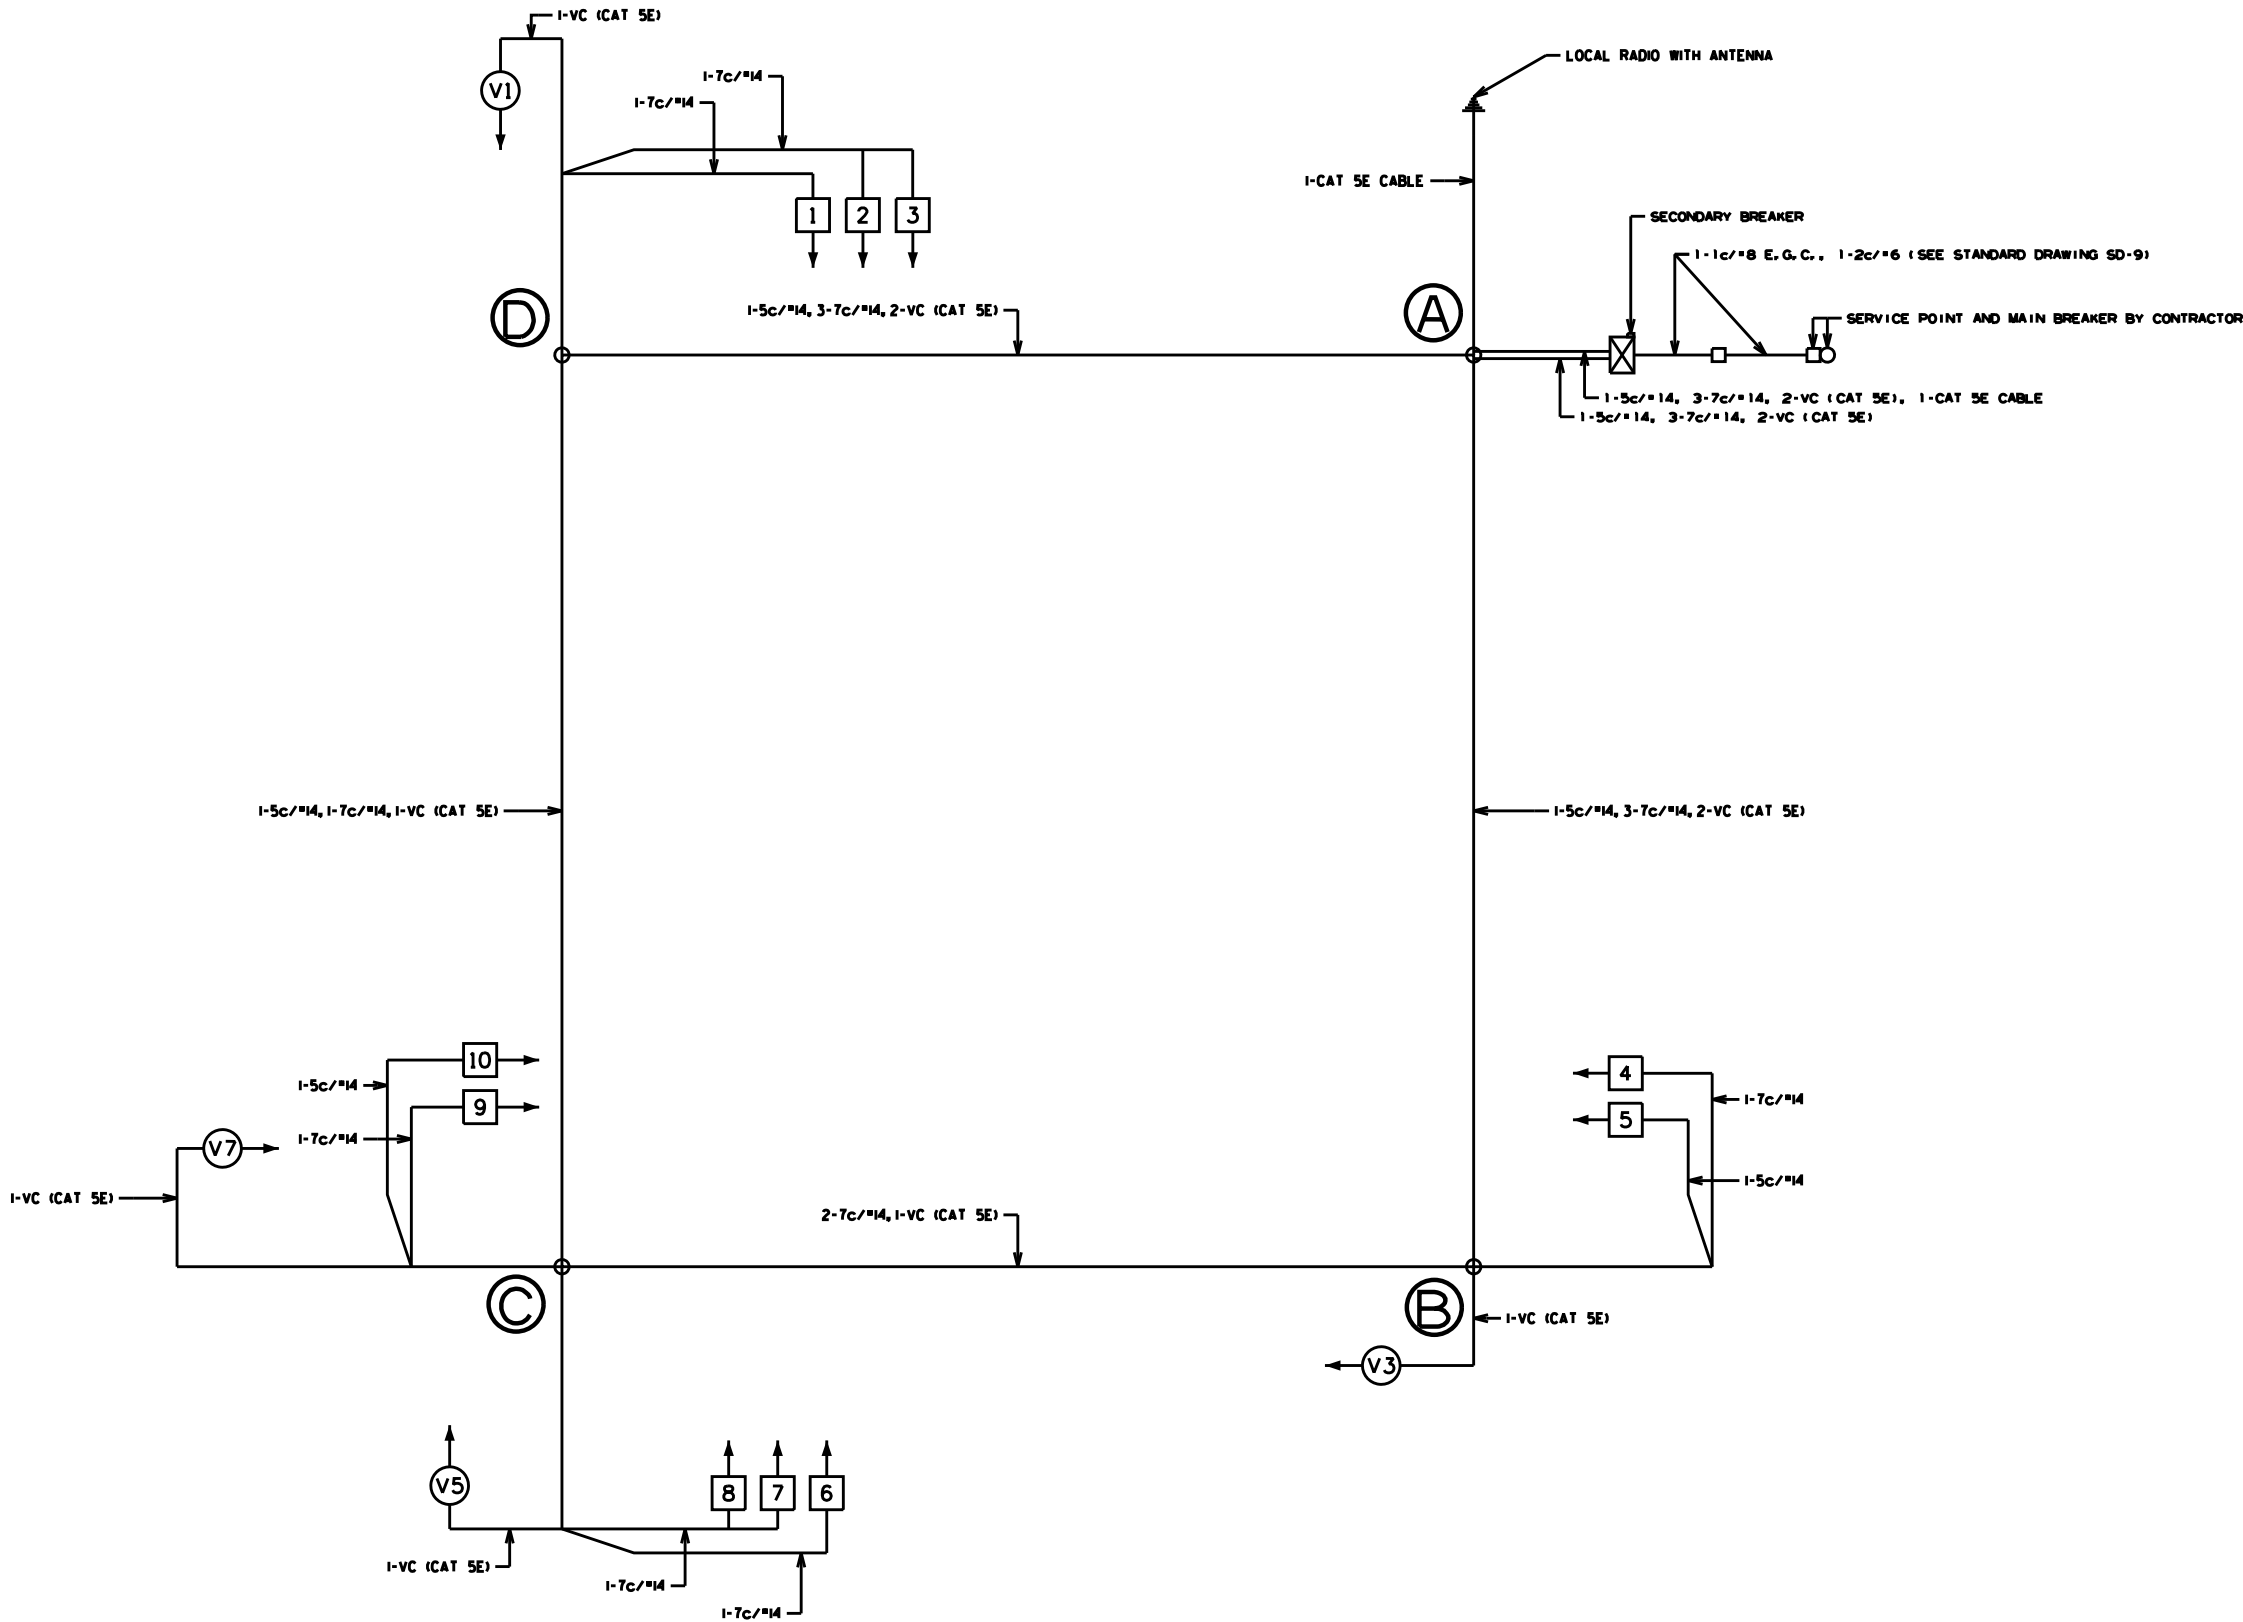


TEMPORARY WIRING DIAGRAM

- NOTES TO CONTRACTOR:
- ALL DETECTOR RACK CHANNELS, INCLUDING UNUSED, SHALL BE BROUGHT TO TERMINAL STRIP IN DETECTOR AREA OF CABINET.
 - THE LOCAL GOVERNMENT SHALL BE RESPONSIBLE FOR PROVIDING POWER TO THE SERVICE POINT.



TEMPORARY
PHASING DIAGRAM

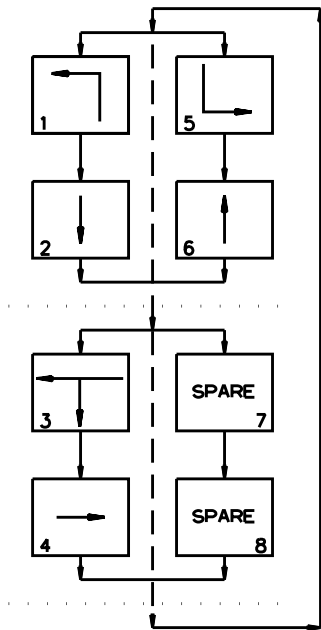

TEMPORARY DETECTOR CHART

DETECTOR SYSTEM DESCRIPTION: JOB 100879

HIGHWAY 49 AND PARKER RD. DETECTOR ASSIGNMENTS				HARDWARE INPUTS BY SUPPLIER			PROGRAM ASSIGNMENTS		COMMENTS	TUBE LENGTHS
DET. ID #	LOCATION DIRECTION	TYPE	DET. #	CAB. TRM. #	AMP CHN. #	CON. IMP. #	PHS	SYSTEM DET. #		
Vz11	NB LEFT TURN FAR	COMB.			1	V9	1	1	CAMERA V1	23"
Vz12	NB LEFT TURN	LOCAL			2	V1	1		CAMERA V1	23"
Vz21 A&B	SB ADVANCE	LOCAL			5	V2	2		CAMERA V5	23"
Vz22 A&B	SB NEAR	COMB.			6	V10	2	2	CAMERA V5	23"
Vz31	WB ADVANCE	COMB.			9	V11	3	3	CAMERA V7	23"
Vz32	WB NEAR	LOCAL			10	V3	3		CAMERA V7	23"
Vz41 A&B	EB ADVANCE	COMB.			13	V4	4	4	CAMERA V3	23"
Vz42 A&B	EB NEAR	LOCAL			14	V12	4		CAMERA V3	23"
Vz51	SB LEFT TURN FAR	COMB.			7	V13	5	5	CAMERA V5	23"
Vz52	SB LEFT TURN	LOCAL			8	V5	5		CAMERA V5	23"
Vz61 A&B	NB ADVANCE	LOCAL			3	V6	6		CAMERA V1	23"
Vz62 A&B	NB NEAR	COMB.			4	V14	6	6	CAMERA V1	23"
				SPARE: 11-12 & 15-16						

CONTROLLER INPUT ABBREVIATIONS:

V = VEHICLE INPUT

D = SYSTEM OR AUXILIARY INPUT

P = PEDESTRIAN INPUT

NOTE:

"AMP CHN =" REFERS TO THE RACK OUTPUT POSITION.

THIS IS WIRED TO CONTROLLER INPUT DETECTOR NUMBER WHICH IS PROGRAMMED TO ACTUATE THE DESIGNATED PHASE.

EXAMPLE: V9 = SYSTEM DETECTOR 1, V10 = SYSTEM DETECTOR 2

TEMPORARY INTERVAL CHART

SIGNAL FACES	HIGHWAY 49 AND PARKER RD.												FLASH SEQUENCE
	1+5	CLR.	1+6	CLR.	2+5	CLR.	2+6	CLR.	3	CLR.	4	CLR.	
1	←G	*	←G	*	←FY	***	←FY	***	←R	←R	←R	←R	←R
2 & 3	R	R	G	**	R	R	G	**	R	R	R	R	R
4	R	R	R	R	R	R	R	R	R	R	G	←G	Y
5	R	R	R	R	R	R	R	R	R	R	G	Y	R
6	←G	*	←FY	***	←G	*	←FY	***	←R	←R	←R	←R	←R
7 & 8	R	R	R	R	G	**	G	**	R	R	R	R	R
9	R	R	R	R	R	R	R	R	G	←G	Y	R	R
10	R	R	R	R	R	R	R	R	G	Y	R	R	R


* DENOTES GREEN OR YELLOW ARROW DEPENDING ON NEXT PHASE

** DENOTES GREEN OR YELLOW BALL DEPENDING ON NEXT PHASE


*** DENOTES FLASHING YELLOW ARROW OR YELLOW ARROW DEPENDING ON NEXT PHASE

TEMPORARY SIGNAL FACES


12' LENSES

 

1, 6

 

4, 9

 


2 & 3
7 & 8
10

NOTES:

1. ALL SIGNAL HEADS SHALL HAVE BACKPLATES.

2. REFER TO SPECIAL PROVISION "RETROREFLECTIVE BACKPLATES" FOR DETAILS ON REQUIREMENTS FOR BACKPLATES.

PHASING DIAGRAM

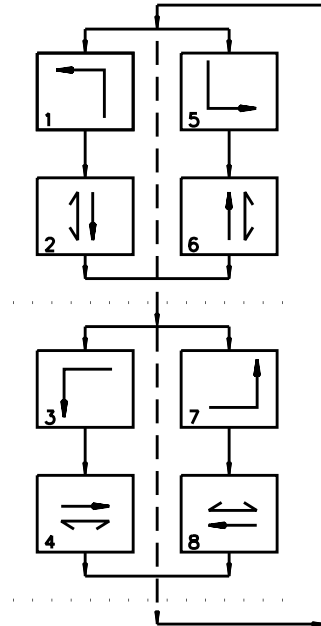


DETECTOR SPACING CHART


POSTED SPEED	NB & SB HWY. 49 VIRTUAL LOOPS	
	LEAD VDZ	LAG VDZ
40 MPH	230'	100'
POSTED SPEED	EB & WB PARKER RD. VIRTUAL LOOPS	
	LEAD VDZ	LAG VDZ
40 MPH	100'	N/A

SIGNAL FACES

12" LENSES

 


2, 3, 4, & 17
7 & 8
11, 12 & 16
14 & 15

 

1
5 & 6
9 & 10
13

ONE SECTION
(SOLID SYMBOL)

 

18 & 19
20 & 21
22 & 23
24 & 25

NOTES:

- ALL SIGNAL HEADS SHALL HAVE BACKPLATES.
- REFER TO SPECIAL PROVISION "RETROREFLECTIVE BACKPLATES" FOR DETAILS ON REQUIREMENTS FOR BACKPLATES.
- REFER TO SPECIAL PROVISIONS FOR DETAILS ON REQUIREMENTS FOR PEDESTRIAN SIGNAL HEADS.
- ALL PEDESTRIAN SIGNAL HEADS CAN BE PLACED INTO OPERATION IF THERE ARE BOTH WHEELCHAIR RAMPS AND A CROSSWALK THAT MEETS A. D. A. S. STANDARD.

NOTES TO CONTRACTOR:

- INSTALL ONE (1) POINT TO POINT RADIO ON POLE A. CONTACT THE CITY OF JONESBORO ENGINEERING DEPARTMENT FOR ANTENNA ORIENTATION, GIVE CITY OTHER POINT TO POINT RADIO, AND TO COORDINATE A COMMUNICATIONS TEST.
- V1 AND V5 ARE VIDEO/RADAR DETECTORS.
- V3 AND V7 ARE VIDEO DETECTORS.

VIRTUAL 6"x6" PULSE VDZ (TYPICAL)
LOCATED 100' BEHIND STOP LINE

EXIST. R.O.W.

SIGNAL HEAD (TYPICAL)

EXIST. R.O.W.

VIRTUAL 6"x6" PULSE VDZ (TYPICAL)
Vz11 LOCATED 85' BEHIND STOP LINE

HWY. 49

PROP. R.O.W.

6"x6" PULSE LOOP DETECTION ZONE (TYPICAL)
LOCATED 100' BEHIND STOP LINE

6"x6" PULSE LOOP DETECTION ZONE (TYPICAL)
LOCATED 230' BEHIND STOP LINE

LOCAL RADIO WITH ANTENNA, CAT 5E CABLE, MOUNTED TO POLE A

SERVICE POINT AND MAIN BREAKER (INSTALLED IN STAGED CONSTRUCTION) BY CONTRACTOR WITHIN 10 FEET OF PERMANENT CONTROLLER, 2" DIA. NMC TO CONCRETE PULL BOX (TYPE 3 HD) AND INTO PERMANENT CONTROLLER.

INSTALL BATTERY BACKUP SYSTEM

VIRTUAL 6"x6" PULSE VDZ (TYPICAL)
LOCATED 100' BEHIND STOP LINE

PARKER RD.

VIRTUAL 6"x6" PULSE VDZ (TYPICAL)
LOCATED 100' BEHIND STOP LINE

VIRTUAL 6"x50" PRESENCE VDZ (TYPICAL)


EXIST. R.O.W.

HIGHWAY 49 AND PARKER ROAD POLE DIMENSIONS

POLE	MAST ARM	*MAST ARM ANGLE	**HAND HOLE	VERT. SHAFT	LUM. ARM	*LUM. ANGLE
A	60'	294°	180°	50'	10'	204°
B	N/A	N/A	N/A	10'	N/A	N/A
C	44'	20°	90°	35'	15'	290°
D	N/A	N/A	N/A	6'	N/A	N/A
E	70'	110°	90°	35'	20'	20°
F	N/A	N/A	N/A	10'	N/A	N/A
G	64'	215°	180°	35'	15'	125°

* MAST ARM AND LUMINAIRE ARM ANGLE MEASURED FROM PLAN NORTH = 0°, CLOCKWISE ROTATION.

** HAND HOLE LOCATION MEASURED CLOCKWISE FROM MAST ARM. POLES D (SEE PEDESTRIAN PUSH BUTTON PEDESTAL DETAIL).

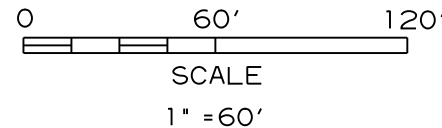

DATE REVISED	DATE REVISED	FED. RD. DIST. NO.	STATE	JOB NO.	SHEET NO.	TOTAL SHEETS
		6	ARK.	100879	57	97
SIGNALIZATION PLAN SHEET						



DESIGN PARAMETERS

POSTED SPEED LIMIT:
40 MPH EAST AND WEST APPROACH
45 MPH NORTH AND SOUTH APPROACH

NO BUS STOPS
NO RAILROAD TRACKS
NO EXISTING INTERCONNECTIONS
NO FIRE STATION
NO PARKING
NO SIGHT DISTANCE RESTRICTIONS

LOCATION OF STOP LINES SHOWN ON
PERMANENT PAVEMENT MARKING
DETAILS (SEE SEPARATE SHEET).

MINIMUM CLEAR ZONE DISTANCE
4 FEET BEHIND CURB

HIGHWAY 49 AND PARKER ROAD
POLE LOCATIONS

POLE	LOCATION & STATION	OFFSET	X, Y COORDINATES
A	HWY. 49 - STA. 119+90.99	55.37' RT.	1691508.01, 538989.76
B	HWY. 49 - STA. 119+86.11	68.42' RT.	1691518.08, 538980.26
C	HWY. 49 - STA. 119+02.48	53.07' RT.	1691474.31, 538911.99
D	HWY. 49 - STA. 118+97.11	46.86' RT.	1691466.73, 538909.24
E	HWY. 49 - STA. 118+99.63	67.07' LT.	1691360.31, 538950.03
F	HWY. 49 - STA. 119+13.69	75.78' LT.	1691357.23, 538966.96
G	HWY. 49 - STA. 120+10.09	54.35' LT.	1691415.85, 539052.30

TOP OF POLE FOUNDATION ELEVATION SHALL BE THREE (3) INCHES ABOVE THE FINISHED SURFACE ELEVATION AT THE LOCATIONS SHOWN ABOVE.

TOP OF POLE FOUNDATION ELEVATION MAY BE INCREASED IN ACCORDANCE WITH STANDARD DRAWING SD-11.

POLE D (SEE PEDESTRIAN PUSH BUTTON PEDESTAL DETAIL).

POLE "A" FOUNDATION SHALL BE INSTALLED FLUSH WITH THE SIDEWALK.
ELEVATION = 381.39

POLE "B" FOUNDATION SHALL BE INSTALLED FLUSH WITH THE SIDEWALK.
ELEVATION = 381.37

POLE "C" FOUNDATION SHALL BE INSTALLED FLUSH WITH THE SIDEWALK.
ELEVATION = 384.01

POLE "D" FOUNDATION SHALL BE INSTALLED FLUSH WITH THE SIDEWALK.
ELEVATION = 384.36



POLE "E" FOUNDATION SHALL BE INSTALLED FLUSH WITH THE SIDEWALK.
ELEVATION = 390.02

POLE "F" FOUNDATION SHALL BE INSTALLED FLUSH WITH THE SIDEWALK.
ELEVATION = 389.68


POLE "G" FOUNDATION SHALL BE INSTALLED FLUSH WITH THE SIDEWALK.
ELEVATION = 385.04

SEE SHEET 50 FOR PUSH BUTTON LOCATION DETAIL.

NOTE TO CONTRACTOR:
TRAFFIC SIGNAL OPERATIONS SHALL BE MAINTAINED
THROUGHOUT ALL CONSTRUCTION PHASES.

 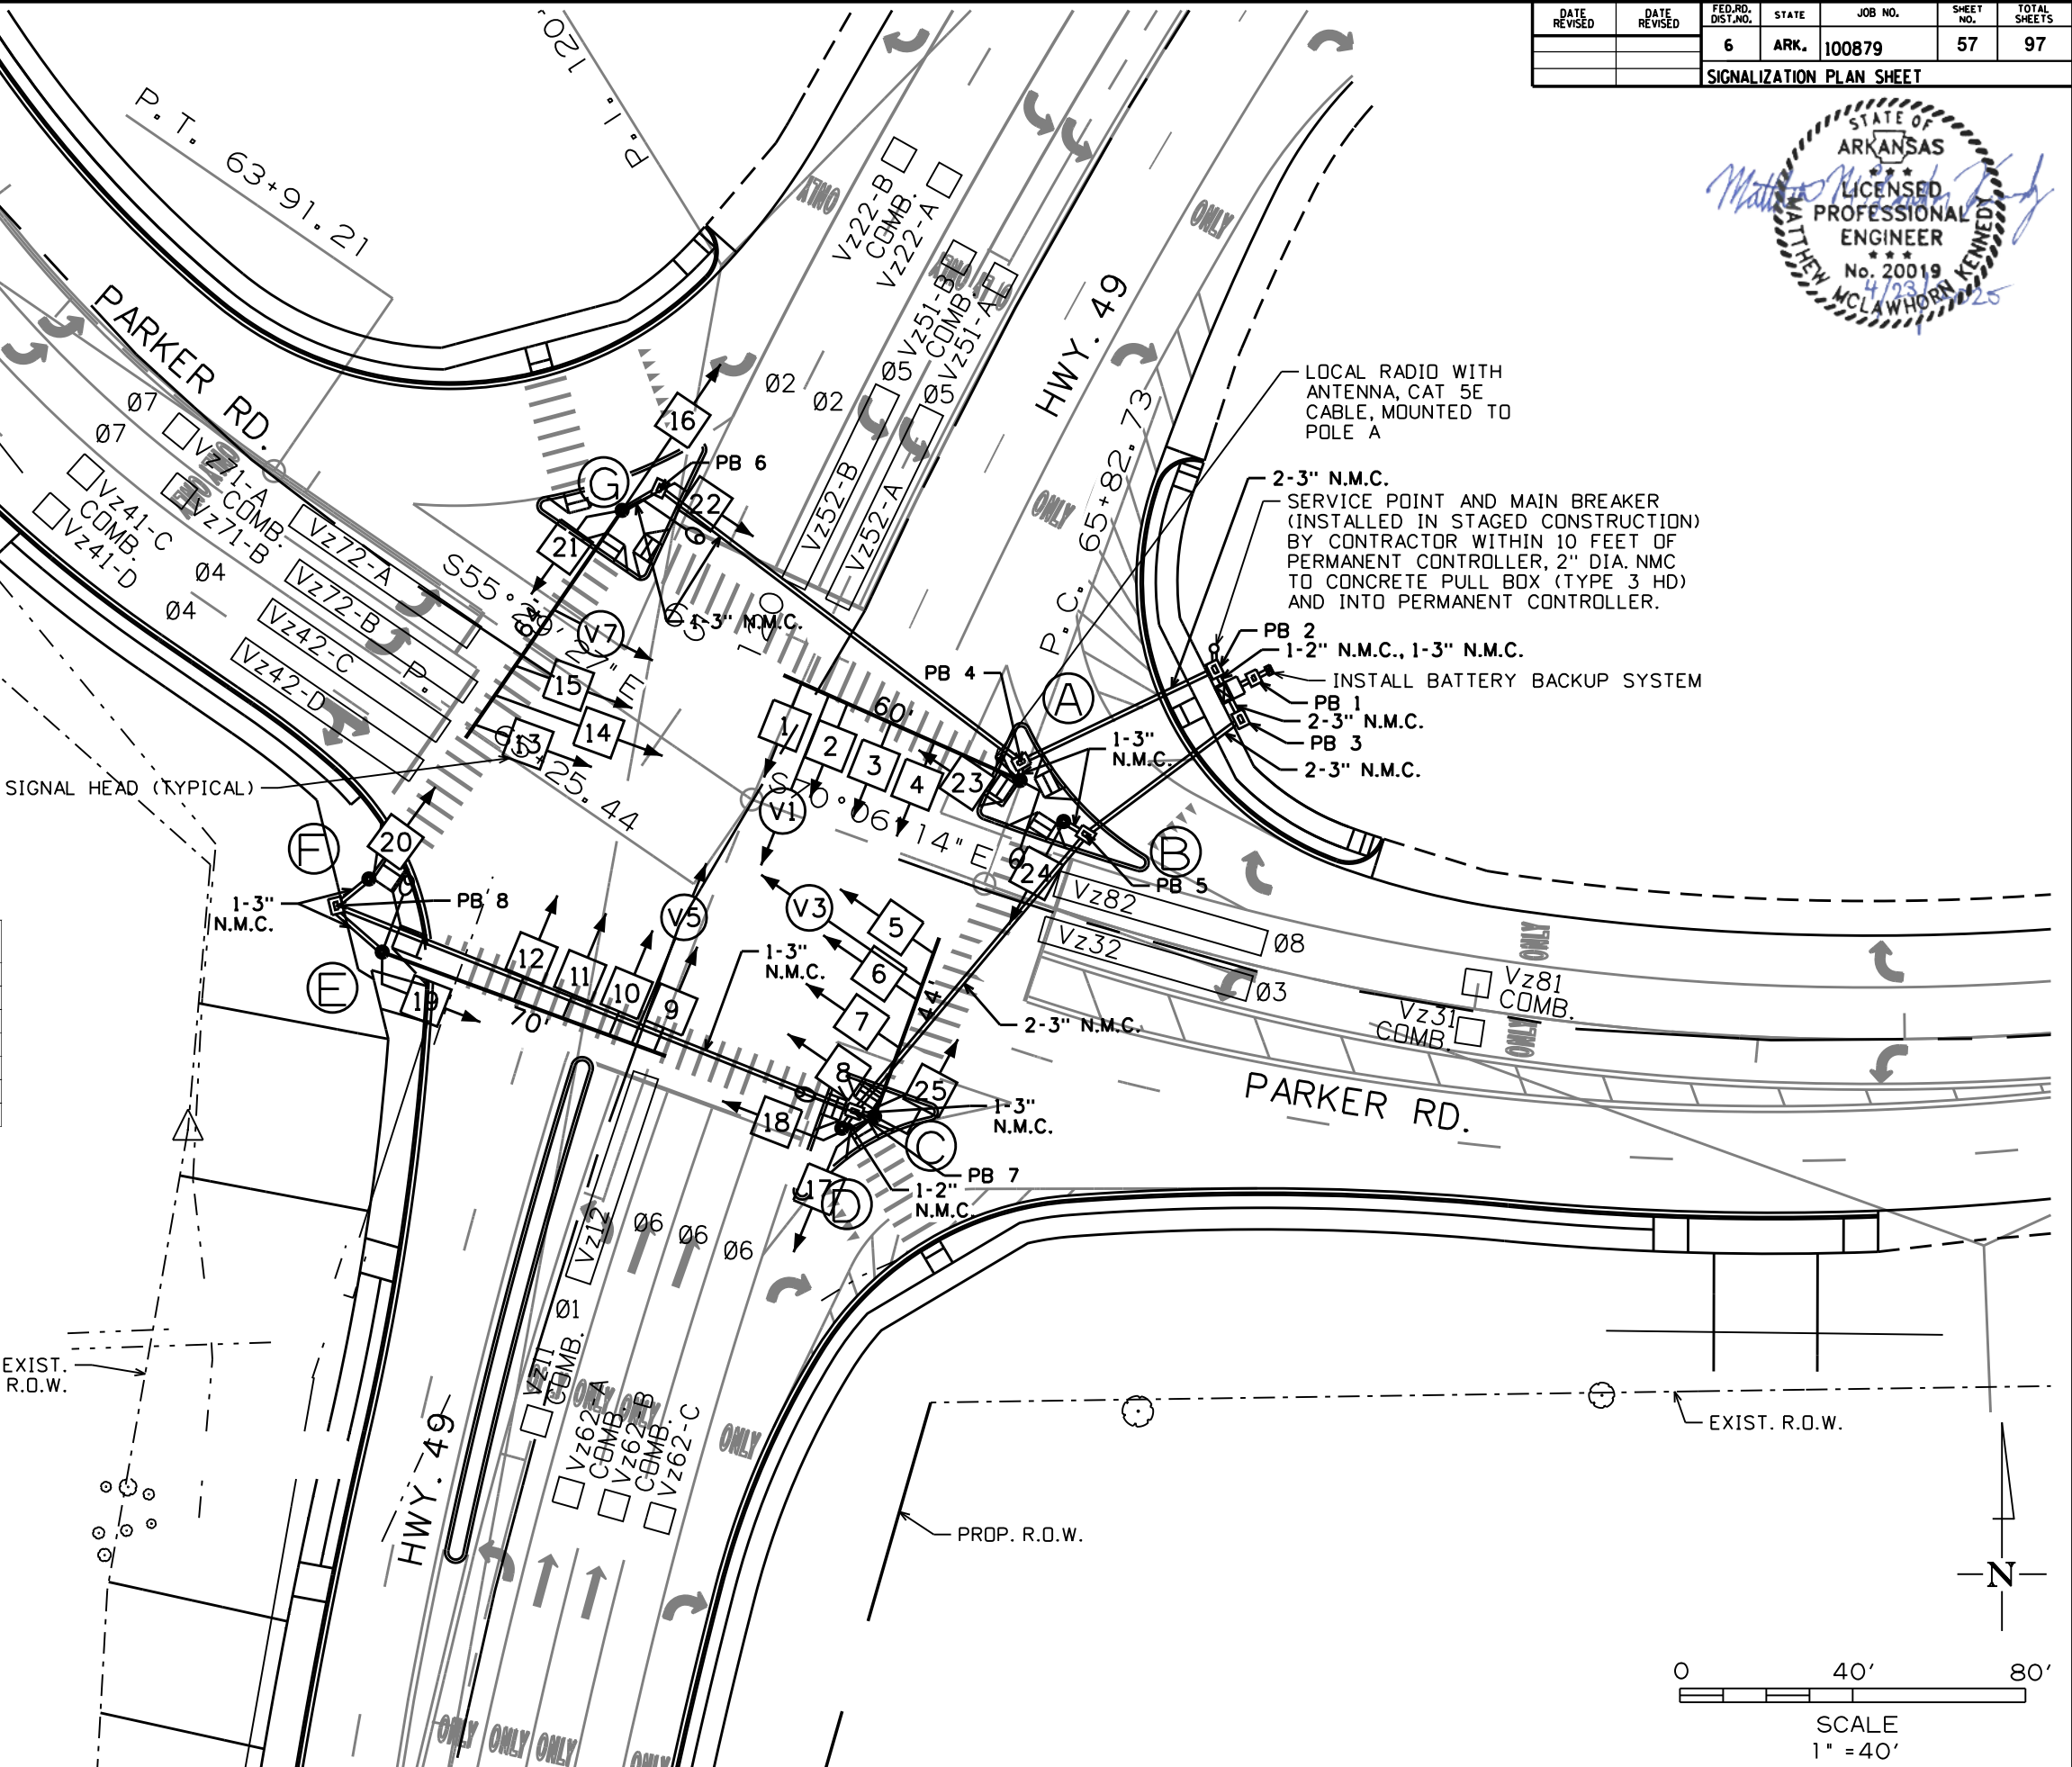

DATE REVISED	DATE REVISED	FED. RD. DIST. NO.	STATE	JOB NO.	SHEET NO.	TOTAL SHEETS
		6	ARK.	100879	58	97
SIGNALIZATION PLAN SHEET						

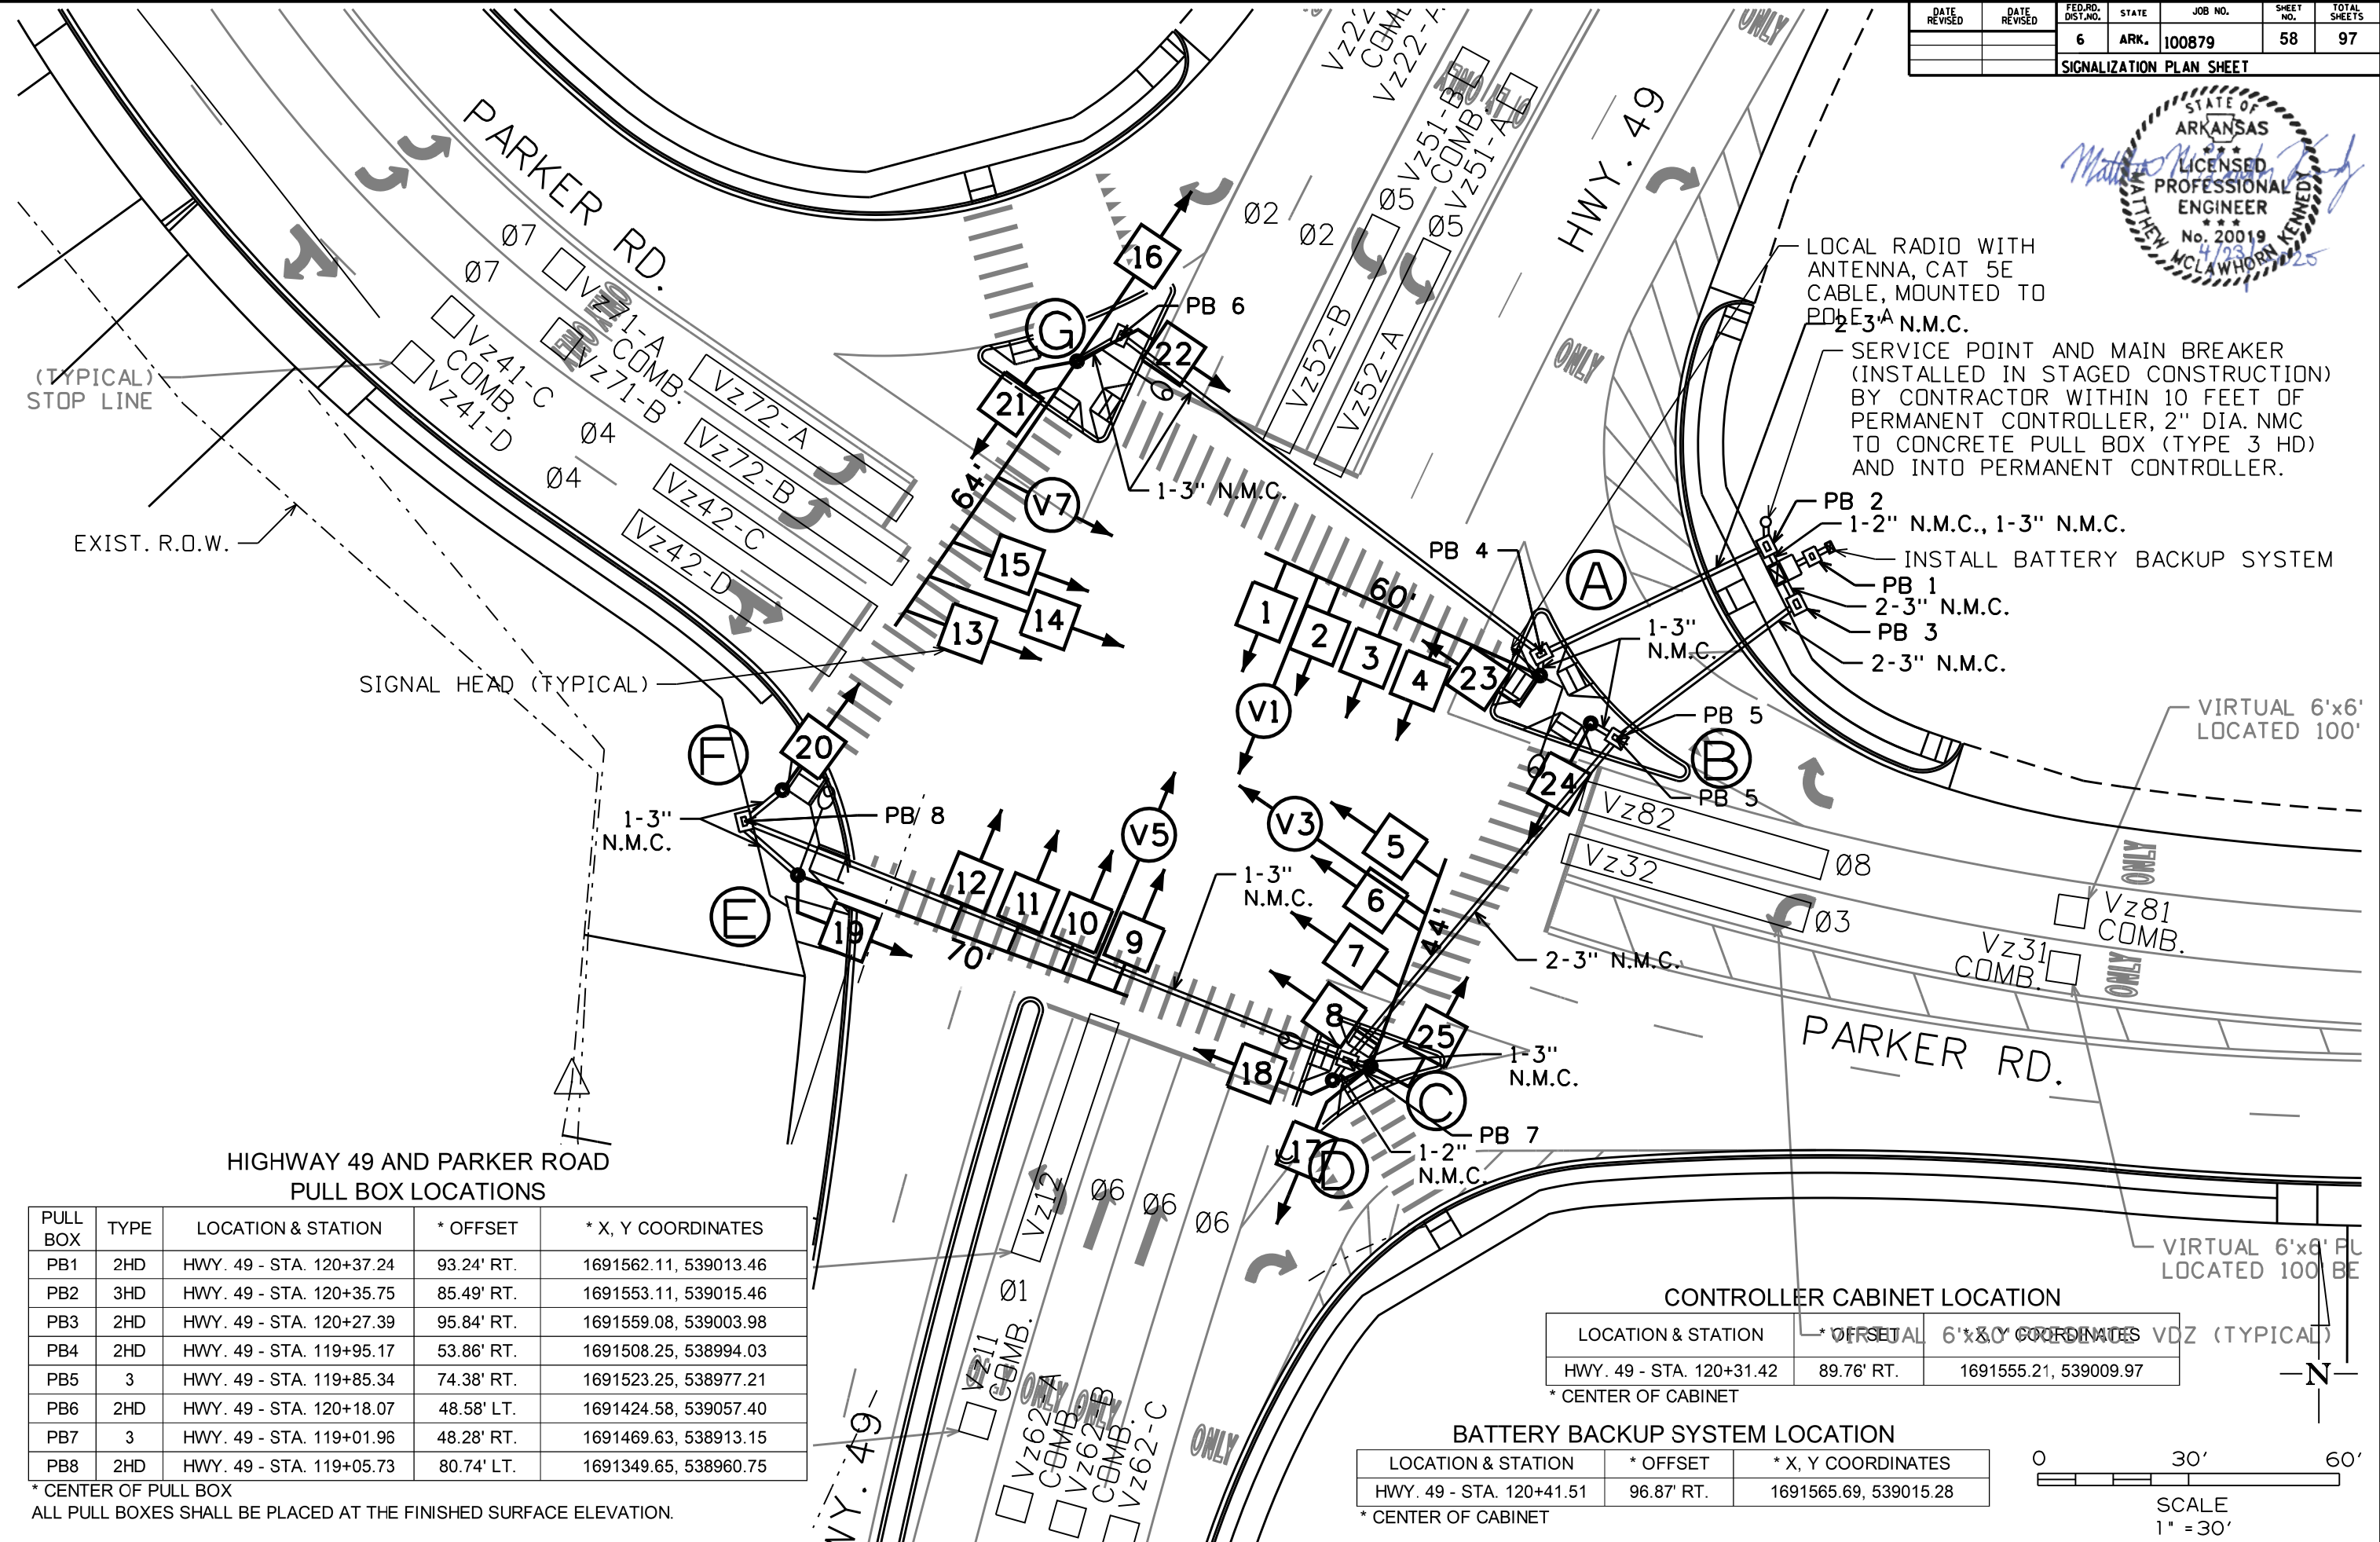

HIGHWAY 49 AND PARKER ROAD
PULL BOX LOCATIONS

PULL BOX	TYPE	LOCATION & STATION	* OFFSET	* X, Y COORDINATES
PB1	2HD	HWY. 49 - STA. 120+37.24	93.24' RT.	1691562.11, 539013.46
PB2	3HD	HWY. 49 - STA. 120+35.75	85.49' RT.	1691553.11, 539015.46
PB3	2HD	HWY. 49 - STA. 120+27.39	95.84' RT.	1691559.08, 539003.98
PB4	2HD	HWY. 49 - STA. 119+95.17	53.86' RT.	1691508.25, 538994.03
PB5	3	HWY. 49 - STA. 119+85.34	74.38' RT.	1691523.25, 538977.21
PB6	2HD	HWY. 49 - STA. 120+18.07	48.58' LT.	1691424.58, 539057.40
PB7	3	HWY. 49 - STA. 119+01.96	48.28' RT.	1691469.63, 538913.15
PB8	2HD	HWY. 49 - STA. 119+05.73	80.74' LT.	1691349.65, 538960.75


* CENTER OF PULL BOX
ALL PULL BOXES SHALL BE PLACED AT THE FINISHED SURFACE ELEVATION.

CONTROLLER CABINET LOCATION


LOCATION & STATION	* OFFSET	* X, Y COORDINATES
HWY. 49 - STA. 120+31.42	89.76' RT.	1691555.21, 539009.97
* CENTER OF CABINET		

BATTERY BACKUP SYSTEM LOCATION

LOCATION & STATION	* OFFSET	* X, Y COORDINATES
HWY. 49 - STA. 120+41.51	96.87' RT.	1691565.69, 539015.28
* CENTER OF CABINET		

 

DATE REVISED	DATE REVISED	FED. RD. DIST. NO.	STATE	JOB NO.	SHEET NO.	TOTAL SHEETS
		6	ARK.	100879	59	97
SIGNALIZATION PLAN SHEET						

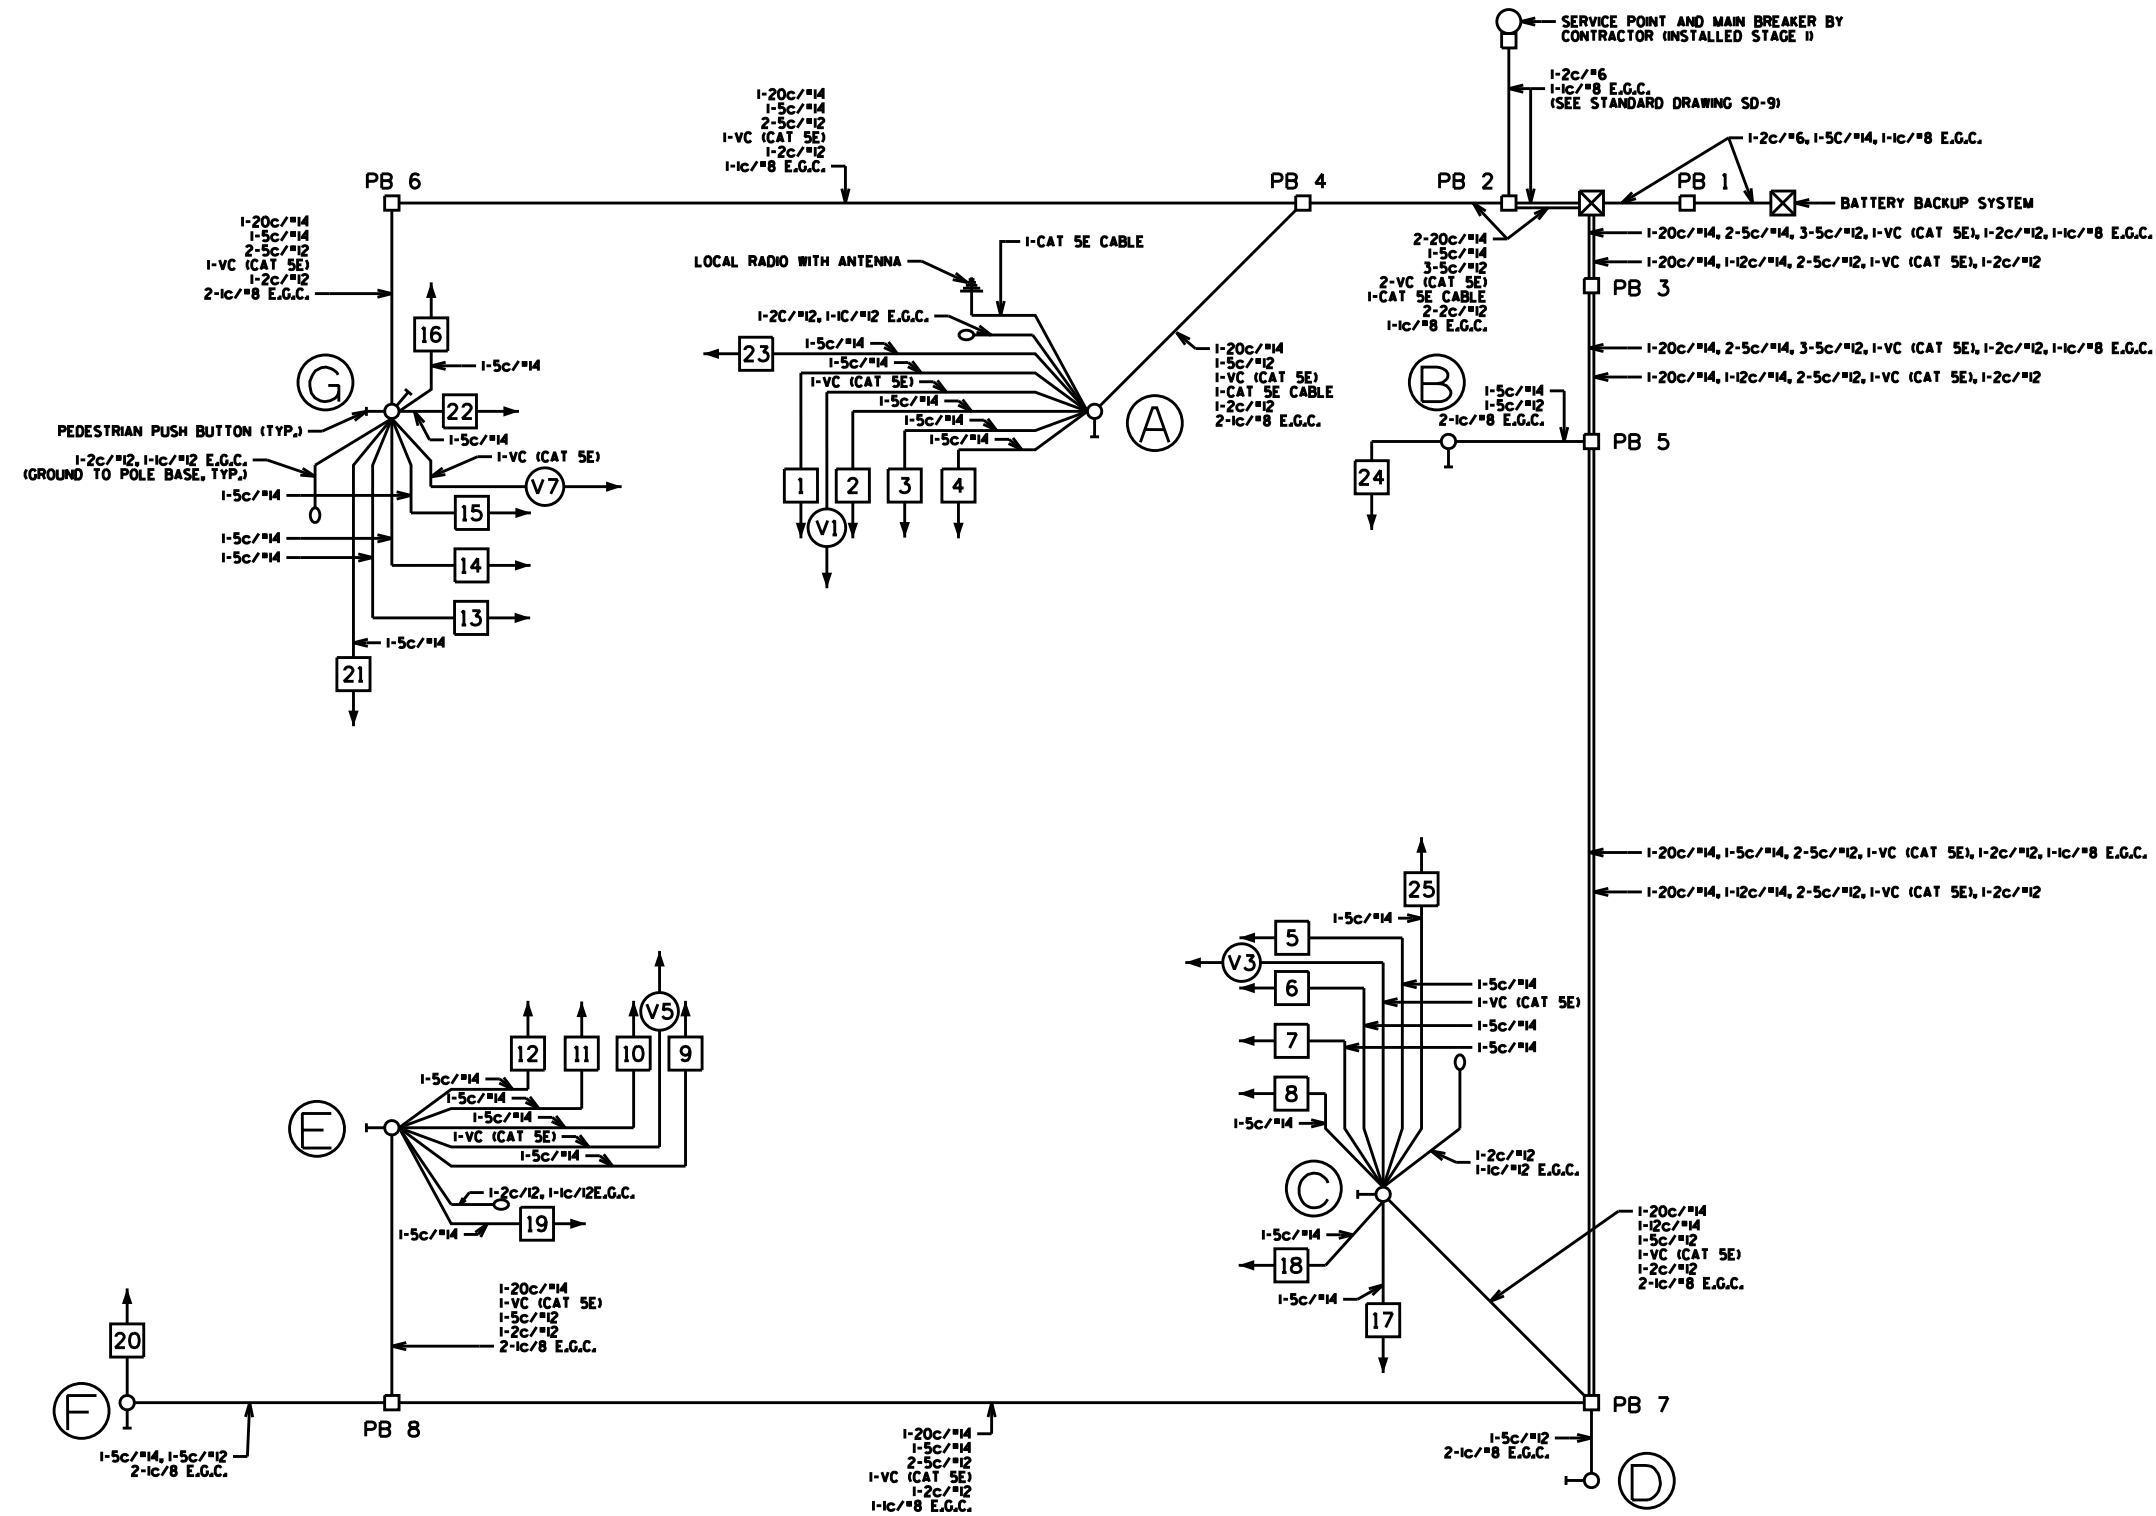


WIRING DIAGRAM

NOTES TO CONTRACTOR₁

- NOTES TO CONTRACTOR:
1. ONE SEPARATE 1-5c/*12 IS RUN TO EACH POLE FOR THE PEDESTRIAN PUSH BUTTON.
 2. ALL DETECTOR RACK CHANNELS, INCLUDING UNUSED, SHALL BE BROUGHT TO TERMINAL STRIP IN DETECTOR AREA ON CABINET.
 3. THE LOCAL GOVERNMENT SHALL BE RESPONSIBLE FOR PROVIDING POWER TO THE SERVICE POINT.
 4. SEE GROUNDING ARRAY DETAIL ON SHEET 48

PHASING DIAGRAM

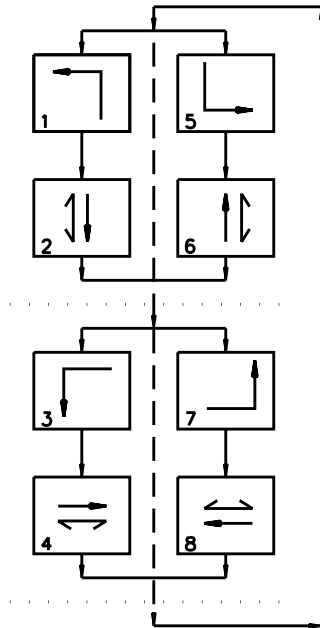

DETECTOR CHART


DETECTOR SYSTEM DESCRIPTION: JOB 100879											
HIGHWAY 49 AND PARKER RD. DETECTOR ASSIGNMENTS				HARDWARE INPUTS BY SUPPLIER			PROGRAM ASSIGNMENTS			COMMENTS	TUBE LENGTHS
DET. ID #	LOCATION DIRECTION	TYPE	DET. #	CAB. TRM. #	AMP CHN. #	CON. IMP. #	PHS	SYSTEM DET. #	MASTER SYSTEM DETECTOR NUMBERS		
Vz11	NB LEFT TURN FAR	COMB.				V9	1	1		CAMERA V1	MAST ARM
Vz12	NB LEFT TURN	LOCAL				V1	1			CAMERA V1	MOUNTED
Vz21 A&B	SB ADVANCE	LOCAL				V2	2			CAMERA V5	MAST ARM
Vz22 A&B	SB NEAR	COMB.				V10	2	2		CAMERA V5	MOUNTED
Vz31	WB LEFT TURN FAR	COMB.				V11	3	3		CAMERA V7	74"
Vz32	WB LEFT TURN	LOCAL				V3	3			CAMERA V7	74"
Vz41 C&D	EB ADVANCE	COMB.				V4	4	4		CAMERA V3	74"
Vz42 C&D	EB NEAR	LOCAL				V12	4			CAMERA V3	74"
Vz51 A&B	SB LEFT TURN FAR	COMB.				V13	5	5		CAMERA V5	MAST ARM
Vz52 A&B	SB LEFT TURN	LOCAL				V5	5			CAMERA V5	MOUNTED
Vz61 A,B,&C	NB ADVANCE	LOCAL				V6	6			CAMERA V1	MAST ARM
Vz62 A,B,&C	NB NEAR	COMB.				V14	6	6		CAMERA V1	MOUNTED
Vz71 A&B	EB LEFT TURN FAR	COMB.				V15	7	7		CAMERA V3	74"
Vz72 A&B	EB LEFT TURN	LOCAL				V7	7			CAMERA V3	74"
Vz81	WB ADVANCE	COMB.				V16	8	8		CAMERA V7	74"
Vz82	WB NEAR	LOCAL				V8	8			CAMERA V7	74"
PB2 A&B	PARKER W. LEG	PED.				P2	2				
PB4 A&B	HWY. 49 S. LEG	PED.				P4	4				
PB6 A&B	PARKER E. LEG	PED.				P6	6				
PB8 A&B	HWY. 49 N. LEG	PED.				P8	8				
					SPARE:						

CONTROLLER INPUT ABBREVIATIONS:
V = VEHICLE INPUT
D = SYSTEM OR AUXILIARY INPUT
P = PEDESTRIAN INPUT

NOTE: "AMP CHN =" REFERS TO THE RACK OUTPUT POSITION.
THIS IS WIRED TO CONTROLLER INPUT DETECTOR NUMBER WHICH IS PROGRAMMED TO ACTUATE THE DESIGNATED PHASE.
EXAMPLE: V9 = SYSTEM DETECTOR 1, V10 = SYSTEM DETECTOR 2

SIGNAL FACES

12" LENSES

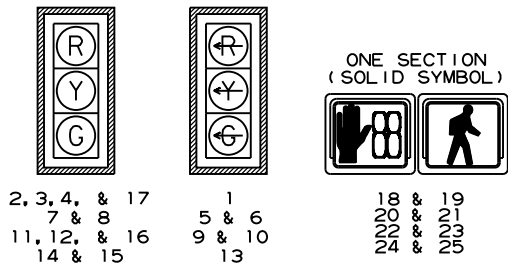

- NOTES:
- ALL SIGNAL HEADS SHALL HAVE BACKPLATES.
 - REFER TO SPECIAL PROVISION "RETROREFLECTIVE BACKPLATES" FOR DETAILS ON REQUIREMENTS FOR BACKPLATES.
 - REFER TO SPECIAL PROVISIONS FOR DETAILS ON REQUIREMENTS FOR PEDESTRIAN SIGNAL HEADS.
 - ALL PEDESTRIAN SIGNAL HEADS CAN BE PLACED INTO OPERATION IF THERE ARE BOTH WHEELCHAIR RAMPS AND A CROSSWALK THAT MEETS A.D.A.S. STANDARD.

INTERVAL CHART

SIGNAL FACES	HIGHWAY 49 AND PARKER RD.																FLASH SEQUENCE
	1+5	CLR.	1+6	CLR.	2+5	CLR.	2+6	CLR.	3+7	CLR.	3+8	CLR.	4+7	CLR.	4+8	CLR.	
1	←G	*	←G	*	←R	←R	←R	←R	←R	←R	←R	←R	←R	←R	←R	←R	←R
2, 3, 4, & 17	R	R	G	**	R	R	G	**	R	R	R	R	R	R	R	R	R
5 & 6	←R	←R	←R	←R	←R	←R	←R	←R	←G	*	←R	←R	←G	*	←R	←R	←R
7 & 8	R	R	R	R	R	R	R	R	R	R	R	R	G	**	G	**	R
9 & 10	←G	*	←R	←R	←G	*	←R	←R	←R	←R	←R	←R	←R	←R	←R	←R	←R
11, 12, & 16	R	R	R	R	G	**	G	**	R	R	R	R	R	R	R	R	R
13	←R	←R	←R	←R	←R	←R	←R	←R	←G	*	←G	*	←R	←R	←R	←R	←R
14 & 15	R	R	R	R	R	R	R	R	R	R	G	**	R	R	G	**	R
18 & 19	DW	DW	DW	DW	DW	DW	DW	DW	DW	DW	DW	DW	W	FDW	W	FDW	BLK
20 & 21	DW	DW	DW	DW	W	FDW	W	FDW	DW	DW	DW	DW	DW	DW	DW	DW	BLK
22 & 23	DW	DW	DW	DW	DW	DW	DW	DW	DW	DW	W	FDW	DW	DW	W	FDW	BLK
24 & 25	DW	DW	W	FDW	DW	DW	W	FDW	DW	DW	DW	DW	DW	DW	DW	DW	BLK

* DENOTES GREEN OR YELLOW ARROW DEPENDING ON NEXT PHASE
** DENOTES GREEN OR YELLOW BALL DEPENDING ON NEXT PHASE

DATE REVISED	DATE REVISED	FED.RD. DIST.NO.	STATE	JOB NO.	SHEET NO.	TOTAL SHEETS
		6	ARK.	100879	60	97
SIGNALIZATION PLAN SHEET						




DATE REVISED	DATE REVISED	FED. RD. DIST. NO.	STATE	JOB NO.	SHEET NO.	TOTAL SHEETS
		6	ARK.	100879	61	97
CROSS SECTIONS						

STAGE I

STAGE 2

STAGE I

STAGE 2

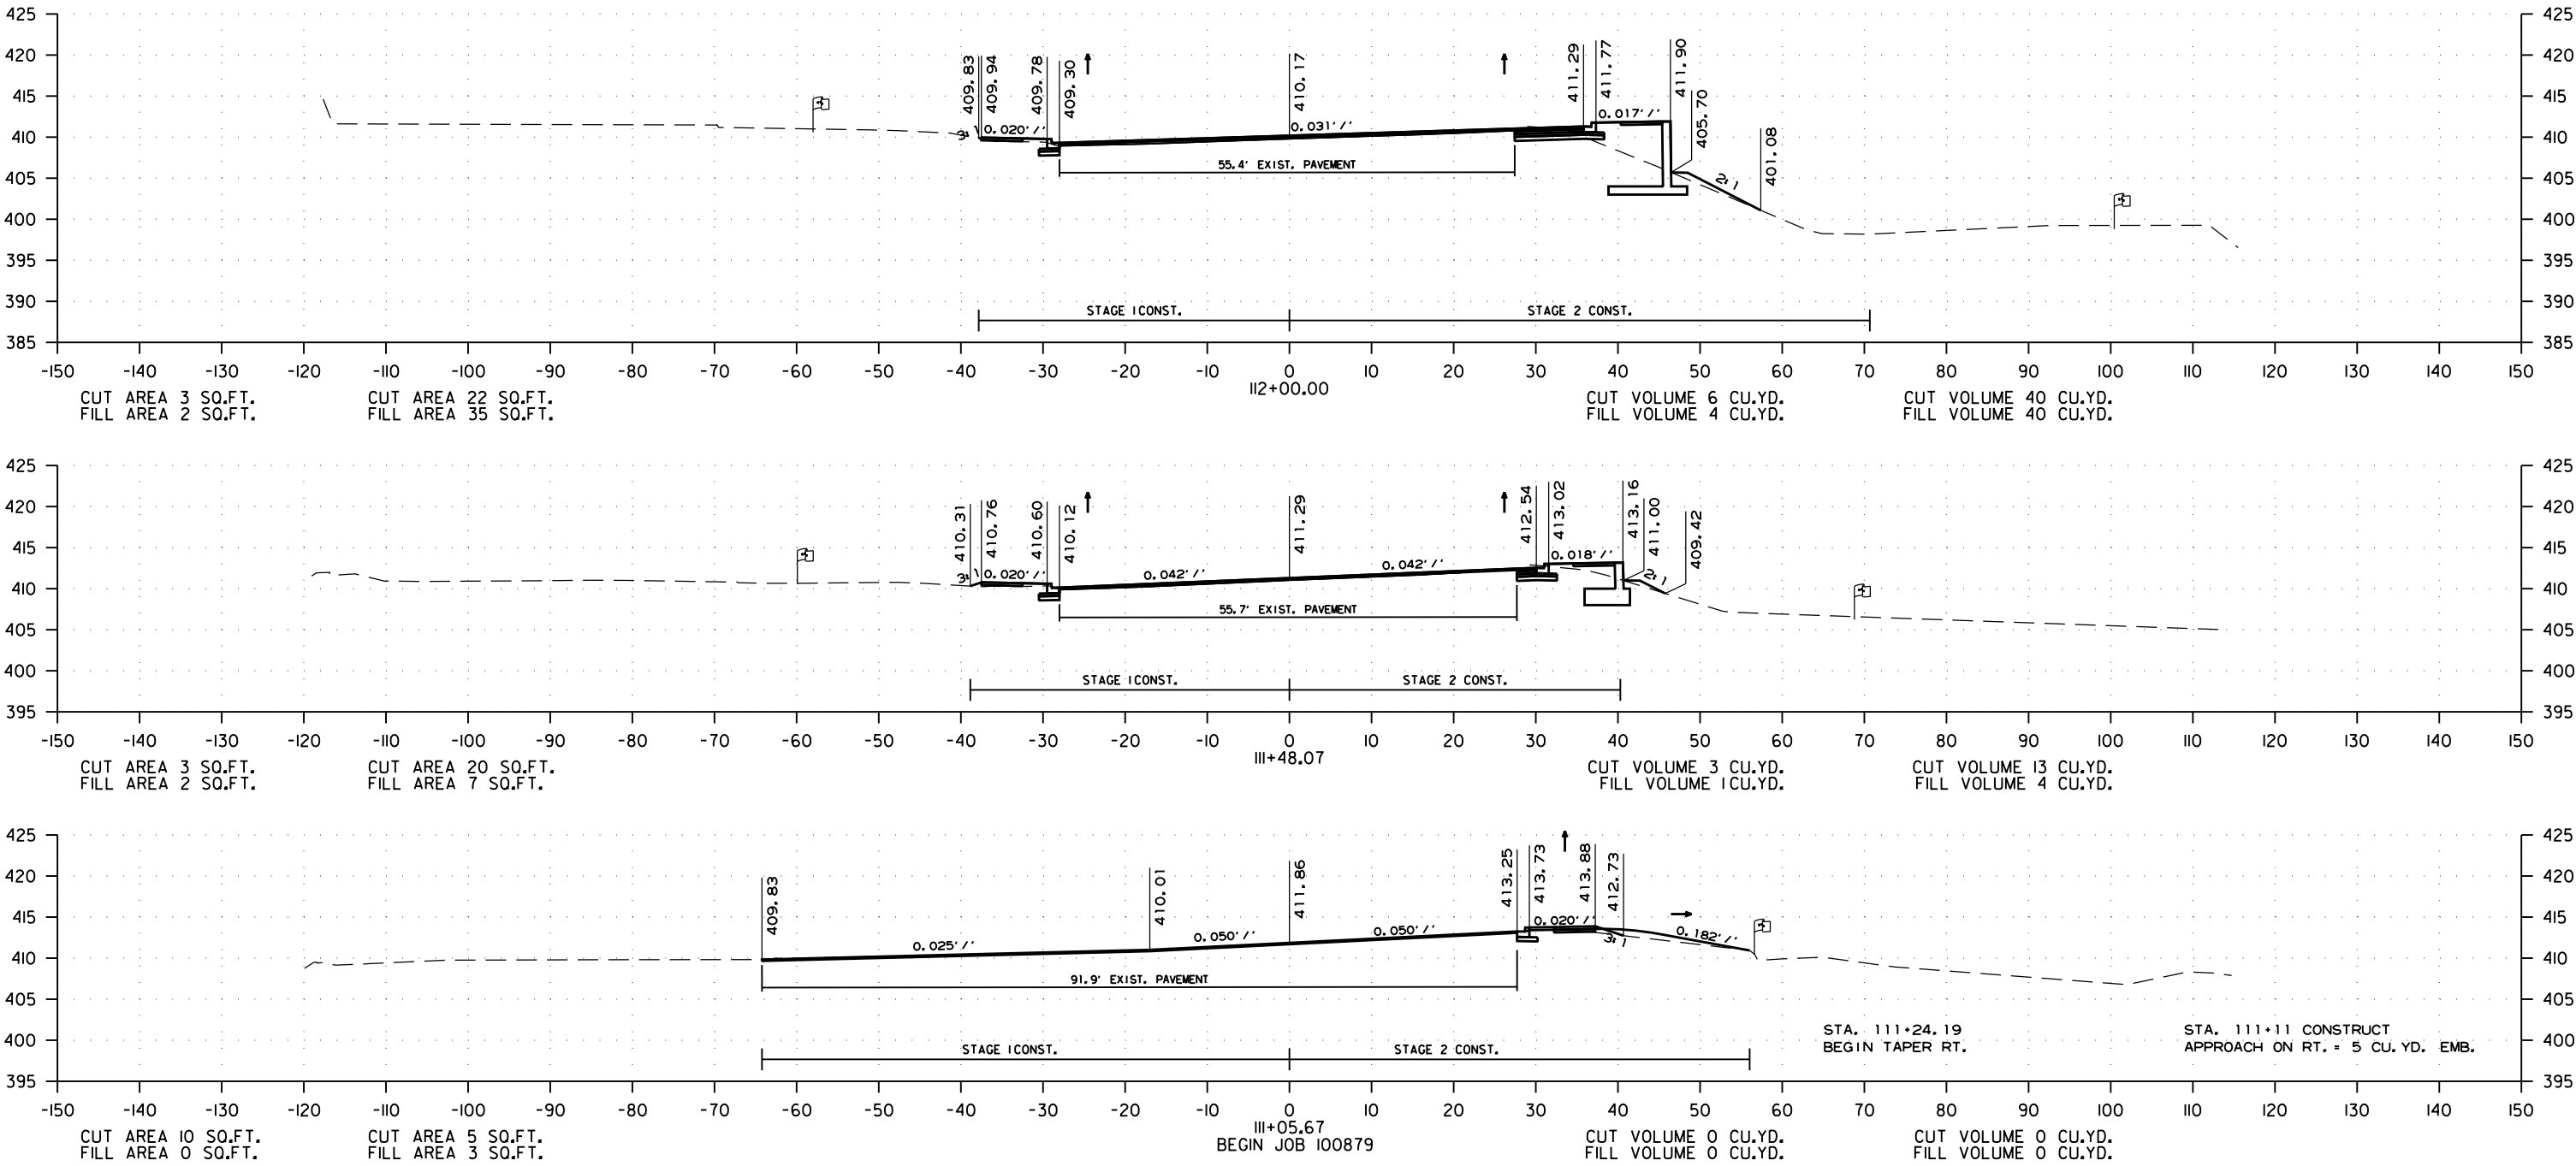

HWY. 49 - CROSS SECTION FROM STA. 111+24.19 TO STA. 112+00.00


DATE REVISED	DATE REVISED	FED. RD. DIST. NO.	STATE	JOB NO.	SHEET NO.	TOTAL SHEETS
		6	ARK.	100879	62	97
CROSS SECTIONS						

STAGE I

STAGE 2

STAGE I

STAGE 2

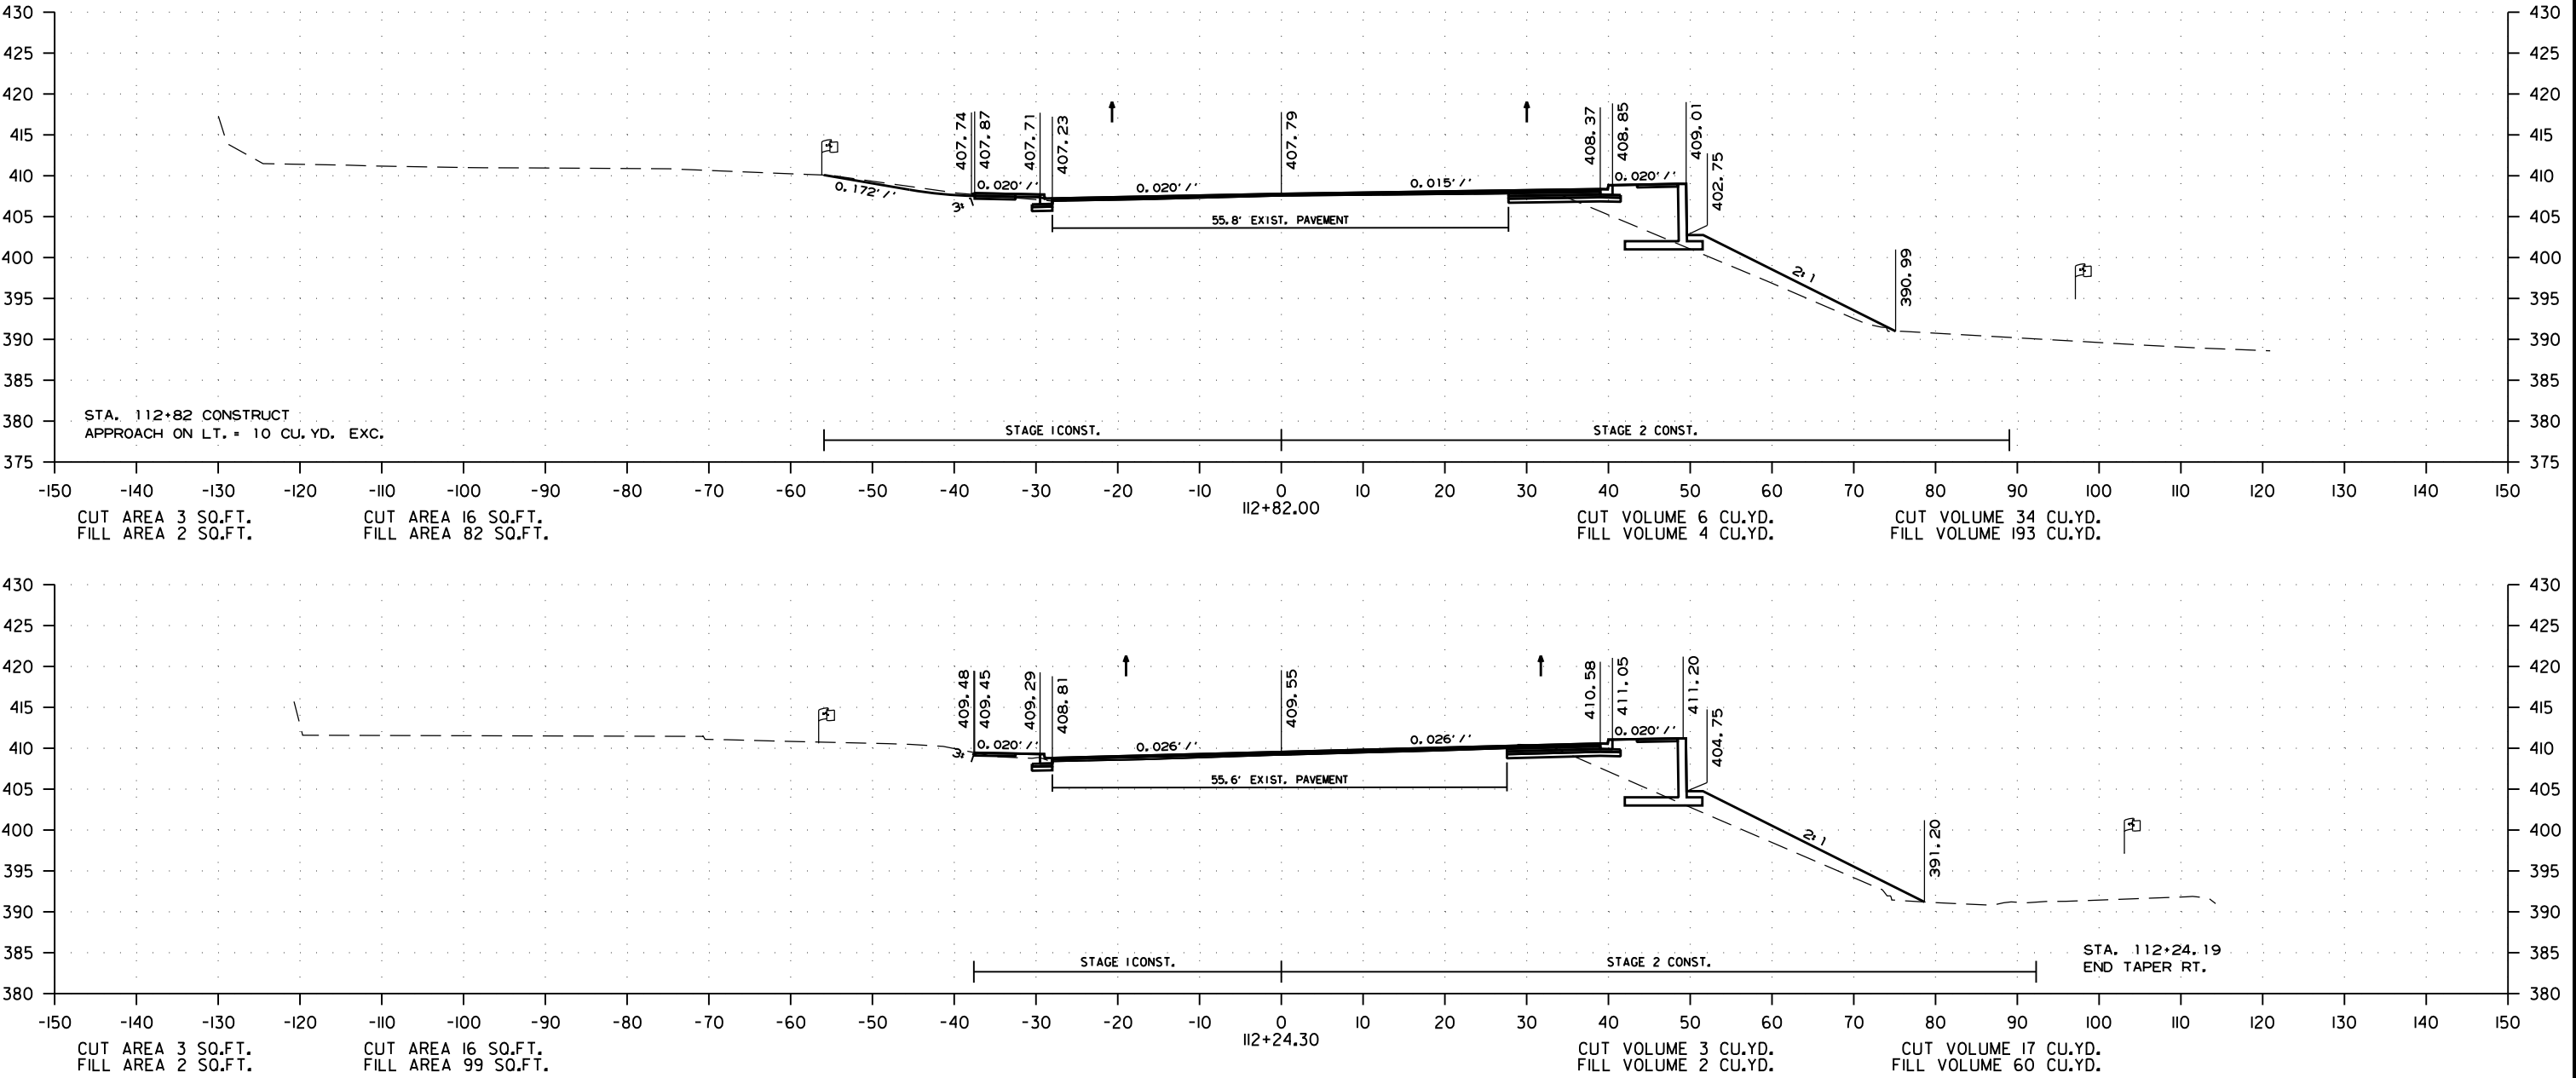

HWY. 49 - CROSS SECTION FROM STA 112+24.30 TO STA. 112+82.00


DATE REVISED	DATE REVISED	FED. RD. DIST. NO.	STATE	JOB NO.	SHEET NO.	TOTAL SHEETS
		6	ARK.	100879	63	97
CROSS SECTIONS						

STAGE 1

STAGE 2

STAGE 1

STAGE 2

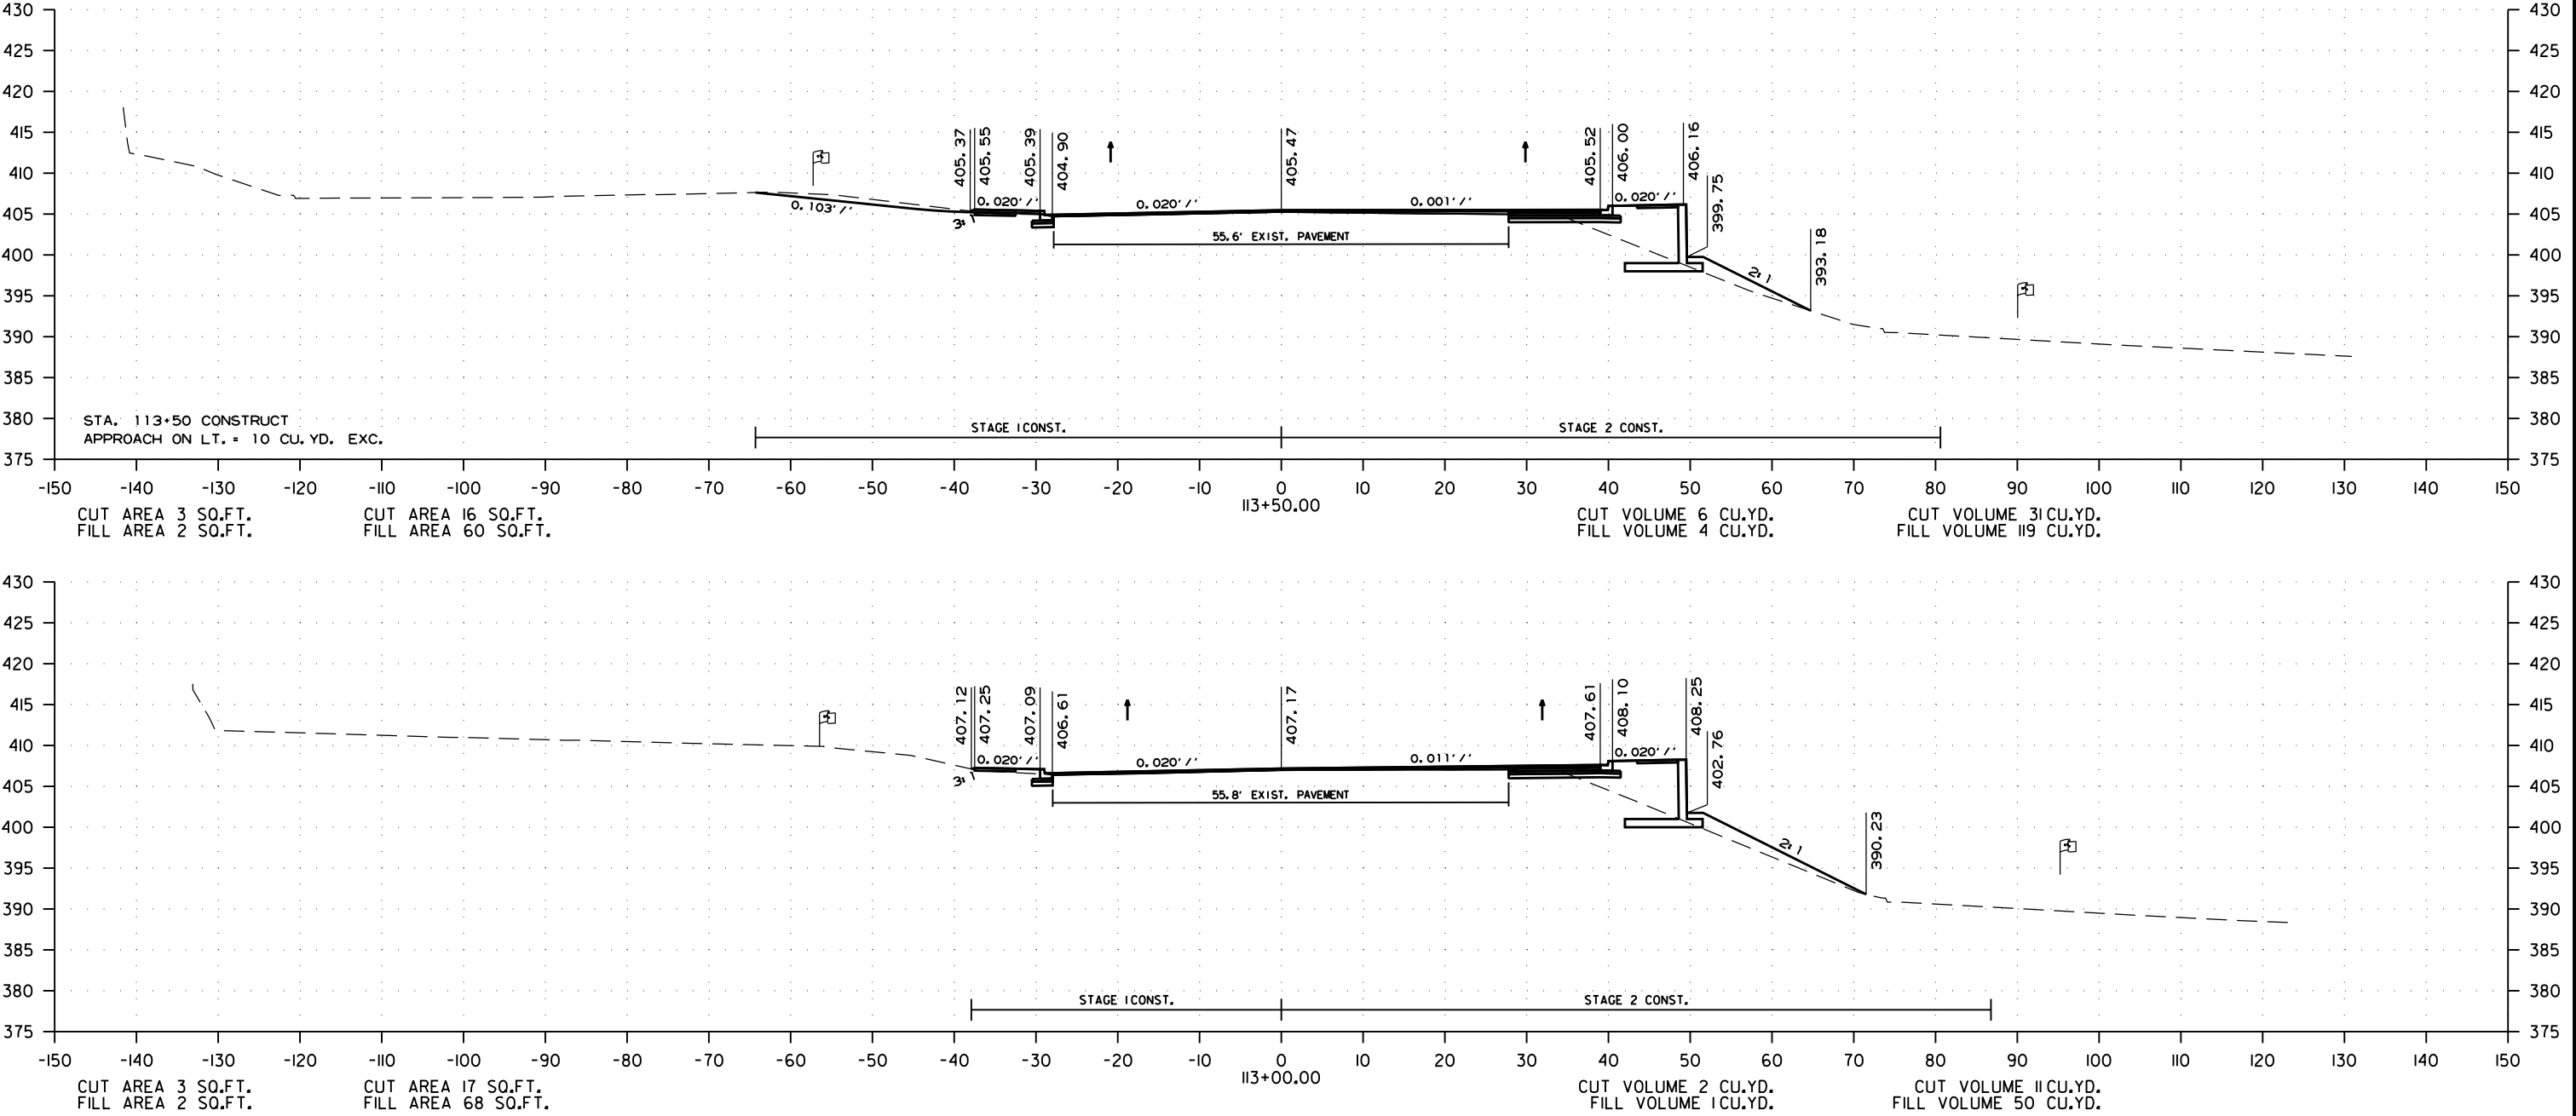

HWY. 49 - CROSS SECTION FROM STA. 113+00.00 TO STA. 113+50.00


DATE REVISED	DATE REVISED	FED. RD. DIST. NO.	STATE	JOB NO.	SHEET NO.	TOTAL SHEETS
		6	ARK.	100879	64	97
CROSS SECTIONS						

STAGE 1

STAGE 2


STAGE 1

STAGE 2

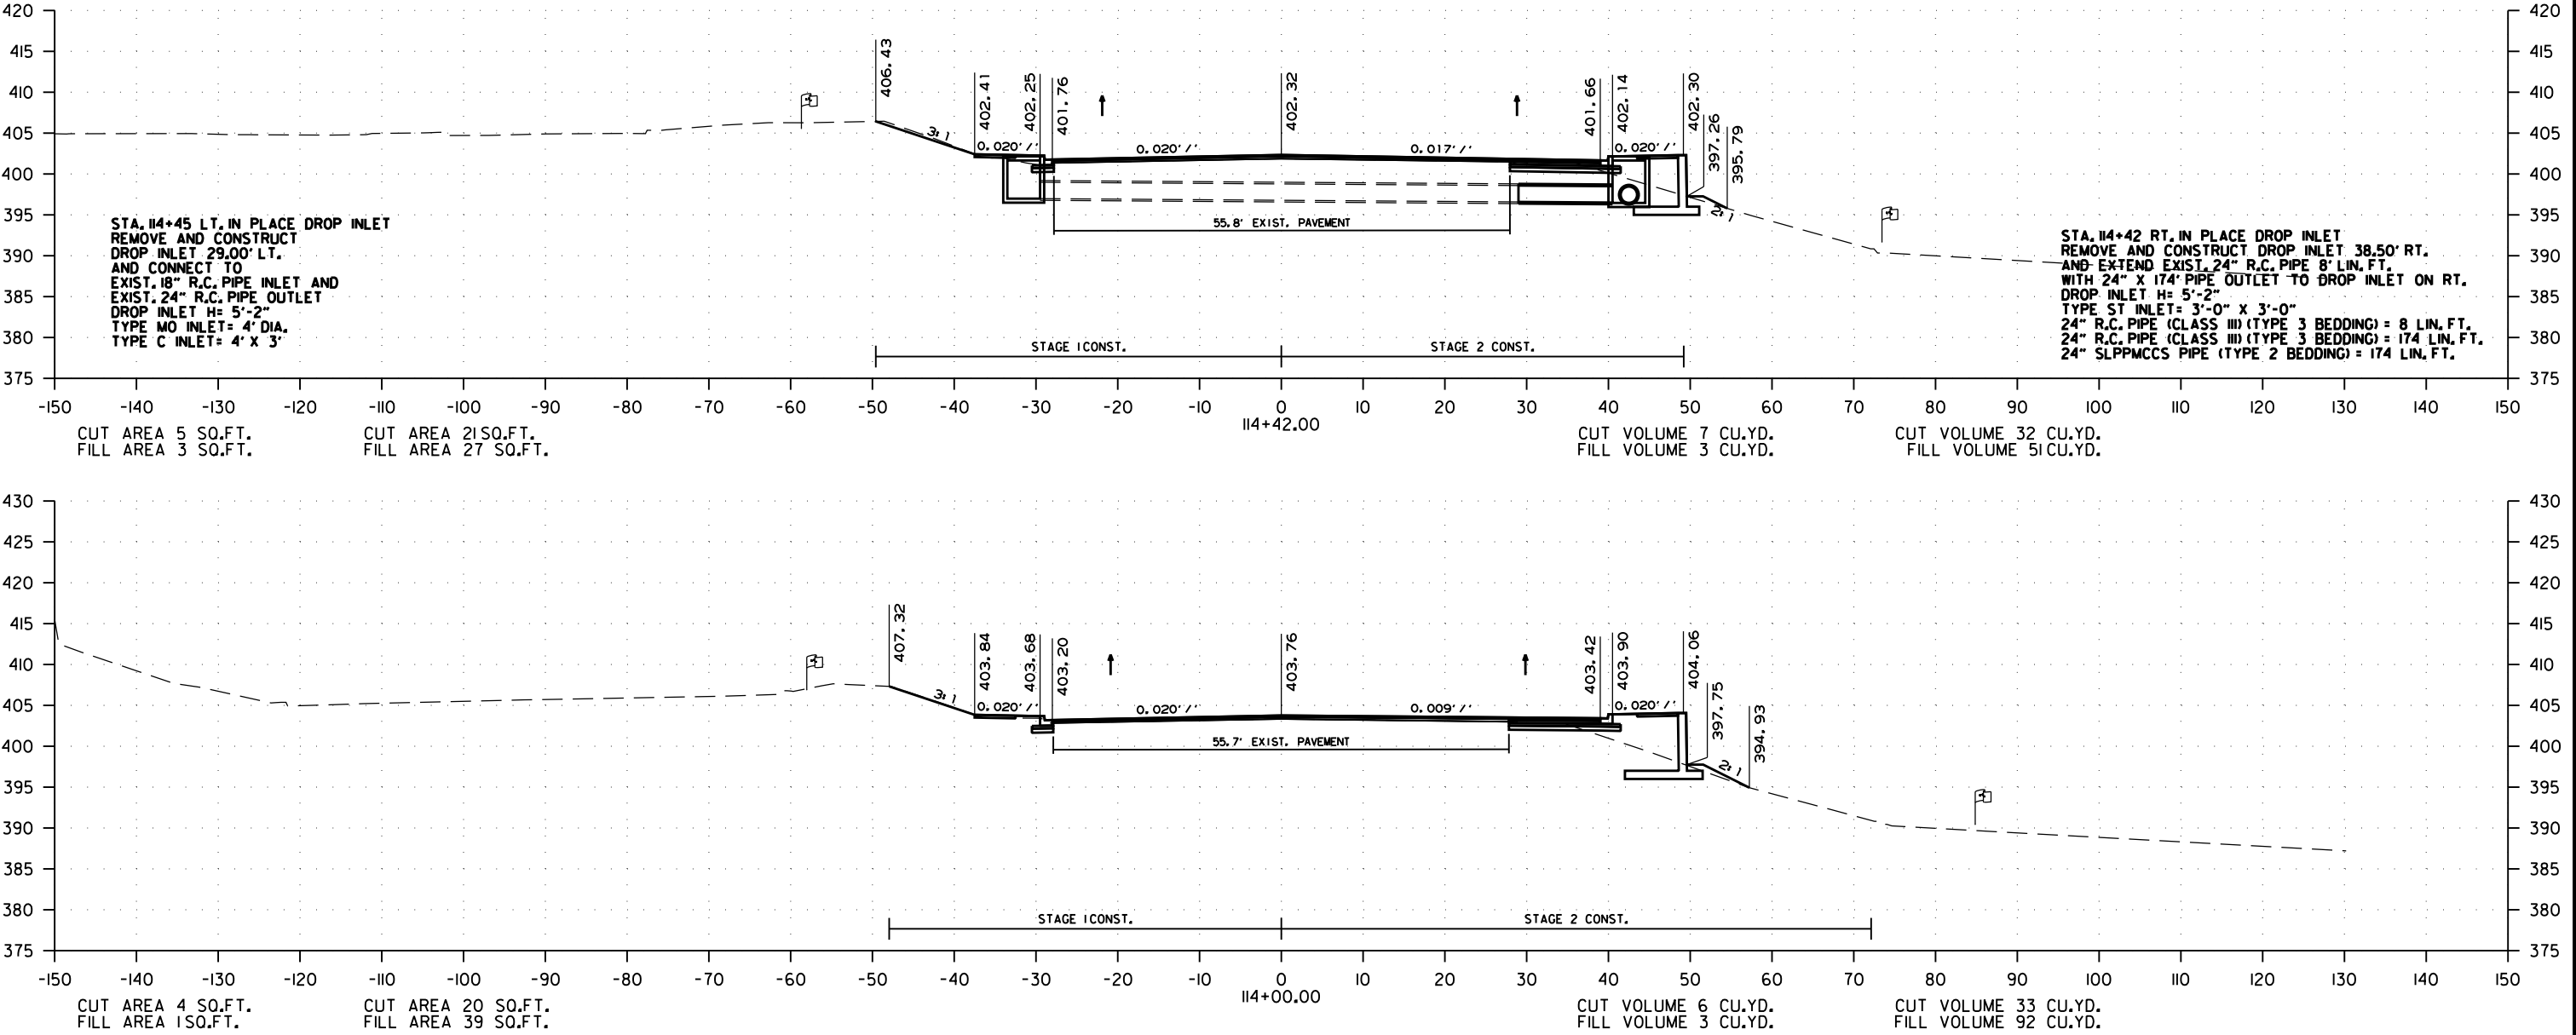


HWY. 49 - CROSS SECTION FROM STA 114+00.00 TO STA. 114+42.00

DATE REVISED	DATE REVISED	FED. RD. DIST. NO.	STATE	JOB NO.	SHEET NO.	TOTAL SHEETS
		6	ARK.	100879	65	97
CROSS SECTIONS						

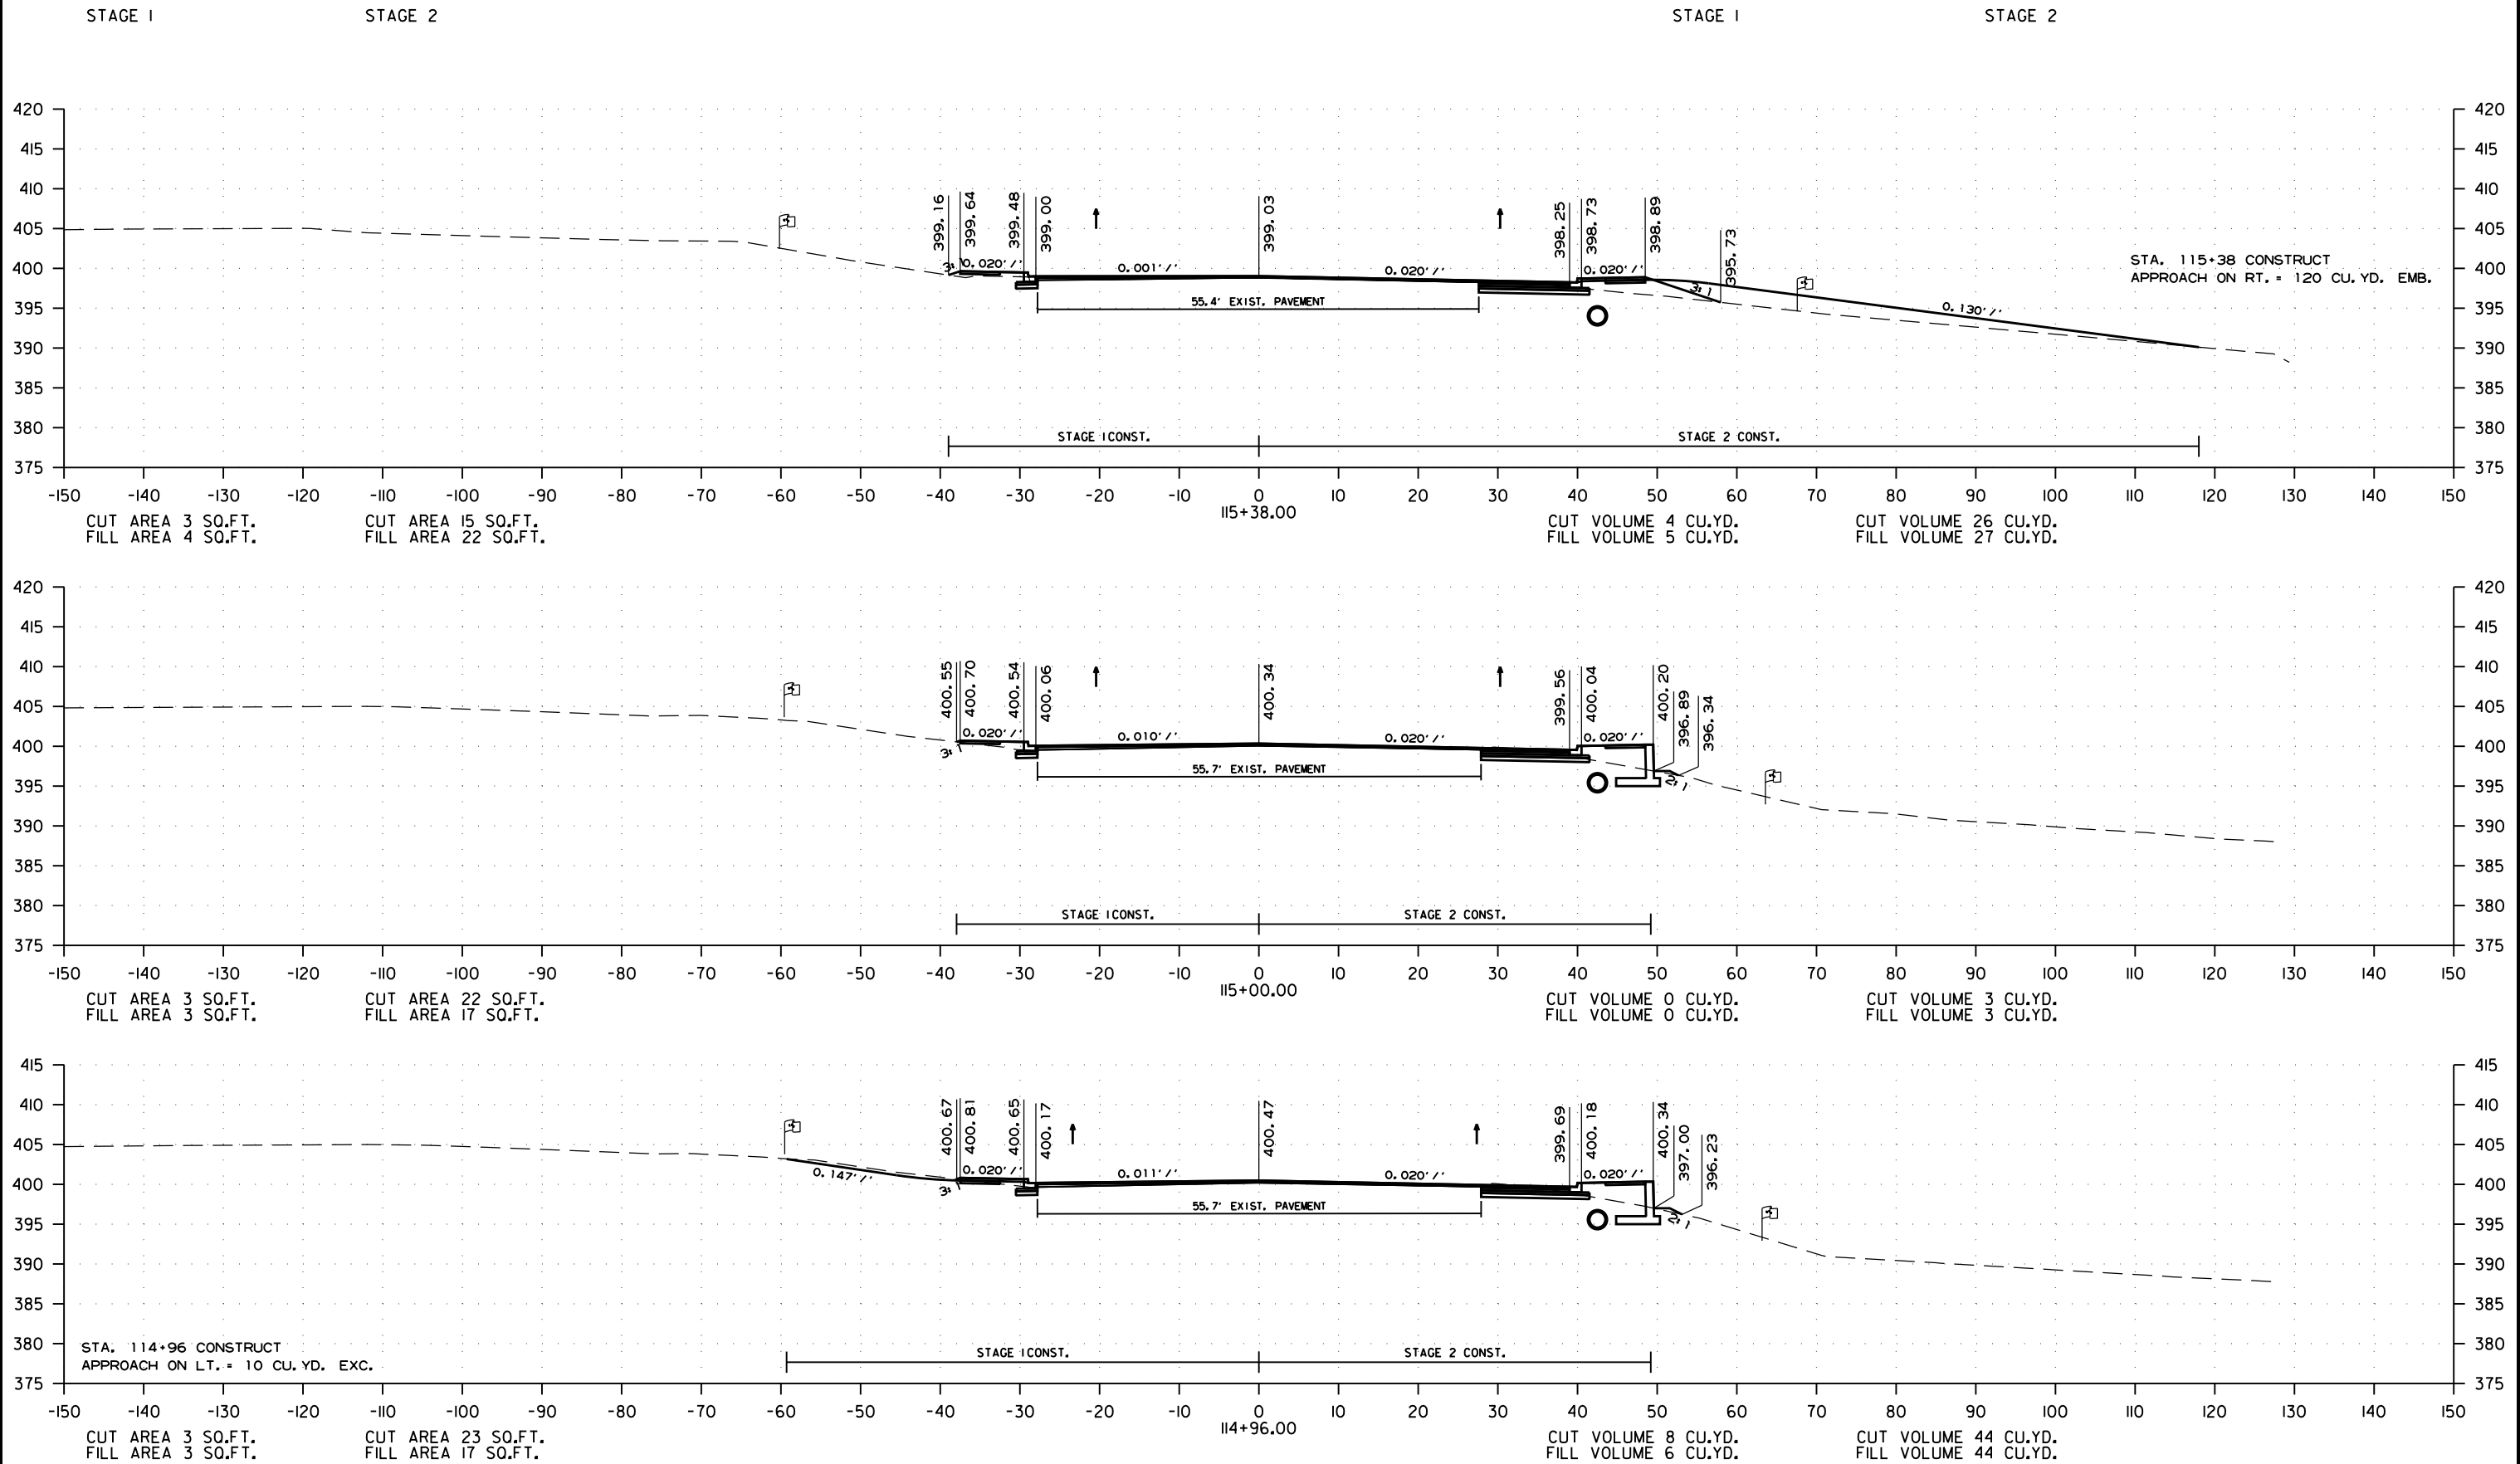


HWY. 49 - CROSS SECTION FROM STA 114+96.00 TO STA. 115+38.00

DATE REVISED	DATE REVISED	FED. RD. DIST. NO.	STATE	JOB NO.	SHEET NO.	TOTAL SHEETS
		6	ARK.	100879	66	97
CROSS SECTIONS						

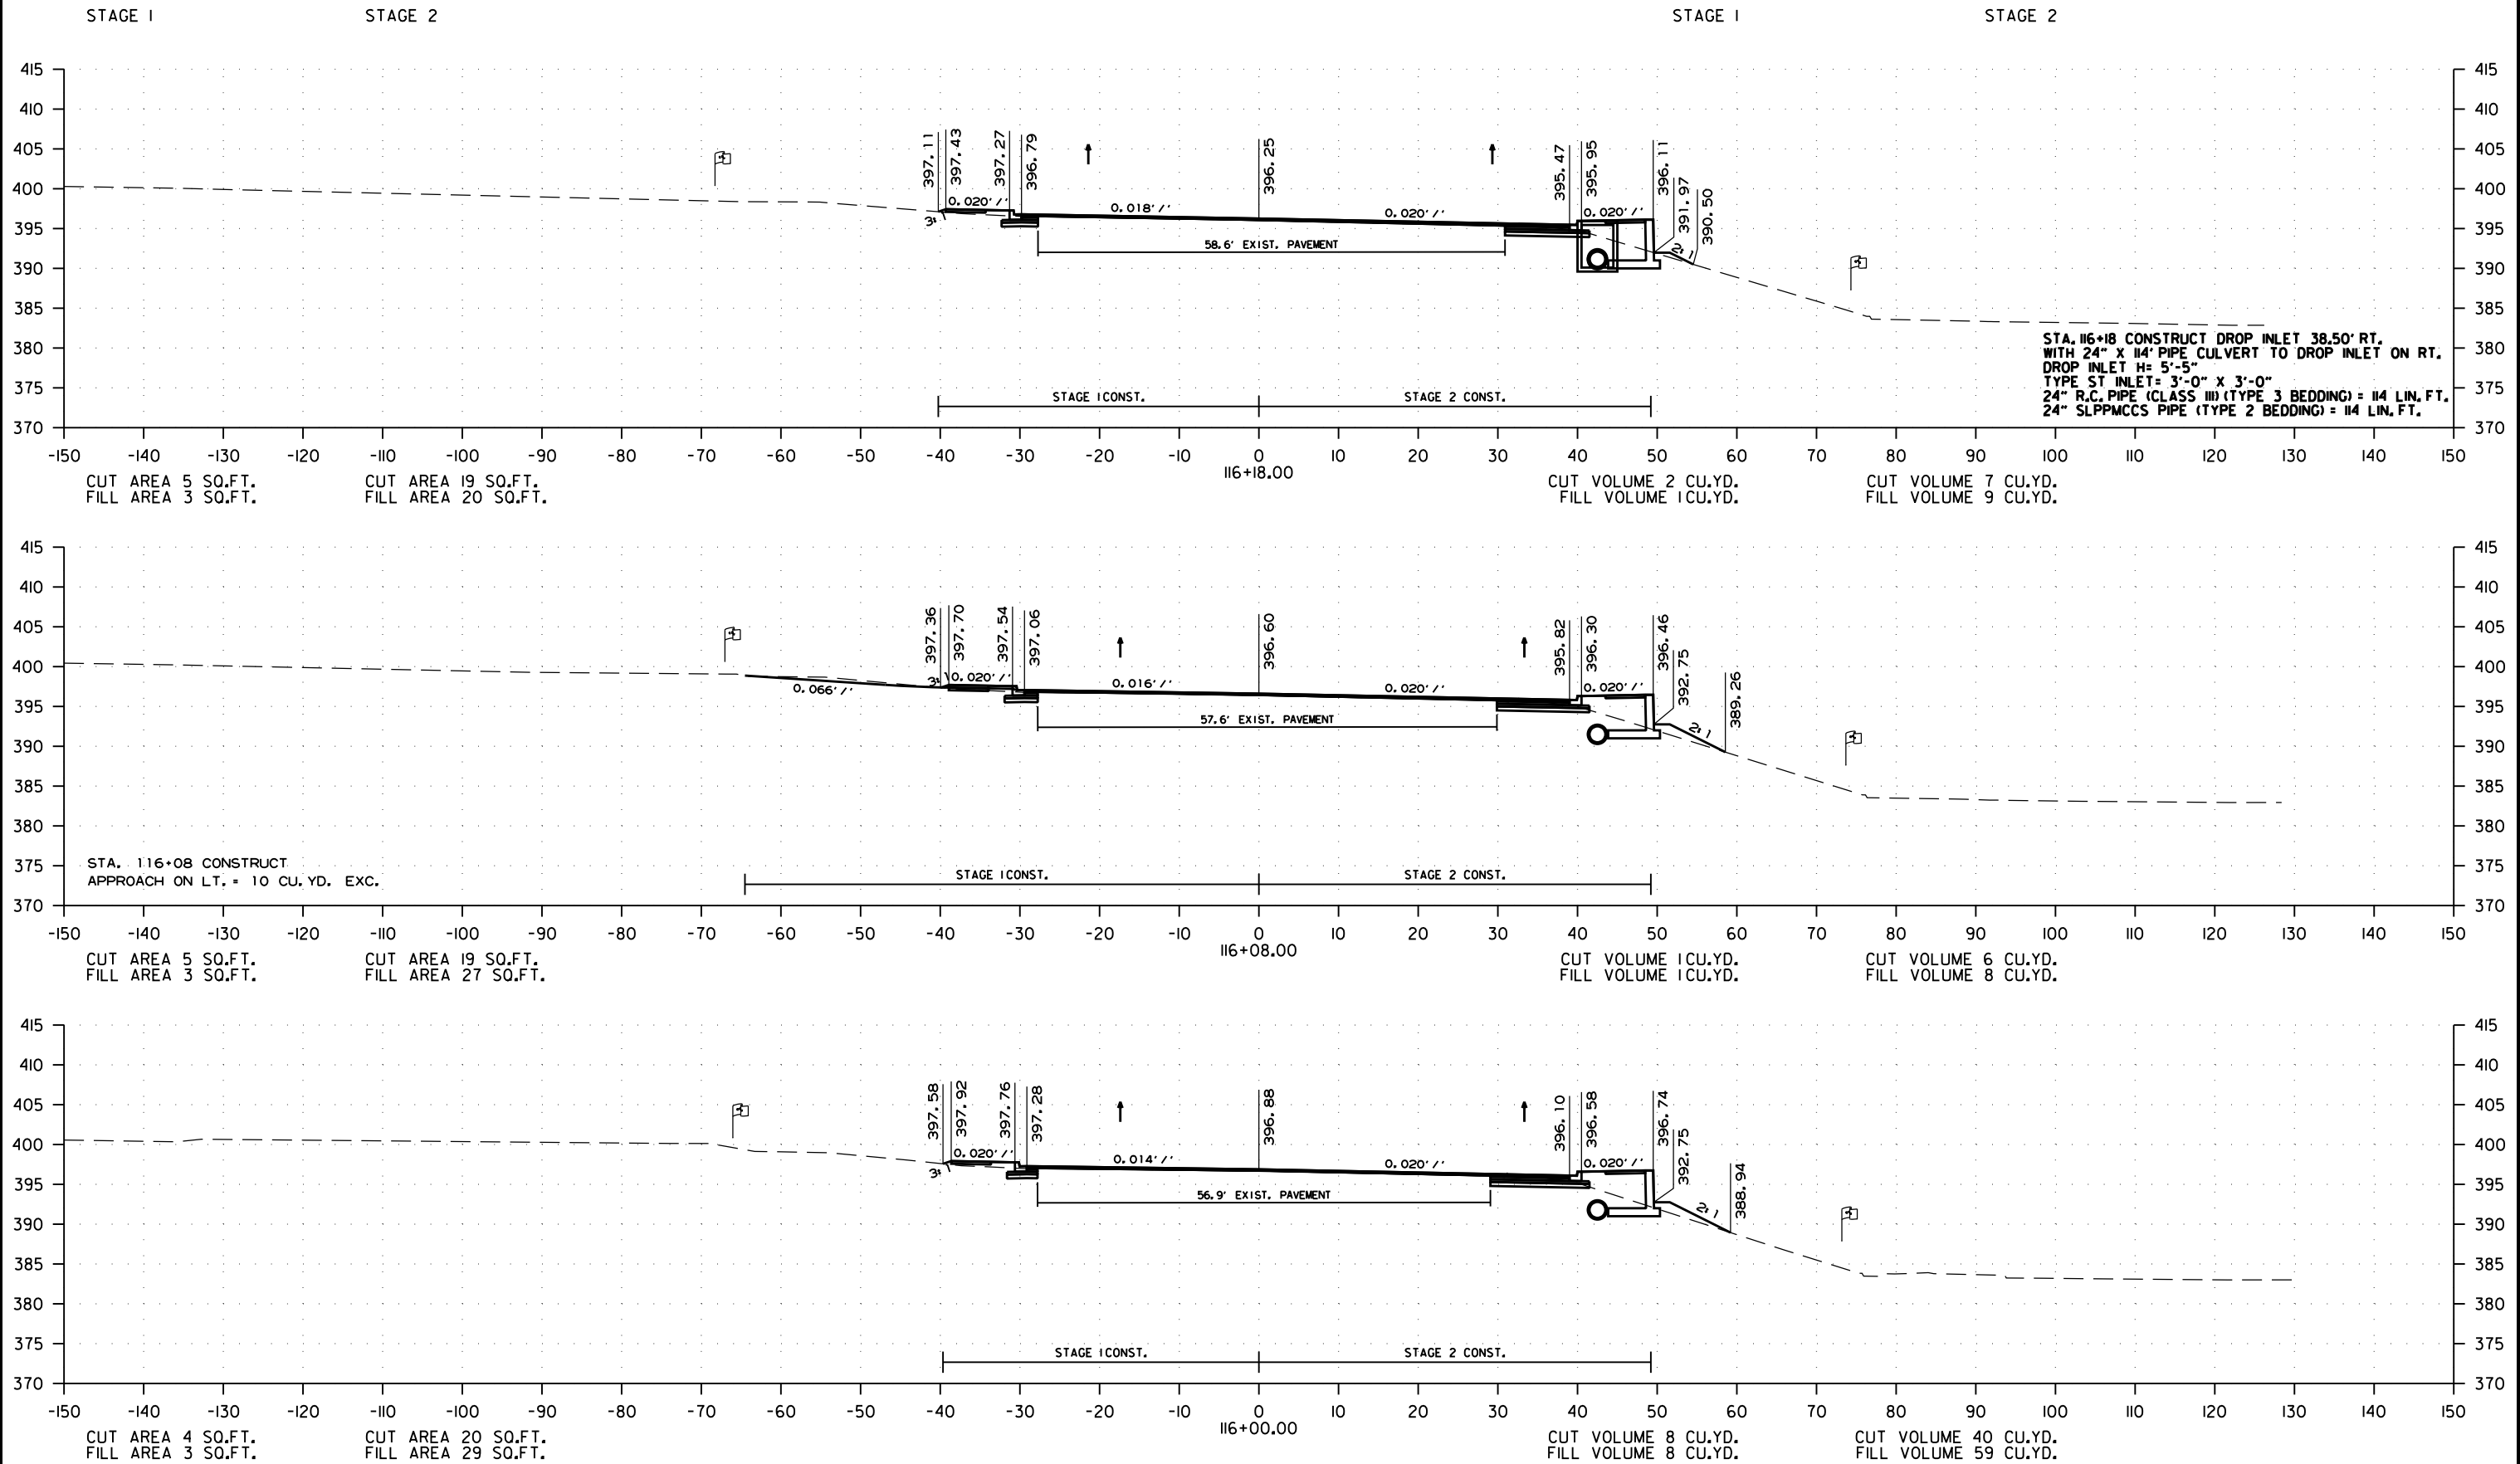


HWY. 49 - CROSS SECTION FROM STA 116+00.00 TO STA. 116+18.00

DATE REVISED	DATE REVISED	FED. RD. DIST. NO.	STATE	JOB NO.	SHEET NO.	TOTAL SHEETS
		6	ARK.	100879	67	97
CROSS SECTIONS						

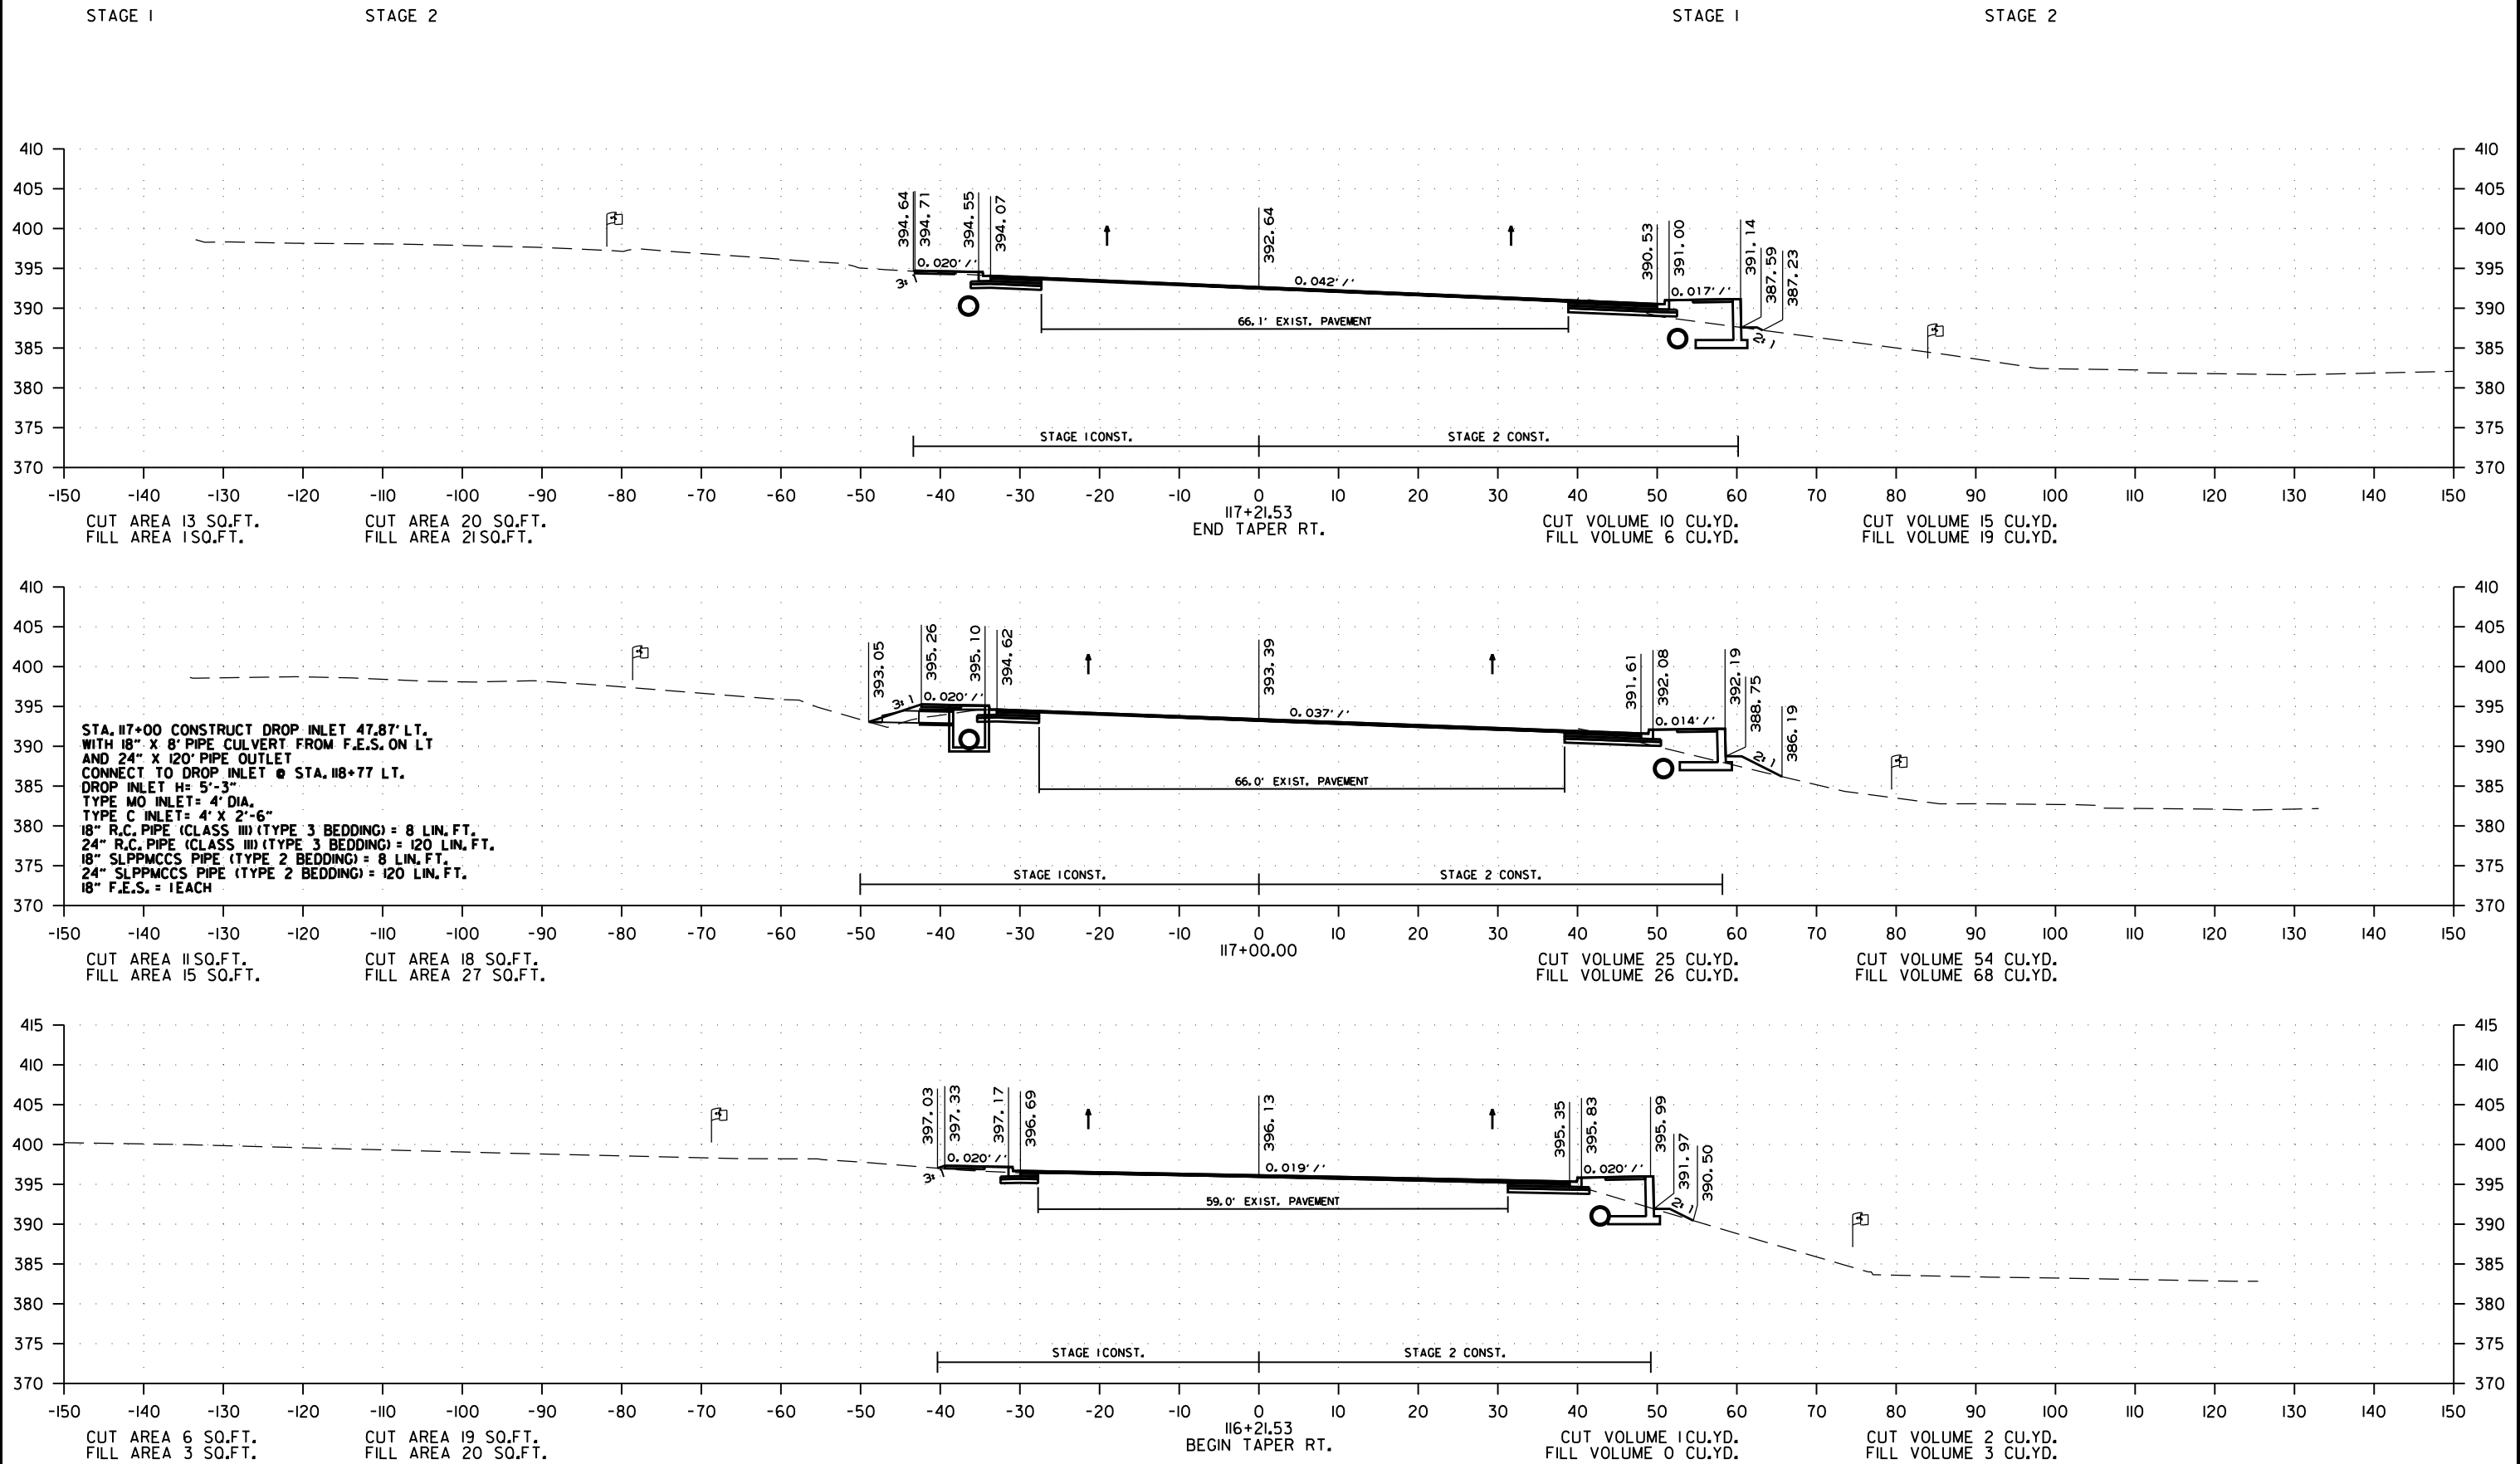


HWY. 49 - CROSS SECTION FROM STA. 116+21.53 TO STA. 117+21.53

DATE REVISED	DATE REVISED	FED. RD. DIST. NO.	STATE	JOB NO.	SHEET NO.	TOTAL SHEETS
		6	ARK.	100879	68	97
CROSS SECTIONS						

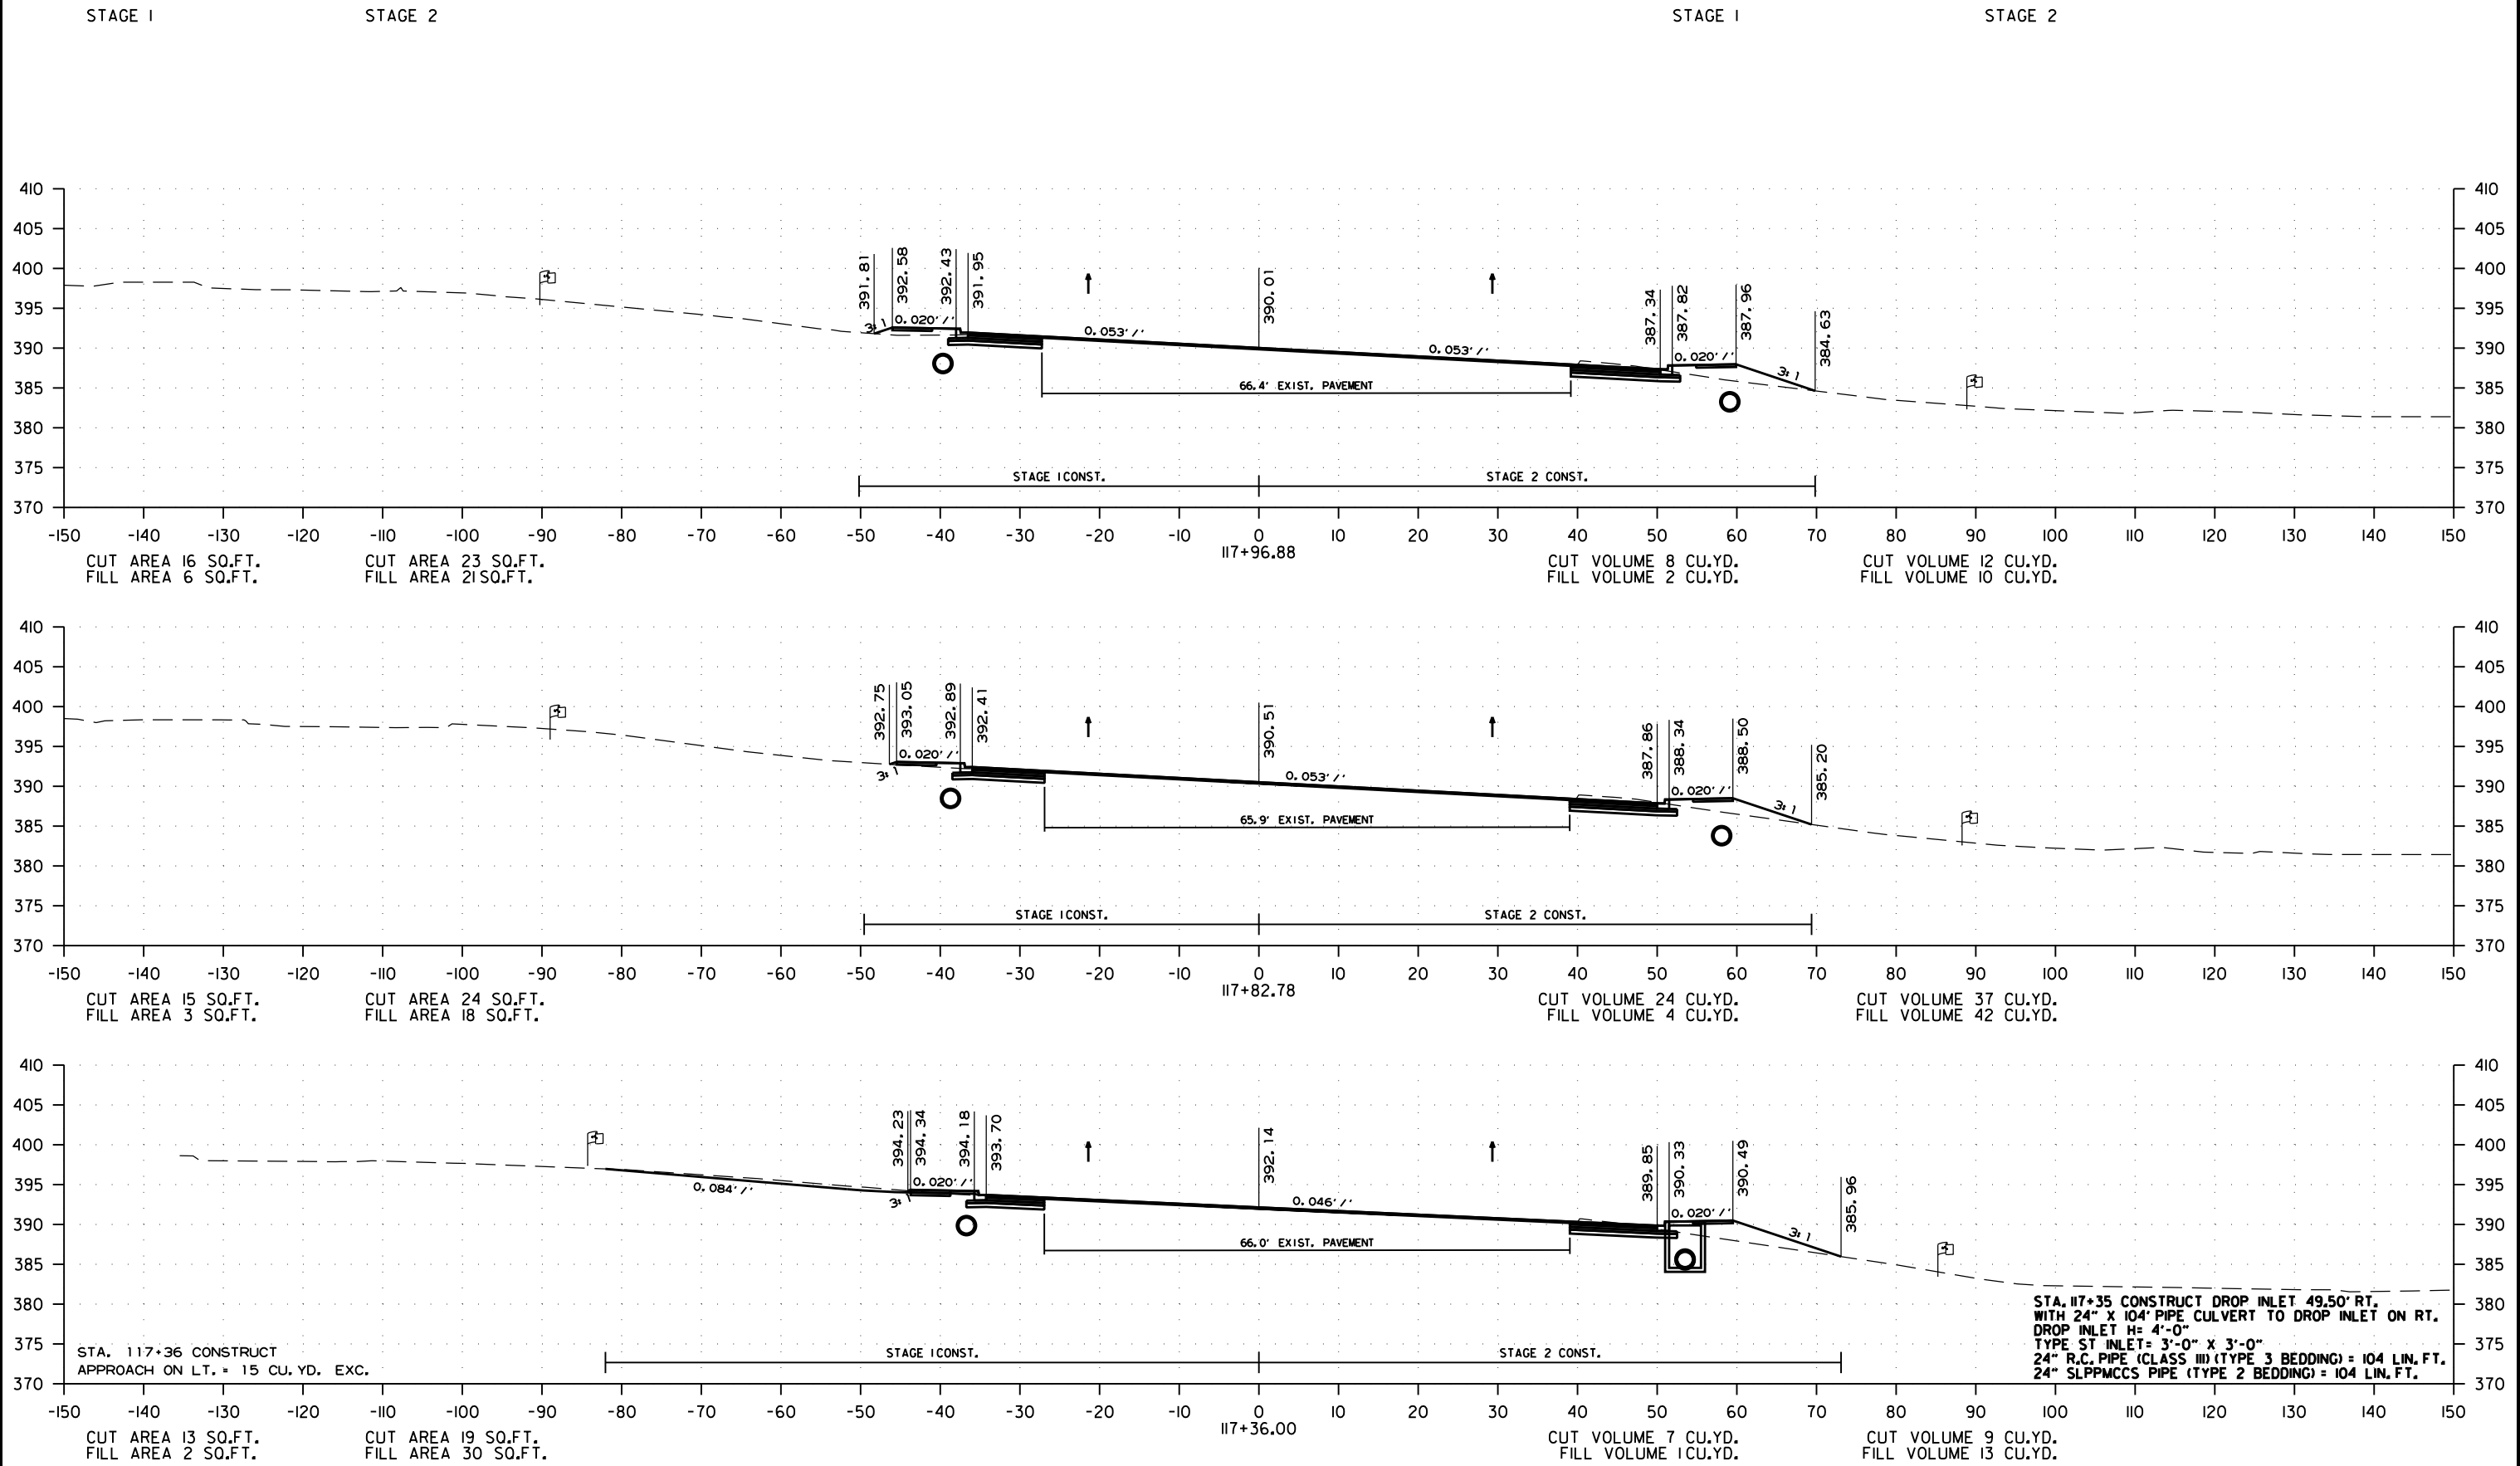


HWY. 49 - CROSS SECTION FROM STA. 117+36.00 TO STA. 117+96.88

DATE REVISED	DATE REVISED	FED. RD. DIST. NO.	STATE	JOB NO.	SHEET NO.	TOTAL SHEETS
		6	ARK.	100879	69	97
CROSS SECTIONS						

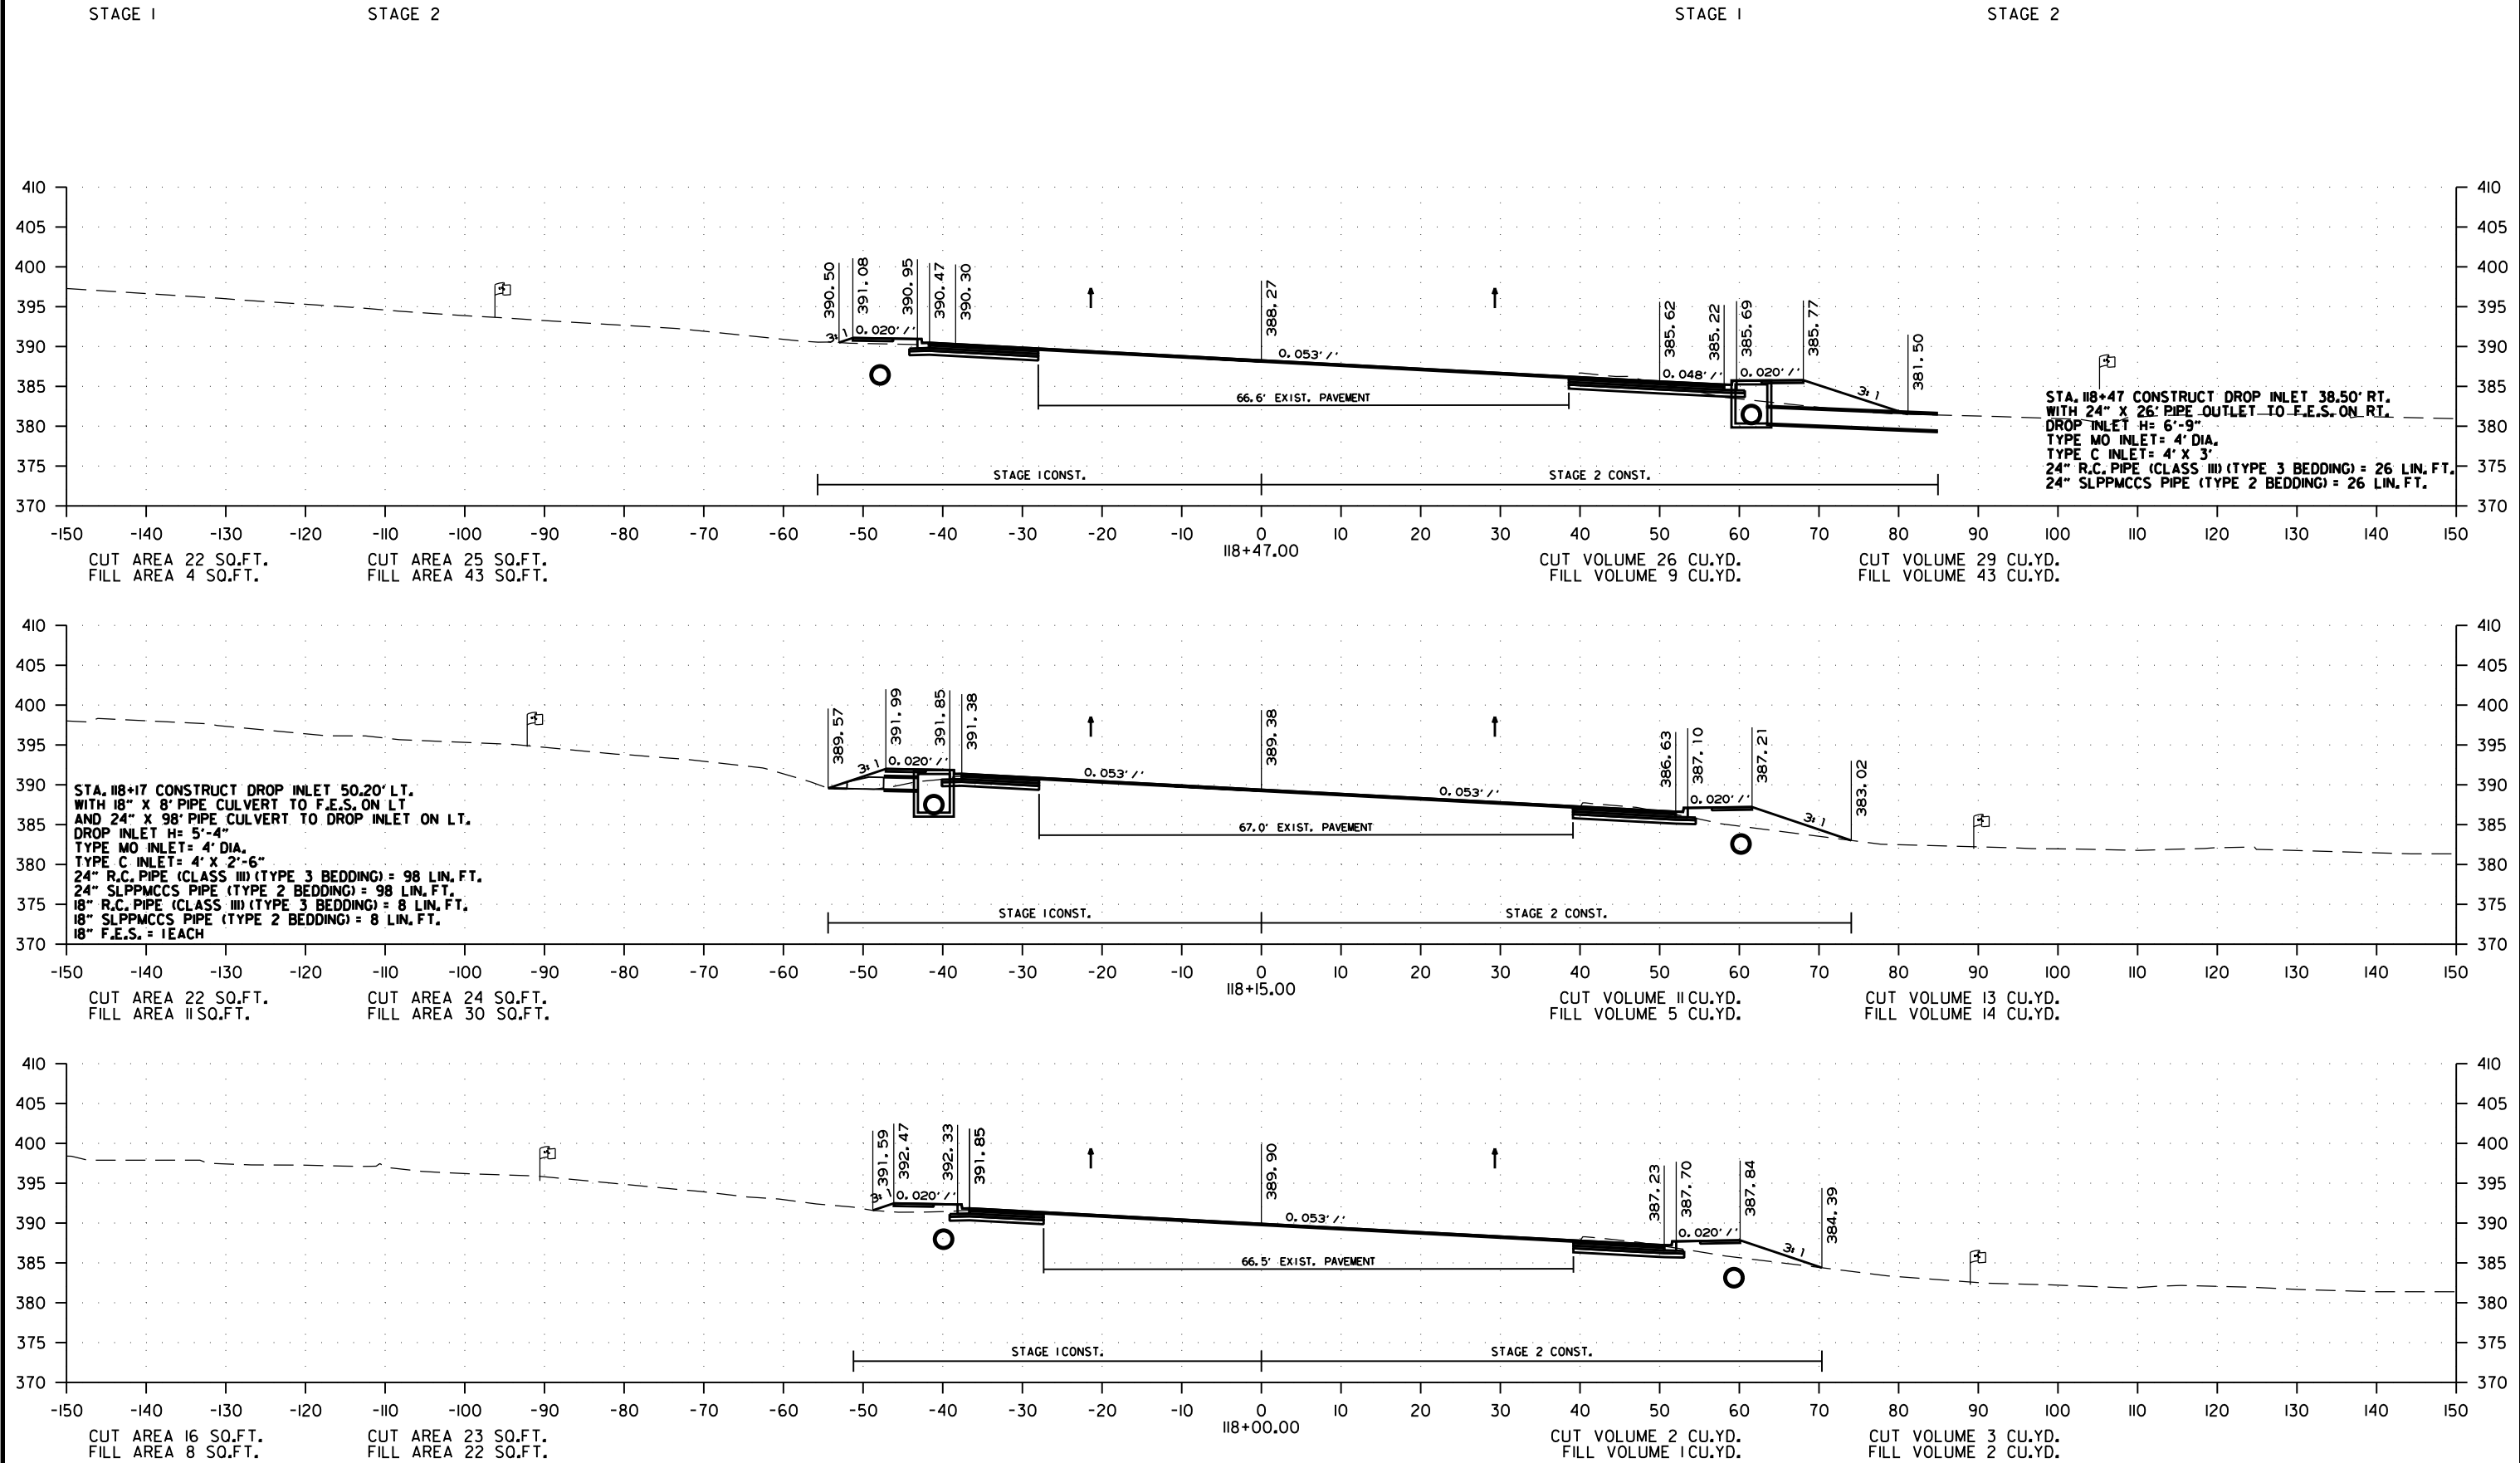




HWY. 49 - CROSS SECTION FROM STA. 118+00.00 TO STA. 118+47.00

DATE REVISED	DATE REVISED	FED. RD. DIST. NO.	STATE	JOB NO.	SHEET NO.	TOTAL SHEETS
		6	ARK.	100879	70	97
CROSS SECTIONS						

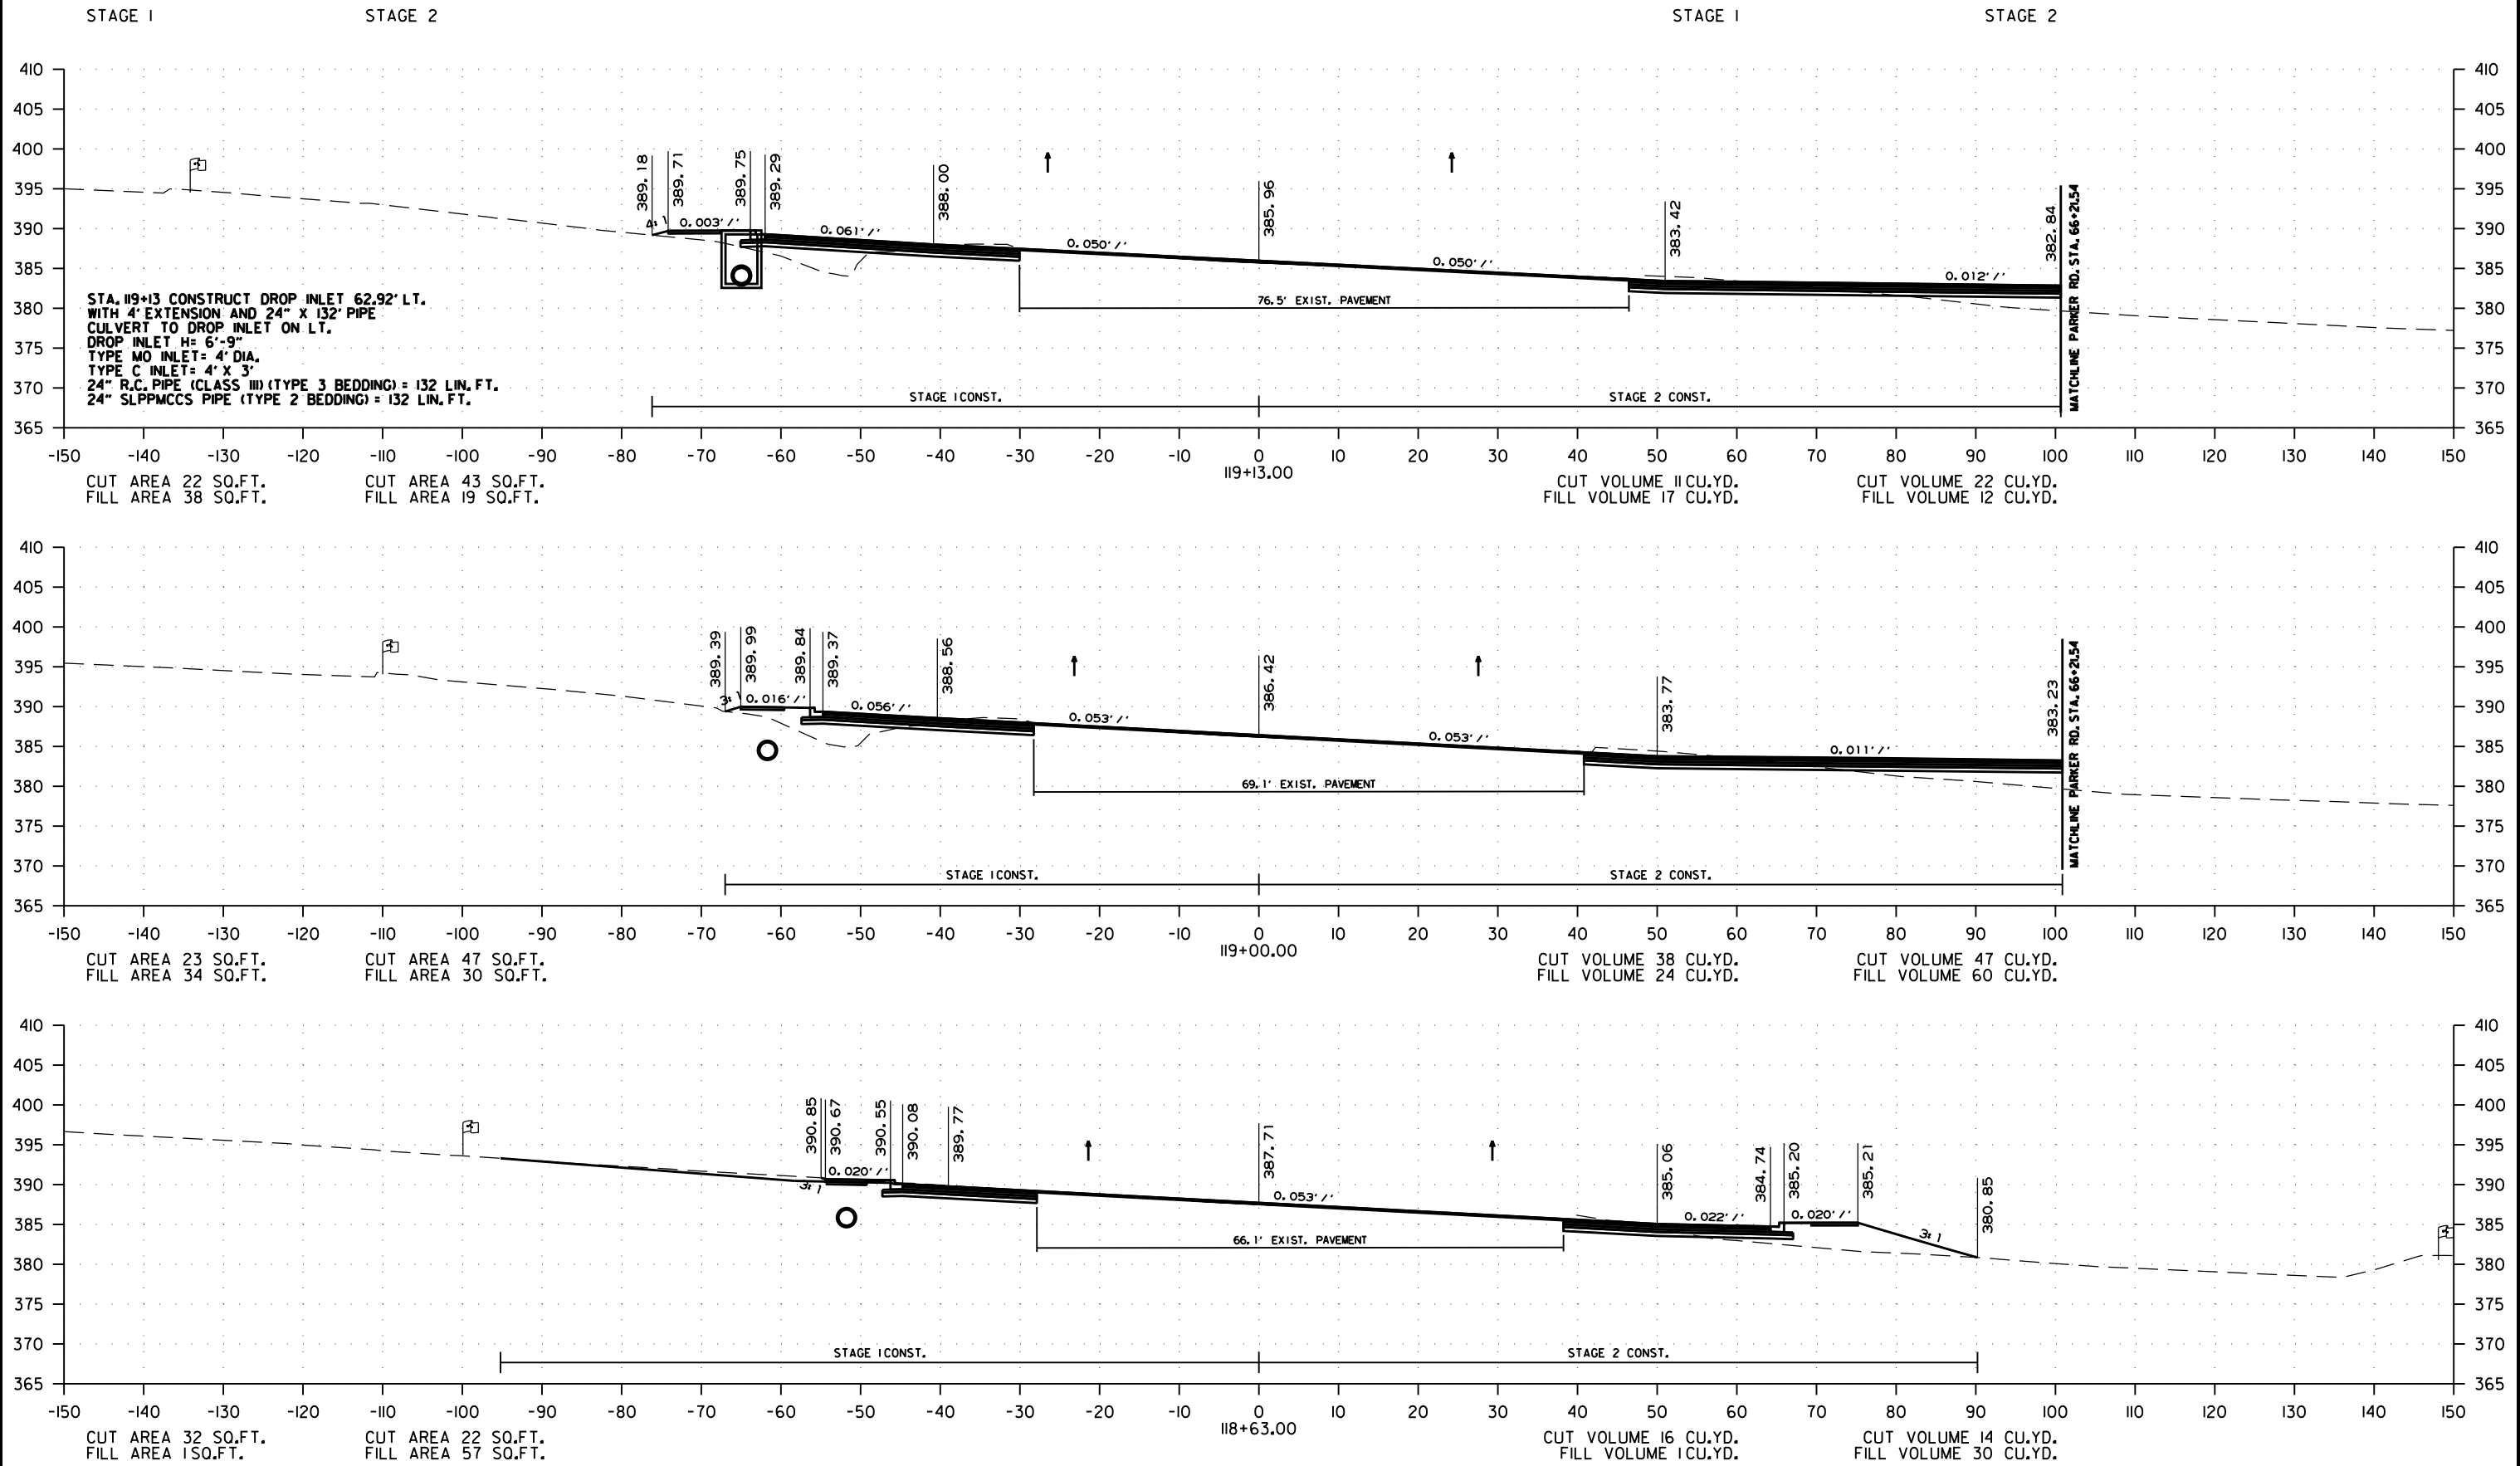


HWY. 49 - CROSS SECTION FROM STA. 118+63.00 TO STA. 119+13.00

DATE REVISED	DATE REVISED	FED. RD. DIST. NO.	STATE	JOB NO.	SHEET NO.	TOTAL SHEETS
		6	ARK.	100879	71	97
CROSS SECTIONS						

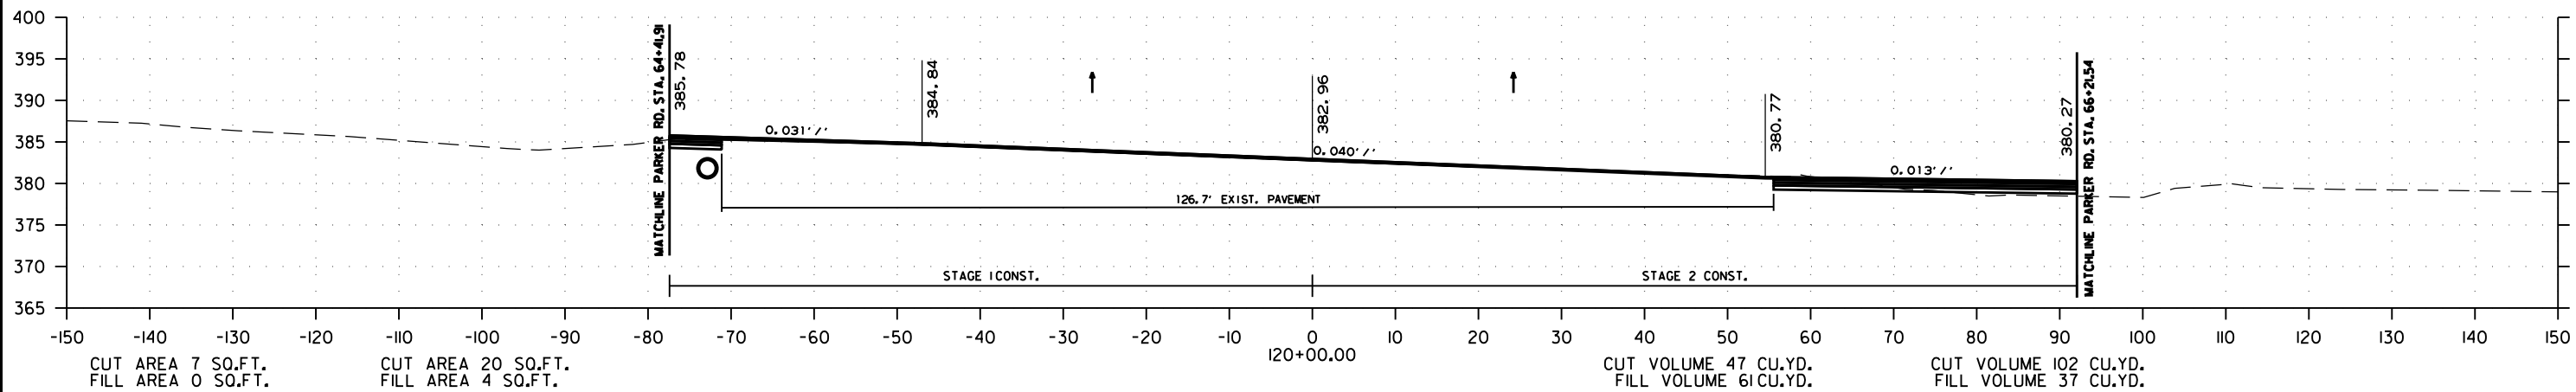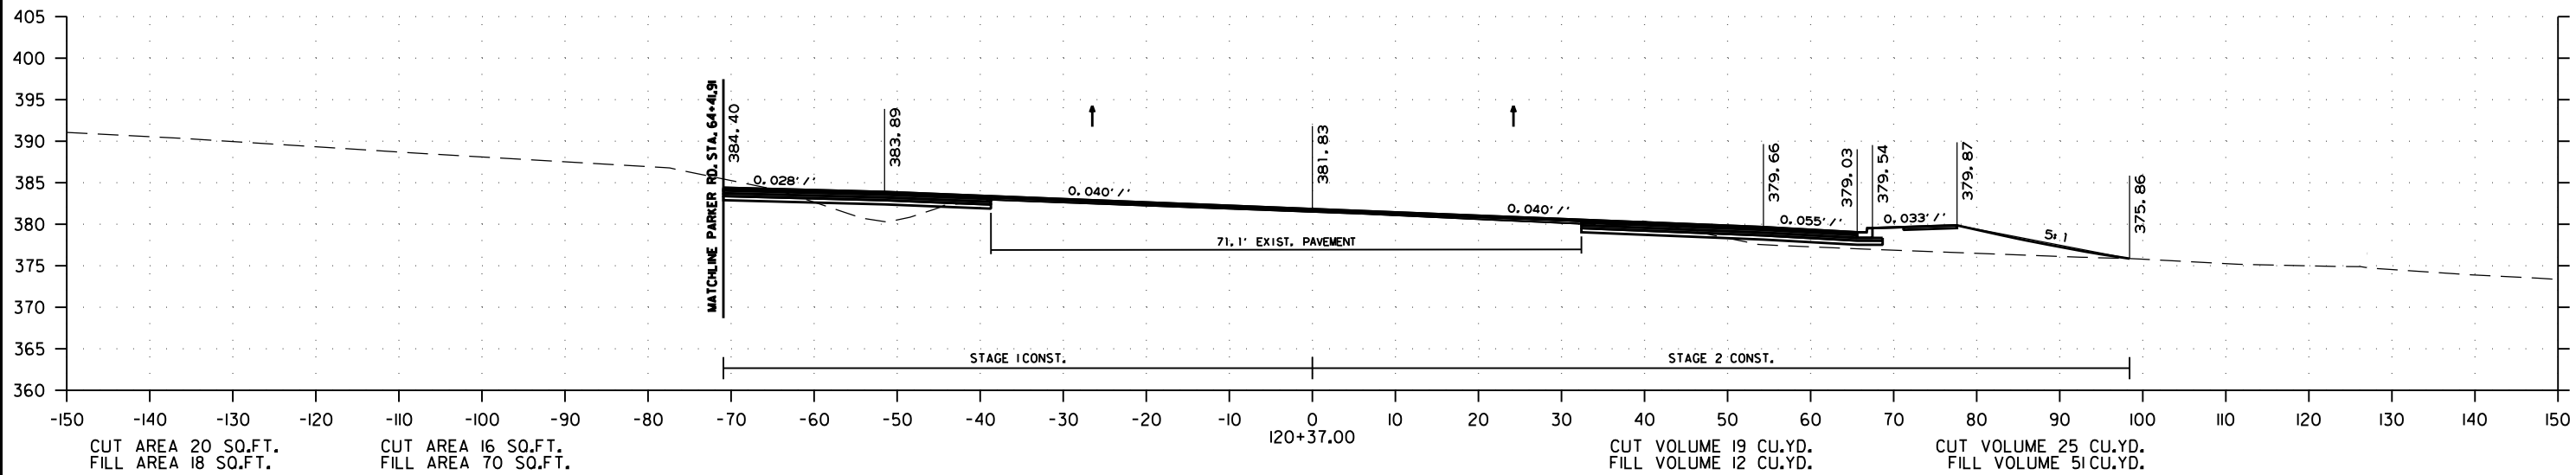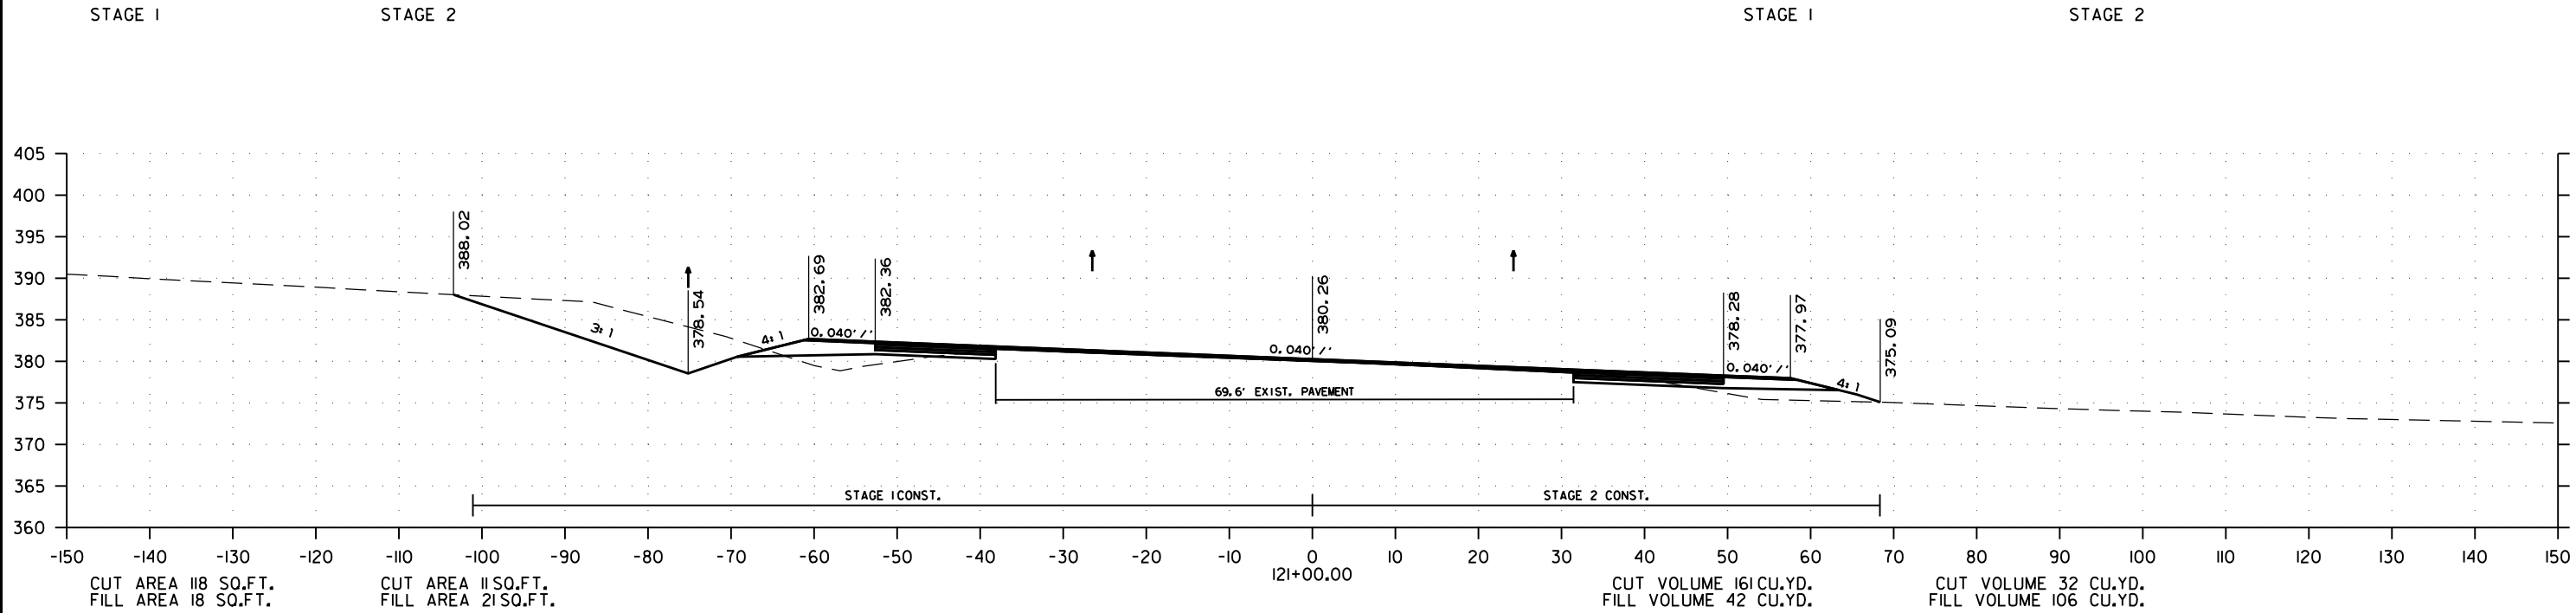

HWY. 49 - CROSS SECTION FROM STA 120+00.00 TO STA. 121+00.00

DATE REVISED	DATE REVISED	FED. RD. DIST. NO.	STATE	JOB NO.	SHEET NO.	TOTAL SHEETS
		6	ARK.	100879	72	97
CROSS SECTIONS						

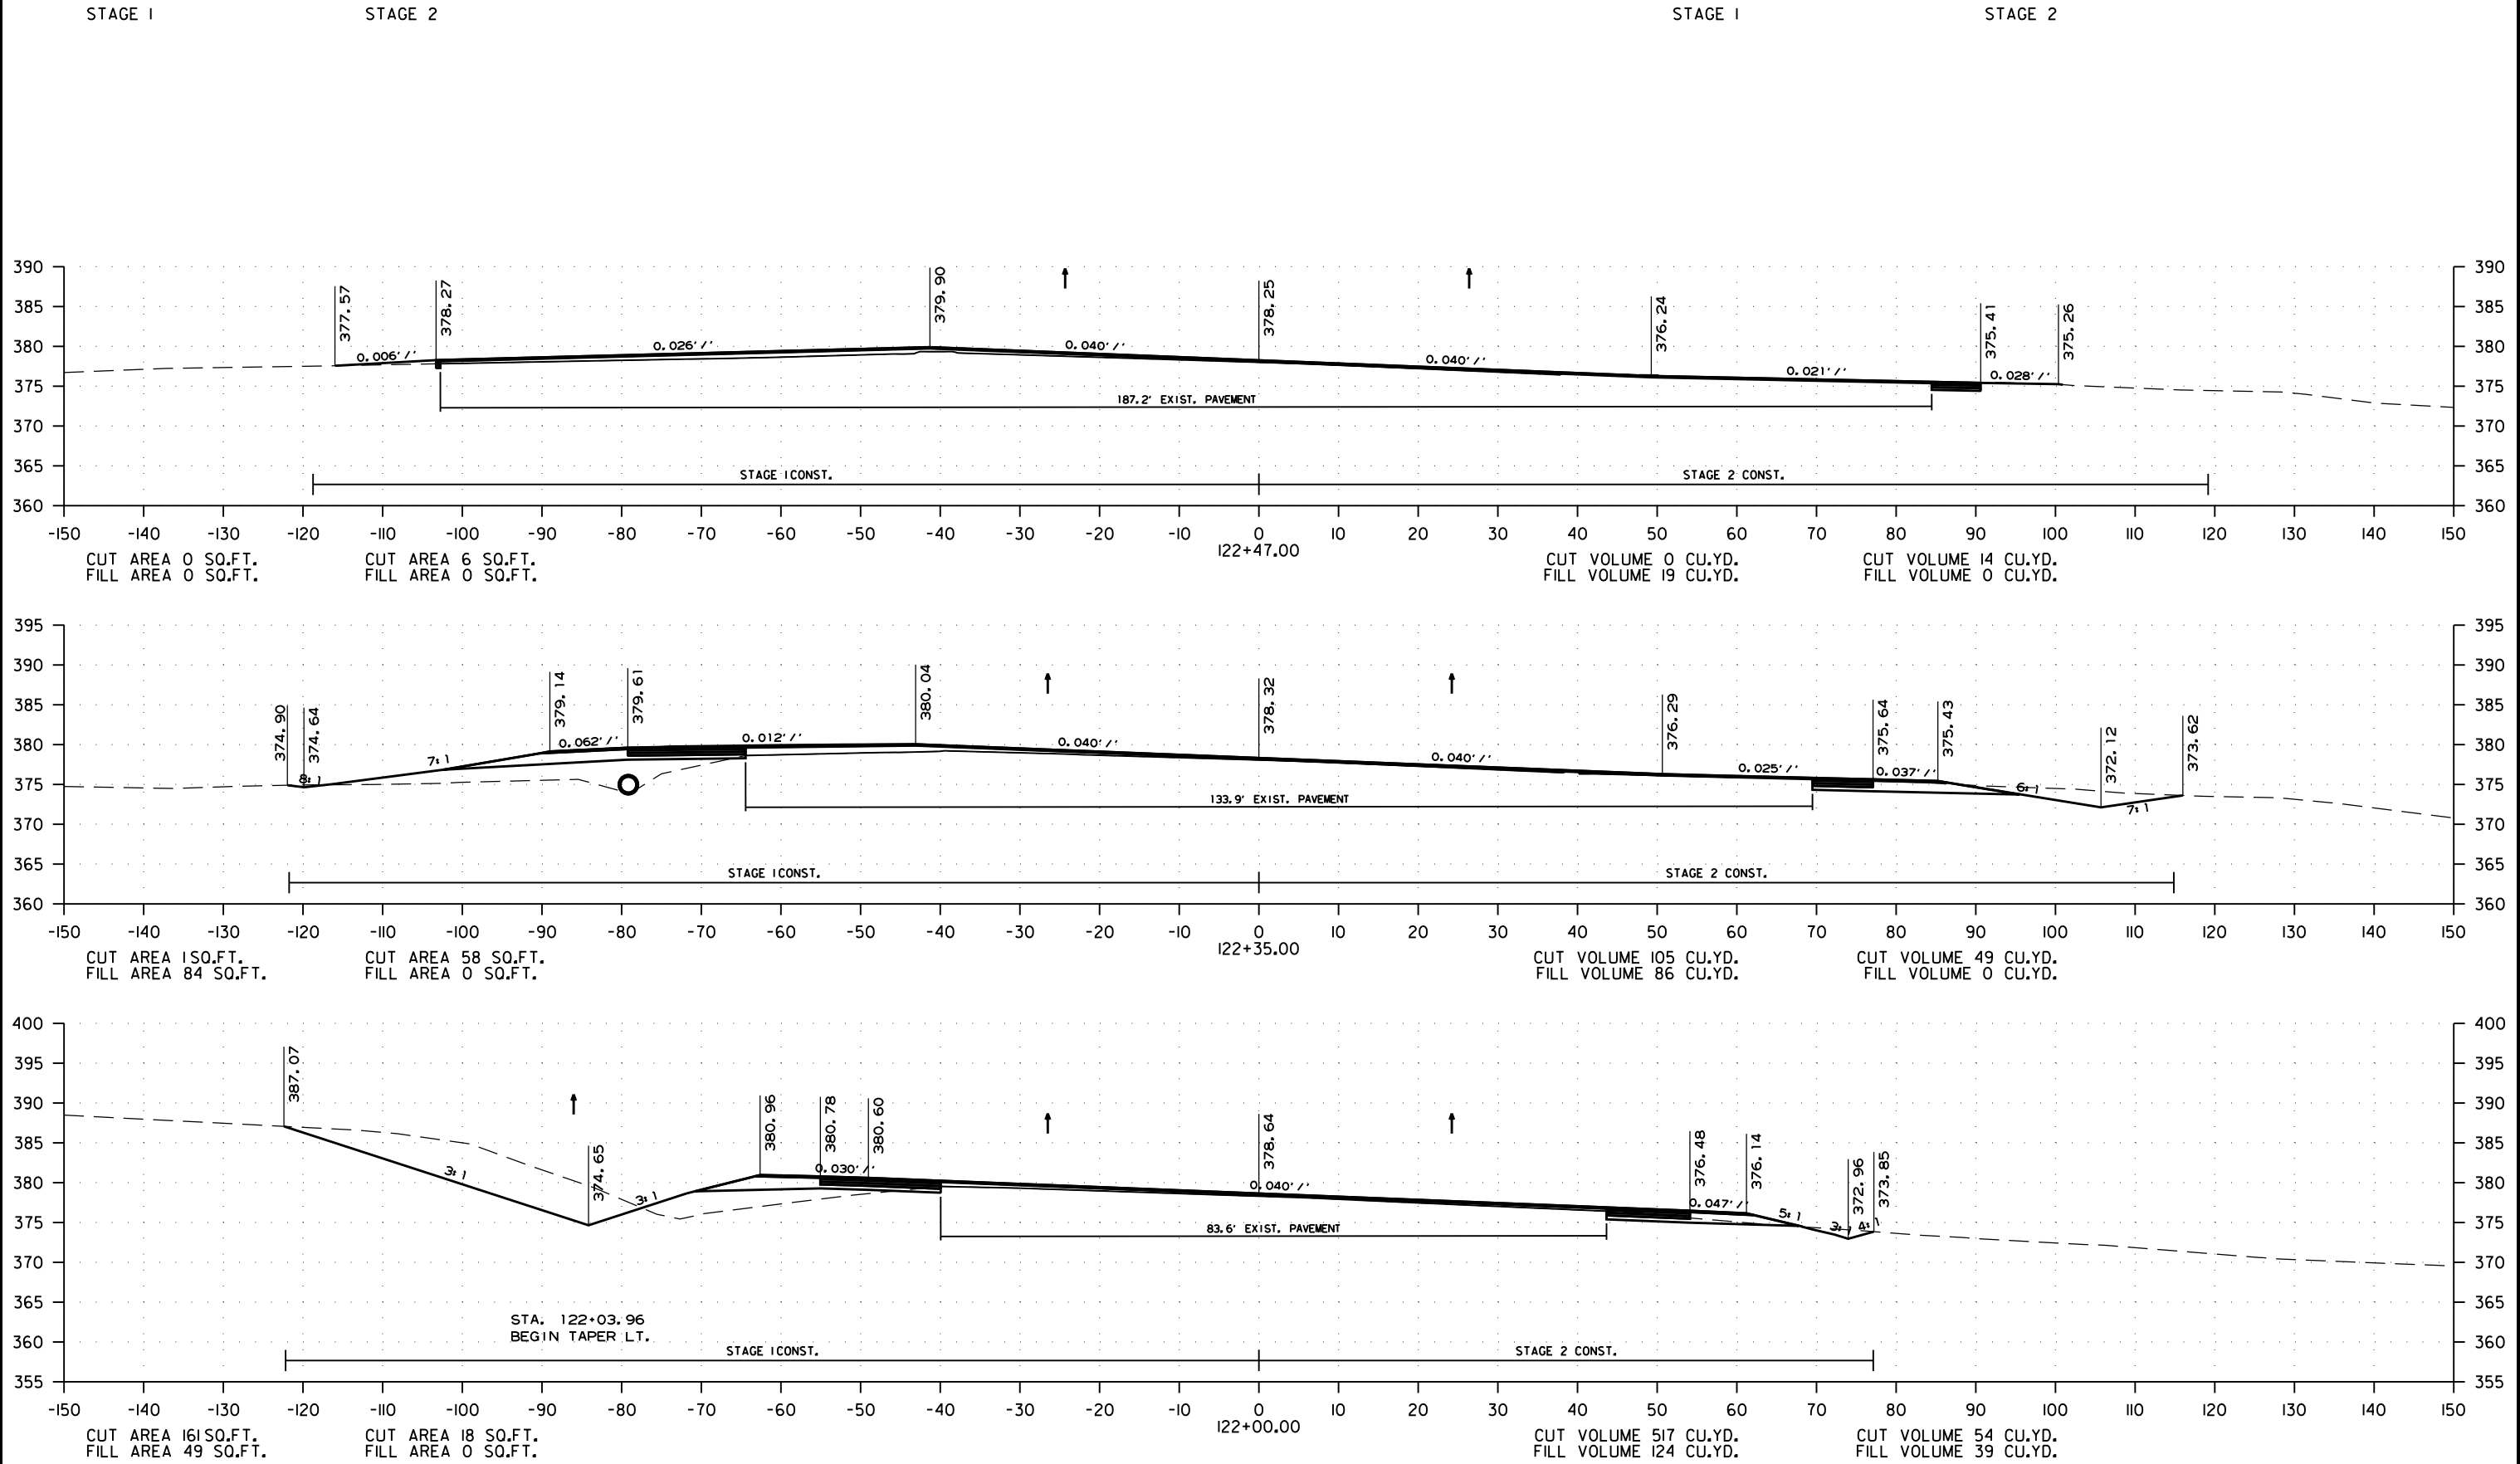

HWY. 49 - CROSS SECTION FROM STA. 122+00.00 TO STA. 122+47.00


DATE REVISED	DATE REVISED	FED. RD. DIST. NO.	STATE	JOB NO.	SHEET NO.	TOTAL SHEETS
		6	ARK.	100879	73	97
CROSS SECTIONS						

STAGE I

STAGE 2

STAGE I

STAGE 2

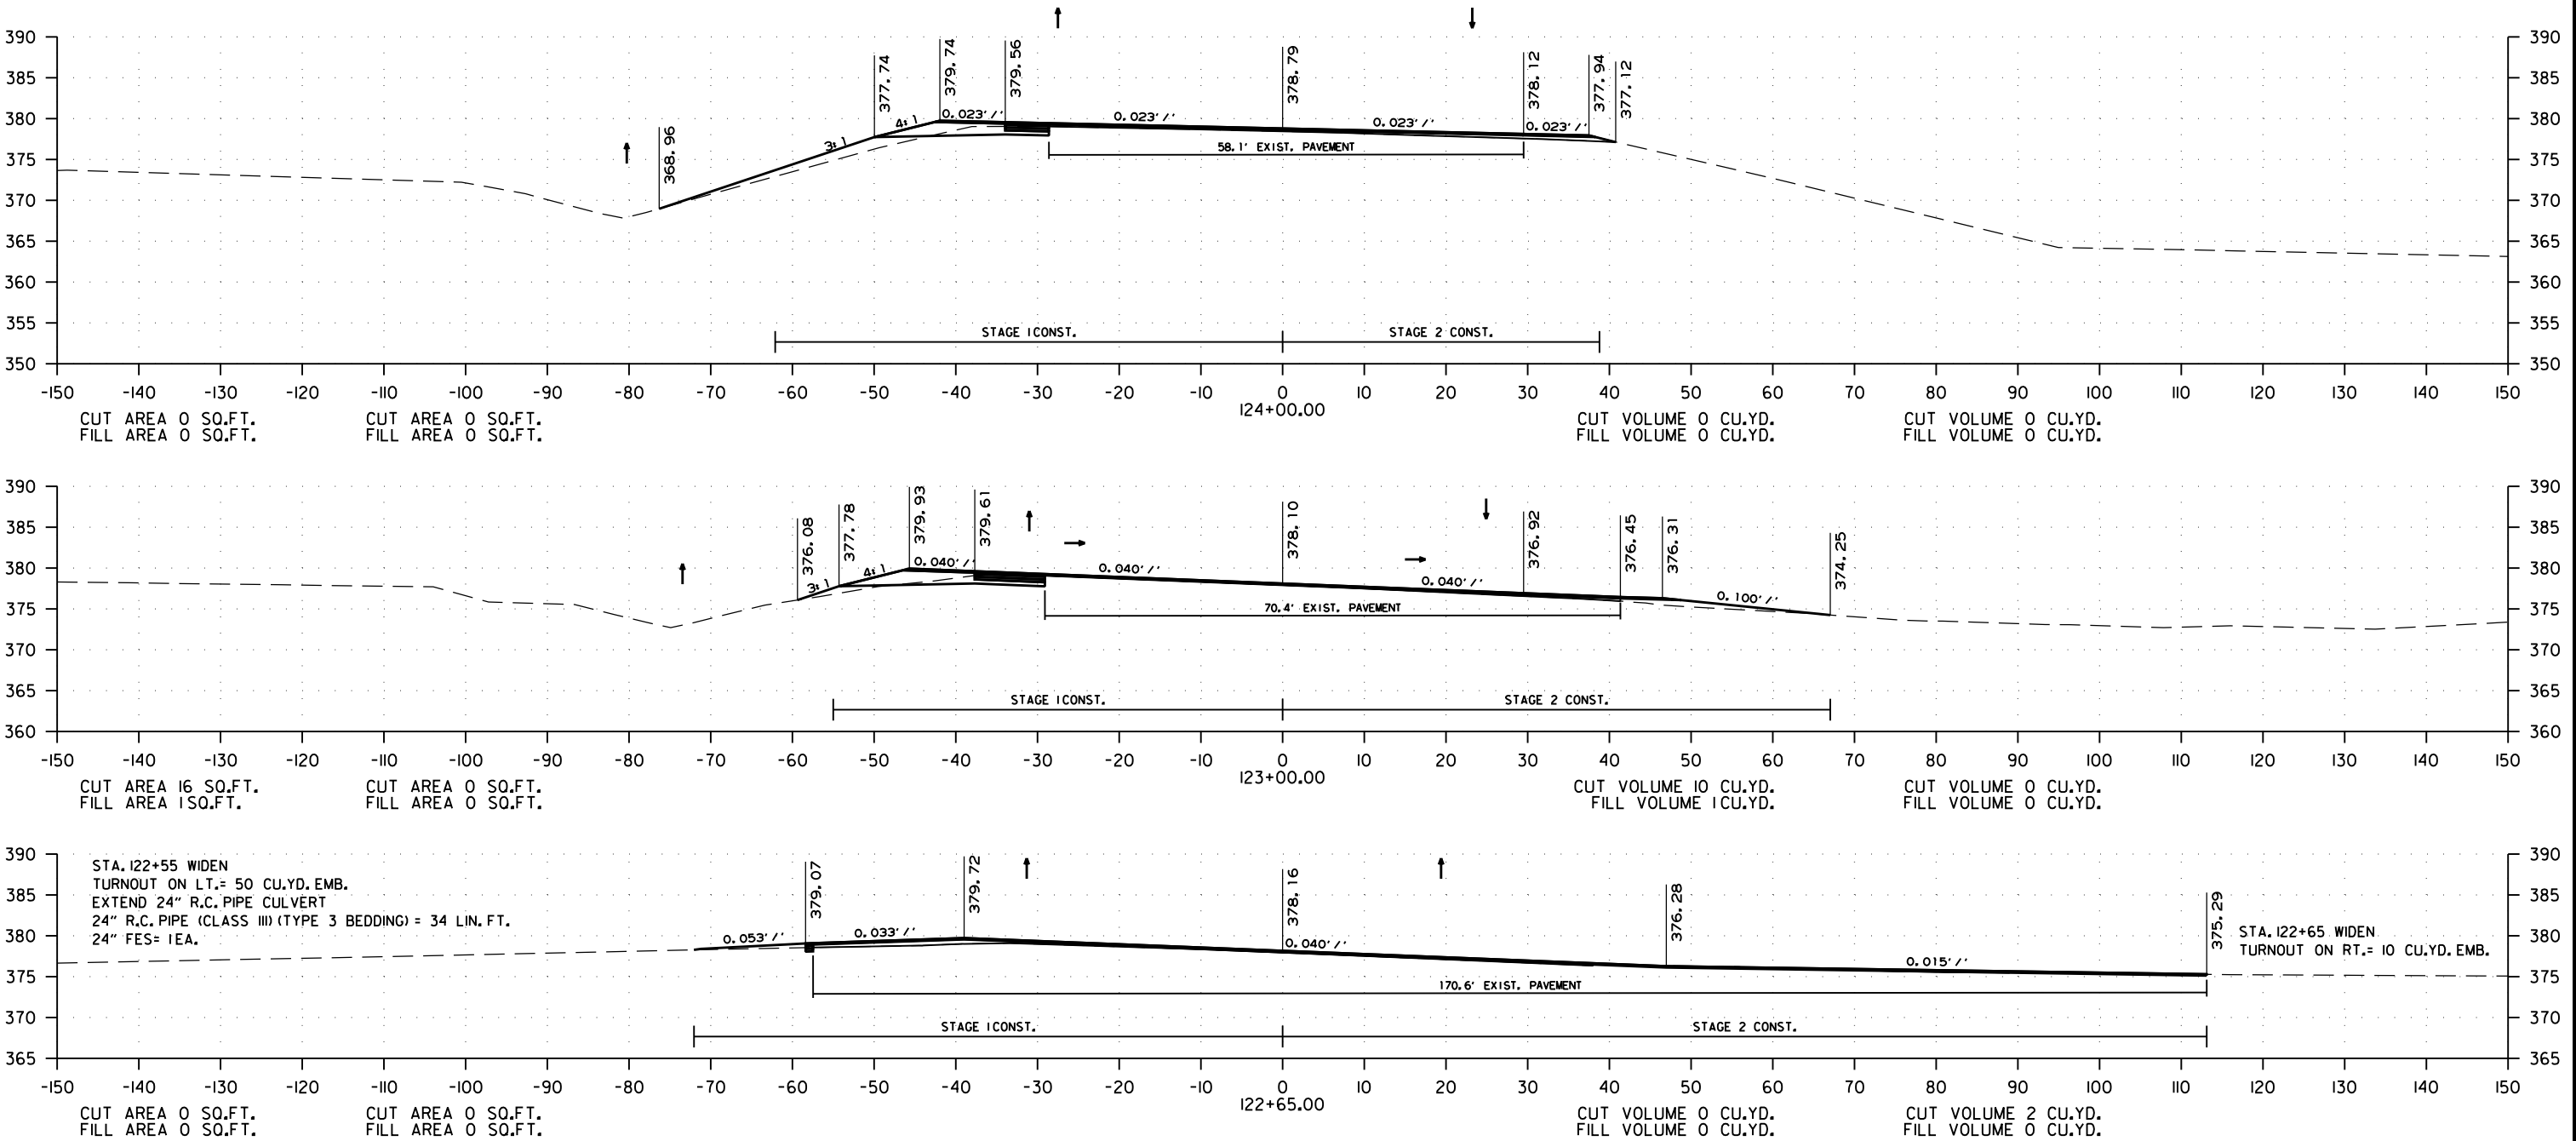

HWY. 49 - CROSS SECTION FROM STA. 122+65.00 TO STA. 124+00.00



DATE REVISED	DATE REVISED	FED. RD. DIST. NO.	STATE	JOB NO.	SHEET NO.	TOTAL SHEETS
		6	ARK.	100879	74	97
CROSS SECTIONS						

STAGE 1

STAGE 2

STAGE 1

STAGE 2

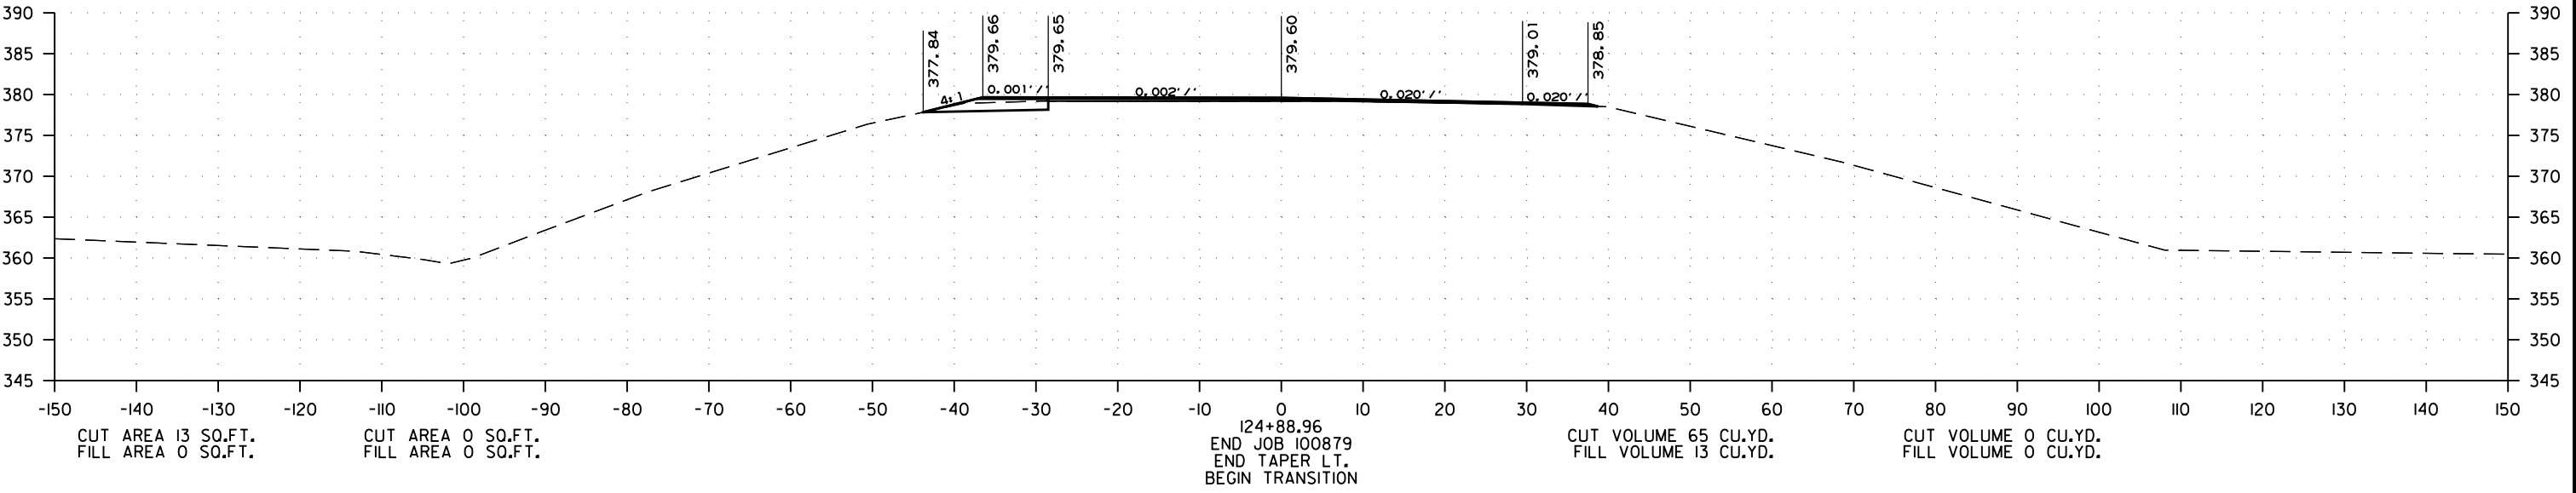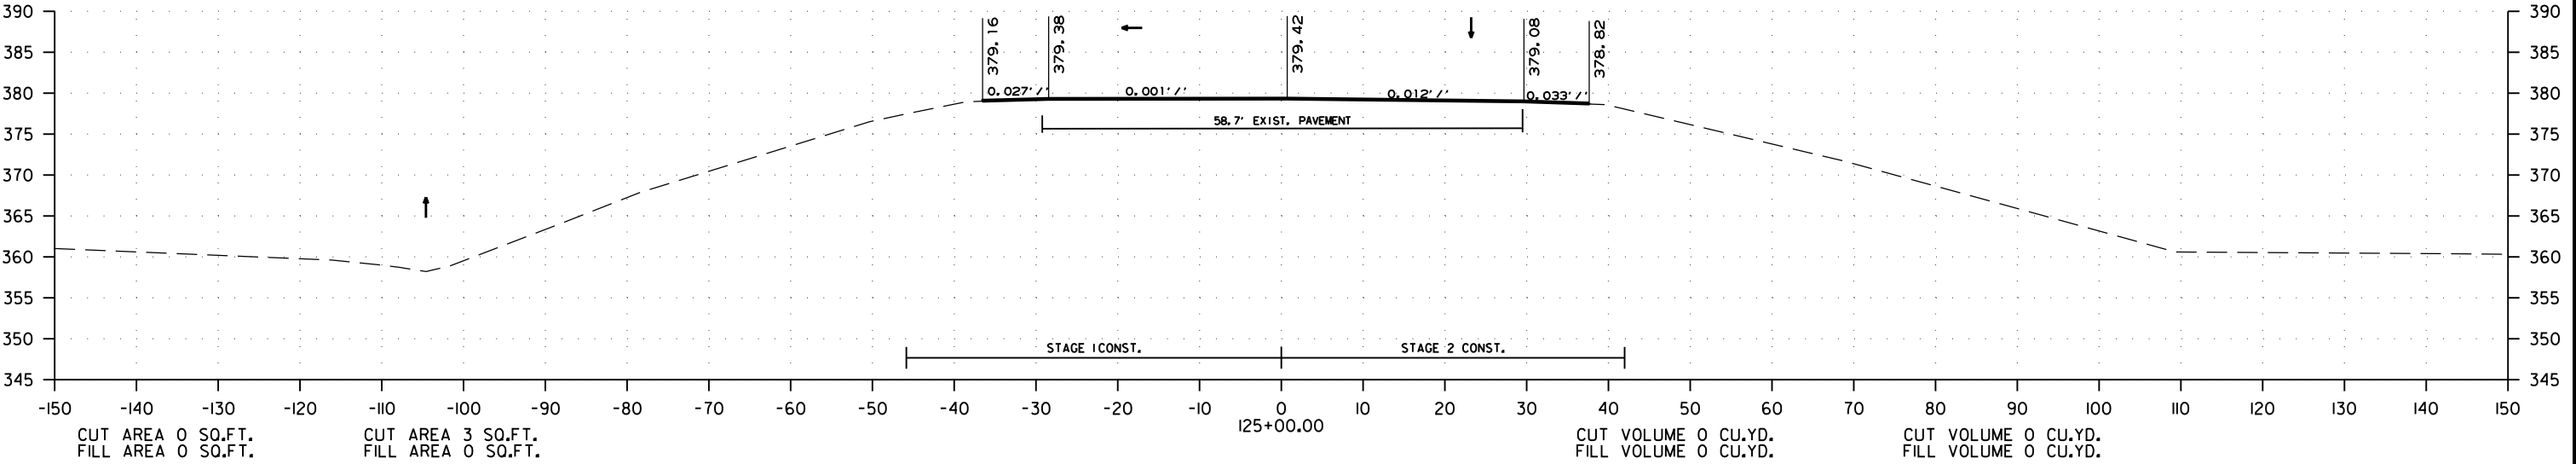

HWY. 49 - CROSS SECTION FROM STA 124+88.56 TO STA. 125+00.00


DATE REVISED	DATE REVISED	FED. RD. DIST. NO.	STATE	JOB NO.	SHEET NO.	TOTAL SHEETS
		6	ARK.	100879	75	97
CROSS SECTIONS						

STAGE 1

STAGE 2


STAGE 1

STAGE 2

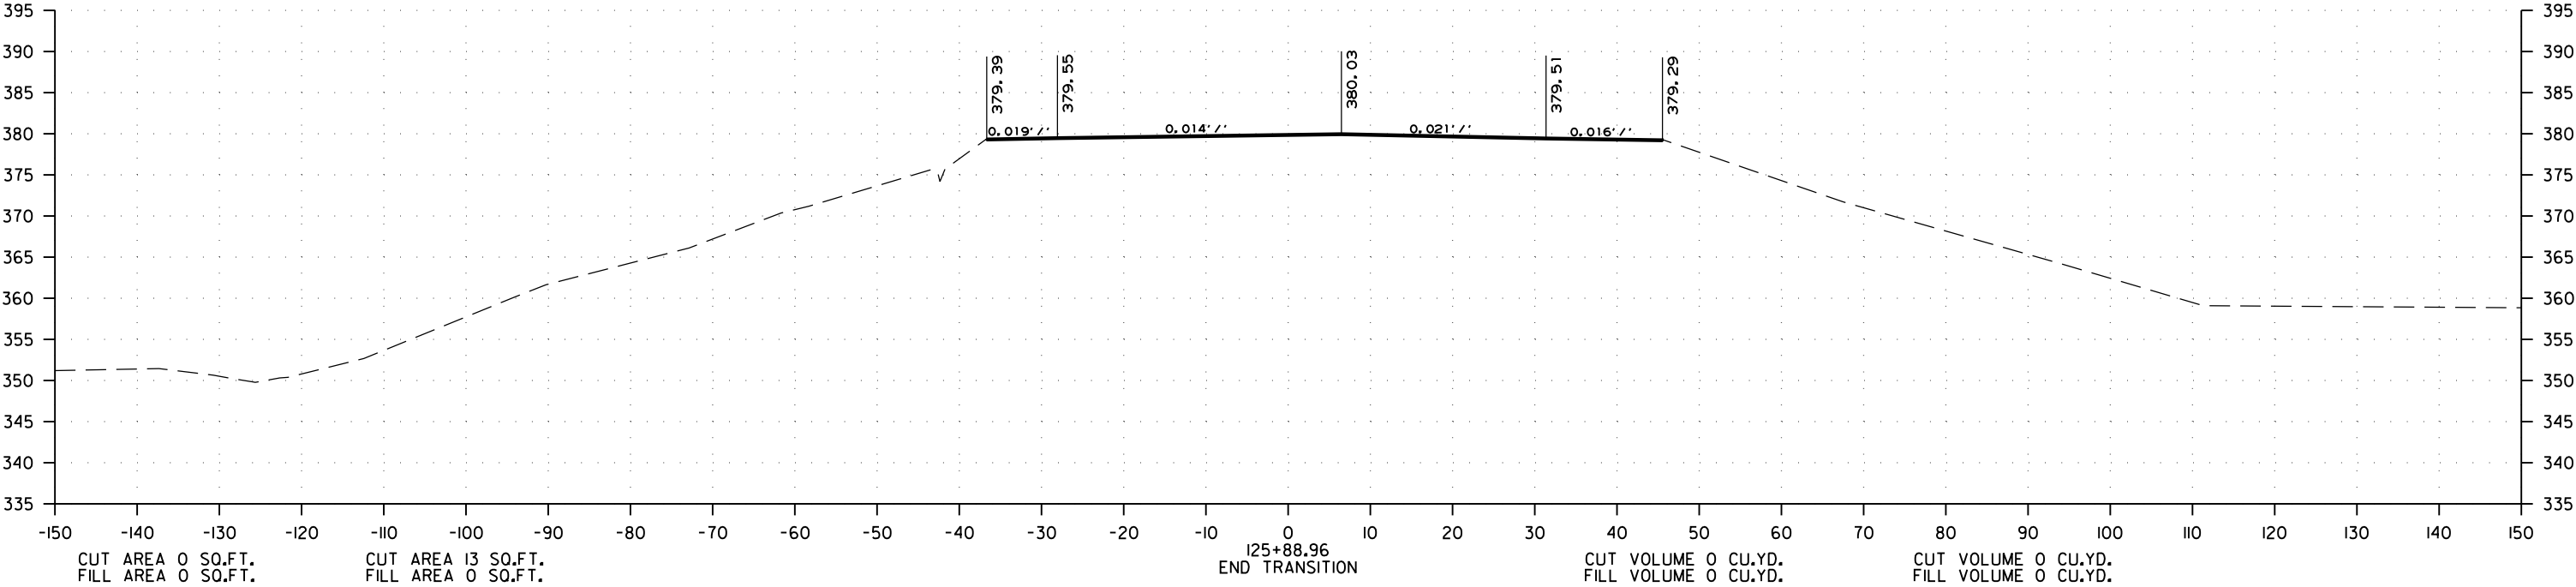


HWY. 49 - CROSS SECTION STA. 125+88.96 TO STA. 125+88.96

DATE REVISED	DATE REVISED	FED. RD. DIST. NO.	STATE	JOB NO.	SHEET NO.	TOTAL SHEETS
		6	ARK.	100879	76	97
CROSS SECTIONS						

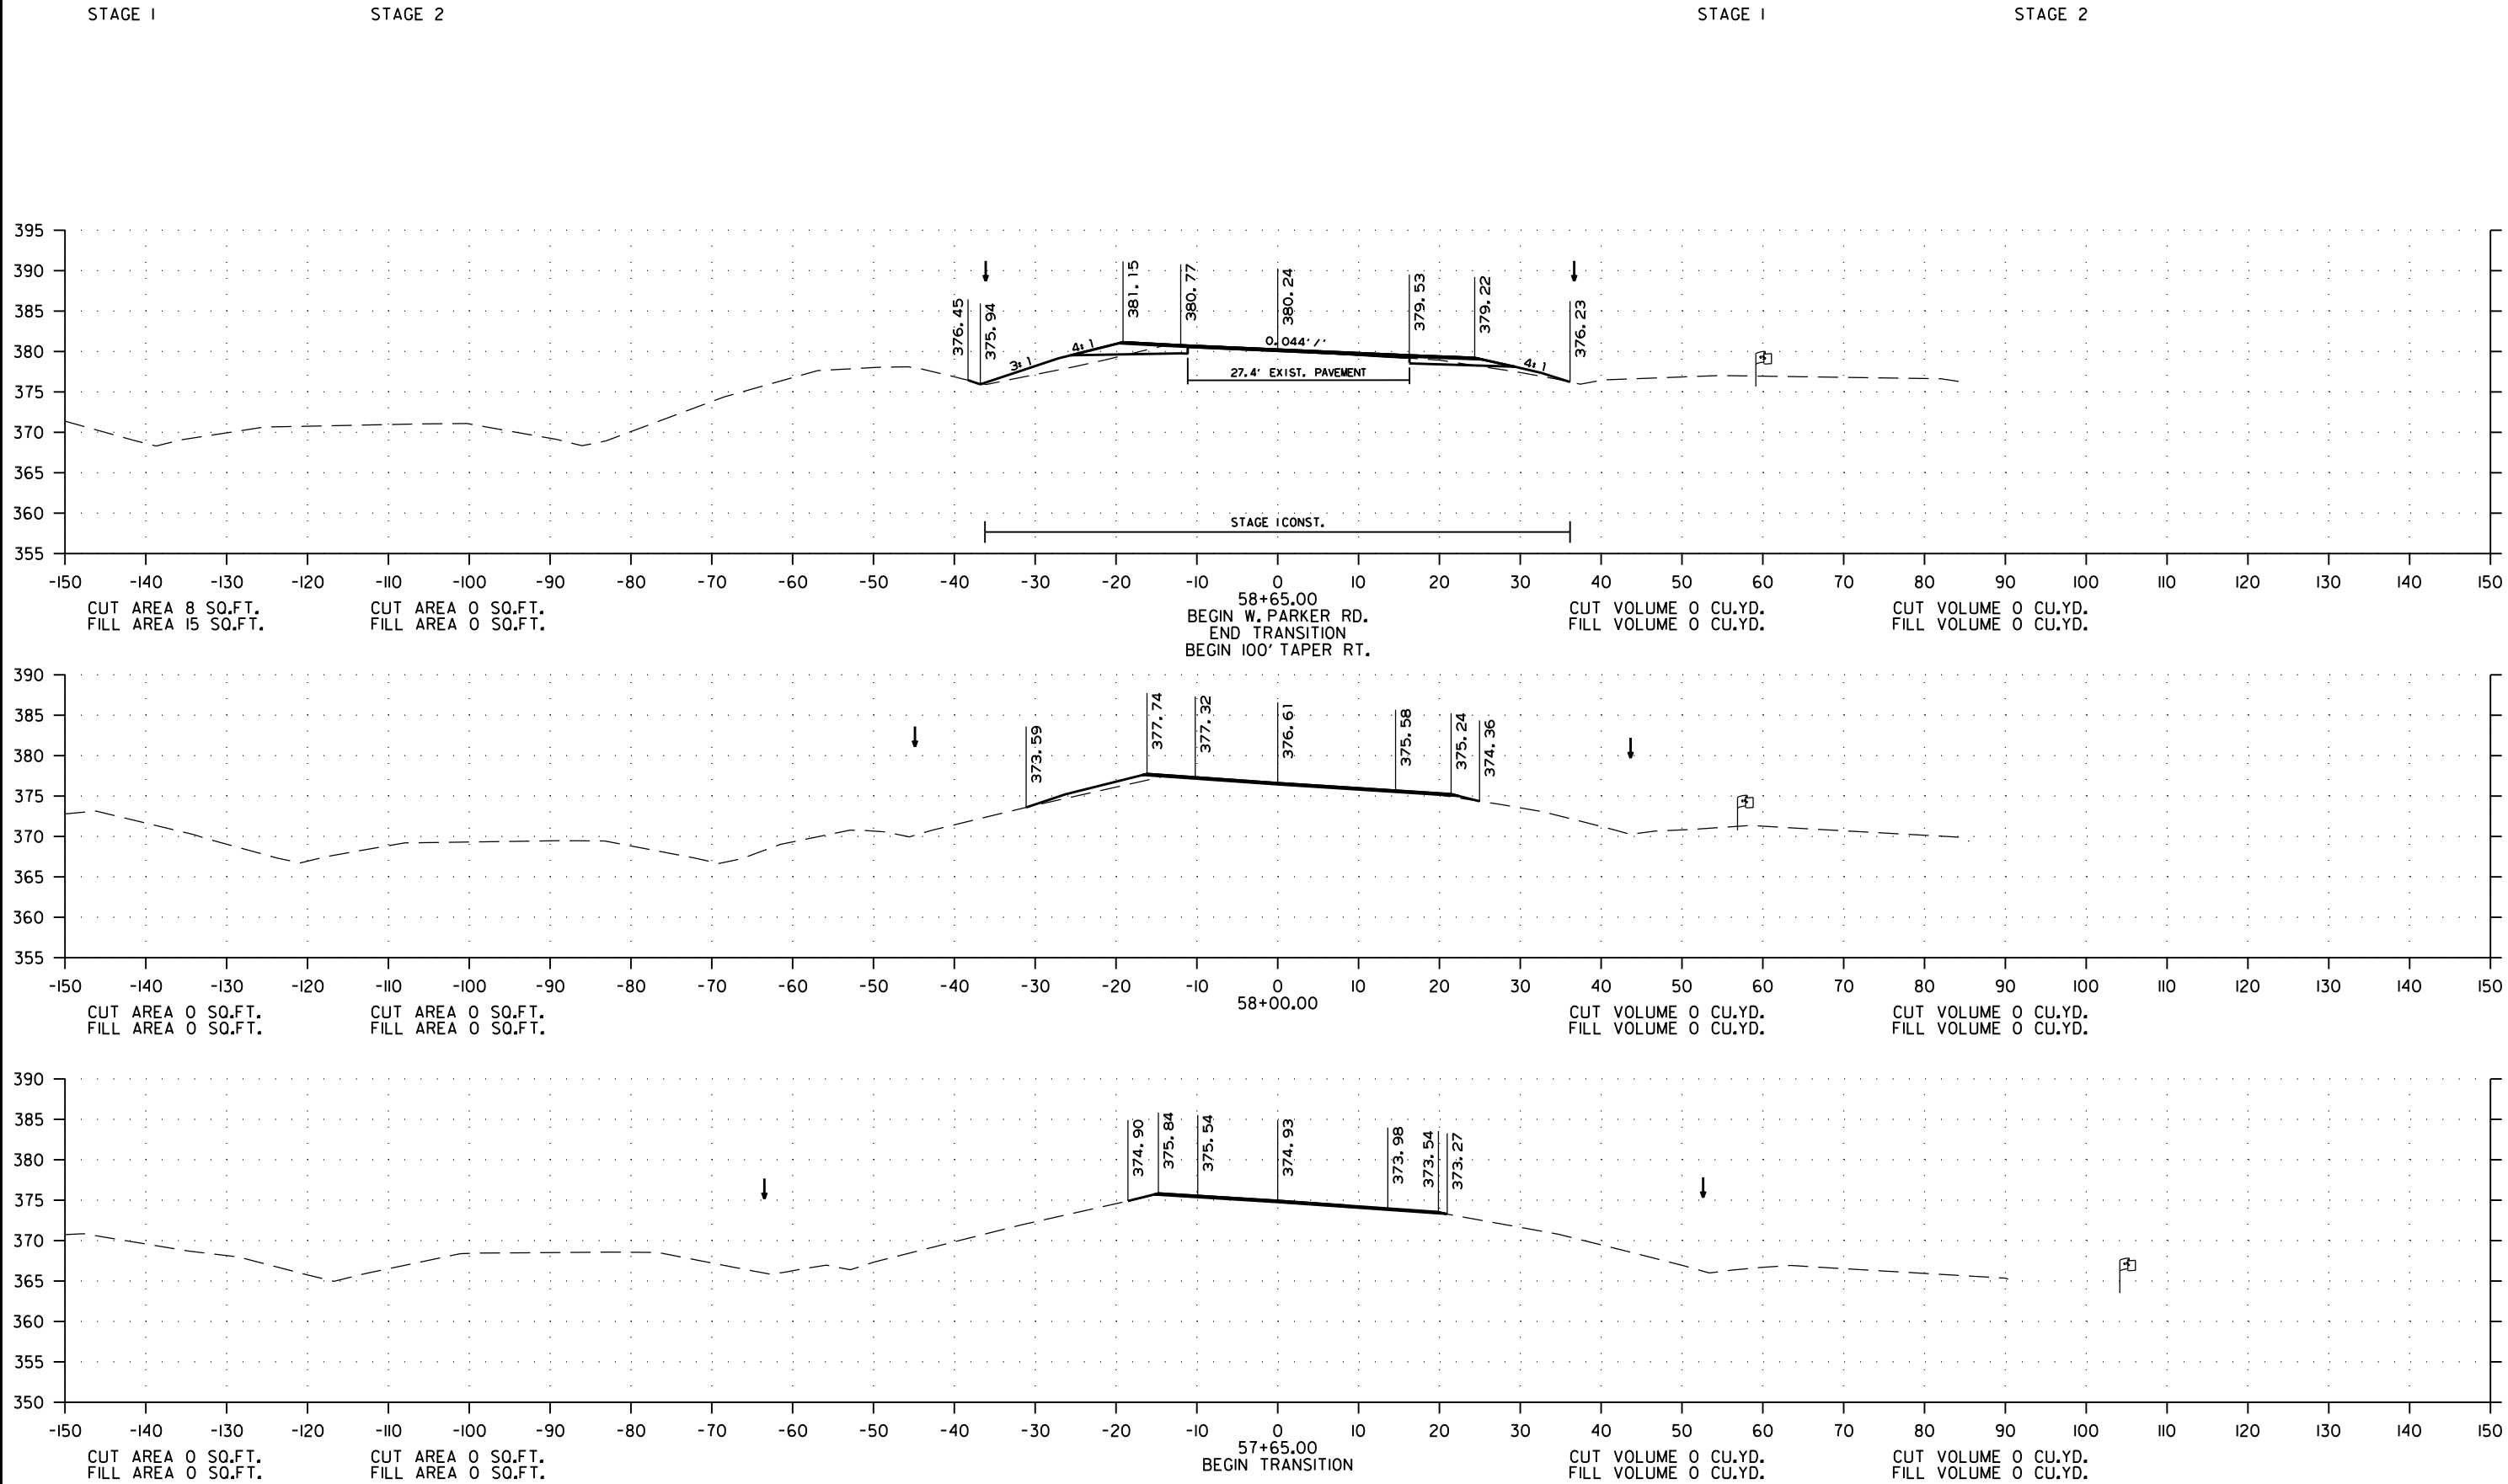

PARKER ROAD - CROSS SECTION FROM STA. 57+65.00 TO STA. 58+65.00

DATE REVISED	DATE REVISED	FED. RD. DIST. NO.	STATE	JOB NO.	SHEET NO.	TOTAL SHEETS
		6	ARK.	100879	77	97
CROSS SECTIONS						

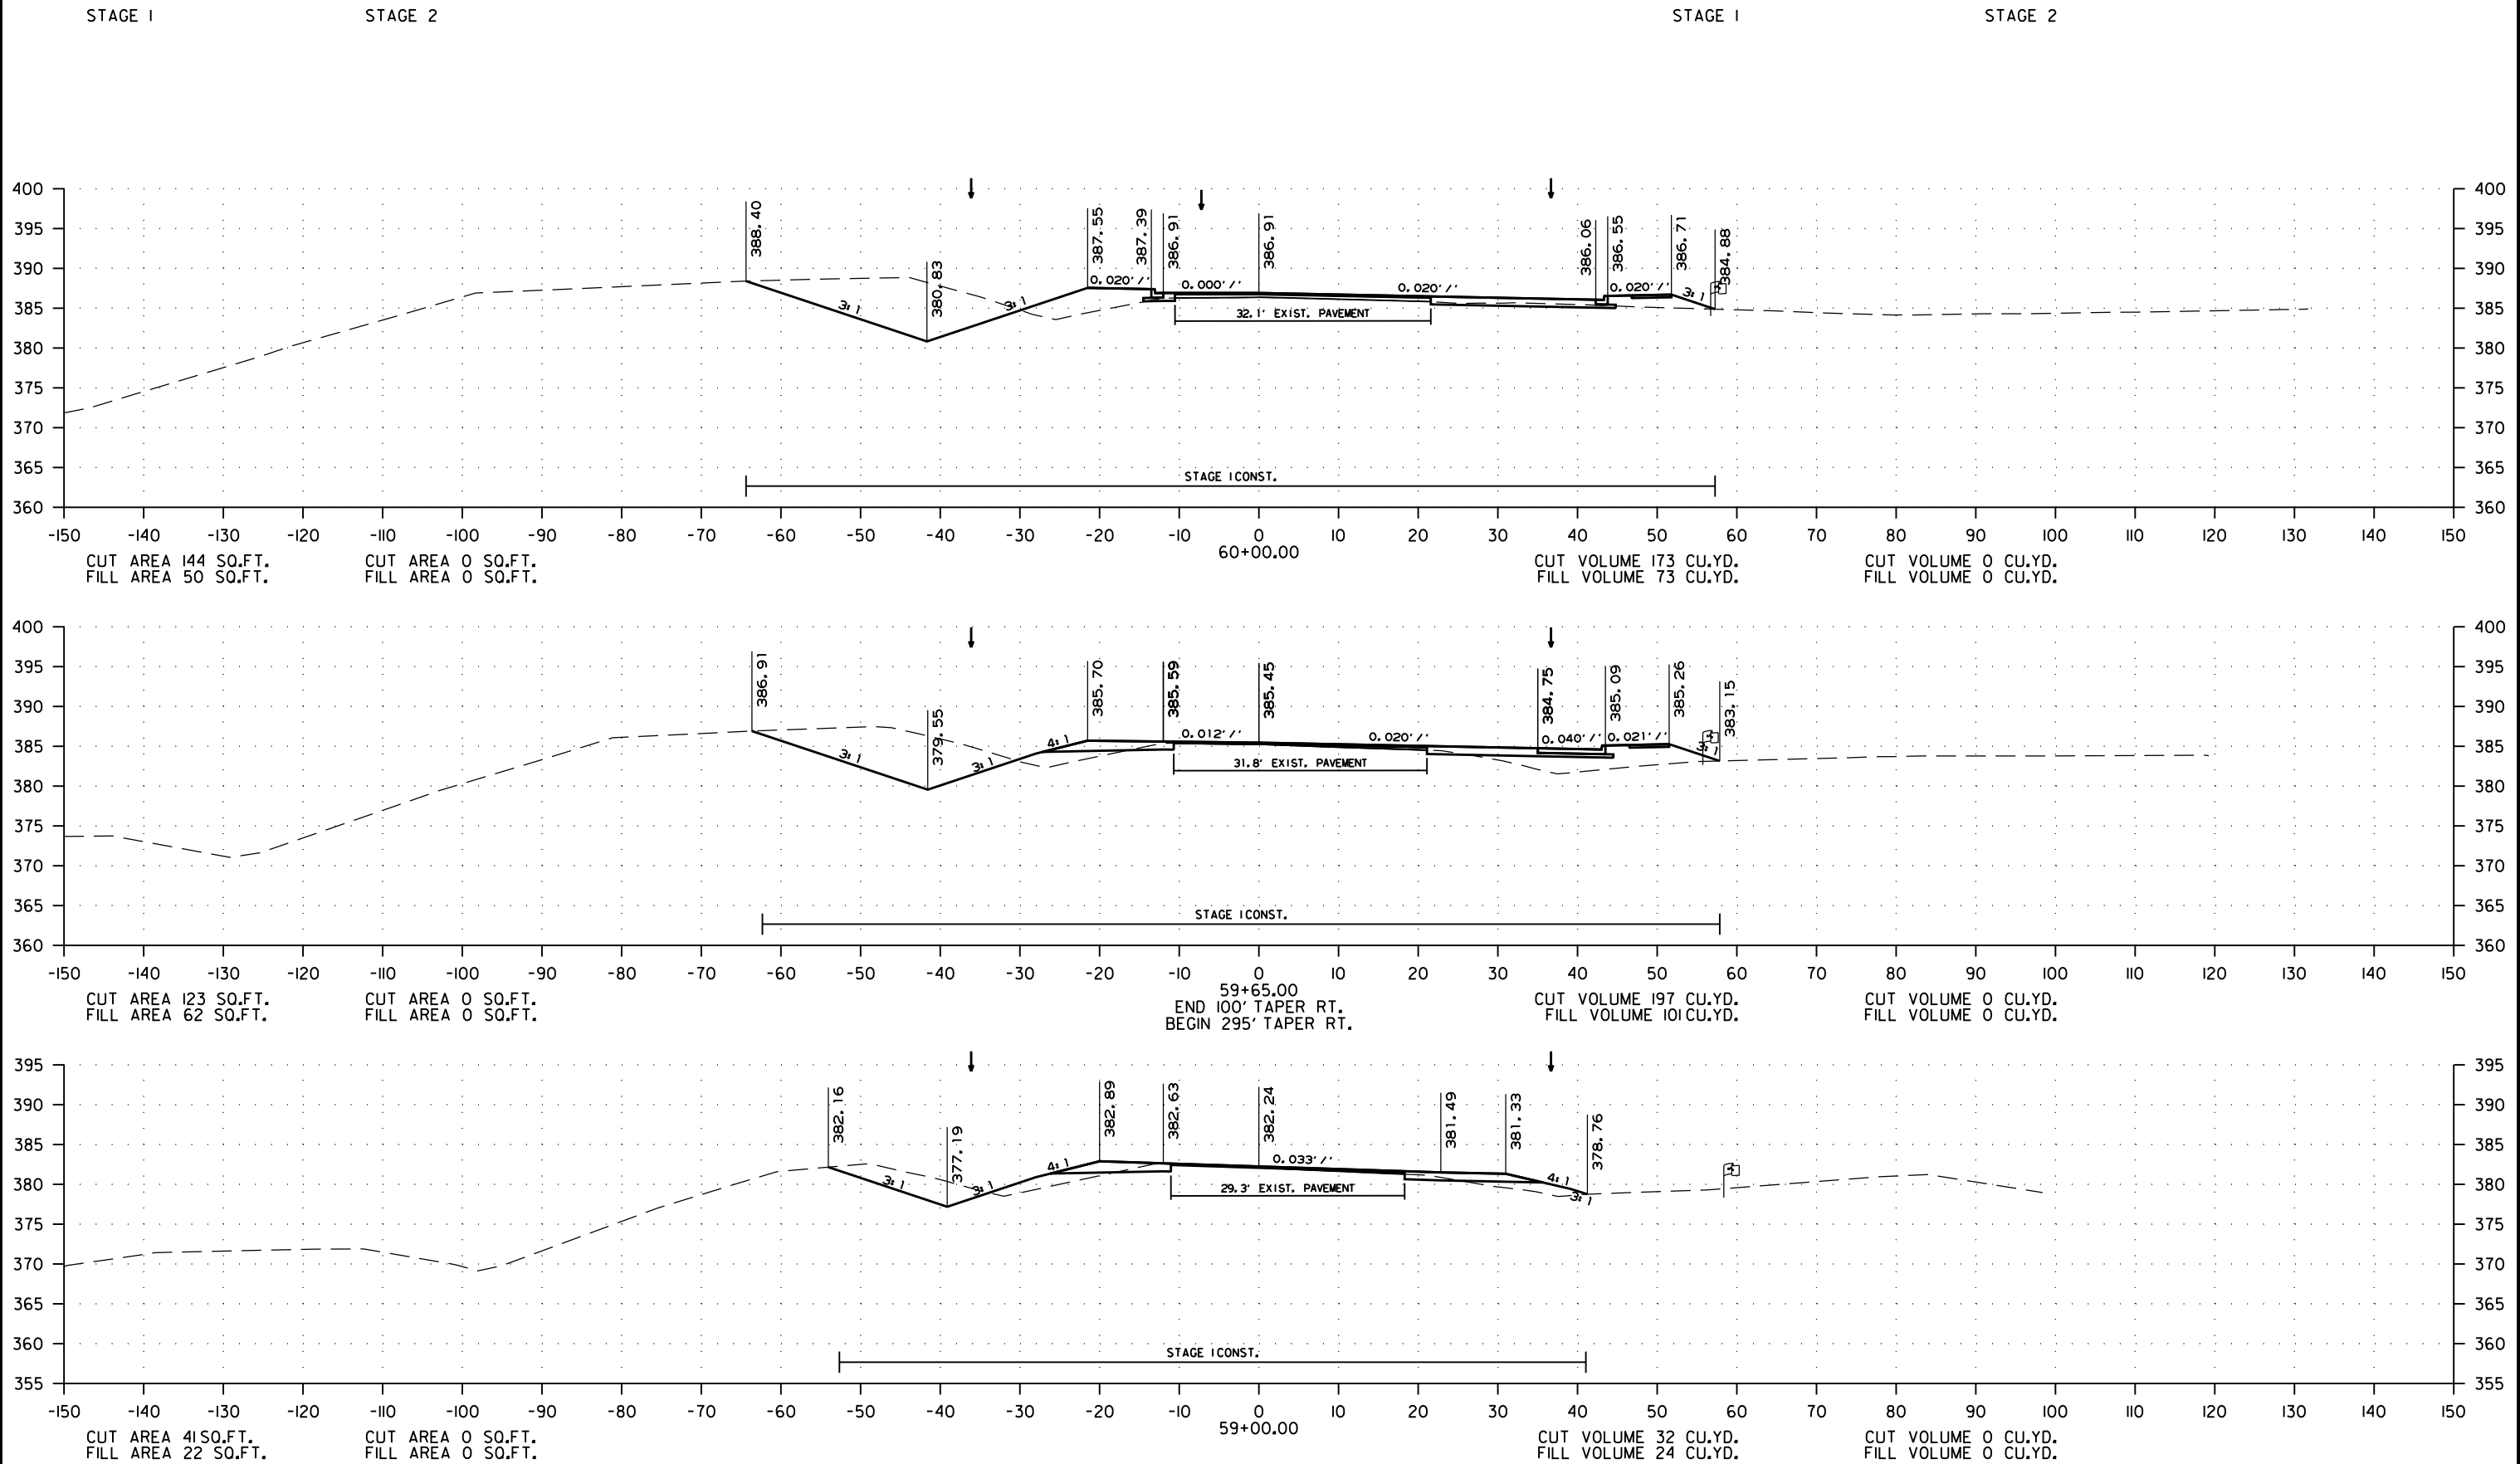

PARKER ROAD - CROSS SECTION FROM STA. 59+00.00 TO STA. 60+00.00




DATE REVISED	DATE REVISED	FED. RD. DIST. NO.	STATE	JOB NO.	SHEET NO.	TOTAL SHEETS
		6	ARK.	100879	78	97
CROSS SECTIONS						

STAGE 1

STAGE 2

STAGE 1

STAGE 2

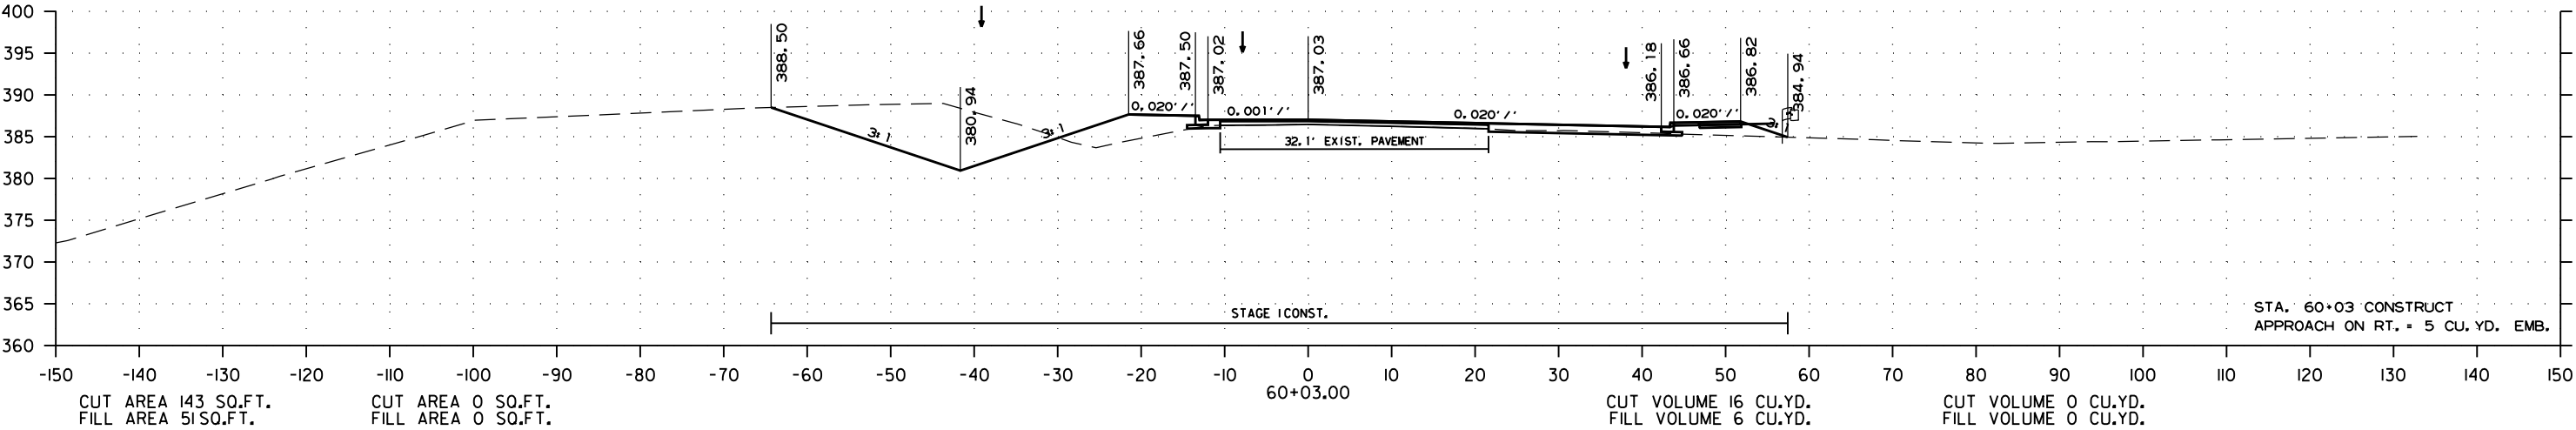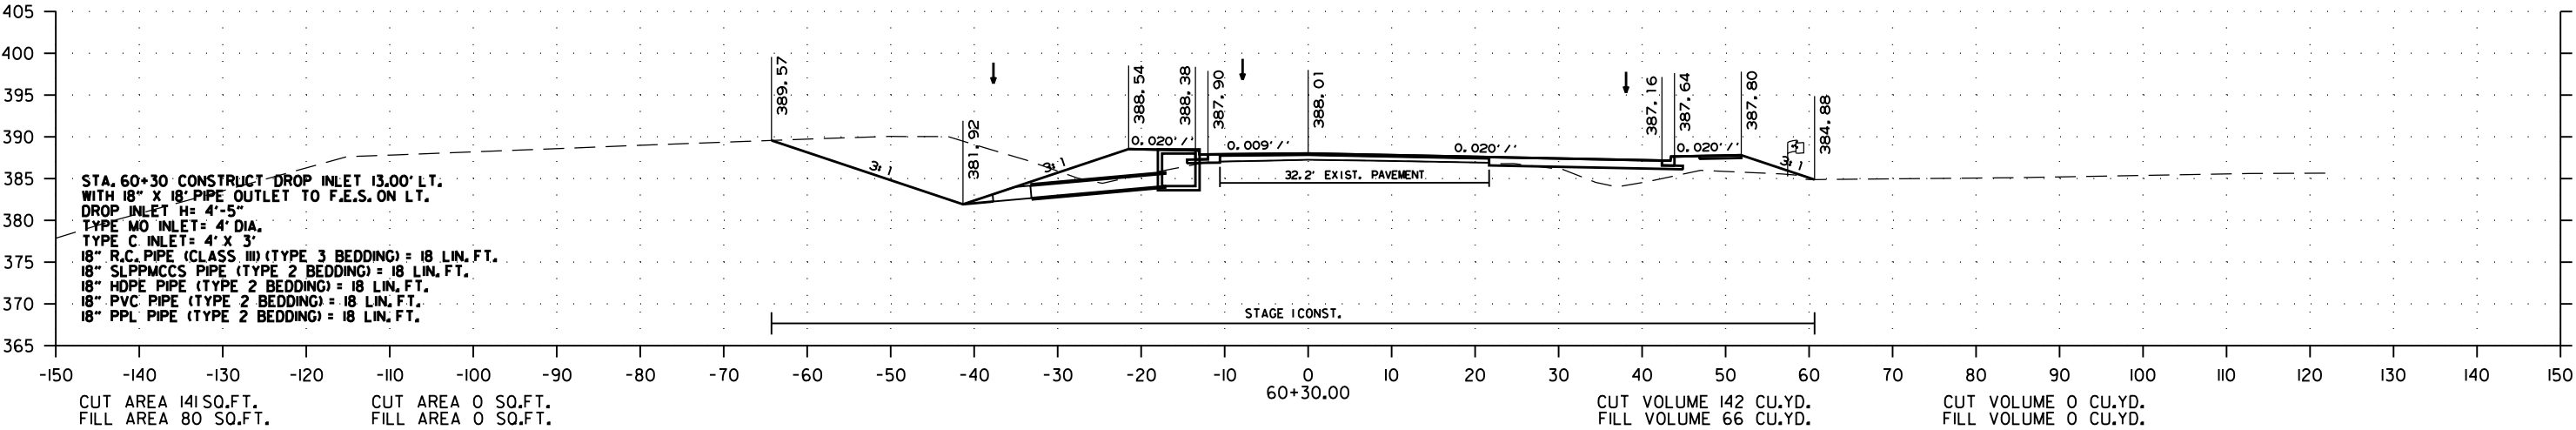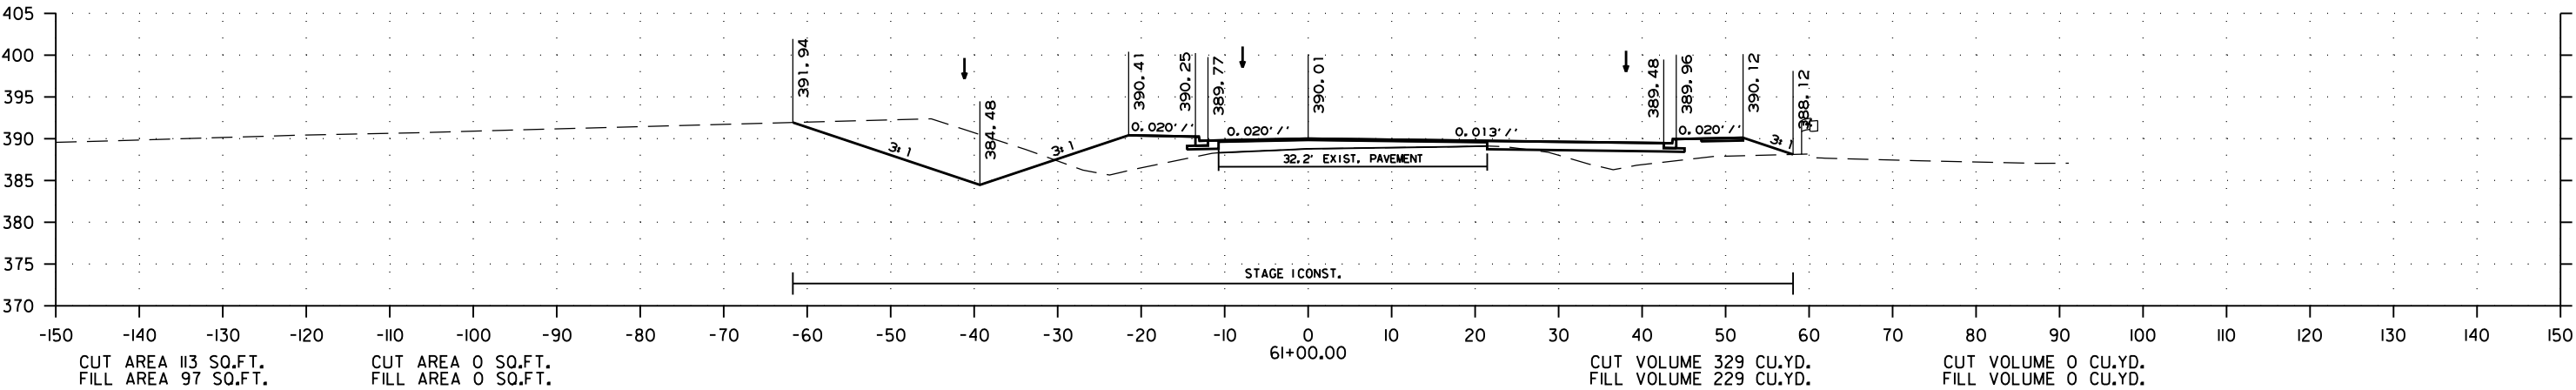

PARKER ROAD - CROSS SECTION FROM STA. 60+03.00 TO STA. 61+00.00


DATE REVISED	DATE REVISED	FED. RD. DIST. NO.	STATE	JOB NO.	SHEET NO.	TOTAL SHEETS
		6	ARK.	100879	79	97
CROSS SECTIONS						

STAGE I

STAGE 2

STAGE I

STAGE 2

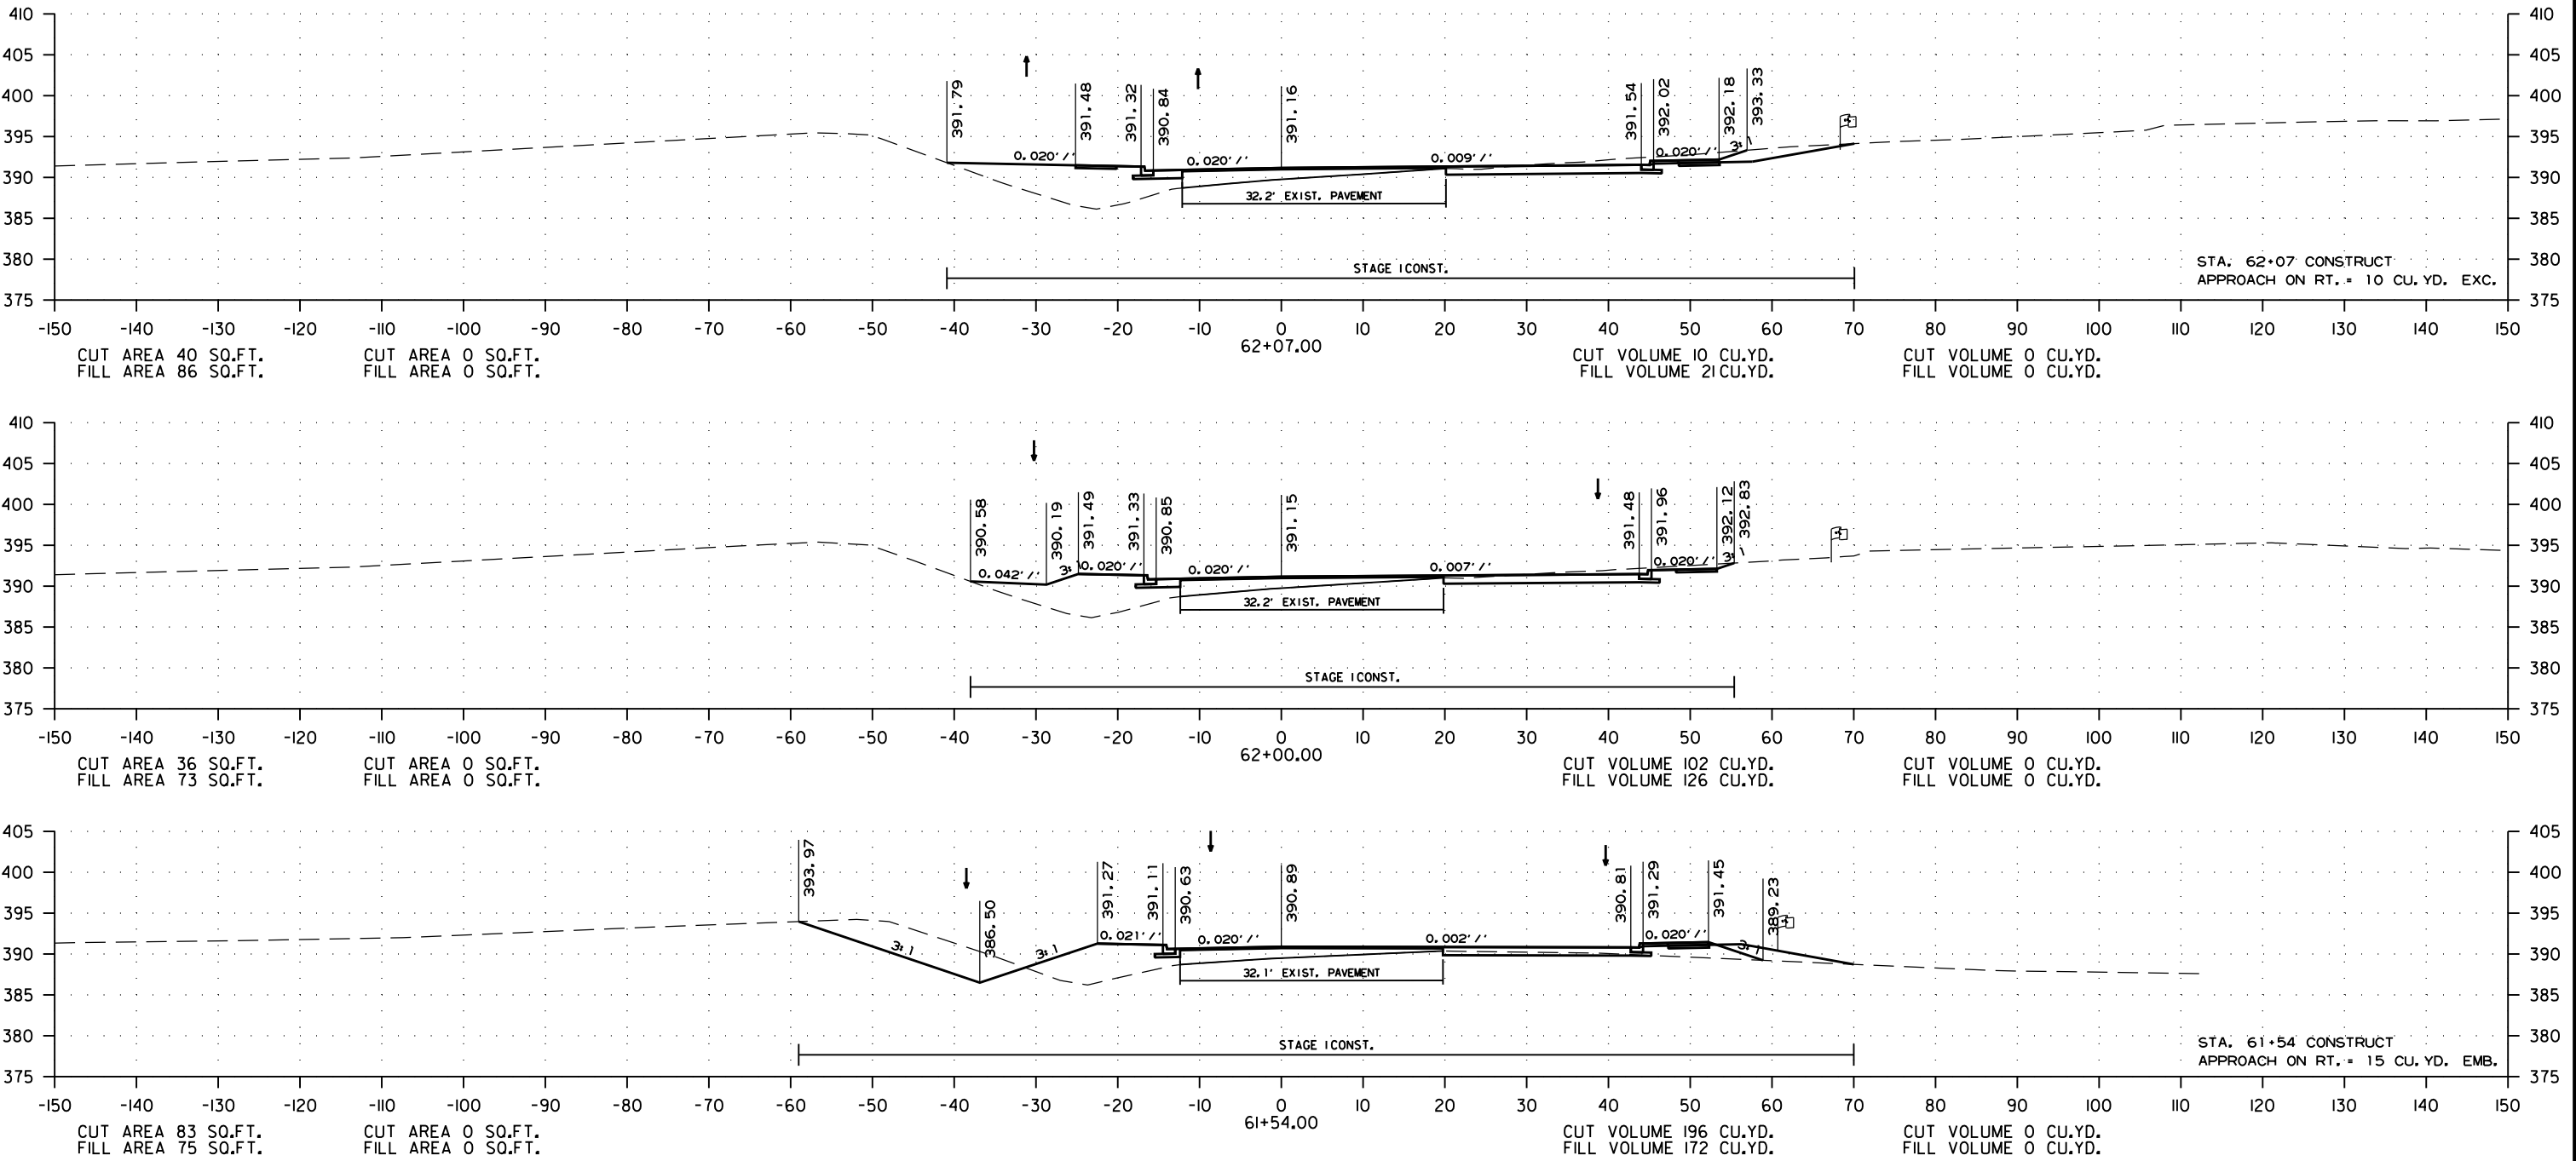

PARKER ROAD - CROSS SECTION FROM STA. 61+54.00 TO STA. 62+07.00




DATE REVISED	DATE REVISED	FED. RD. DIST. NO.	STATE	JOB NO.	SHEET NO.	TOTAL SHEETS
		6	ARK.	100879	80	97
CROSS SECTIONS						

STAGE 1

STAGE 2

STAGE 1

STAGE 2

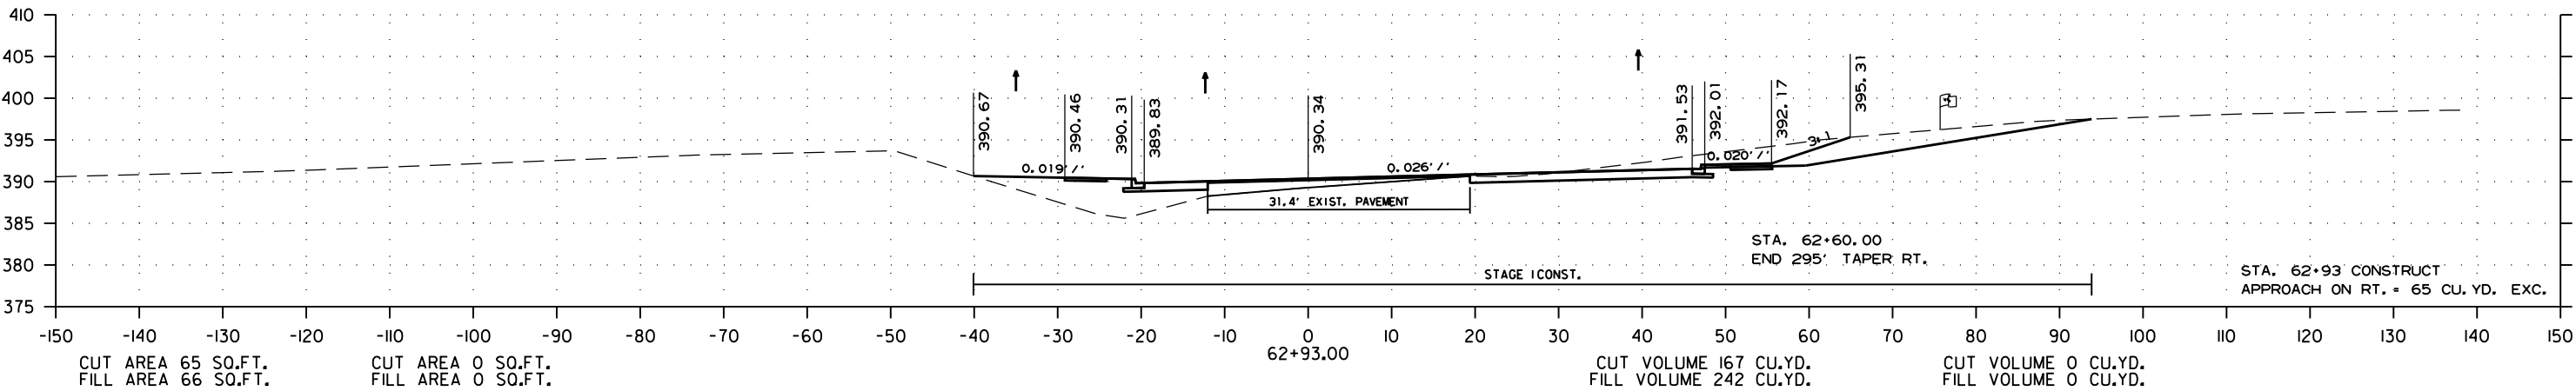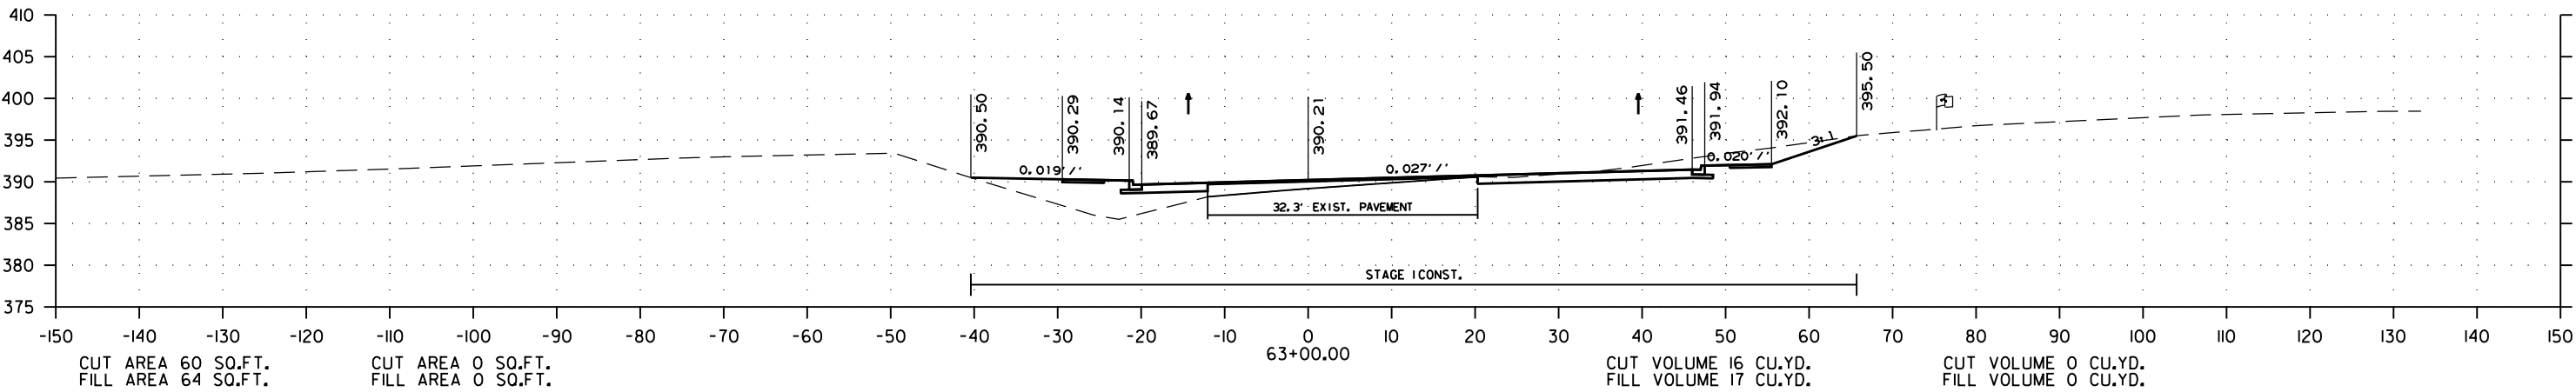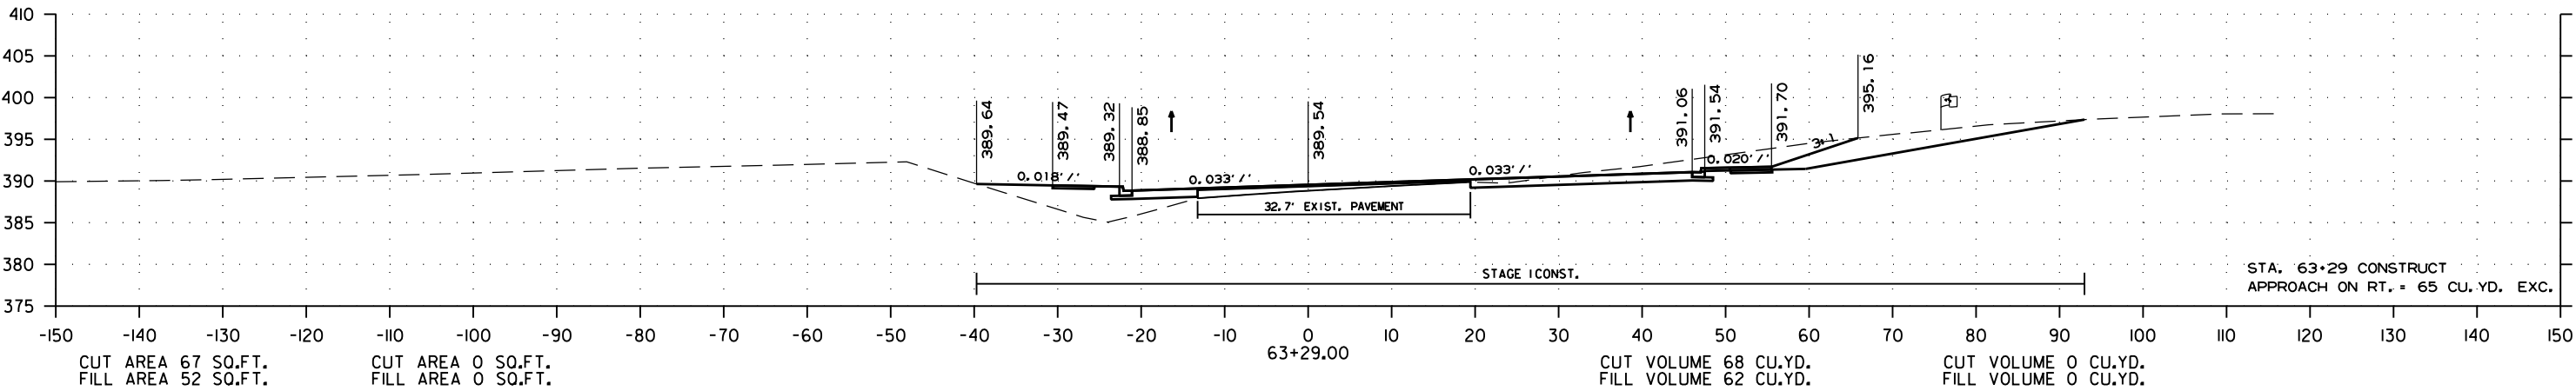

PARKER ROAD - CROSS SECTION FROM STA. 62+93.00 TO STA. 63+29.00




DATE REVISED	DATE REVISED	FED. RD. DIST. NO.	STATE	JOB NO.	SHEET NO.	TOTAL SHEETS
		6	ARK.	100879	81	97
CROSS SECTIONS						

STAGE 1

STAGE 2

STAGE 1

STAGE 2

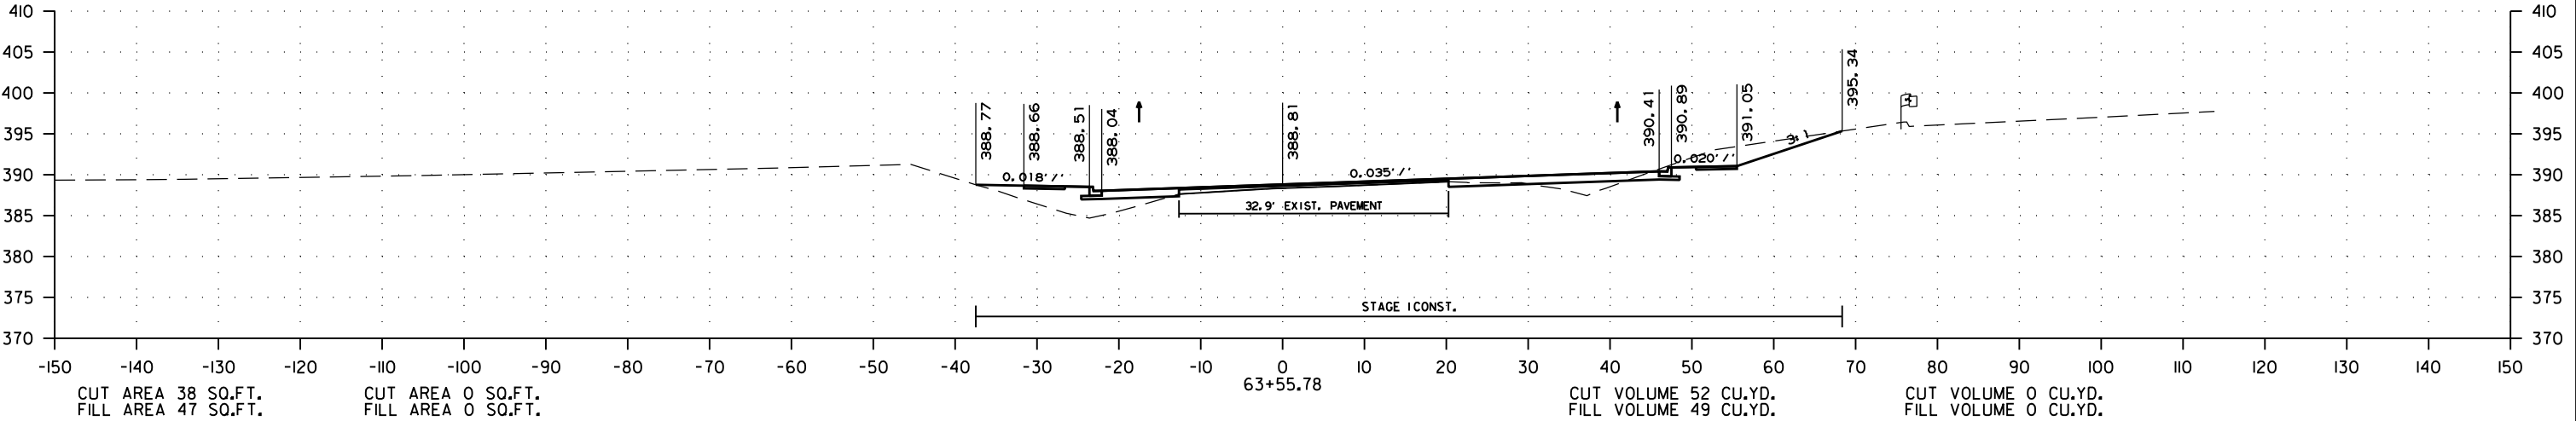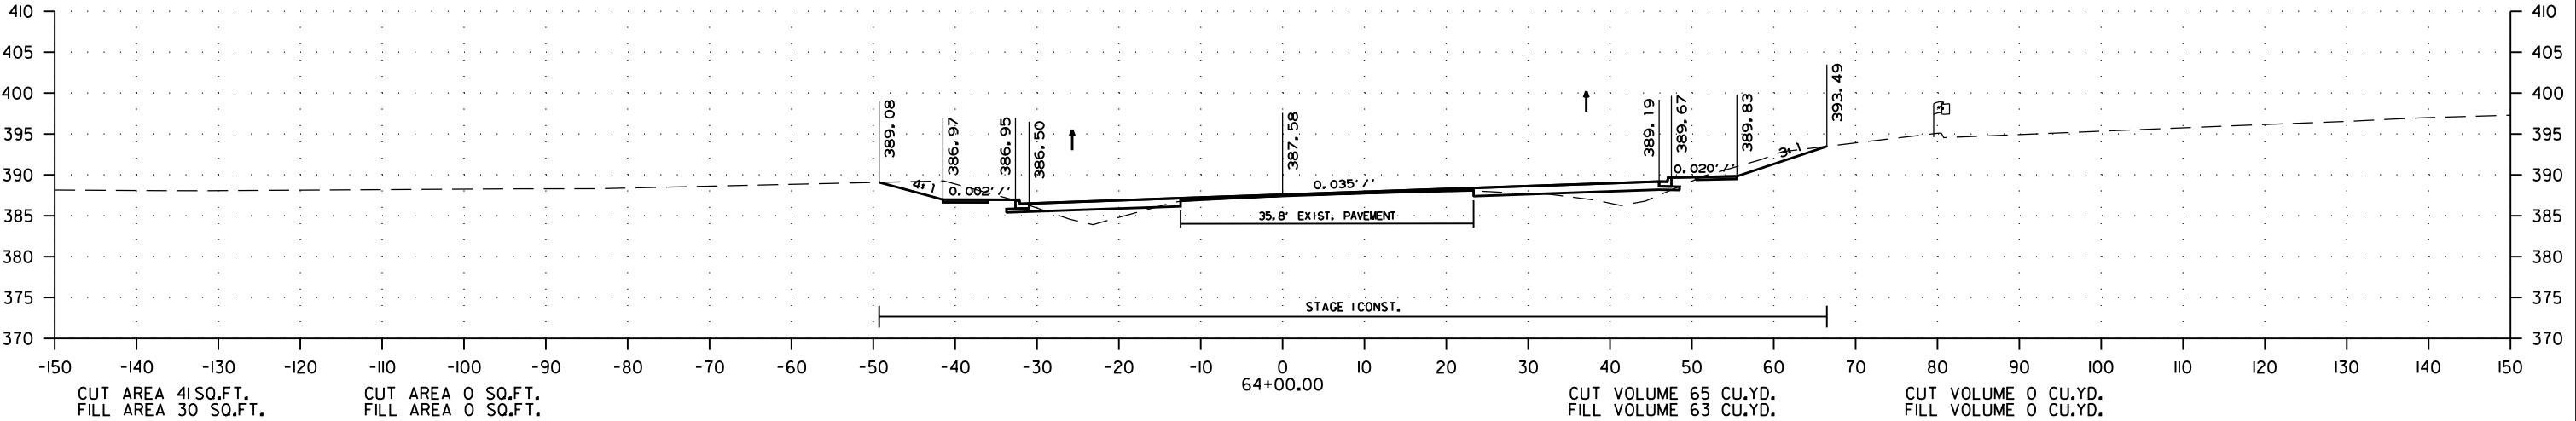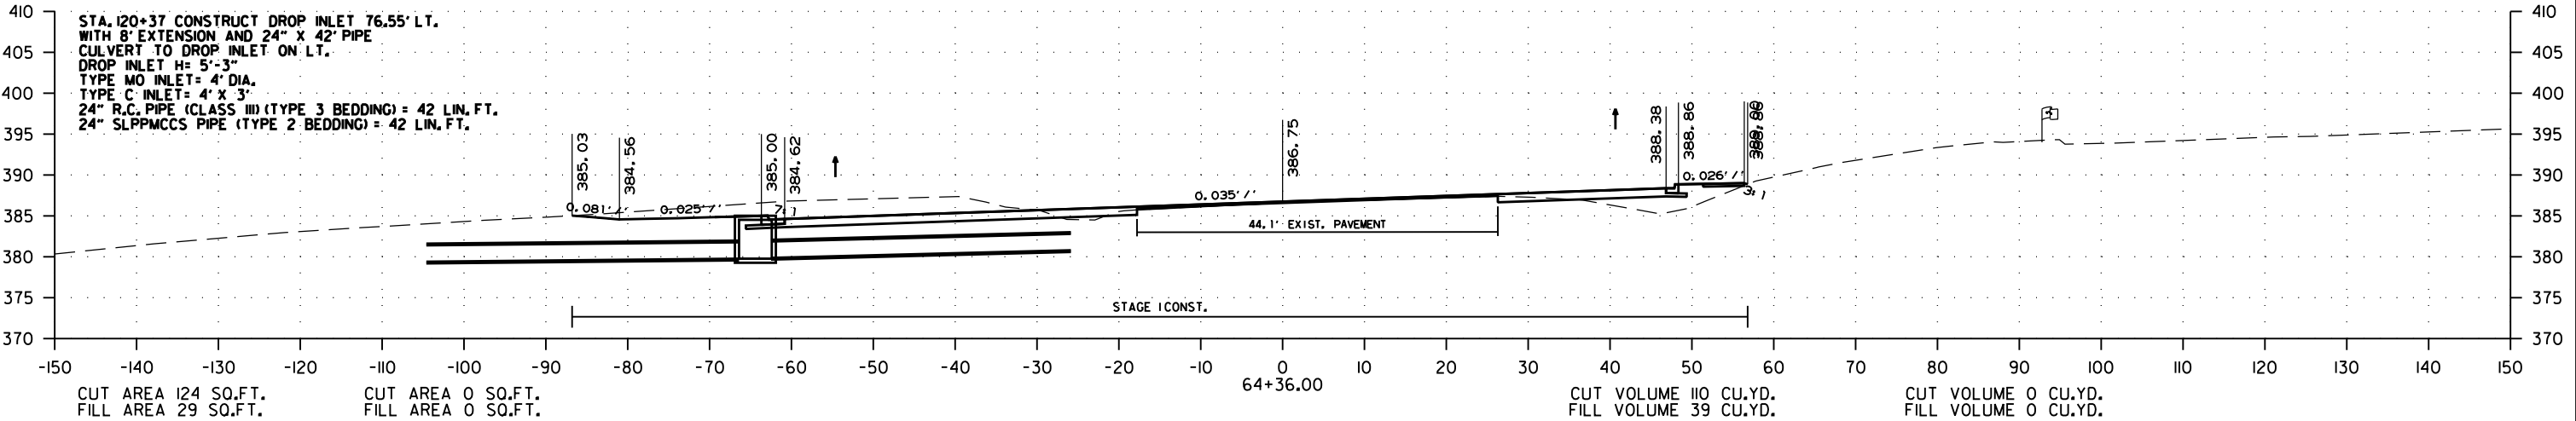

PARKER ROAD - CROSS SECTION FROM STA. 63+55.78 TO STA. 64+36.00


DATE REVISED	DATE REVISED	FED. RD. DIST. NO.	STATE	JOB NO.	SHEET NO.	TOTAL SHEETS
		6	ARK.	100879	82	97
CROSS SECTIONS						

STAGE 1

STAGE 2

STAGE 1

STAGE 2

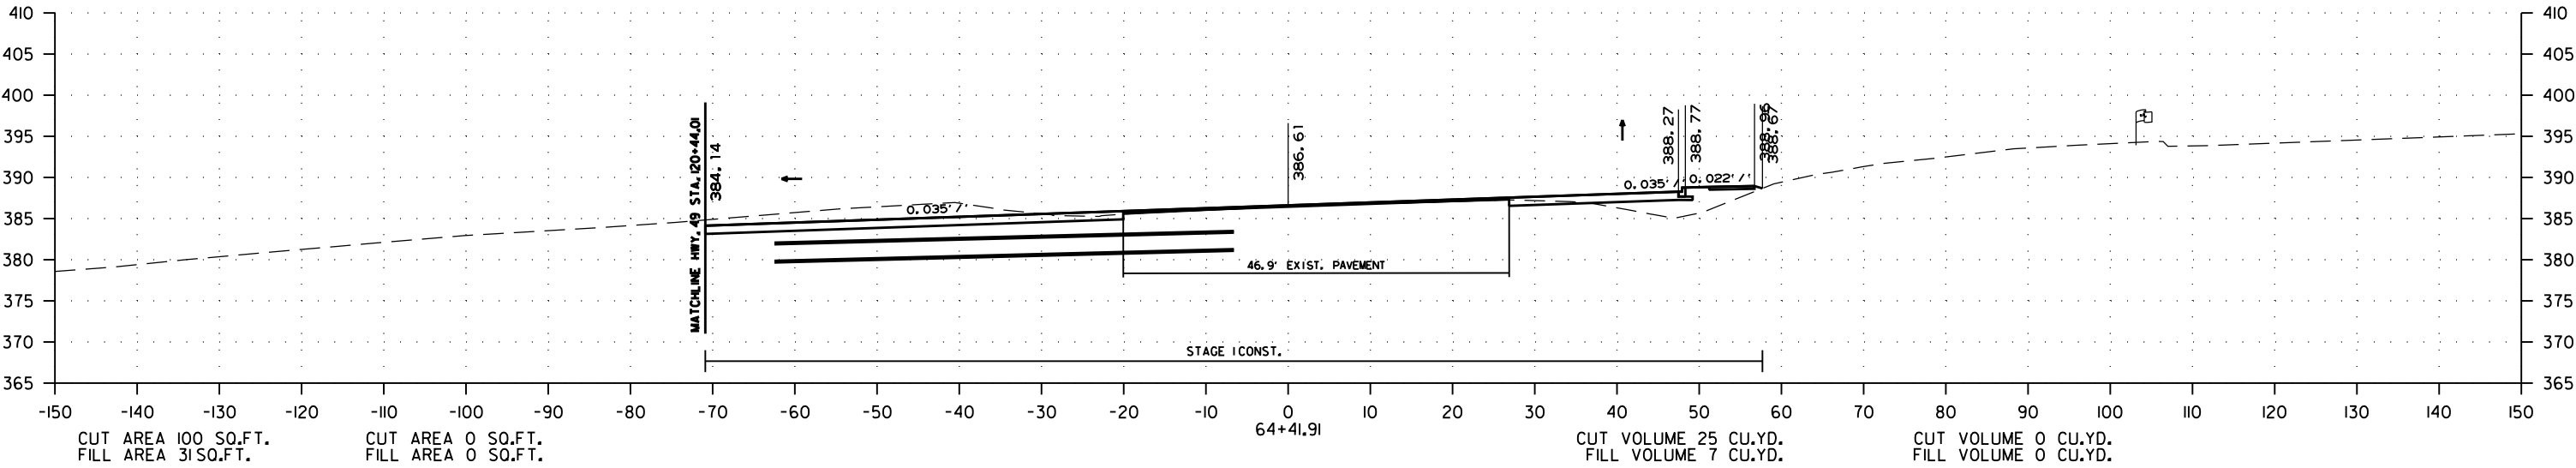

PARKER ROAD - CROSS SECTION FROM STA. 64+41.91 TO STA. 64+41.91


DATE REVISED	DATE REVISED	FED. RD. DIST. NO.	STATE	JOB NO.	SHEET NO.	TOTAL SHEETS
		6	ARK.	100879	83	97
CROSS SECTIONS						

STAGE 1

STAGE 2

STAGE 1

STAGE 2

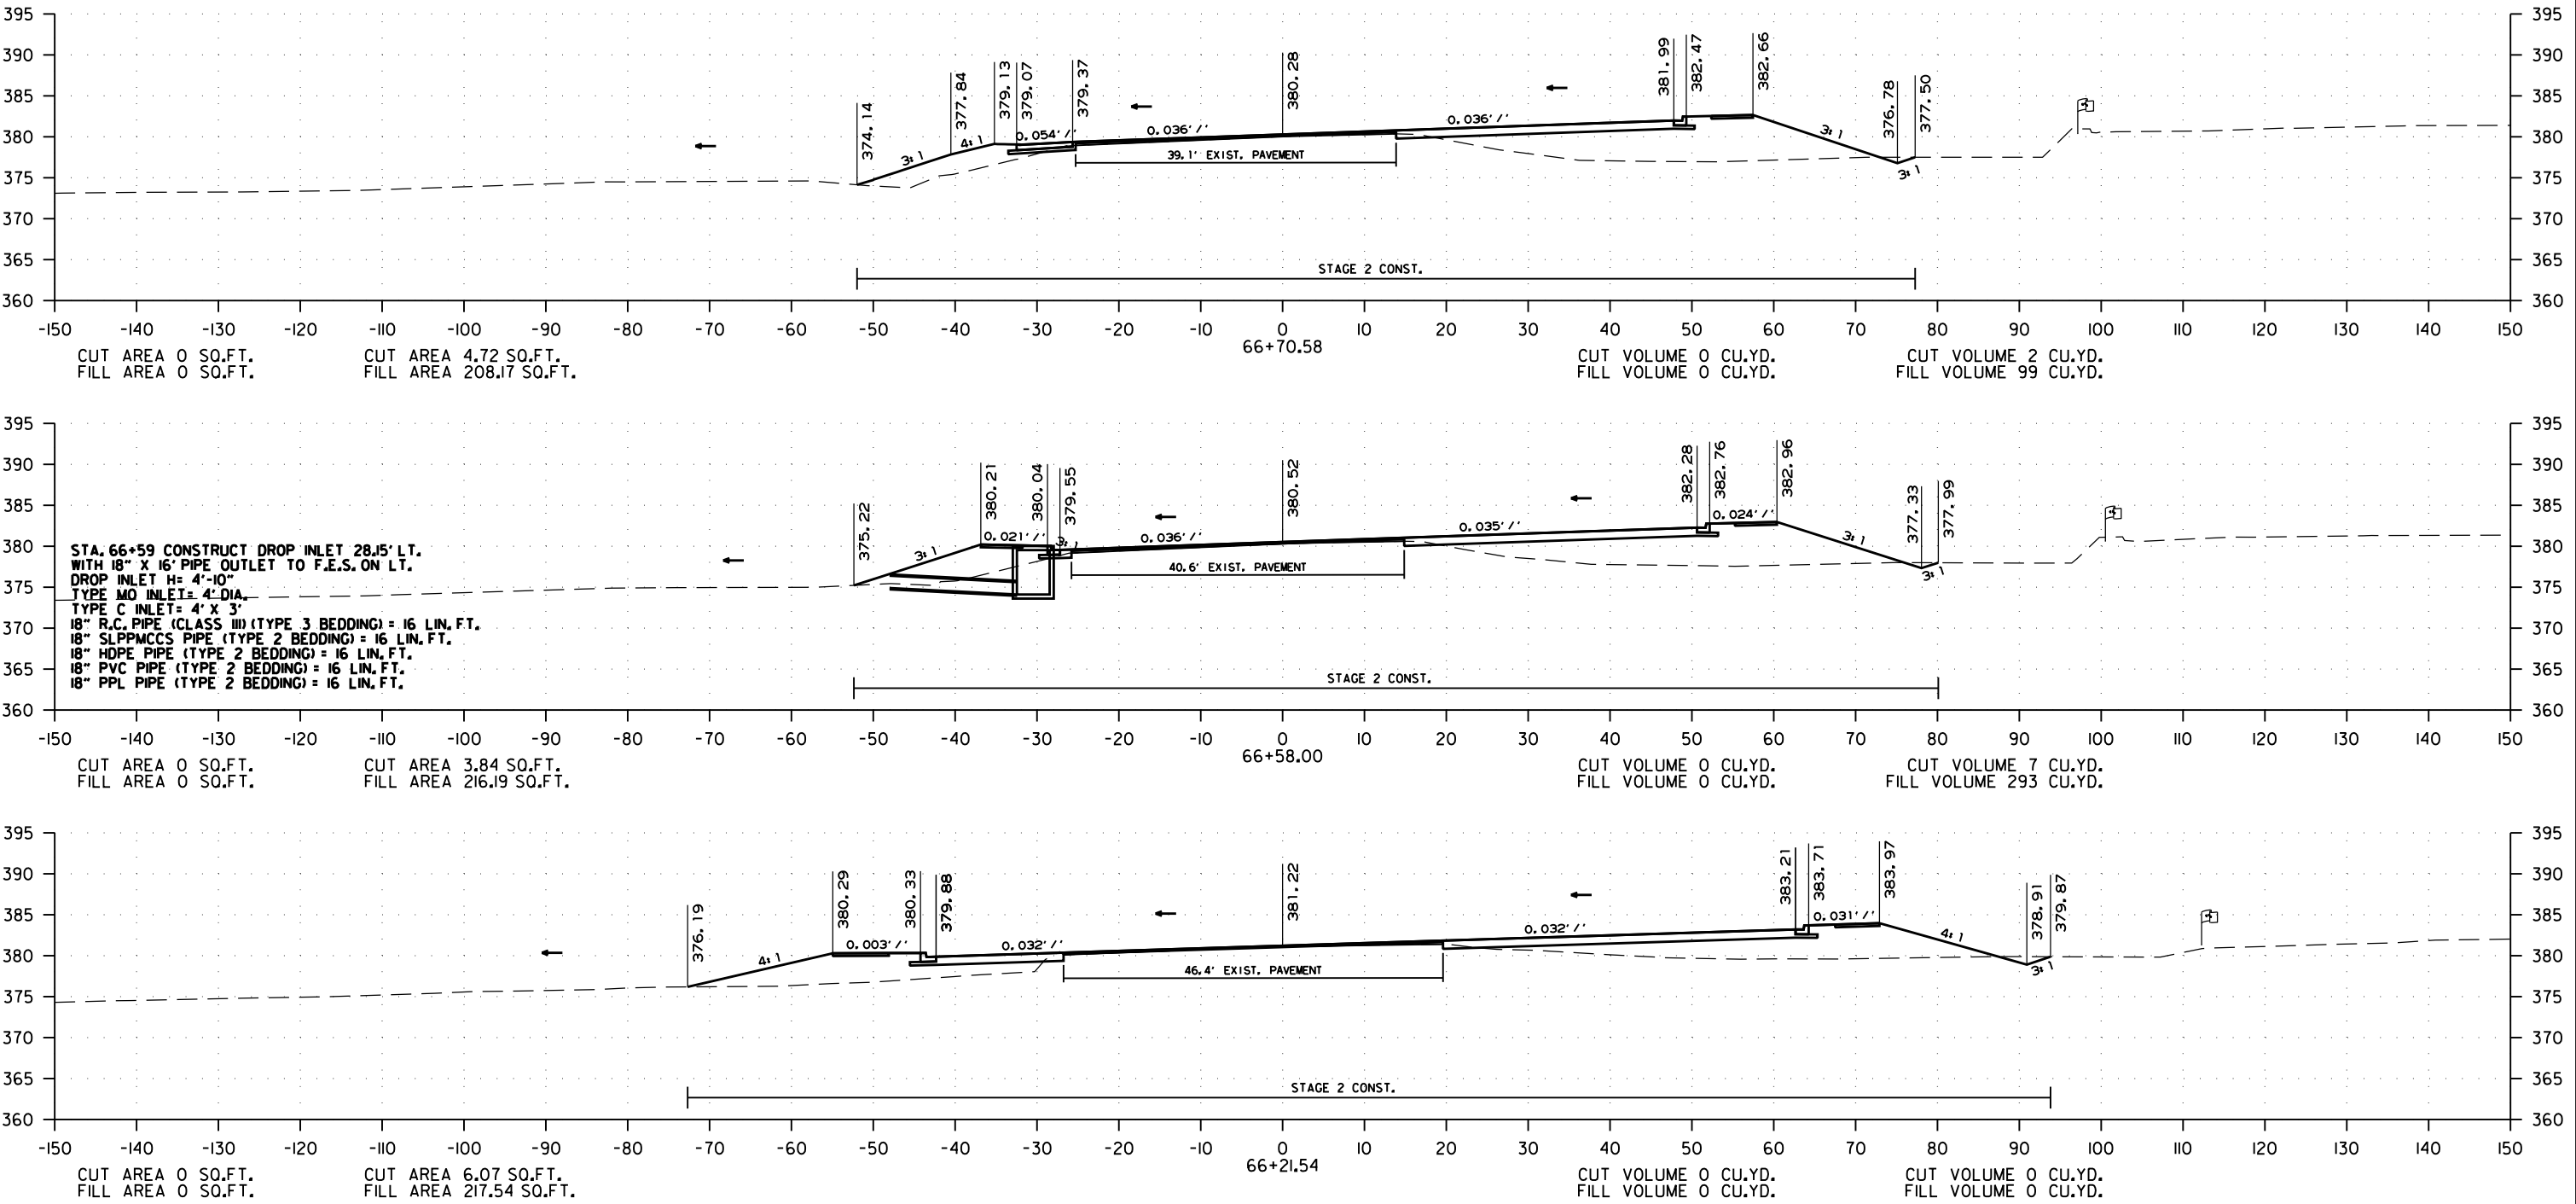

PARKER ROAD - CROSS SECTION FROM STA. 66+21.54 TO STA. 66+70.58


DATE REVISED	DATE REVISED	FED. RD. DIST. NO.	STATE	JOB NO.	SHEET NO.	TOTAL SHEETS
		6	ARK.	100879	84	97
CROSS SECTIONS						

STAGE 1

STAGE 2

STAGE 1

STAGE 2

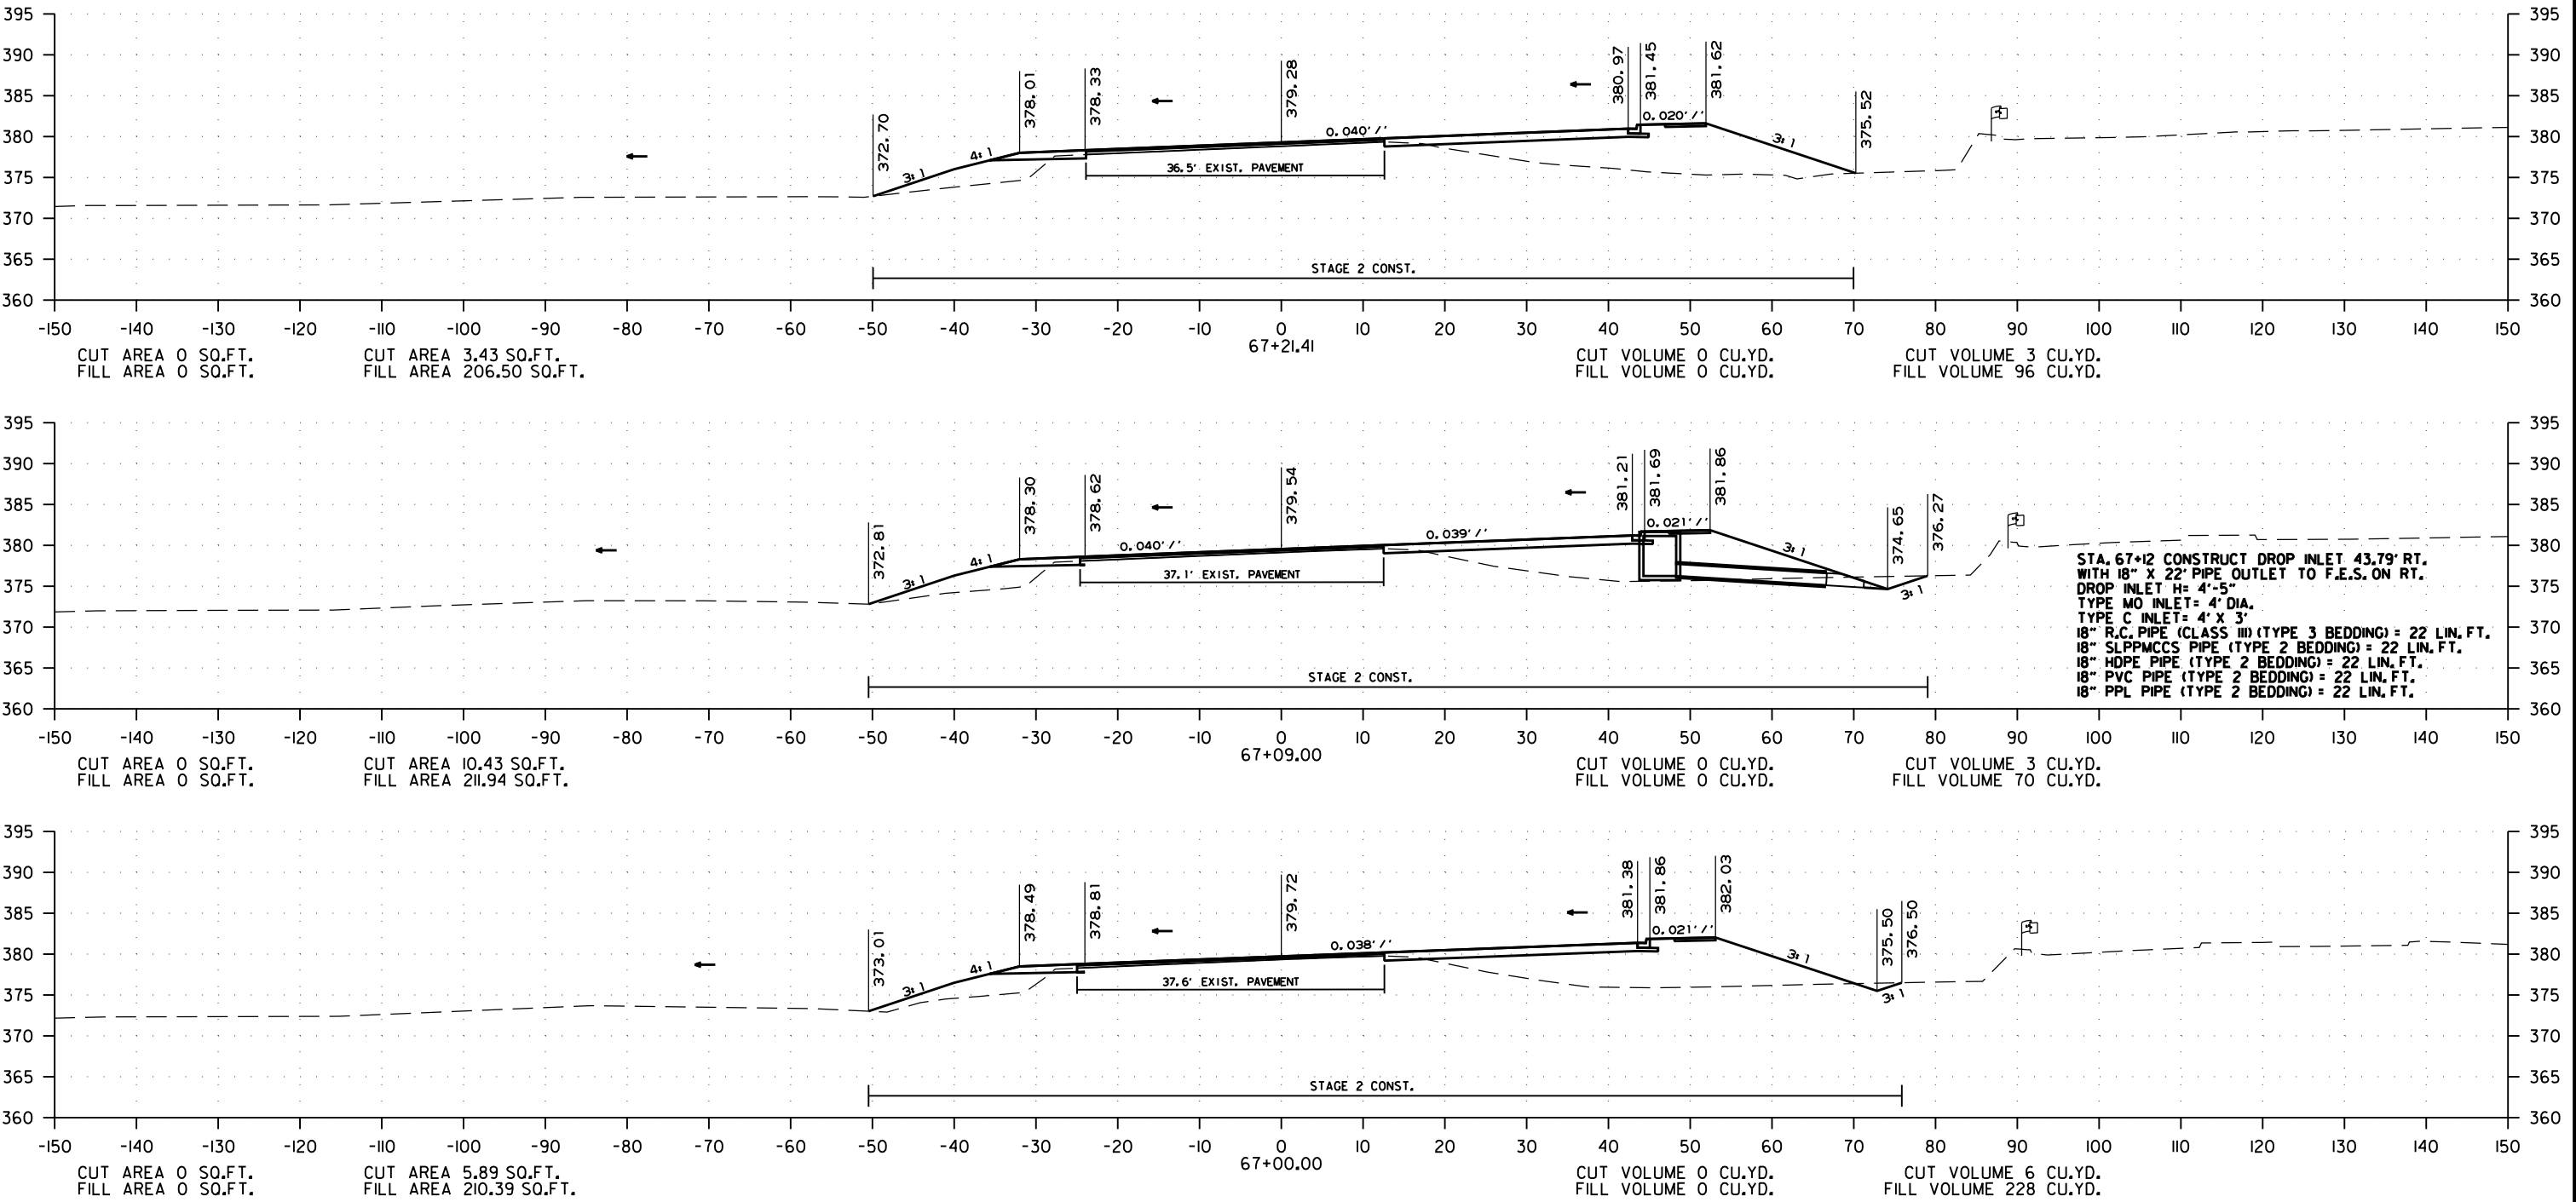

PARKER ROAD - CROSS SECTION FROM STA. 67+00.00 TO STA. 67+21.41


DATE REVISED	DATE REVISED	FED. RD. DIST. NO.	STATE	JOB NO.	SHEET NO.	TOTAL SHEETS
		6	ARK.	100879	85	97
CROSS SECTIONS						

STAGE I

STAGE 2

STAGE I

STAGE 2

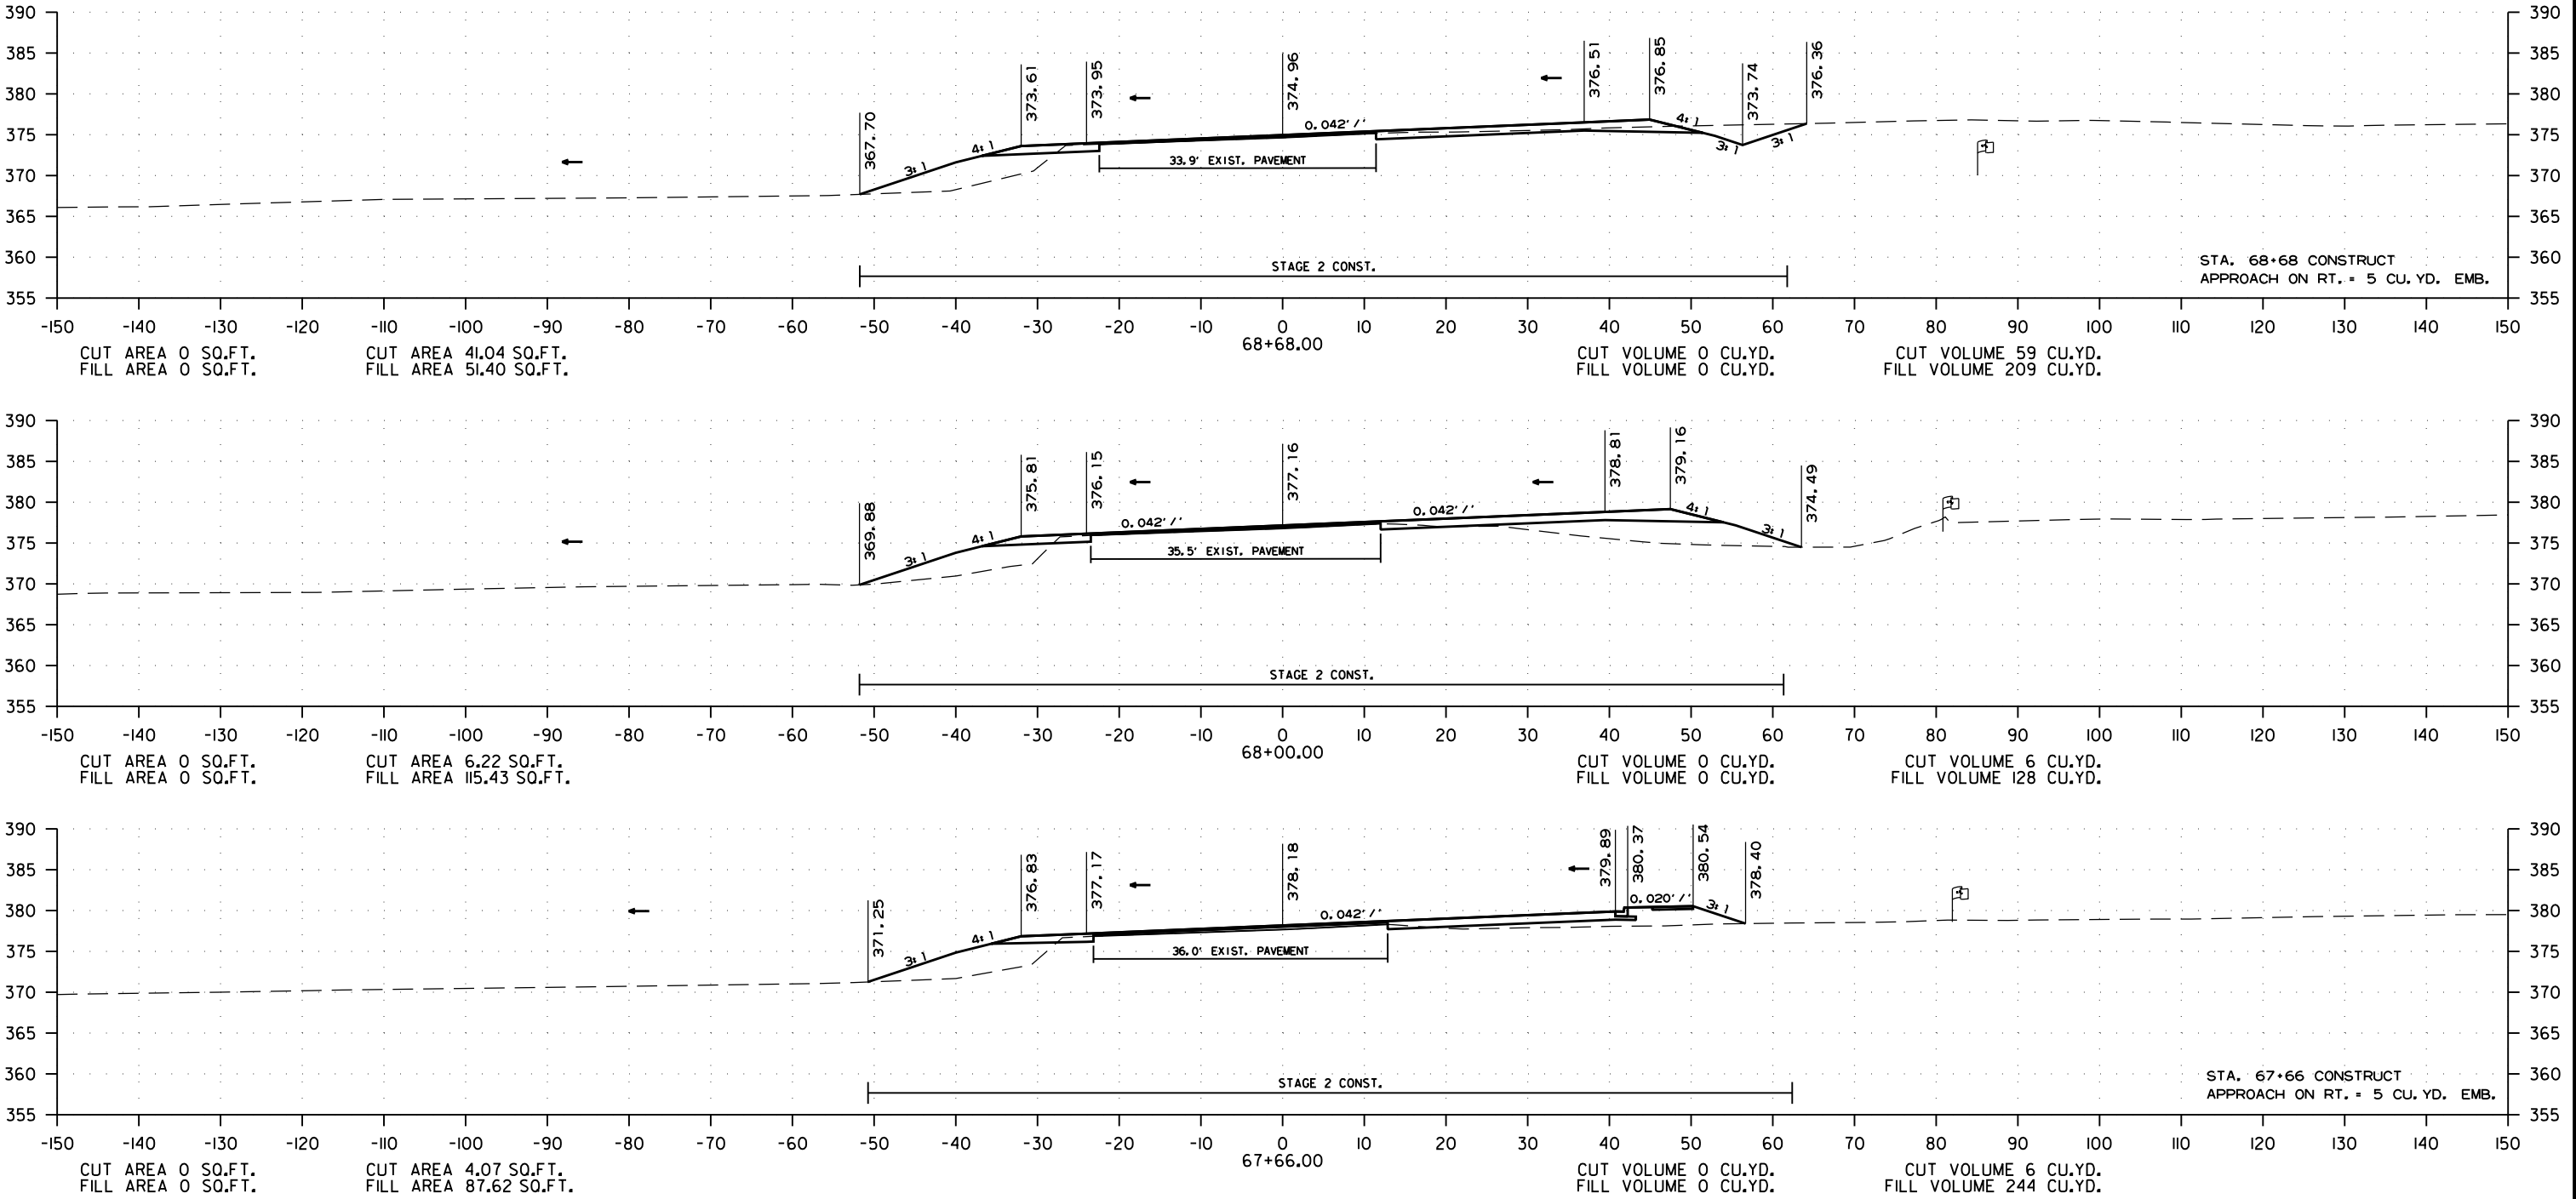

PARKER ROAD - CROSS SECTION FROM STA. 67+66.00 TO STA. 68+68.00




DATE REVISED	DATE REVISED	FED. RD. DIST. NO.	STATE	JOB NO.	SHEET NO.	TOTAL SHEETS
		6	ARK.	100879	86	97
CROSS SECTIONS						

STAGE I

STAGE 2


STAGE I

STAGE 2

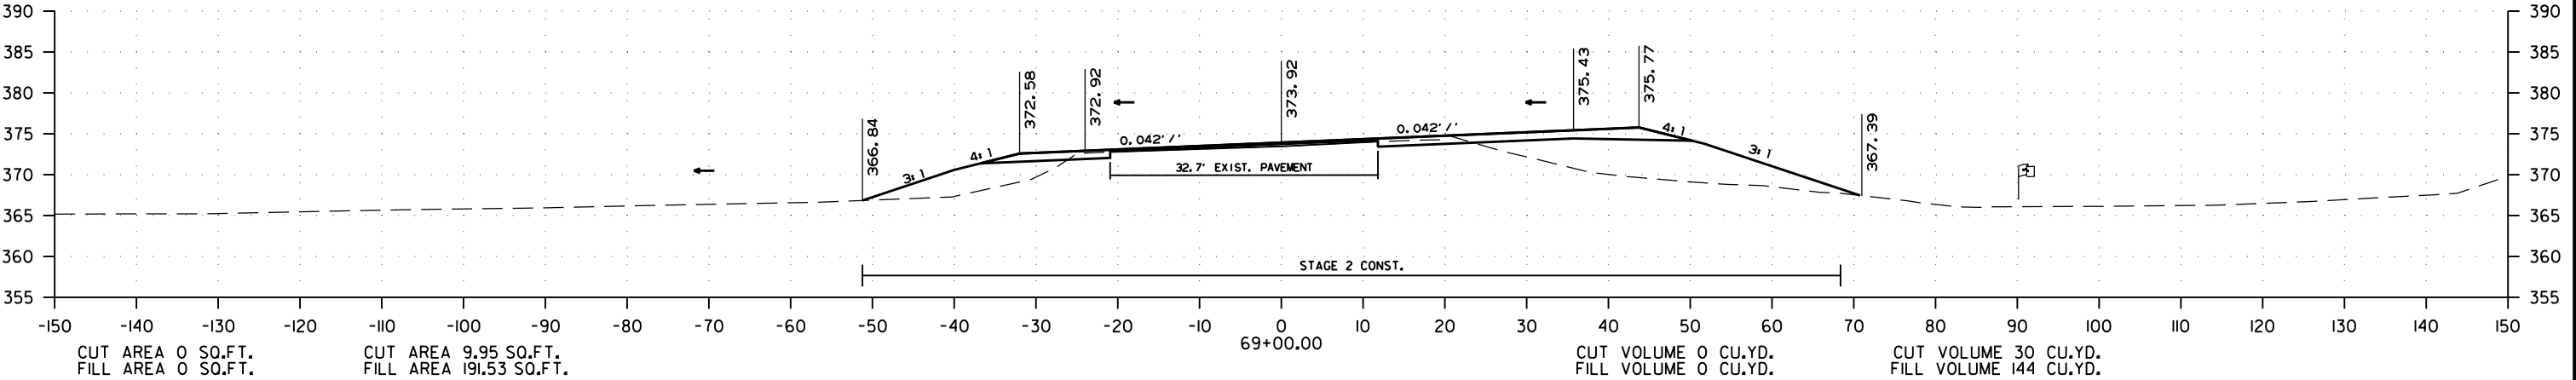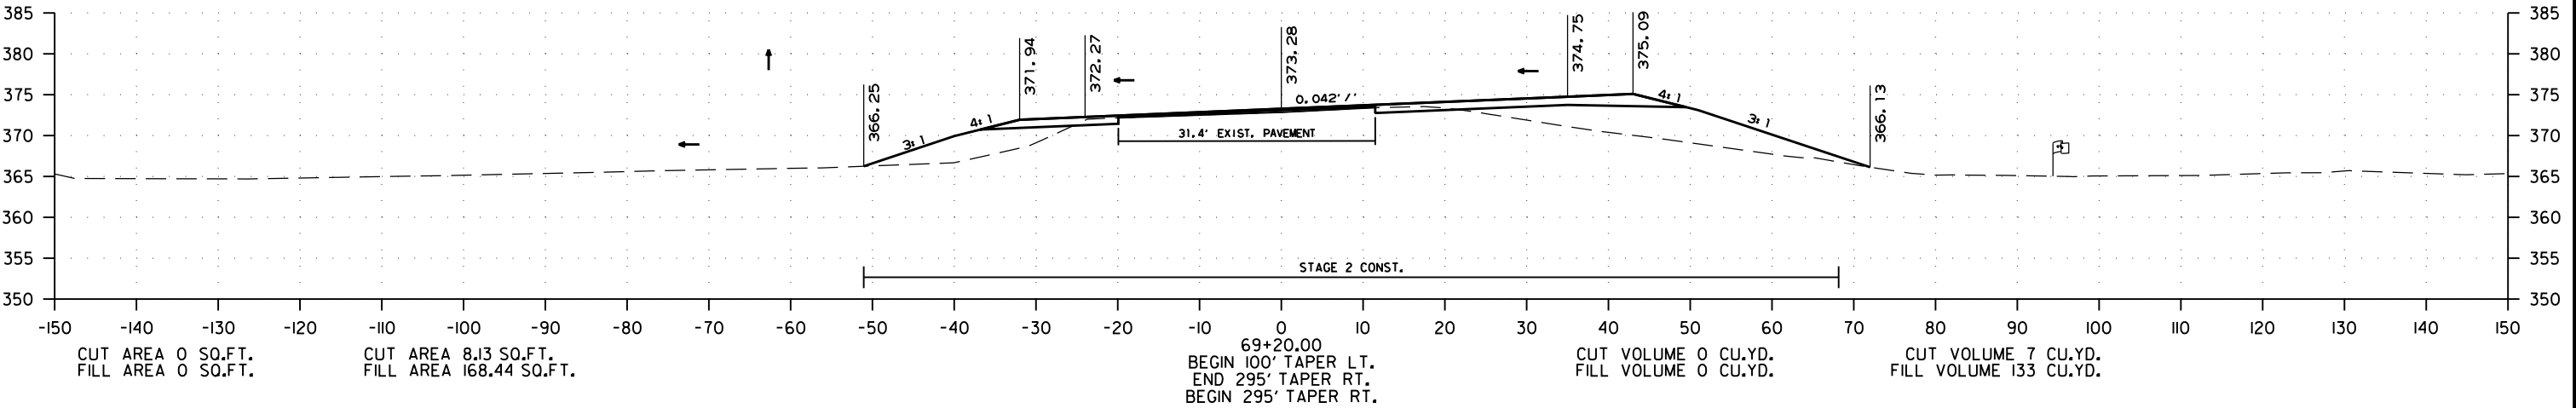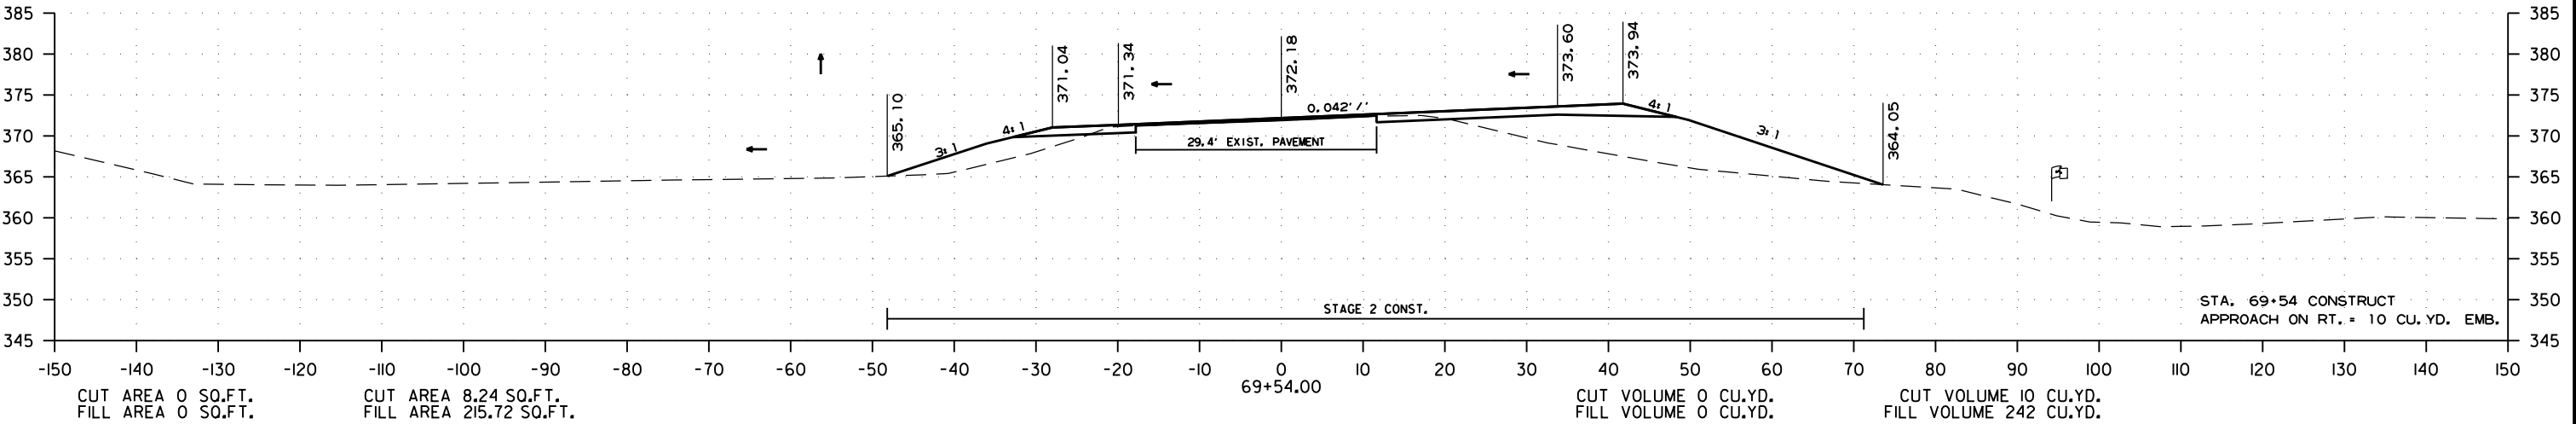

PARKER ROAD - CROSS SECTION FROM STA. 69+00.00 TO STA. 69+54.00

DATE REVISED	DATE REVISED	FED. RD. DIST. NO.	STATE	JOB NO.	SHEET NO.	TOTAL SHEETS
		6	ARK.	100879	87	97
CROSS SECTIONS						

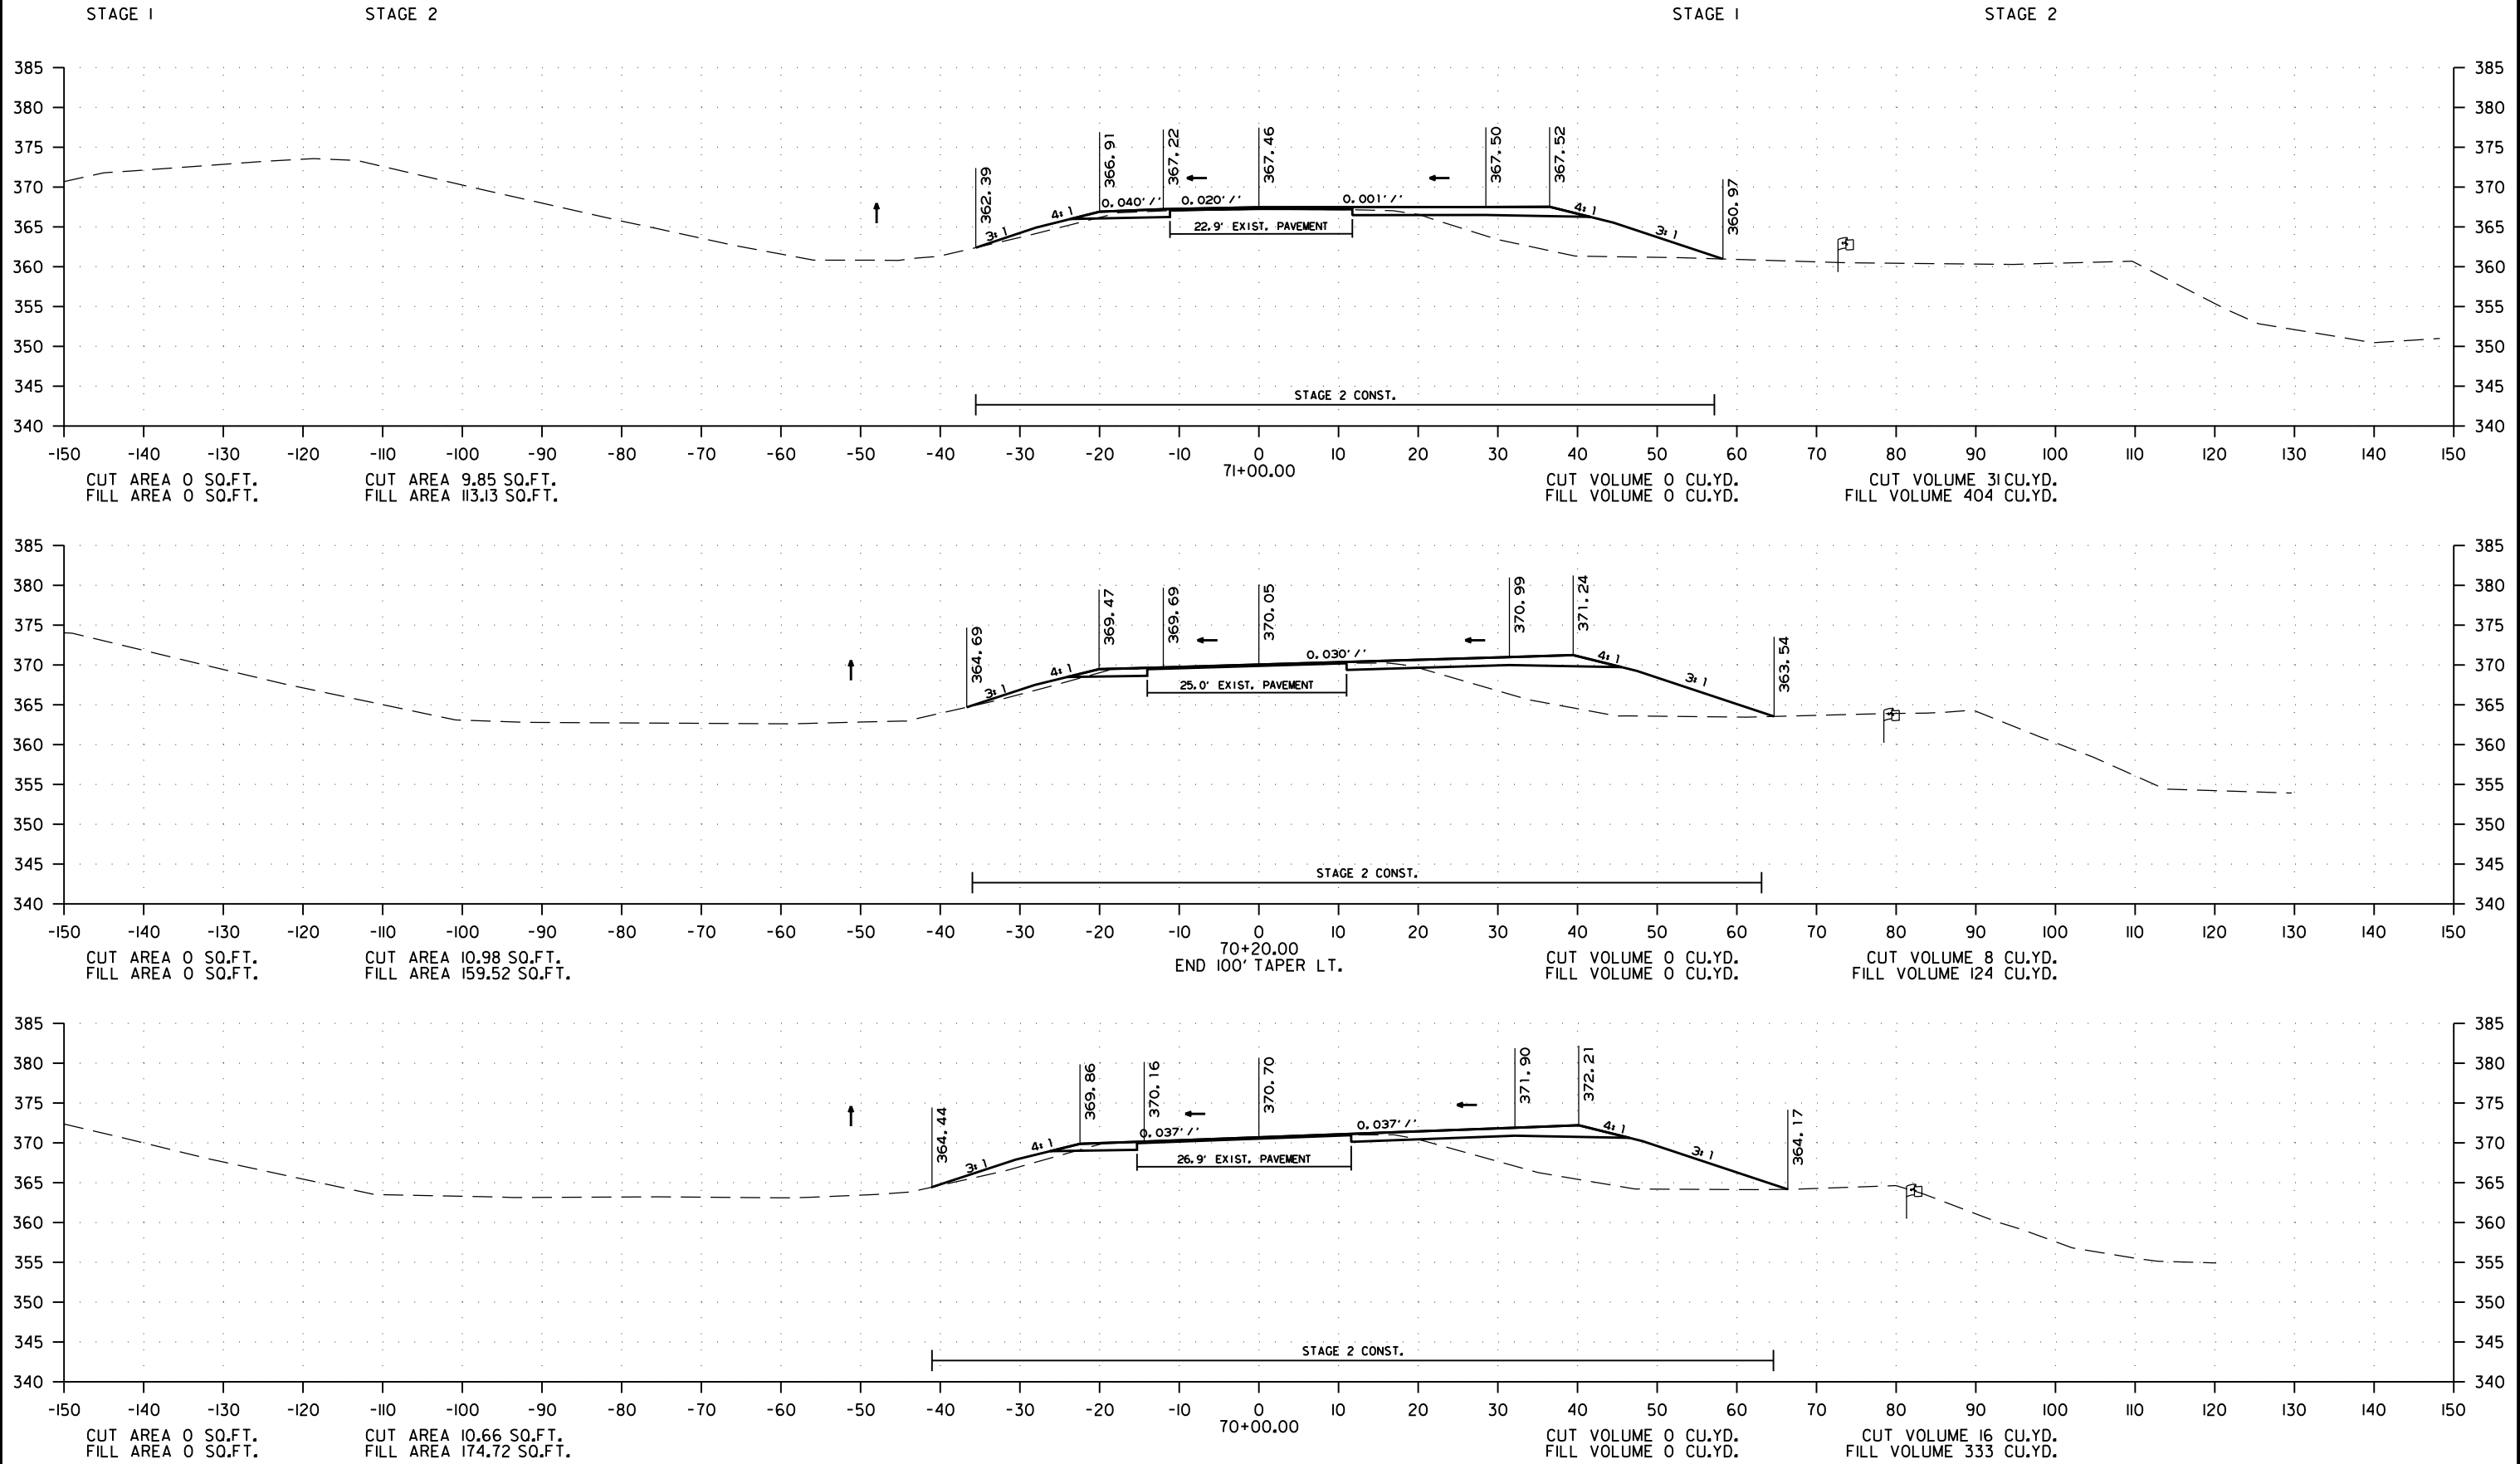

PARKER ROAD - CROSS SECTION FROM STA. 70+00.00 TO STA. 71+00.00




DATE REVISED	DATE REVISED	FED. RD. DIST. NO.	STATE	JOB NO.	SHEET NO.	TOTAL SHEETS
		6	ARK.	100879	89	97
CROSS SECTIONS						

STAGE 1

STAGE 2

STAGE 1

STAGE 2

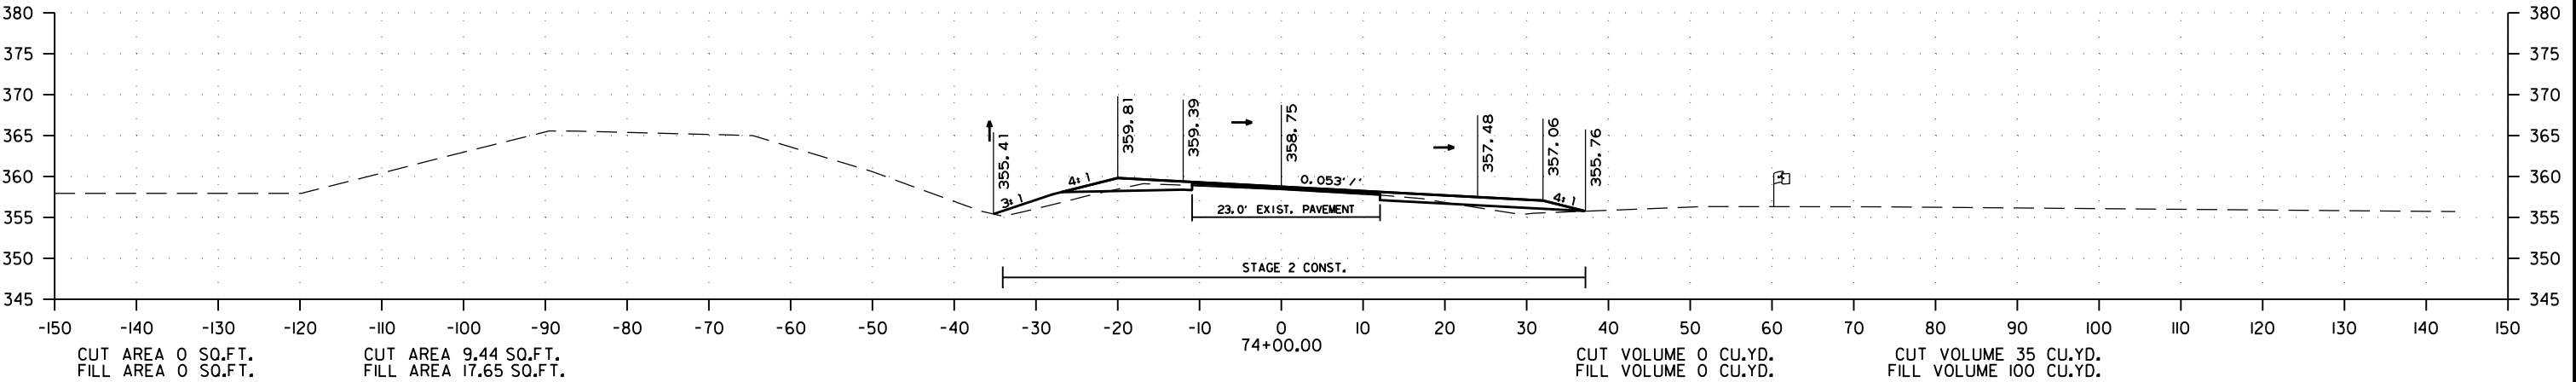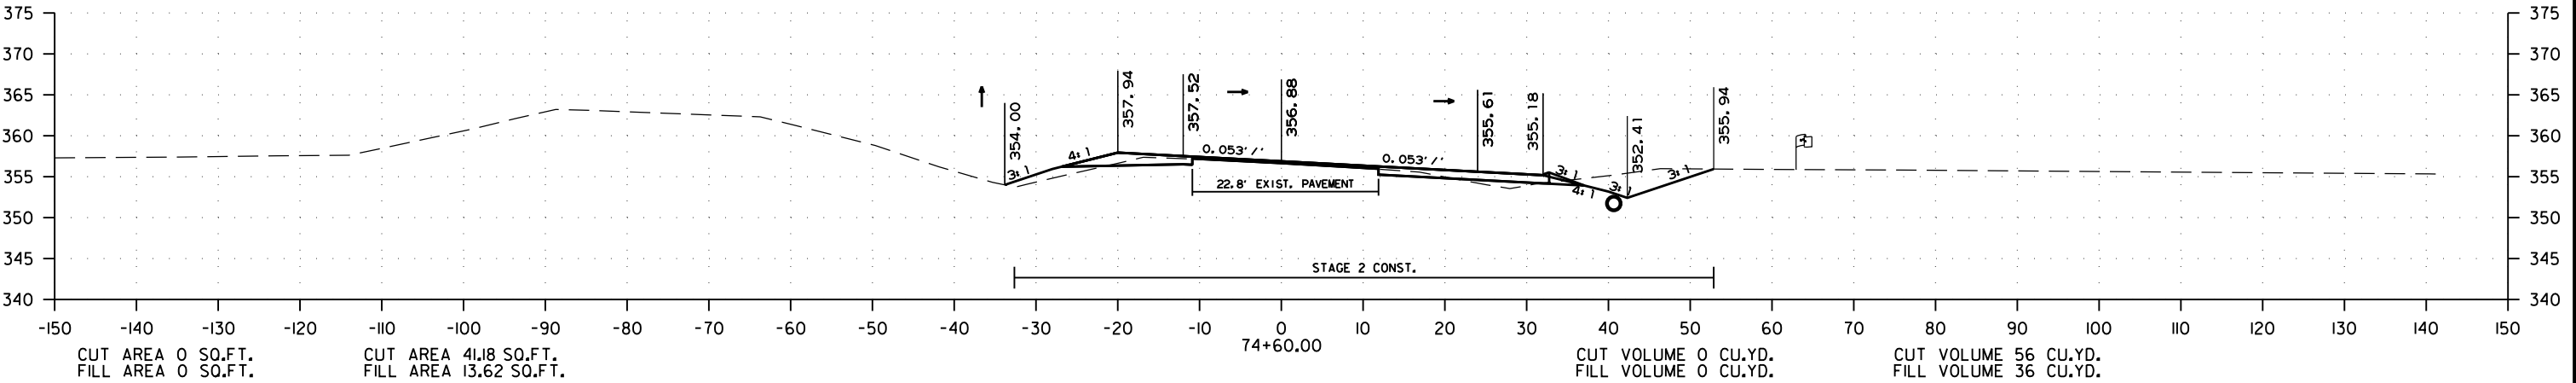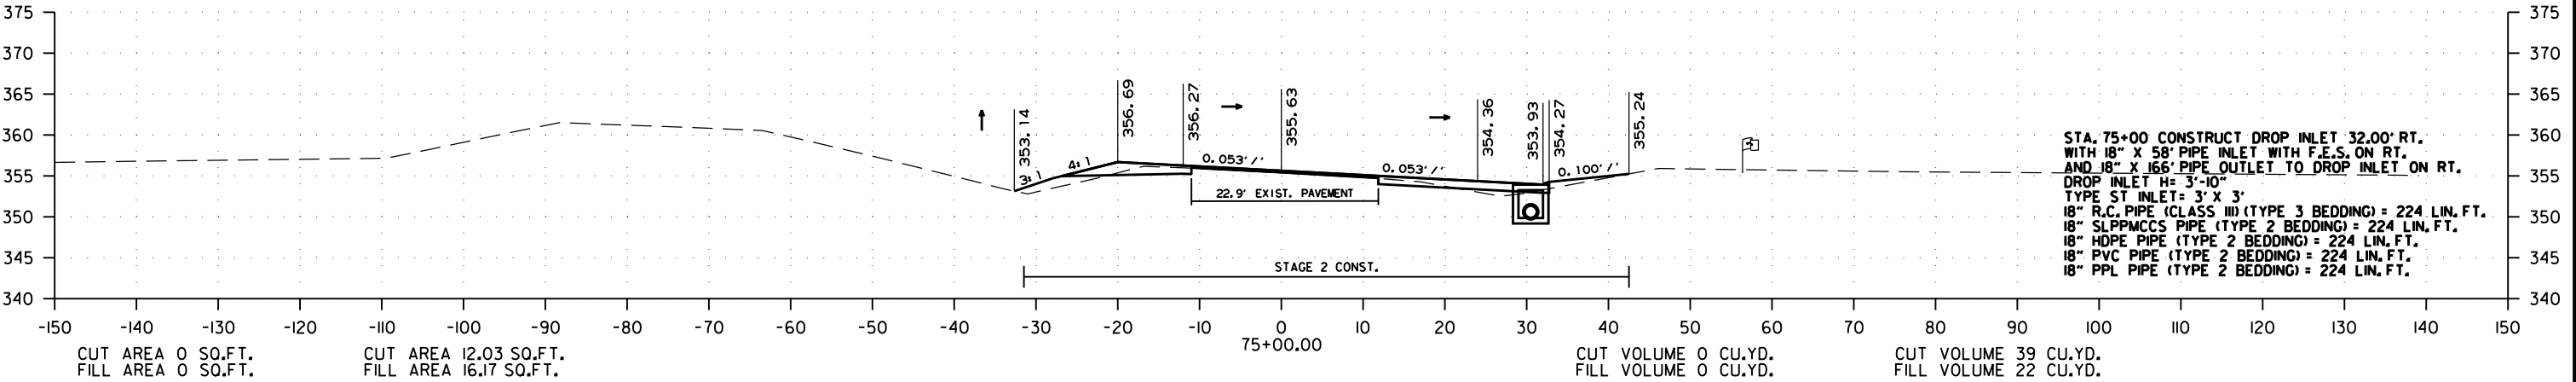

PARKER ROAD - CROSS SECTION FROM STA. 74+00.00 TO STA. 75+00.00


DATE REVISED	DATE REVISED	FED. RD. DIST. NO.	STATE	JOB NO.	SHEET NO.	TOTAL SHEETS
		6	ARK.	100879	90	97
CROSS SECTIONS						

STAGE 1

STAGE 2

STAGE 1

STAGE 2

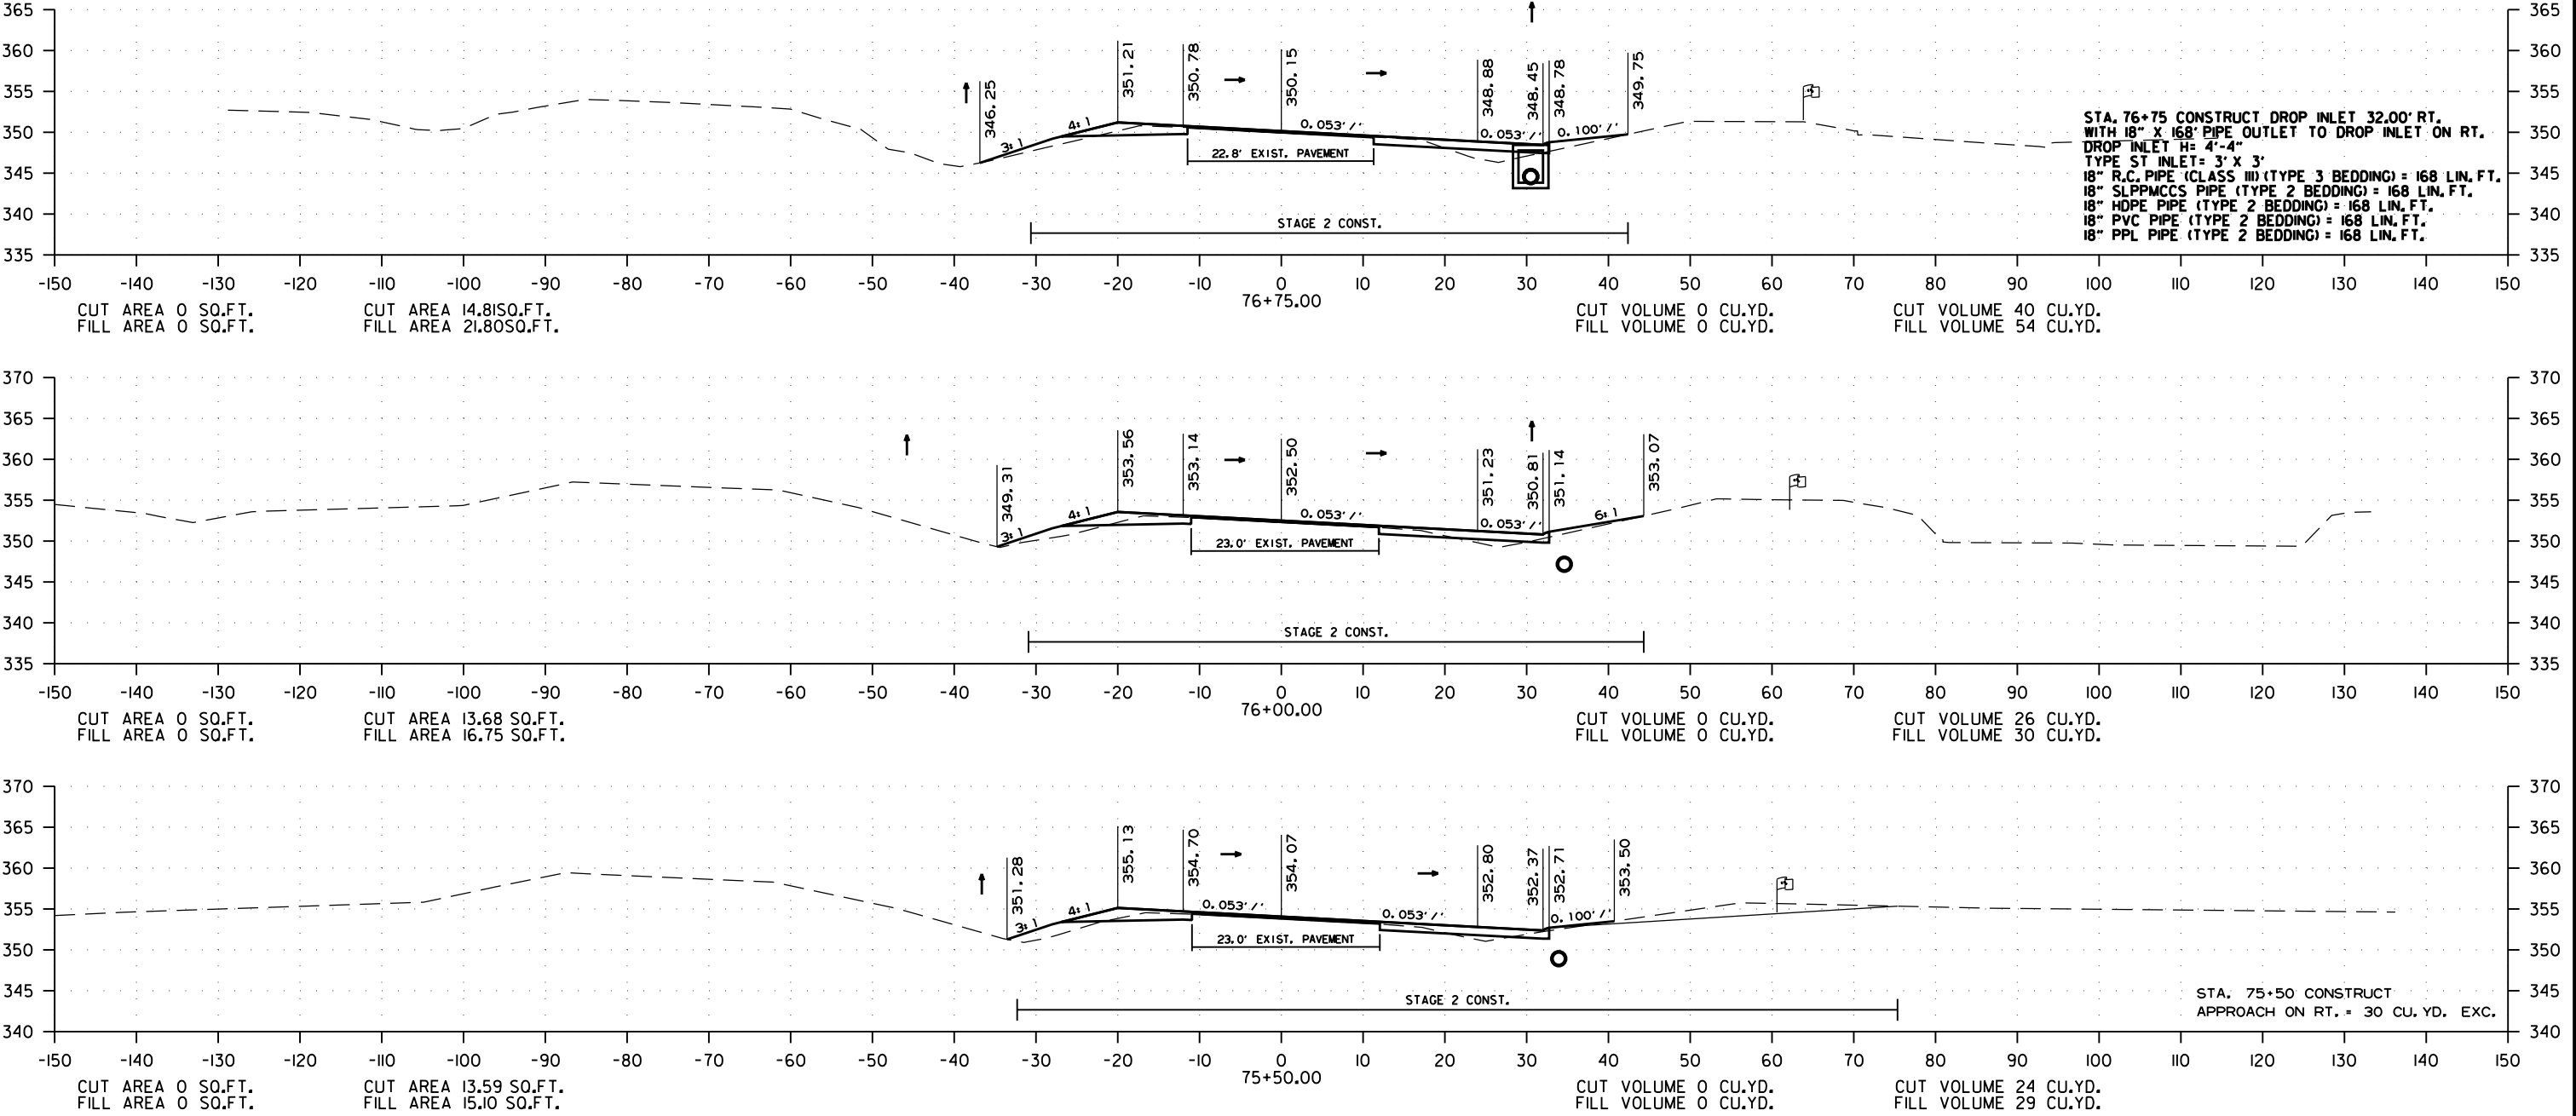

PARKER ROAD - CROSS SECTION FROM STA. 75+50.00 TO STA. 76+75.00


DATE REVISED	DATE REVISED	FED. RD. DIST. NO.	STATE	JOB NO.	SHEET NO.	TOTAL SHEETS
		6	ARK.	100879	91	97
CROSS SECTIONS						

STAGE I

STAGE 2

STAGE I

STAGE 2

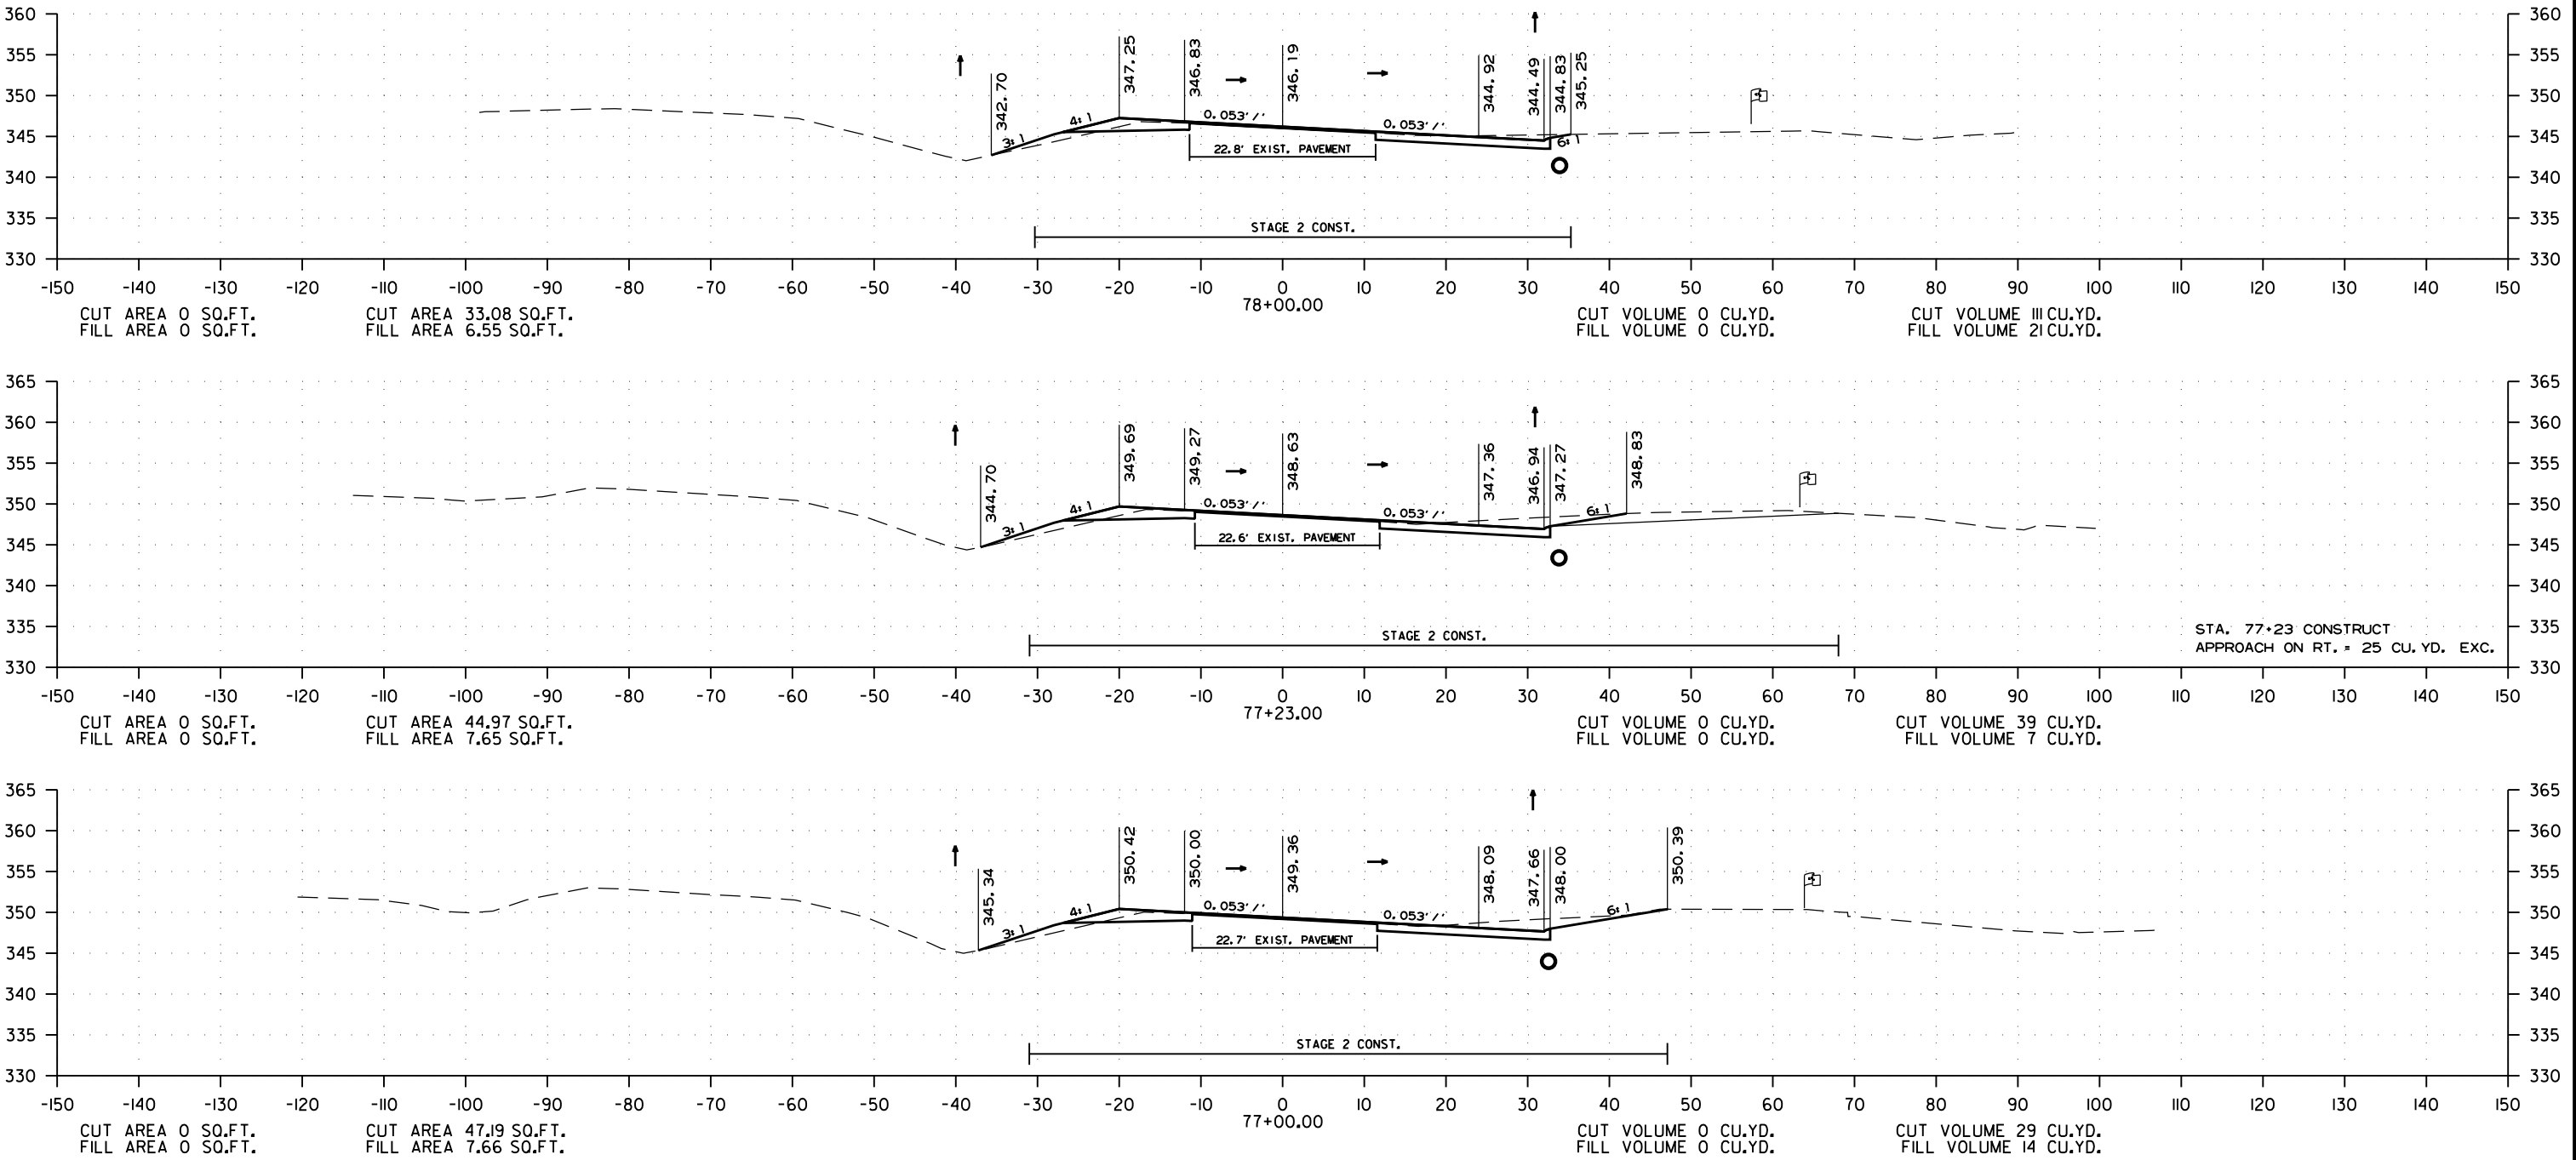

PARKER ROAD - CROSS SECTION FROM STA. 77+00.00 TO STA. 78+00.00


DATE REVISED	DATE REVISED	FED. RD. DIST. NO.	STATE	JOB NO.	SHEET NO.	TOTAL SHEETS
		6	ARK.	100879	92	97
CROSS SECTIONS						

STAGE 1

STAGE 2

STAGE 1

STAGE 2

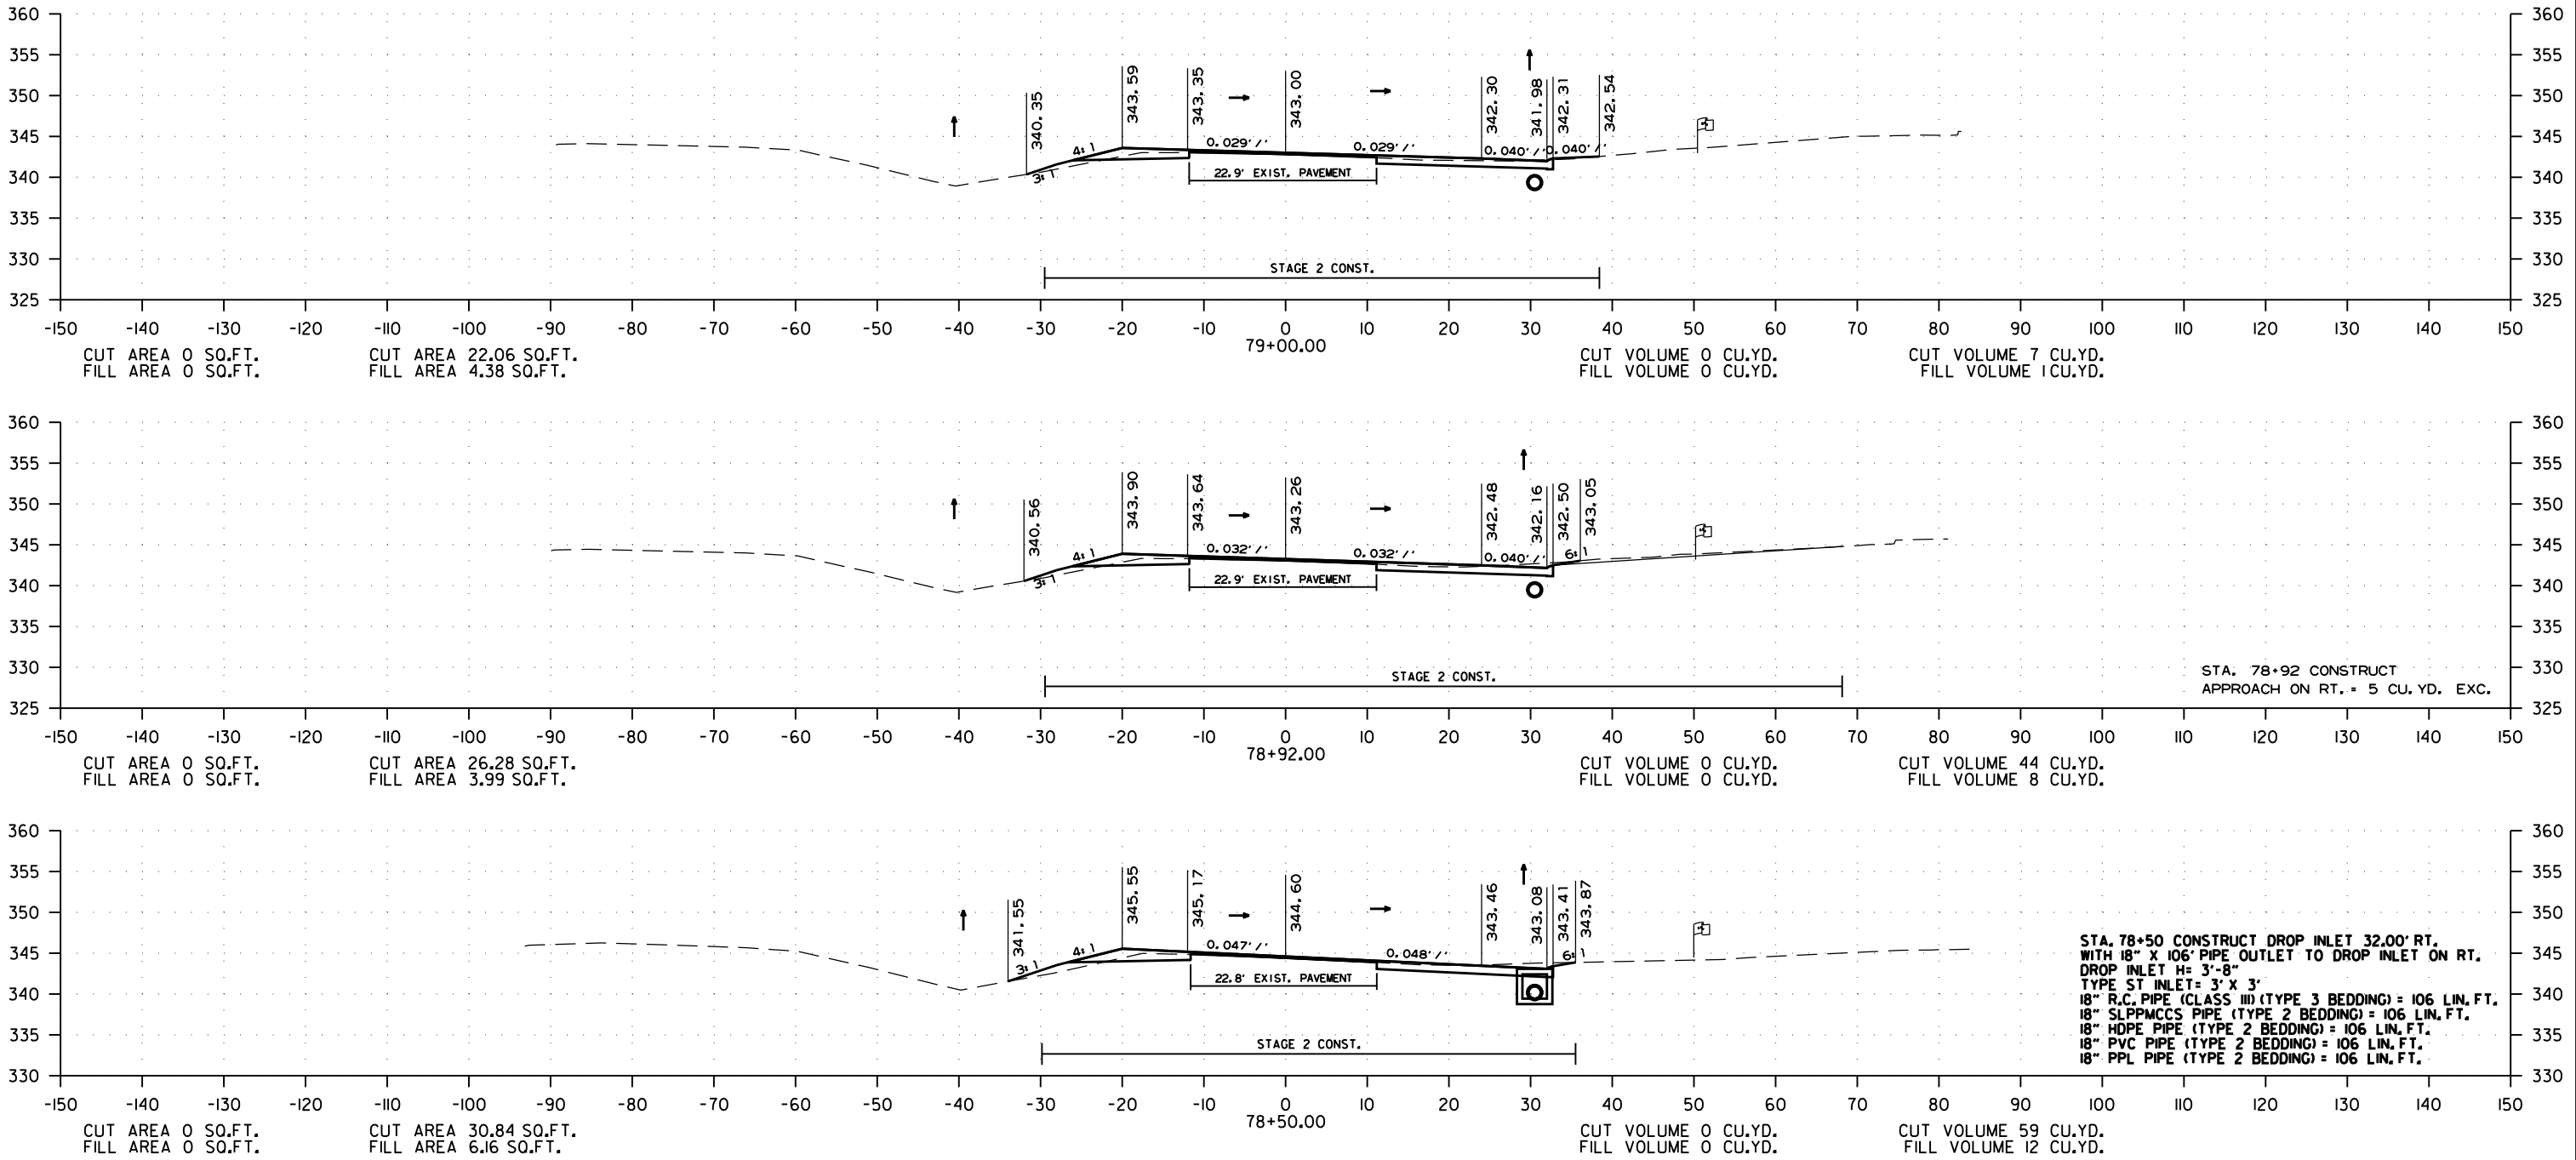

PARKER ROAD - CROSS SECTION FROM STA. 78+50.00 TO STA. 79+00.00


DATE REVISED	DATE REVISED	FED. RD. DIST. NO.	STATE	JOB NO.	SHEET NO.	TOTAL SHEETS
		6	ARK.	100879	93	97
CROSS SECTIONS						

STAGE 1

STAGE 2

STAGE 1

STAGE 2

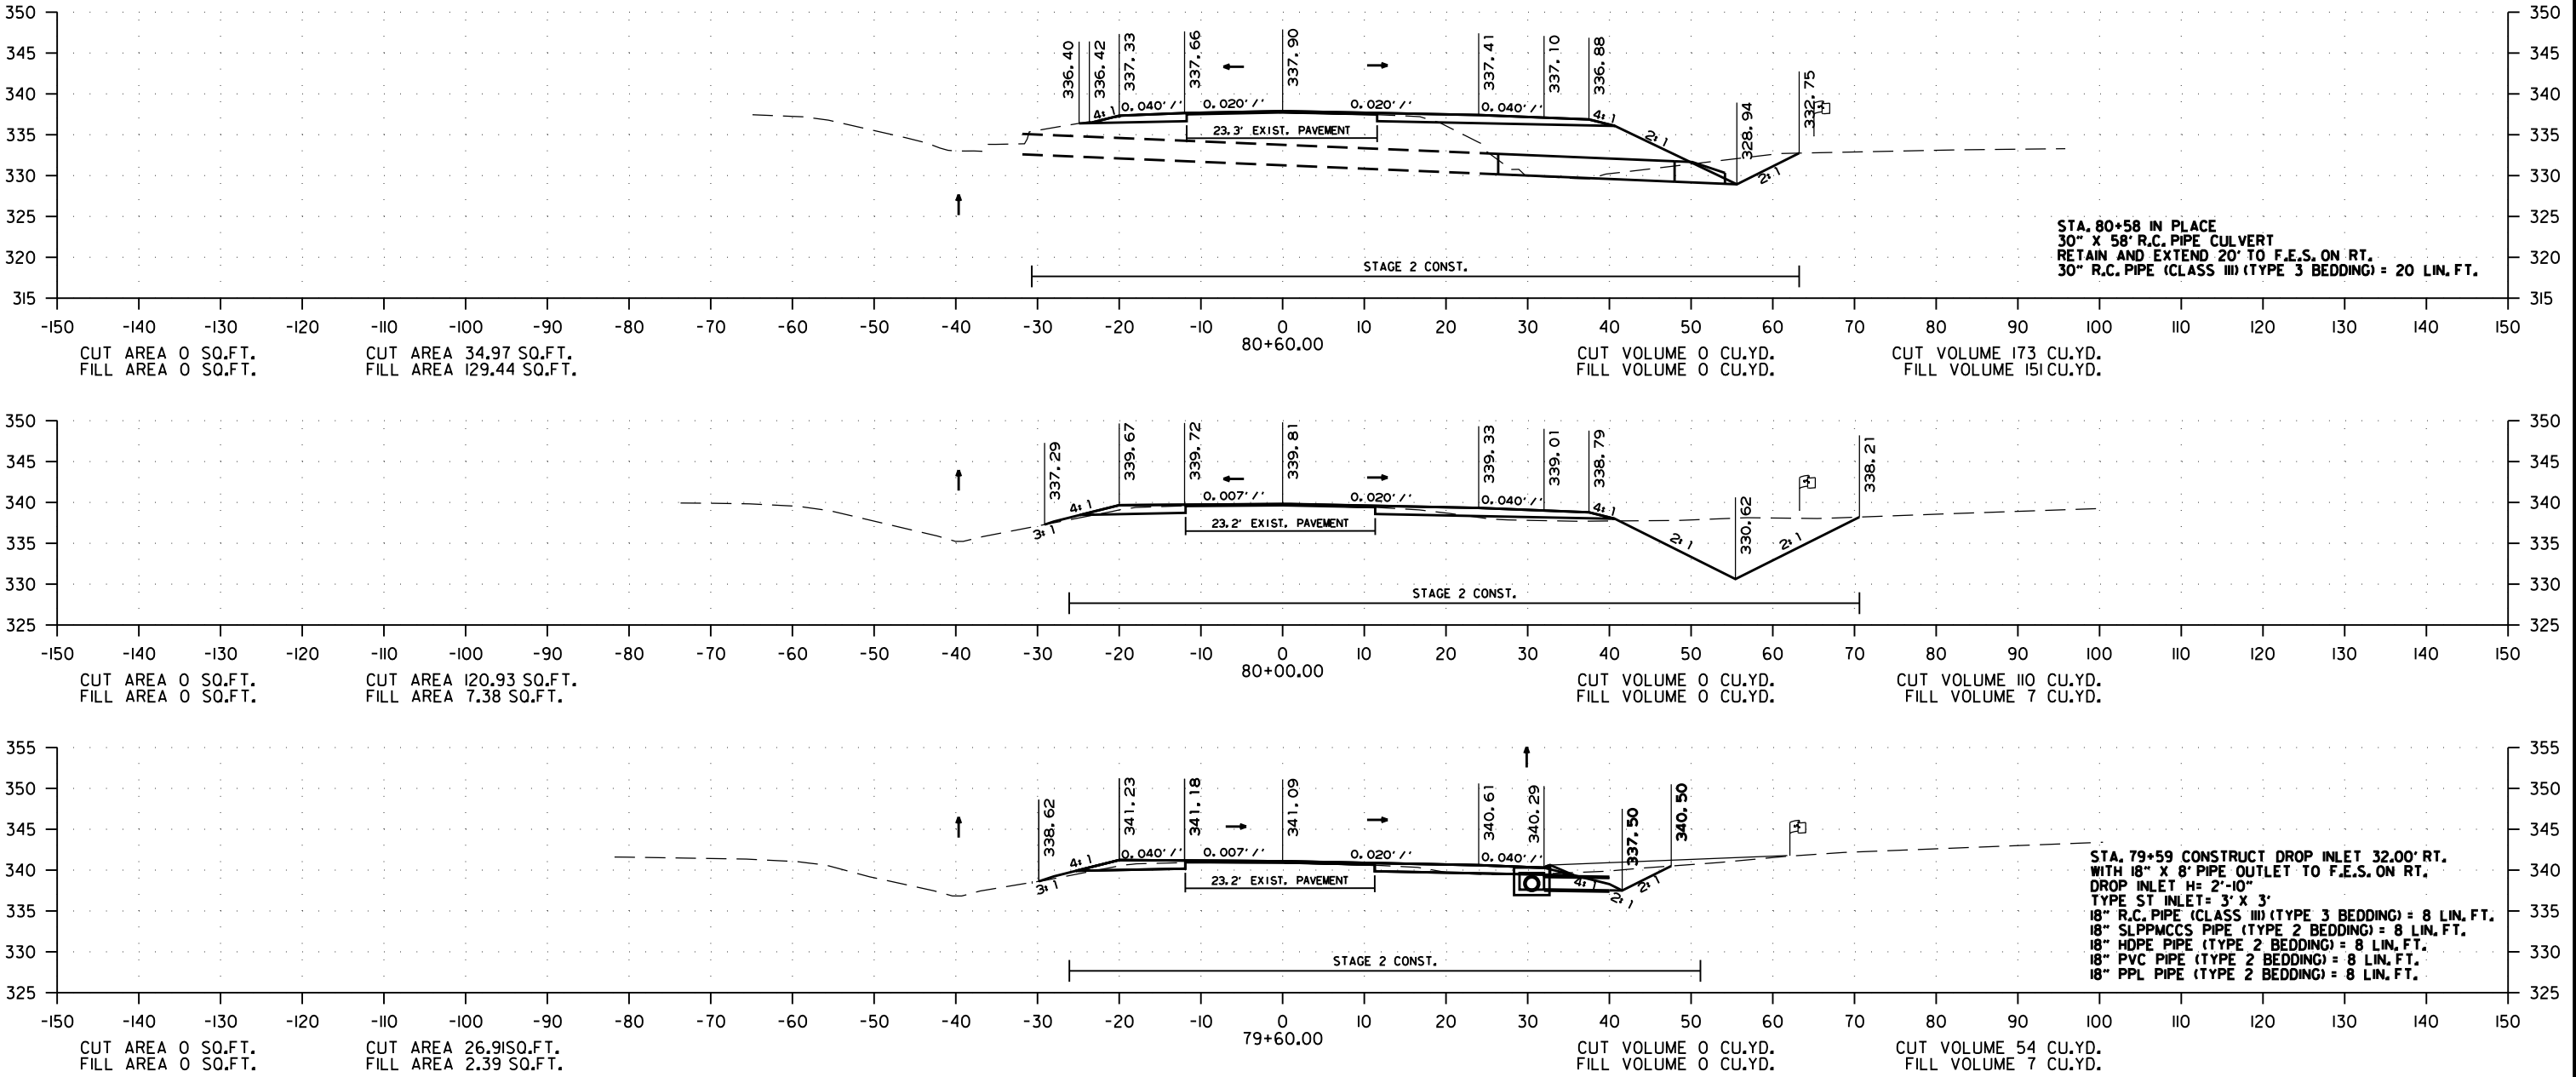

PARKER ROAD - CROSS SECTION FROM STA. 79+60.00 TO STA. 80+60.00


DATE REVISED	DATE REVISED	FED. RD. DIST. NO.	STATE	JOB NO.	SHEET NO.	TOTAL SHEETS
		6	ARK.	100879	94	97
CROSS SECTIONS						

STAGE I

STAGE 2

STAGE I

STAGE 2

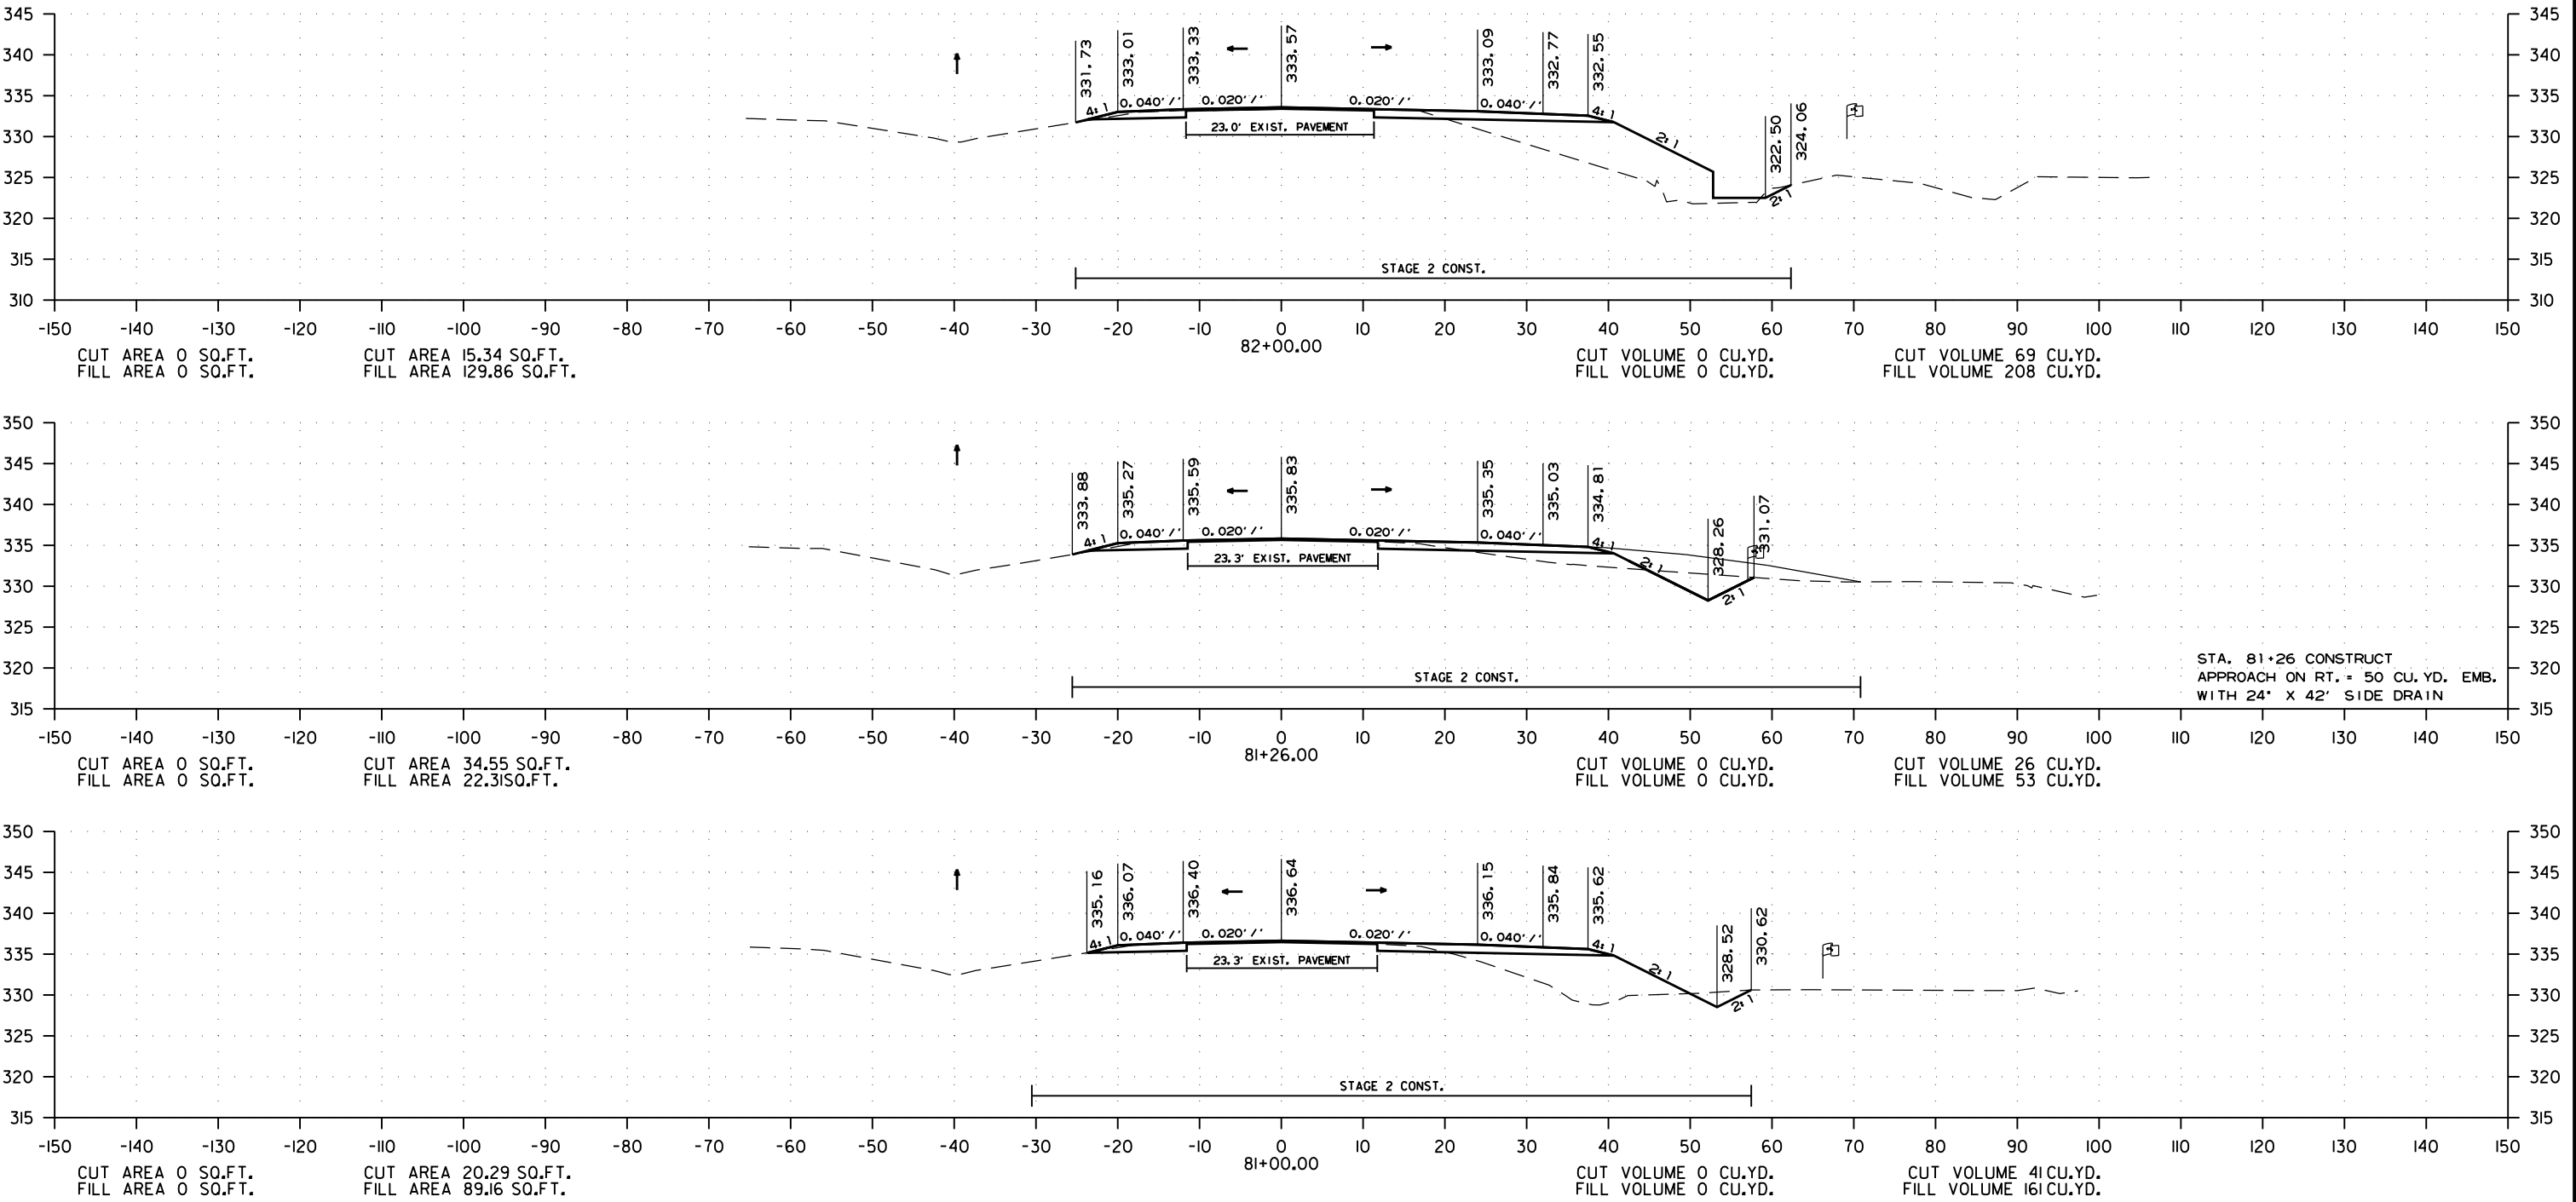

STA. 81+26 CONSTRUCT
APPROACH ON RT. = 50 CU. YD. EMB.
WITH 24' X 42' SIDE DRAIN

PARKER ROAD - CROSS SECTION FROM STA. 81+00.00 TO STA. 82+00.00


DATE REVISED	DATE REVISED	FED. RD. DIST. NO.	STATE	JOB NO.	SHEET NO.	TOTAL SHEETS
		6	ARK.	100879	95	97
CROSS SECTIONS						

STAGE 1

STAGE 2




STAGE 1

STAGE 2

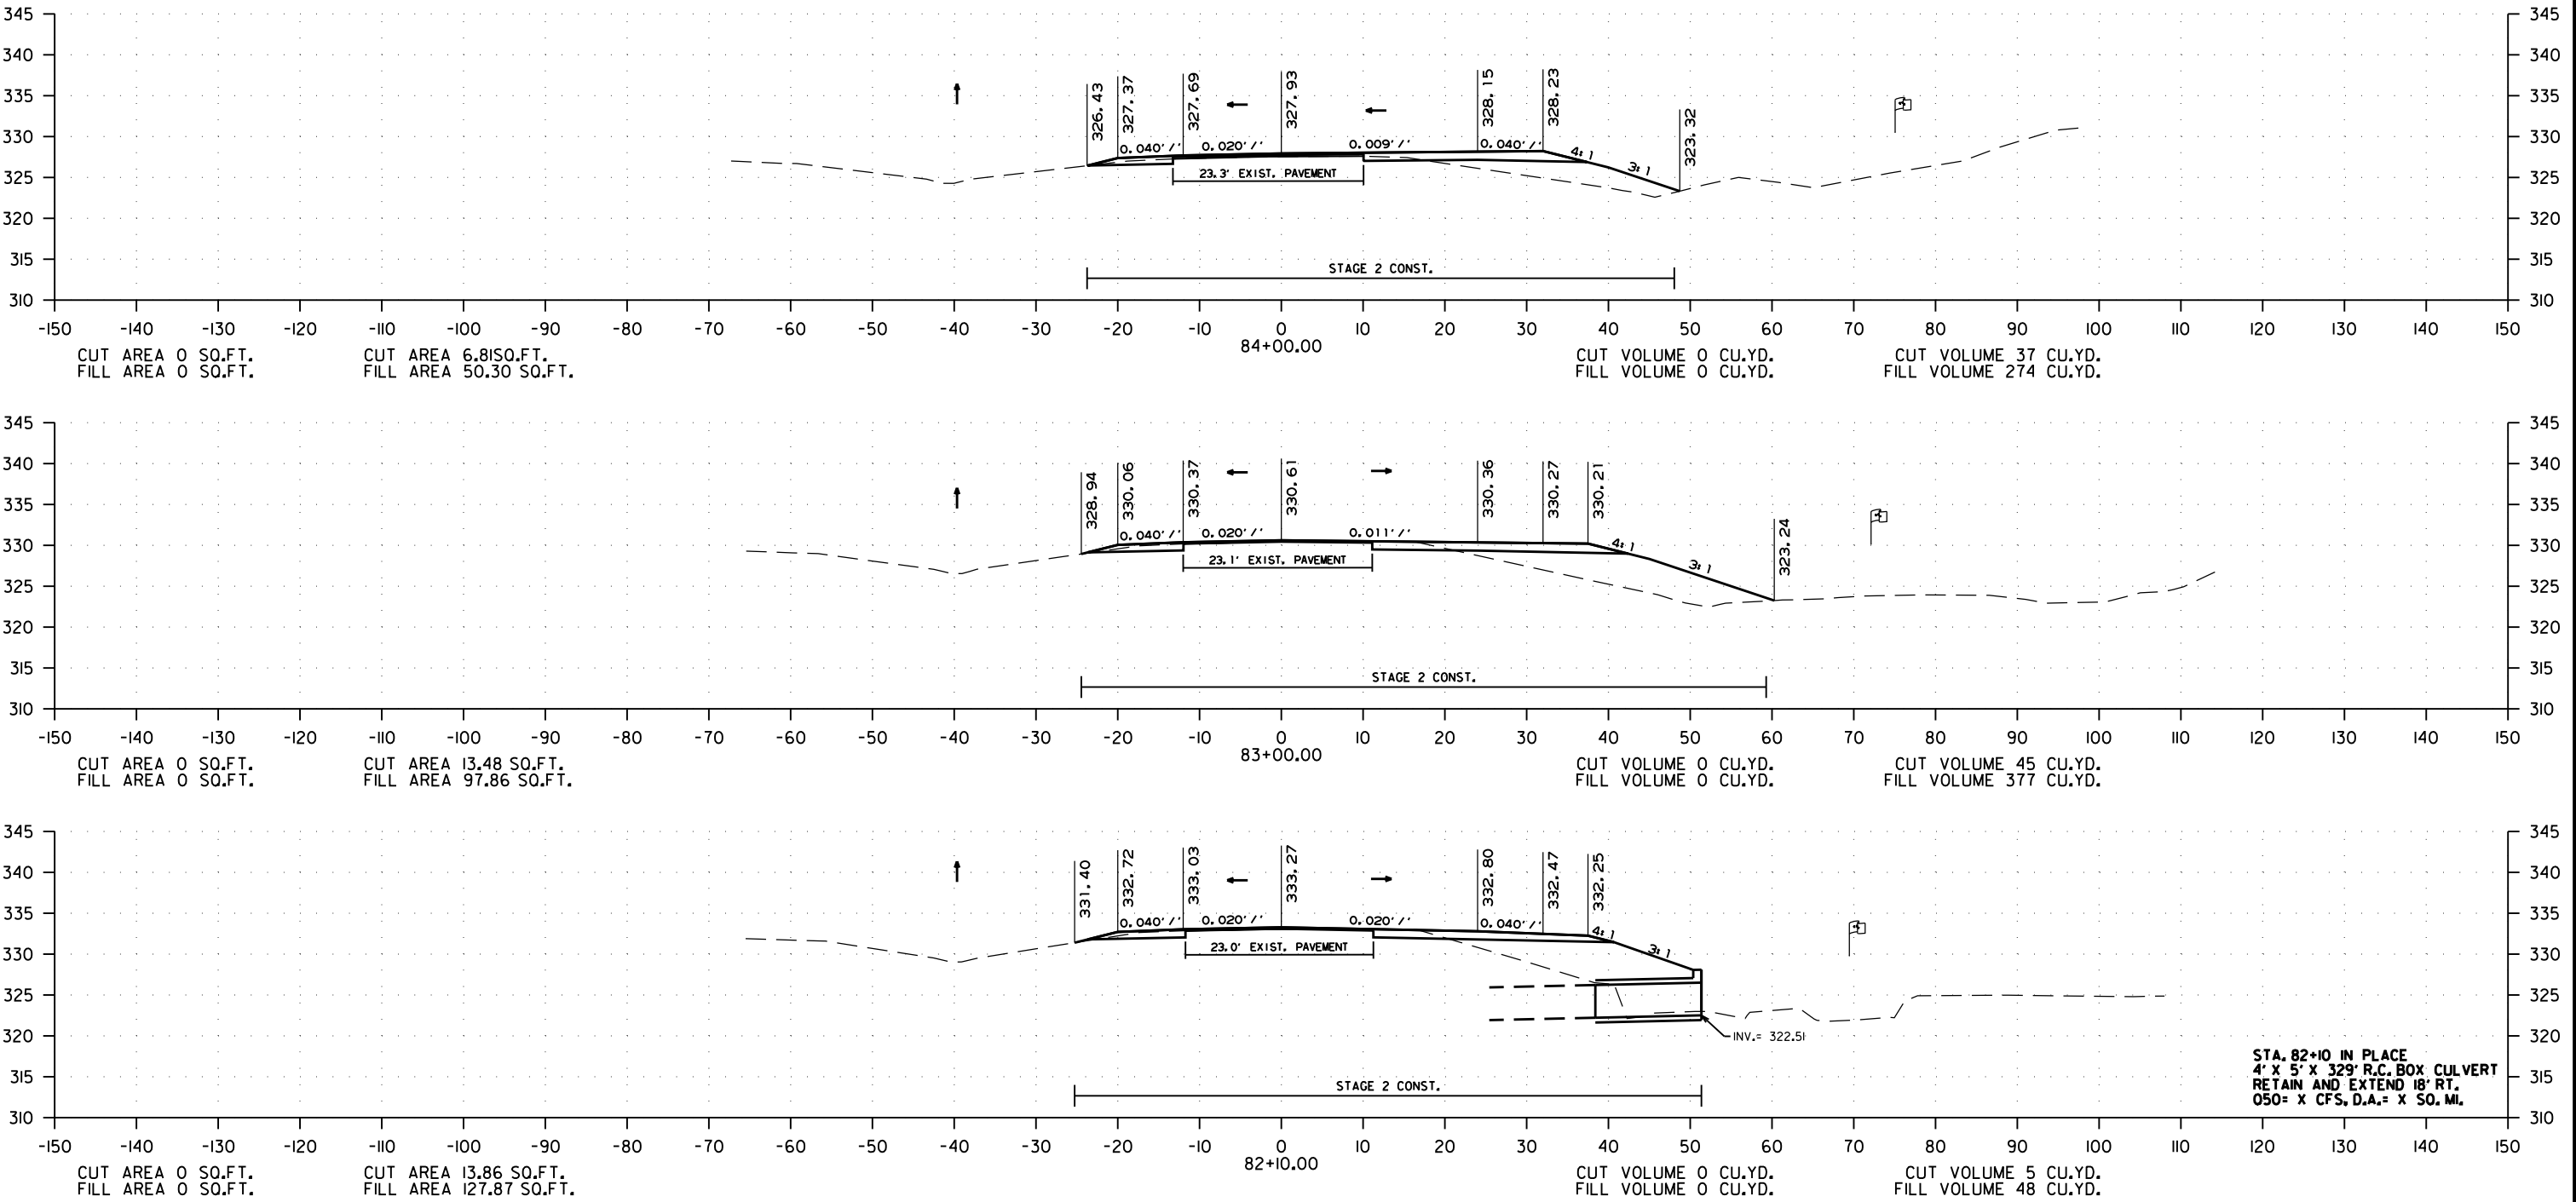


PARKER ROAD - CROSS SECTION FROM STA. 82+10.00 TO STA. 84+00.00


DATE REVISED	DATE REVISED	FED. RD. DIST. NO.	STATE	JOB NO.	SHEET NO.	TOTAL SHEETS
		6	ARK.	100879	96	97
CROSS SECTIONS						

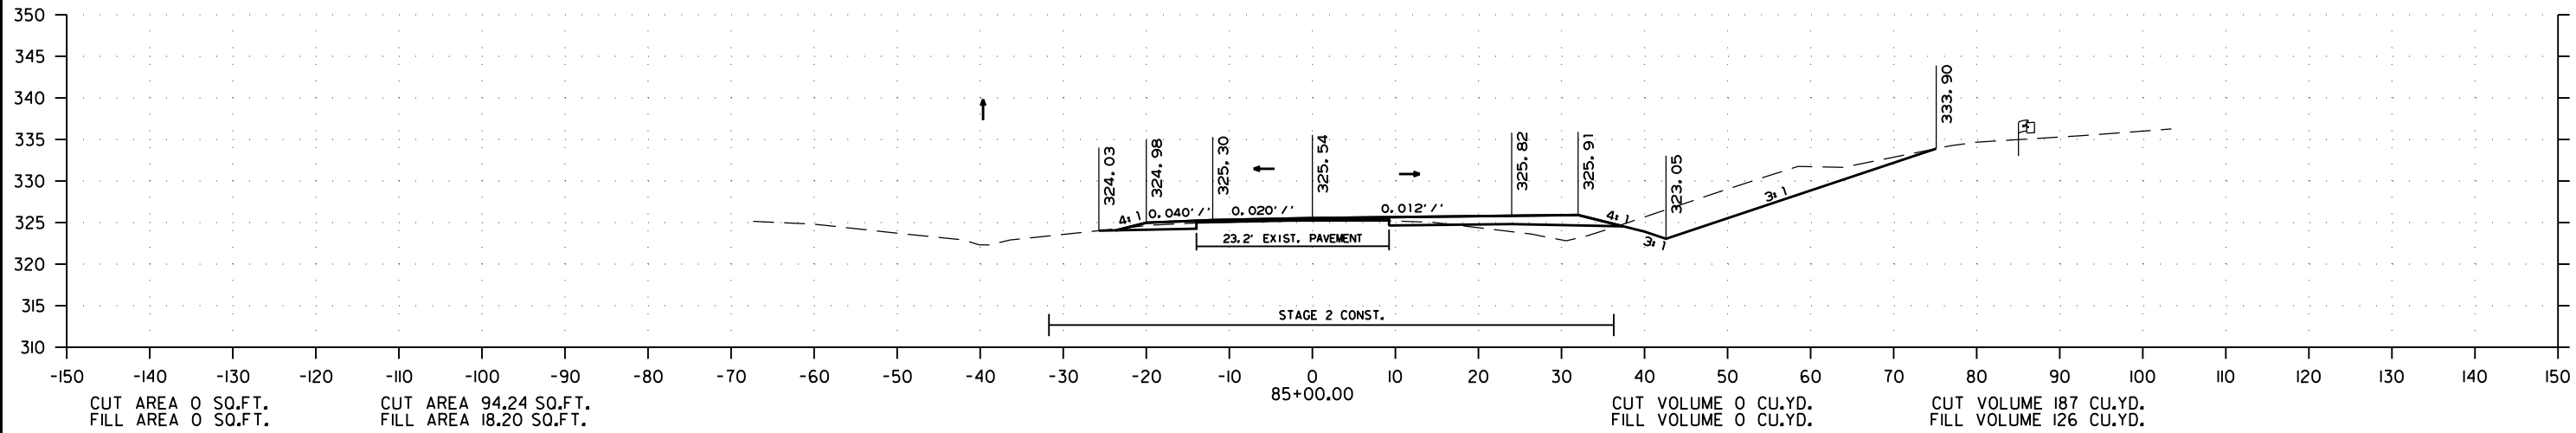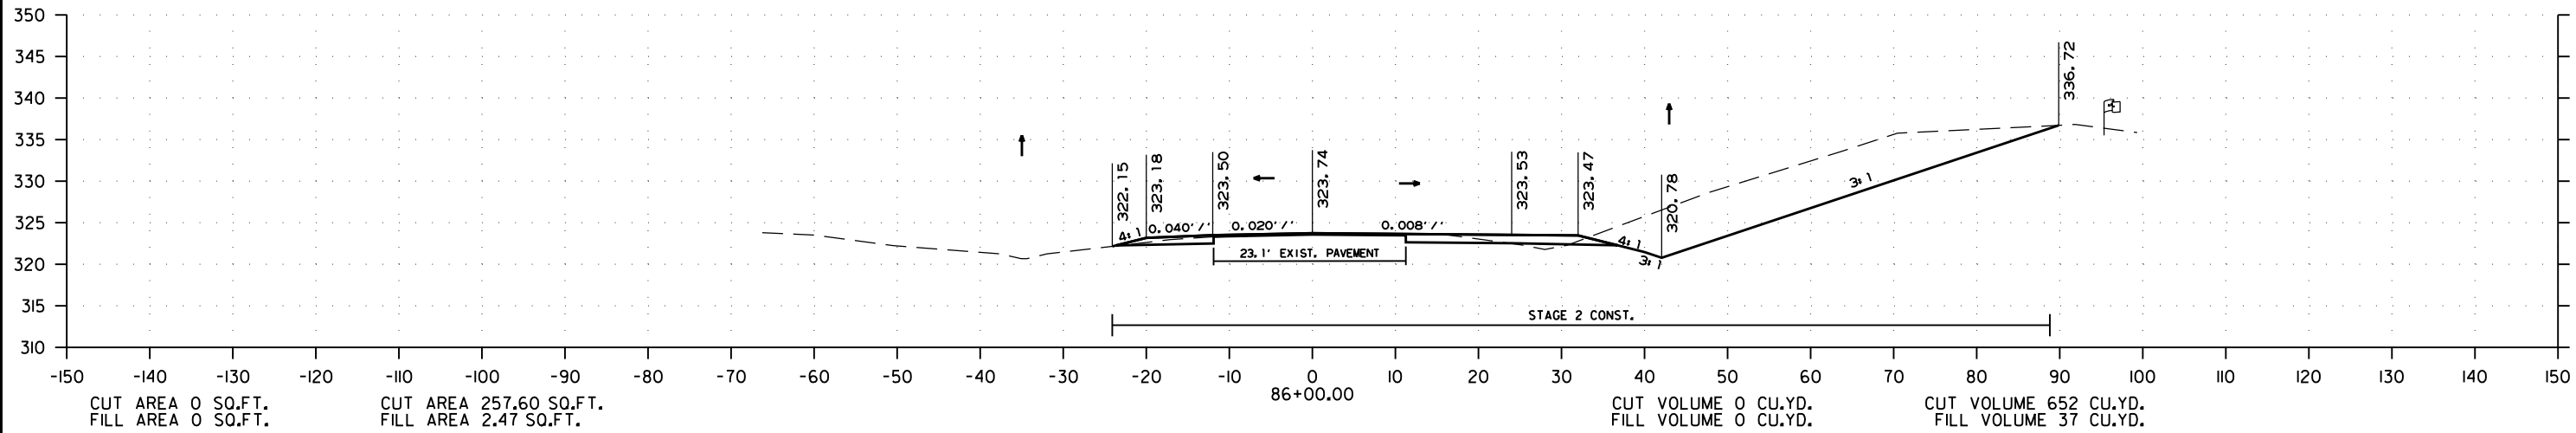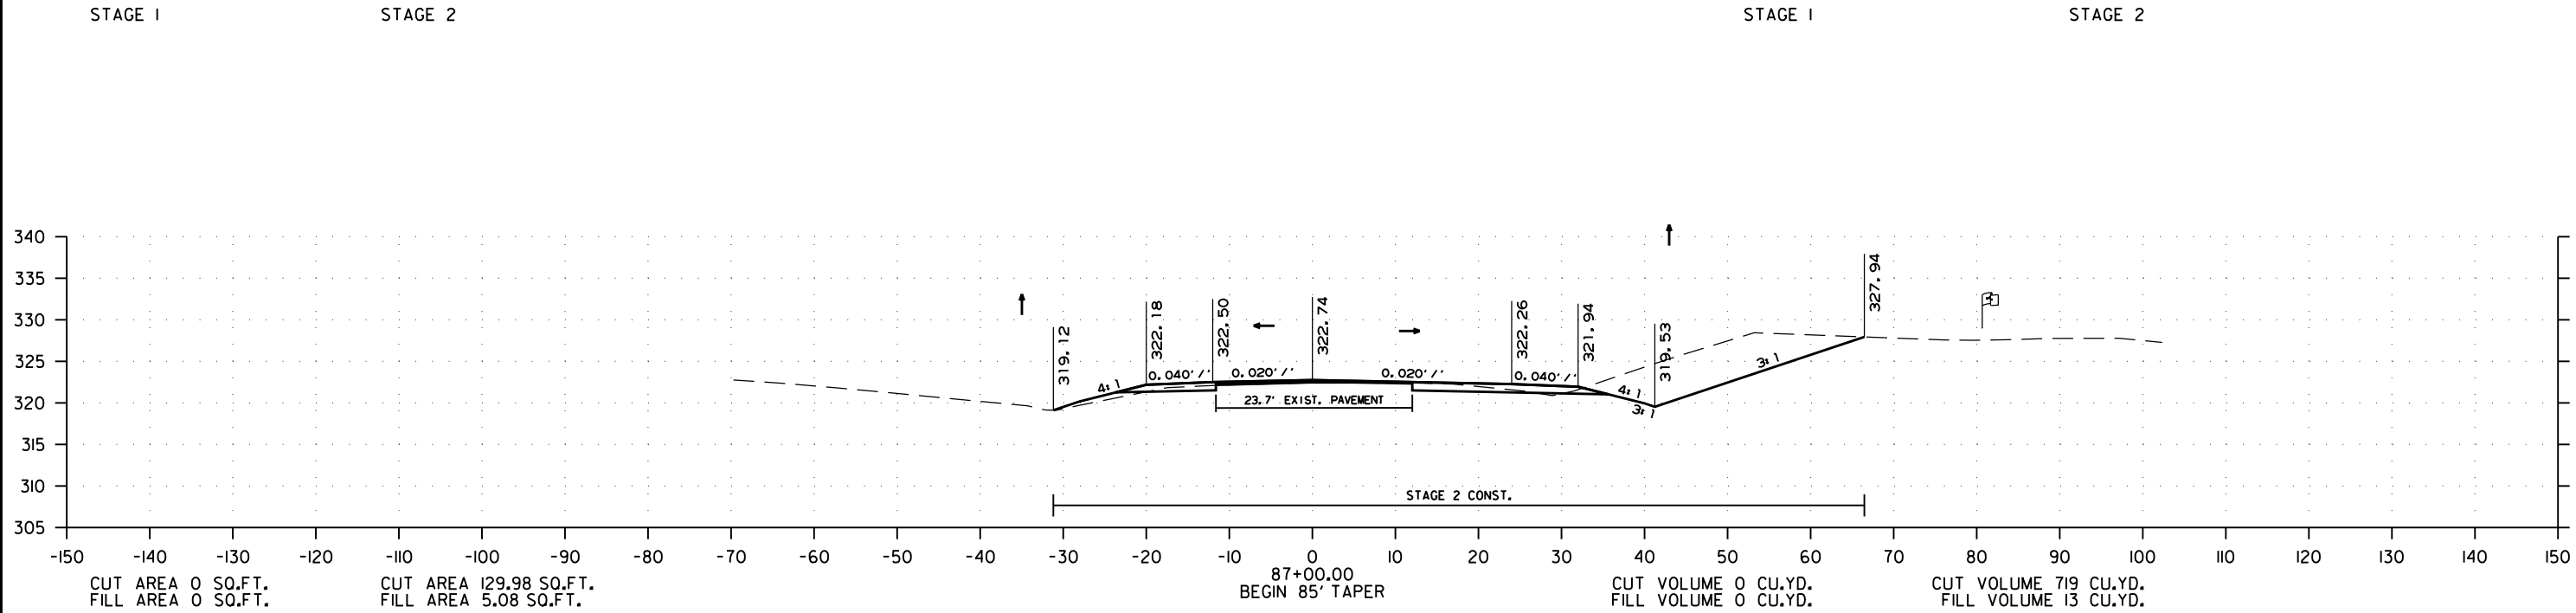


PARKER ROAD - CROSS SECTION FROM STA. 85+00.00 TO STA. 87+00.00

DATE REVISED	DATE REVISED	FED. RD. DIST. NO.	STATE	JOB NO.	SHEET NO.	TOTAL SHEETS
		6	ARK.	100879	97	97
		CROSS SECTIONS				

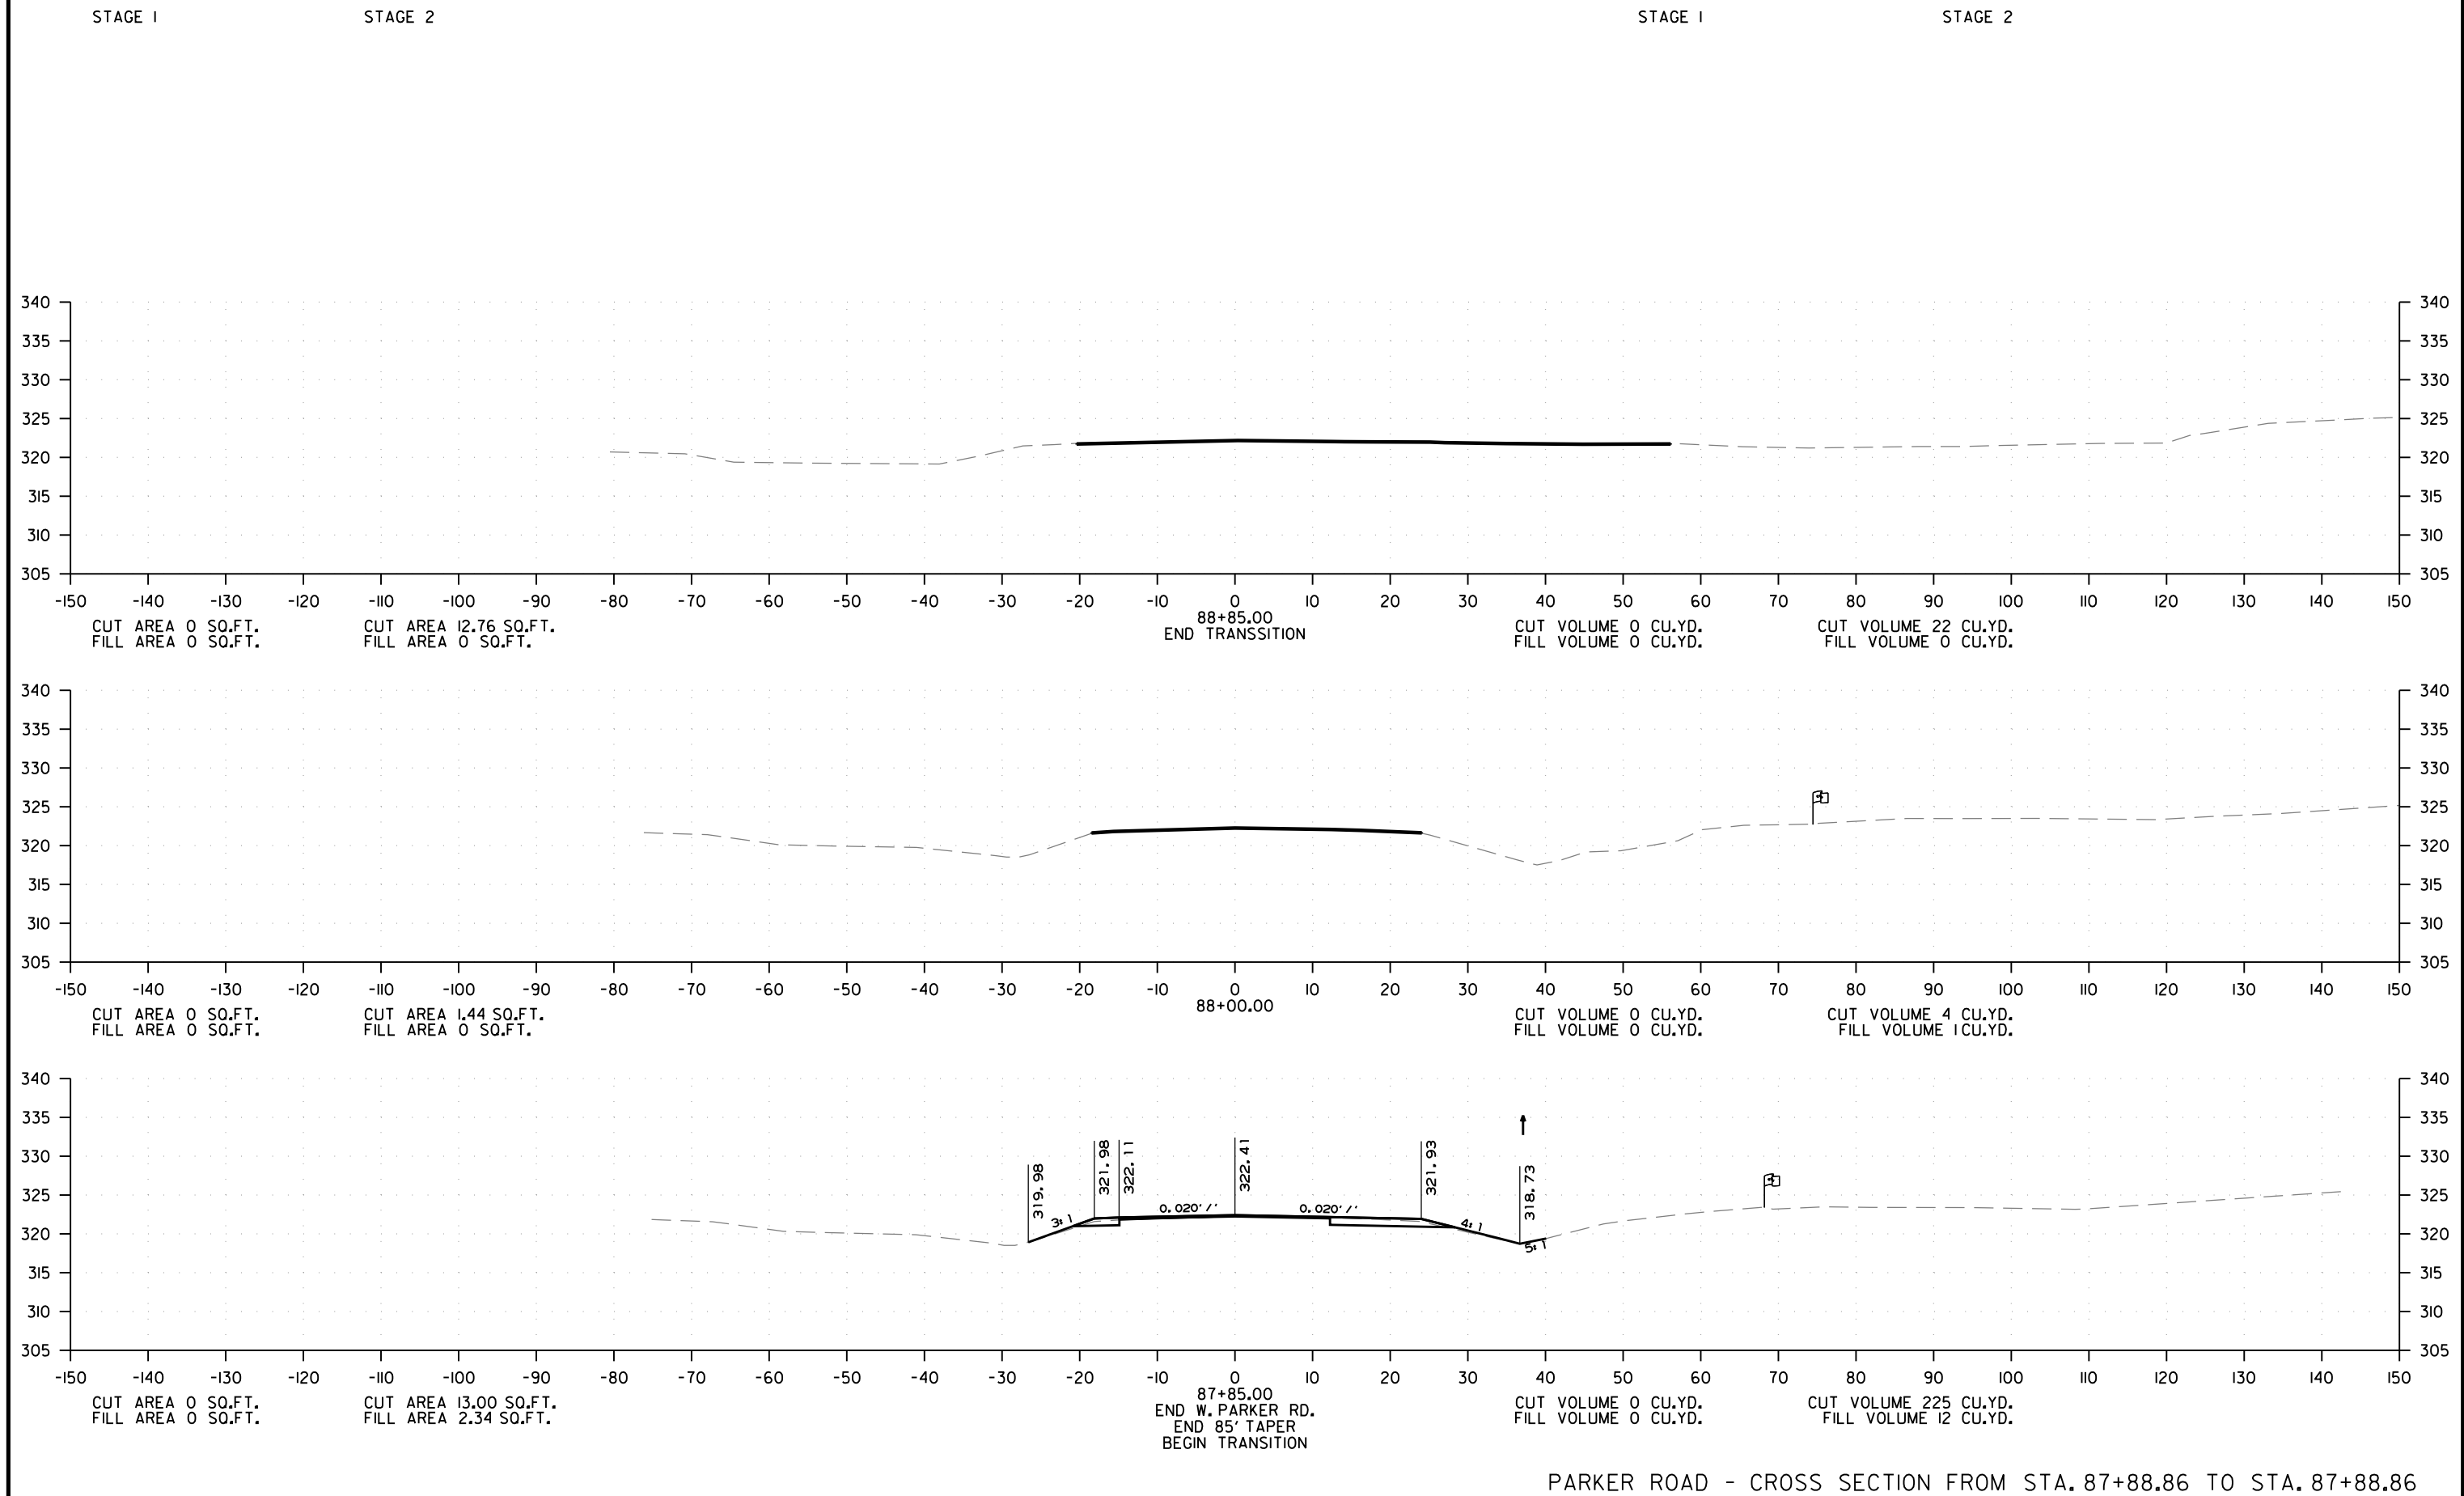

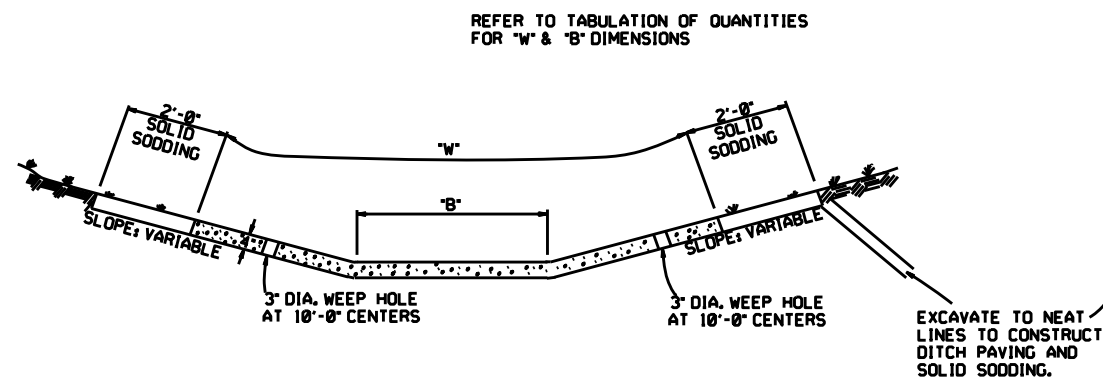


TYPE A

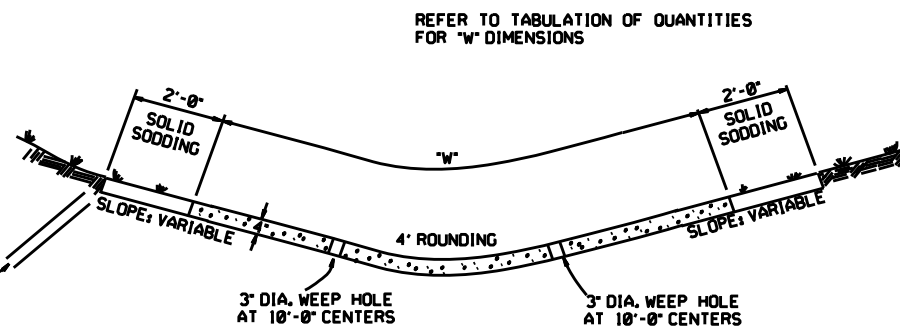


TYPE B

THE STEEL AND ADDITIONAL CONCRETE FOR THE WALLS SHALL NOT BE PAID FOR DIRECTLY, BUT SHALL BE CONSIDERED TO BE INCLUDED IN THE PRICE BID FOR "CONCRETE DITCH PAVING."

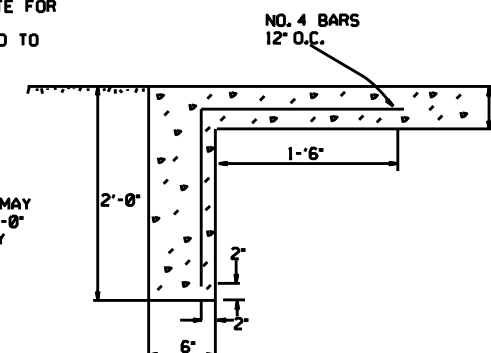


TOE WALL DETAIL FOR CONCRETE DITCH PAVING

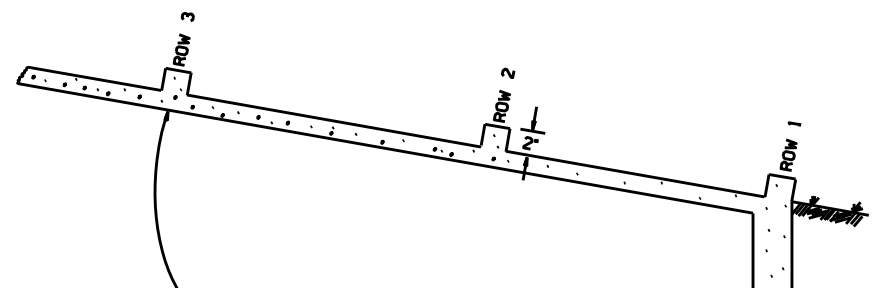

NUMBER OF ELEMENTS PER ROW VARIES WITH WIDTH OF PAVING SPECIFIED

ENERGY DISSIPATORS TO BE USED FOR THE ENTIRE LENGTH OF DITCH WHEN SLOPE OF DITCH PAVING EXCEEDS 7%. THE DISSIPATORS WILL NOT BE PAID FOR DIRECTLY, BUT SHALL BE CONSIDERED TO BE INCLUDED IN THE PRICE BID FOR CONCRETE DITCH PAVING.

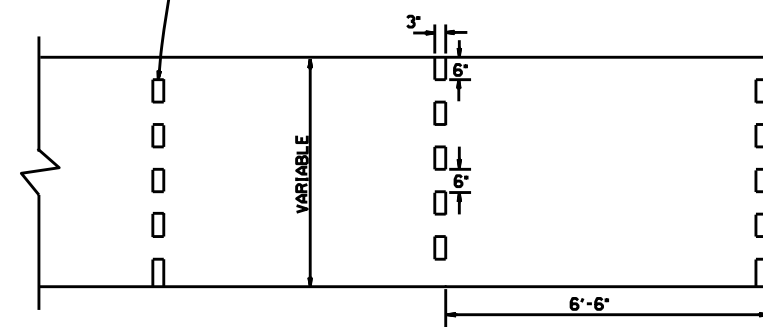

ENERGY DISSIPATORS
(NO SCALE)

GENERAL NOTES:

THE FULL WIDTH OF EACH SECTION SHALL BE POURED MONOLITHICALLY.

TOE WALLS TO BE CONSTRUCTED FULL WIDTH AT EACH END OF DITCH PAVING, AND POURED MONOLITHICALLY.

SOLID SOD ALONG DITCH PAVING TO BE PLACED WITHIN 14 DAYS OF DITCH PAVING CONSTRUCTION.


1' WIDE TRANSVERSE EXPANSION JOINTS SHALL BE PLACED IN CONCRETE DITCH PAVING AT 45' INTERVALS. THE SPACE SHALL BE FILLED WITH APPROVED JOINT FILLER COMPLYING WITH AASHTO M213.

DATE	REVISION	DATE FILM'D
12-8-16	CORRECTED ENERGY DISSIPATOR DRAWING AND NOTE	
11-17-10	ADDED GENERAL NOTE	
6-2-94	ADDED GENERAL NOTE ABOUT SOLID SODDING	
11-30-88	ELIMINATED MIN. ROWS OF ELEMENTS	111-30-89
7-15-88	REVISED DISSIPATOR NOTE	653-7-15-88
4-3-87	REVISED ENERGY DISSIPATOR	671-4-3-87
1-9-87	MODIFIED NOTE ON ENERGY DISS.	632-1-9-87
11-3-86	ADDED NOTE TO ENERGY DISS.	639-12-1-86
11-1-84	ENERGY DISSIPATOR DETAILS ADDED	508-11-1-84
11-1-84	EXCAVATION DETAILS ADDED	
10-2-72	TYPED A & B	
	REVISED AND REDRAWN	508-10-2-72


ARKANSAS STATE HIGHWAY COMMISSION

CONCRETE DITCH PAVING


STANDARD DRAWING CDP-1

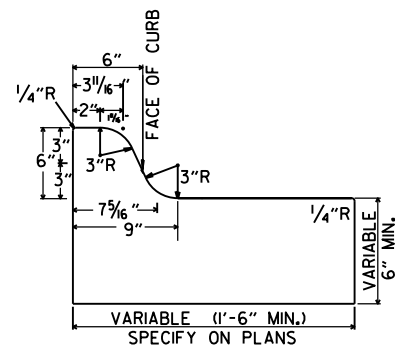


TYPE A

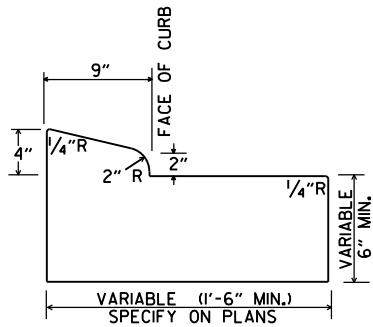


TYPE B-1

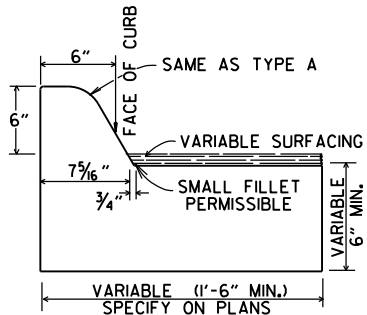


TYPE C

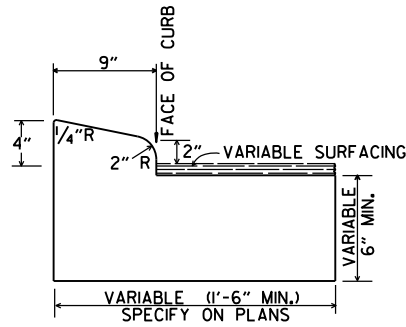

TYPE B-2

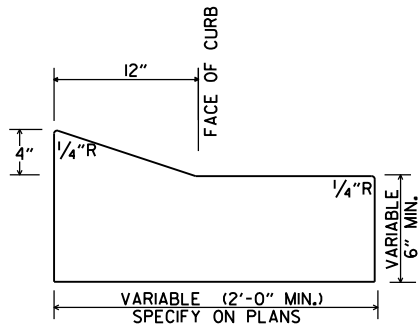


TYPE E-1

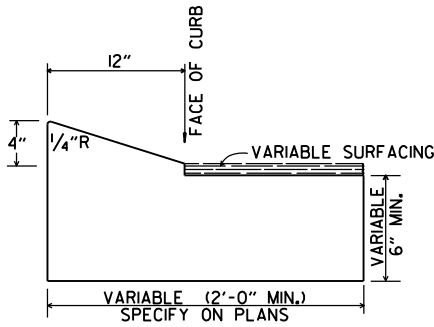


TYPE E-2

CONCRETE COMBINATION CURB AND GUTTER

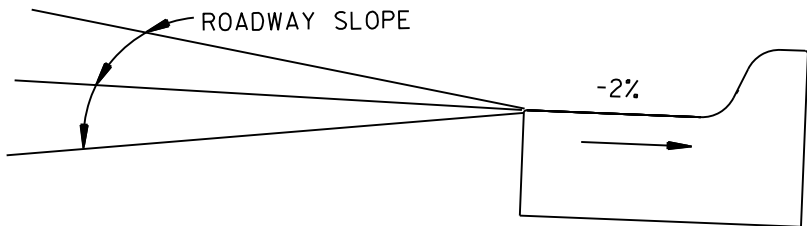


DETAIL OF GUTTER SLOPE


GUTTER SHALL BE CONSTRUCTED ON 2% SLOPE AWAY FROM ROADWAY, REGARDLESS OF ROADWAY SLOPE.

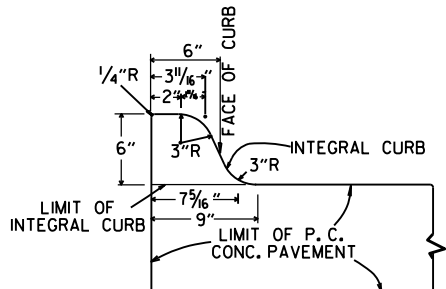

TYPE A

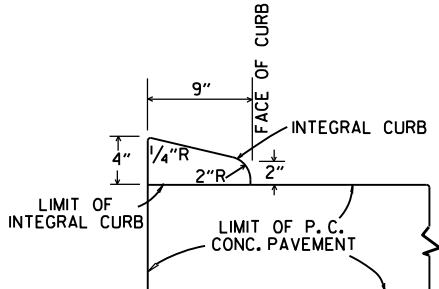


TYPE B

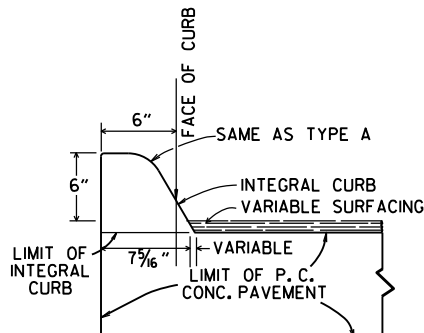

TYPE C


INTEGRAL CURB

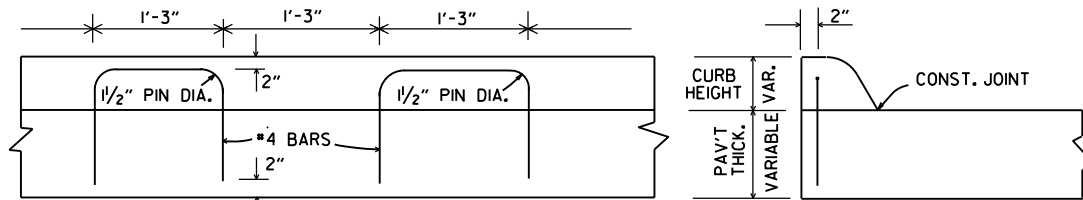


LONGITUDINAL SECTION

ELEVATION


ALTERNATE CONSTRUCTION METHOD FOR INTEGRAL CURB

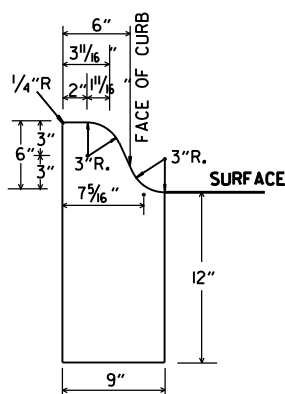


TYPE A

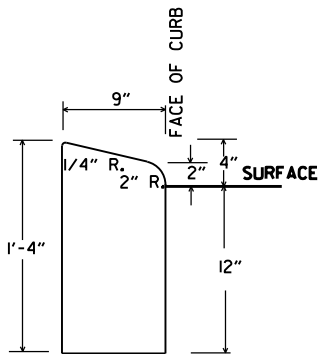

TYPE B

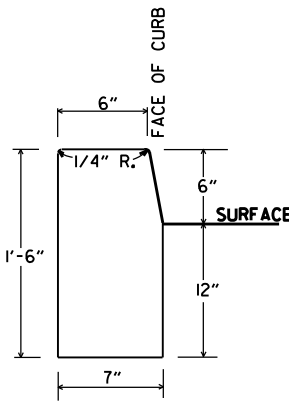


TYPE D

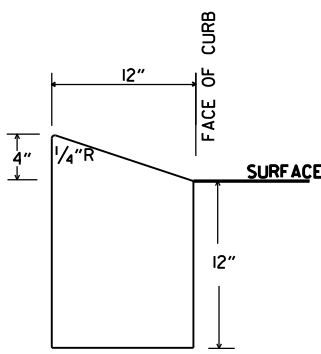

TYPE E

CONCRETE CURB

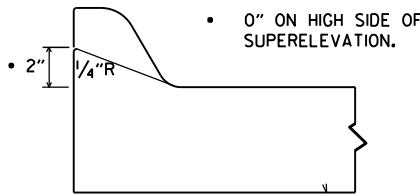

NOTE: USE MODIFIED CURB AS SPECIFIED ON STD. DR-1. COMPENSATION FOR MODIFIED CURB WILL BE CONSIDERED INCLUDED IN THE PRICE BID FOR THE TYPE OF CURB OR CURB AND GUTTER SPECIFIED.


DETAILS OF MODIFIED CURB

DATE	REVISION	DATE FILMED
11-29-07	REVISED GUTTER SLOPE & MODIFIED CURB DETAILS	
11-10-05	ADDED DETAILS OF TYPE E CURBS	
11-16-01	REVISED CONCRETE CURB TYPE B	
11-18-98	REVISED MODIFIED CURB	
6-2-94	ADDED NOTE TO SPECIAL MODIFIED CURB	
8-5-93	CORRECTED GUTTER SLOPE	8-5-93
10-1-92	ADDED DETAILS OF GUTTER SLOPE	10-1-92
5-24-90	ADDED DETAILS OF MODIFIED CURB	5-24-90
11-30-89	VARIABLE DEPTH TYPE A & B I	11-30-89
7-15-88	REVISED MODIFIED CURB	630-7-15-88
1-1-73	REVISED MODIFIED CURB	500-1-1-73
10-2-72	REVISED AND REDRAWN	512-10-2-72


ARKANSAS STATE HIGHWAY COMMISSION

CURBING DETAILS


STANDARD DRAWING CG-1

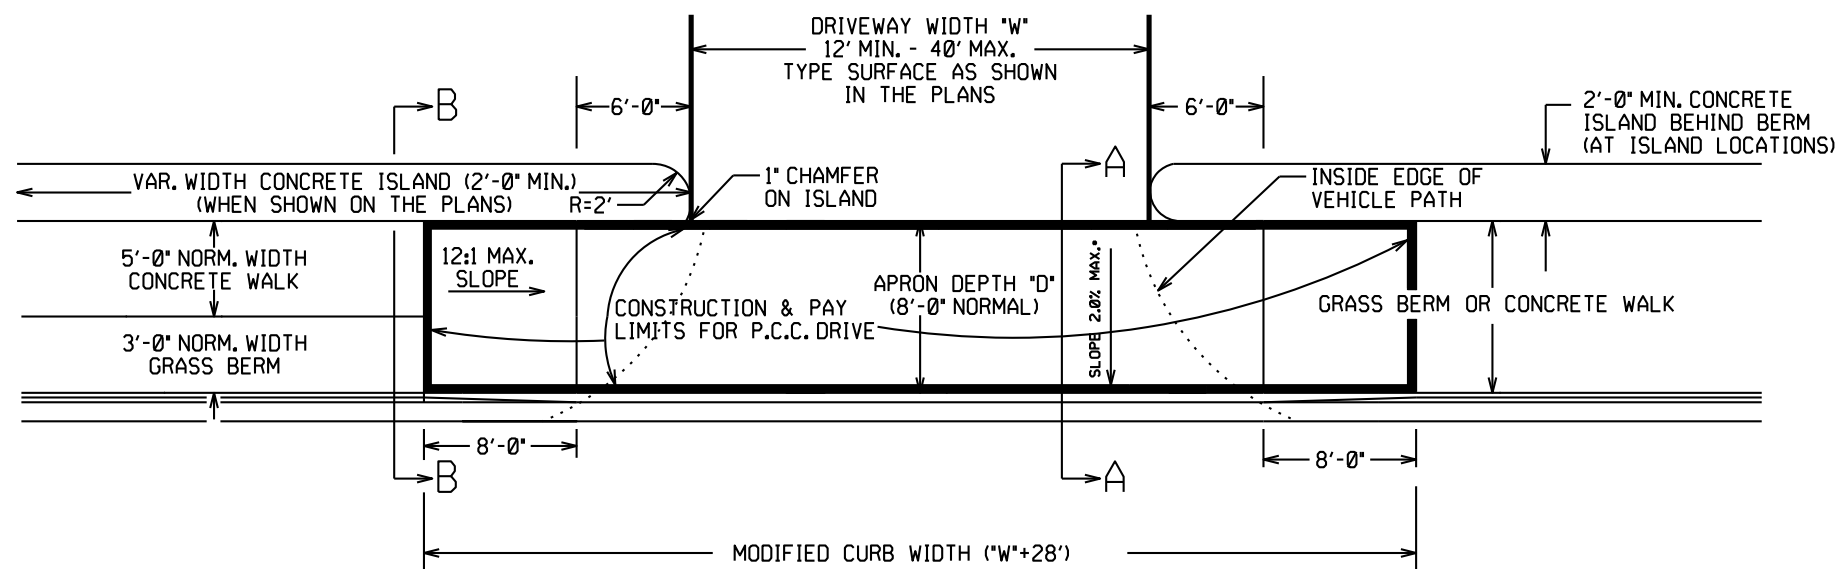

PLAN VIEW

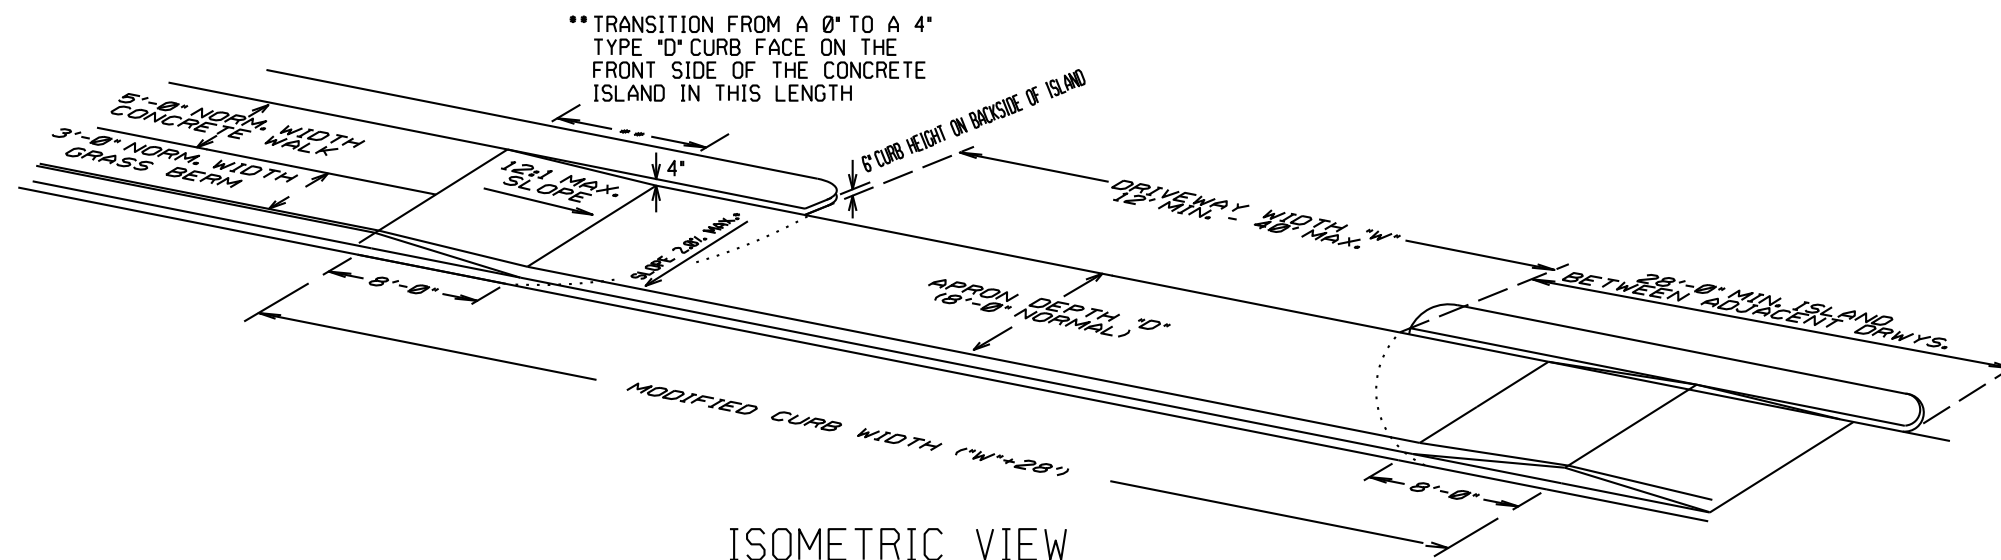


ISOMETRIC VIEW

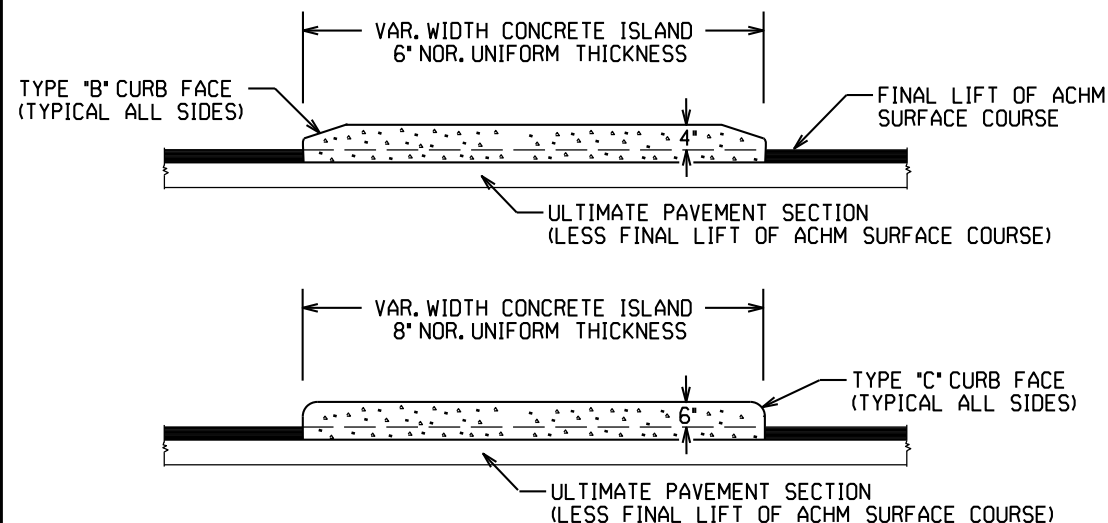

CURBED ISLANDS FOR CHANNELIZATION

CONCRETE ISLAND NOTES:

1. REFER TO PLANS FOR TYPE OF CURB FACE TO BE USED. NO DIRECT PAYMENT WILL BE MADE FOR THE CURB FACES SHOWN ON THE ISLAND DETAILS. PAYMENT FOR THE CURB FACE WILL BE INCLUDED IN THE UNIT PRICE BID FOR THE ITEM "CONCRETE ISLAND".
2. TRANSVERSE EXPANSION JOINTS, NOT LESS THAN 1/2" WIDE, SHALL BE PLACED AT MINIMUM INTERVAL OF 45'. TRANSVERSE JOINT SHALL BE CONSTRUCTED USING A JOINT FILLER COMPLYING WITH AASHTO M213.

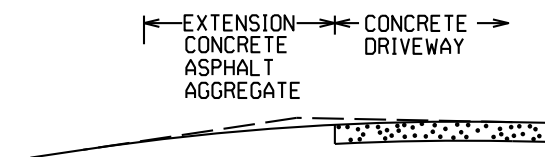


EXTENSION TYPICAL SECTIONS

- 1: CONCRETE - 6" P.C. CONCRETE DRIVEWAY
- 2: ASPHALT - 2" ACHM SURFACE COURSE (1/2")
4" ACHM BINDER COURSE (1") OR
4" ACHM BASE COURSE (1-1/2")
- 3: ASPHALT - 2" ACHM SURFACE COURSE (1/2")
7" AGGREGATE BASE COURSE
- 4: AGGREGATE - 6" AGGREGATE BASE COURSE


THE TYPE OF EXTENSION SHALL BE AS SHOWN IN THE PLANS. THE CONTRACTOR MAY, WITH THE APPROVAL OF THE ENGINEER, SUBSTITUTE A LOWER NUMBERED TYPE OF EXTENSION IN LIEU OF THE TYPE SPECIFIED IN THE PLANS, BUT AT NO ADDITIONAL COST TO THE DEPARTMENT.

DRIVEWAY EXTENSION DETAILS

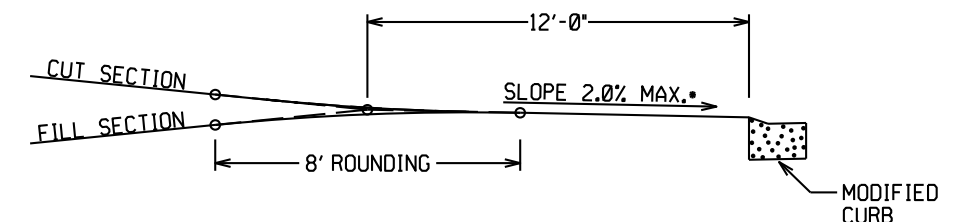


DRIVEWAY VERTICAL ALIGNMENT DETAILS

- NOTE: DRIVEWAYS MAY NOT BE SLOPED AWAY FROM THE ROADWAY UNLESS APPROVED BY THE ENGINEER.

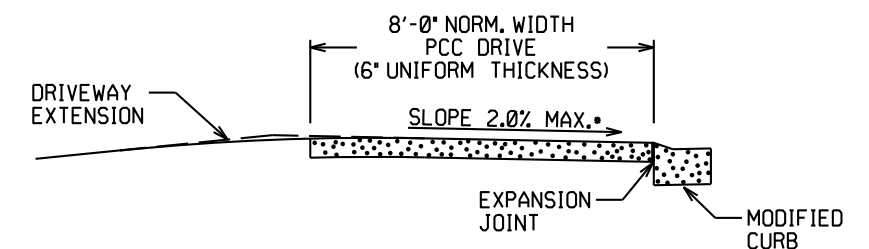


SECTION A-A

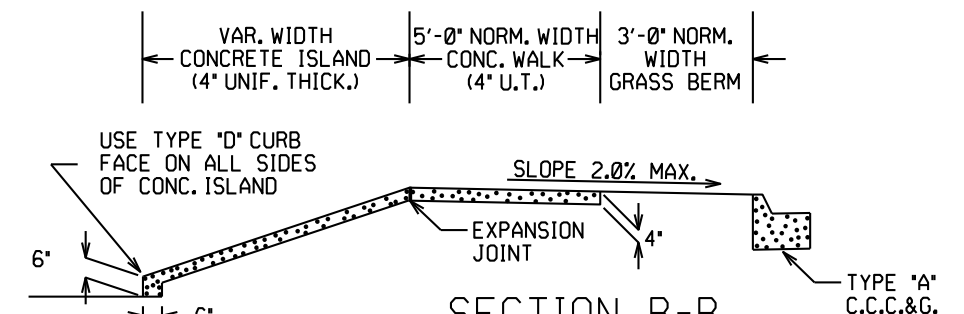

SECTION B-B
CURBED ISLAND BEHIND WALK

DATE	REV	DATE FILMED	DESCRIPTION
5-19-22			REVISED ISLAND NOTES
11-07-19			REVISED WALK DETAILS
2-27-14			REVISED PLAN & ISOMETRIC VIEW
11-29-07			ADDED CHANNELIZATION ISLAND WITH TYPE C CURB FACE & REVISED DRIVEWAY SLOPE NOTE & VERTICAL ALIGNMENT DETAIL
11-10-05			REV. APRON SLOPE & DEPTH OF AGG. BASE.
8-22-02			ADDED ISLAND DETAILS & NOTES
3-30-00			REV. MOD. CURB WIDTH & TRANS. NOTE
11-19-98			REVISED NOTES
11-18-98			REDRAWN AND REISSUED


ARKANSAS STATE HIGHWAY COMMISSION
DETAILS OF DRIVEWAYS & ISLANDS
STANDARD DRAWING DR-1

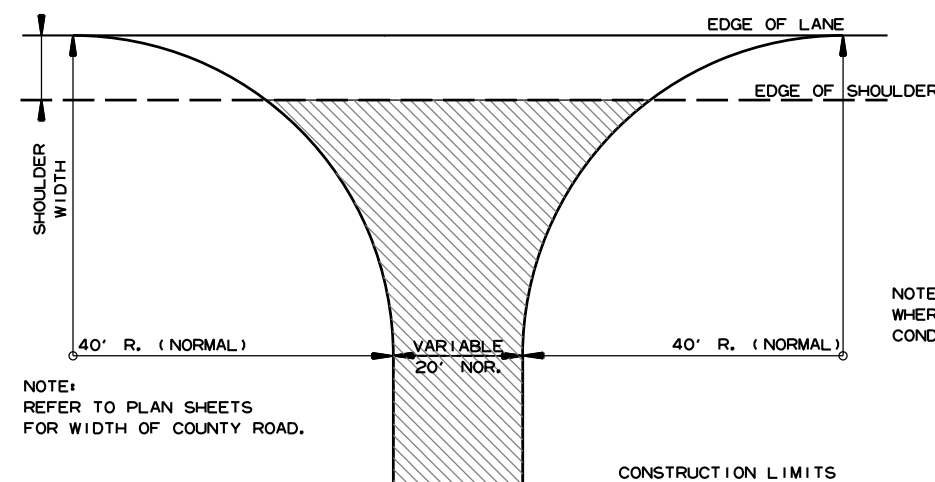

NOTE: TURNOUTS SHALL BE MODIFIED WHERE NECESSARY TO MEET LOCAL CONDITIONS AS DIRECTED BY THE ENGINEER.

ACHM SURFACE COURSE (1/2") (220 LBS. PER SQ. YD.) AND AGGREGATE BASE COURSE (CLASS 7) 7" COMP. DEPTH, UNLESS OTHERWISE SPECIFIED IN PLANS.


DETAIL FOR COUNTY ROAD TURNOUTS
OPEN SHOULDER SECTION

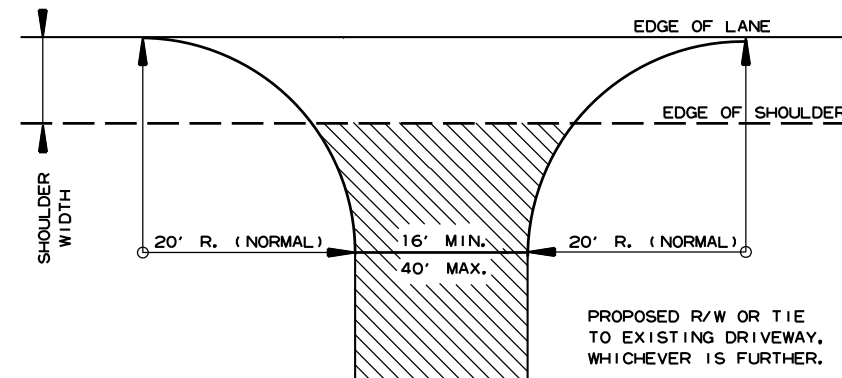


NOTE: TURNOUTS AND PRIVATE DRIVES SHALL BE MODIFIED WHERE NECESSARY TO MEET LOCAL CONDITIONS AS DIRECTED BY THE ENGINEER.

ACHM SURFACE COURSE (1/2") (220 LBS. PER SQ. YD.) AND AGGREGATE BASE COURSE (CLASS 7) 7" COMP. DEPTH IF ASPHALT OR GRAVEL DRIVE EXISTING; OR 6" CONCRETE IF CONCRETE DRIVE EXISTING.

DETAIL FOR DRIVEWAY TURNOUTS
OPEN SHOULDER SECTION
(ARTERIALS)

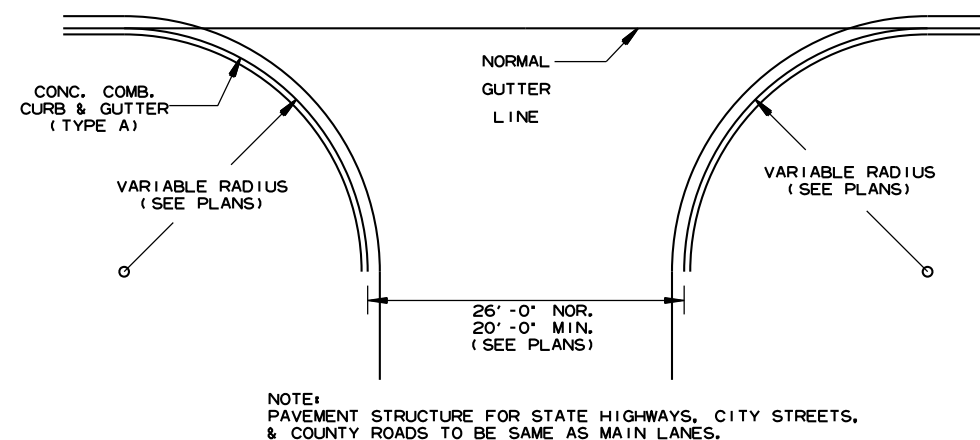

DETAIL OF TURNOUTS, ASPHALT STREETS,
COUNTY ROADS & STATE HIGHWAYS
CURB & GUTTER SECTION

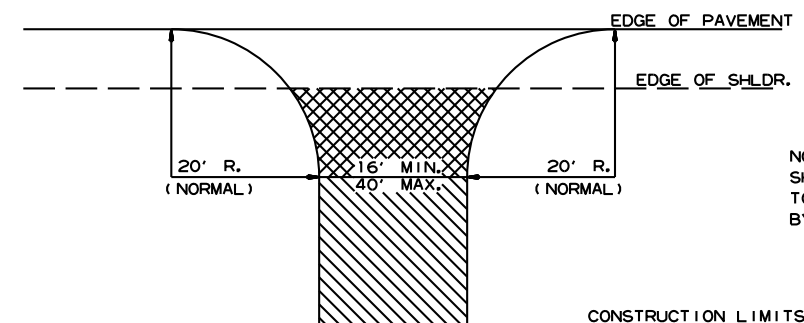

NOTE: TURNOUTS AND PRIVATE DRIVES SHALL BE MODIFIED WHERE NECESSARY TO MEET LOCAL CONDITIONS AS DIRECTED BY THE ENGINEER.





ASPHALT CONCRETE HOT MIX SURFACE COURSE (220 LBS. PER SQ. YD.) AGGREGATE BASE COURSE (CLASS 7) 7" COMP. DEPTH IF ASPHALT DRIVE EXIST OR 6" CONCRETE IF CONCRETE DRIVE EXIST.

AGGREGATE BASE COURSE (CLASS 7) 9" COMP. DEPTH OR CONFORM TO EXISTING DRIVEWAY

DETAIL FOR DRIVEWAY TURNOUTS
(COLLECTORS)

5-19-22		ISSUED
DATE REV	DATE FILMED	DESCRIPTION


ARKANSAS STATE HIGHWAY COMMISSION
DETAILS OF DRIVEWAYS & STREET
TURNOUTS
STANDARD DRAWING DR-2

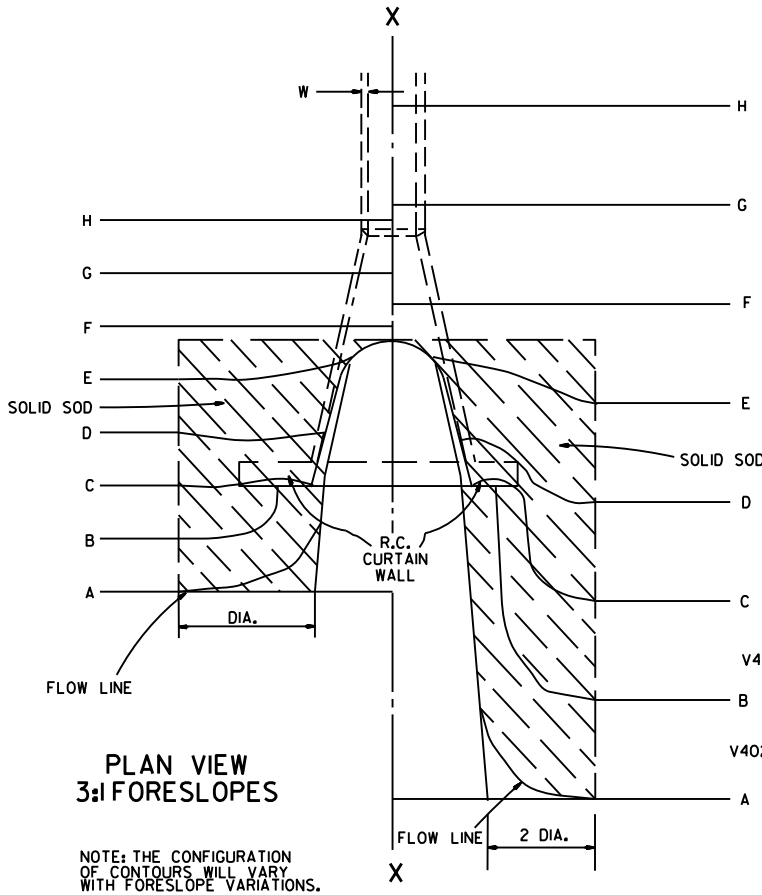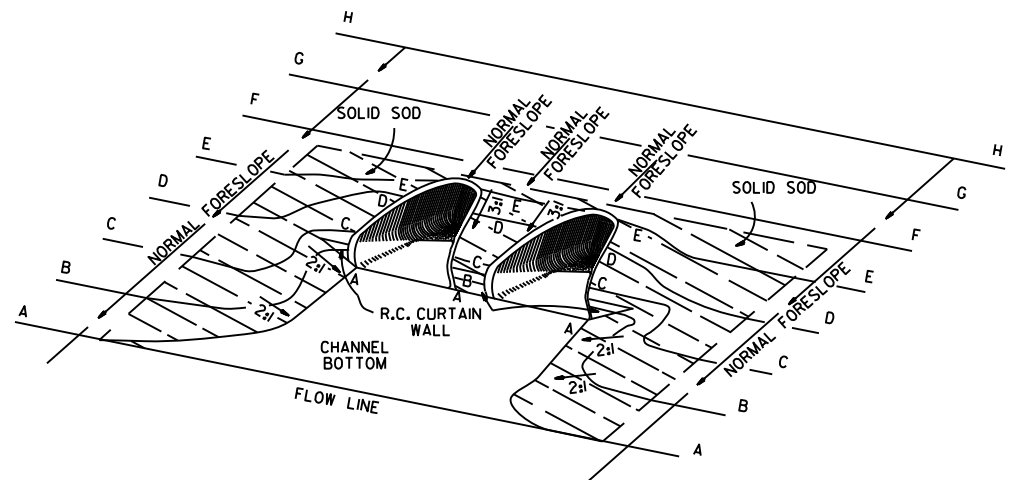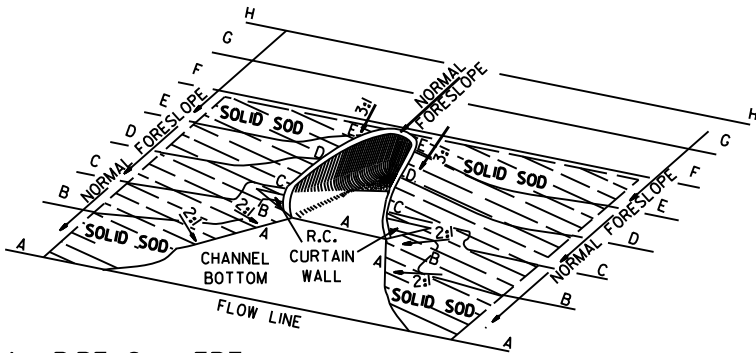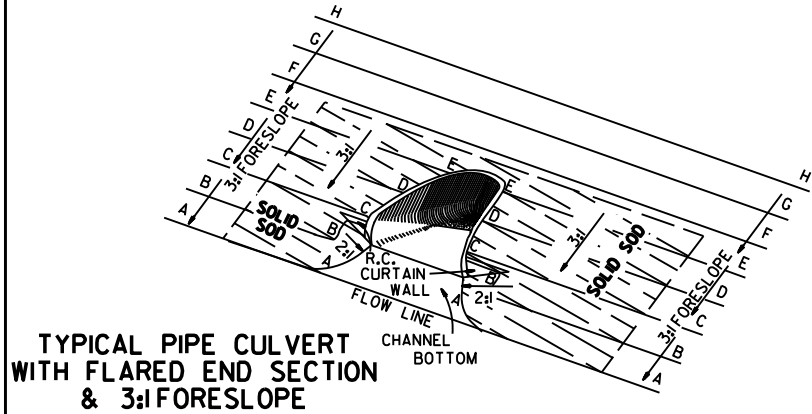

R.C. CURTAIN WALL DIMENSIONS & QUANTITIES


PIPE DIA.	H ₁	L ₁	L	L (DBL.) 2	SINGLE R.C.P.C.		DOUBLE R.C.P.C.	
					CONC.	REINF. STEEL	CONC.	REINF. STEEL
					CU. YDS.	LBS.	CU. YDS.	LBS.
18"	11 1/2"	3'-5"	8'-0"	6'-3"	0.31	27.7	0.45	39.5
24"	1'-0 1/2"	4'-6"	9'-6"	7'-6"	0.37	33.4	0.53	48.0
30"	1'-3 1/2"	5'-7"	11'-0"	9'-0"	0.45	39.0	0.67	59.0
36"	1'-7"	6'-8"	13'-0"	10'-6"	0.58	52.6	0.83	73.9
42"	2'-1 1/2"	7'-3"	15'-6"	12'-0"	0.82	77.1	1.10	100.7
48"	2'-5"	7'-10"	17'-0"	13'-0"	0.98	94.9	1.27	120.4
54"	2'-9 1/2"	8'-5"	18'-6"	14'-0"	1.16	115.8	1.47	143.7
60"	3'-4"	9'-0"	20'-6"	15'-6"	1.47	149.7	1.84	180.3
72"	4'-5"	10'-2"	25'-6"	18'-6"	2.31	232.6	2.73	271.0

NOTE: QUANTITIES SHOWN ARE FOR ONE (1) CURTAIN WALL.

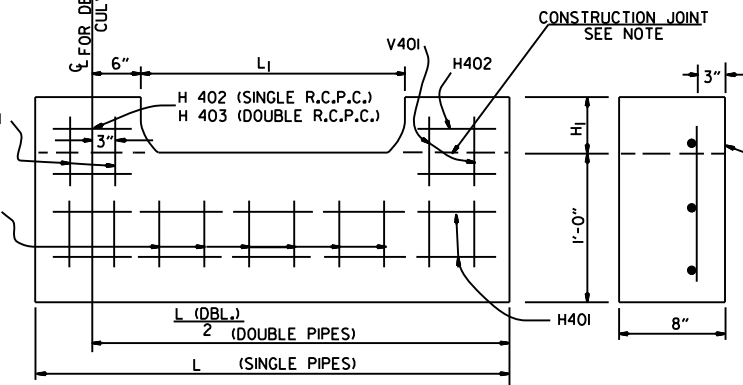

NOTE: THE PORTION OF THE R.C. CURTAIN WALL BENEATH THE FLARED END SECTION (LOWER 1'-0") SHALL BE PLACED MONOLITHICALLY. THE FLARED END SECTION SHALL THEN BE SET IN PLACE & THE REMAINING PORTIONS OF THE R.C. CURTAIN WALL PLACED.

R.C. CURTAIN WALL DETAILS

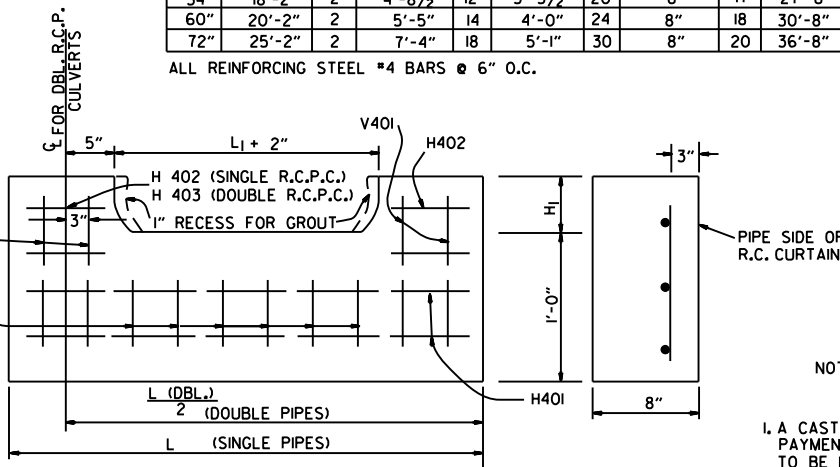

NOTE: THE PRECAST CURTAIN WALL WILL BE SET AND BACKFILLED WITH COMPACTED MATERIAL. THE FLARED END SECTION SHALL THEN BE SET IN PLACE AND THE 1" RECESS FILLED WITH GROUT. WHERE "L" EXCEEDS 11' THE CURTAIN WALL MAY BE CAST IN TWO (2) OR MORE SECTIONS. THE METHOD OF JOINING THE SECTIONS FOR INSTALLATION SHALL BE APPROVED BY THE ENGINEER.

REINFORCING STEEL SCHEDULE

PIPE DIA.	SINGLE R.C. PIPE CULVERT								DOUBLE R.C. PIPE CULVERT									
	H401		H402		V401		V402		H401		H402		H403		V401		V402	
	L	NO.	L	NO.	L	NO.	L	NO.	L	NO.	L	NO.	L	NO.	L	NO.	L	NO.
18"	7'-8"	2	1'-11½"	4	1'-7½"	8	8"	8	12'-2"	2	1'-11½"	4	8"	2	1'-7½"	10	8"	14
24"	9'-2"	2	2'-2"	4	1'-8½"	10	8"	9	14'-8"	2	2'-2"	4	8"	2	1'-8½"	12	8"	18
30"	10'-8"	2	2'-4½"	4	1'-11½"	10	8"	12	17'-8"	2	2'-4½"	4	8"	2	1'-11½"	14	8"	22
36"	12'-8"	2	2'-10"	6	2'-3"	12	8"	14	20'-8"	2	2'-10"	6	8"	3	2'-3"	14	8"	28
42"	15'-2"	2	3'-9½"	8	2'-9½"	16	8"	15	23'-8"	2	3'-9½"	8	8"	4	2'-9½"	18	8"	30
48"	16'-8"	2	4'-3"	10	3'-1"	18	8"	16	25'-8"	2	4'-3"	10	8"	5	3'-1"	20	8"	32
54"	18'-2"	2	4'-8½"	12	3'-5½"	20	8"	17	27'-8"	2	4'-9"	12	8"	6	3'-5½"	22	8"	34
60"	20'-2"	2	5'-5"	14	4'-0"	24	8"	18	30'-8"	2	5'-5"	14	8"	7	4'-0"	26	8"	36
72"	25'-2"	2	7'-4"	18	5'-1"	30	8"	20	36'-8"	2	7'-4"	18	8"	9	5'-1"	33	8"	40

ALL REINFORCING STEEL #4 BARS @ 6" O.C.


SOLID SODDING

PIPE DIA.	SINGLE R.C.P.C.						DOUBLE R.C.P.C.					
	3:1	4:1	6:1	3:1	4:1	6:1	3:1	4:1	6:1	3:1	4:1	6:1
	SQ. YDS.						SQ. YDS.					
18"	5	7	12	6	8	13	5	7	12	6	8	13
24"	8	12	19	9	13	20	8	12	19	9	13	20
30"	13	18	29	14	19	30	13	18	29	14	19	30
36"	17	26	41	18	28	43	17	26	41	18	28	43
42"	23	35	55	25	37	57	23	35	55	25	37	57
48"	29	46	68	31	48	70	29	46	68	31	48	70
54"	35	57	85	37	59	87	35	57	85	37	59	87
60"	45	62	104	48	65	107	45	62	104	48	65	107
72"	64	92	156	67	95	159	64	92	156	67	95	159

NOTE: QUANTITIES SHOWN ABOVE ARE FOR ONE (1) END OF F.E.S.

GENERAL NOTES

1. A CAST-IN-PLACE OR PRECAST CURTAIN WALL MAY BE USED. PAYMENT FOR THE CURTAIN WALL SHALL BE CONSIDERED TO BE INCLUDED IN THE UNIT PRICE BID EACH FOR FLARED END SECTIONS OF THE SEVERAL SIZES, WHICH PRICE SHALL BE FULL COMPENSATION FOR FURNISHING ALL MATERIALS INCLUDING REINFORCING STEEL AND CONCRETE; FOR FORMS, MIXING AND PLACING; FOR EXCAVATION AND BACKFILL, AND FOR ALL LABOR, TOOLS, EQUIPMENT AND INCIDENTALS NECESSARY TO COMPLETE THE WORK.
2. ALL EXPOSED EDGES SHALL BE CHAMFERED 3/4".
3. CONCRETE FOR CURTAIN WALL SHALL MEET THE REQUIREMENTS FOR CLASS A OR S CONCRETE AS PROVIDED IN SECTION 802 OF THE STANDARD SPECIFICATIONS OR FOR PAVING CONCRETE AS PROVIDED IN SECTION 501 OF THE STANDARD SPECIFICATIONS.
4. WELDED WIRE MESH 3 x 3 W/10 x W/10 MAY BE USED IN LIEU OF REINFORCING BARS.

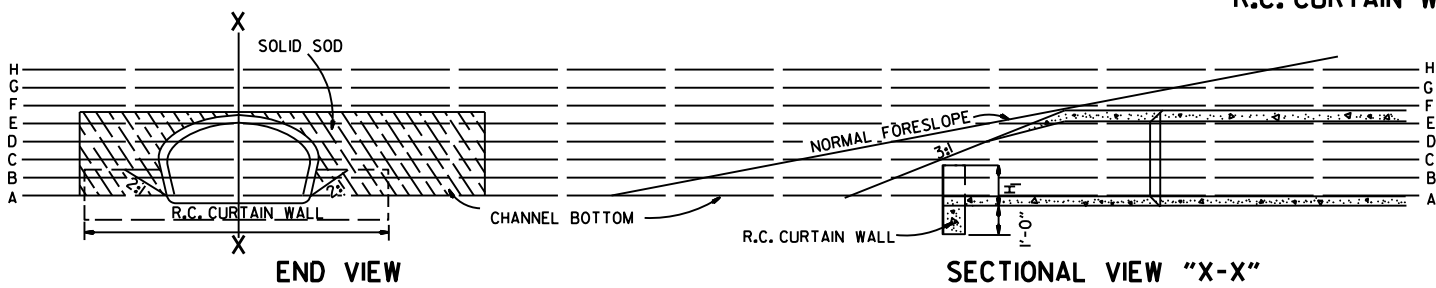

10-18-96	ADDED NOTE TO SOLID SODDING		ARKANSAS STATE HIGHWAY COMMISSION
10-12-95	CORRECTED SPELLING		
11-3-94	ADDED GENERAL NOTE NO. 4		
8-15-91	REV. CURTAIN WALL QUANT. STEEL SCH. & SOLID SOD QUANT.		
3-2-81	ALLOW PRECAST IN 2 OR MORE PIECES CHAMFER EDGES		
5-15-80	ADDED PRECAST WALL & GENERAL NOTES		
10-2-72	REVISED AND REDRAWN		
DATE	REVISION	FILMED	STANDARD DRAWING FES-1

FLARED END SECTION






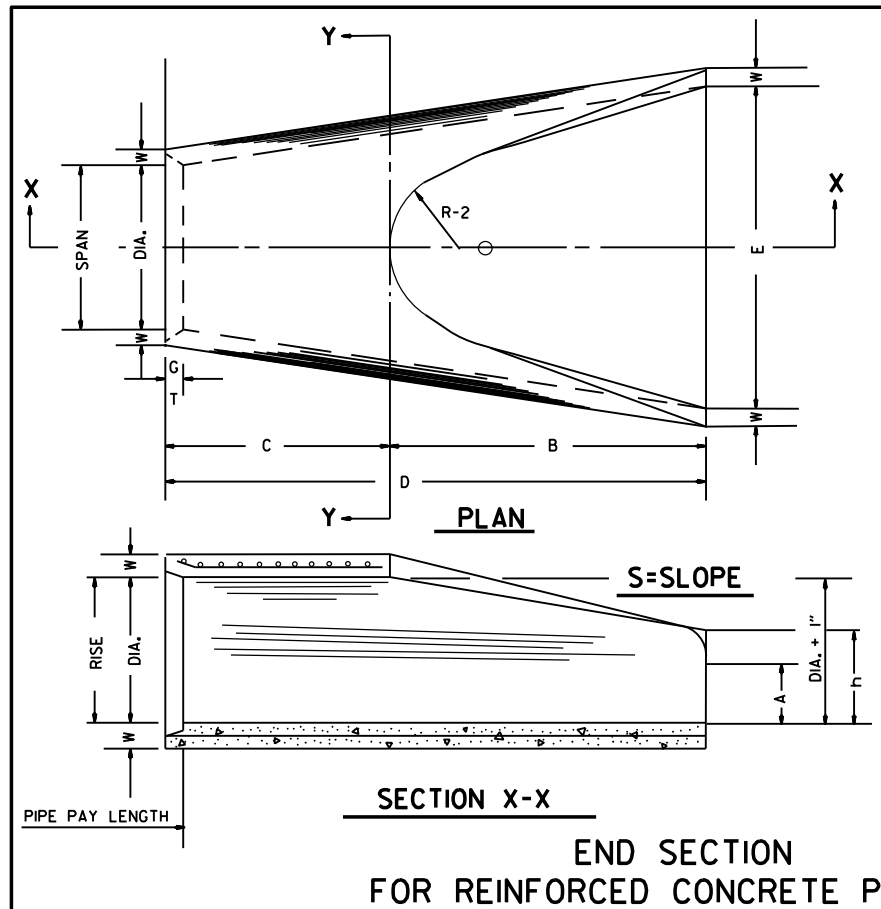


TABLE OF DIMENSIONS														
DIA.	WALL	A	B	C	D	E	S	DIA. + 1"	P	R-1	R-2	G-T	WT.	h
18"	2 1/2"	9"	2'-3"	3'-10"	6'-1"	3'-0"	3:1	19"	29"	15 1/2"	12"	2"	1000	1'-0 1/2"
24"	3"	9 1/2"	3'-7 1/2"	2'-6"	6'-1 1/2"	4'-0"	3:1	25"	33 3/8"	16 1/8"	14"	2 1/2"	1600	1'-1 1/2"
30"	3 1/2"	1'-0"	4'-6"	1'-7 3/4"	6'-1 3/4"	5'-0"	3:1	31"	37"	18 1/2"	15"	3 1/4"	1940	1'-4 5/8"
36"	4"	1'-3"	5'-3"	2'-10 3/4"	8'-1 3/4"	6'-0"	3:1	37"	47 1/8"	24 1/8"	20"	3 1/2"	4100	1'-8"
42"	4 1/2"	1'-9"	5'-3"	2'-11"	8'-2"	6'-6"	3:1	43"	53 1/8"	27 1/2"	22"	3 1/2"	5380	2'-2 1/2"
48"	5"	2'-0"	6'-0"	2'-2"	8'-2"	7'-0"	3:1	49"	56 1/2"	28 1/2"	22"	3 1/2"	6550	2'-6"
54"	5 1/2"	2'-4"	6'-6"	1'-10"	8'-4"	7'-6"	3:1	55"	65 1/2"	33 1/8"	24"	4"	8750	2'-10 1/2"
60"	6"	2'-10"	6'-6"	1'-10"	8'-4"	8'-0"	3:1	61"	72 1/2"	36 1/8"	24"	4"	9270	3'-5"
72"	7"	3'-10"	6'-6"	1'-10"	8'-4"	9'-0"	3:1	73"	77 1/8"	38 1/8"	24"	5"	13250	4'-6"

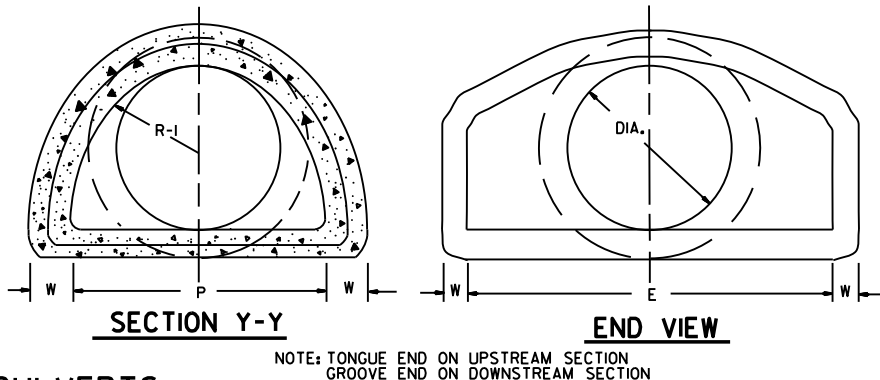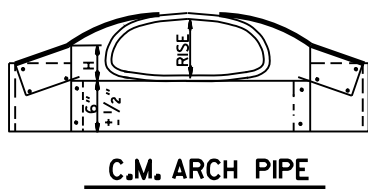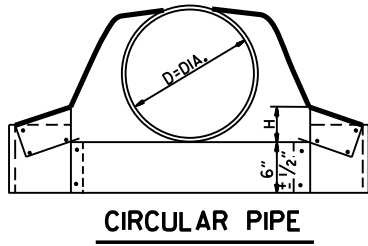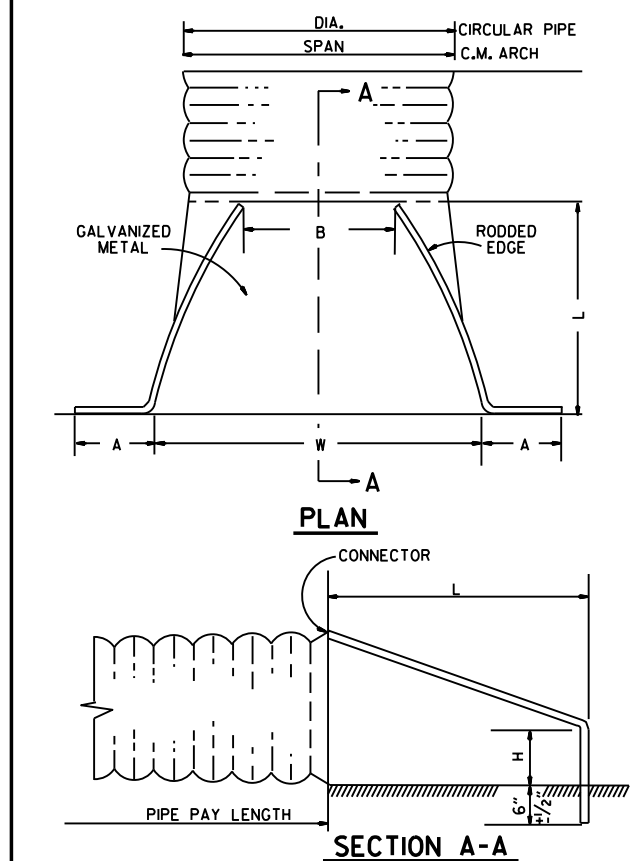



ARCH PIPE														
EQUIV. DIA.	• SPAN		• RISE		W	A	B	C	D	E	P	R2	G-T	S
	AASHTO M 206	AHD NOMINAL	AASHTO M 206	AHD NOMINAL										
INCHES														
15	18	18	11	11	2"	4"	2'-0"	4'-0"	6'-0"	3'-0"	29"	12"	1 1/2"	2 1/2:1
18	22	22	13 1/2	14	2 1/2"	5"	2'-0"	4'-1"	6'-1"	3'-6"	32 1/8"	13"	2 1/2"	2 1/2:1
21	26	26	15 1/2	16	2 3/4"	7"	2'-3"	3'-10"	6'-1"	4'-0"	34 1/8"	14"	2 1/2"	2 1/2:1
24	28 1/2	29	18	18	3"	9"	2'-3"	3'-10"	6'-1"	5'-0"	36 1/8"	15"	2 1/2"	2 1/2:1
30	36 1/4	36	22 1/2	23	3 1/2"	10"	3'-1"	3'-0 1/2"	6'-1 1/2"	6'-0"	47 1/8"	20"	3"	2 1/2:1
36	43 3/4	44	26 3/8	27	4"	10 1/2"	4'-0"	2'-1 1/2"	6'-1 1/2"	6'-6"	54 1/8"	22"	3 1/2"	2 1/2:1
42	51 1/8	51	31 5/8	31	4 1/2"	11 1/2"	4'-7"	1'-10 1/4"	6'-5 1/4"	7'-2"	59 1/2"	23"	3 3/4"	2 1/2:1
48	58 1/2	59	36	36	5"	1'-3"	5'-3"	2'-10 3/4"	8'-1 3/4"	7'-10"	70 7/8"	24"	4 1/4"	2 1/2:1
54	65	65	40	40	5 1/2"	1'-7"	5'-3"	2'-11"	8'-2"	8'-6"	72 1/8"	24"	4 3/4"	2 1/4:1
60	73	73	45	45	6"	1'-10"	5'-6"	2'-8"	8'-2"	9'-0"	77 1/8"	24"	5"	2 1/4:1

• THE MEASURED SPAN AND RISE SHALL NOT VARY MORE THAN ± 2 PER CENT FROM THE VALUES SPECIFIED BY AASHTO M 206.

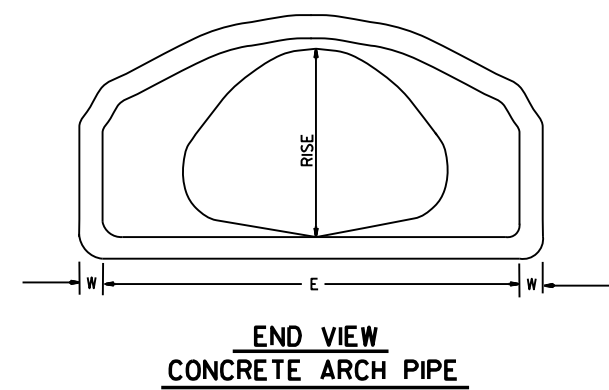

CIRCULAR PIPE								
D. DIA.	GAUGE	A 1" $\pm$	B. MAX.	H 1" $\pm$	L 1 1/2" $\pm$	W 2" $\pm$	S	
INCHES								
12	16	6	6	6	21	24	2 1/2:1	
15	16	7	8	6	26	30	2 1/2:1	
18	16	8	10	6	31	36	2 1/2:1	
21	16	9	12	6	36	42	2 1/2:1	
24	16	10	13	6	41	48	2 1/2:1	
30	14	12	16	8	51	60	2 1/2:1	
36	14	14	19	9	60	72	2 1/2:1	
42	12	16	22	11	69	84	2 1/2:1	
48	12	18	27	12	78	90	2 1/2:1	
54	12	18	30	12	84	102	2:1	
60	12	18	33	12	87	114	1 3/4:1	
66	12	18	36	12	87	120	1 1/2:1	
72	12	18	39	12	87	126	1 1/3:1	









C.M. ARCH PIPE									
EQUIV. DIA.	SPAN	RISE	A 1" $\pm$	B MAX.	H 1" $\pm$	L 1/2" $\pm$	W 2" $\pm$	S	GAUGE
INCHES									
15"	17	13	7	9	6	19	30	2 1/2:1	16
18"	21	15	7	10	6	23	36	2 1/2:1	16
21"	24	18	8	12	6	28	42	2 1/2:1	16
24"	28	20	9	14	6	32	48	2 1/2:1	16
30"	35	24	10	16	6	39	60	2 1/2:1	14
36"	42	29	12	18	8	46	75	2 1/2:1	14
42"	49	33	13	21	9	53	85	2 1/2:1	12
48"	57	38	18	26	12	63	90	2 1/2:1	12
54"	64	43	18	30	12	70	102	2 1/4:1	12
60"	71	47	18	33	12	77	114	2 1/4:1	12

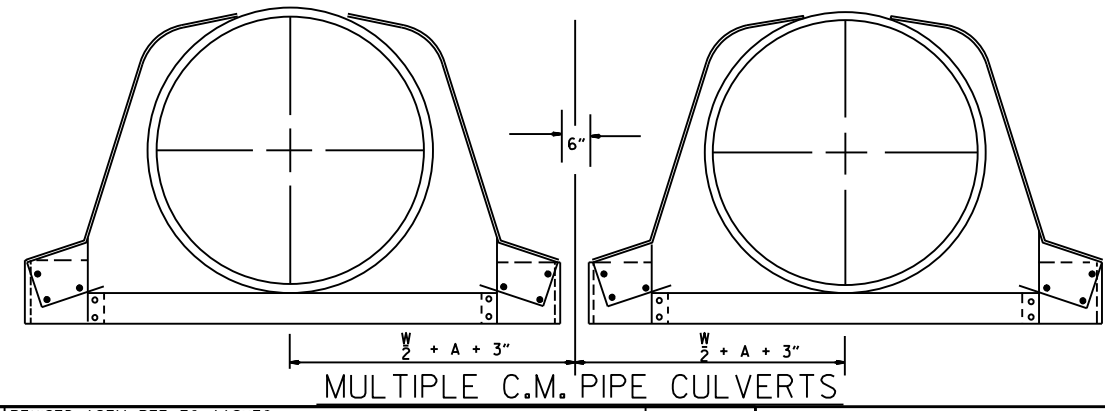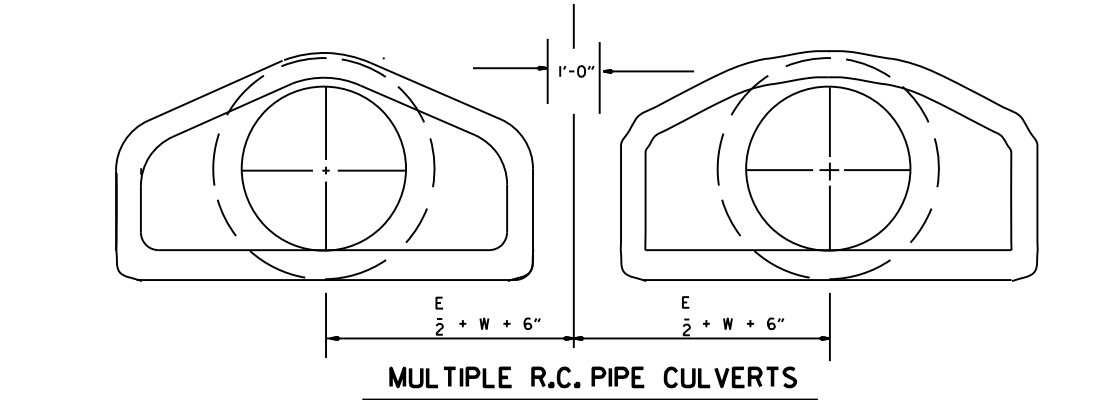

NOTE: ALTERNATE CONNECTIONS TO THE PIPE CULVERTS, IN ACCORDANCE WITH MANUFACTURER'S STANDARD PRACTICES, MAY BE MADE SUBJECT TO THE APPROVAL OF THE ENGINEER.

END SECTIONS FOR CORRUGATED METAL PIPE CULVERTS

10-18-96	REVISED ASTM REF. TO AASHTO	664-5-15-80	ARKANSAS STATE HIGHWAY COMMISSION
5-15-80	REVISED DISTANCE BETWEEN MULTIPLE R.C.P. F.E.S.	752-7-14-78	
7-14-78	C.M. ARCH SIZES TO CONFORM WITH AASHTO SIZES	517-8-22-75	
8-22-75	ADDED MULTIPLE PIPE CULVERTS	500-12-5-74	
12-5-74	REMOVED NOTE RE REINF. FOR R.C. F.E.S.	627-5-24-73	
5-24-73	CMP END SECTION, SHOW PIPE PAY LENGTH	760-10-2-72	STANDARD DRAWING FES-2
10-2-72	REVISED AND REDRAWN	FILMED	
DATE	REVISION	FILMED	

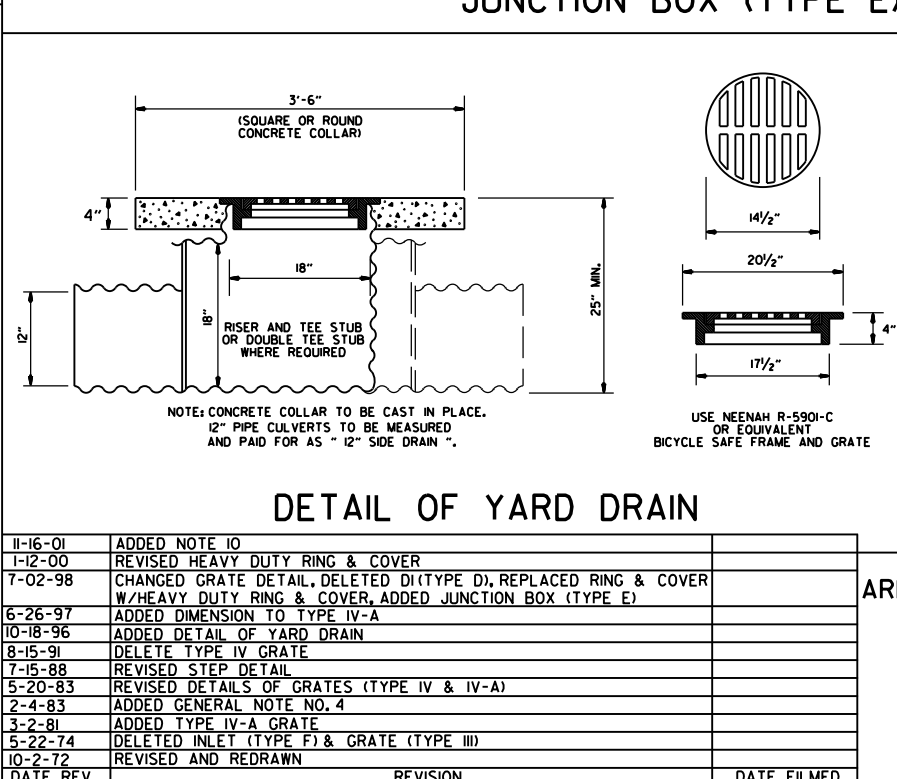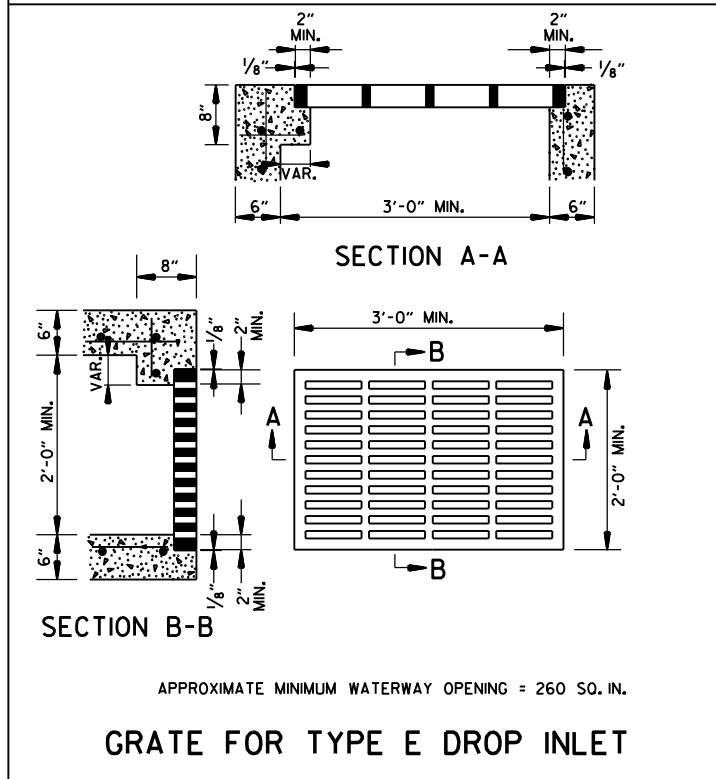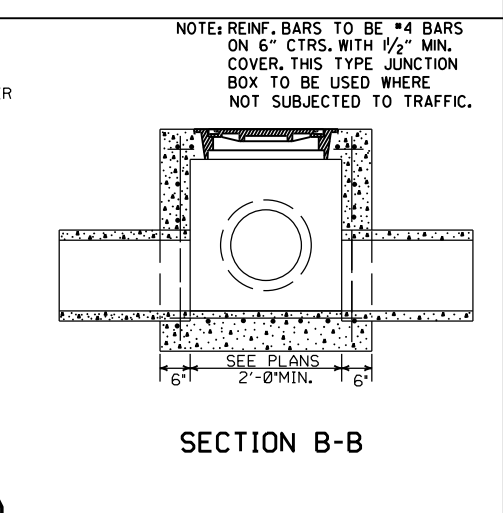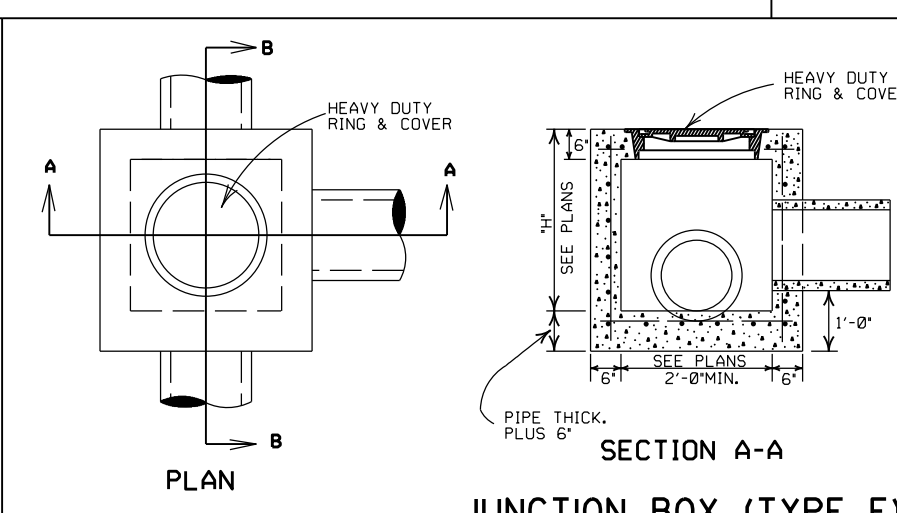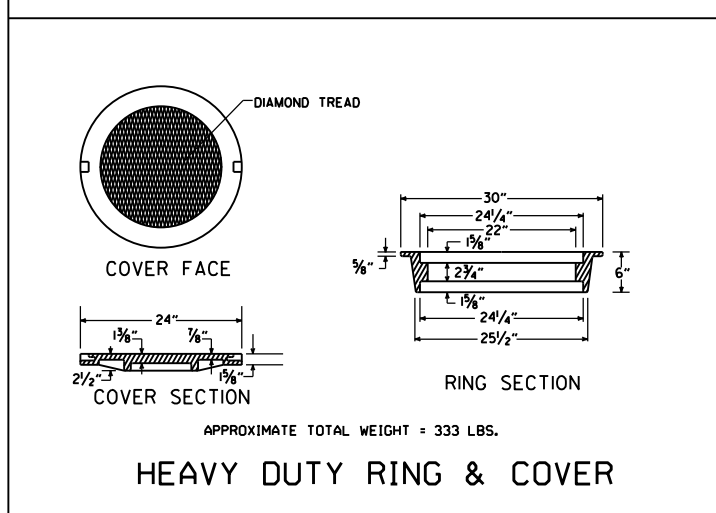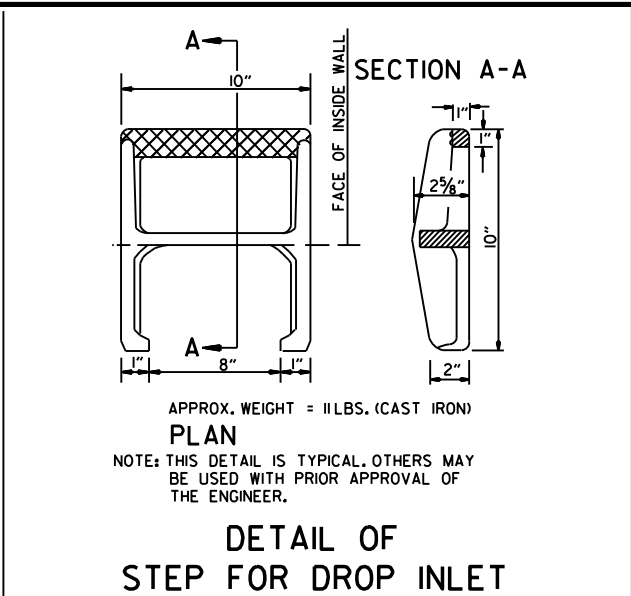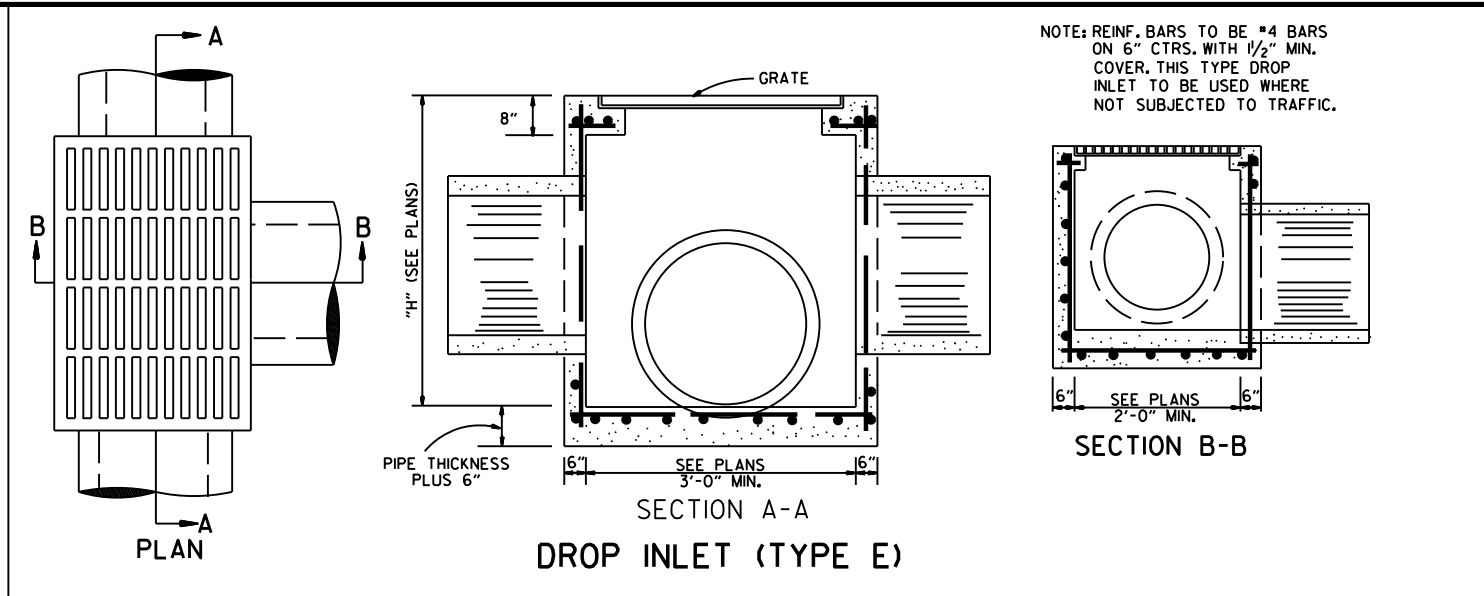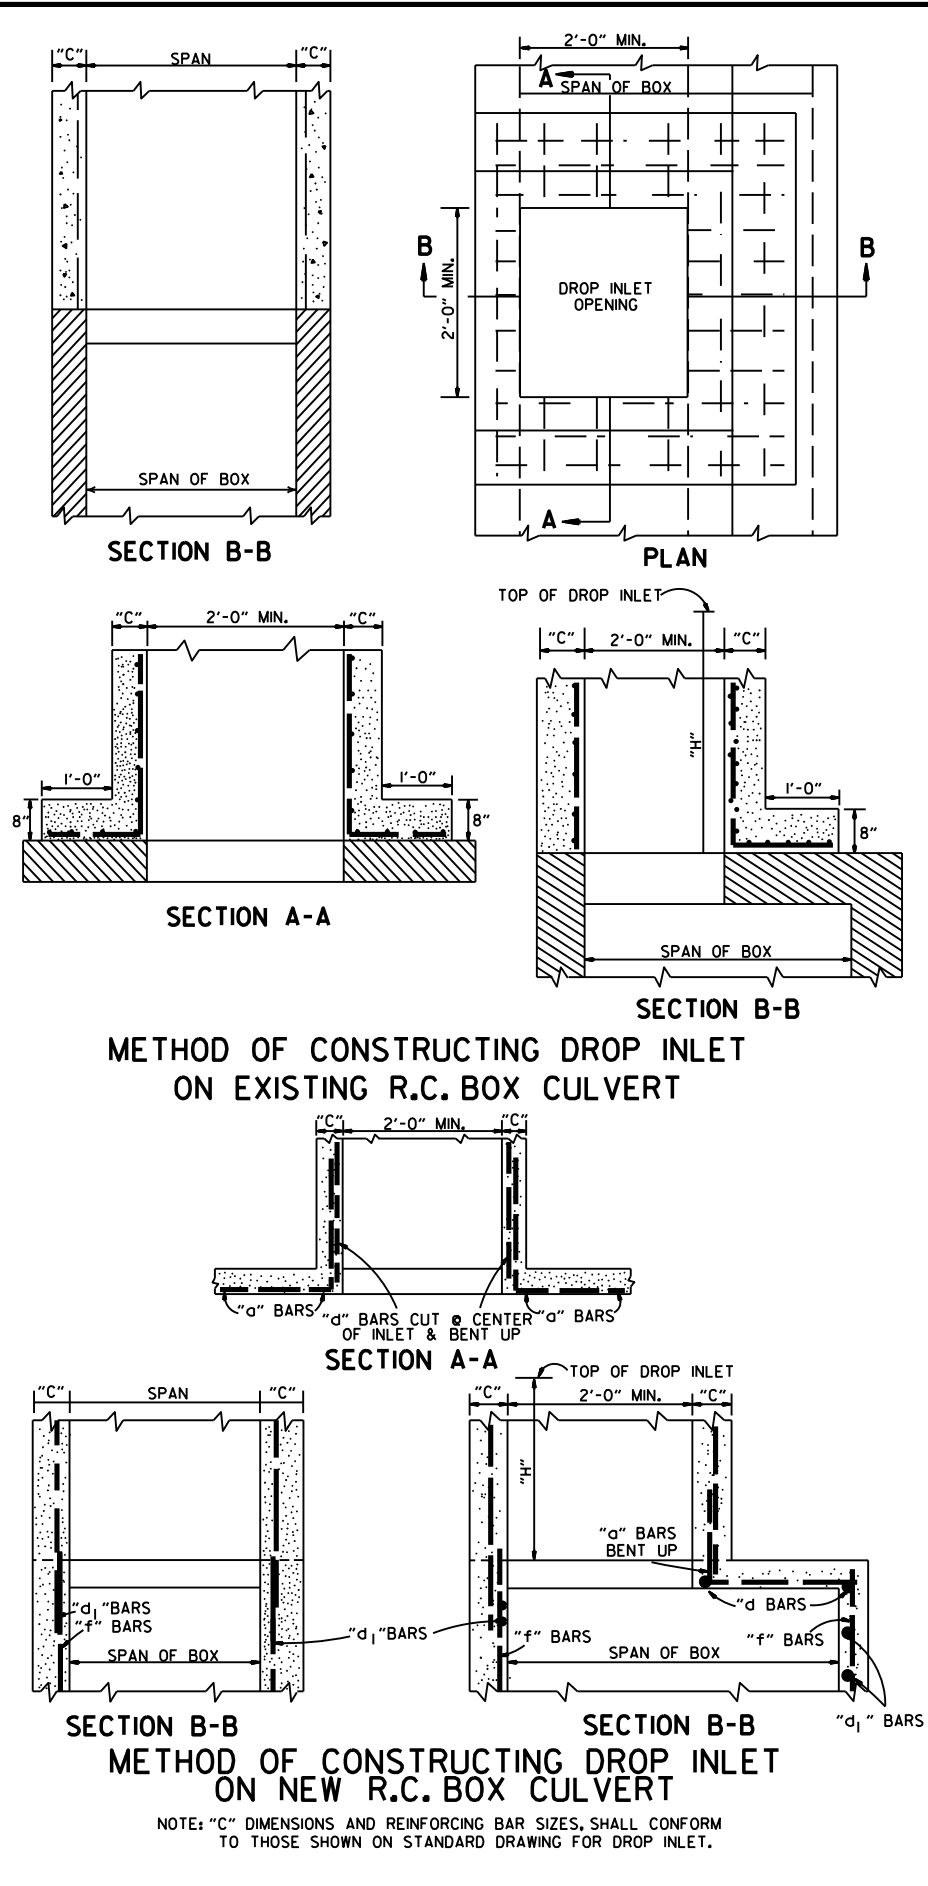

GENERAL NOTES:



1. ALL EXPOSED CORNERS SHALL BE 3/4" CHAMFERED.
2. STEPS SHALL BE INSTALLED ON 16" CENTERS ON ALL INLETS 4'-0" HIGH OR OVER, OR AS APPROVED BY THE ENGINEER.
3. EXPANSION JOINT MATERIAL SHALL BE 3/4" PREFORMED FIBER.
4. GRATE OR GRATE AND FRAME SHALL BE CONSTRUCTED OF CAST IRON AND SHALL CONFORM TO THE REQUIREMENTS OF THE STANDARD SPECIFICATIONS FOR GRAY IRON CASTINGS AASHTO M 105 CLASS 35B. GRATE MAY BE USED WITHOUT FRAME.
5. GRATE AND FRAME SHALL NOT BE PAINTED.
6. GRATE SHALL BE BICYCLE SAFE.
7. HEAVY DUTY RING SHALL ALWAYS BE INSTALLED WITH FLANGE ON TOP.
8. HEAVY DUTY RING AND COVER SHALL BE CONSTRUCTED OF CAST IRON AND SHALL CONFORM TO THE REQUIREMENTS OF THE STANDARD SPECIFICATIONS FOR GRAY IRON CASTINGS AASHTO M 105 CLASS 35B & AASHTO M 306.
9. HEAVY DUTY RING AND COVER SHALL NOT BE PAINTED.
10. DIMENSIONS SHOWN FOR RING AND COVER ARE TYPICAL. THE CONTRACTOR MAY SUBSTITUTE SIMILAR CASTINGS WITH THE APPROVAL OF THE ENGINEER, REQUESTING APPROVAL FOR CASTING DESIGNS MAY BE MADE BY REFERRING TO PREVIOUSLY APPROVED DRAWINGS.

ARKANSAS STATE HIGHWAY COMMISSION

DETAILS OF DROP INLETS & JUNCTION BOXES



STANDARD DRAWING FPC-9

DATE	REV.	REVISION	DATE FILMED
11-16-01	ADDED NOTE 10		
1-12-00	REVISED HEAVY DUTY RING & COVER		
7-02-98	CHANGED GRATE DETAIL, DELETED D (TYPE D), REPLACED RING & COVER W/ HEAVY DUTY RING & COVER, ADDED JUNCTION BOX (TYPE E)		
6-26-97	ADDED DIMENSION TO TYPE IV-A		
10-18-96	ADDED DETAIL OF YARD DRAIN		
8-15-91	DELETE TYPE IV GRATE		
7-15-88	REVISED STEP DETAIL		
5-20-83	REVISED DETAILS OF GRATES (TYPE IV & IV-A)		
2-4-83	ADDED GENERAL NOTE NO. 4		
3-2-81	ADDED TYPE IV-A GRATE		
5-22-74	DELETED INLET (TYPE F) & GRATE (TYPE III)		
10-2-72	REVISED AND REDRAWN		

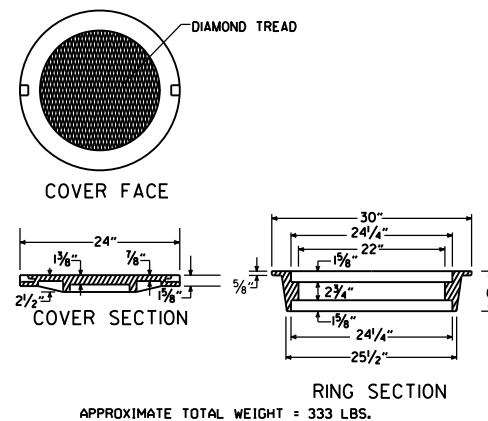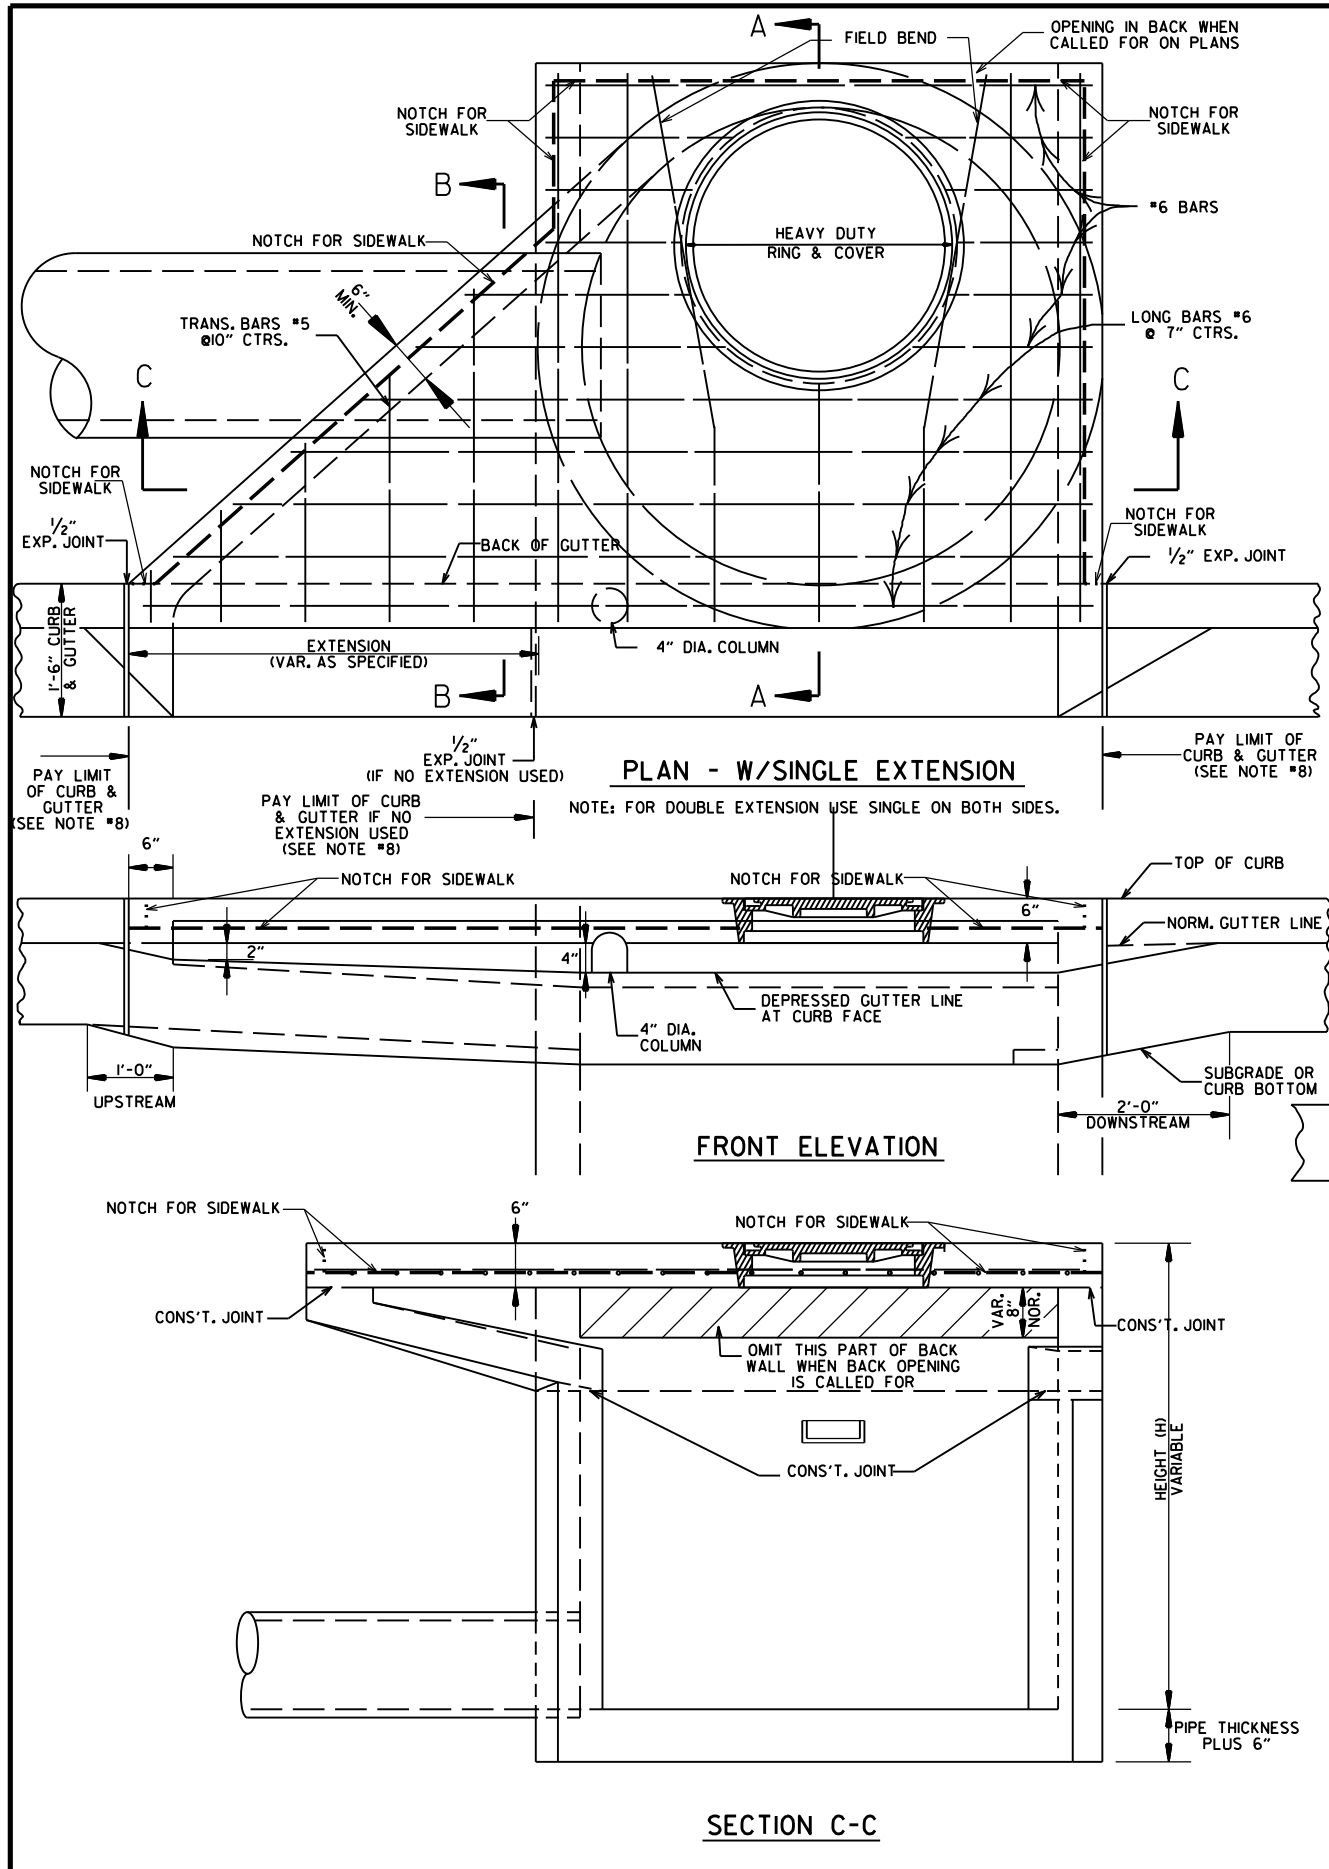




HEAVY DUTY RING & COVER

1. HEAVY DUTY RING AND COVER SHALL BE CONSTRUCTED OF CAST IRON AND SHALL CONFORM TO THE REQUIREMENTS OF THE STANDARD SPECIFICATIONS FOR GRAY IRON CASTINGS AASHTO M105 CLASS 35B & AASHTO M306.
2. HEAVY DUTY RING AND COVER SHALL NOT BE PAINTED.
3. HEAVY DUTY RING SHALL ALWAYS BE INSTALLED WITH FLANGE ON TOP.

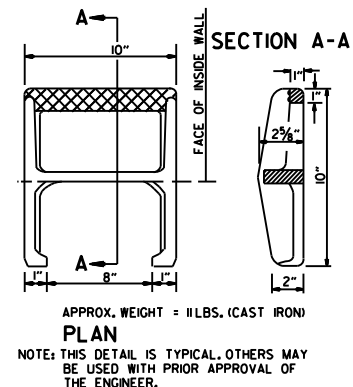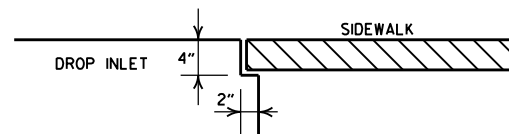

DETAIL OF STEP FOR DROP INLET

DETAIL OF NOTCH FOR SIDEWALKS

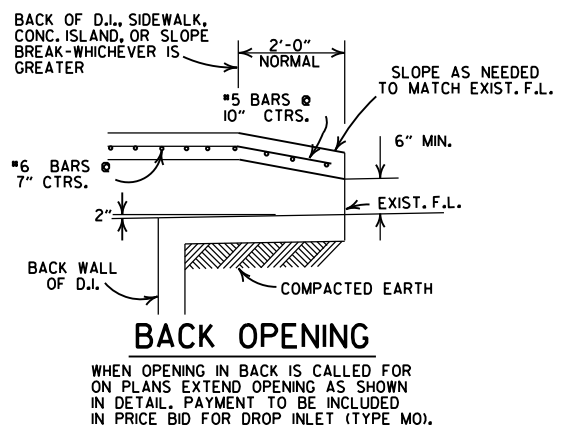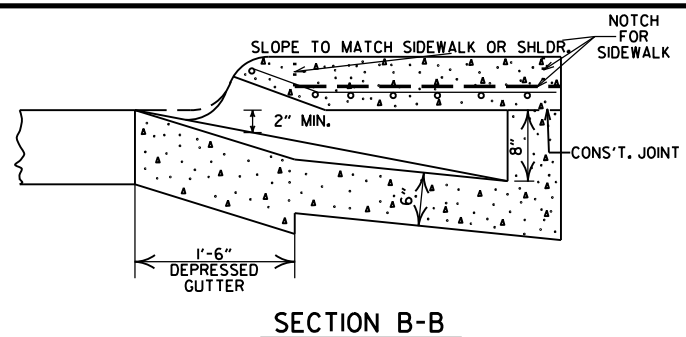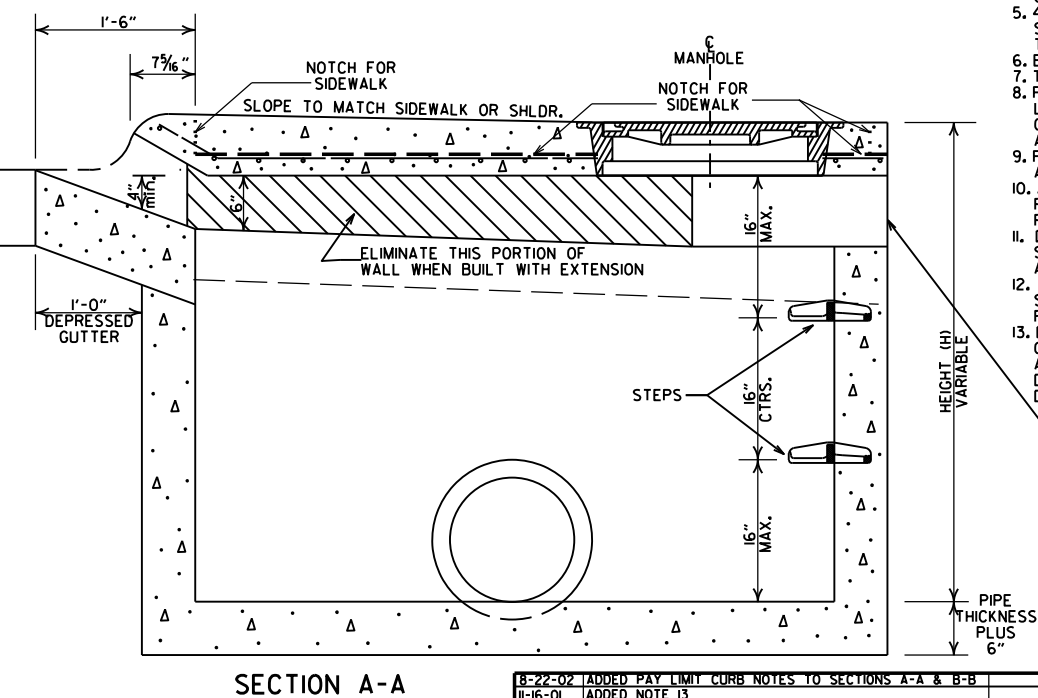

- GENERAL NOTES:**
1. ALL EXPOSED CORNERS TO HAVE $\frac{3}{4}$ " CHAMFER.
 2. STEPS SHALL BE INSTALLED IN ALL INLETS 4'-0" HIGH AND OVER OR AS DIRECTED BY THE ENGINEER.
 3. ALL REINFORCING BARS SHALL BE GRADE 60 AND HAVE MIN. $\frac{1}{2}$ " COVER.
 4. DROP INLETS AND EXTENSION ON CURVED SECTIONS SHALL CONFORM TO THE CURVATURE OF THE CURB.
 5. 4" DIA. COLUMNS SPACED AT MAX. 4'-0" INTERVALS SHALL BE INSTALLED ALONG INLET AND EXTENSION TO SUPPORT TOP.
 6. BASE AND INLET WALLS SHALL BE CAST MONOLITHICALLY.
 7. THE THROAT SHALL BE CAST INTEGRALLY WITH THE GUTTER.
 8. PAYMENT FOR CURB AND/OR CURB AND GUTTER WITHIN THE LIMITS OF DROP INLETS AND DROP INLET EXTENSIONS SHALL BE CONSIDERED INCLUDED IN PAYMENT MADE FOR DROP INLETS AND/OR DROP INLET EXTENSIONS.
 9. PIPES MAY ENTER DROP INLET FROM ANY ANGLE OR ELEVATION AS MAY BE APPROVED BY THE ENGINEER.
 10. APPROPRIATE SIZE TYPE C DROP INLETS MAY BE SUBSTITUTED FOR TYPE MO DROP INLETS AS APPROVED BY THE ENGINEER. PAYMENT TO BE AS DROP INLET (TYPE MO).
 11. DURING CONSTRUCTION OF THE ROADWAY THE CONTRACTOR SHALL MAINTAIN DRAINAGE INTO OR AROUND THE DROP INLET AS APPROVED BY THE ENGINEER.
 12. 4"x2" NOTCH SHALL BE FORMED IN ALL DROP INLETS TO SUPPORT SIDEWALK CONSTRUCTION. REFER TO DETAIL OF NOTCH FOR SIDEWALKS.
 13. DIMENSIONS SHOWN FOR RING AND COVER ARE TYPICAL. THE CONTRACTOR MAY SUBSTITUTE SIMILAR CASTINGS WITH THE APPROVAL OF THE ENGINEER. REQUESTING APPROVAL FOR CASTING DESIGNS MAY BE MADE BY REFERRING TO PREVIOUSLY APPROVED DRAWINGS.


MINIMUM WALL THICKNESS			
DIA. OF D.I.	DIA. OF OUTLET PIPE	CAST IN PLACE	PRECAST
4" I.D.	12" THRU 27"	6"	5"
5" I.D.	30" THRU 42"	8"	6"
6" I.D.	48" THRU 54"	8"	7"

8-22-02	ADDED PAY LIMIT CURB NOTES TO SECTIONS A-A & B-B	
11-16-01	ADDED NOTE 13	
1-12-00	REVISED HEAVY DUTY RING & COVER	
5-13-99	ADDED NOTCH DETAIL FOR SIDEWALKS	
7-02-98	REP. NOTE 8, REV. PLAN DET., REV. PICTURE FOR NEW RING & COVER, ADDED HEAVY DUTY RING & COVER AND DETAIL OF STEP FOR DROP INLET	
4-26-96	ADDED NOTE 11, ADJ. OPENING DIMENSION	
10-12-95	CORRECTED #6 BAR SPACING	
7-20-95	CORRECTED DIAMETER OF D.I. IN BOX	
7-2-95	TYPE C TO MO (OPEN BACK DETAIL)	
11-3-94	REVISED GENERAL NOTES	11-3-94
4-1-93	REV. BACK OPEN DETAIL & NOTE	4-1-93
8-15-91	REVISED NOTES 11/2" & ADDED BK. OPEN DETAIL	8-15-91
11-10-89	ADDED NOTE NO. 12	11-10-89
5-23-89	ADDED NOTE 8 MINIMUM WALL THICKNESS	5-23-89
7-15-88	ADDED EXTEND NOTE TO SECTION A-A	6-15-88
11-14-87	MODIFIED WALL THICKNESS	7-15-88
6-22-87	ISSUED	7-15-88
DATE	REVISIONS	DATE FILMED

ARKANSAS STATE HIGHWAY COMMISSION

DETAILS OF DROP INLET
(TYPE MO)



STANDARD DRAWING FPC-9M

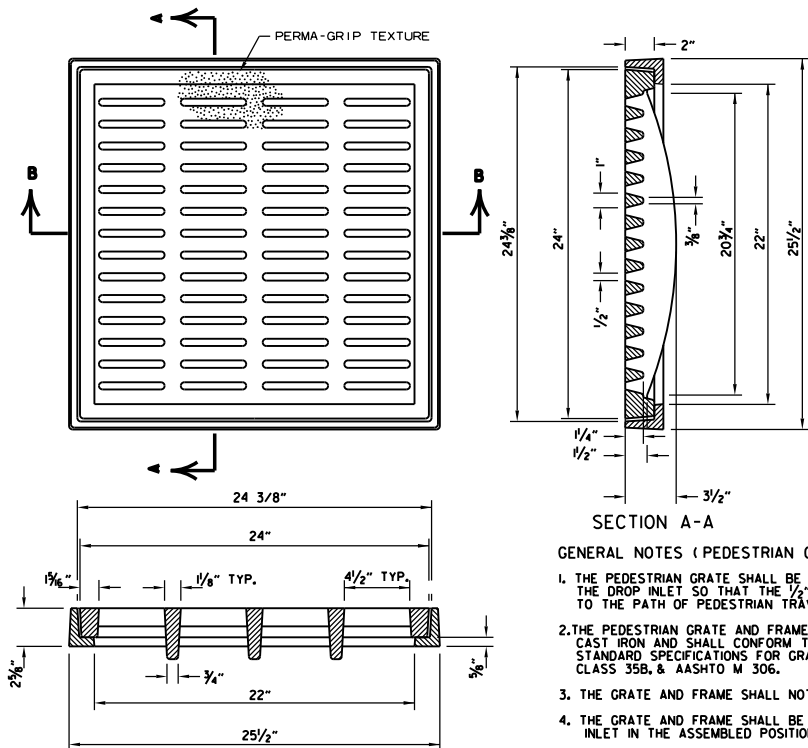




SECTION B-B
DETAILS OF PEDESTRIAN GRATE AND FRAME

GENERAL NOTES (PEDESTRIAN GRATE & FRAME)

1. THE PEDESTRIAN GRATE SHALL BE ORIENTED IN THE TOP OF THE DROP INLET SO THAT THE $\frac{1}{2}$ " OPENINGS ARE PERPENDICULAR TO THE PATH OF PEDESTRIAN TRAVEL.
2. THE PEDESTRIAN GRATE AND FRAME SHALL BE CONSTRUCTED OF CAST IRON AND SHALL CONFORM TO THE REQUIREMENTS OF THE STANDARD SPECIFICATIONS FOR GRAY IRON CASTINGS AASHTO M 105, CLASS 35B, & AASHTO M 306.
3. THE GRATE AND FRAME SHALL NOT BE PAINTED.
4. THE GRATE AND FRAME SHALL BE INSTALLED IN THE DROP INLET IN THE ASSEMBLED POSITION.
5. THE APPROXIMATE WEIGHT OF THE GRATE AND FRAME SHALL BE 21 LBS.
6. THE MINIMUM WATERWAY OPENING SHALL BE 122 SQ. IN.

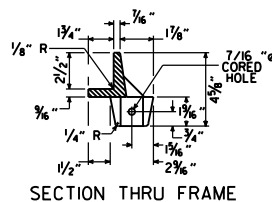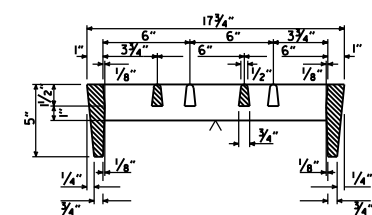


SECTION A-A
DETAILS OF DROP INLET
(TYPE ST)

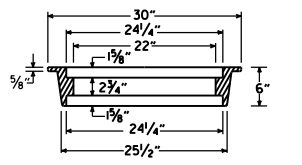 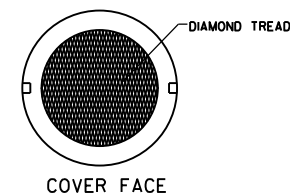

RING SECTION
HEAVY DUTY
RING & COVER
APPROXIMATE TOTAL WEIGHT = 333 LBS.



GENERAL NOTES (RIBBED VANE GRATE & FRAME)

1. RIBBED VANE GRATE AND FRAME SHALL BE CONSTRUCTED OF CAST IRON AND SHALL CONFORM TO THE REQUIREMENTS OF THE STANDARD SPECIFICATIONS FOR GRAY IRON CASTINGS AASHTO M 105, CLASS 35B, & AASHTO M 306.
2. GRATE AND FRAME SHALL NOT BE PAINTED.
3. GRATE AND FRAME SHALL BE INSTALLED IN DROP INLET IN ASSEMBLED POSITION.
4. APPROXIMATE WEIGHT OF GRATE SHALL BE 170 LBS.

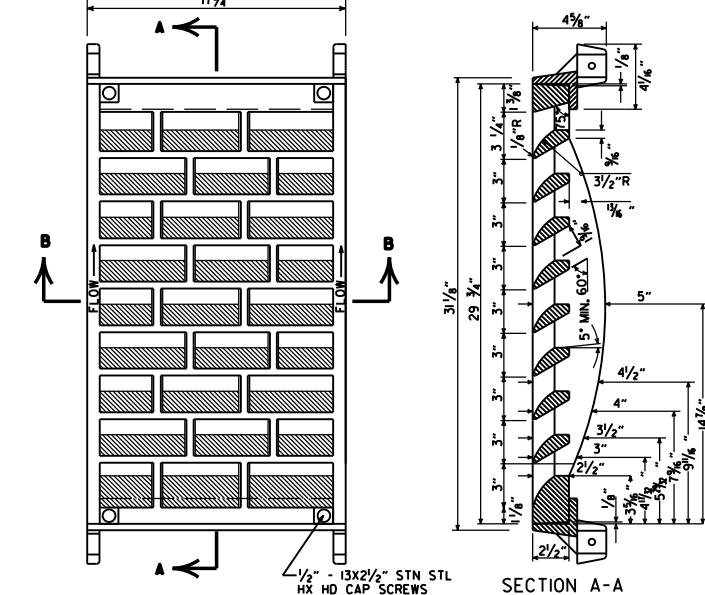

DETAILS OF RIBBED VANE GRATE AND FRAME

DETAIL OF BENT "b" BAR

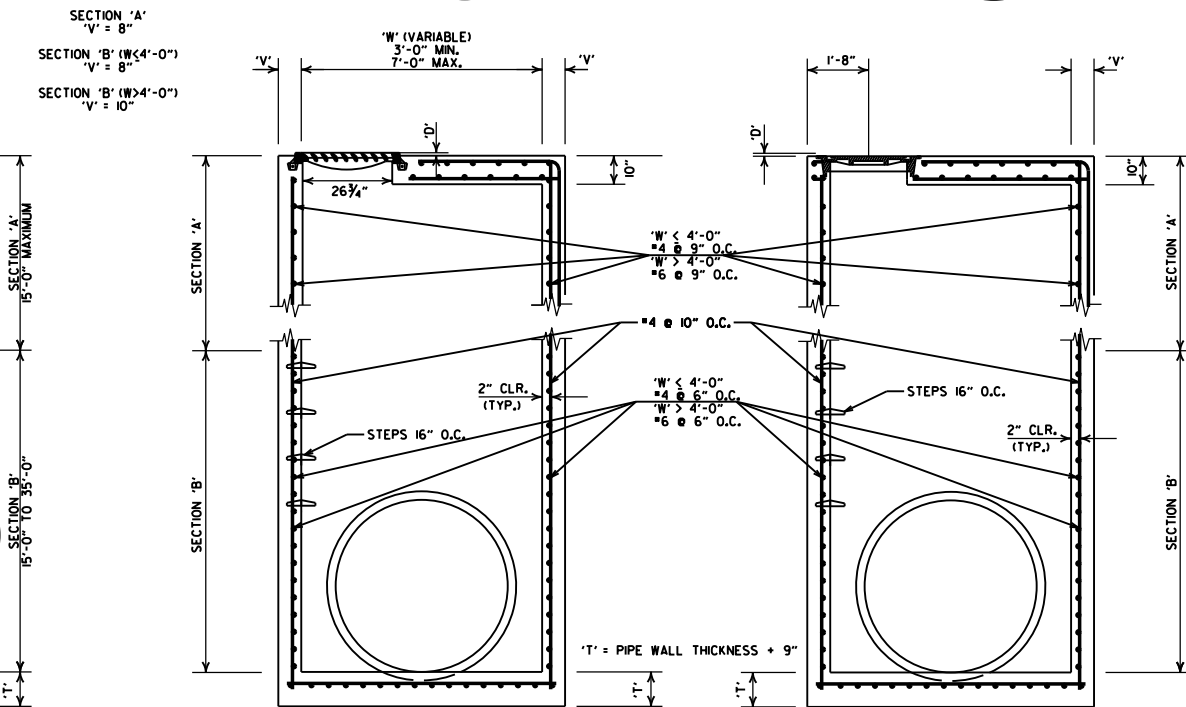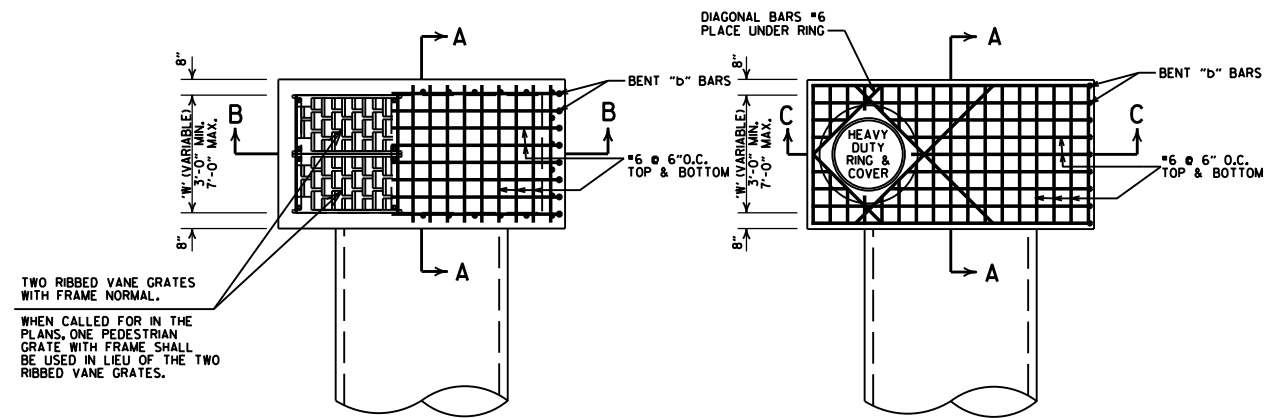

SECTION B-B

SECTION C-C
DETAILS OF JUNCTION BOX
(TYPE ST)

GENERAL NOTES (TYPE ST DROP INLET & JUNCTION BOX)


1. THE 'D' DIMENSION SHALL MATCH THE FINAL LIFT OF ACHM SURFACE COURSE SHOWN IN THE PLANS WHEN ASPHALT PAVING SURROUNDS THE GRATE OR RING COVER, AND SHALL BE 0" AT OTHER INSTALLATIONS.
2. THE STEPS SHALL BE OMITTED WHERE 'H' IS LESS THAN 4'-0".
3. ALL EXPOSED CORNERS ARE TO HAVE A $\frac{3}{4}$ " CHAMFER.

GENERAL NOTES (HEAVY DUTY RING & COVER):


1. HEAVY DUTY RING AND COVER SHALL BE CONSTRUCTED OF CAST IRON AND SHALL CONFORM TO THE REQUIREMENTS OF THE STANDARD SPECIFICATIONS FOR GRAY IRON CASTINGS AASHTO M 105, CLASS 35B, & AASHTO M 306.
2. HEAVY DUTY RING AND COVER SHALL NOT BE PAINTED.
3. HEAVY DUTY RING SHALL ALWAYS BE INSTALLED WITH FLANGE ON TOP.
4. DIMENSIONS SHOWN FOR RING AND COVER ARE TYPICAL. THE CONTRACTOR MAY SUBSTITUTE SIMILAR CASTINGS WITH THE APPROVAL OF THE ENGINEER, REQUESTING APPROVAL FOR CASTING DESIGNS MAY BE MADE BY REFERRING TO PREVIOUSLY APPROVED DRAWINGS.

7-26-12		REMOVED NOTE 4, REVISED 'T', REVISED BOTTOM SLAB REBAR FOR SECTION 'A', SHOWED REBAR CLEARANCE IN SECTIONS
11-16-01		ADDED NOTE 4
1-12-00		REVISED HEAVY DUTY RING & COVER
5-13-99		ADDED PEDESTRIAN FRAME & GRATE
7-02-98		REMOVED NOTE 5, REV. DIMENSIONS, ADDED HEAVY DUTY RING & COVER ADDED AASHTO REF. REVISED GRATE
10-18-96		REVISED ASTM REF. TO AASHTO
10-1-92		REVISED & REISSUED
8-15-91	8-15-91	REVISED & REISSUED
DATE REVISED	DATE FILMED	DESCRIPTION




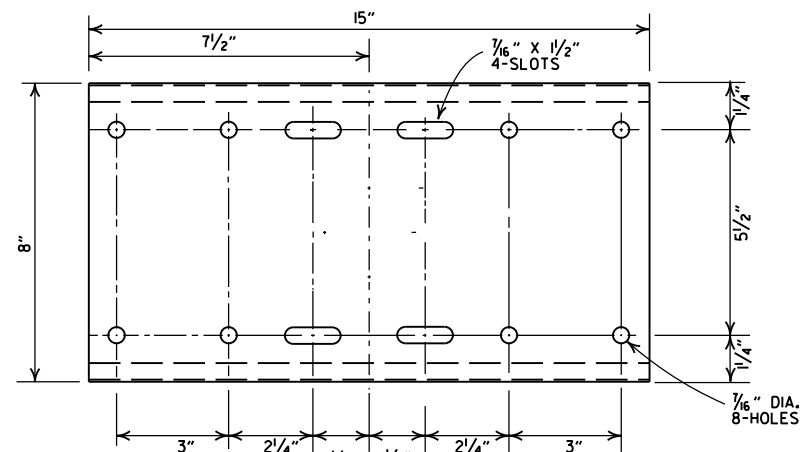


SHELF

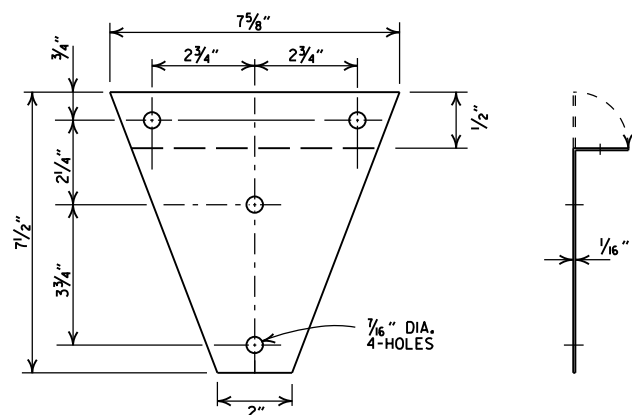


BRACKET

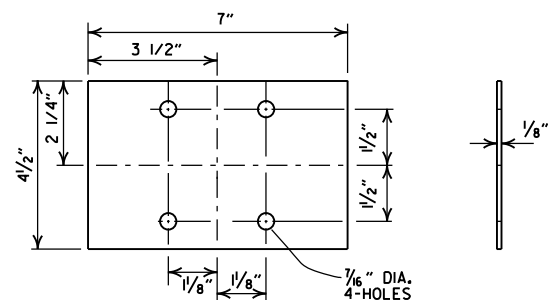


ANTI-TWIST PLATE

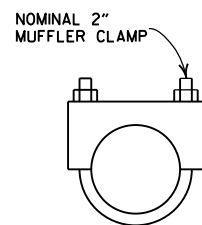

CLAMP

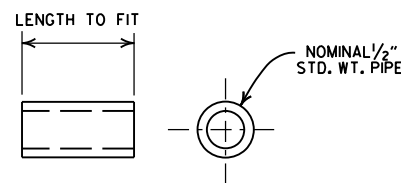


SPACER

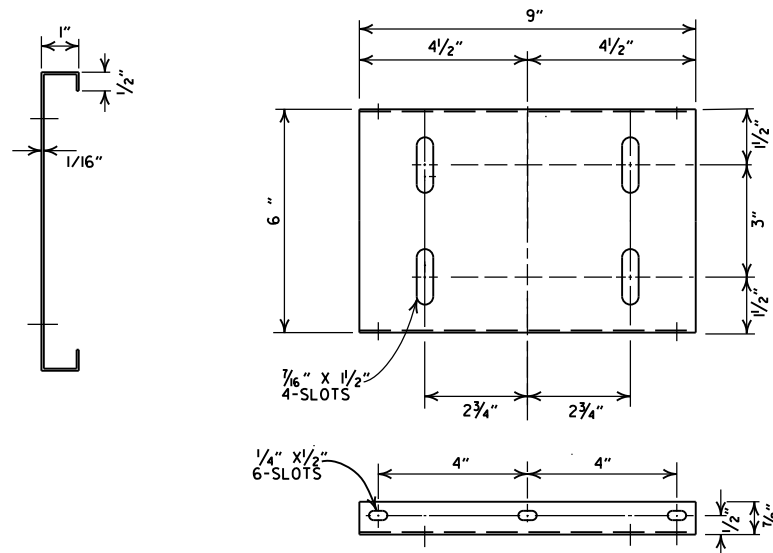


PLATFORM

GENERAL NOTES


1. MAILBOX POSTS MAY BE WOOD OR METAL. WOOD POSTS SHALL BE PRESSURE TREATED FOR GROUND CONTACT IN ACCORDANCE WITH SECTION 637.02 OF THE STANDARD SPECIFICATIONS.
2. ANTI-TWIST PLATES SHALL BE USED ONLY ON METAL POSTS.
3. MAILBOX SHELF, BRACKET & PLATFORM SHALL BE GALVANIZED OR PAINTED STEEL, HOWEVER TREATED WOOD MAY BE USED WITH WOODEN POSTS. THE WOODEN SHELF, BRACKET & PLATFORM SHALL BE A MINIMUM OF 3/4" THICK AND SHALL BE ASSEMBLED WITH BOLTS OF THE APPROPRIATE LENGTH WITH SIX 8 x 3/4" FLATHEAD WOOD SCREWS USED TO ATTACH THE MAILBOX TO THE PLATFORM.
4. THE MAILBOX SHELF AND PLATFORM THAT IS SHOWN IS FOR STANDARD SIZE MAILBOXES. THE SHELF AND PLATFORM SIZE SHALL BE MODIFIED TO FIT MAILBOXES OF A DIFFERENT SIZE.
5. METAL PIPE FOR MAILBOX SUPPORT SHALL BE 2" OUTSIDE DIAMETER STEEL WITH A WALL THICKNESS OF 0.145" AND A WEIGHT OF 2.72 LBS PER FT. OUTSIDE DIAMETER AND WEIGHT SHALL HAVE A TOLERANCE OF +/- 5% ACCORDING TO AASHTO M 181.
6. MAILBOX SUPPORT SYSTEM DIFFERING FROM THOSE SHOWN MAY BE USED, PROVIDED THEY ARE ON THE ARDOT QUALIFIED PRODUCTS LIST FOR MAILBOX SUPPORTS.

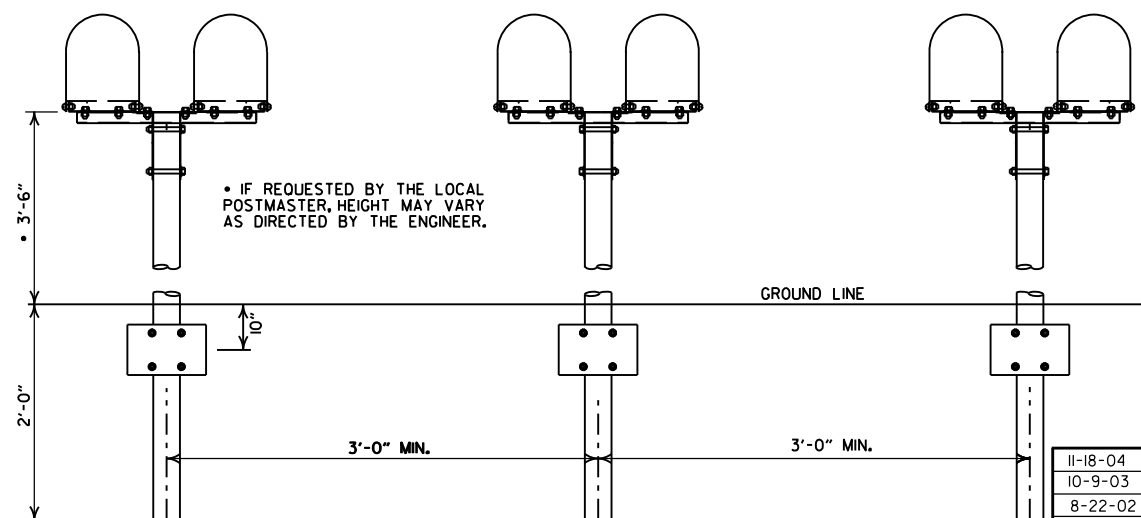

SPACING FOR MULTIPLE POST INSTALLATION

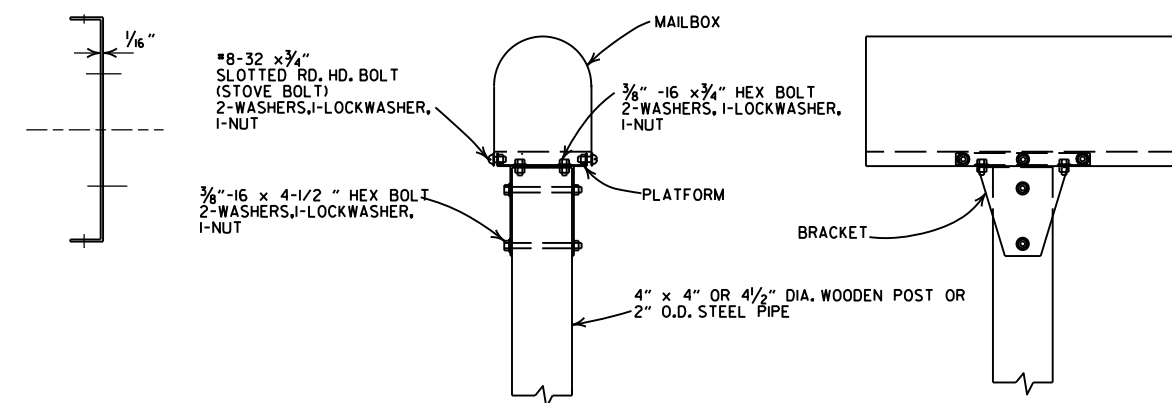

SINGLE INSTALLATION

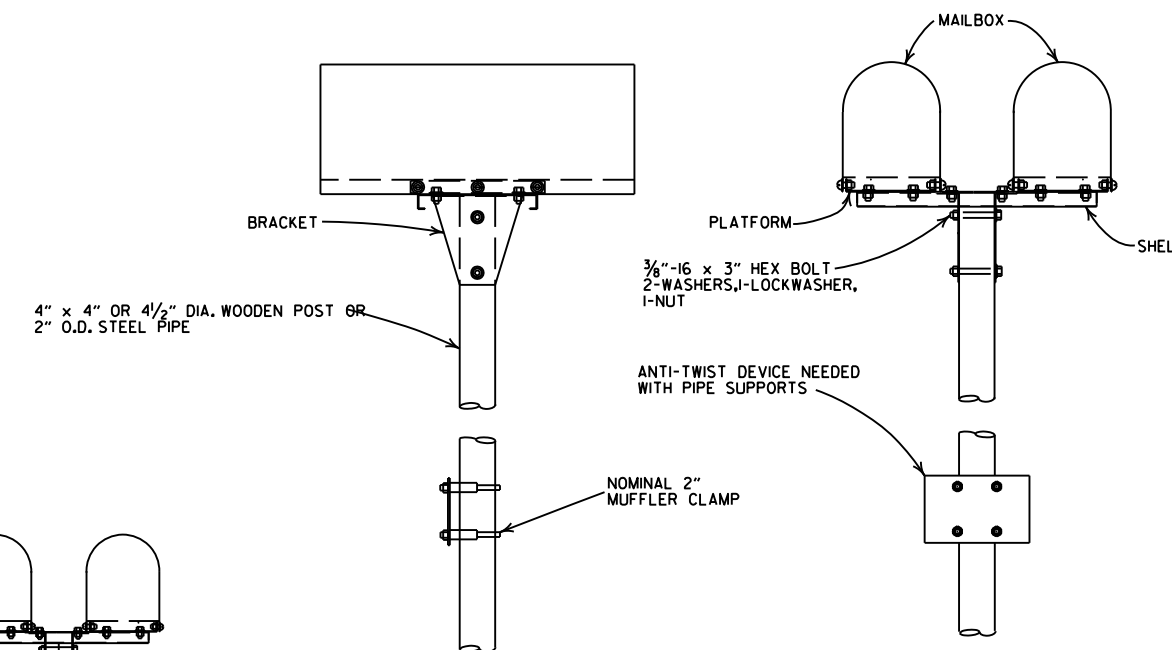

DOUBLE INSTALLATION

DATE	FILMED	REVISION
11-18-04		REVISED NOTES
10-9-03		REVISED NOTE 6
8-22-02		REVISED NOTE 6
10-18-96		CORRECTED AASHTO
10-1-92		CORRECTED SPELLING
9-26-91		NEW PHONE NUMBER
8-15-91		ADDED NOTE
11-30-89		ADJUSTED HEIGHT & ADDED NOTE
2-16-89		DELETED SLOTS FROM SHELF & PLTF
11-17-88	10-1-92	ADJUSTED DIMENSIONS OF STEEL POSTS
7-15-88	120-7-15-88	ISSUED

ARKANSAS STATE HIGHWAY COMMISSION

MAILBOX DETAILS

STANDARD DRAWING MB-1

REINFORCED CONCRETE
ARCH PIPE DIMENSIONS

EQUIV. DIA.	SPAN		RISE	
	AASHTO M 206	ARDOT NOMINAL	AASHTO M 206	ARDOT NOMINAL
INCHES	INCHES			
15	18	18	11	11
18	22	22	13½	14
21	26	26	15½	16
24	28½	29	18	18
30	36¼	36	22½	23
36	43¾	44	26¾	27
42	51½	51	31¾	31
48	58½	59	36	36
54	65	65	40	40
60	73	73	45	45
72	88	88	54	54
84	102	102	62	62
90	115	115	72	72
96	122	122	77½	77
108	138	138	87½	87
120	154	154	96¾	97
132	168¾	169	106½	107

THE MEASURED SPAN AND RISE SHALL NOT VARY MORE THAN ± 2 PERCENT FROM THE VALUES SPECIFIED BY AASHTO M206.

REINFORCED CONCRETE
HORIZONTAL ELLIPTICAL
PIPE DIMENSIONS

EQUIV. DIA.	AASHTO M 207	
	SPAN	RISE
INCHES	INCHES	
18	23	14
24	30	19
27	34	22
30	38	24
33	42	27
36	45	29
39	49	32
42	53	34
48	60	38
54	68	43
60	76	48
66	83	53
72	91	58
78	98	63
84	106	68

THE MEASURED SPAN AND RISE SHALL NOT VARY MORE THAN ± 2 PERCENT FROM THE VALUES SPECIFIED BY AASHTO M207.

CONSTRUCTION SEQUENCE

1. PLACE STRUCTURAL BEDDING MATERIAL TO GRADE. DO NOT COMPACT.
2. INSTALL PIPE TO GRADE.
3. COMPACT STRUCTURAL BEDDING OUTSIDE THE MIDDLE THIRD OF THE PIPE.
4. PLACE AND COMPACT THE HAUNCH AREA UP TO THE MIDDLE OF THE PIPE.
5. COMPLETE BACKFILL ACCORDING TO SUBSECTION 606.03.(F)(1).

NOTE: HAUNCH AND STRUCTURAL BEDDING MATERIAL WILL NOT BE PAID FOR SEPARATELY, BUT COMPENSATION WILL BE CONSIDERED TO BE INCLUDED IN THE PRICE BID PER LINEAR FOOT OF CONCRETE PIPE.


- LEGEND -

D_i = NORMAL INSIDE DIAMETER OF PIPE
D_o = OUTSIDE DIAMETER OF PIPE
H = FILL COVER HEIGHT OVER PIPE (FEET)
MIN. = MINIMUM
= UNDISTURBED SOIL

INSTALLATION TYPE	MATERIAL REQUIREMENTS FOR HAUNCH AND STRUCTURAL BEDDING
TYPE 1	AGGREGATE BASE COURSE (CLASS 5 OR CLASS 7)
TYPE 2	SELECTED MATERIALS (CLASS SM-1, SM-2, OR SM-4) OR TYPE 1 INSTALLATION MATERIAL*
TYPE 3**	AASHTO CLASSIFICATION A-1 THRU A-6 SOIL OR TYPE 1 OR 2 INSTALLATION MATERIAL

* SM-3 WILL NOT BE ALLOWED.

** MATERIALS SHALL NOT INCLUDE ORGANIC MATERIALS
OR STONES LARGER THAN 3 INCHES.

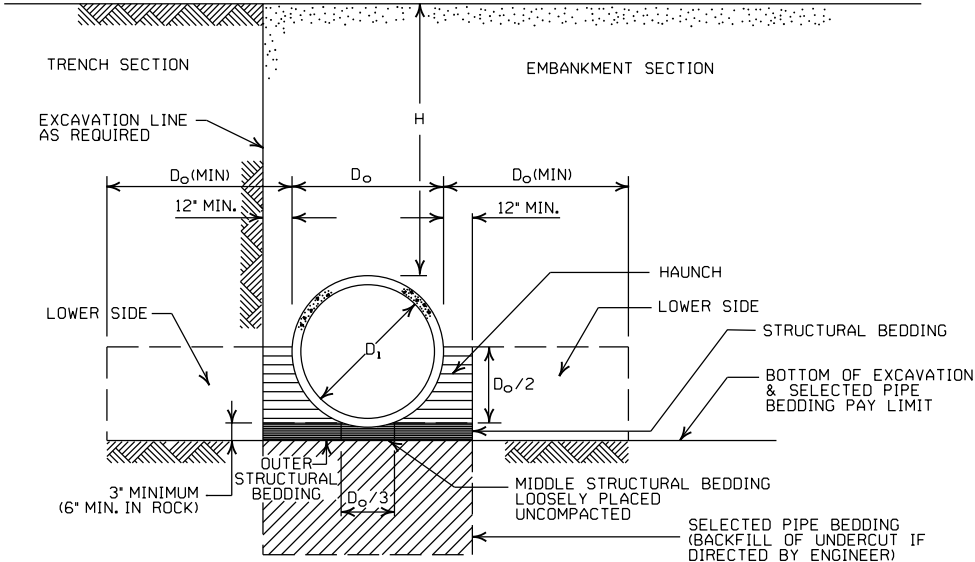

EMBANKMENT AND TRENCH INSTALLATIONS

1. MATERIAL IN THE HAUNCH AND OUTER STRUCTURAL BEDDING SHALL BE COMPACTED TO 95% OF THE MAXIMUM DENSITY ACCORDING TO THE TYPE OR CLASS OF MATERIAL USED.
2. FOR TRENCHES WITH WALLS OF NATURAL SOIL, THE DENSITY OF THE SOIL IN THE LOWER SIDE ZONE SHALL BE AS FIRM AS THE 95% DENSITY REQUIRED FOR THE HAUNCH. IF THE EXISTING SOIL DOES NOT MEET THIS CRITERIA, IT SHALL BE REMOVED AND RECOMPACTED TO 95% OF THE MAXIMUM DENSITY ACCORDING TO THE TYPE OF MATERIAL USED.
3. FOR EMBANKMENTS, THE MATERIAL IN THE LOWER SIDE ZONE SHALL BE COMPACTED TO 95% OF THE MAXIMUM DENSITY ACCORDING TO THE TYPE OR CLASS OF MATERIAL USED.

GENERAL NOTES

1. CONCRETE PIPE CULVERT CONSTRUCTION SHALL CONFORM TO ARKANSAS DEPARTMENT OF TRANSPORTATION STANDARD SPECIFICATIONS FOR HIGHWAY CONSTRUCTION (CURRENT EDITION), WITH APPLICABLE SUPPLEMENTAL SPECIFICATIONS AND SPECIAL PROVISIONS. UNLESS OTHERWISE NOTED IN THE PLANS, SECTION AND SUBSECTION REFER TO THE STANDARD CONSTRUCTION SPECIFICATIONS.
2. CONCRETE PIPE CULVERT DESIGN SHALL CONFORM TO AASHTO LRFD BRIDGE DESIGN SPECIFICATIONS, FIFTH EDITION (2010) WITH 2010 INTERIMS.
3. ALL PIPE SHALL CONFORM TO SECTION 606. CIRCULAR R.C. PIPE CULVERTS SHALL CONFORM TO AASHTO M170. R.C. ARCH PIPE CULVERTS SHALL CONFORM TO AASHTO M206 AND HORIZONTAL ELLIPTICAL PIPE CULVERTS SHALL CONFORM TO AASHTO M207.
4. ALL PIPE SHALL BE PROTECTED DURING CONSTRUCTION BY A COVER SUFFICIENT TO PREVENT DAMAGE FROM PASSAGE OF EQUIPMENT.
5. THE MINIMUM TRENCH WIDTH SHALL BE THE OUTSIDE DIAMETER OF THE PIPE PLUS 24 INCHES. THE MAXIMUM ALLOWABLE TRENCH WIDTH SHALL BE THE MINIMUM WIDTH PRACTICABLE FOR WORKING CONDITIONS.
6. MULTIPLE PIPE CULVERTS SHALL BE INSTALLED WITH A MINIMUM CLEARANCE OF 24 INCHES BETWEEN STRINGS OF PIPE. REFER TO STD. DWG. FES-2 FOR MINIMUM CLEARANCE WHERE FLARED END SECTIONS ARE USED.
7. IMPERVIOUS MATERIAL SHOULD BE PLACED AS DIRECTED BY THE ENGINEER AT THE ENDS OF THE CULVERT TO PREVENT LOSS OF STRUCTURAL BEDDING WHEN PERVIOUS MATERIAL IS USED FOR STRUCTURAL BEDDING AND/OR BACKFILL.
8. NOT MORE THAN ONE LIFTING HOLE MAY BE PROVIDED IN CONCRETE PIPE TO FACILITATE HANDLING. HOLE MAY BE CAST IN PLACE, CUT INTO THE FRESH CONCRETE AFTER FORMS ARE REMOVED, OR DRILLED. THE HOLE SHALL NOT BE MORE THAN TWO INCHES IN DIAMETER OR TWO INCHES SQUARE. CUTTING OR DISPLACEMENT OF REINFORCEMENT WILL NOT BE PERMITTED. SPALLED AREAS AROUND THE HOLE SHALL BE REPAIRED IN A WORKMANLIKE MANNER. LIFTING HOLE SHALL BE FILLED WITH MORTAR, CONCRETE, OR OTHER METHOD AS APPROVED BY THE ENGINEER.
9. WHEN DIRECTED BY THE ENGINEER, UNSUITABLE MATERIAL THAT IS ENCOUNTERED AT THE BOTTOM OF THE EXCAVATED TRENCH (BELOW THE AREA IDENTIFIED AS "STRUCTURAL BEDDING" ABOVE) WILL BE EXCAVATED AND REPLACED WITH SELECTED PIPE BEDDING. THE QUANTITY OF MATERIAL REQUIRED TO BACKFILL THE UNDERCUT AREA UP TO THE SELECTED PIPE BEDDING PAY LIMIT DESIGNATED ABOVE WILL BE MEASURED AND PAID FOR AS "SELECTED PIPE BEDDING."
10. WHEN THE EXISTING MATERIAL EXCAVATED FOR THE PIPE TRENCH IS DETERMINED BY THE ENGINEER TO BE UNSUITABLE FOR BACKFILLING THE PIPE (ABOVE THE AREA IDENTIFIED ABOVE AS THE HAUNCH), BORROW MATERIAL OR MATERIAL FROM THE ROADWAY EXCAVATION WILL BE USED TO BACKFILL THE PIPE. IF SUITABLE MATERIAL IS NOT AVAILABLE, THE ENGINEER MAY AUTHORIZE THE USE OF "SELECTED PIPE BACKFILL."

MINIMUM HEIGHT OF FILL "H"
OVER CIRCULAR R.C. PIPE CULVERTS

	CLASS OF PIPE			
	CLASS III		CLASS IV	CLASS V
INSTALLATION TYPE	TYPE 1 OR 2	TYPE 3	ALL	ALL
PIPE ID (IN.)	FEET			
12-15	2	2.5	2	1
18-24	2.5	3	2	1
27-33	3	4	2	1
36-42	3.5	5	2	1
48	4.5	5.5	2	1
54-60	5	7	2	1
66-78	6	8	2	1
84-108	7.5	8	2	1

NOTE: FOR MINIMUM COVER VALUES, "H" SHALL INCLUDE A MINIMUM OF 12" OF PAVEMENT AND/OR BASE.

MINIMUM HEIGHT OF FILL "H"
OVER R.C. ARCH & HORIZONTAL
ELLIPTICAL PIPE CULVERTS

INSTALLATION TYPE	CLASS OF PIPE	
	CLASS III	CLASS IV
	FEET	
TYPE 2 OR TYPE 3	2.5	1.5

NOTE: TYPE 1 INSTALLATION WILL NOT BE ALLOWED FOR ARCH & HORIZONTAL ELLIPTICAL PIPE CULVERTS.

NOTE: FOR MINIMUM COVER VALUES, "H" SHALL INCLUDE A MINIMUM OF 12" OF PAVEMENT AND/OR BASE.

MAXIMUM HEIGHT OF
FILL "H" OVER CIRCULAR
R.C. PIPE CULVERTS

INSTALLATION TYPE	CLASS OF PIPE		
	CLASS III	CLASS IV	CLASS V
	FEET		
TYPE 1	21	32	50
TYPE 2	16	25	39
TYPE 3	12	20	30

NOTE: IF FILL HEIGHT EXCEEDS 50 FEET, A SPECIAL DESIGN CONCRETE PIPE WILL BE REQUIRED USING TYPE 1 INSTALLATION.

MAXIMUM HEIGHT OF FILL "H"
OVER R.C. ARCH & HORIZONTAL
ELLIPTICAL PIPE CULVERTS

INSTALLATION TYPE	CLASS OF PIPE	
	CLASS III	CLASS IV
	FEET	
TYPE 2	13	21
TYPE 3	10	16

NOTE: TYPE 1 INSTALLATION WILL NOT BE ALLOWED FOR ARCH & HORIZONTAL ELLIPTICAL PIPE CULVERTS.

2-27-14	REVISED GENERAL NOTE 1.	
12-15-11	REVISED FOR LRFD DESIGN SPECIFICATIONS	
5-18-00	REVISED TYPE 3 BEDDING & ADDED NOTE	
3-30-00	REVISED INSTALLATIONS	
11-06-97	ISSUED	
DATE	REVISION	DATE FILMED

ARKANSAS STATE HIGHWAY COMMISSION

CONCRETE PIPE CULVERT
FILL HEIGHTS & BEDDING

STANDARD DRAWING PCC-1



CORRUGATED STEEL PIPE (ROUND)

PIPE DIAMETER (INCHES)	① MINIMUM COVER TOP OF PIPE TO TOP OF GROUND "H" (FEET)	MAX. FILL HEIGHT "H" ABOVE TOP OF PIPE (FEET)				
		METAL THICKNESS (INCHES)				
		0.064	0.079	0.109	0.138	0.168
2 3/4 INCH BY 1/2 INCH CORRUGATION RIVETED, WELDED, OR HELICAL LOCK-SEAM						
12	1	84	91			
15	1	67	73			
18	1	56	61			
24	1	42	46	59		
30	2	34	36	47		
36	2		30	39	41	
42	2		43	67	70	73
48	2		37	58	61	64
② 3 INCH BY 1 INCH OR 5 INCH BY 1 INCH CORRUGATION RIVETED, WELDED, BOLTED, OR HELICAL LOCK-SEAM						
36	1	48	60	88	111	118
42	1	41	51	72	90	102
48	1	36	45	64	77	85
54	2	32	40	59	71	79
60	2	29	36	53	64	71
66	2	26	33	47	58	64
72	2	24	30	44	53	59
78	2		28	41	49	54
84	2		26	38	45	51
90	2		24	35	43	45
96	2		22	33	40	44
102	2			31	38	42
108	2			30	35	39
114	2			28	34	37
120	2			27	32	35

CORRUGATED ALUMINUM PIPE (ROUND)

PIPE DIAMETER (INCHES)	① MINIMUM COVER TOP OF PIPE TO TOP OF GROUND "H" (FEET)	MAX. FILL HEIGHT "H" ABOVE TOP OF PIPE (FEET)				
		METAL THICKNESS IN INCHES				
		0.060	0.075	0.105	0.135	0.164
		2 3/4 INCH BY 1/2 INCH CORRUGATION RIVETED OR HELICAL LOCK-SEAM				
12	1	45	45			
18	2	30	30	52		
24	2	22	22	39	41	
30	2		18	31	32	34
36	2.5		15	26	27	28
42	2			43	43	44
48	2			40	41	43
54	2			35	37	38
60	2				33	34
66	2					31
72	2					29

CORRUGATED METAL PIPE ARCHES

EQUIV. DIA. (INCHES)	PIPE DIMENSION SPAN X RISE (INCHES)	MINIMUM CORNER RADIUS (INCHES)	STEEL				ALUMINUM				
			MIN. THICKNESS REQUIRED INCHES	① MIN. HEIGHT OF FILL, "H" (FT.)	MAX. HEIGHT OF FILL, "H" (FT.)		MIN. THICKNESS REQUIRED INCHES	① MIN. HEIGHT OF FILL, "H" (FT.)	MAX. HEIGHT OF FILL, "H" (FT.)		
				INSTALLATION	INSTALLATION			INSTALLATION	INSTALLATION		
				TYPE 1	TYPE 1			TYPE 1	TYPE 1		
			2 3/4 INCH BY 1/2 INCH CORRUGATION RIVETED, WELDED, OR HELICAL LOCK-SEAM				2 3/4 INCH BY 1/2 INCH CORRUGATION RIVETED OR HELICAL LOCK-SEAM				
15	17x13	3	0.064	2	15		0.060	2	15		
18	21x15	3	0.064	2	15		0.060	2	15		
21	24x18	3	0.064	2,25	15		0.060	2,25	15		
24	28x20	3	0.064	2,5	15		0.075	2,5	15		
30	35x24	3	0.079	3	12		0.075	3	12		
36	42x29	3 1/2	0.079	3	12		0.105	3	12		
42	49x33	4	0.079	3	12		0.105	3	12		
48	57x38	5	0.109	3	13		0.135	3	13		
54	64x43	6	0.109	3	14		0.135	3	14		
60	71x47	7	0.138	3	15		0.135	3	15		
66	77x52	8	0.168	3	15		0.164	3			
72	83x57	9	0.168	3	15						
			② 3 INCH BY 1 INCH OR 5 INCH BY 1 INCH CORRUGATION RIVETED, WELDED, OR HELICAL LOCK-SEAM				① FOR MINIMUM COVER VALUES, "H" SHALL ② WHERE THE STANDARD 2 2/3" x 1/2" COR WITH A 3' x 1' OR 5' x 1' CORRUGATION OR GREATER THAN THE MAXIMUM FILL				
			INSTALLATION		INSTALLATION						
			TYPE 2	TYPE 1	TYPE 2	TYPE 1					
36	40x31	5	0.079	3	2	12	15				
42	46x36	6	0.079	3	2	13	15				
48	53x41	7	0.079	3	2	13	15				
54	60x46	8	0.079	3	2	13	15				
60	66x51	9	0.079	3	2	13	15				
66	73x55	12	0.079	3	2	15	15				
72	81x59	14	0.079	3	2	15	15				
78	87x63	14	0.079	3	2	15	15				
84	95x67	16	0.109	3	2	15	15				
90	103x71	16	0.109	3	2	15	15				
96	112x75	18	0.109	3	2	15	15				
102	117x79	18	0.109	3	2	15	15				
108	128x83	18	0.138	3	2	15	15				

CONSTRUCTION SEQUENCE

1. PLACE STRUCTURAL BEDDING MATERIAL TO GRADE. DO NOT COMPACT.
2. INSTALL PIPE TO GRADE.
3. COMPACT STRUCTURAL BEDDING OUTSIDE THE MIDDLE THIRD OF THE PIPE.
4. COMPLETE STRUCTURAL BACKFILL OPERATION BY WORKING FROM SIDE TO SIDE OF THE PIPE. THE SIDE TO SIDE STRUCTURAL BACKFILL DIFFERENTIAL SHALL NOT EXCEED 24 INCHES OR 1/3 THE SIZE OF THE PIPE, WHICHEVER IS LESS.

NOTE: STRUCTURAL BACKFILL AND STRUCTURAL BEDDING MATERIAL WILL NOT BE PAID FOR SEPARATELY, BUT COMPENSATION WILL BE CONSIDERED TO BE INCLUDED IN THE PRICE BID PER LINEAR FOOT OF METAL PIPE.

INSTALLATION TYPE	MATERIAL REQUIREMENTS FOR STRUCTURAL BACKFILL AND STRUCTURAL BEDDING
TYPE 1	AGGREGATE BASE COURSE (CLASS 4, 5, 6, OR 7)
TYPE 2	SELECTED MATERIALS (CLASS SM-1, SM-2, OR SM-4) OR TYPE 1 INSTALLATION MATERIAL ③

③ SM-3 WILL NOT BE ALLOWED.


EQUIVALENT METAL THICKNESSES AND GAUGES

METAL THICKNESS IN INCHES			GAUGE NUMBER
STEEL		ALUMINUM	
ZINC COATED	UNCOATED		
0.064 0.079 0.109 0.138 0.168	0.0598 0.0747 0.1046 0.1345 0.1644		
		0.060 0.075 0.105 0.135 0.164	16 14 12 10 8

- LEGEND -

- D_o = OUTSIDE DIAMETER OF PIPE
MAX. = MAXIMUM
MIN. = MINIMUM
===== = STRUCTURAL BACKFILL MATERIAL
||||||| = UNDISTURBED SOIL
EQUIV. DIA. = EQUIVALENT DIAMETER
H = FILL COVER HEIGHT OVER PIPE (FEET)

IN SOIL-MIN. EQUALS TWICE CORRUGATION DEPTH
IN ROCK-MIN. EQUALS GREATER OF:
1/2" PER FOOT OF FILL OVER PIPE (24" MAX.)
TWICE CORRUGATION DEPTH

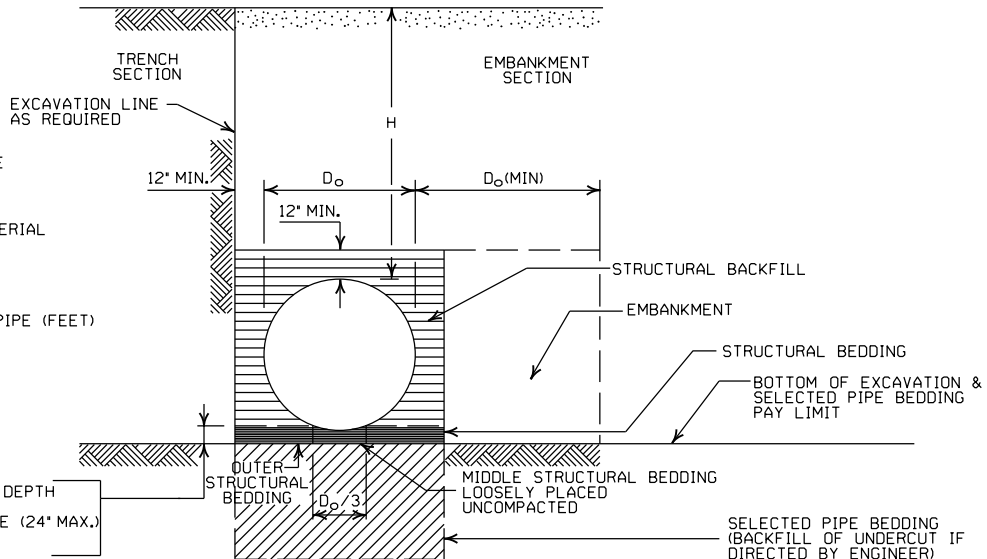

EMBANKMENT AND TRENCH INSTALLATIONS

1. STRUCTURAL BACKFILL, EMBANKMENT, AND OUTER STRUCTURAL BEDDING MATERIAL SHALL BE COMPACTED TO 95% OF THE MAXIMUM DENSITY ACCORDING TO THE TYPE OR CLASS OF MATERIAL USED.
2. INSTALLATION TYPE 1 OR 2 MAY BE USED FOR CORRUGATED STEEL OR ALUMINUM PIPE (ROUND).
3. INSTALLATION TYPE 1 SHALL BE USED FOR CORRUGATED STEEL OR ALUMINUM PIPE ARCHES WITH 2 3/4" X 1/2" CORRUGATION.
4. INSTALLATION TYPE 1 OR 2 MAY BE USED FOR CORRUGATED STEEL OR ALUMINUM PIPE ARCHES WITH 3" X 1" OR 5" X 1" CORRUGATION.

GENERAL NOTES

1. METAL PIPE CULVERT CONSTRUCTION SHALL CONFORM TO ARKANSAS DEPARTMENT OF TRANSPORTATION STANDARD SPECIFICATIONS FOR HIGHWAY CONSTRUCTION (CURRENT EDITION), WITH APPLICABLE SUPPLEMENTAL SPECIFICATIONS AND SPECIAL PROVISIONS. UNLESS OTHERWISE NOTED IN THE PLANS, SECTION AND SUBSECTION REFER TO THE STANDARD CONSTRUCTION SPECIFICATIONS.
2. METAL PIPE CULVERT DESIGN SHALL CONFORM TO AASHTO LRFD BRIDGE DESIGN SPECIFICATIONS, FIFTH EDITION (2010) WITH 2010 INTERIMS.
3. METAL PIPE CULVERT MATERIALS AND INSTALLATIONS SHALL CONFORM TO SECTION 606 AND JOB SPECIAL PROVISION "METAL PIPE".
4. ALL PIPE SHALL BE PROTECTED DURING CONSTRUCTION BY A COVER SUFFICIENT TO PREVENT DAMAGE FROM PASSAGE OF EQUIPMENT.
5. THE MINIMUM TRENCH WIDTH SHALL BE THE OUTSIDE DIAMETER OF THE PIPE PLUS 24 INCHES. THE MAXIMUM ALLOWABLE TRENCH WIDTH SHALL BE THE MINIMUM WIDTH PRACTICABLE FOR WORKING CONDITIONS.
6. MULTIPLE PIPE CULVERTS SHALL BE INSTALLED WITH A MINIMUM CLEARANCE OF 24 INCHES BETWEEN STRINGS OF PIPE. REFER TO STD. DWG. FES-2 FOR MINIMUM CLEARANCE WHERE FLARED END SECTIONS ARE USED.
7. IMPERVIOUS MATERIAL SHOULD BE PLACED AS DIRECTED BY THE ENGINEER AT THE ENDS OF THE CULVERT TO PREVENT LOSS OF STRUCTURAL BEDDING WHEN PERVIOUS MATERIAL IS USED FOR STRUCTURAL BEDDING AND/OR BACKFILL.
8. WHEN DIRECTED BY THE ENGINEER, UNSUITABLE MATERIAL THAT IS ENCOUNTERED AT THE BOTTOM OF THE EXCAVATED TRENCH (BELOW THE AREA IDENTIFIED AS "STRUCTURAL BEDDING" ABOVE) WILL BE EXCAVATED AND REPLACED WITH SELECTED PIPE BEDDING. THE QUANTITY OF MATERIAL REQUIRED TO BACKFILL THE UNDERCUT AREA UP TO THE SELECTED PIPE BEDDING PAY LIMIT DESIGNATED ABOVE WILL BE MEASURED AND PAID FOR AS "SELECTED PIPE BEDDING."
9. WHEN THE EXISTING MATERIAL EXCAVATED FOR THE PIPE TRENCH IS DETERMINED BY THE ENGINEER TO BE UNSUITABLE FOR BACKFILLING THE PIPE (ABOVE THE AREA IDENTIFIED AS STRUCTURAL BACKFILL), BORROW MATERIAL OR MATERIAL FROM THE ROADWAY EXCAVATION WILL BE USED TO BACKFILL THE PIPE. IF SUITABLE MATERIAL IS NOT AVAILABLE, THE ENGINEER MAY AUTHORIZE THE USE OF "SELECTED PIPE BACKFILL."

① FOR MINIMUM COVER VALUES, "H" SHALL INCLUDE A MINIMUM 12" OF PAVEMENT AND/OR BASE.

② WHERE THE STANDARD 2 2/3" X 1/2" CORRUGATION AND GAUGE IS SPECIFIED FOR A GIVEN DIAMETER, A PIPE OF THE SAME DIAMETER WITH A 3" X 1" OR 5" X 1" CORRUGATION MAY BE SUBSTITUTED, PROVIDING IT IS GAUGED FOR A FILL HEIGHT CONDITION EQUAL TO OR GREATER THAN THE MAXIMUM FILL HEIGHT CONDITION FOR THE SPECIFIED GAUGE AND CORRUGATION.

2-27-14	REVISED GENERAL NOTE 1	
12-15-11	REVISED FOR LRFD DESIGN SPECS	
3-30-00	REVISED INSTALLATIONS	
11-06-97	ISSUED	
DATE	REVISION	DATE FILMED

ARKANSAS STATE HIGHWAY COMMISSION

METAL PIPE CULVERT
FILL HEIGHTS & BEDDING

STANDARD DRAWING PCM-1



INSTALLATION TYPE	•• MATERIAL REQUIREMENTS FOR STRUCTURAL BACKFILL AND STRUCTURAL BEDDING
TYPE 2	•SELECTED MATERIALS (CLASS SM-1, SM-2 OR SM-4)

- AGGREGATE BASE COURSE (CLASS 4, 5, 6, OR 7) MAY BE USED IN LIEU OF SELECTED MATERIAL.
 - SM3 WILL NOT BE ALLOWED.
 - STRUCTURAL BEDDING MATERIAL SHALL HAVE A MAXIMUM PARTICLE SIZE OF 1/2 INCH. STRUCTURAL BACKFILL MATERIAL SHALL BE FREE OF ORGANIC MATERIAL, STONES LARGER THAN 1.50 INCH IN GREATEST DIMENSION, OR FROZEN LUMPS.
- STRUCTURAL BACKFILL AND STRUCTURAL BEDDING MATERIAL WILL NOT BE PAID FOR SEPARATELY, BUT COMPENSATION WILL BE CONSIDERED TO BE INCLUDED IN THE PRICE BID PER LINEAR FOOT OF HDPE PIPE.

MINIMUM TRENCH WIDTH
BASED ON FILL HEIGHT "H"

PIPE DIAMETER	TRENCH WIDTH (FEET)	
	"H" < 10'-0"	"H" ≥ 10'-0"
18"	4'-6"	4'-6"
24"	5'-0"	6'-0"
30"	5'-6"	7'-6"
36"	6'-0"	9'-0"
42"	7'-0"	10'-6"
48"	8'-0"	12'-0"


NOTE:
18" MIN. (18" - 30" DIAMETERS)
24" MIN. (36" - 48" DIAMETERS)
MINIMUM COVER VALUES, "H"
SHALL INCLUDE A MINIMUM 12"
OF PAVEMENT AND/OR BASE.

MULTIPLE INSTALLATION OF
HIGH DENSITY POLYETHYLENE PIPES

PIPE DIAMETER	CLEAR DISTANCE BETWEEN PIPES
18"	1'-6"
24"	2'-0"
30"	2'-6"
36"	3'-0"
42"	3'-6"
48"	4'-0"

PIPE DIAMETER	MIN. COVER (FEET) FOR INDICATED CONSTRUCTION LOADS			
	18.0-50.0 (KIPS)	50.0-75.0 (KIPS)	75.0-110.0 (KIPS)	110.0-175.0 (KIPS)
36" OR LESS	2'-0"	2'-6"	3'-0"	3'-0"
42" OR GREATER	3'-0"	3'-0"	3'-6"	4'-0"

MINIMUM COVER SHALL BE MEASURED FROM TOP OF PIPE TO TOP OF THE MAINTAINED CONSTRUCTION ROADWAY SURFACE. THE SURFACE SHALL BE MAINTAINED.

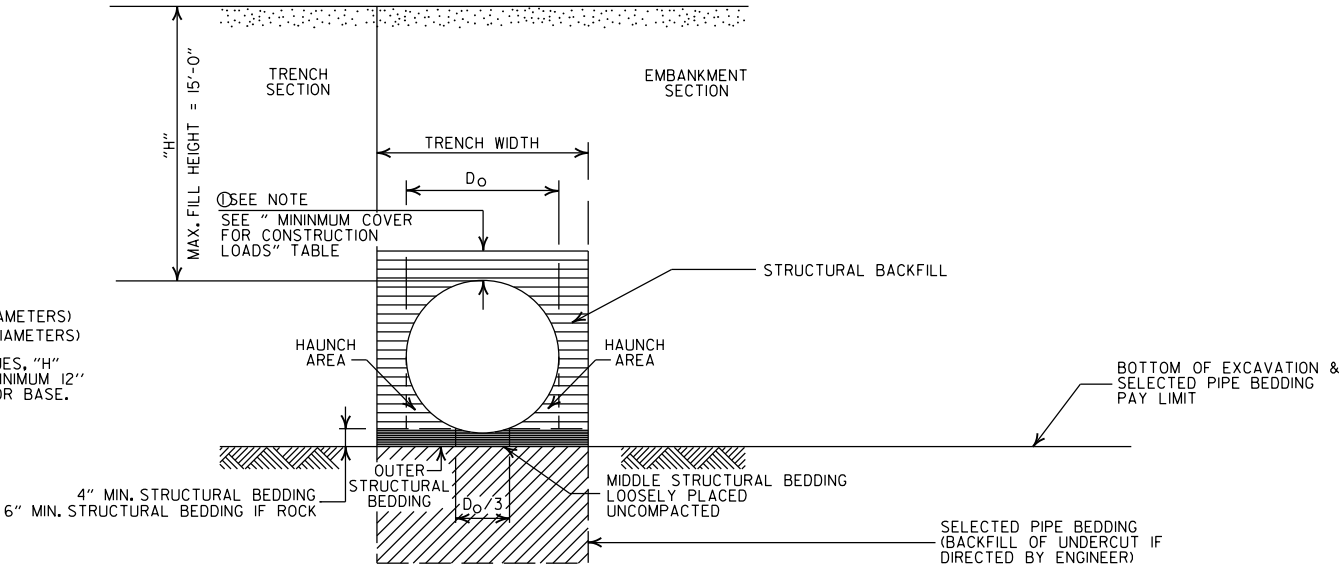

TYPE 2 EMBANKMENT AND TRENCH INSTALLATIONS

- STRUCTURAL BACKFILL, EMBANKMENT, AND OUTER STRUCTURAL BEDDING MATERIAL SHALL BE COMPACTED TO 95% OF THE MAXIMUM DENSITY ACCORDING TO THE TYPE OR CLASS OF MATERIAL USED.

CONSTRUCTION SEQUENCE

- PLACE STRUCTURAL BEDDING MATERIAL TO GRADE. DO NOT COMPACT.
- INSTALL PIPE TO GRADE.
- COMPACT STRUCTURAL BEDDING OUTSIDE THE MIDDLE THIRD OF THE PIPE.
- THE STRUCTURAL BACKFILL SHALL BE PLACED AND COMPACTED IN LAYERS NOT EXCEEDING 8". THE LAYERS SHALL BE BROUGHT UP EVENLY AND SIMULTANEOUSLY TO THE ELEVATION OF THE MINIMUM COVER.
- PIPE INSTALLATION MAY REQUIRE THE USE OF RESTRAINTS, WEIGHTING OR OTHER APPROVED METHODS IN ORDER TO HELP MAINTAIN GRADE AND ALIGNMENT.

- LEGEND -

- H = FILL HEIGHT (FT.)
Do = OUTSIDE DIAMETER OF PIPE
MAX. = MAXIMUM
MIN. = MINIMUM
- ===== = STRUCTURAL BACKFILL MATERIAL
===== = UNDISTURBED SOIL

GENERAL NOTES

- PIPE SHALL CONFORM TO AASHTO M294, TYPE S. INSTALLATION SHALL CONFORM TO JOB SPECIAL PROVISION "PLASTIC PIPE" AND SECTION 606 OF THE STANDARD SPECIFICATIONS FOR HIGHWAY CONSTRUCTION (CURRENT EDITION).
- PLASTIC PIPE CULVERT DESIGN SHALL CONFORM TO AASHTO LRFD BRIDGE DESIGN SPECIFICATIONS, FIFTH EDITION (2010) WITH 2010 INTERIMS.
- THE MAXIMUM ALLOWABLE TRENCH WIDTH SHALL BE THE MINIMUM WIDTH PLUS A SUFFICIENT WIDTH TO ENSURE WORKING ROOM TO PROPERLY AND SAFELY PLACE AND COMPACT HAUNCHING AND OTHER BACKFILL MATERIAL.
- IMPERVIOUS MATERIAL SHOULD BE PLACED AS DIRECTED BY THE ENGINEER AT THE ENDS OF THE CULVERT TO PREVENT LOSS OF STRUCTURAL BEDDING WHEN PERVIOUS MATERIAL IS USED FOR STRUCTURAL BEDDING AND/OR BACKFILL.
- WHEN DIRECTED BY THE ENGINEER, UNSUITABLE MATERIAL THAT IS ENCOUNTERED AT THE BOTTOM OF THE EXCAVATED TRENCH (BELOW THE AREA IDENTIFIED AS "STRUCTURAL BEDDING" ABOVE) WILL BE EXCAVATED AND REPLACED WITH SELECTED PIPE BEDDING. THE QUANTITY OF MATERIAL REQUIRED TO BACKFILL THE UNDERCUT AREA UP TO THE SELECTED PIPE BEDDING PAY LIMIT DESIGNATED ABOVE WILL BE MEASURED AND PAID FOR AS "SELECTED PIPE BEDDING."
- WHEN THE EXISTING MATERIAL EXCAVATED FOR THE PIPE TRENCH IS DETERMINED BY THE ENGINEER TO BE UNSUITABLE FOR BACKFILLING THE PIPE (ABOVE THE AREA IDENTIFIED ABOVE AS STRUCTURAL BACKFILL), BORROW MATERIAL OR MATERIAL FROM THE ROADWAY EXCAVATION WILL BE USED TO BACKFILL THE PIPE. IF SUITABLE MATERIAL IS NOT AVAILABLE, THE ENGINEER MAY AUTHORIZE THE USE OF "SELECTED PIPE BACKFILL."
- FOR PIPE TYPES THAT ARE NOT SMOOTH ON THE OUTSIDE (CORRUGATED OR PROFILE WALLS), BACKFILL GRADATIONS SHOULD BE SELECTED THAT WILL PERMIT THE FILLING OF THE CORRUGATION OR PROFILE VALLEY.
- HIGH DENSITY POLYETHYLENE PIPES OF DIAMETERS OTHER THAN SHOWN WILL NOT BE ALLOWED.
- JOINTS FOR HDPE PIPE SHALL MEET THE REQUIREMENTS FOR SOIL TIGHTNESS AS SPECIFIED IN AASHTO SECTION 26.4.2.4 AND 30.4.2 "AASHTO LRFD BRIDGE CONSTRUCTION SPECIFICATIONS." JOINTS SHALL BE INSTALLED PER MANUFACTURER'S RECOMMENDATIONS.

			ARKANSAS STATE HIGHWAY COMMISSION
			PLASTIC PIPE CULVERT (HIGH DENSITY POLYETHYLENE)
			STANDARD DRAWING PCP-1
2-27-14	REVISED GENERAL NOTE 1.		
12-15-11	REVISED GENERAL NOTES & MINIMUM COVER NOTE		
11-17-10	ISSUED		
DATE	REVISION	DATE FILMED	

INSTALLATION TYPE	•• MATERIAL REQUIREMENTS FOR STRUCTURAL BACKFILL AND STRUCTURAL BEDDING
TYPE 2	•SELECTED MATERIALS (CLASS SM-1, SM-2, OR SM-4)

- AGGREGATE BASE COURSE (CLASS 4, 5, 6, OR 7) MAY BE USED IN LIEU OF SELECTED MATERIAL.

SM3 WILL NOT BE ALLOWED.
- STRUCTURAL BEDDING MATERIAL SHALL HAVE A MAXIMUM PARTICLE SIZE OF 1/4 INCH. STRUCTURAL BACKFILL MATERIAL SHALL BE FREE OF ORGANIC MATERIAL, STONES LARGER THAN 1.50 INCH IN GREATEST DIMENSION, OR FROZEN LUMPS.

STRUCTURAL BACKFILL AND STRUCTURAL BEDDING MATERIAL WILL NOT BE PAID FOR SEPARATELY, BUT COMPENSATION WILL BE CONSIDERED TO BE INCLUDED IN THE PRICE BID PER LINEAR FOOT OF PVC PIPE.

MINIMUM TRENCH WIDTH
BASED ON FILL HEIGHT "H"

PIPE DIAMETER	TRENCH WIDTH (FEET)	
	"H" < 10'-0"	"H" ≥ 10'-0"
18"	4'-6"	4'-6"
24"	5'-0"	6'-0"
30"	5'-6"	7'-6"
36"	6'-0"	9'-0"


MULTIPLE INSTALLATION OF
PVC PIPES

PIPE DIAMETER	CLEAR DISTANCE BETWEEN PIPES
18"	1'-6"
24"	2'-0"
30"	2'-6"
36"	3'-0"

MAXIMUM FILL HEIGHT
BASED ON STRUCTURAL BACKFILL

PIPE DIAMETER	"H"
18"	45'-0"
24"	45'-0"
30"	40'-0"
36"	40'-0"

- ① NOTE:
12" MIN. (18" - 36" DIAMETERS)
MINIMUM COVER VALUE, "H"
SHALL INCLUDE A MINIMUM 12"
OF PAVEMENT AND/OR BASE.

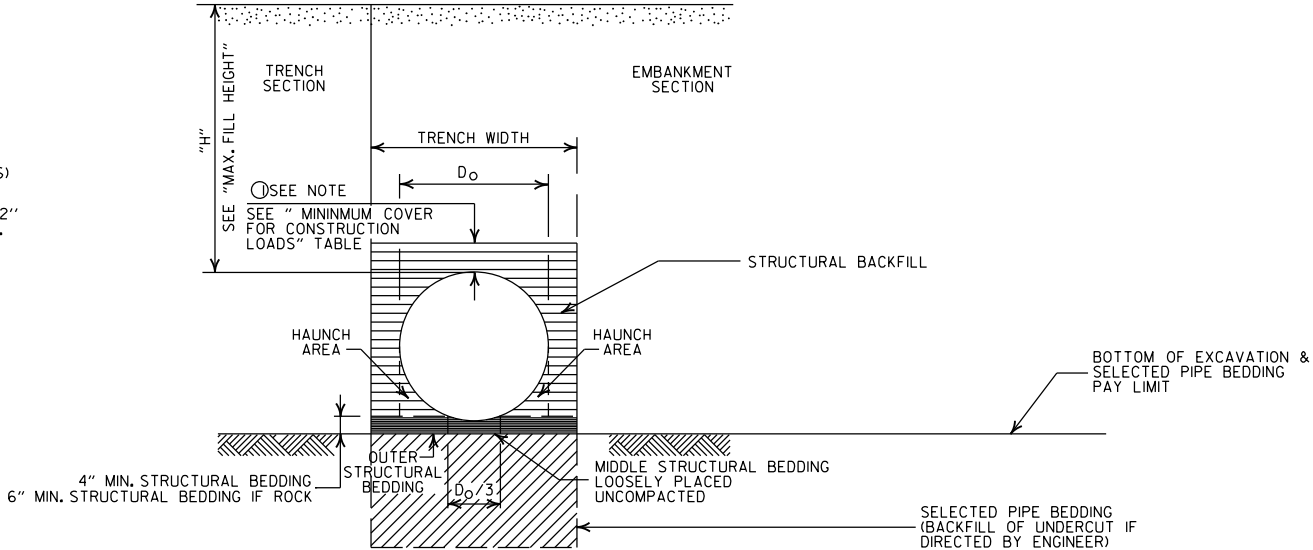

TYPE 2 EMBANKMENT AND TRENCH INSTALLATIONS

1. STRUCTURAL BACKFILL, EMBANKMENT, AND OUTER STRUCTURAL BEDDING MATERIAL SHALL BE COMPACTED TO 95% OF THE MAXIMUM DENSITY ACCORDING TO THE TYPE OR CLASS OF MATERIAL USED.

CONSTRUCTION SEQUENCE

1. PLACE STRUCTURAL BEDDING MATERIAL TO GRADE. DO NOT COMPACT.
2. INSTALL PIPE TO GRADE.
3. COMPACT STRUCTURAL BEDDING OUTSIDE THE MIDDLE THIRD OF THE PIPE.
4. THE STRUCTURAL BACKFILL SHALL BE PLACED AND COMPACTED IN LAYERS NOT EXCEEDING 8". THE LAYERS SHALL BE BROUGHT UP EVENLY AND SIMULTANEOUSLY TO THE ELEVATION OF THE MINIMUM COVER.
5. PIPE INSTALLATION MAY REQUIRE THE USE OF RESTRAINTS, WEIGHTING OR OTHER APPROVED METHODS IN ORDER TO HELP MAINTAIN GRADE AND ALIGNMENT.

- LEGEND -

H = FILL HEIGHT (FT.)
D_o = OUTSIDE DIAMETER OF PIPE
MAX. = MAXIMUM
MIN. = MINIMUM

===== = STRUCTURAL BACKFILL MATERIAL
XXXXXX = UNDISTURBED SOIL

1. PIPE SHALL CONFORM TO ASTM F949, CELL CLASS 12454. INSTALLATION SHALL CONFORM TO JOB SPECIAL PROVISION "PLASTIC PIPE" AND SECTION 606 OF THE STANDARD SPECIFICATIONS FOR HIGHWAY CONSTRUCTION (CURRENT EDITION).
2. PLASTIC PIPE CULVERT DESIGN SHALL CONFORM TO AASHTO LRFD BRIDGE DESIGN SPECIFICATIONS, FIFTH EDITION (2010) WITH 2010 INTERIMS.
3. THE MAXIMUM ALLOWABLE TRENCH WIDTH SHALL BE THE MINIMUM WIDTH PLUS A SUFFICIENT WIDTH TO ENSURE WORKING ROOM TO PROPERLY PLACE AND COMPACT HAUNCHING AND OTHER BACKFILL MATERIAL.
4. IMPERVIOUS MATERIAL SHOULD BE PLACED AS DIRECTED BY THE ENGINEER AT THE ENDS OF THE CULVERT TO PREVENT LOSS OF STRUCTURAL BEDDING WHEN PERVIOUS MATERIAL IS USED FOR STRUCTURAL BEDDING AND/OR BACKFILL.
5. WHEN DIRECTED BY THE ENGINEER, UNSUITABLE MATERIAL THAT IS ENCOUNTERED AT THE BOTTOM OF THE EXCAVATED TRENCH (BELOW THE AREA IDENTIFIED AS "STRUCTURAL BEDDING" ABOVE) WILL BE EXCAVATED AND REPLACED WITH SELECTED PIPE BEDDING. THE QUANTITY OF MATERIAL REQUIRED TO BACKFILL THE UNDERCUT AREA UP TO THE SELECTED PIPE BEDDING PAY LIMIT DESIGNATED ABOVE WILL BE MEASURED AND PAID FOR AS "SELECTED PIPE BEDDING."
6. WHEN THE EXISTING MATERIAL EXCAVATED FOR THE PIPE TRENCH IS DETERMINED BY THE ENGINEER TO BE UNSUITABLE FOR BACKFILLING THE PIPE (ABOVE THE AREA IDENTIFIED ABOVE AS STRUCTURAL BACKFILL), BORROW MATERIAL OR MATERIAL FROM THE ROADWAY EXCAVATION WILL BE USED TO BACKFILL THE PIPE. IF SUITABLE MATERIAL IS NOT AVAILABLE, THE ENGINEER MAY AUTHORIZE THE USE OF "SELECTED PIPE BACKFILL."
7. FOR PIPE TYPES THAT ARE NOT SMOOTH ON THE OUTSIDE (CORRUGATED OR PROFILE WALLS), BACKFILL GRADATIONS SHOULD BE SELECTED THAT WILL PERMIT THE FILLING OF THE CORRUGATION OR PROFILE VALLEY.
8. PVC PIPES OF DIAMETERS OTHER THAN SHOWN WILL NOT BE ALLOWED.
9. JOINTS FOR PVC PIPE SHALL MEET THE REQUIREMENTS FOR SOIL TIGHTNESS AS SPECIFIED IN AASHTO SECTION 26.4.2.4 AND 30.4.2 "AASHTO LRFD BRIDGE CONSTRUCTION SPECIFICATIONS." JOINTS SHALL BE INSTALLED PER MANUFACTURER'S RECOMMENDATIONS.

2-27-14	REVISED GENERAL NOTE 1.	
12-15-11	REV GENERAL NOTES & MINIMUM COVER NOTE; DELETED SM3 MATERIAL	
11-17-10	ISSUED	
DATE	REVISION	DATE FILMED

ARKANSAS STATE HIGHWAY COMMISSION

PLASTIC PIPE CULVERT
(PVC F949)

STANDARD DRAWING PCP-2



INSTALLATION TYPE	**MATERIAL REQUIREMENTS FOR STRUCTURAL BACKFILL AND STRUCTURAL BEDDING
TYPE 1	AGGREGATE BASE COURSE (CLASS 4, 5, 6, OR 7)
TYPE 2	*SELECTED MATERIALS (CLASS SM-1, SM-2 OR SM-4) OR TYPE 1 INSTALLATION MATERIAL

* SM3 WILL NOT BE ALLOWED.

** STRUCTURAL BEDDING MATERIAL SHALL HAVE A MAXIMUM PARTICLE SIZE OF 1 INCH. STRUCTURAL BACKFILL MATERIAL SHALL BE FREE OF ORGANIC MATERIAL, STONES LARGER THAN 1.50 INCH IN GREATEST DIMENSION, OR FROZEN LUMPS.

STRUCTURAL BACKFILL AND STRUCTURAL BEDDING MATERIAL WILL NOT BE PAID FOR SEPARATELY, BUT COMPENSATION WILL BE CONSIDERED TO BE INCLUDED IN THE PRICE BID PER LINEAR FOOT OF POLYPROPYLENE PIPE.

MULTIPLE INSTALLATION OF POLYPROPYLENE PIPES

PIPE DIAMETER	CLEAR DISTANCE BETWEEN PIPES
18"	1'-6"
24"	2'-0"
30"	2'-6"
36"	3'-0"
42"	3'-6"
48"	4'-0"
60"	5'-0"

MINIMUM TRENCH WIDTH BASED ON FILL HEIGHT "H"


PIPE DIAMETER	TRENCH WIDTH (FEET)	
	"H" < 10'-0"	"H" >OR= 10'-0"
18"	4'-6"	4'-6"
24"	5'-0"	6'-0"
30"	5'-6"	7'-6"
36"	6'-0"	9'-0"
42"	7'-0"	10'-6"
48"	8'-0"	12'-0"
60"	10'-0"	15'-0"

①NOTE:
12" MIN. (18" - 42" DIAMETERS)
24" MIN. (60" DIAMETER)
MINIMUM COVER VALUES, "H" SHALL INCLUDE A MINIMUM 12" OF PAVEMENT AND/OR BASE.

MINIMUM COVER FOR CONSTRUCTION LOADS

PIPE DIAMETER	② MIN. COVER (FEET) FOR INDICATED CONSTRUCTION LOADS			
	18.0-50.0 (KIPS)	50.0-75.0 (KIPS)	75.0-110.0 (KIPS)	110.0-150.0 (KIPS)
36" OR LESS	2'-0"	2'-6"	3'-0"	3'-0"
42" OR GREATER	3'-0"	3'-0"	3'-6"	4'-0"

②MINIMUM COVER SHALL BE MEASURED FROM TOP OF PIPE TO TOP OF THE MAINTAINED CONSTRUCTION ROADWAY SURFACE. THE SURFACE SHALL BE MAINTAINED.

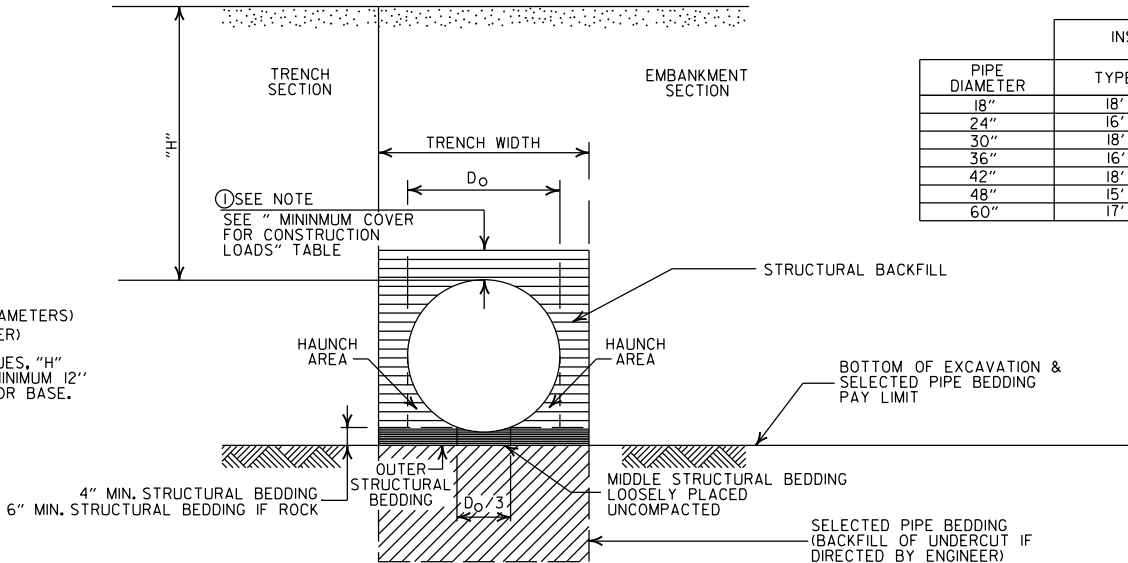

EMBANKMENT AND TRENCH INSTALLATIONS

1. STRUCTURAL BACKFILL, EMBANKMENT, AND OUTER STRUCTURAL BEDDING MATERIAL SHALL BE COMPACTED TO 95% OF THE MAXIMUM DENSITY ACCORDING TO THE TYPE OR CLASS OF MATERIAL USED.

CONSTRUCTION SEQUENCE

1. PLACE STRUCTURAL BEDDING MATERIAL TO GRADE. DO NOT COMPACT.
2. INSTALL PIPE TO GRADE.
3. COMPACT STRUCTURAL BEDDING OUTSIDE THE MIDDLE THIRD OF THE PIPE.
4. THE STRUCTURAL BACKFILL SHALL BE PLACED AND COMPACTED IN LAYERS NOT EXCEEDING 8". THE LAYERS SHALL BE BROUGHT UP EVENLY AND SIMULTANEOUSLY TO THE ELEVATION OF THE MINIMUM COVER.
5. PIPE INSTALLATION MAY REQUIRE THE USE OF RESTRAINTS, WEIGHTING OR OTHER APPROVED METHODS IN ORDER TO HELP MAINTAIN GRADE AND ALIGNMENT.

GENERAL NOTES

1. PIPE SHALL CONFORM TO AASHTO M330, TYPE S. INSTALLATION SHALL CONFORM TO JOB SPECIAL PROVISION "PLASTIC PIPE" AND SECTION 606 OF THE STANDARD SPECIFICATIONS FOR HIGHWAY CONSTRUCTION (CURRENT EDITION).
2. PLASTIC PIPE CULVERT DESIGN SHALL CONFORM TO AASHTO LRFD BRIDGE DESIGN SPECIFICATIONS, SIXTH EDITION (2012) WITH 2013 INTERIMS.
3. THE MAXIMUM ALLOWABLE TRENCH WIDTH SHALL BE THE MINIMUM WIDTH PLUS A SUFFICIENT WIDTH TO ENSURE WORKING ROOM TO PROPERLY AND SAFELY PLACE AND COMPACT HAUNCHING AND OTHER BACKFILL MATERIAL.
4. IMPERVIOUS MATERIAL SHOULD BE PLACED AS DIRECTED BY THE ENGINEER AT THE ENDS OF THE CULVERT TO PREVENT LOSS OF STRUCTURAL BEDDING WHEN PERVIOUS MATERIAL IS USED FOR STRUCTURAL BEDDING AND/OR BACKFILL.
5. WHEN DIRECTED BY THE ENGINEER, UNSUITABLE MATERIAL THAT IS ENCOUNTERED AT THE BOTTOM OF THE EXCAVATED TRENCH (BELOW THE AREA IDENTIFIED AS "STRUCTURAL BEDDING" ABOVE) WILL BE EXCAVATED AND REPLACED WITH SELECTED PIPE BEDDING. THE QUANTITY OF MATERIAL REQUIRED TO BACKFILL THE UNDERCUT AREA UP TO THE SELECTED PIPE BEDDING PAY LIMIT DESIGNATED ABOVE WILL BE MEASURED AND PAID FOR AS "SELECTED PIPE BEDDING."
6. WHEN THE EXISTING MATERIAL EXCAVATED FOR THE PIPE TRENCH IS DETERMINED BY THE ENGINEER TO BE UNSUITABLE FOR BACKFILLING THE PIPE (ABOVE THE AREA IDENTIFIED ABOVE AS STRUCTURAL BACKFILL), BORROW MATERIAL OR MATERIAL FROM THE ROADWAY EXCAVATION WILL BE USED TO BACKFILL THE PIPE, IF SUITABLE MATERIAL IS NOT AVAILABLE, THE ENGINEER MAY AUTHORIZE THE USE OF "SELECTED PIPE BACKFILL."
7. FOR PIPE TYPES THAT ARE NOT SMOOTH ON THE OUTSIDE (CORRUGATED OR PROFILE WALLS), BACKFILL GRADATIONS SHOULD BE SELECTED THAT WILL PERMIT THE FILLING OF THE CORRUGATION OR PROFILE VALLEY.
8. POLYPROPYLENE PIPES OF DIAMETERS OTHER THAN SHOWN WILL NOT BE ALLOWED.
9. JOINTS FOR POLYPROPYLENE PIPE SHALL MEET THE REQUIREMENTS FOR SOIL TIGHTNESS AS SPECIFIED IN SECTION 26.4.2.4 AND 30.4.2 OF THE AASHTO LRFD BRIDGE CONSTRUCTION SPECIFICATIONS 3RD EDITION (2010) WITH 2012 INTERIMS. JOINTS SHALL BE INSTALLED PER MANUFACTURER'S RECOMMENDATIONS.

- LEGEND -

H = FILL HEIGHT (FT.)
D_o = OUTSIDE DIAMETER OF PIPE
MAX. = MAXIMUM
MIN. = MINIMUM

===== = STRUCTURAL BACKFILL MATERIAL
||||||| = UNDISTURBED SOIL



02-27-20	REVISED	
11-07-19	ISSUED	
DATE	REVISION	DATE FILMED

ARKANSAS STATE HIGHWAY COMMISSION


PLASTIC PIPE CULVERT
(POLYPROPYLENE)

STANDARD DRAWING PCP-3




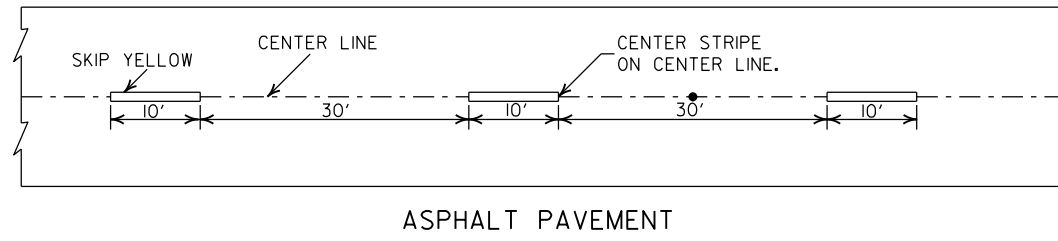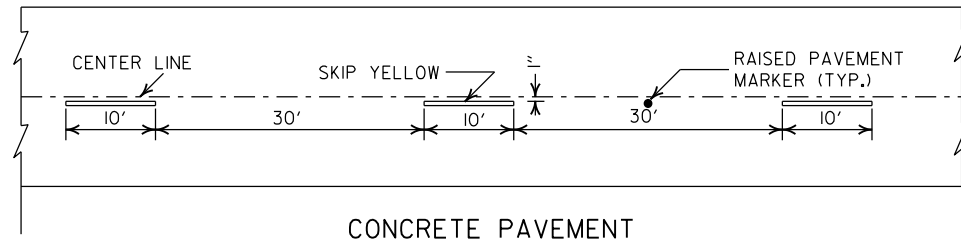



BROKEN LINE STRIPING

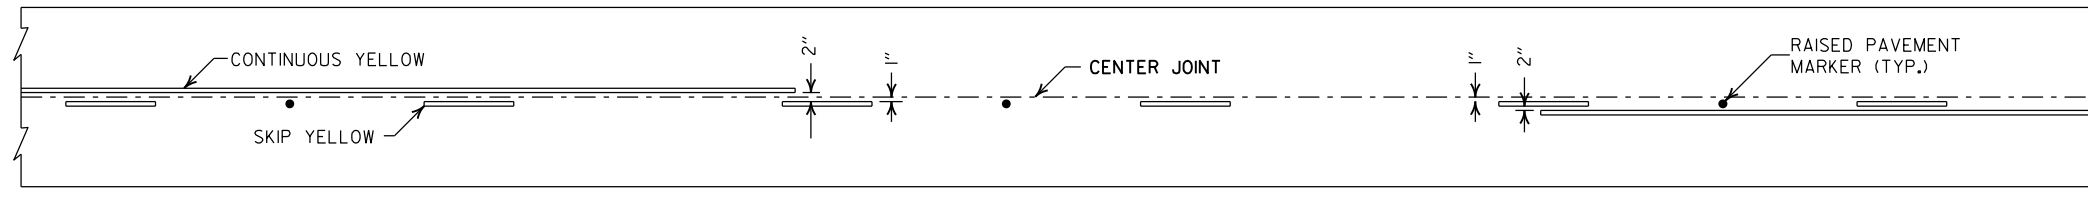


SOLID LINE STRIPING ON CONCRETE PAVEMENT

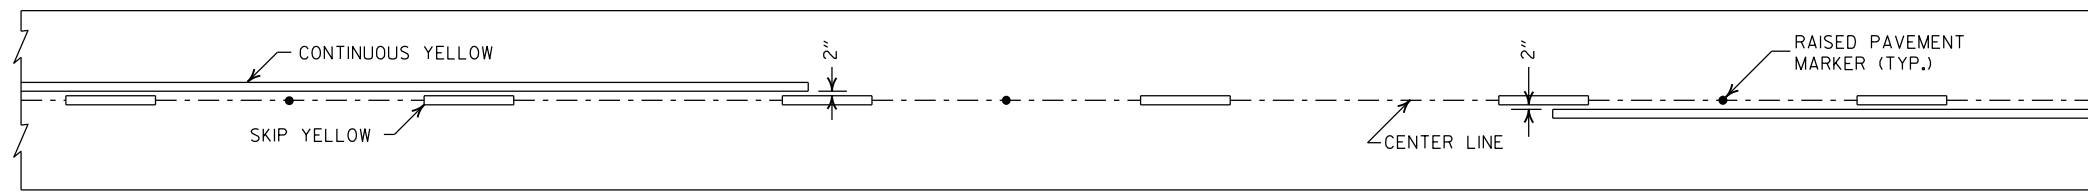


SOLID LINE STRIPING ON ASPHALT PAVEMENT

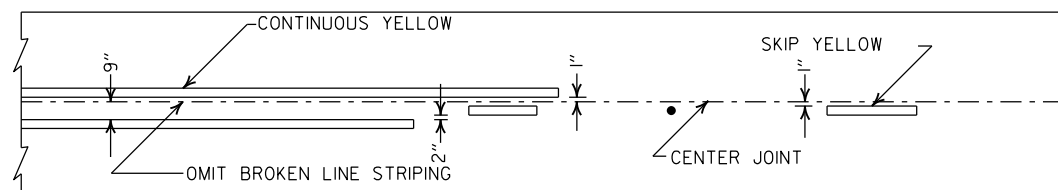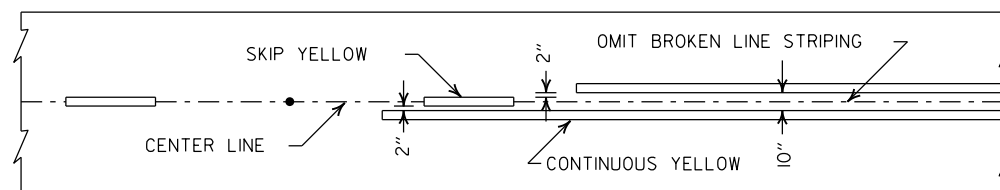

STRIPING AT ADJACENT NO PASSING LANES

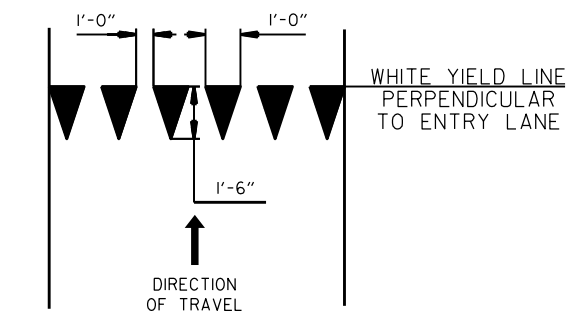

YIELD LINE DETAIL

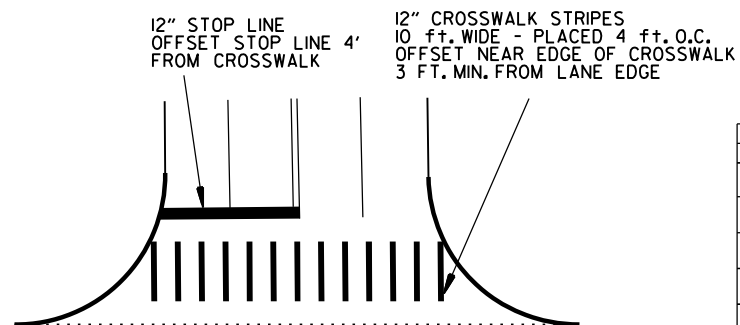


CROSSWALK AND STOP LINE DETAILS

NOTES:


1. REFER TO THE STRIPING DETAILS FOR PAVEMENT MARKING LINE WIDTHS.
2. THIS DRAWING SHALL BE USED IN CONJUNCTION WITH THE LATEST REVISED ADDITION OF THE "MANUAL ON UNIFORM TRAFFIC CONTROL DEVICES."
3. RAISED PAVEMENT MARKERS SHALL BE PLACED ON AN 80 FEET SPACING UNLESS OTHERWISE SHOWN IN THE PLANS.

2" FOR ASPHALT OR CONCRETE PAVEMENT
6" FOR BITUMINOUS SURFACE TREATMENT

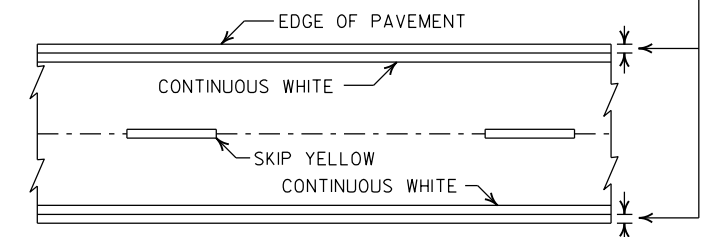


PAVEMENT EDGE LINE MARKING

NOTE:
THE RED LENS OF THE TYPE II R.P.M. SHALL FACE THE INCORRECT TRAFFIC MOVEMENT.

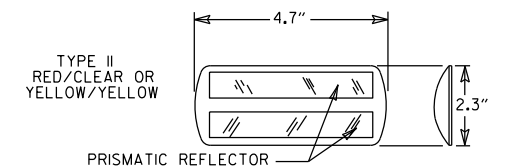

NOTE:
DIMENSIONS SHOWN FOR RAISED PAVEMENT MARKERS ARE TYPICAL. THE CONTRACTOR MAY SUBSTITUTE SIMILAR MARKERS WITH THE APPROVAL OF THE ENGINEER. REQUESTING APPROVAL FOR SIMILAR MARKERS MAY BE MADE BY REFERRING TO THE ARDOT QUALIFIED PRODUCTS LIST.

 

DETAIL OF STANDARD RAISED PAVEMENT MARKERS

2-27-20	REVISED STOP LINE DETAILS	
6-1-17	ADDED YIELD LINE DETAIL	
5-12-16	REVISED LINE WIDTHS, SPACING, & NOTES	
9-12-13	REVISED DETAIL OF STANDARD RAISED PAVEMENT MARKERS	
11-17-10	REVISED GENERAL NOTES & REMOVED PLOWABLE PVMT MRKRS	
11-18-04	REVISED NOTE 2 & GENERAL NOTES	
8-22-02	ADDED CROSSWALK & STOPBAR DTLS.	
7-02-98	ADDED DETAILS OF STD. RAISED PAV'T. MARKERS	
4-26-96	REV. NOTES 3&4; ADDED R.P.M.	
9-30-80	DRAWN	1-9-30-80
DATE	REVISION	FILMED

ARKANSAS STATE HIGHWAY COMMISSION


PAVEMENT MARKING DETAILS

STANDARD DRAWING PM-1

STEEL FABRICATION: REINFORCING STEEL FABRICATION SHALL CONFORM TO THE DIMENSIONS LISTED IN THE TABLE BELOW:

BAR SIZE	PIN DIAMETER	HOOK EXTENSION "K"
3	2 1/4"	4"
4	3 "	4 1/2"
5	3 3/4"	5"
6	4 1/2"	6"
7	5 1/4"	7"
8	6"	8"

IF THE OVERALL HEIGHT OF THE HOOK (SEE DIAGRAM BELOW) FOR A "b", "bl", "b2" or "b3" BENT BAR IS GREATER THAN THE CORRESPONDING TOP OR BOTTOM SLAB THICKNESS, LESS 2 3/4 INCHES, EACH BENT BAR SHALL BE REPLACED WITH ONE HOOKED BAR AND ONE STRAIGHT BAR, USING LENGTHS AS SHOWN IN THE TABLE BELOW. THE TWO BARS SHALL BE THE SAME DIAMETER AS, AND PLACED AT THE SAME SPACING AS, THE "b", "bl", "b2" OR "b3" BENT BARS THEY REPLACE.

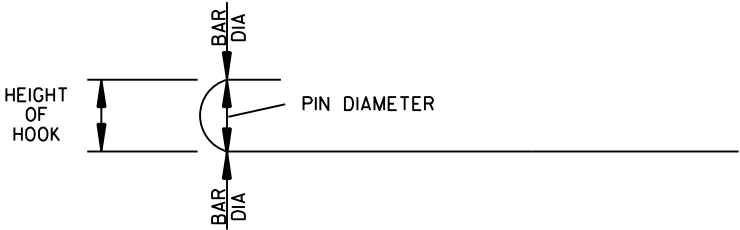

NOTE: DIMENSIONS OF BARS ARE MEASURED OUT TO OUT OF BARS.

OVERALL HEIGHT OF HOOKED BAR DIAGRAM


THE HOOKED BARS SHALL BE PLACED IN THE BOTTOM OF THE TOP SLAB AND THE TOP OF THE BOTTOM SLAB. THE STRAIGHT BARS SHALL BE PLACED IN THE TOP OF THE TOP SLAB AND THE BOTTOM OF THE BOTTOM SLAB. SEE TABLE BELOW FOR LENGTHS OF REPLACEMENT HOOKED AND STRAIGHT BARS.

FOR SKEWED CULVERTS, THE REPLACEMENT STRAIGHT BAR MAY HAVE TO BE CUT IN FIELD TO FIT.

REPLACEMENT BAR LENGTHS TABLE

BAR SIZE: "b", "bl", "b2" OR "b3"	LENGTH OF HOOKED BAR	LENGTH OF STRAIGHT BAR
#4	L + 1' - 0"	SEE "c" BAR LENGTH
#5	L + 1' - 2"	SEE "c" BAR LENGTH
#6	L + 1' - 4"	SEE "c" BAR LENGTH
#7	L + 1' - 8"	SEE "c" BAR LENGTH
#8	L + 1' - 10"	SEE "c" BAR LENGTH
#9	L + 2' - 6"	SEE "c" BAR LENGTH

L = "OW" - 3 INCHES

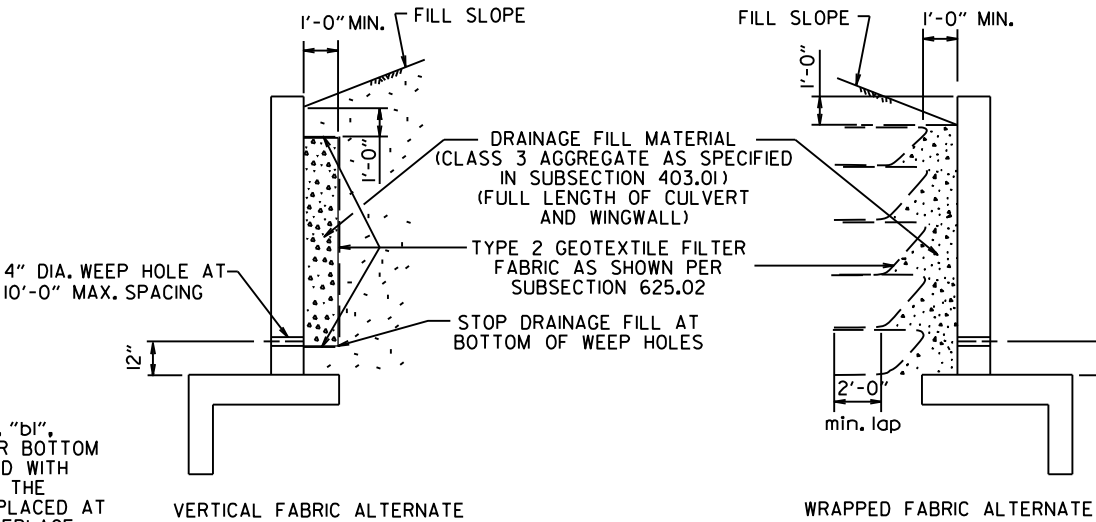

WINGWALL & CULVERT DRAINAGE DETAIL

REINFORCED CONCRETE BOX CULVERT GENERAL NOTES

CONCRETE SHALL BE CLASS S WITH A MINIMUM 28 DAY COMPRESSIVE STRENGTH OF 3500 PSI.

REINFORCING STEEL SHALL BE AASHTO M 31OR M 53, GRADE 60.

CONSTRUCTION AND MATERIALS FOR WINGWALL & CULVERT DRAINAGE, INCLUDING WEEP HOLES AND GRANULAR MATERIAL, SHALL BE SUBSIDIARY TO THE BID ITEM, "CLASS S CONCRETE".

MEMBRANE WATERPROOFING SHALL CONFORM TO THE REQUIREMENTS OF SECTION 815 OF THE STANDARD SPECIFICATIONS.


MEMBRANE WATERPROOFING SHALL BE APPLIED TO ALL CONSTRUCTION JOINTS IN THE TOP SLAB AND THE SIDEWALLS OF R.C. BOX CULVERTS AS DIRECTED BY THE ENGINEER. NO PAYMENT SHALL BE MADE FOR THIS ITEM, BUT PAYMENT WILL BE CONSIDERED TO BE INCLUDED IN THE VARIOUS ITEMS BID FOR THE R.C. BOX CULVERT.

REINFORCING STEEL TOLERANCES: THE TOLERANCES FOR REINFORCING STEEL SHALL MEET THOSE LISTED IN "MANUAL OF STANDARD PRACTICE" PUBLISHED BY CONCRETE REINFORCING STEEL INSTITUTE (CRSI) EXCEPT THAT THE TOLERANCE FOR TRUSS BARS SUCH AS FIGURE 3 ON PAGE 7-4 OF THE CRSI MANUAL SHALL BE MINUS ZERO TO PLUS 1/2 INCH.

WEEP HOLES IN BOX CULVERT WALLS SHALL HAVE A MAXIMUM HORIZONTAL SPACING OF 10'-0" AND SHALL BE SPACED TO CLEAR ALL REINFORCING STEEL. THE DRAIN OPENING SHALL BE 4" DIAMETER AND SHALL BE PLACED 12" ABOVE THE TOP OF THE BOTTOM SLAB.

WEEP HOLES IN WINGWALLS SHALL HAVE A MAXIMUM HORIZONTAL SPACING OF 10'-0" AND SHALL BE SPACED TO CLEAR ALL REINFORCING STEEL. THERE SHALL BE A MINIMUM OF TWO (2) WEEP HOLES IN EACH WINGWALL. THE DRAIN OPENING SHALL BE 4" DIAMETER AND SHALL BE PLACED 12" ABOVE THE TOP OF THE WINGWALL FOOTING.



THE REQUIREMENTS SHOWN ON THIS DRAWING SHALL SUPERCEDE THE CORRESPONDING REQUIREMENTS ON ALL REINFORCED CONCRETE BOX CULVERT STANDARD DRAWINGS.

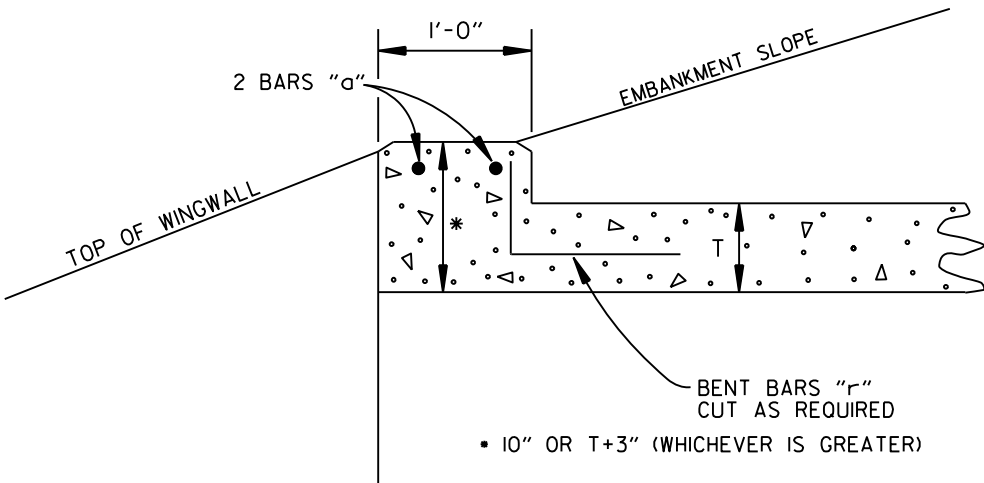



NOTE: FOR ALL SKEWED R.C. BOX CULVERTS THE LENGTH "K" OF THE MODIFIED HEADWALL SHALL BE EQUAL TO THE ROADWAY LENGTH "RL". THE ENDS OF THE HEADWALL SHALL BE CONSTRUCTED PARALLEL TO THE SKEW ANGLE OF THE BOX CULVERT.

R.C. BOX CULVERT HEADWALL MODIFICATIONS





7/26/12	REV. DRAINAGE FILL MATERIAL & DETAIL		ARKANSAS STATE HIGHWAY COMMISSION
12/15/11	REQUIRE WEEP HOLES IN BOX CULVERT WALLS		
5-25-06	REV. GEN. NOTES AND DETAILS FOR WEEP HOLES; BAR DIAGRAM		
11-16-01	ADDED WINGWALL DRAINAGE DETAIL/EDITED GEN. NOTES		REINFORCED CONCRETE BOX CULVERT DETAILS
10-18-96	REV. ASTM REF. TO AASHTO & ADDED BAR DIAGRAM		
10-12-95	MOVED SOLID SODDING DETAIL TO RCB-2		
6-2-94	ADDED SOLID SODDING PLAN DETAIL		STANDARD DRAWING RCB-1
8-5-93	REVISED PIN DIAMETER TO SPECS.		
8-15-91	DRAWN AND ISSUED		
DATE	REVISION	DATE FILMED	

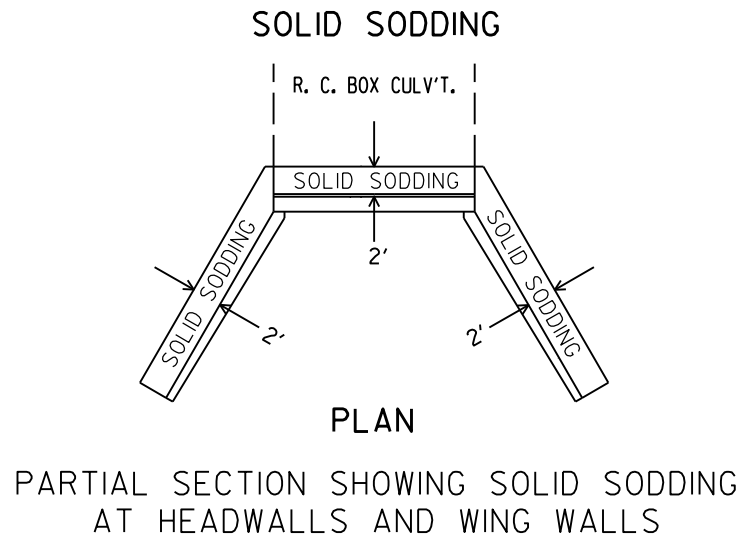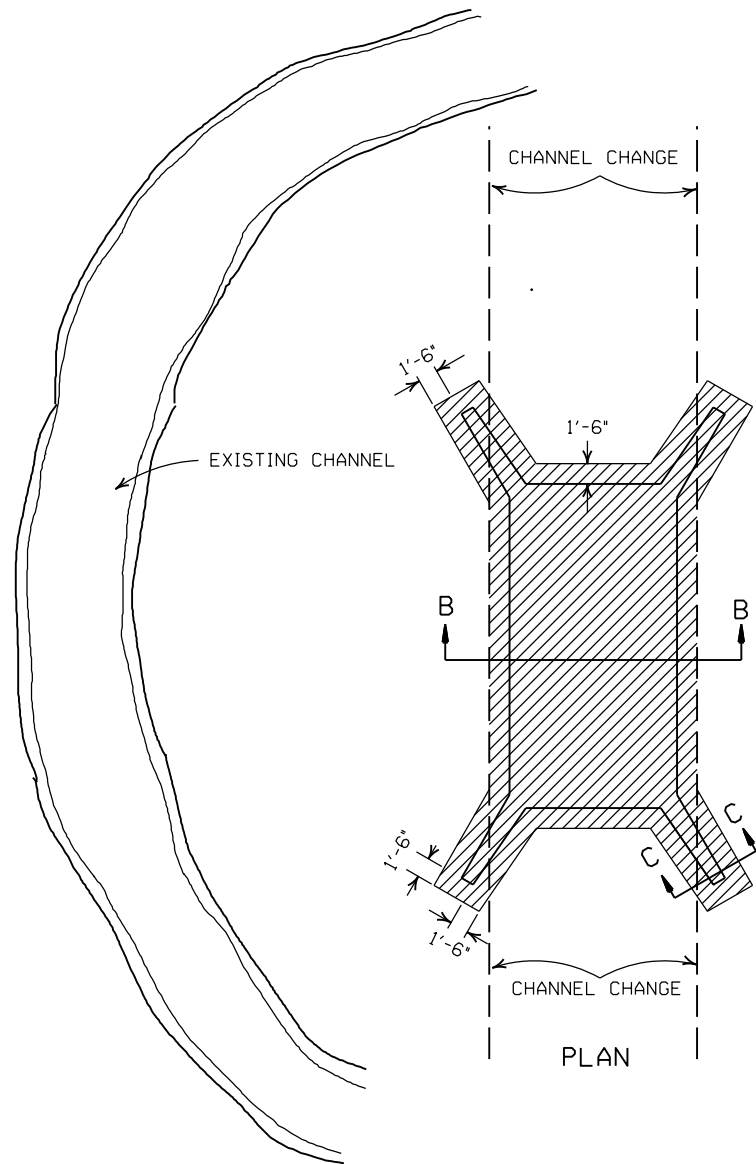

NOTE: LENGTH MEASURED ALONG THE CENTER OF 2' STRIP OF SOLID SODDING.

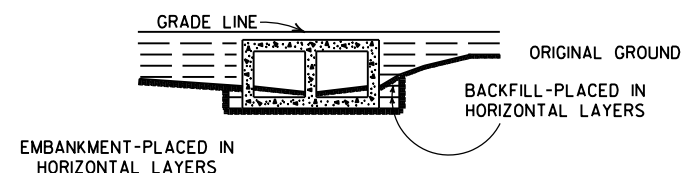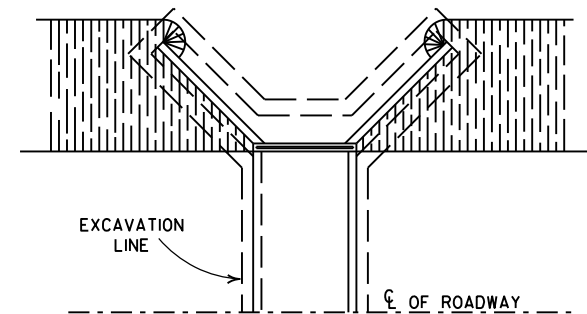

BACKFILL DETAILS FOR BOX CULVERT

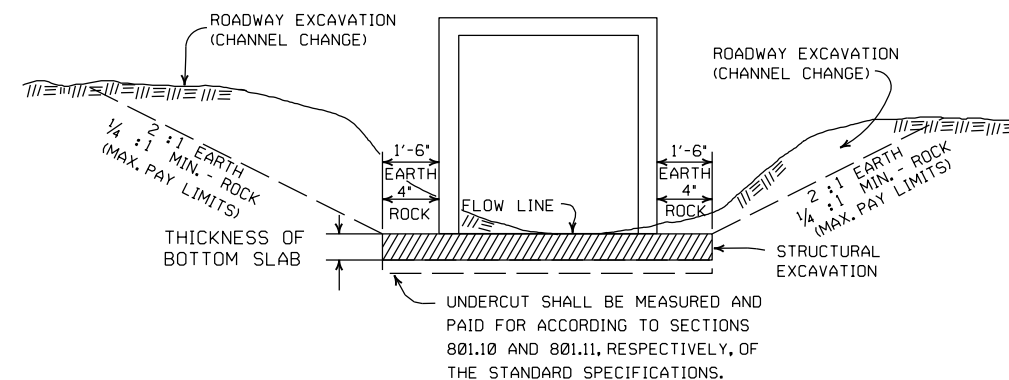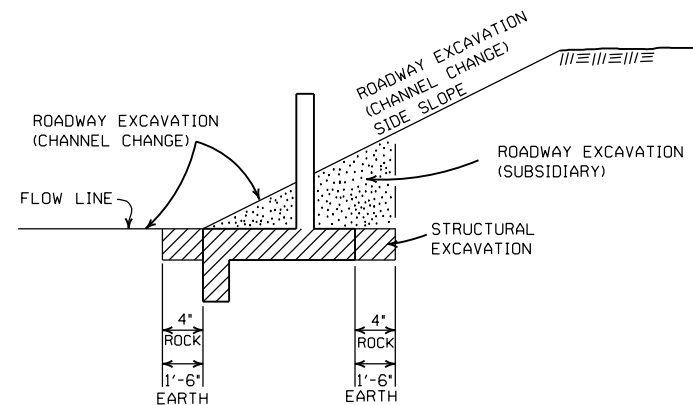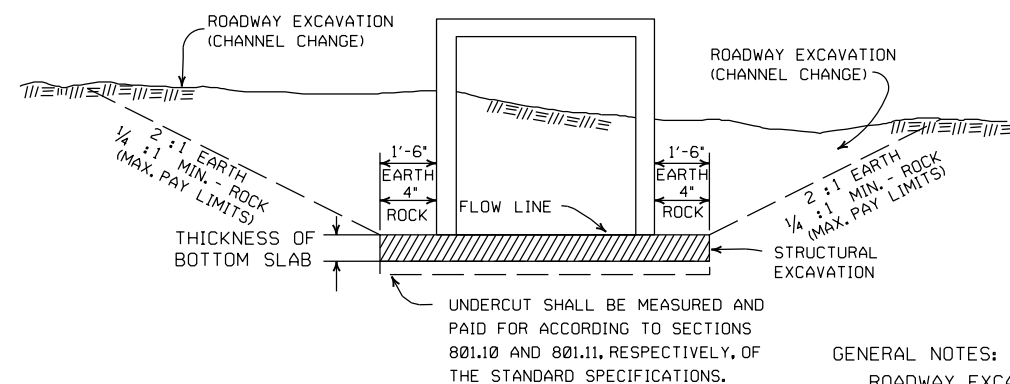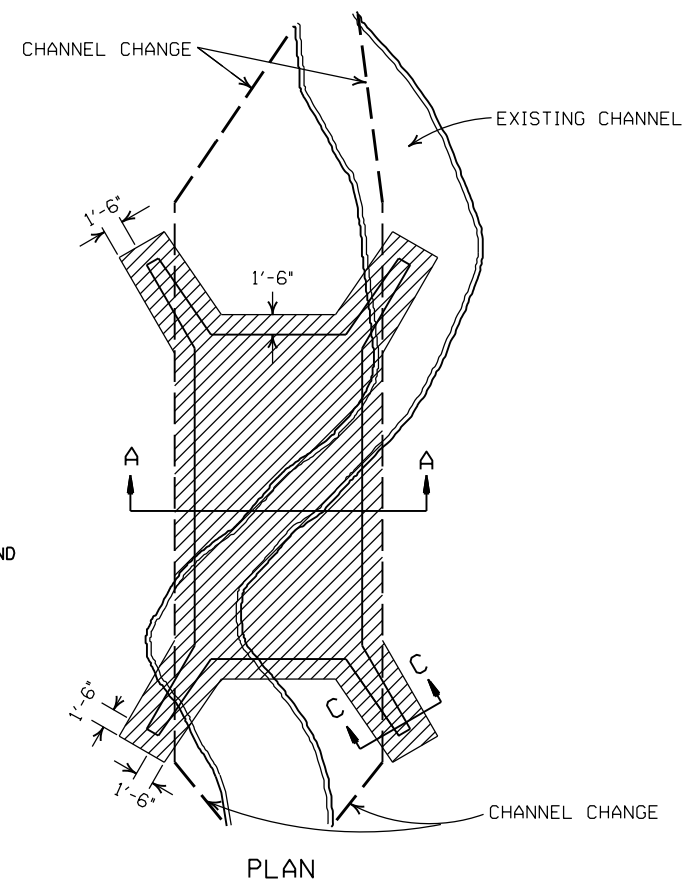

DETAILS THROUGH EXISTING CHANNELS

GENERAL NOTES:

ROADWAY EXCAVATION (CHANNEL CHANGE) WILL BE PAID FOR AT R.C. BOX CULVERT LOCATIONS. IT WILL BE PAID TO THE LIMITS ACTUALLY CUT AND WILL BE CONFINED TO THAT PORTION OF THE INDICATED AREA THAT IS ABOVE THE FLOW LINE. ROADWAY EXCAVATION (CHANNEL CHANGE) SHALL BE MEASURED BY CROSS SECTIONS AND VOLUMES COMPUTED BY AVERAGE END AREA METHOD. ALL CHANNEL CHANGES SHALL BE BROUGHT TO GRADE PRIOR TO MAKING ANY EXCAVATION FOR STRUCTURES.

EXCAVATION FOR STRUCTURES WILL BE PAID FOR AT ALL R.C. BOX CULVERT LOCATIONS. IT WILL BE PAID TO THE LIMITS SHOWN AND SHALL BE CONFINED TO THAT PORTION OF THE INDICATED AREA THAT IS BELOW THE CHANNEL FLOW LINE.



ROADWAY EXCAVATION SHOWN IN SECTION C-C ABOVE AS SUBSIDIARY WILL NOT BE MEASURED OR PAID FOR DIRECTLY, BUT PAYMENT WILL BE CONSIDERED TO BE INCLUDED IN THE VARIOUS ITEMS OF EXCAVATION.

DATE	REVISION	FILMED
11-20-03	REVISED SECTION A-A NOTE	
8-22-02	REVISED SECTION B-B NOTE	
10-12-95	COMBINED 1891B AND 1888A	
1-4-83	REVISED GENERAL NOTES AND ADDED MAXIMUM PAY LIMIT NOTES.	674-1-4-83
2-2-76	EXCAV. PAY LIMITS	917-2-2-76
10-2-72	REVISED AND REDRAWN	564-10-16-72

ARKANSAS STATE HIGHWAY COMMISSION

EXCAVATION PAY LIMITS, BACKFILL, & SOLID SODDING FOR BOX CULVERTS

STANDARD DRAWING RCB-2

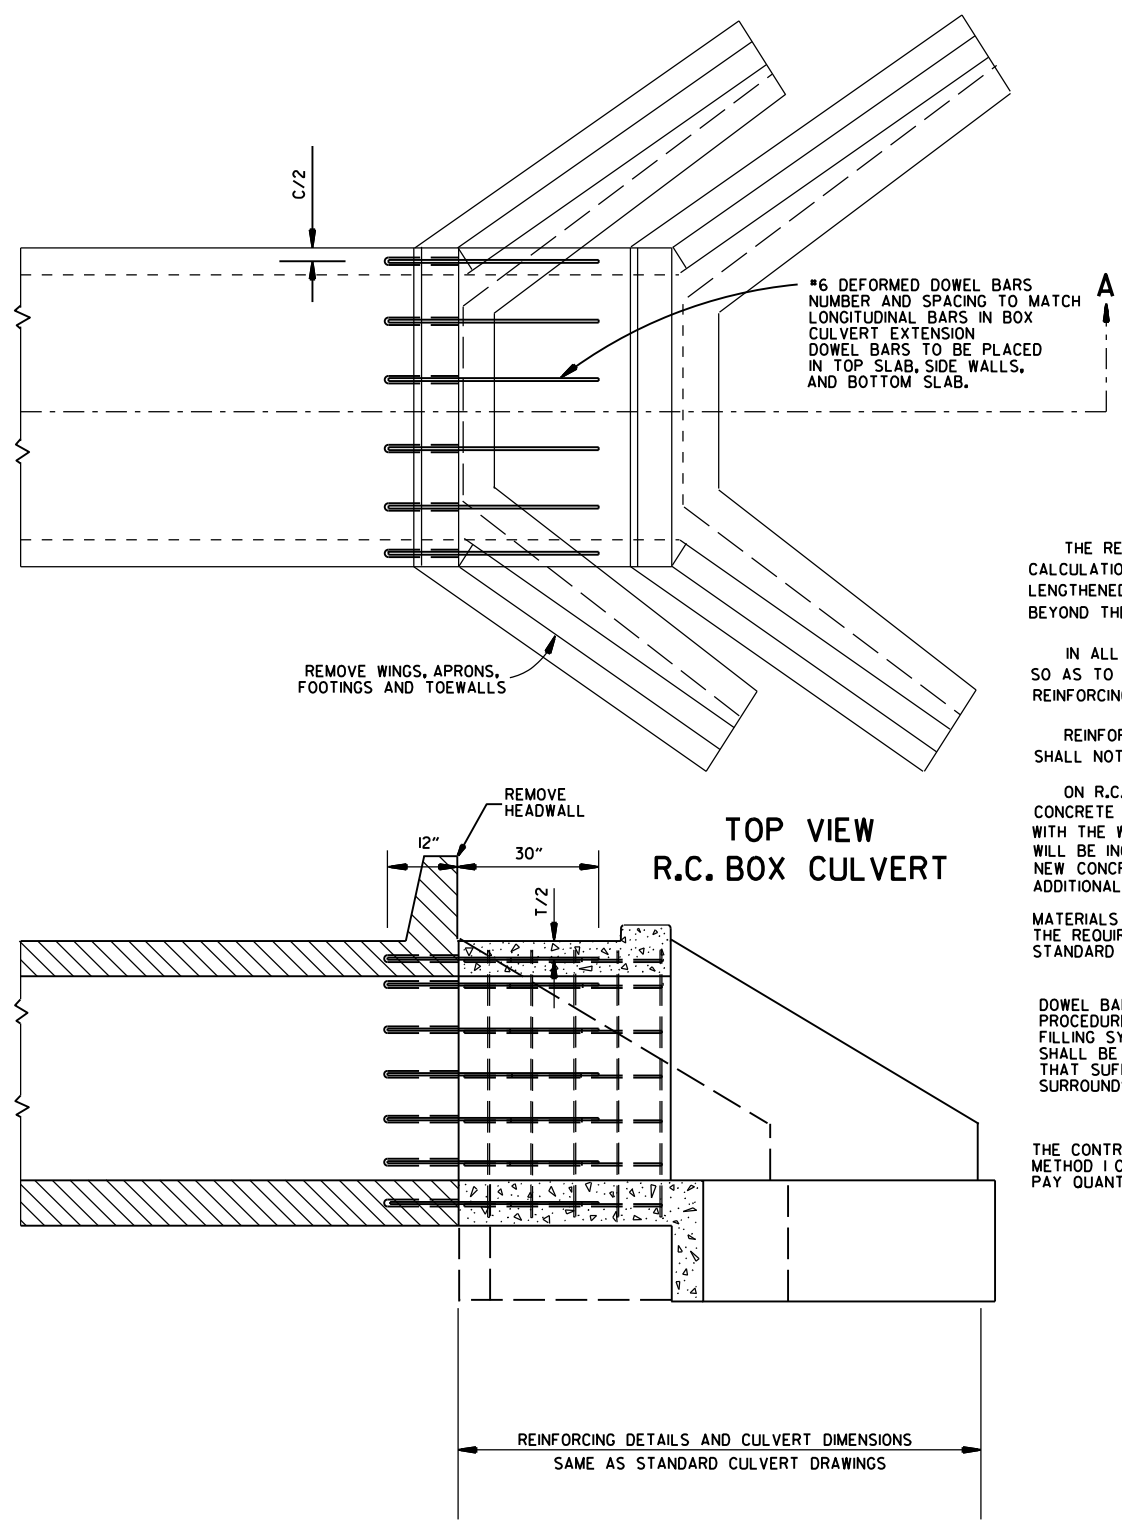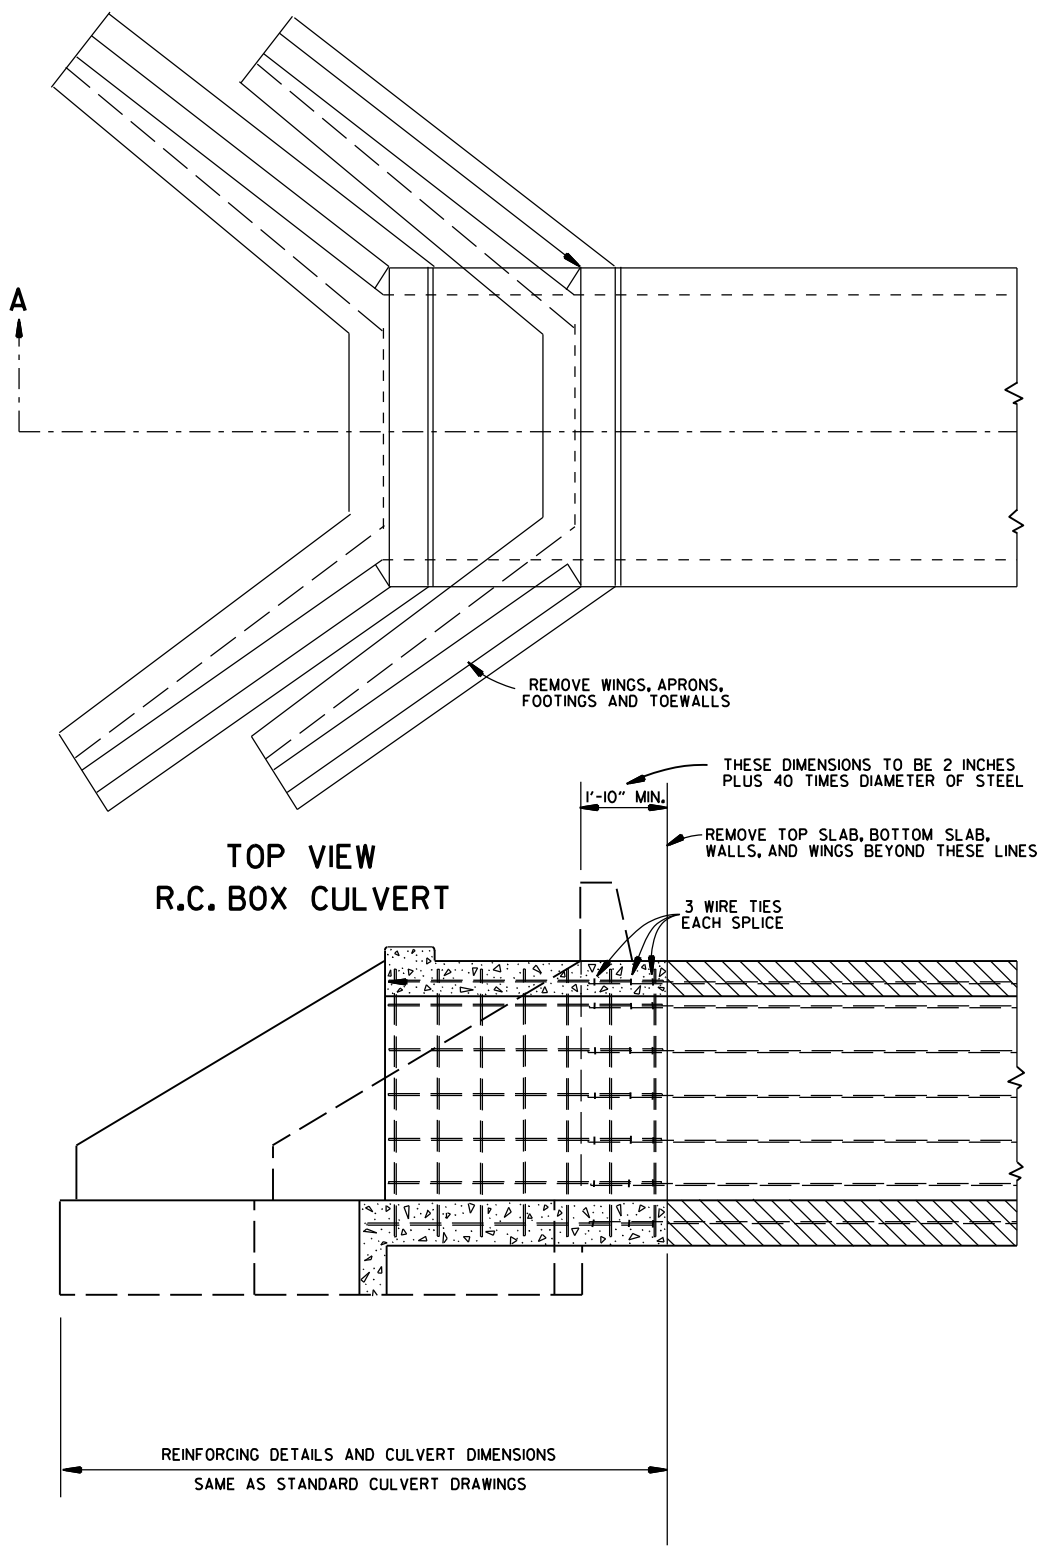




- GENERAL NOTES
- THE RESIDENT ENGINEER WILL MAKE INDIVIDUAL CALCULATIONS OF QUANTITIES FOR EACH STRUCTURE LENGTHENED, MAKING NO ALLOWANCE FOR OVERBREAKAGE BEYOND THE LINES INDICATED.
- IN ALL INSTANCES CONCRETE SHALL BE REMOVED SO AS TO PERMIT FULL 40 DIAMETER SPLICE OF REINFORCING STEEL.
- REINFORCING STEEL REMOVED FROM EXISTING STRUCTURE SHALL NOT BE REUSED IN CONSTRUCTING EXTENSION.
- ON R.C. BOX CULVERTS THAT HAVE AN EXISTING CONCRETE APRON; THE CONCRETE APRON SHALL BE REMOVED WITH THE WINGS. THE COST OF REMOVING ALL OLD CONCRETE WILL BE INCLUDED IN THE PRICE BID PER CUBIC YARD FOR NEW CONCRETE OF THE CLASS SPECIFIED AND NO ADDITIONAL COMPENSATION WILL BE ALLOWED.
- MATERIALS FOR SECURING DOWEL BARS SHALL MEET THE REQUIREMENTS OF SECTION 507.02 OF THE STANDARD SPECIFICATIONS.
- DOWEL BARS SHALL BE INSTALLED AS FOLLOWS: THE DRILLING PROCEDURE SHALL BE APPROVED BY THE ENGINEER. THE FILLING SYSTEM SHALL BE APPROVED BY THE ENGINEER. AND SHALL BE AN INJECTION-TYPE SYSTEM WHICH WILL INSURE THAT SUFFICIENT MATERIAL IS INJECTED SO IT COMPLETELY SURROUNDS THE BARS AND FILLS THE HOLES.
- THE CONTRACTOR SHALL HAVE THE OPTION OF USING EITHER METHOD 1 OR METHOD 2. REGARDLESS OF WHICH METHOD IS USED, PAY QUANTITIES WILL BE CALCULATED BASED ON METHOD 1.

USE FOR METHOD
1
1
1&2
1&2
2
2
1&2


NOTE:
NO PART OF THIS STANDARD IS TO BE USED FOR ANY DETAILS RELATIVE TO NEW CONSTRUCTION.
SEE STANDARD DRAWING LISTED IN TABULATION OF STRUCTURES FOR ALL NEW CONSTRUCTION DETAILS.

			ARKANSAS STATE HIGHWAY COMMISSION
			METHOD OF EXTENDING EXISTING R.C. BOX CULVERTS
			STANDARD DRAWING RCB-3
10-12-95	CHANGED DRAWING * FROM 144-A		
4-1-93	ADDED GENERAL NOTE		
10-1-92	ADDED ALT. METHOD OF EXTENSION		
11-30-89	REDRAWN		
1-4-83	ELIMINATED CONCRETE CLASS		
12-20-56	RETRACED		
DATE	REVISION	DATE	FILM


DRAWER PLAN VIEW

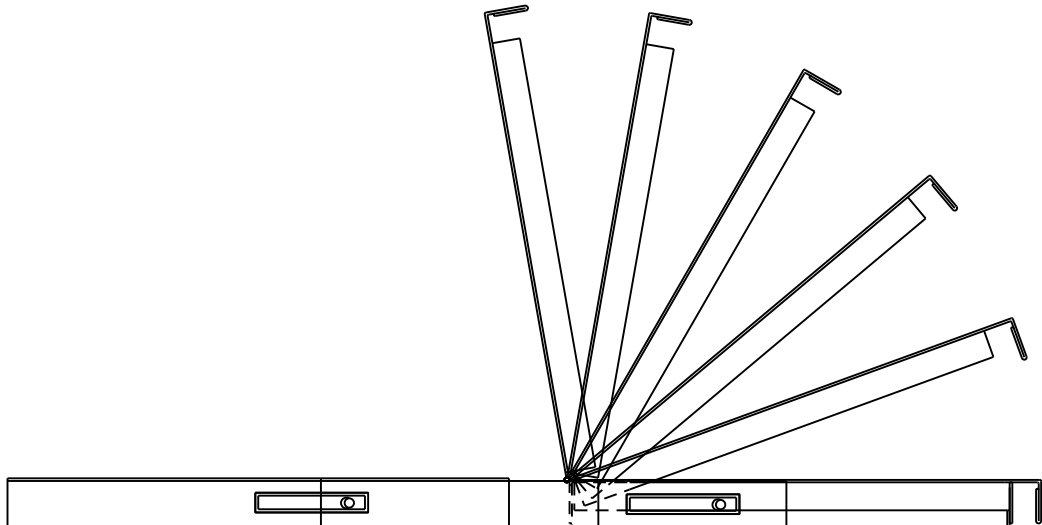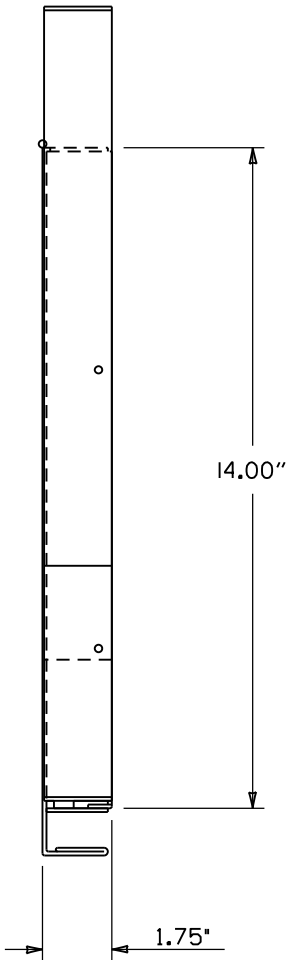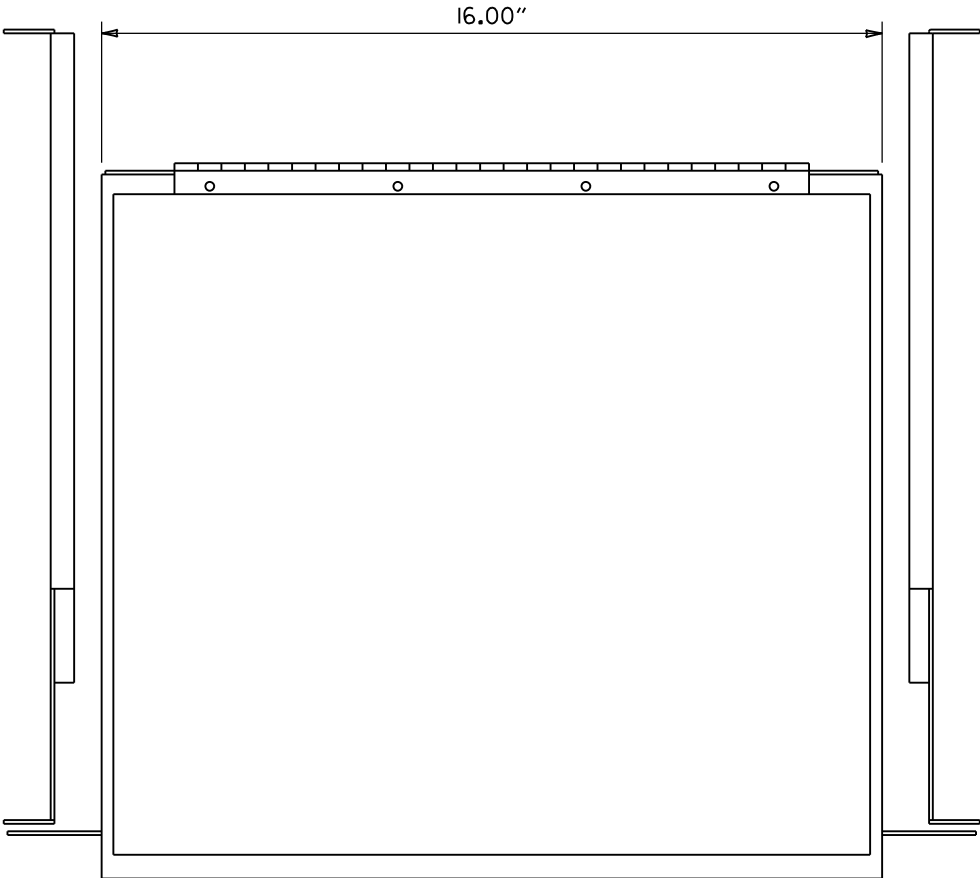

NOTES:
1. RIGHT HAND SLIDE SHOWN, LEFT SLIDE OPPOSITE.
2. GENERAL DEVICES (CC3002-99-0102) OR EQUAL AND CONTAINS (1) RIGHT HAND SLIDE ASSEMBLY, (1) LEFT HAND SLIDE ASSEMBLY.
3. ALL HARDWARE NECESSARY TO FASTEN SLIDE ASSEMBLY TO UNDERSIDE OF CONTROLLER SHELF SHALL BE INCLUDED.

 


FRONT VIEW

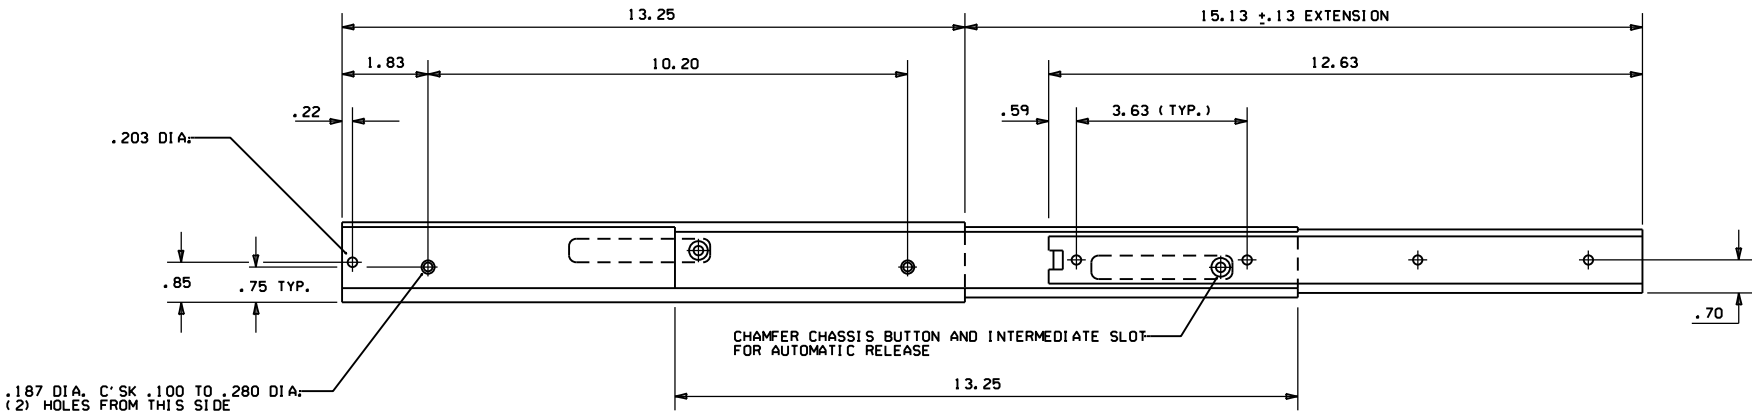


RIGHT SIDE ASSEMBLY

			ARKANSAS STATE HIGHWAY COMMISSION
			CONTROLLER CABINET UTILITY DRAWER
9-12-13	ISSUED AS STANDARD DRAWING		
6-15-05	ISSUED		
DATE	REVISION	DATE	FILM
			STANDARD DRAWING SD-5



CONDUIT ENTRY TO EXISTING POLE BASE

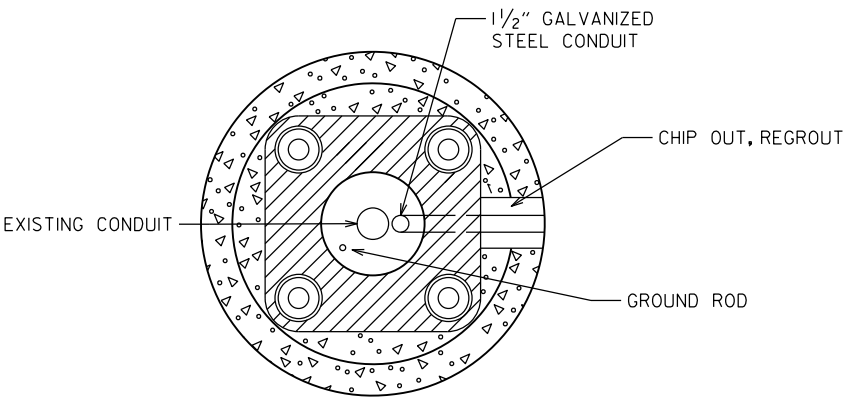



ANCHOR BASE

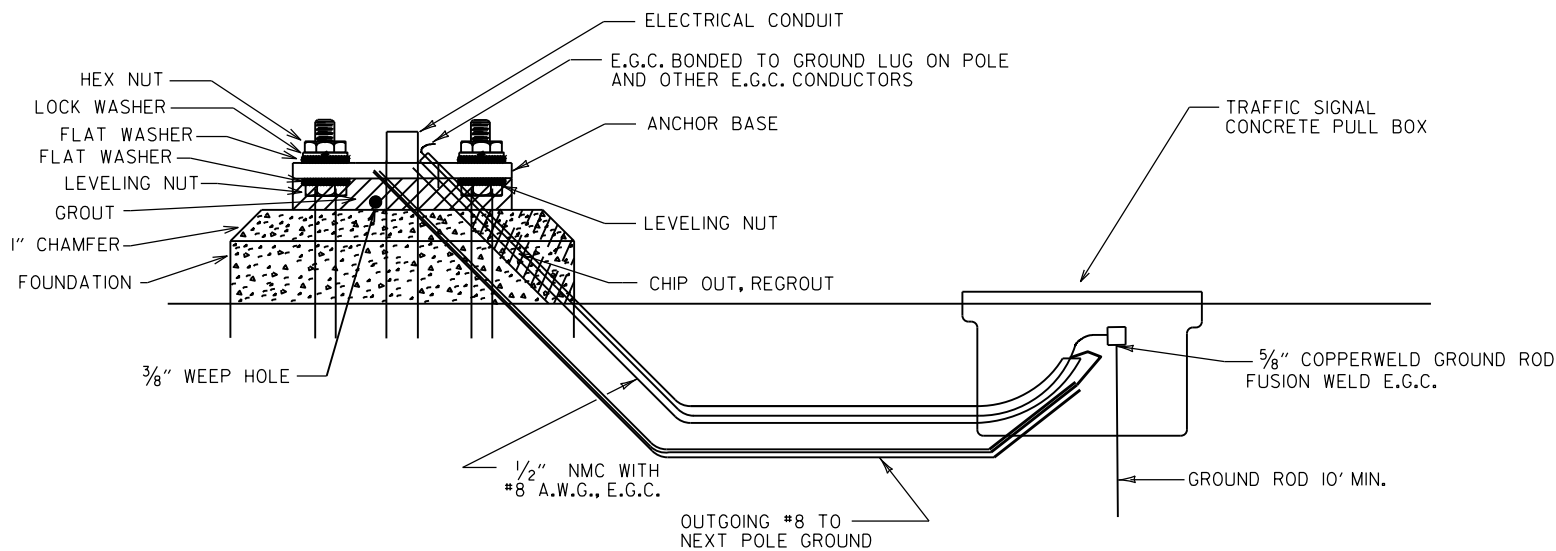

CONDUIT ENTRY TO EXISTING CONTROLLER CABINET

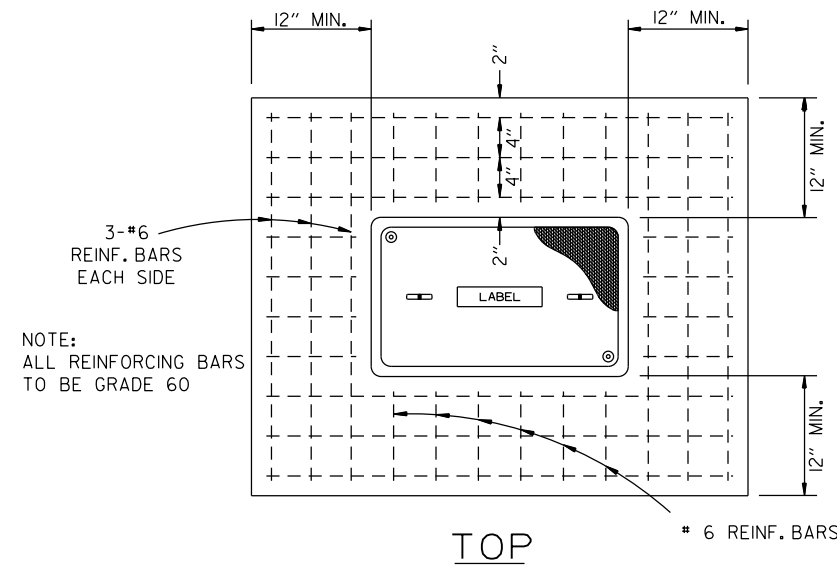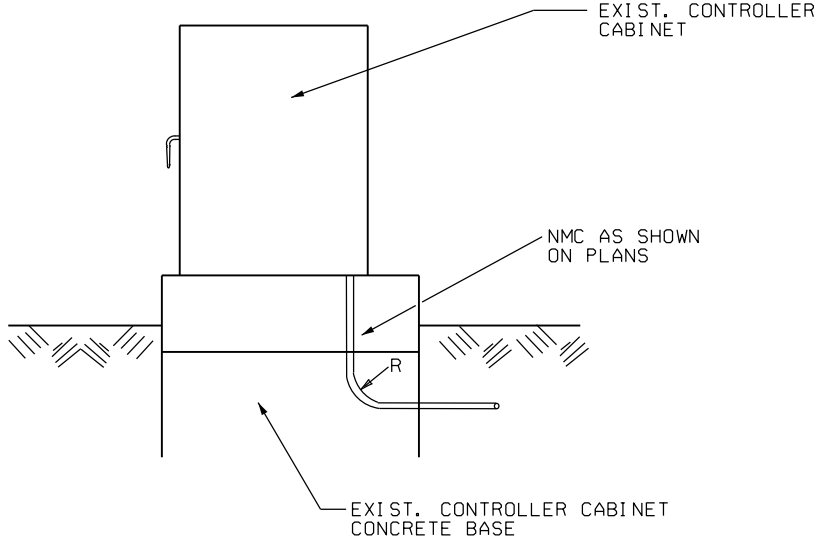

TYPE "HD" CONCRETE PULL BOX DETAIL

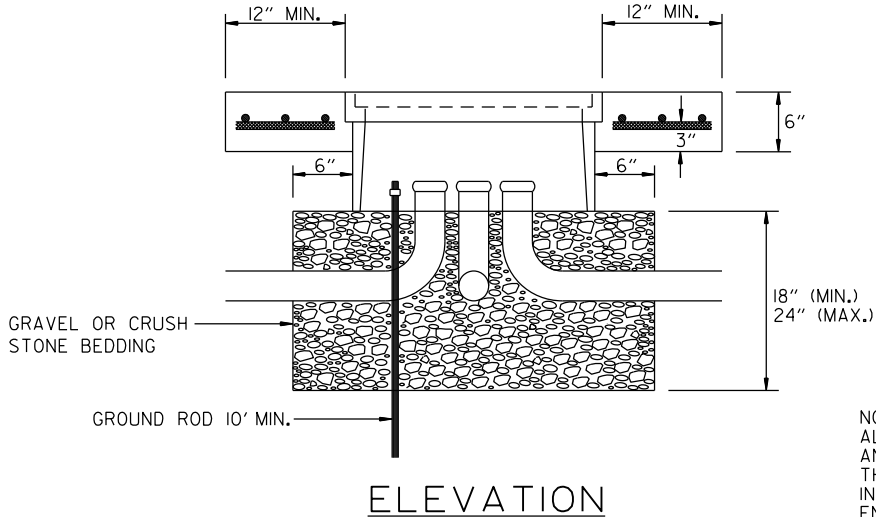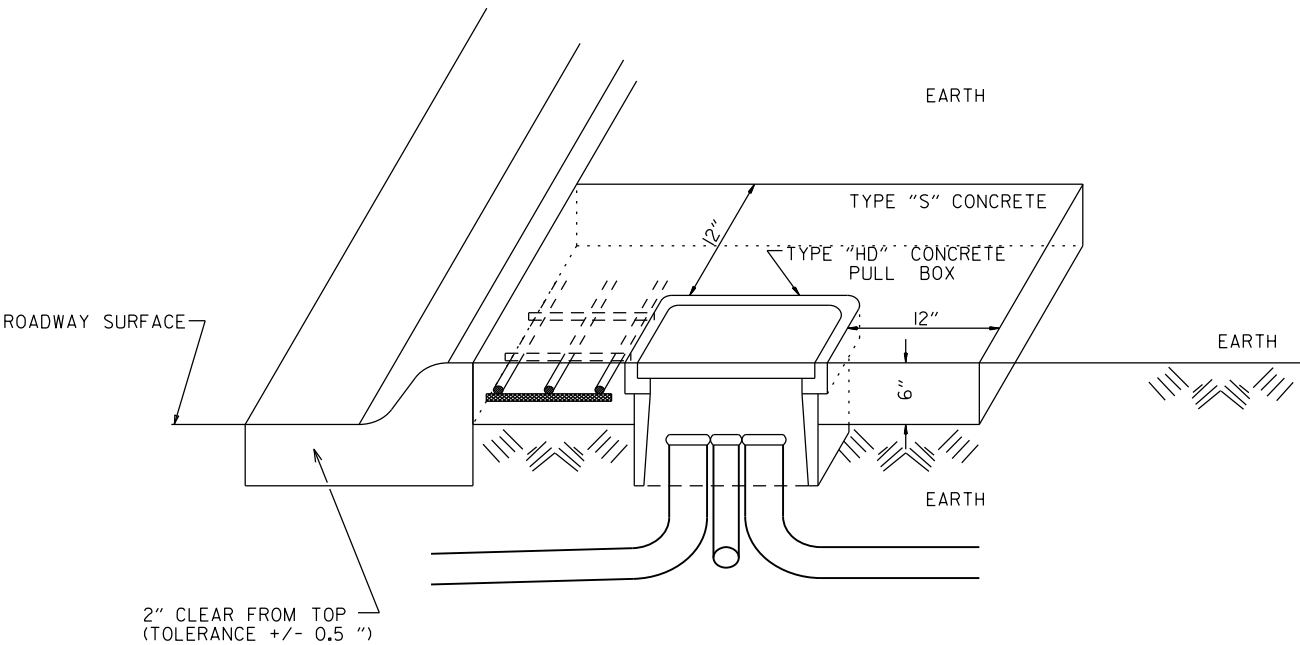



NOTE:
ALL TYPE 1 HD, TYPE 2 HD, AND TYPE 3 HD CONCRETE PULL BOXES ARE INSTALLED WITH AN APRON OF CONCRETE 12" WIDE AND 6" IN DEPTH. ALL PAYMENT SHALL BE INCLUDED IN THE PRICE OF THE TYPE HD CONCRETE PULL BOX. THE CONCRETE PULL BOX SHALL BE INSTALLED FLUSH TO SURROUNDING GRADE UNLESS OTHERWISE INSTRUCTED BY THE ENGINEER. THE CONCRETE SHALL BE CLASS "S". THREE #6 REINFORCING BARS IN THE APRON ON ALL SIDES OF THE CONCRETE PULL BOX IS REQUIRED IN CONCRETE.

DATE	REVISION	FILMED
02-13-24	REVISED NOTES AND TYPE "HD" CONCRETE PULL BOX DETAILS	
11-16-17	REVISED NOTES	
09-02-15	REVISED PULL BOX DEPTH	
09-12-13	ISSUED AS STANDARD DRAWING	
05-21-09	REVISED GROUNDING	
07-31-08	ADDED & REVISED CONDUIT ENTRY	
06-23-04	REVISED CLEARANCE AT CURB ENTRY	
01-04-02	ADDED REINFORCING TO BOX APRON	
07-02-01	REVISED	
12-27-99	REVISED NOTES	
11-18-98	ISSUED	

ARKANSAS STATE HIGHWAY COMMISSION





HEAVY DUTY PULL BOX

STANDARD DRAWING SD-6

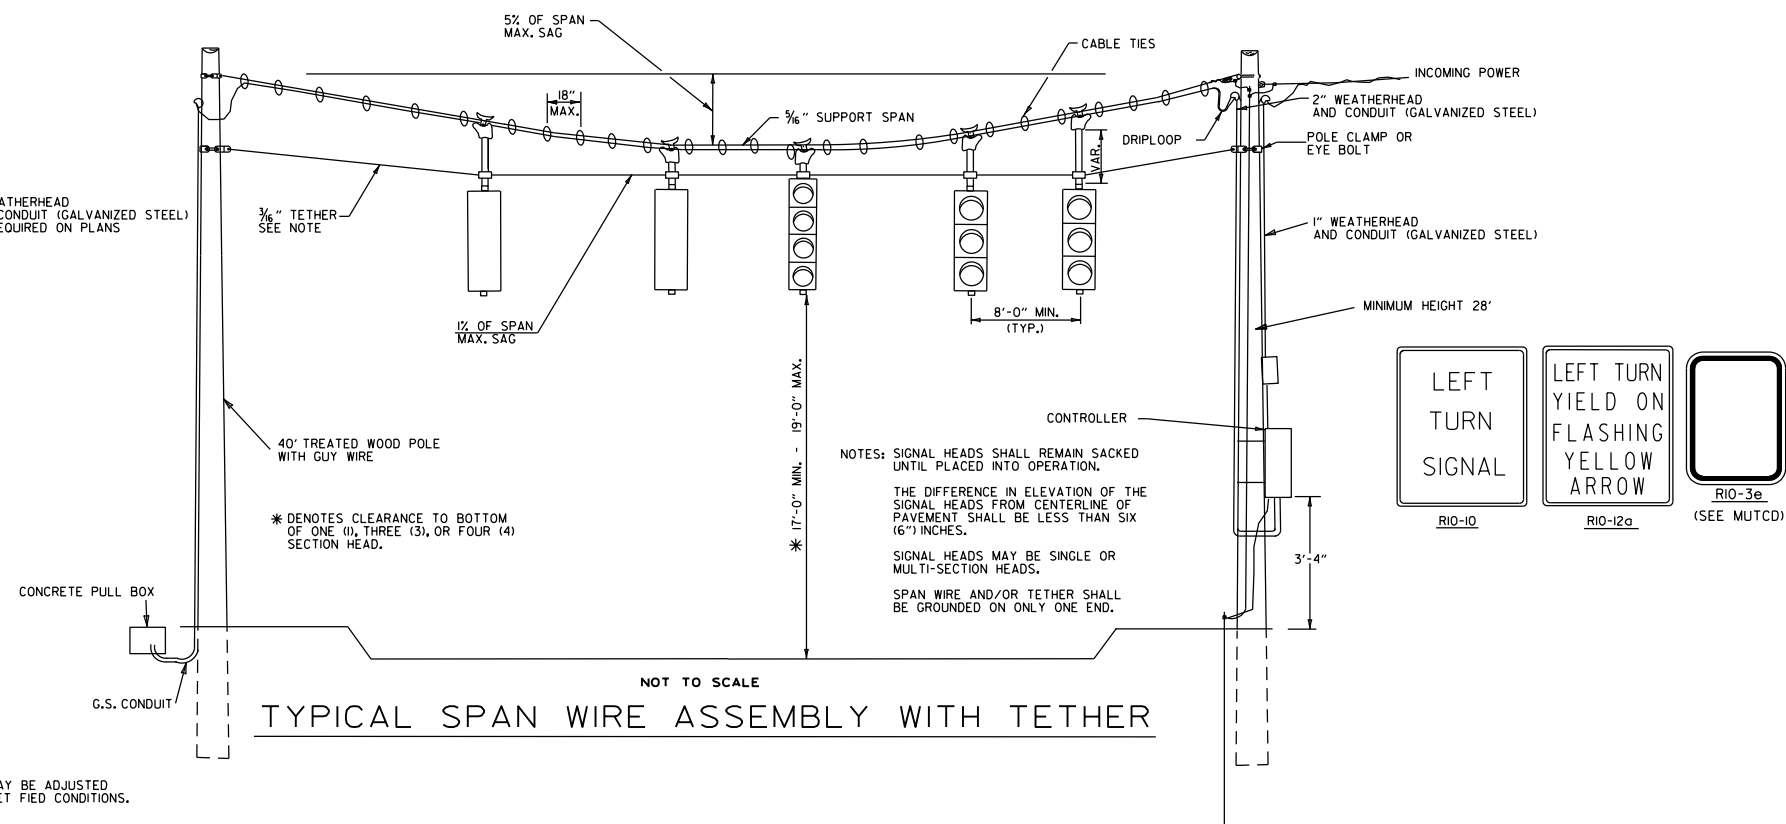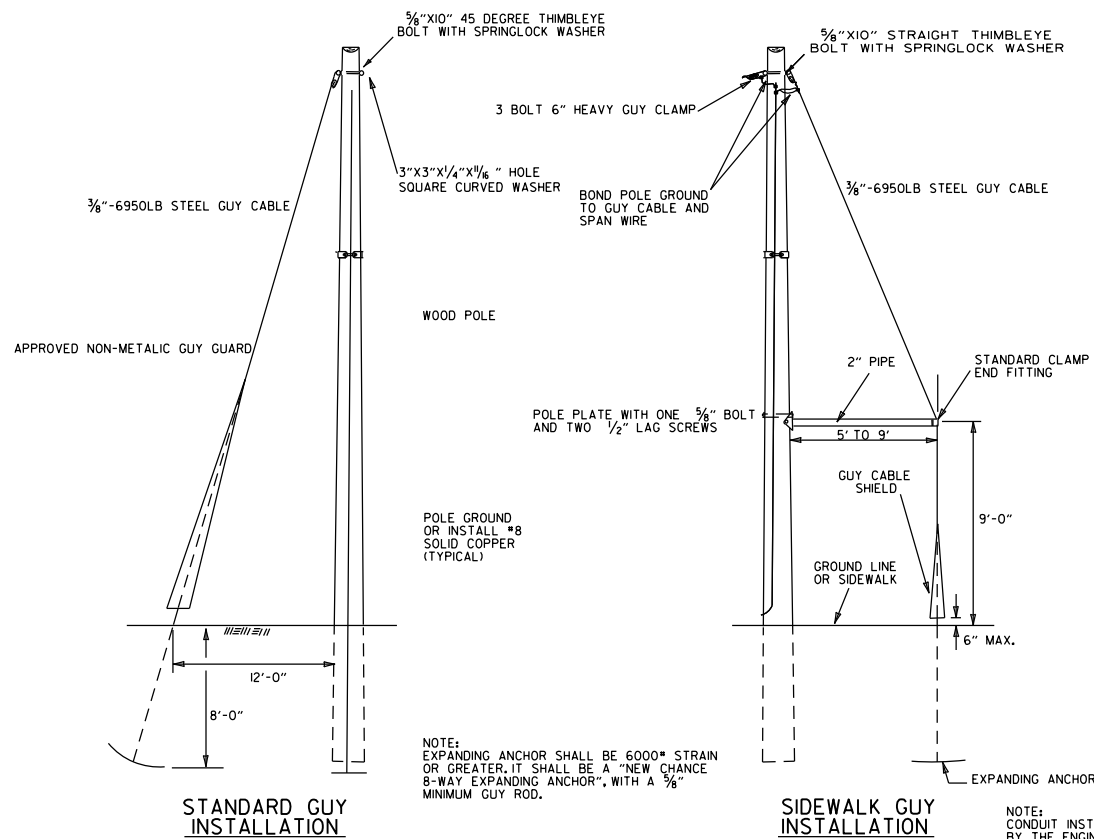

NOTES:
SPAN WIRE POLES SHALL BE MOUNTED A MINIMUM OF FOUR (4') FEET BEHIND CURB OR SHOULDER.
SPAN WIRE ASSEMBLIES WILL REQUIRE TETHER UNLESS OTHERWISE NOTED ON PLAN SHEETS.
CABLE TIES SHALL BE SUITABLE FOR OUTSIDE USE (BLACK).

THE CONTROLLER POWER SUPPLY GROUND BUSS SHALL BE BONDED TO THE FOUNDATION GROUND ROD WITH A #8 A.W.G. SOLID COPPER WIRE. ON EXISTING FOUNDATIONS WITH NO GROUND ROD, CONTRACTOR SHALL INSTALL A 10' X 5/8" COPPERWELD GROUND ROD.

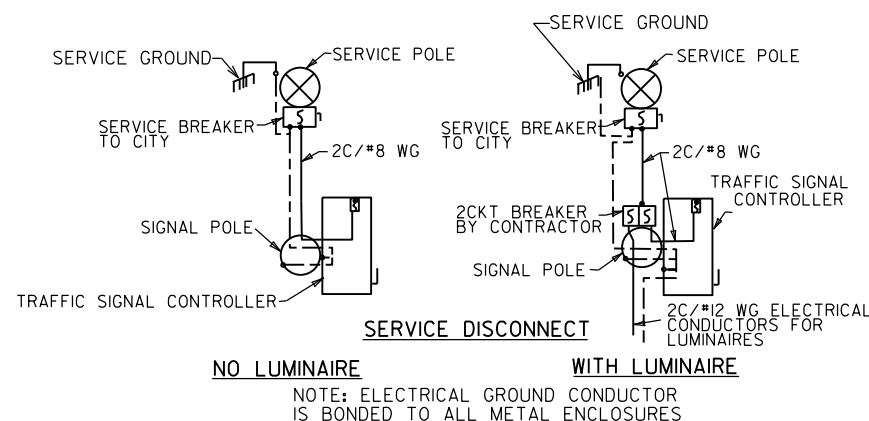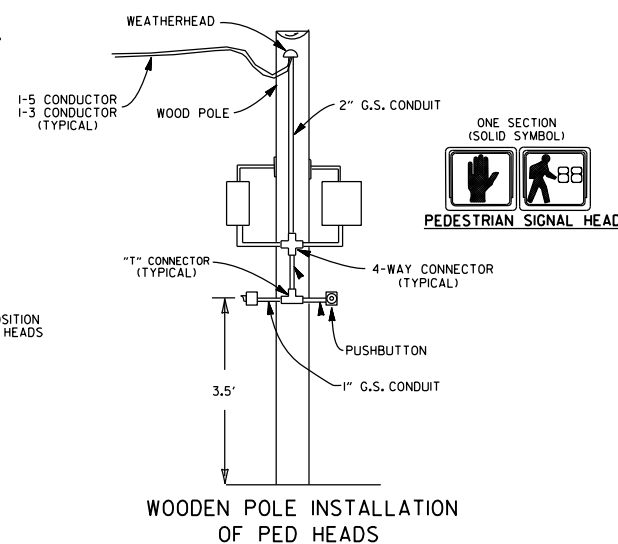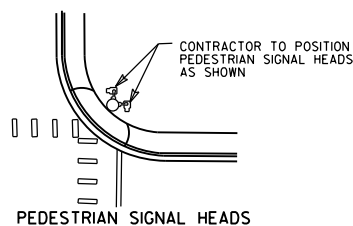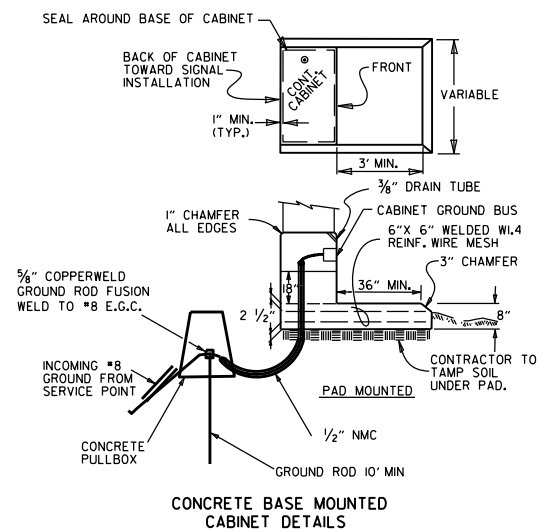

NOTES:
EACH ITEM "TRAFFIC SIGNAL HEAD (4 SEC., 1-WAY)" SHALL INCLUDE A SIGN (RIO-12a) AS SHOWN, ATTACHED TO THE MAST ARM OR SPAN ASSEMBLY 12" TO THE RIGHT OF THE SIGNAL HEAD UNLESS REMOVED WITHIN SIGNAL PLAN NOTES.
EACH ITEM "TRAFFIC SIGNAL HEAD (3 SEC., 1-WAY)", TO BE USED AS A LEFT TURN INDICATION ONLY, SHALL INCLUDE A SIGN (RIO-10) AS SHOWN, ATTACHED TO THE MAST ARM OR SPAN ASSEMBLY 12" TO THE RIGHT OF THE SIGNAL HEAD.

ALL SIGN BLANKS SHALL BE CONSTRUCTED OF ALUMINUM ALLOY (ASTM DESIGNATION B-209, ALLOY 5052-H38) WITH A THICKNESS OF 0.100 INCH.

ALL SIGN FACES SHALL BE CONSTRUCTED OF HIGH INTENSITY SHEETING (TYPE III) WITH SILKSCREEN LEGEND AND BORDER.


SIGNAL OPERATION NOTES:

FLASHING OPERATION - PRIOR TO NORMAL OPERATION, SIGNAL SHALL BE FLASHED FOR A PERIOD OF 3 TO 5 WORK DAYS. SIGNAL SHALL BE PLACED IN OPERATION ONLY ON A REGULAR WORK DAY, EXCEPT FRIDAY.

THE CONTRACTOR MAY BE REQUIRED TO ALTER THE FLASHING DISPLAY DURING THE TEMPORARY FLASH PERIOD. AT THE TIME THE INTERSECTION IS PLACED IN PERMANENT OPERATION, THE FLASH SEQUENCE SHALL THEN BE RETURNED TO THAT INDICATED ON THE PLAN SHEETS. NO ADDITIONAL COMPENSATION SHALL BE ALLOWED FOR THESE ALTERATIONS IN FLASH SEQUENCE.

CABINET NOTE:

UNLESS OTHERWISE DIRECTED BY THE ENGINEER, CABINET ORIENTATION SHALL BE SUCH THAT THE BACK OF THE CABINET IS PARALLEL TO THE STREET AND POSITIONED TO ALLOW VISIBILITY OF THE SIGNAL DISPLAY WHILE OBSERVING THE CONTROLLER FRONT PANEL.

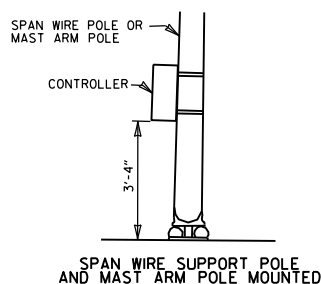

MINIMUM STRUCTURAL REQUIREMENTS:

DESIGN SPECIFICATIONS: AASHTO STANDARD SPECIFICATIONS FOR STRUCTURAL SUPPORTS FOR HIGHWAY SIGNS, LUMINAIRES AND TRAFFIC SIGNALS, 4TH EDITION (2001) WITH 2003 AND 2006 INTERIMS.

CONSTRUCTION SPECIFICATIONS: STANDARD SPECIFICATIONS FOR HIGHWAY CONSTRUCTION (CURRENT EDITION) WITH APPLICABLE SUPPLEMENTAL SPECIFICATIONS AND SPECIAL PROVISIONS.

BASE WIND SPEED: 90 MPH







STEEL MEMBERS CONSIDERED MAIN LOAD CARRYING MEMBERS WITH THICKNESS GREATER THAN 1/2" SHALL MEET THE LONGITUDINAL CHARPY V-NOTCH TEST SPECIFIED IN SUBSECTION 807.05 OF THE STANDARD SPECIFICATIONS.

02-13-24	REVISED SPECIAL SIGN TO RIO-12a SIGN	
11-16-17	REVISED NOTES, ADDED SPAN WIRE SUPPORT POLE DETAIL, ADDED PEDESTRIAN SIGNAL HEAD DETAIL	
02-27-14	REVISED NOTES.	
09-12-13	ISSUED AS STANDARD DRAWING	
07-21-11	REVISED PEDESTRIAN SIGN & GROUNDING	
04-17-08	REVISED TO 2001 AASHTO STANDARDS	
10-12-04	REV. CABINET ORIENTATION & SIGNAL OPERATION	
05-22-02	REV. TYP. SPAN WIRE ASSEMBLY	
12-27-99	REVISED	
11-18-98	REVISION TO NOTES	
11-21-95	ISSUED	
DATE	REVISION	FILMED


ARKANSAS STATE HIGHWAY COMMISSION

SPAN WIRE ASSEMBLY
WOOD POLE

STANDARD DRAWING SD-7

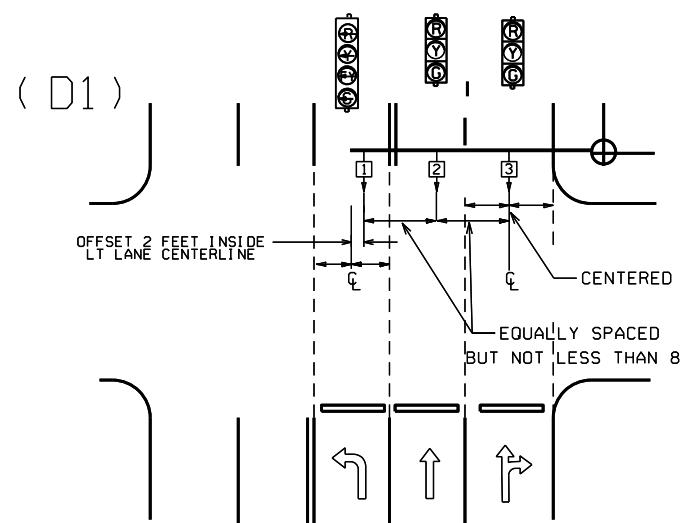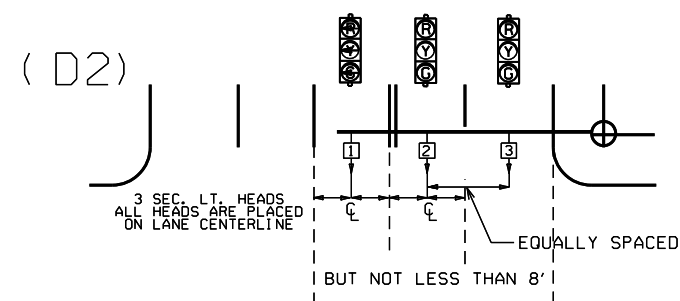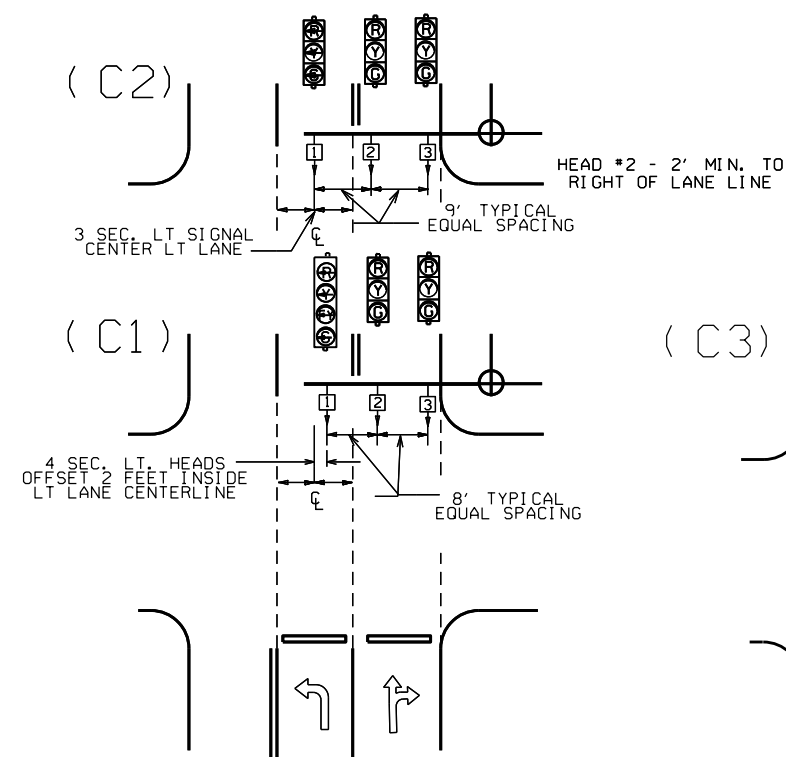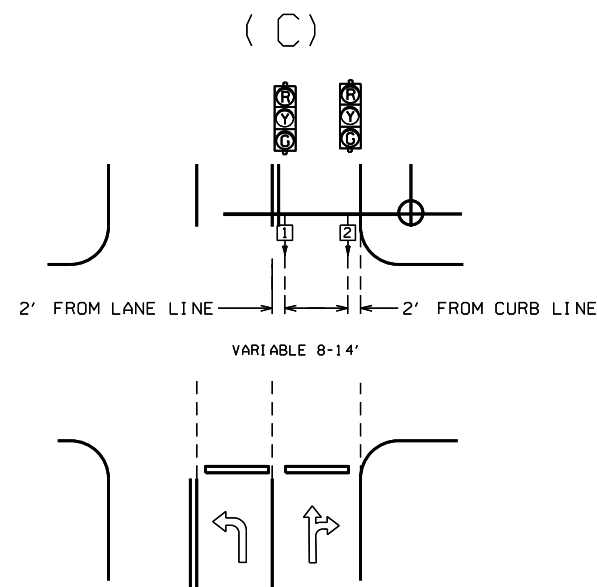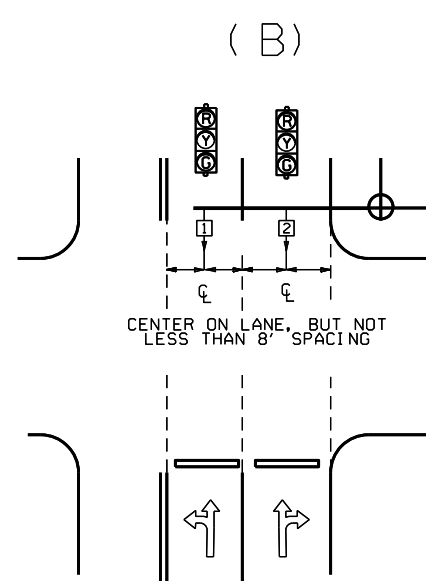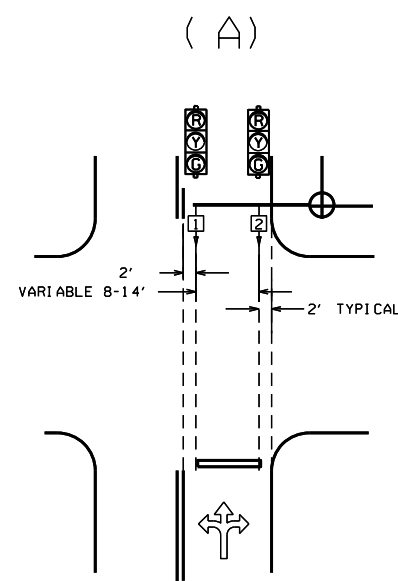

NOTE: WHERE LEFT TURN HEAD (HEAD 1 ON D1 AND D2) IS NOT CALLED FOR ON PLANS, MAST ARM LENGTH MAY STILL BE ALLOWED FOR FUTURE INSTALLATION. HEADS FOR THROUGH MOVEMENTS SHALL STILL BE ALIGNED WITH THROUGH LANES AS SHOWN ON DETAILS.

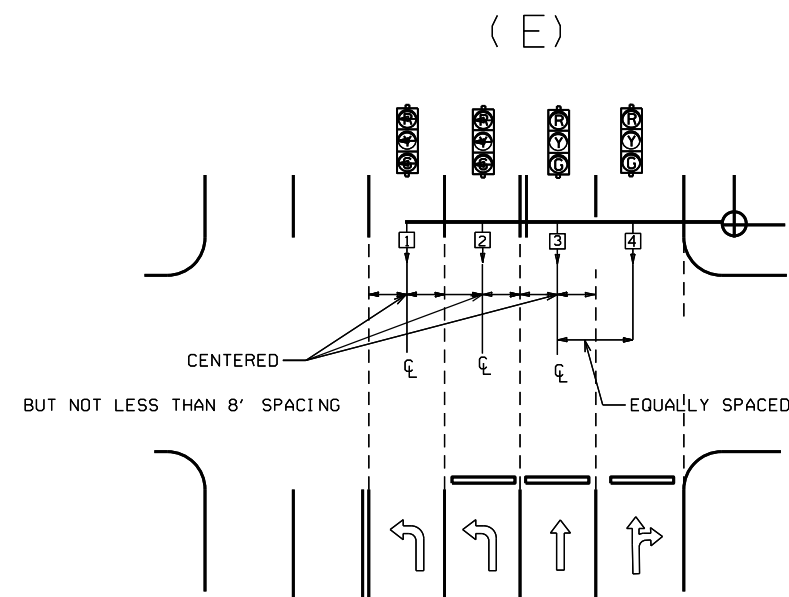


CL = CENTER OF LANE FROM APPROACH SIDE

GENERAL NOTES:

- FOUR SECTION "PROTECTED/PERMISSIVE" LEFT TURN HEADS SHOULD BE PLACED A MINIMUM OF TWO (2') FEET TO THE RIGHT OF THE CENTERLINE OF THE APPROACHING LEFT TURN LANE.
- THREE SECTION "PROTECTED" LEFT TURN HEADS SHOULD BE PLACED ON THE CENTERLINE OF THE APPROACHING LEFT TURN LANE.
- WHEN IT IS NECESSARY TO PLACE POLES OTHER THAN AS SHOWN ON PLAN SHEET(S) RESULTING IN MAST ARM EXTENDING MORE THAN TWO FEET PAST (TO THE LEFT OF) THE CENTERLINE OF THE APPROACHING LEFT TURN LANE, MAST ARM SHALL BE CUT TO APPROPRIATE LENGTH AS DETERMINED BY THE ENGINEER, AND A NEW END CAP PROVIDED. THE CONTRACTOR SHALL BE RESPONSIBLE FOR DETERMINING THIS PRIOR TO INSTALLING THE MAST ARM IF ADDITIONAL COMPENSATION IS REQUIRED.
- SIGNAL HEAD SPACING SHALL, IN NO CASE, BE LESS THAN EIGHT (8') FEET BETWEEN HEADS ON CENTER, MEASURED HORIZONTALLY PERPENDICULAR TO THE APPROACH.
- ALL SIGNAL HEADS SHOWN ON THIS DETAIL SHEET SHALL BE LOCATED ACCORDING TO THE DIMENSIONS SHOWN IN RELATION TO THE APPROACH SIDE OF THE INTERSECTION.
- MAXIMUM MOUNTING HEIGHT OF SIGNAL FACES LOCATED BETWEEN 40 FEET AND 53 FEET FROM STOP BAR SHALL BE IN ACCORDANCE WITH FIGURE 4D-5 OF 2009 MUTCD.

			ARKANSAS STATE HIGHWAY COMMISSION
12-8-16	REVISED NOTE 6		SIGNAL HEAD PLACEMENT
9-12-13	ISSUED AS STANDARD DRAWING		
3-11-10	2009 MUTCD		
12-9-99	ISSUED		STANDARD DRAWING SD-8
DATE	REVISION	DATE FILM	

MAIN BREAKER NOT NEAR CONTROLLER CABINET
SECONDARY REQUIRED

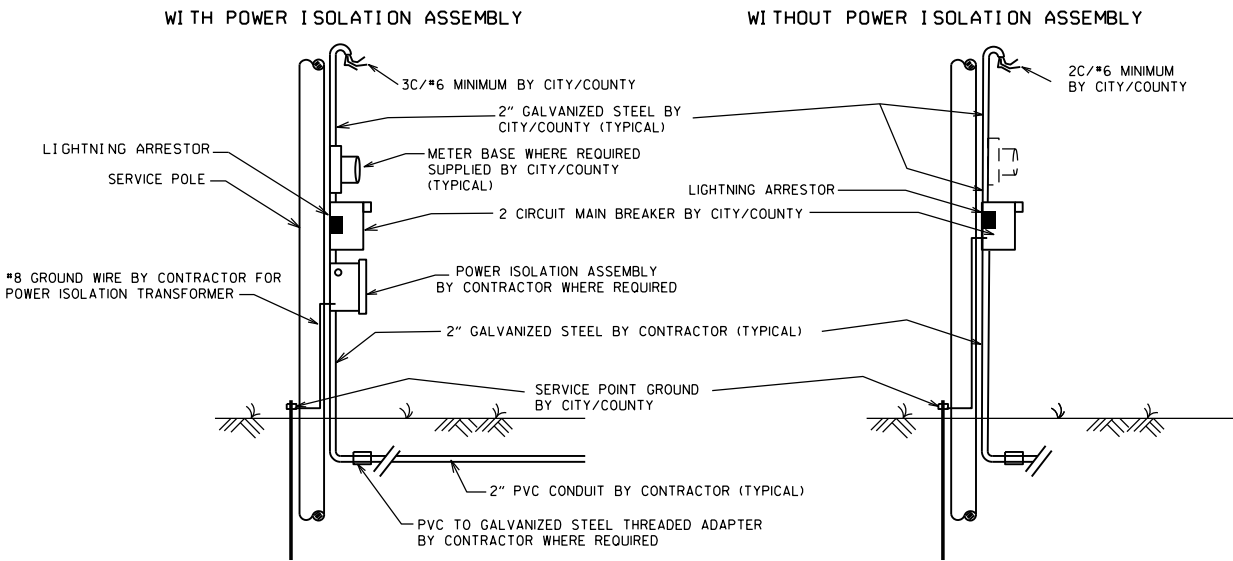


NOTES TO CONTRACTOR AND AGENCY RESPONSIBLE FOR MAINTENANCE OF THE INTERSECTION (CITY/COUNTY):

ELECTRICAL SERVICE TYPICALLY FALLS INTO TWO CATEGORIES:
MAIN BREAKER NEAR CONTROLLER CABINET; AND MAIN BREAKER NOT NEAR CONTROLLER CABINET. THE CONTRACTOR'S AND THE CITY'S/COUNTY'S RESPONSIBILITY VARIES ACCORDINGLY AS INDICATED ON THESE DETAILS.


ALL SITUATIONS:
ELECTRICAL SERVICE SHALL BE PROVIDED BY THE CITY/COUNTY TO A SERVICE POLE WITH EXTERNAL RAINLIGHT BREAKER (MAIN BREAKER) AT A MUTUALLY ACCEPTABLE POINT WITHIN THE RIGHT-OF-WAY. SERVICE POINT INCLUDES GALVANIZED STEEL CONDUIT TO A POINT 18" BELOW GROUND LINE, TWO CIRCUIT MAIN BREAKER, LIGHTNING ARRESTOR, POWER ISOLATION ASSEMBLY WHERE REQUIRED, METER LOOP IF REQUIRED BY LOCAL UTILITY COMPANY, ELECTRICAL CONDUCTORS AND WEATHERHEAD. WHERE STREET LIGHTING IS INCLUDED AS PART OF SIGNAL INSTALLATION STREET LIGHTING CIRCUIT (2C/#12 A.W.G. UF RATED, TYPICAL) SHALL BE KEPT SEPARATE FROM THE CIRCUIT SERVING TRAFFIC SIGNAL. SERVICE WIRE AND WIRING FROM THE CONTROLLER TO MAIN BREAKER IS PROVIDED BY THE CONTRACTOR AS A PART OF THIS CONTRACT. WIRE AND WIRING FROM MAIN BREAKER, AND CONNECTION TO THE UTILITY IS THE RESPONSIBILITY OF THE CITY/COUNTY.

MAIN BREAKER NOT NEAR CONTROLLER CABINET:
THE MAIN BREAKER ASSEMBLY, GALVANIZED STEEL CONDUIT, WEATHERHEAD AND WIRE ABOVE MAIN BREAKER AND CONNECTION TO THE UTILITY SHALL BE PROVIDED BY CITY/COUNTY. CONTRACTOR SHALL PROVIDE AS PART OF CONTRACT SECONDARY BREAKER, CONDUIT, WIRE AND WIRING TO THE MAIN BREAKER.

MAIN BREAKER NEAR CONTROLLER CABINET:
ALL COMPONENTS OF THE SERVICE POINT WITH THE EXCEPTION OF THE WIRE AND WIRING ABOVE THE MAIN BREAKER IS FURNISHED AND INSTALLED BY THE CONTRACTOR. WIRING FROM MAIN BREAKER INCLUDING CONNECTION TO THE UTILITY, IS THE RESPONSIBILITY OF THE CITY/COUNTY. IF METER LOOP IS REQUIRED, METER BASE AND HARDWARE IS PROVIDED BY THE CITY/COUNTY AND INSTALLED BY THE CONTRACTOR.


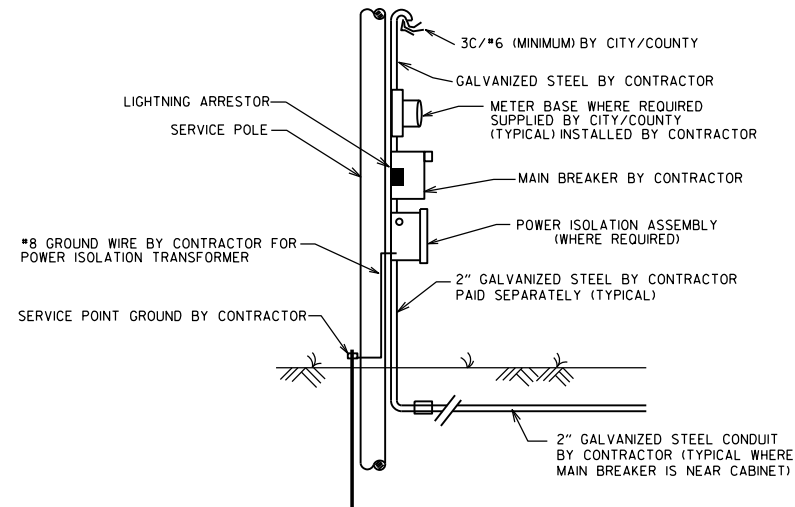


MAIN BREAKER NEAR CONTROLLER CABINET
SECONDARY NOT REQUIRED

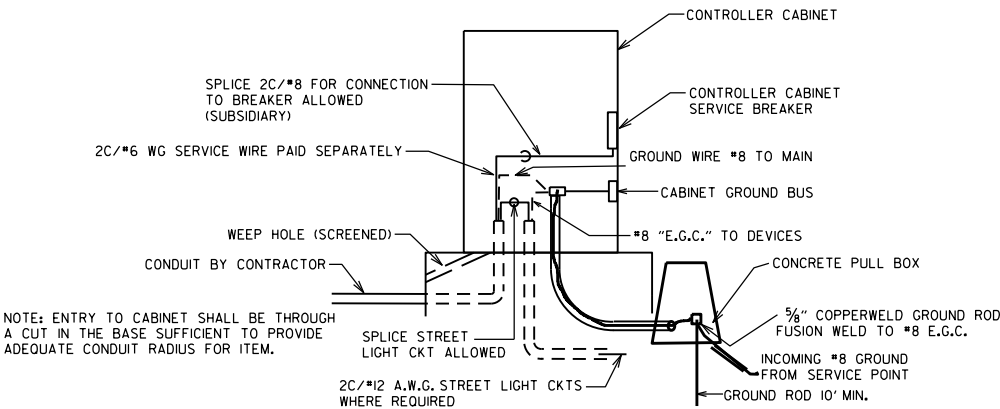


GROUND ROD - A 10' X 5/8" GROUND ROD SHALL BE INSTALLED IN THE CONCRETE PULL BOX FOR EACH POLE AND THE CONTROLLER. PAYMENT FOR THE GROUND ROD AND 1/2" NMC SHALL BE INCLUDED IN ITEM 701. THE CONCRETE PULL BOX AND CONDUCTOR BOX SHALL BE PAID FOR SEPARATELY.

SECONDARY BREAKER BY CONTRACTOR
(SUBSIDIARY)

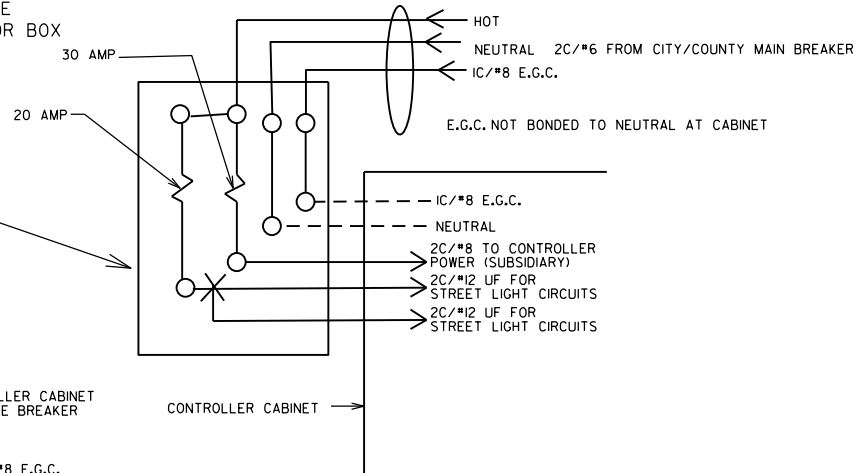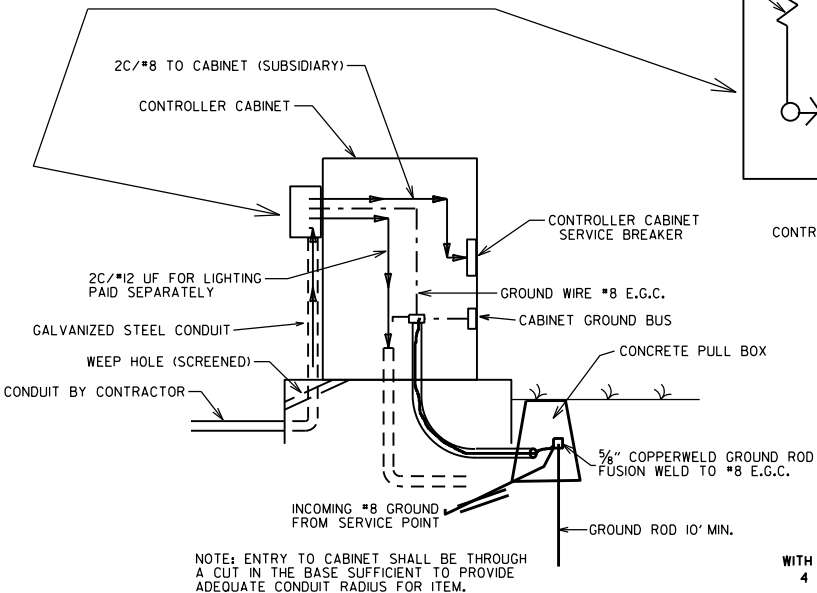

MAIN BREAKER WIRING
(TYPICAL)

SERVICE GROUND IS TYPICALLY TIED TO NEUTRAL AT THE MAIN BREAKER. AS SUCH, CONTROLLER GROUND IS NOT TIED TO NEUTRAL AT SECONDARY BREAKER OR IN CONTROLLER CABINET.

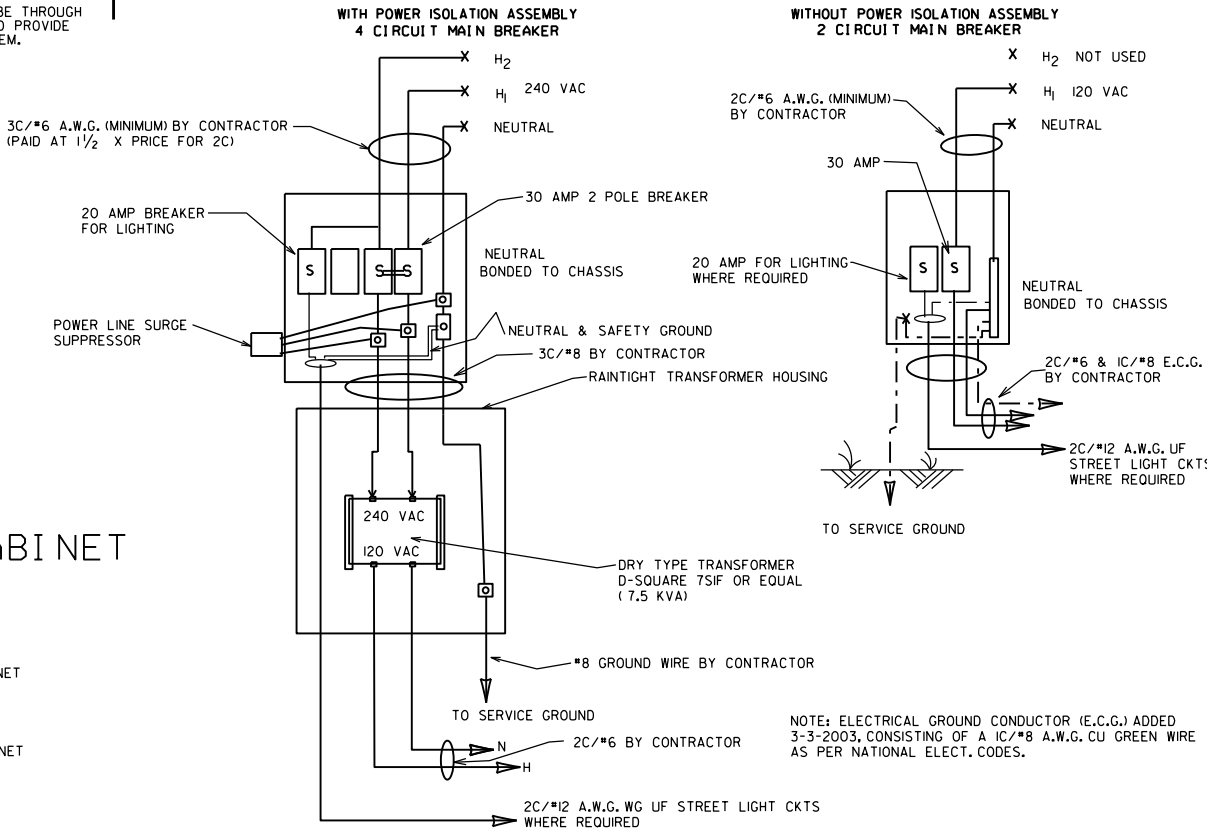


11-07-19	REVISED	
11-16-17	REVISED NOTES	
09-12-13	ISSUED AS STANDARD DRAWING	
04-18-13	ADDED LIGHTNING ARRESTOR	
05-21-09	REVISED GROUNDING	
07-31-08	REVISED GROUNDING	
03-03-03	ADDED EGC NOTE	
09-26-01	REVISED	
12-27-99	REVISED	
07-28-99	REVISED	
02-05-99	ISSUED	
DATE	REVISION	FILMED

ARKANSAS STATE HIGHWAY COMMISSION

SERVICE POINT

STANDARD DRAWING SD-9

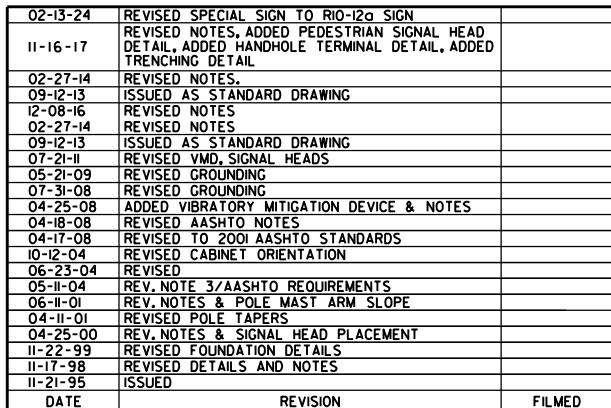

SUPERELEVATION TABLE FOR TWO - WAY TRAFFIC

DEGREE OF CURVE	30 MPH			35 MPH			40 MPH			45 MPH			50 MPH			55 MPH			60 MPH			65 MPH			70 MPH			75 MPH		
	e	Ls (FT)		e	Ls (FT)		e	Ls (FT)		e	Ls (FT)		e	Ls (FT)		e	Ls (FT)		e	Ls (FT)		e	Ls (FT)		e	Ls (FT)		e	Ls (FT)	
		MINIMUM	DESIRABLE		MINIMUM	DESIRABLE		MINIMUM	DESIRABLE		MINIMUM	DESIRABLE		MINIMUM	DESIRABLE		MINIMUM	DESIRABLE		MINIMUM	DESIRABLE		MINIMUM	DESIRABLE		MINIMUM	DESIRABLE		MINIMUM	DESIRABLE
0° 15'	NC			NC			NC			NC			NC			NC			NC			NC			NC			NC		
0° 30'	NC			NC			NC			NC			NC			NC			RC	96		RC	96		RC	96		RC	96	
0° 45'	NC			NC			NC			NC			RC	96		RC	96		0.024	106		0.026	110		0.030	120		0.030	120	
1° 00'	NC			NC			NC			RC	90		0.022	101		0.026	110		0.030	120		0.034	130		0.038	139		0.038	139	
1° 15'	NC			NC			RC	84		0.022	95		0.028	115		0.032	125		0.038	139		0.042	149		0.046	158		0.046	158	
1° 30'	NC			RC	78		0.022	88		0.028	108		0.032	125		0.038	139		0.044	154		0.050	168		0.056	182		0.056	182	
1° 45'	RC	72		RC	78		0.026	97		0.030	113		0.036	134		0.044	154		0.050	168		0.056	182		0.064	202		0.064	202	
2° 00'	RC	72		0.024	86		0.028	101		0.034	122		0.042	149		0.048	163		0.056	182		0.064	202		0.070	216		0.070	216	
2° 15'	RC	72		0.026	90		0.032	109		0.038	131		0.046	158		0.054	178		0.062	197		0.070	216		0.078	235		0.078	235	
2° 30'	0.022	75		0.028	94		0.034	113		0.042	140		0.050	168		0.058	187		0.068	211		0.076	230		0.086	254		0.086	254	
2° 45'	0.024	79		0.030	98		0.038	122		0.046	149		0.054	178		0.064	202		0.072	221		0.082	245		0.092	269		0.092	269	
3° 00'	0.026	83		0.034	105		0.040	126		0.050	158		0.058	187		0.068	211		0.078	235		0.088	259		0.098	283		0.098	283	
3° 15'	0.028	86		0.036	109		0.044	134		0.052	162		0.062	197		0.072	221		0.082	245		0.092	269		0.100	288		0.100	288	
3° 30'	0.030	90		0.038	113		0.046	139		0.056	171		0.066	206		0.076	230		0.086	254		0.096	278		0.100	288		0.100	288	
3° 45'	0.032	93		0.040	117		0.050	147		0.058	176		0.070	216		0.080	240		0.090	264		0.098	283		0.100	288		0.100	288	
4° 00'	0.034	97		0.042	121		0.052	151		0.062	185		0.072	221		0.084	250		0.094	274		0.100	288		0.100	288		0.100	288	
4° 15'	0.036	100		0.044	125		0.054	155		0.064	189		0.076	230		0.086	254		0.096	278		0.100	288		0.100	288		0.100	288	
4° 30'	0.036	100		0.046	129		0.056	160		0.068	198		0.078	235		0.090	264		0.098	283		0.100	288		0.100	288		0.100	288	
4° 45'	0.038	104		0.048	133		0.060	168		0.070	203		0.082	245		0.092	269		0.098	283		0.100	288		0.100	288		0.100	288	
5° 00'	0.040	108		0.050	137		0.062	172		0.072	207		0.084	250		0.094	274		0.098	283		0.100	288		0.100	288		0.100	288	
5° 30'	0.044	115		0.054	144		0.066	181		0.078	221		0.088	259		0.098	283		0.098	283		0.100	288		0.100	288		0.100	288	
6° 00'	0.046	119		0.058	152		0.070	189		0.082	230		0.092	269		0.098	283		0.098	283		0.100	288		0.100	288		0.100	288	
6° 30'	0.050	126		0.062	160		0.074	198		0.086	239		0.096	278		0.098	283		0.098	283		0.100	288		0.100	288		0.100	288	
7° 00'	0.052	130		0.064	164		0.078	206		0.090	248		0.098	283		0.098	283		0.098	283		0.100	288		0.100	288		0.100	288	
7° 30'	0.054	133		0.068	172		0.080	210		0.092	252		0.100	288		0.100	288		0.100	288		0.100	288		0.100	288		0.100	288	
8° 00'	0.058	140		0.070	176		0.084	219		0.094	257		0.098	283		0.098	283		0.098	283		0.100	288		0.100	288		0.100	288	
8° 30'	0.060	144		0.072	179		0.086	223		0.096	261		0.098	283		0.098	283		0.098	283		0.100	288		0.100	288		0.100	288	
9° 00'	0.062	148		0.076	187		0.088	227		0.098	266		0.098	283		0.098	283		0.098	283		0.100	288		0.100	288		0.100	288	
9° 30'	0.064	151		0.078	191		0.092	235		0.100	270		0.100	288		0.100	288		0.100	288		0.100	288		0.100	288		0.100	288	
10° 00'	0.066	155		0.080	195		0.094	240		0.094	240		0.094	240		0.094	240		0.094	240		0.094	240		0.094	240		0.094	240	
11° 00'	0.070	162		0.084	203		0.096	244		0.096	244		0.096	244		0.096	244		0.096	244		0.096	244		0.096	244		0.096	244	
12° 00'	0.074	169		0.088	211		0.098	248		0.098	248		0.098	248		0.098	248		0.098	248		0.098	248		0.098	248		0.098	248	
13° 00'	0.076	173		0.090	215		0.090	215		0.090	215		0.090	215		0.090	215		0.090	215		0.090	215		0.090	215		0.090	215	
14° 00'	0.080	180		0.094	222		0.094	222		0.094	222		0.094	222		0.094	222		0.094	222		0.094	222		0.094	222		0.094	222	
15° 00'	0.082	184		0.096	226		0.096	226		0.096	226		0.096	226		0.096	226		0.096	226		0.096	226		0.096	226		0.096	226	
16° 00'	0.086	191		0.098	230		0.098	230		0.098	230		0.098	230		0.098	230		0.098	230		0.098	230		0.098	230		0.098	230	
17° 00'	0.088	194		0.100	234		0.100	234		0.100	234		0.100	234		0.100	234		0.100	234		0.100	234		0.100	234		0.100	234	
18° 00'	0.090	198																												
19° 00'	0.092	202																												
20° 00'	0.094	205																												
21° 00'	0.096	209																												
22° 00'	0.096	209																												
23° 00'	0.098	212																												
24° 00'	0.098	212																												
25° 00'	0.100	216																												

ABBREVIATIONS

NC - NORMAL CROWN
RC - REVERSE CROWN, SUPERELEVATION AT NORMAL CROWN SLOPE
e - RATE OF SUPERELEVATION (FT. PER FT.)
Ls - LENGTH OF SUPERELEVATION TRANSITION (FT.)
L - DISTANCE FROM BEGINNING OF SUPERELEVATION TRANSITION TO ANY POINT (FT.)
d - WIDTH OF PAVEMENT (FT.) OR WIDTH OF SUBGRADE (FT.)
C - NORMAL CROWN (FT.)


GENERAL NOTES

- ON PAVEMENT WITH TWO-WAY TRAFFIC, THE SUPERELEVATION SHALL BE REVOLVED ON THE INSIDE PAVEMENT EDGE UNLESS OTHERWISE NOTED ON THE PLANS
- SUPERELEVATION VALUES SHOWN ON THE CROSS SECTIONS ARE VALUES (+) OR (-) TO BE ADDED TO OR SUBTRACTED FROM THE POINT OF CONTROL.
- LENGTHS FOR L MAY BE ROUNDED IN MULTIPLES OF 25 FT. OR 50 FT. TO PERMIT SIMPLER CALCULATIONS.
- PAVEMENTS WIDER THAN 2 LANES SHALL HAVE ADDITIONAL TRANSITION LENGTHS AS FOLLOWS:


3 LANE UNDIVIDED - - - - +20%
4 LANE UNDIVIDED - - - - +50%
5 LANE UNDIVIDED - - - - +80%
6 LANE UNDIVIDED - - - - +100%

NOTE: MAINTAIN NORMAL CROWN ON INSIDE UNTIL SUPERELEVATION EXCEEDS 2C.
RATE OF SUPERELEVATION SHALL BE COMPUTED ON STRAIGHT LINE METHOD USING APPLICABLE Ls.

SUPERELEVATION FORMULA = $\frac{Lde}{Ls}$

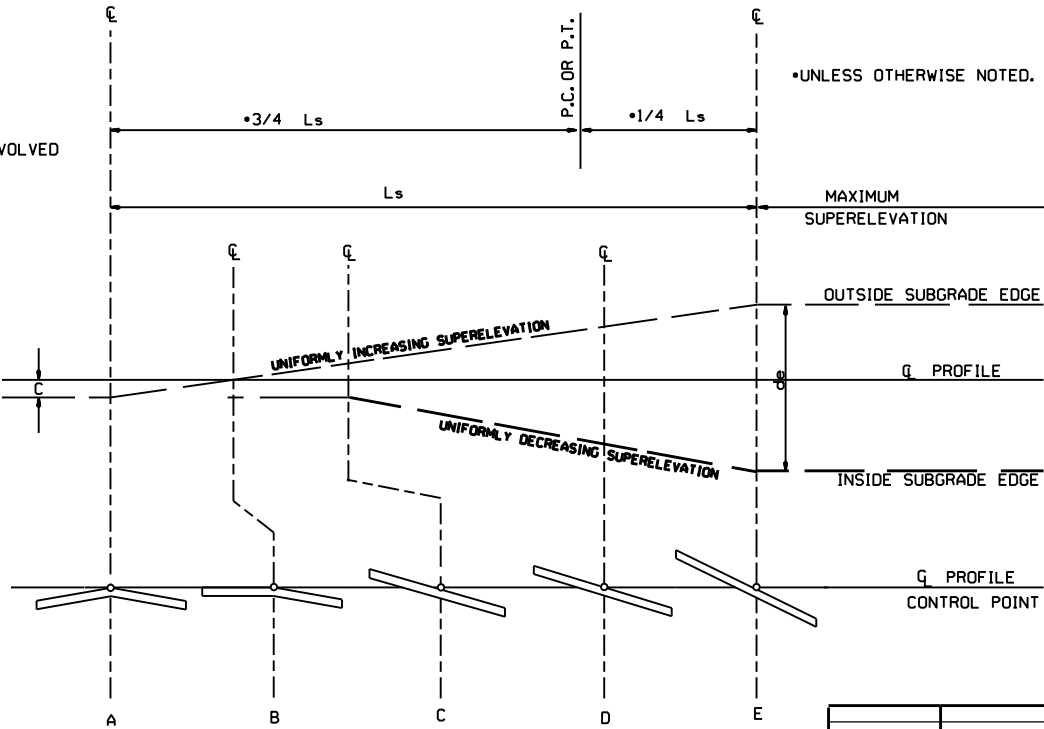

STANDARD METHOD WHEN SUPERELEVATION REVOLVES AROUND CENTER LINE

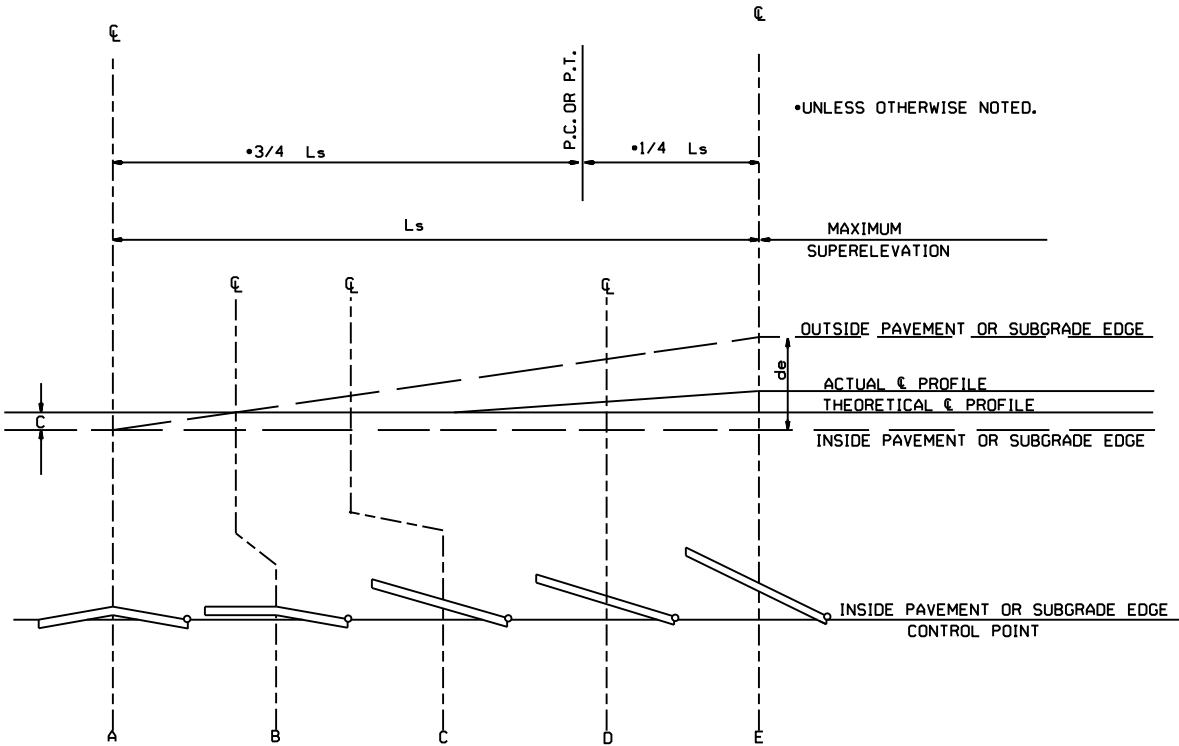


STANDARD METHOD WHEN SUPERELEVATION REVOLVES AROUND INNER SUBGRADE POINT OR INNER PAVEMENT EDGE

NOTE: MAINTAIN NORMAL CROWN ON INSIDE UNTIL SUPERELEVATION EXCEEDS 2C.


11-07-19	REVISED SUPERELEVATION TABLE	
10-18-96	ADDED FORMULA	
01-09-87	ISSUED	534-1-9-87
DATE	REVISION	DATE FILMED

ARKANSAS STATE HIGHWAY COMMISSION
TABLES AND METHOD OF SUPERELEVATION FOR TWO-WAY TRAFFIC
STANDARD DRAWING SE-2

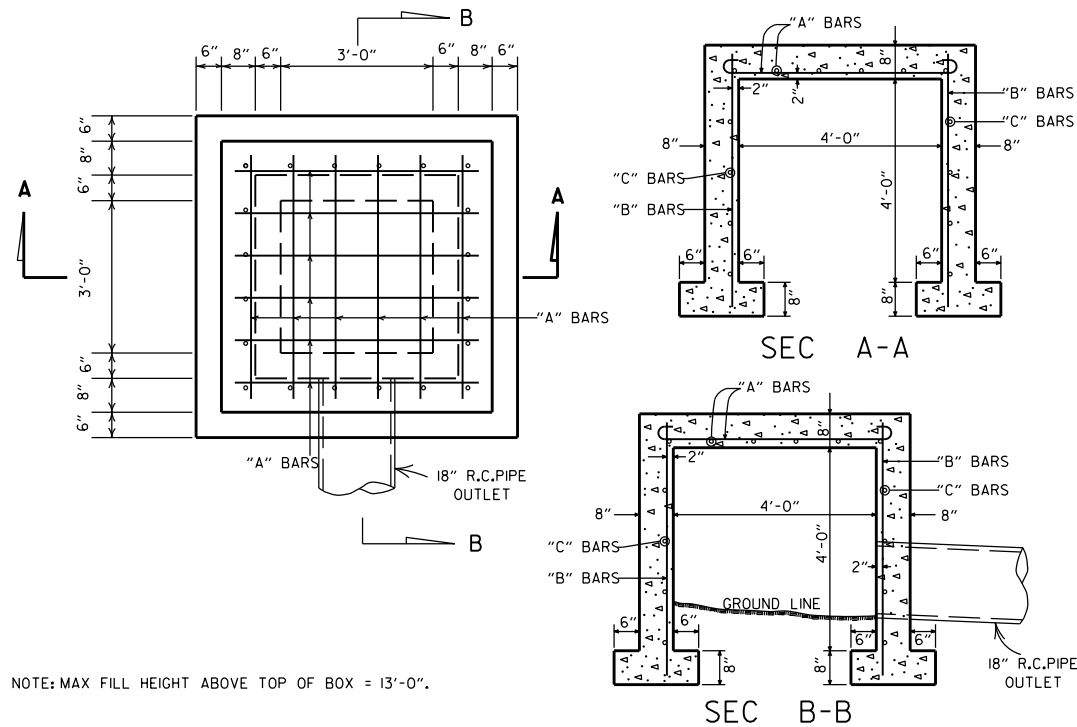

STEEL SCHEDULE			
BARS	NUMBER	LENGTH	SPACING
"A"	12	6'-0"	10"
"B"	20	5'-0"	10 1/2"
"C"	16	5'-0"	12"


ALL STEEL TO BE #4 BARS

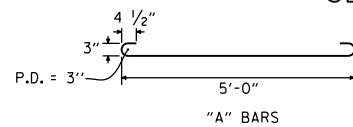


QUANTITIES
CONCRETE 3.31 CU. YDS.
REINFORCING STEEL 168 LB.

GENERAL NOTE:
THE PAY ITEMS FOR REINFORCED CONCRETE SPRING BOXES SHALL BE FOR THE QUANTITIES OF CONCRETE OF THE CLASS SPECIFIED, REINFORCING STEEL, EXCAVATION FOR STRUCTURES AND 18" R.C. PIPE CULVERT.

REINFORCED CONCRETE SPRING BOX

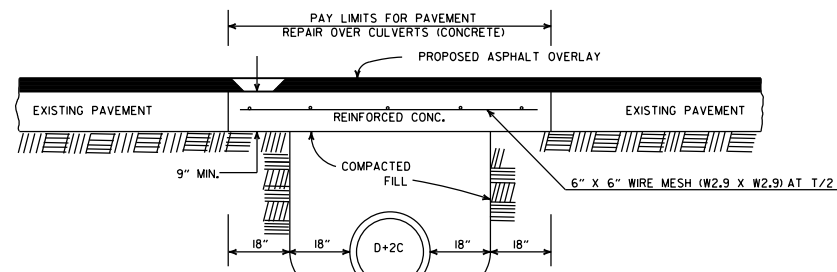


PAVEMENT REPAIR OVER CULVERTS (CONCRETE)

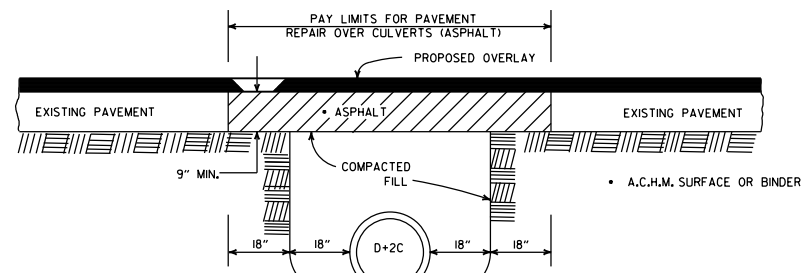


PAVEMENT REPAIR OVER CULVERTS (ASPHALT)


DETAIL SHOWING REPAIR OF EXISTING PAVEMENT AT CULVERT INSTALLATIONS

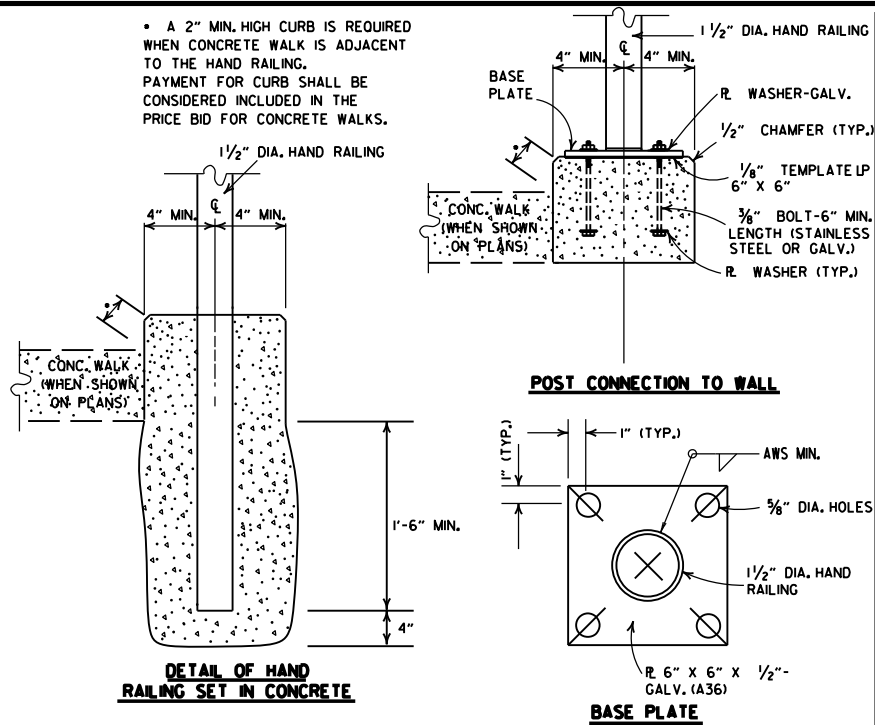

POST CONNECTION DETAILS

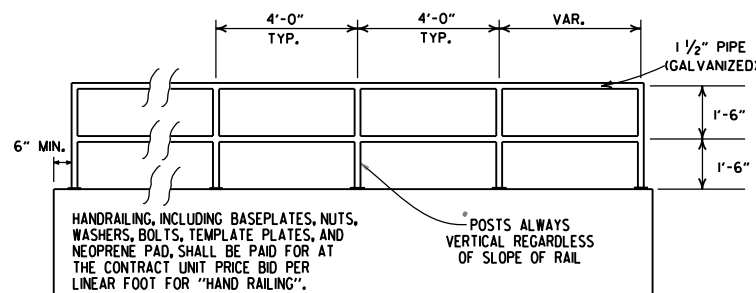

HAND RAILING SHALL CONFORM TO SECTION 633.

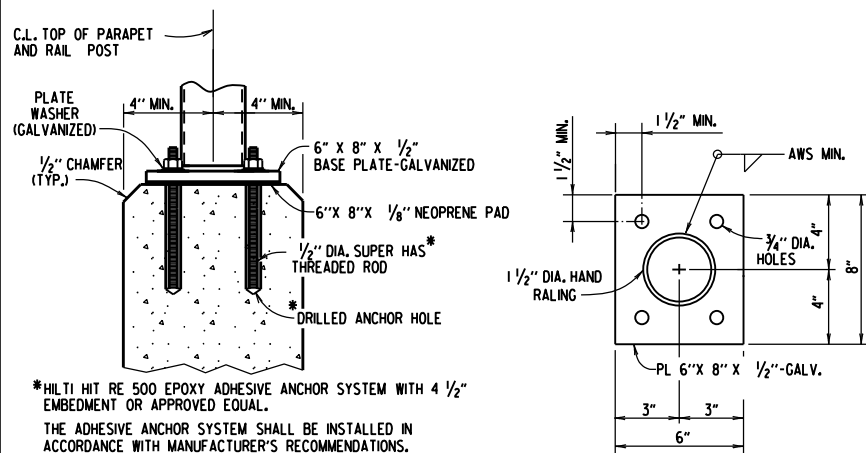


POST CONNECTION TO WALL

BASE PLATE

DETAILS OF ALTERNATE POST ANCHOR SYSTEM (EPOXY ADHESIVE ANCHORS)

HAND RAILING DETAILS

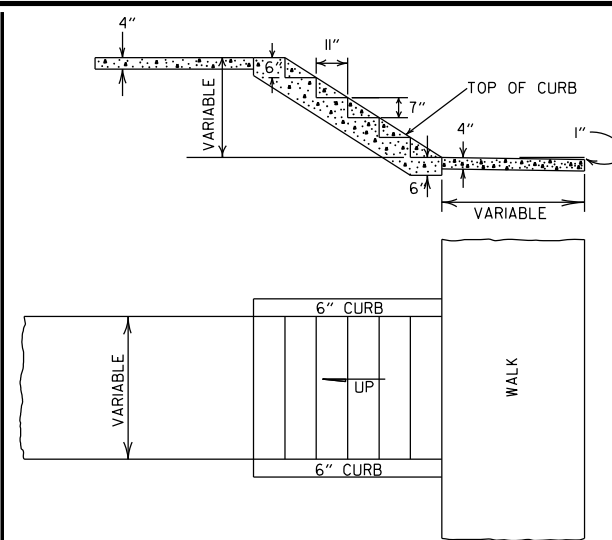


DETAILS OF CONCRETE STEPS & WALKS

10-25-18	REVISED DETAIL SHOWING REPAIR OF EXISTING PAVEMENT AT CULVERT INSTALLATIONS	
9-12-13	REVISED REINFORCED CONCRETE SPRING BOX	
7-26-12	REMOVED RETAINING WALL DETAILS & REVISED HAND RAILING DETAILS	
4-17-08	REV. JOINT & FOOTING STEP DETAILS	
11-29-07	REVISED RETAINING WALL DRAINAGE	
5-25-06	REVISED PVMT REPAIR OVER CULVERTS (CONC); REVISED REINFORCED CONC SPRING BOX	
10-9-03	REVISED PIPE RAILING DETAILS TO HAND RAILING DETAILS	
4-10-03	REVISED RETAINING WALL DRAWING	
8-22-02	ADDED HAND RAILING DETAIL	
11-16-01	REVISED PVMT REPAIR OVER CULVERTS (CONC); CORRECTED SPELLING IN GENERAL NOTES	
11-18-98	ADDED GENERAL NOTES TO CONCRETE STEPS & WALKS	
7-02-98	ENLARGED PIPE	
4-03-97	ADDED NOTE TO STEEL BAR SCHED.	
10-18-96	CORRECTED SPELLING	
4-26-96	ADD WEEP HOLE; REV. JOINT SPACING IN RET. WALL	
6-2-94	CHANGED CONST. TO CONTRACTION JOINT	
10-1-92	CHANGED MESH FABRIC TO WIRE MESH	10-1-92
8-15-91	DELETED HDWL MODIFICATION DETAIL	8-15-91
11-8-90	DELETED COLD MIX FROM CULV'T. REPAIR	11-8-90
11-30-89	REV. RETAINING WALL STEEL SCHEDULE	11-30-89
11-17-88	V. BARS BEHIND ARROW	665-11-17-88
7-15-88	REV. PAVEMENT REPAIR	649-7-15-88
11-1-84	ADDED HDWL. MODS. DEL. PIPE UNDERDRAINS	
1-4-83	REV. TRENCH FOR PIPE UNDERDRAIN	510-11-1-84
	ELIMINATED CONC. CLASS & ADDED CHAMFER NOTE	682-1-4-83
3-2-81	SPELLING OF "UNDERDRAIN"	721-3-2-81
4-20-79	REV. UNDERDRAIN DET & PAVEMENT REPAIR	674-4-20-79
2-2-76	12" MIN. GRAN. MAT'L. OVER PIPE	919-2-2-76
4-10-75	REM. SPECS. FOR GRAN. MAT'L.	568-4-10-75-853
5-22-74	GRANULAR MAT'L. TO BE SB-3	567-5-22-74-740
10-2-72	REVISED AND REDRAWN	564-10-16-72
DATE	REVISION	DATE FILMED

ARKANSAS STATE HIGHWAY COMMISSION


DETAILS OF SPECIAL ITEMS

STANDARD DRAWING SI - 1

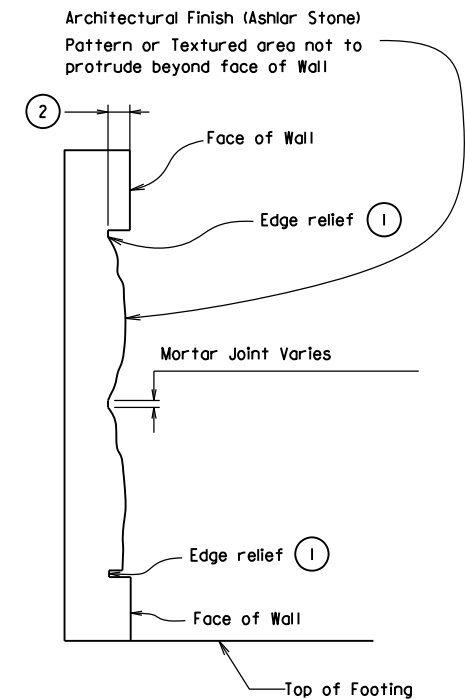

ARCHITECTURAL FINISH DETAILS

- Provide edge relief around perimeter of Texture. Edge relief dimensions shall match manufacturers edge distance.
- Depth of Ashlar Stone pattern approx. 1 1/2". See SP "Architectural Finish".

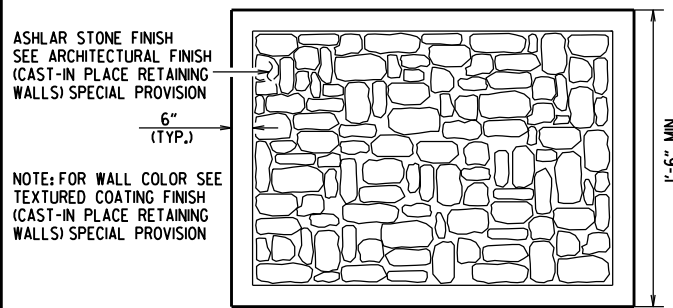


ASHLAR STONE FINISH DETAIL

NOTES:


Wall pattern shall be applied to the exposed surfaces of wall in accordance with SP "Architectural Finish (Cast-In Place Retaining Walls)" and as shown in the plans. Care shall be taken with form liner handling and installation to ensure aesthetic quality of the wall texture is maintained. Where form liner panels require modification to conform to the location, dimensions and lines shown in the plans, the Contractor shall provide edge relief matching that of the unaltered form liner. Payment for walltexturing shall be in accordance with SP "Architectural Finish (Cast-In Place Retaining Walls)".

No adjustments will be made in concrete volume due to the use of "Architectural Finish". Class "S" Concrete shall be measured in accordance with Subsection 802.24(a). Care shall be taken in placing concrete to avoid segregation and to eliminate flow lines.


Class 3 Textured Coating Finish shall be applied to wall surfaces as specified in SP "Textured Coating Finish (Cast-In Place Retaining Walls)" and in accordance with Subsection 802.9(b)(3).

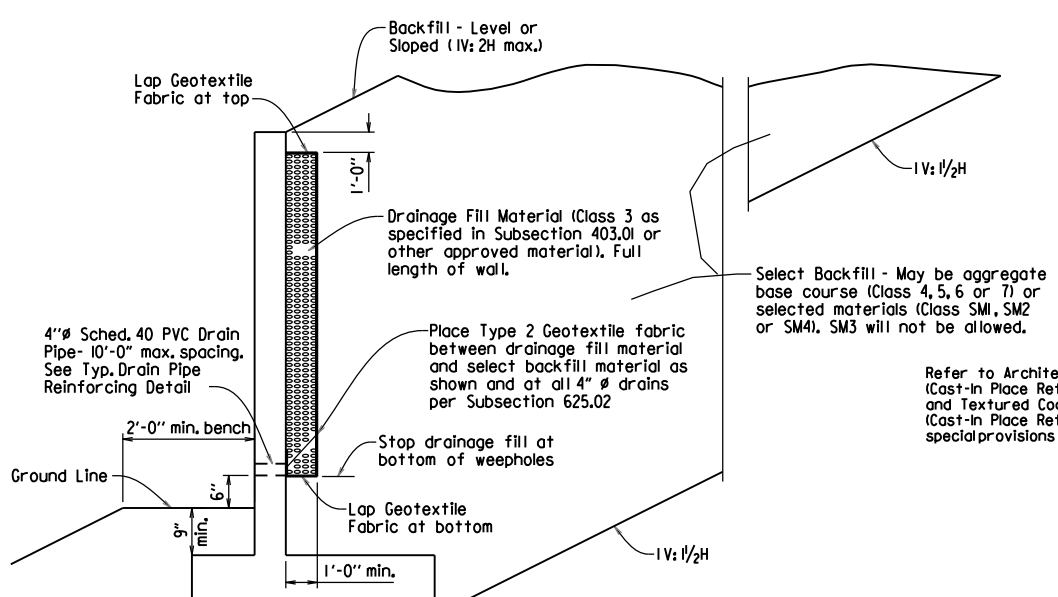


TYPICAL DRAINAGE & BACKFILL DETAILS

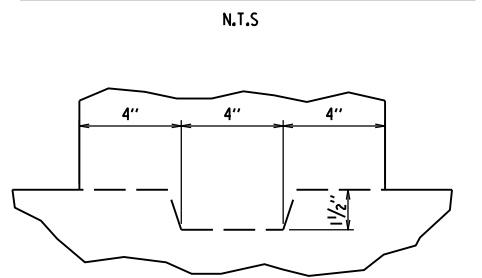

KEYED CONSTRUCTION JOINT DETAIL

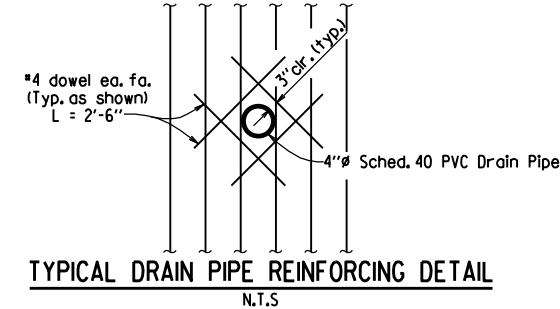


TYPICAL DRAIN PIPE REINFORCING DETAIL

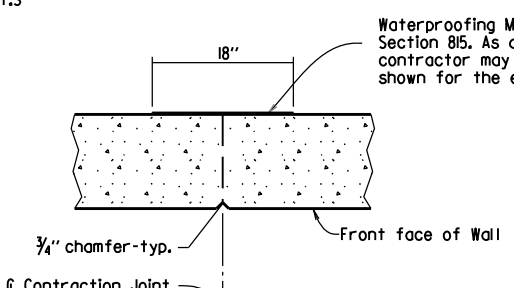


TYPICAL CONTRACTION JOINT DETAIL

Note: 20'-0" Max. Spacing between Contraction Joints. Horizontal reinforcement shall be continuous through Contraction joints.

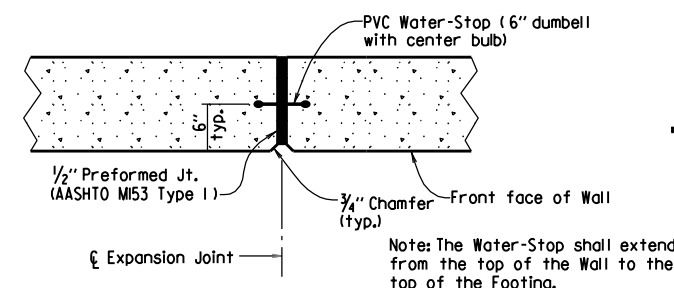


TYPICAL EXPANSION JOINT DETAIL

Note: 60'-0" Max. Spacing between Expansion Joints. Horizontal reinforcing shall stop 2" from Expansion Joint.

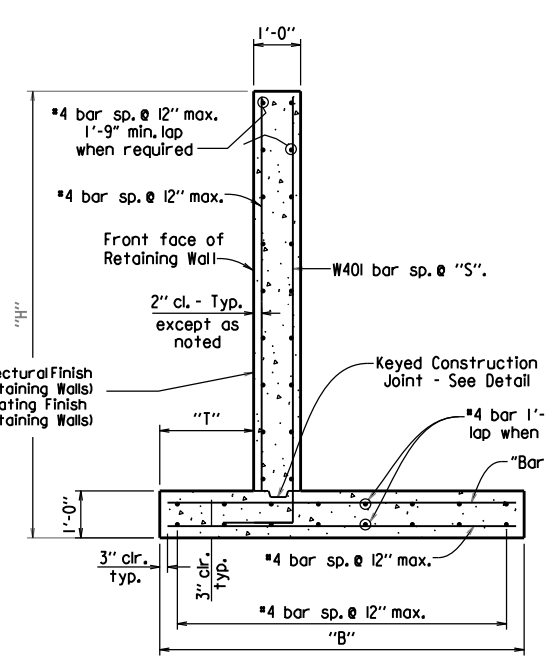


TYPICAL SECTION

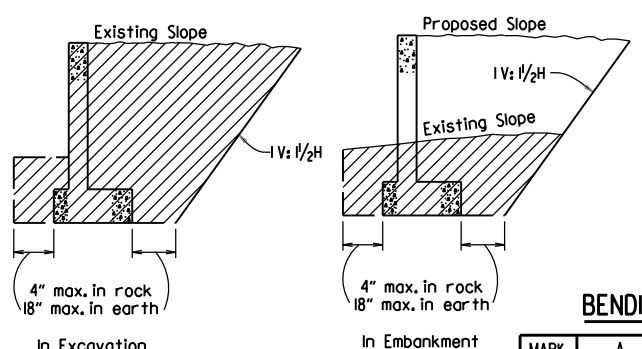

NOTE: Hatched area denotes maximum limits of pay excavation.

DETAILS OF EXCAVATION

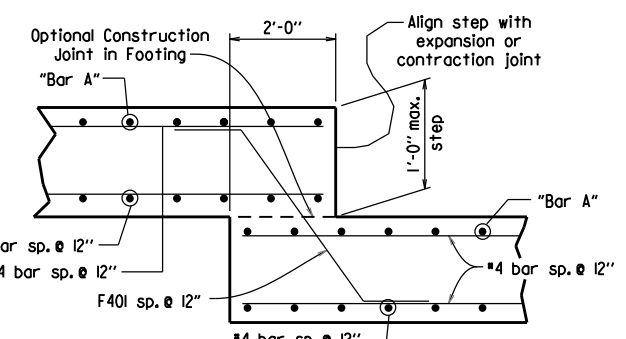

FOOTING STEP DETAIL

DATE	REVISION	DATE FILMED
5-14-20	ADDED ASHLAR STONE FINISH DETAIL AND NOTES. REVISED TYP. SECTION AND GEN. NOTES.	
5-12-16	REVISED SLOPES FOR SELECT BACKFILL	
2-27-14	REVISED GENERAL NOTES	
7-26-12	DRAWING ISSUED	

GENERAL NOTES

CONSTRUCTION SPECIFICATIONS: Arkansas Department of Transportation Standard Specifications for Highway Construction (Current Edition) with applicable supplemental specifications and special provisions. Unless otherwise noted in the plans, Section and Subsection refer to the Standard Construction Specifications.

DESIGN SPECIFICATIONS: AASHTO LRFD Bridge Design Specifications, Sixth Edition (2012).

LIVE LOAD: Live Load Surcharge is not included in the design of these walls. Vehicular Live Load shall not be allowed within a distance equal to one-half the height of the wall.

CONCRETE: Concrete shall be poured in the dry and all exposed corners to be chamfered 1/2". All concrete shall be Class S with a minimum 28 day compressive strength f'c = 3,500 psi. A Class 2 Surface finish shall be used on all surfaces of the concrete unless otherwise noted. Refer to Architectural Finish (Cast-In Place Retaining Walls) and Textured Coating Finish (Cast-In Place Retaining Walls) special provisions.

REINFORCING STEEL: All reinforcing steel shall conform to AASHTO M31 or M53, Grade 60.

Foundations for footings shall be prepared in accordance with subsection 80L04. Backfill for retaining walls shall be in accordance with subsection 80L08.

Waterproof Membrane (Type C), waterstops, preformed joints, weep holes & geotextile fabric shall not be paid for directly, but shall be considered subsidiary to Class S Concrete.

Drainage fill material (Class 3) and select backfill shall be measured and paid for as Compacted Embankment.

These details are not intended for use along streams or ditches without consideration for scour.


TABLE OF RETAINING WALL VARIABLES (SLOPED BACKFILL) (1V: 2H MAX.)

"H"	"T"	"B"	"S"	"Bar A" Size & Spacing
3'-0"	9"	2'-6"	12"	#4 @ 12"
4'-0"	9"	3'-6"	12"	#4 @ 12"
5'-0"	9"	4'-6"	12"	#4 @ 12"
6'-0"	9"	5'-6"	12"	#4 @ 6"
7'-0"	9"	6'-6"	12"	#5 @ 6 1/2"
8'-0"	1'-6"	8'-0"	7 1/2"	#6 @ 6"
9'-0"	1'-11"	9'-6"	5"	#8 @ 6"

TABLE OF RETAINING WALL VARIABLES (LEVEL BACKFILL)

"H"	"T"	"B"	"S"	"Bar A" Size & Spacing
3'-0"	9"	2'-6"	12"	#4 @ 12"
4'-0"	9"	3'-6"	12"	#4 @ 12"
5'-0"	9"	4'-0"	12"	#4 @ 12"
6'-0"	9"	4'-6"	12"	#4 @ 12"
7'-0"	9"	5'-6"	12"	#4 @ 10"
8'-0"	9"	6'-0"	12"	#5 @ 10"
9'-0"	1'-0"	7'-0"	12"	#5 @ 6 1/2"

BENDING DIAGRAMS

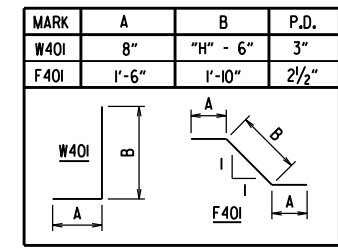
















Dimensions are out to out of bars.

SEISMIC ZONE: These walls have been designed for the following site adjusted peak ground accelerations (A_S):
Level Backfill - A_S ≤ .40g
Sloped Backfill (1V: 2H max.) - A_S ≤ .30g

ARKANSAS STATE HIGHWAY COMMISSION


REINFORCED CONCRETE RETAINING WALL (WITHOUT LIVE LOAD SURCHARGE)

STANDARD DRAWING SI - 2

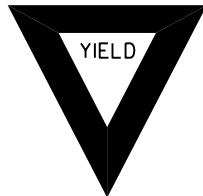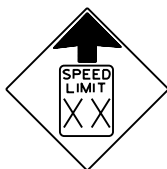 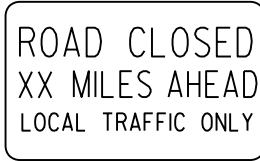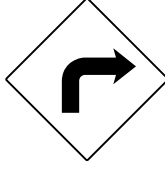 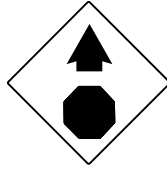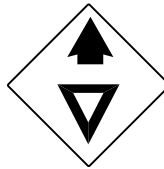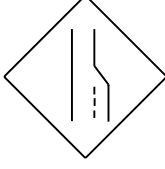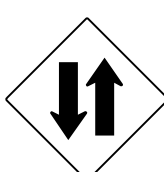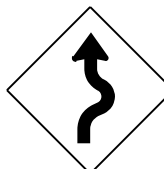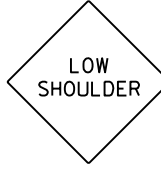 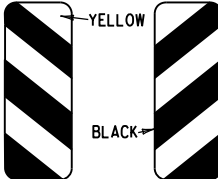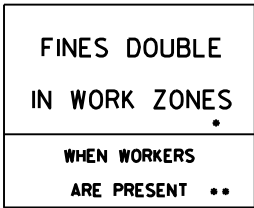
RI-I  STANDARD 30"x30" EXPRESSWAY 36"x36" SPECIAL 48"x48"	RI-2  STD. 36"x36"x36" EXPWY. 48"x48"x48" FWY. 60"x60"x60"	R2-I  STD. 24"x30" EXPWY. 36"x48" FWY. 48"x60"	W3-5  STD. 36"x36" EXPWY. 48"x48" FWY. 48"x48"	W3-5a  STD. 36"x36" EXPWY. 48"x48" FWY. 48"x48"	R4-I  STD. 24"x30" EXPWY. 36"x48" FWY. 48"x60"	R4-2  STD. 24"x30" EXPWY. 36"x48" FWY. 48"x60"	ADVANCE DISTANCES (XXXX) 500 FT 1/2 MILE 1000 FT 3/4 MILE 1500 FT 1 MILE AHEAD GENERAL NOTES: 1. ALL TRAFFIC CONTROL DEVICES USED ON ROAD CONSTRUCTION SHALL CONFORM TO THE MANUAL ON UNIFORM TRAFFIC CONTROL DEVICES, LATEST EDITION, AND TO THE STANDARD HIGHWAY SIGNS, LATEST EDITION, OR AS APPROVED BY THE FEDERAL HIGHWAY ADMINISTRATION. 2. TRAFFIC CONTROL DEVICES SHALL BE SET UP JUST BEFORE THE START OF CONSTRUCTION OPERATIONS AND SHALL BE PROPERLY MAINTAINED DURING THE TIME SUCH CONDITIONS EXIST. THEY SHALL REMAIN IN PLACE ONLY AS LONG AS NEEDED AND REMOVED THEREAFTER. 3. EXISTING SIGNS AND CONSTRUCTION SIGNS SHALL BE KEPT IN PROPER POSITION, AND BE CLEAN AND LEGIBLE AT ALL TIMES. SIGNS THAT DO NOT APPLY TO EXISTING CONDITIONS SHALL BE REMOVED. SIGNS THAT ARE DAMAGED, DEFACED, OR THAT ACCUMULATE DIRT DURING CONSTRUCTION SHALL BE CLEANED, REPAIRED, OR REPLACED. 4. SIGNS ARE USUALLY MOUNTED ON A SINGLE POST, ALTHOUGH THOSE WIDER THAN 36" OR LARGER THAN 10 SQ. FT. SHALL BE MOUNTED ON TWO POSTS OR ABOVE A TYPE III BARRICADE. 5. SIGN POSTS DIRECT BURIED IN SOIL SHALL BE 2 LB. MINIMUM CHANNEL POST OR 4"x4" WOOD POSTS. CHANNEL POSTS SHALL BE PAINTED GREEN. WOOD POSTS SHALL BE PAINTED WHITE. ALL POSTS SHALL BE NEATLY CONSTRUCTED, AND SHALL BE REPLUMBED, CLEANED, OR REPAIRED AS NEEDED FOR THE DURATION OF THE JOB. THERE SHALL NOT BE MORE THAN 2 POSTS IN A 7' PATH FOR WOOD OR CHANNEL POSTS. ANY CHANNEL POST SPLICE SHALL BE IN ACCORDANCE WITH STANDARD DRAWING TC-3. 6. POST MOUNTED SIGNS IN RURAL AREAS SHALL BE CONSTRUCTED WITH THE NEAR EDGE OF THE SIGN FROM 6 TO 12 FEET FROM THE PAVEMENT EDGE. SIGNS IN URBAN AREAS AND BARRICADE MOUNTED SIGNS SHALL BE MOUNTED A MINIMUM OF 2 FEET FROM THE PAVEMENT EDGE. 7. ALL POST AND BARRICADE MOUNTED SIGNS MOUNTED IN URBAN AREAS SHALL BE MOUNTED A MINIMUM DISTANCE OF 7' FROM THE BOTTOM OF THE SIGN TO THE ROADWAY SURFACE. ALL POST AND BARRICADE MOUNTED SIGNS MOUNTED IN RURAL AREAS SHALL BE MOUNTED A MINIMUM DISTANCE OF 7' FROM THE BOTTOM OF THE SIGN TO THE ROADWAY SURFACE, EXCEPT A MINIMUM OF 6' SHALL BE USED WHEN MOUNTING AN ADVISORY SIGN BELOW A WARNING SIGN. TEMPORARY SIGNS MAY BE MOUNTED ON PORTABLE SUPPORTS FOR INTERMEDIATE TERM STATIONARY WORK CONDITIONS. THE SIGNS MINIMUM MOUNTING HEIGHT SHALL BE 5'. RETROREFLECTIVE DEVICES SHALL BE USED. TEMPORARY SIGNS MAY BE MOUNTED ON PORTABLE SUPPORTS FOR SHORT-TERM, SHORT DURATION, AND MOBILE CONDITIONS. THEY SHALL BE NO LESS THAN ONE (1) FOOT ABOVE THE TRAVELED WAY. LONG-TERM STATIONARY SIGNS SHALL BE DIRECT BURIED IN SOIL, UNLESS CONDITIONS NECESSITATE THE USE OF PORTABLE SIGNS, OR AS APPROVED BY THE ENGINEER. CONCRETE PADS, CONCRETE OR ROCK BALLAST, OR OTHER SOLID MATERIALS SHALL NOT BE UTILIZED WITH PORTABLE SIGN SUPPORTS. 8. FLAGGERS SHALL USE REFLECTORIZED STOP-SLOW PADDLES. FLAGS MAY BE USED ONLY FOR EMERGENCY SITUATIONS. 9. MOST OF THE SIGNS SHOWN ARE ORIENTED TO THE RIGHT. HOWEVER, THIS DOES NOT PRECLUDE THE USE OF MIRROR IMAGES OF THESE SIGNS WHERE THE REVERSE ORIENTATION MIGHT BETTER CONVEY TO MOTORISTS THE PROPER DIRECTION OF MOVEMENT. 10. R55-1 SIGNS SHALL BE PLACED AT LEAST 1500' BUT NOT MORE THAN 1 MILE IN ADVANCE OF THE WORK ZONE. IF A SPEED LIMIT REDUCTION IS IN EFFECT, THE SIGN SHALL BE PLACED A MINIMUM OF 500' IN ADVANCE OF THE "REDUCED SPEED AHEAD" SIGN. • NOTE: SUPPORTS FOR SIGNS, BARRICADES, AND VERTICAL PANELS THAT ARE DIFFERENT FROM THE REQUIREMENTS SHOWN IN NOTES 4 & 5, BUT MEET THE REQUIREMENTS OF MANUAL FOR ASSESSING SAFETY HARDWARE (MASH), WILL BE ACCEPTED. COMPLIANCE WITH THE REQUIREMENTS OF MANUAL FOR ASSESSING SAFETY HARDWARE (MASH) IS REQUIRED FOR ALL PROJECTS.
R5-I  STD. 30"x30" EXPWY. 36"x36" SPECIAL 48"x48"	R1I-2  48"x30"	R1I-3A  60"x30"	R1I-4  60"x30"	W2I-5a  STD. 36"x36" FWY. 48"x48"	W1-I  STD. 36"x36" FWY. 48"x48"	W1-2  STD. 36"x36" FWY. 48"x48"	
W1-3  STD. 48"x48"	W1-4  STD. 48"x48"	W1-6  STD. 48"x24" SPECIAL 60"x30"	W1-8  STD. 18"x24" SPECIAL 24"x30" EXPWY. 30"x36" FWY. 36"x48"	W3-I  STD. 36"x36" SPECIAL 48"x48"	W3-2  STD. 36"x36" SPECIAL 48"x48"	W4-2  STD. 36"x36" FWY. 48"x48"	
W5-I  STD. 36"x36" SPECIAL 48"x48"	W6-3  EXPWY. 36"x36" SPECIAL 48"x48"	W8-7  EXPWY. 36"x36" FWY. 48"x48"	W9-2  STD. 36"x36" FWY. 48"x48"	W13-I  STD. 24"x24"	W20-I  STD. 48"x48"	W20-2  STD. 48"x48"	W20-3  STD. 48"x48"
W20-4  STD. 48"x48"	W20-5  STD. 48"x48"	W20-7a  18" 500 FEET 24" W16-2 STD. 36"x36" FWY. 48"x48"	W2I-2  STD. 30"x30" SPECIAL 36"x36"	W2I-5  STD. 30"x30" SPECIAL 36"x36"	W24-I  STD. 36"x36"	W1-4b  STD. 48"x48"	R56-I  STD. 18"x18"
W8-II  STD. 36"x36" FWY. 48"x48"	W8-9  STD. 36"x36" FWY. 48"x48"	G20-I  60"x24"	G20-2  48"x24"	OM-3L OM-3R  12"x36"	M4-9  STD. 30"x24" SPECIAL 48"x36" SPECIAL 60"x48"	M4-10  48"x18"	R55-I  36"x60" • USE 6" C LETTERS •• USE 4" D LETTERS

II-07-19	REVISED FOR MASH	
4-13-17	DELETED RSP-1 & ADDED W2I-5a	
9-2-15	REVISED REDUCED SPEED LIMIT AHEAD SIGNS REVISED ROAD WORK NEXT XX MILES	
12-15-11	REVISED W24-1	
11-17-10	DELETED W8-9a & ADDED W8-9	
10-15-09	ADDED REFERENCE TO MASH & ADDED SIGN W24-1	
4-17-08	REVISED SIGN DESIGNATIONS	
11-18-04	REVISED NOTES	
10-9-03	REVISED NOTE 1	
11-16-01	REVISED NOTE 7	
9-28-00	REVISED NOTE	
11-18-98	ADDED NOTE	
6-26-97	REVISED NOTE 5	
4-03-97	REVISED NOTE 5	
10-18-96	ADDED CONTROLLED ACCESS HWY. SIGN & TO NOTE 7	
10-12-95	ADDED R55-1	
6-8-95	REVISED TO CORRECT SIGN ILLUSTRATIONS	6-8-95
2-2-95	REVISED PER PART VI, MUTCD SEPT. 3, 1993	
8-15-91	DRAWN AND PLACED IN USE	
DATE	REVISION	FILMED


ARKANSAS STATE HIGHWAY COMMISSION
STANDARD TRAFFIC CONTROLS
FOR HIGHWAY CONSTRUCTION
STANDARD DRAWING TC-1

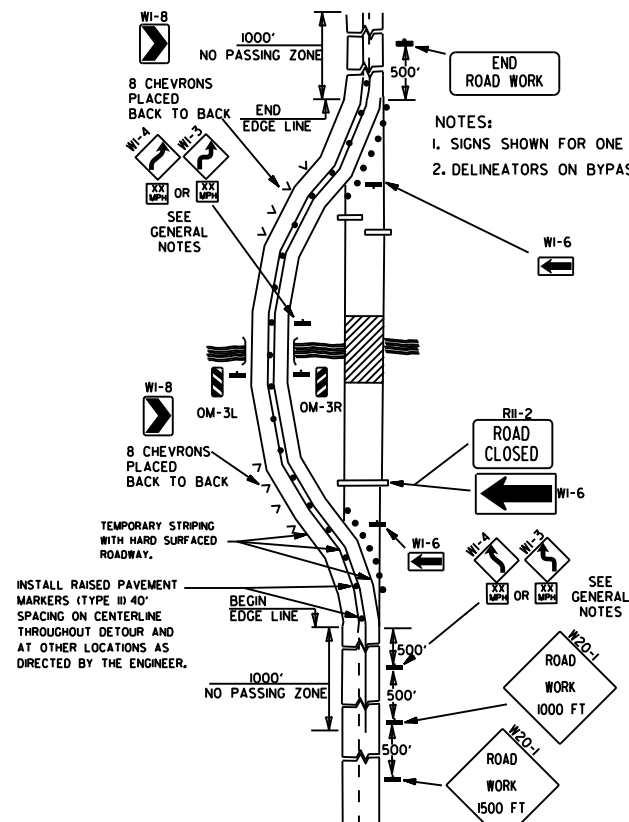


(A) TYPICAL APPLICATION OF TRAFFIC CONTROL DEVICES ON A 2-LANE HIGHWAY WHERE THE ENTIRE ROADWAY IS CLOSED AND A BYPASS DETOUR IS PROVIDED.

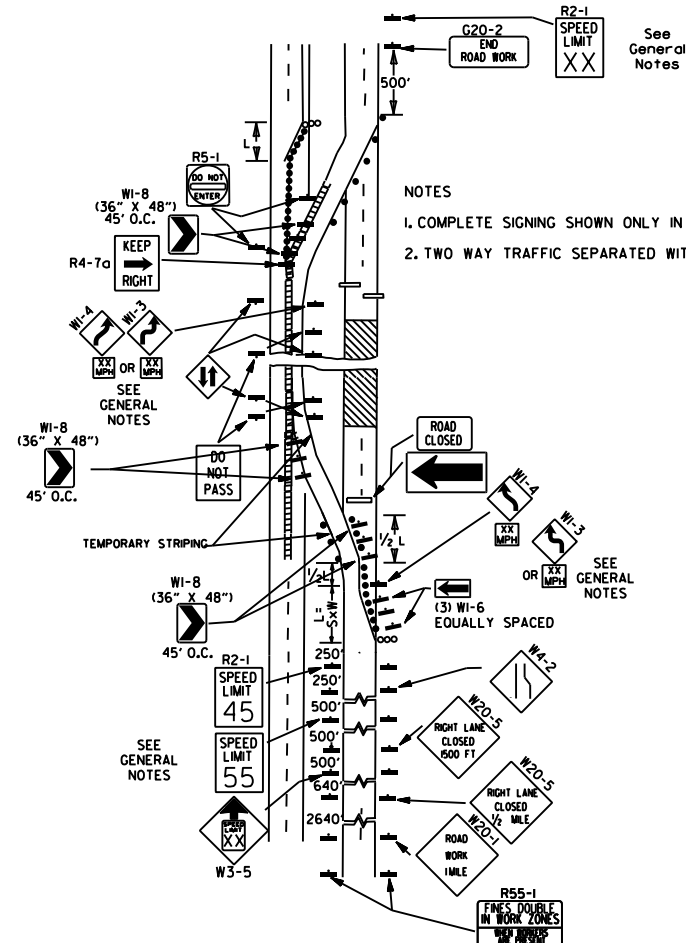


(B) TYPICAL APPLICATION - 4-LANE DIVIDED ROADWAY WHERE ONE ROADWAY IS CLOSED.

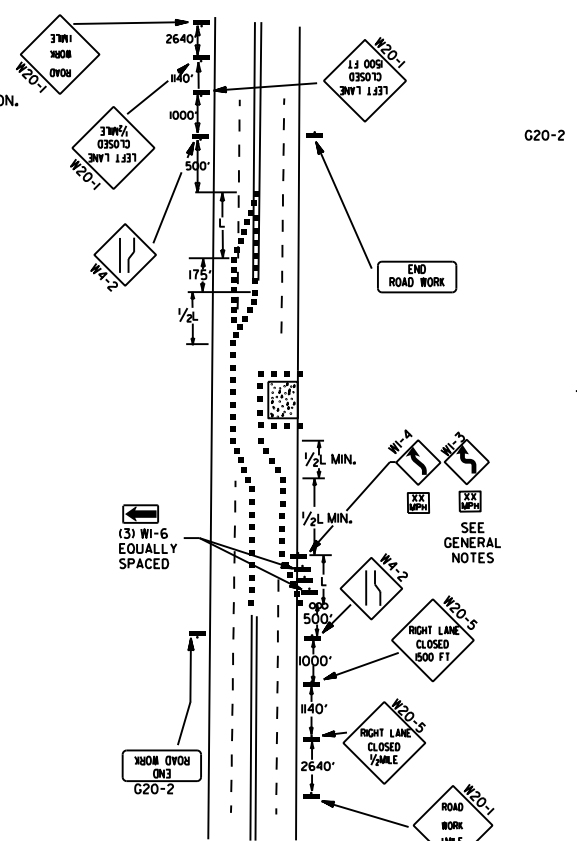


(C) TYPICAL APPLICATION - 4-LANE UNDIVIDED ROADWAY WHERE HALF OF THE ROADWAY IS CLOSED.

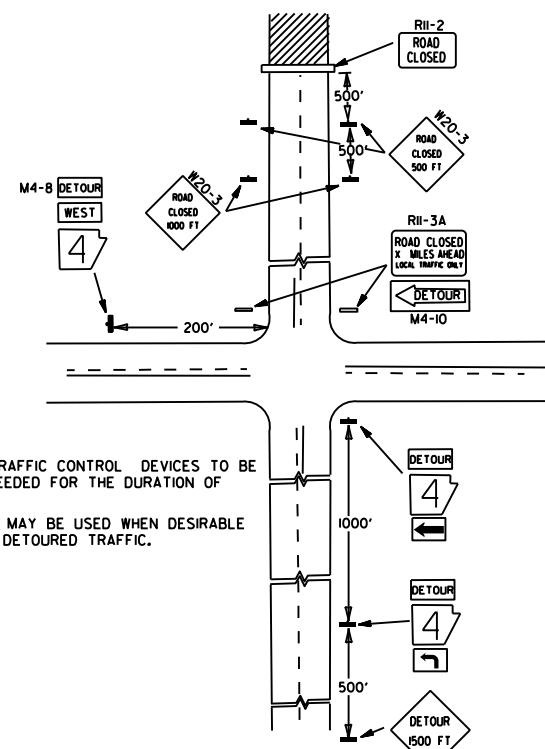

(D) TYPICAL APPLICATION - ROADWAY CLOSED BEYOND DETOUR POINT.

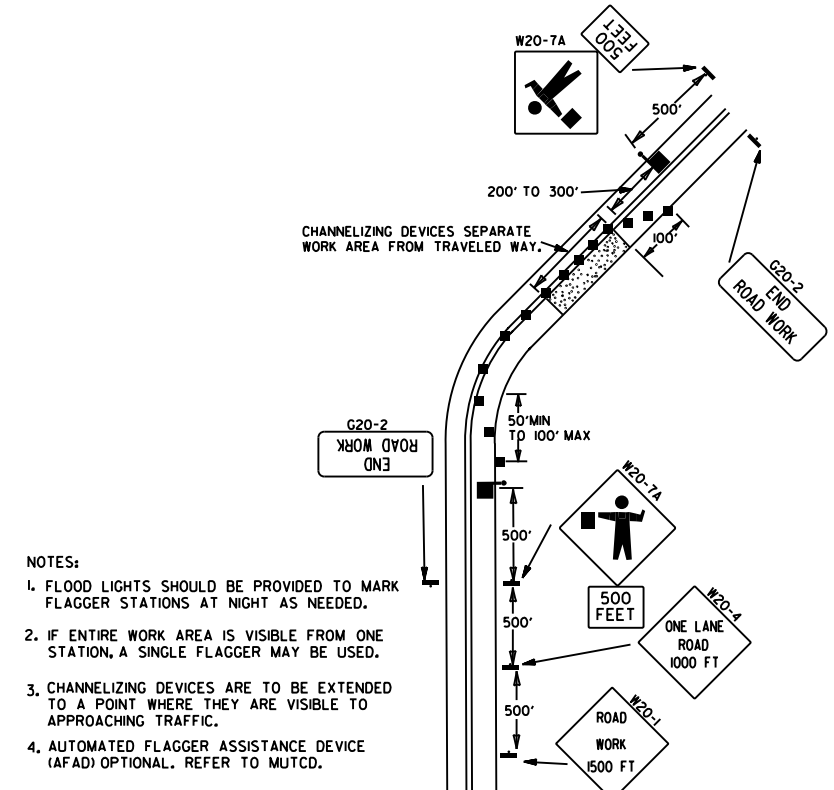


(E) TYPICAL APPLICATION OF TRAFFIC CONTROL DEVICES ON 2-LANE HIGHWAY WHERE ONE LANE IS CLOSED AND FLAGGING IS PROVIDED.

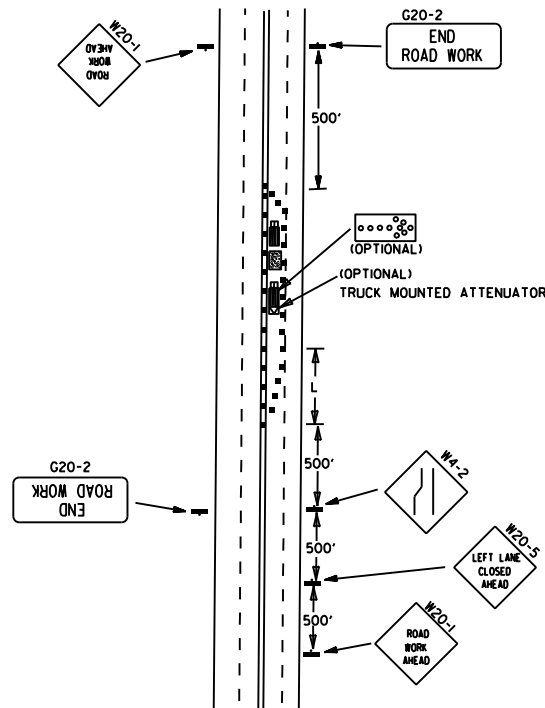

(F) TYPICAL APPLICATION - 4-LANE UNDIVIDED ROADWAY WITH INSIDE LANE CLOSED.

- KEY:
- FLAGGER
 - POSITIVE BARRIER
 - ARROW PANEL (IF REQUIRED)
 - TYPE III BARRICADE
 - CHANNELIZING DEVICE
 - TRAFFIC DRUM
 - RAISED PAVEMENT MARKER

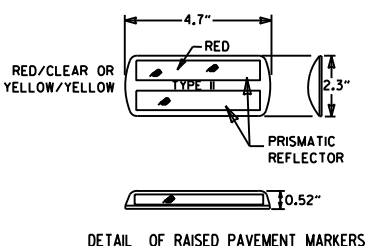

TYPICAL ADVANCE WARNING SIGN PLACEMENT
TAPER FORMULAE:
 $L = SXW$ FOR SPEEDS OF 45MPH OR MORE.
 $L = \frac{WS^2}{60}$ FOR SPEEDS OF 40MPH OR LESS.
WHERE:
L = MINIMUM LENGTH OF TAPER.
S = NUMERICAL VALUE OF POSTED SPEED LIMIT PRIOR TO WORK OR 85TH PERCENTILE SPEED.
W = WIDTH OF OFFSET.

- GENERAL NOTES:
- THE MAINTENANCE DIVISION SHALL CONDUCT A BALL BANK STUDY TO DETERMINE THE ADVISORY SPEED LIMIT PRIOR TO OPENING TO TRAFFIC. THE ADVISORY SPEED WILL BE POSTED ON W1-3 OR W1-4 CURVE WARNING SIGNS. USE W1-4 WHEN SPEED IS GREATER THAN 30MPH AND W1-3 WHEN 30MPH OR LESS.
 - WHEN THE EXISTING SPEED LIMIT IS 55MPH AND THE PLANS REQUIRE A SPEED LIMIT OF 45MPH, THE R2-1(55) SHALL BE OMITTED AND THE W3-5 SHALL BE INSTALLED AT THAT LOCATION. ADDITIONAL R2-1(45)MPH SPEED LIMIT SIGNS SHALL BE INSTALLED AT A MAXIMUM OF 1 MILE INTERVALS. AT THE END OF THE WORK AREA A R2-1(XX) SHALL BE INSTALLED TO MATCH ORIGINAL SPEED LIMIT.
 - WHEN THE EXISTING SPEED LIMIT IS 65MPH AND THE PLANS REQUIRE A SPEED LIMIT OF 55MPH, THE R2-1(65) SHALL BE OMITTED. ADDITIONAL R2-1(55)MPH SPEED LIMIT SIGNS SHALL BE INSTALLED AT A MAXIMUM OF 1 MILE INTERVALS. AT THE END OF THE WORK AREA A R2-1(XX) SHALL BE INSTALLED TO MATCH ORIGINAL SPEED LIMIT.
 - THE MAXIMUM SPACING BETWEEN CHANNELIZING DEVICES IN A TAPER SHOULD BE APPROXIMATELY EQUAL IN FEET TO THE SPEED LIMIT. BEYOND THE TAPER, MAXIMUM SPACING SHALL BE TWO TIMES THE SPEED LIMIT, OR AS DIRECTED BY THE ENGINEER.
 - WARNING LIGHTS AND/OR FLAGS MAY BE MOUNTED TO SIGNS OR CHANNELIZING DEVICES AT NIGHT AS NEEDED.
 - PAVEMENT MARKINGS NO LONGER APPLICABLE WHICH MIGHT CREATE CONFUSION IN THE MINDS OF VEHICLE OPERATORS SHALL BE REMOVED OR OBLITERATED AS SOON AS PRACTICABLE.
 - TRAILER MOUNTED DEVICES SUCH AS ARROW PANELS AND PORTABLE CHANGEABLE MESSAGE SIGNS SHALL BE DELINEATED BY AFFIXING CONSPICUITY MATERIAL IN A CONTINUOUS LINE ON THE FACE OF THE TRAILER. WHEN PLACED ON OR ADJACENT TO THE SHOULDER AND NOT BEHIND A POSITIVE BARRIER, THESE DEVICES SHALL BE DELINEATED BY PLACING FIVE (5) TRAFFIC DRUMS, EQUALLY SPACED ALONG THE TRAFFIC SIDE OF THE DEVICE. PAYMENT FOR TRAFFIC DRUMS SHALL BE CONSIDERED INCLUDED IN THE PRICE BID FOR VARIOUS TRAILER MOUNTED DEVICES.
 - DIMENSIONS SHOWN FOR RAISED PAVEMENT MARKERS ARE TYPICAL. THE CONTRACTOR MAY SUBSTITUTE SIMILAR MARKERS WITH THE APPROVAL OF THE ENGINEER. REQUESTING APPROVAL FOR SIMILAR MARKERS MAY BE MADE BY REFERRING TO THE ARDOT QUALIFIED PRODUCTS LIST.
 - ALL TRAILER MOUNTED DEVICES SUCH AS ARROW PANELS AND PORTABLE CHANGEABLE MESSAGE SIGNS SHALL MEET THE REQUIREMENTS OF THE MANUAL FOR ASSESSING SAFETY HARDWARE (MASH).

05-20-21	REVISED NOTE 7	
11-07-19	REVISED NOTE 1, ADDED NOTE 9	
9-2-15	REVISED NOTE 2, ADDED NOTE 8, REVISED DRAWING (A) & REPLACED R2-5A WITH W3-5	
9-12-13	REVISED DETAIL OF RAISED PAVEMENT MARKERS	
3-11-10	ADDED (AFAD)	
11-20-08	REVISED SIGN DESIGNATIONS	
11-18-04	ADDED GENERAL NOTE	
10-18-96	ADDED R55-1	
4-26-96	CORRECTED (a) BEHIND G20-2	
6-8-95	CORRECTED SIGN IDENT. ON W1-4A	6-8-95
2-2-95	REVISED PER PART VI, MUTCD, SEPT. 3, 1993	
8-15-91	DRAWN AND PLACED IN USE	
DATE	REVISION	FILMED

ARKANSAS STATE HIGHWAY COMMISSION
STANDARD TRAFFIC CONTROLS
FOR HIGHWAY CONSTRUCTION
STANDARD DRAWING TC-2

(A) TYPICAL APPLICATION - DAYTIME MAINTENANCE OPERATIONS OF SHORT DURATION ON A 4-LANE DIVIDED ROADWAY WHERE HALF OF THE ROADWAY IS CLOSED.

(C) TYPICAL APPLICATION - CONSTRUCTION OPERATIONS OF INTERMEDIATE TO LONG TERM DURATION ON A 4-LANE DIVIDED ROADWAY WHERE HALF OF THE ROADWAY IS CLOSED.





(B) TYPICAL APPLICATION - 3-LANE ONEWAY ROADWAY WHERE CENTER LANE IS CLOSED.

CHANNELIZING DEVICES





• WHEN CONES ARE USED ON FREEWAYS AND MULTI-LANE HIGHWAYS, THEY SHALL BE 28" MIN. DURING HOURS OF DARKNESS, 28" CONES SHALL BE USED ON ALL ROADWAYS, AND SHALL BE REFLECTORIZED IN ACCORDANCE WITH THE M.U.T.C.D.

CONES

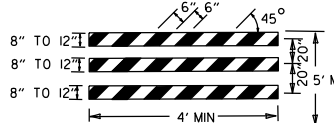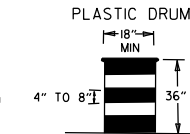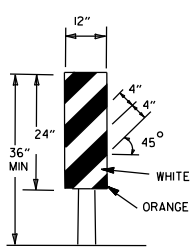 

NOTE:
FOR ALL ROAD CLOSURES, THE TYPE III BARRICADES SHALL BE OF SUFFICIENT LENGTH TO EXTEND ACROSS ENTIRE ROADWAY.

VERTICAL PANEL PLACEMENT

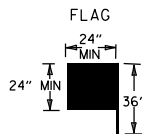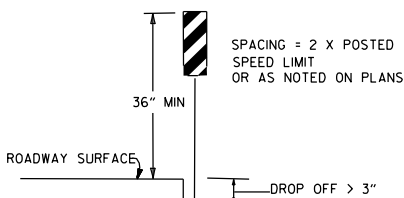

FLAG SHALL BE OF GOOD GRADE RED MATERIAL

KEY:

- ○ ○ ○ ARROW PANEL (IF REQUIRED)
- CHANNELIZING DEVICE
- TRAFFIC DRUM

GENERAL NOTES:

- A SPEED LIMIT REDUCTION MAY BE IMPLEMENTED ONLY WHEN DESIGNATED IN THE PLAN OR WHEN RECOMMENDED BY THE ROADWAY DESIGN DIVISION.
- WHEN THE EXISTING SPEED LIMIT IS 55MPH AND THE PLANS REQUIRE A SPEED LIMIT OF 45MPH, THE R2-(55) SHALL BE OMITTED AND THE W3-5 SHALL BE INSTALLED AT THAT LOCATION. ADDITIONAL R2-1 45MPH SPEED LIMIT SIGNS SHALL BE INSTALLED AT A MAXIMUM OF 1/2 MILE INTERVALS. AT THE END OF THE WORK AREA A R2-(XX) SHALL BE INSTALLED TO MATCH ORIGINAL SPEED LIMIT.
- WHEN THE EXISTING SPEED LIMIT IS 65MPH AND THE PLANS REQUIRE A SPEED LIMIT OF 55MPH, THE R2-(65) SHALL BE OMITTED. ADDITIONAL R2-1 55MPH SPEED LIMIT SIGNS SHALL BE INSTALLED AT A MAXIMUM OF 1/2 MILE INTERVALS. AT THE END OF THE WORK AREA A R2-(XX) SHALL BE INSTALLED TO MATCH ORIGINAL SPEED LIMIT.
- THE MAXIMUM SPACING BETWEEN CHANNELIZING DEVICES IN A TAPER SHOULD BE APPROXIMATELY EQUAL IN FEET TO THE SPEED LIMIT. BEYOND THE TAPER, MAXIMUM SPACING SHALL BE TWO TIMES THE SPEED LIMIT OR AS DIRECTED BY THE ENGINEER.
- WARNING LIGHTS AND/OR FLAGS MAY BE MOUNTED TO SIGNS OR CHANNELIZING DEVICES AT NIGHT AS NEEDED.
- PAVEMENT MARKINGS NO LONGER APPLICABLE WHICH MIGHT CREATE CONFUSION IN THE MINDS OF VEHICLE OPERATORS SHALL BE REMOVED OR OBLITERATED AS SOON AS PRACTICABLE.
- THE G20-1 SIGN WILL BE REQUIRED ON JOBS OF OVER TWO MILES IN LENGTH. WHEN THE LANE CLOSURE IS NOT AT THE BEGINNING OF THE PROJECT, THE G20-1 SIGN SHALL BE ERECTED 125' IN ADVANCE OF THE JOB LIMIT. ADDITIONAL W20-1 (1/2 MILE) SIGNS ARE NOT REQUIRED IN ADVANCE OF LANE CLOSURES THAT BEGIN INSIDE THE PROJECT LIMITS.
- FLAGGERS SHALL USE STOP/SLOW PADDLES FOR CONTROLLING TRAFFIC THROUGH WORK ZONES. FLAGS MAY BE USED ONLY FOR EMERGENCY SITUATIONS.
- ALL PLASTIC DRUMS AND CONES SHALL MEET THE REQUIREMENTS OF MANUAL FOR ASSESSING SAFETY HARDWARE (MASH).
- TRAILER MOUNTED DEVICES SUCH AS ARROW PANELS AND PORTABLE CHANGEABLE MESSAGE SIGNS SHALL BE DELINEATED BY AFFIXING CONSPICUITY MATERIAL IN A CONTINUOUS LINE ON THE FACE OF THE TRAILER. WHEN PLACED ON OR ADJACENT TO THE SHOULDER AND NOT BEHIND A POSITIVE BARRIER, THESE DEVICES SHALL BE DELINEATED BY PLACING FIVE (5) TRAFFIC DRUMS, EQUALLY SPACED ALONG THE TRAFFIC SIDE OF THE DEVICE. PAYMENT FOR TRAFFIC DRUMS SHALL BE CONSIDERED INCLUDED IN THE PRICE BID FOR VARIOUS TRAILER MOUNTED DEVICES.
- ALL TRAILER MOUNTED DEVICES SUCH AS ARROW PANELS AND PORTABLE CHANGEABLE MESSAGE SIGNS SHALL MEET THE REQUIREMENTS OF THE MANUAL FOR ASSESSING SAFETY HARDWARE (MASH).

(D) TYPICAL APPLICATION - CLOSING MULTIPLE LANES OF A MULTILANE HIGHWAY.

TRAFFIC CONTROL DEVICES


VERTICAL DIFFERENTIAL	LOCATION	TRAFFIC CONTROL	
		≤ 45 MPH	> 45 MPH
≤ 1"	CENTERLINE	W8-11	W8-11
> 1"	CENTERLINE	W8-11 AND CENTERLINE LANE STRIPING	W8-11 AND CENTERLINE LANE STRIPING
≤ 3"	CENTERLINE	STANDARD LANE CLOSURE ⁽⁶⁾	STANDARD LANE CLOSURE ⁽⁶⁾
> 3"	CENTERLINE	STANDARD LANE CLOSURE ⁽⁶⁾	STANDARD LANE CLOSURE ⁽⁶⁾
≤ 3"	EDGE OF TRAVELED LANE OR EDGE OF SHOULDER	W8-9 AND TRAFFIC DRUMS ⁽¹⁾	W8-9 AND TRAFFIC DRUMS ⁽¹⁾
> 3"	EDGE OF TRAVELED LANE OR EDGE OF SHOULDER	W8-17, EDGE LINE STRIPING, AND TRAFFIC DRUMS ⁽¹⁾	W8-17, EDGE LINE STRIPING, AND TRAFFIC DRUMS ⁽¹⁾
> 6"	EDGE OF TRAVELED LANE OR EDGE OF SHOULDER	W8-17, EDGE LINE STRIPING, AND TRAFFIC DRUMS ⁽¹⁾	W8-17, EDGE LINE STRIPING, AND TRAFFIC DRUMS ⁽²⁾
> 18"	EDGE OF TRAVELED LANE OR EDGE OF SHOULDER	W8-17, EDGE LINE STRIPING, AND TRAFFIC DRUMS ⁽¹⁾	A STABILIZED WEDGE, W8-17, EDGE LINE STRIPING AND TRAFFIC DRUMS ⁽³⁾
> 24"	EDGE OF TRAVELED LANE OR EDGE OF SHOULDER	PRECAST CONCRETE BARRIER ⁽⁴⁾ & EDGE LINES	PRECAST CONCRETE BARRIER ⁽⁴⁾ & EDGE LINES

INTERSTATE		
VERTICAL DIFFERENTIAL	LOCATION	TRAFFIC CONTROL
≤ 3"	CENTERLINE	W8-11 AND LANE STRIPING
≤ 3"	EDGE OF TRAVELED LANE OR EDGE OF SHOULDER	W8-9, EDGE LINE STRIPING, AND TRAFFIC DRUMS ⁽²⁾
> 3"	EDGE OF TRAVELED LANE OR EDGE OF SHOULDER	W8-17, EDGE LINE STRIPING, AND TRAFFIC DRUMS ⁽²⁾
> 6"	EDGE OF TRAVELED LANE OR EDGE OF SHOULDER	PRECAST CONCRETE BARRIER & EDGE LINES

INTERSTATE AND NON-INTERSTATE		
FORESLOPE	HEIGHT	TRAFFIC CONTROL
1:1	> 2 FT	PRECAST CONCRETE BARRIER
2:1	≤ 5 FT	TRAFFIC DRUMS
2:1	> 5 FT	PRECAST CONCRETE BARRIER
Flatter than 2:1	N/A	TRAFFIC DRUMS

GENERAL NOTES:

- WHEN THE SHOULDER AREA IS USED AS PART OF THE TRAVELED LANE AND THERE IS INSUFFICIENT WIDTH TO PLACE TRAFFIC DRUMS ON THE REMAINING SHOULDER WIDTH, THEN VERTICAL PANELS SHALL BE USED.
- WHEN THERE IS INSUFFICIENT WIDTH TO PLACE TRAFFIC DRUMS ON THE REMAINING SHOULDER WIDTH, A STABILIZED WEDGE SHALL BE USED.
- PRECAST CONCRETE BARRIER WALL CAN BE USED IN LIEU OF A STABILIZED WEDGE, W8-17 SIGN, EDGE LINE STRIPING, AND TRAFFIC DRUMS, IF AND WHERE DIRECTED BY THE ENGINEER.
- A STABILIZED WEDGE, W8-17 SIGN, EDGE LINE STRIPING, AND TRAFFIC DRUMS CAN BE USED IN LIEU OF PRECAST CONCRETE BARRIER WALL, IF AND WHERE DIRECTED BY THE ENGINEER.
- W21-5, W21-5a, AND/OR W21-5b SIGNS SHALL BE USED WHERE THE ROADWAY IS UNOBSTRUCTED IF AND WHERE DIRECTED BY THE ENGINEER.
- TIME LIMITATIONS MUST CONFORM TO SECTION 603 OF THE STANDARD SPECIFICATIONS FOR HIGHWAY CONSTRUCTION (CURRENT EDITION).









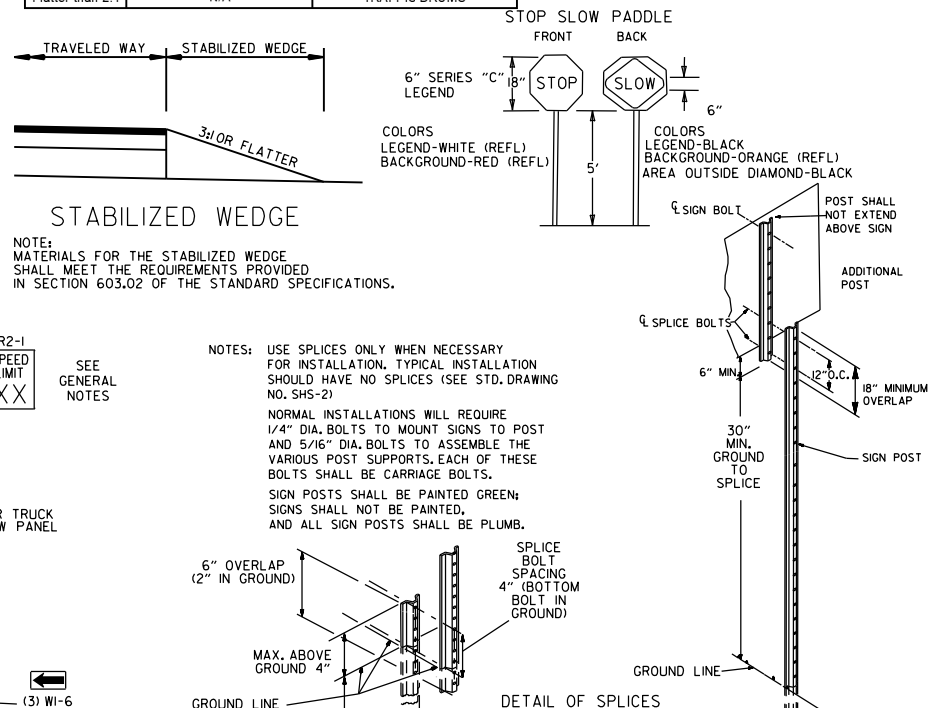


DETAIL OF SPLICES

DATE	REVISION	FILED
08-12-21	REVISED TRAFFIC CONTROL DEVICES AND NOTES	
05-20-21	REVISED NOTE 10	
2-27-20	REVISED TRAFFIC CONTROL DEVICES DETAILS	
11-07-19	REVISED NOTE 9, ADDED NOTE II	
7-25-19	REVISED TRAFFIC CONTROL DEVICES DETAILS	
9-2-15	REVISED NOTE 2 & REPLACED R2-5A WITH W3-5	
10-15-09	ADDED REFERENCE TO MASH	
11-20-08	REVISED SIGN DESIGNATIONS	
11-18-04	ADDED NOTE	
10-1-98	ADDED NOTE	
4-03-97	ADDED (SP) TO W6-18 & REVISED TRAFFIC CONTROL DEVICES NOTE	
10-18-96	ADDED R55-1	
10-12-95	MOVED UPPER SPLICE	
6-8-95	REVISED SPLICE DETAIL, TEXT	6-8-95
2-2-95	REVISED PER PART VI, MUTCD, SEPT. 3, 1993	
8-15-91	DRAWN AND PLACED IN USE	

ARKANSAS STATE HIGHWAY COMMISSION
STANDARD TRAFFIC CONTROLS
FOR HIGHWAY CONSTRUCTION

STANDARD DRAWING TC-3

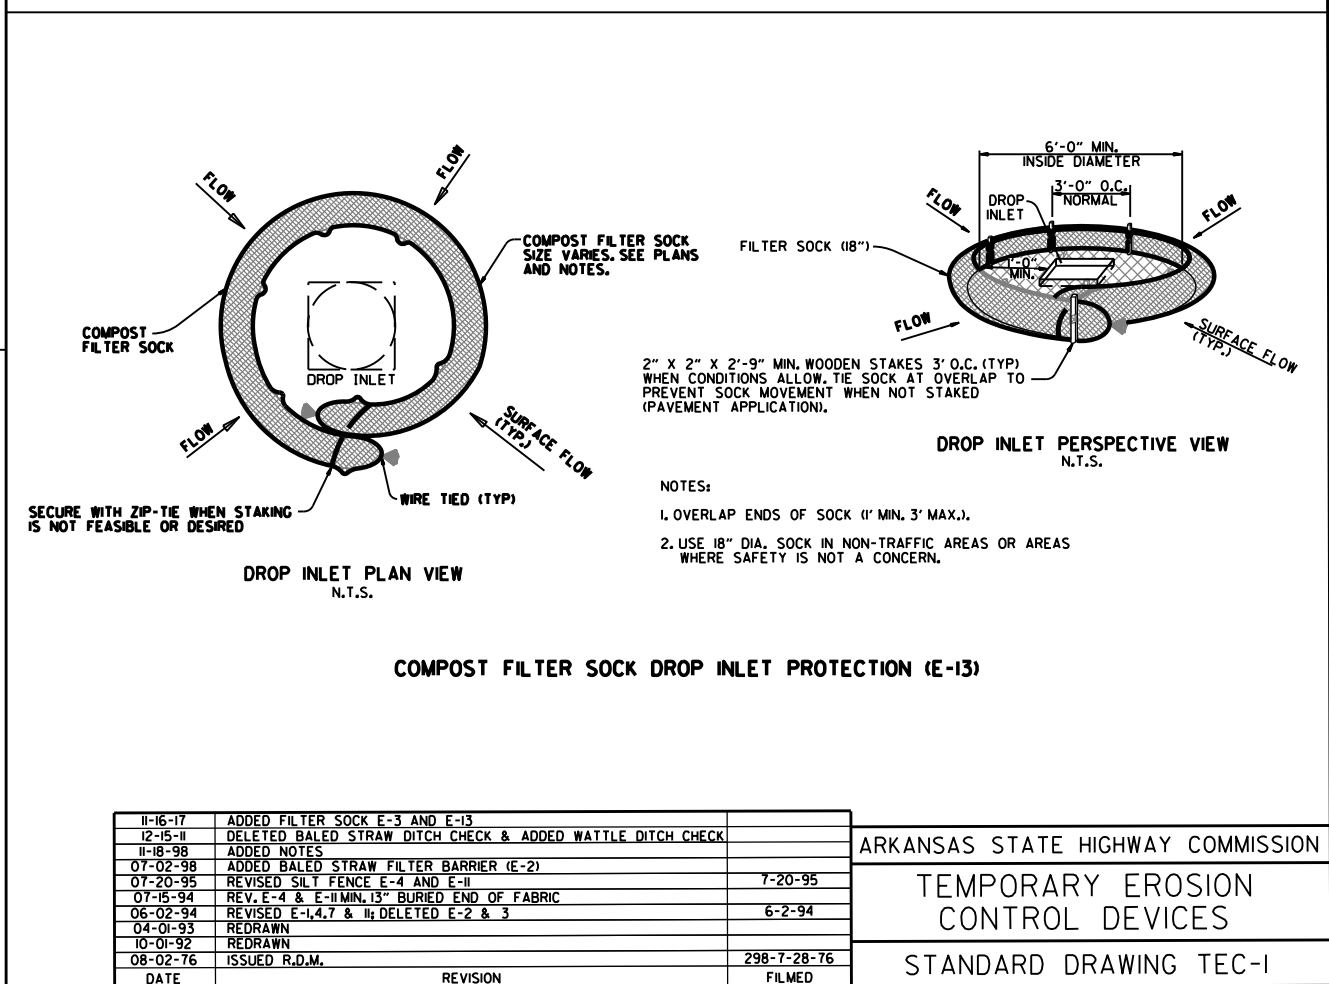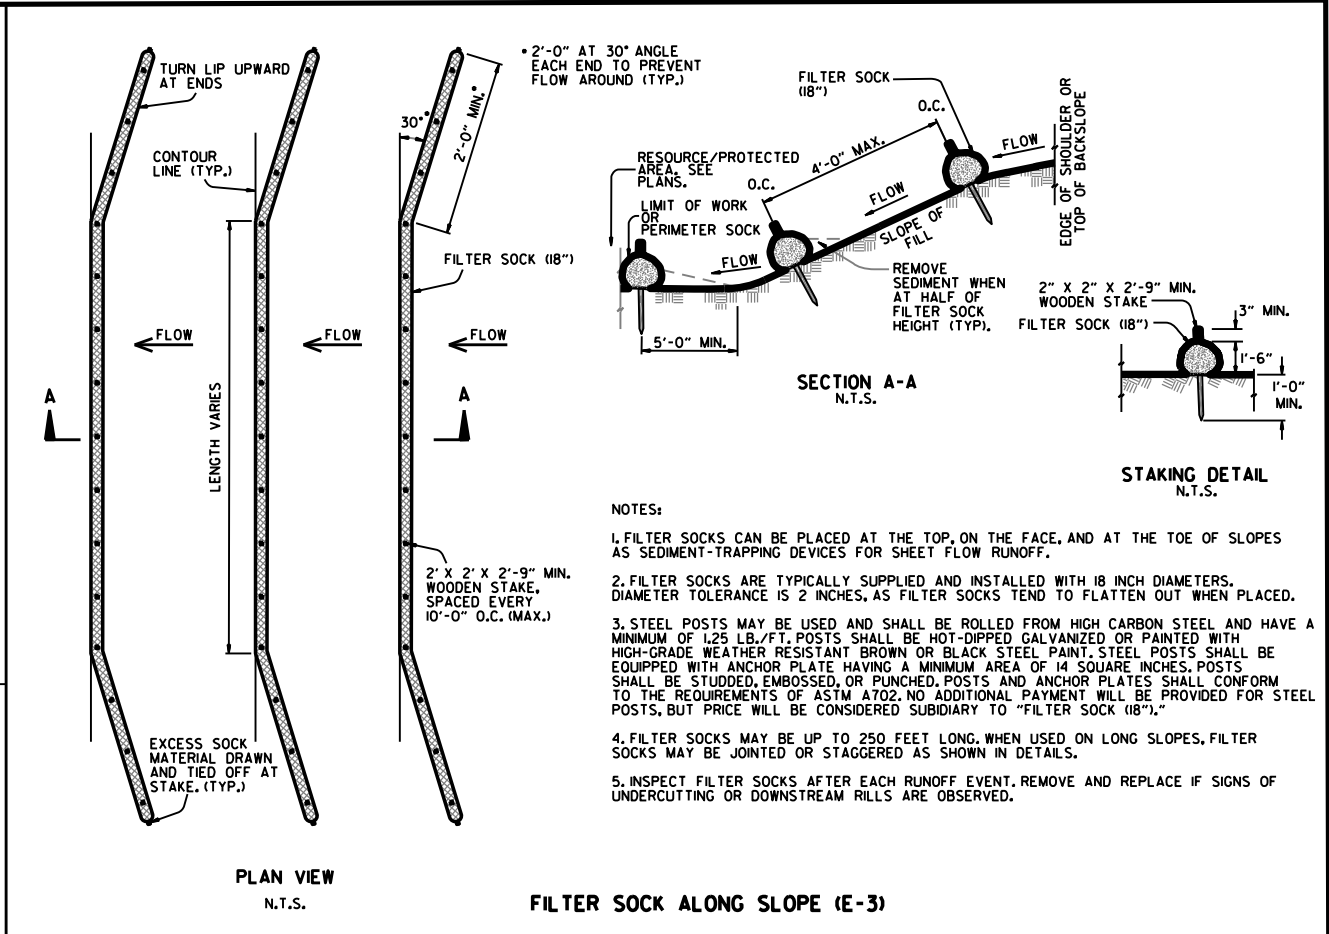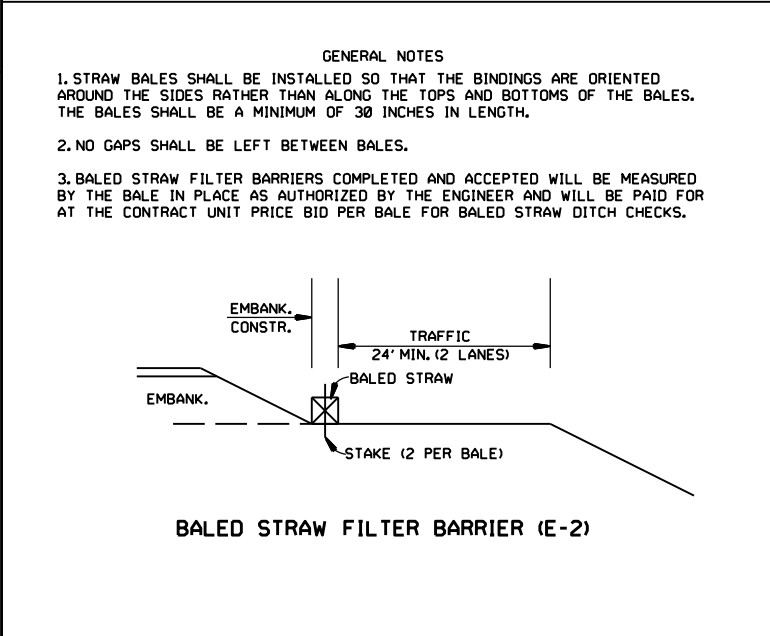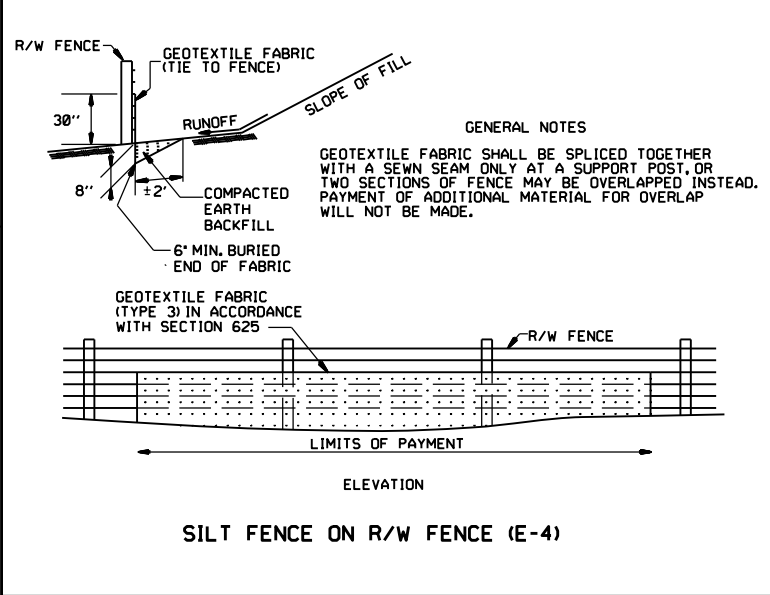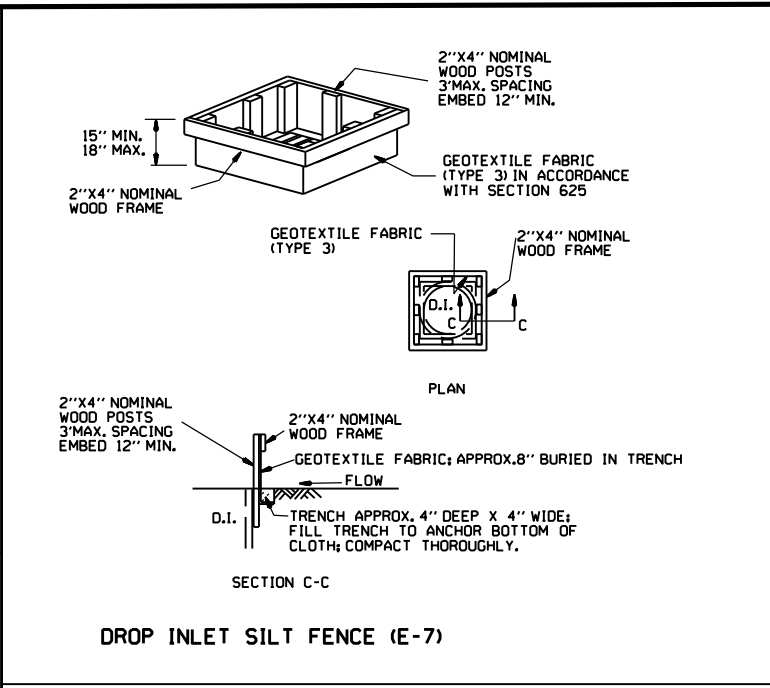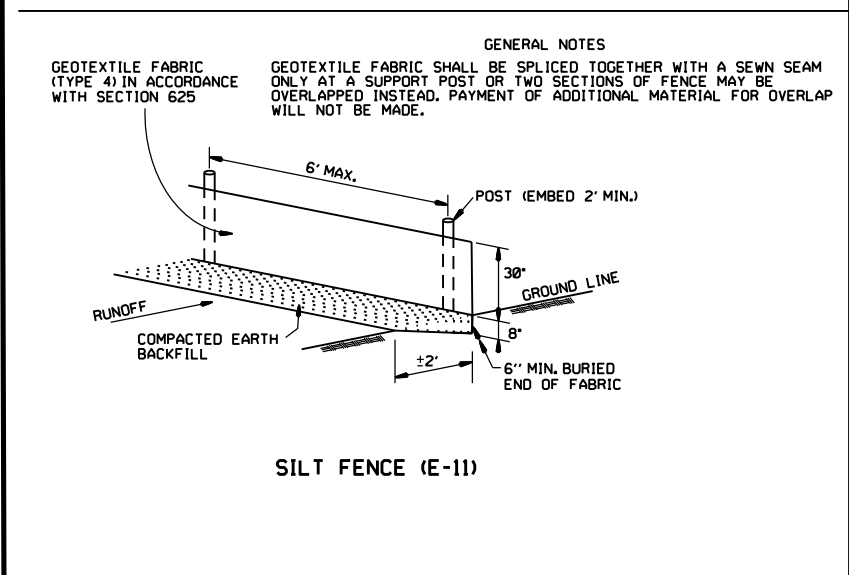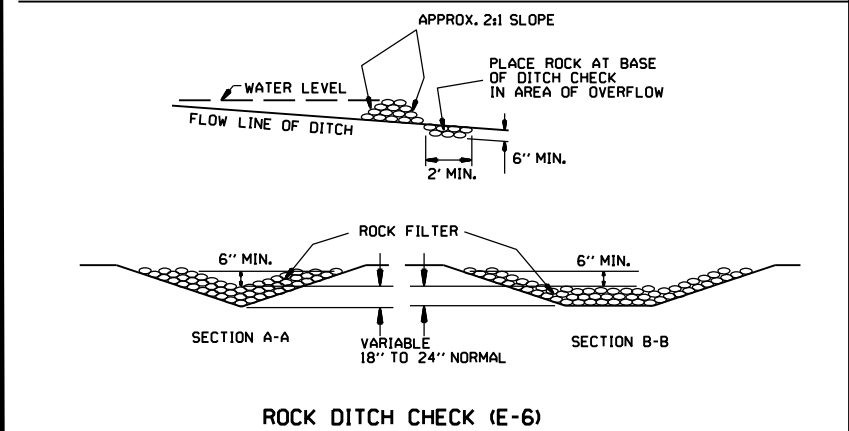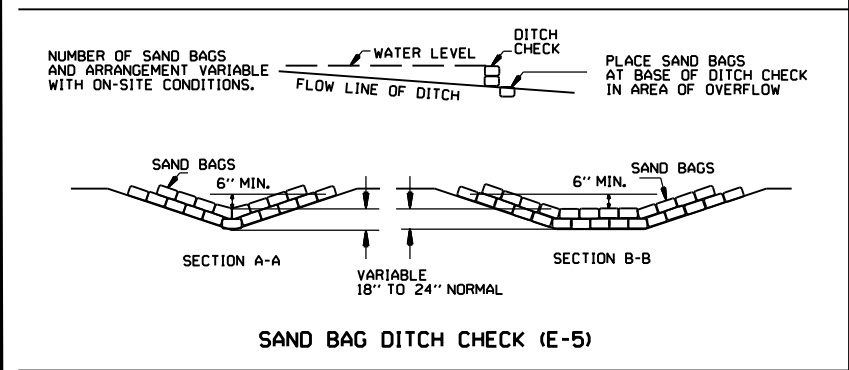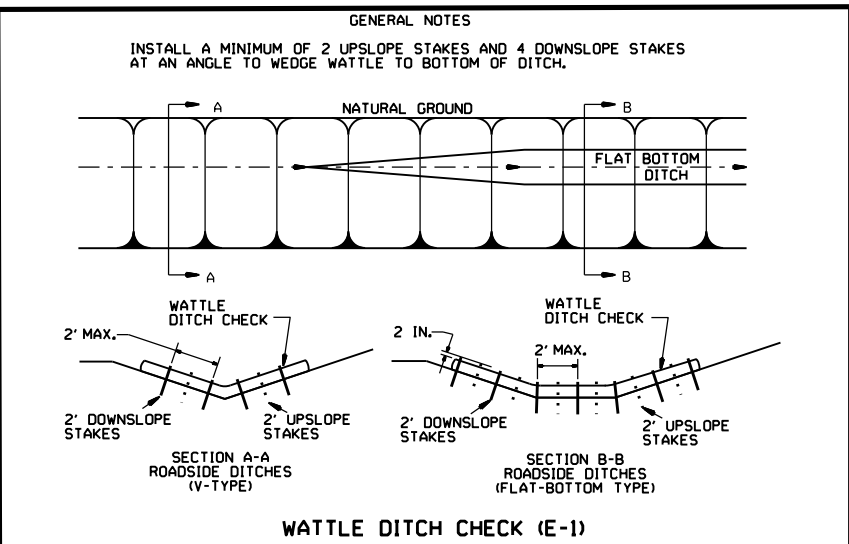

11-16-17	ADDED FILTER SOCK E-3 AND E-13	
12-15-11	DELETED BALED STRAW DITCH CHECK & ADDED WATTLE DITCH CHECK	
11-18-98	ADDED NOTES	
07-02-98	ADDED BALED STRAW FILTER BARRIER (E-2)	
07-20-95	REVISED SILTS FENCE E-4 AND E-11	7-20-95
07-15-94	REV. E-4 & E-11 MIN. 13" BURIED END OF FABRIC	
06-02-94	REVISED E-1, 4, 7 & 11; DELETED E-2 & 3	6-2-94
04-01-93	REDRAWN	
10-01-92	REDRAWN	
08-02-76	ISSUED R.D.M.	298-7-28-76
DATE	REVISION	FILMED

ARKANSAS STATE HIGHWAY COMMISSION


TEMPORARY EROSION CONTROL DEVICES

STANDARD DRAWING TEC-1

CLEARING AND GRUBBING

- CONSTRUCTION SEQUENCE
- 1. PLACE PERIMETER CONTROLS (I.E. SILT FENCES ,DIVERSION DITCHES, SEDIMENT BASINS, ETC.)
 - 2. PERFORM CLEARING AND GRUBBING OPERATION.

EXCAVATION

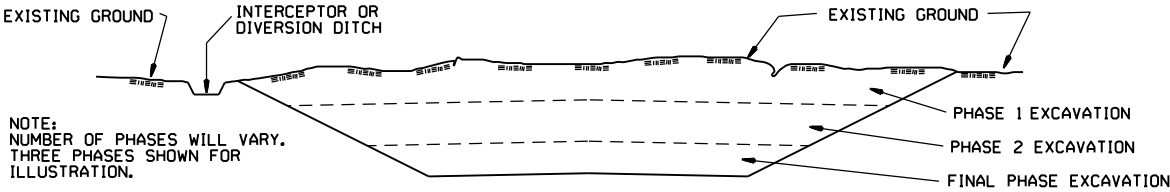


GENERAL NOTE

ALL CUT SLOPES SHALL BE DRESSED, PREPARED, SEEDED, AND MULCHED AS THE WORK PROGRESSES. SLOPES SHALL BE EXCAVATED AND STABILIZED IN EQUAL INCREMENTS NOT TO EXCEED 25 FEET, MEASURED VERTICALLY.

- CONSTRUCTION SEQUENCE
- 1. EXCAVATE AND STABILIZE INTERCEPTOR AND/OR DIVERSION DITCHES.
 - 2. PERFORM PHASE 1 EXCAVATION. PLACE PERMANENT OR TEMPORARY SEEDING.
 - 3. PERFORM PHASE 2 EXCAVATION. PLACE PERMANENT OR TEMPORARY SEEDING.
 - 4. PERFORM FINAL PHASE OF EXCAVATION. PLACE PERMANENT OR TEMPORARY SEEDING. STABILIZE DITCHES. CONSTRUCT DITCH CHECKS, DIVERSION DITCHES, SEDIMENT BASINS, OR OTHER EROSION CONTROL DEVICES AS REQUIRED.

EMBANKMENT

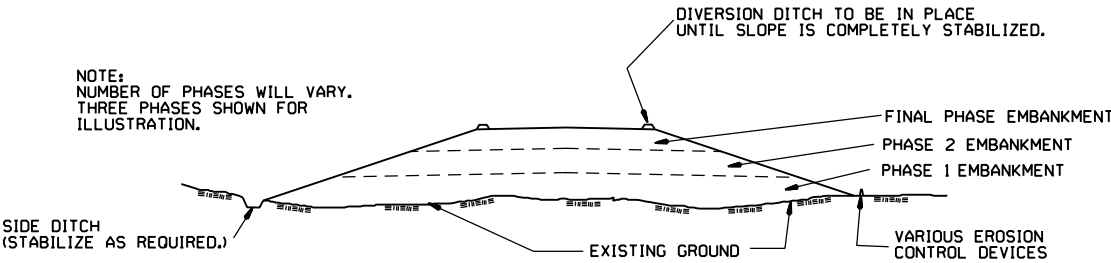

GENERAL NOTE


ALL EMBANKMENT SLOPES SHALL BE DRESSED, PREPARED, SEEDED, AND MULCHED AS THE WORK PROGRESSES. SLOPES SHALL BE CONSTRUCTED AND STABILIZED IN EQUAL INCREMENTS NOT TO EXCEED 25 FEET, MEASURED VERTICALLY.

- CONSTRUCTION SEQUENCE
- 1. CONSTRUCT DIVERSION DITCHES, DITCH CHECKS, SEDIMENT BASINS, SILT FENCES, OR OTHER EROSION CONTROL DEVICES AS SPECIFIED.
 - 2. PLACE PHASE 1 EMBANKMENT WITH PERMANENT OR TEMPORARY SEEDING. PROVIDE DIVERSION DITCHES AND SLOPE DRAINS IF EMBANKMENT CONSTRUCTION IS TO BE TEMPORARILY ABANDONED FOR A PERIOD OF GREATER THAN 21 DAYS.
 - 3. PLACE PHASE 2 EMBANKMENT WITH PERMANENT OR TEMPORARY SEEDING. PROVIDE DIVERSION DITCHES AND SLOPE DRAINS IF EMBANKMENT CONSTRUCTION IS TO BE TEMPORARILY ABANDONED FOR A PERIOD OF GREATER THAN 21 DAYS.
 - 4. PLACE FINAL PHASE OF EMBANKMENT WITH PERMANENT OR TEMPORARY SEEDING. PLACE DIVERSION DITCHES AND SLOPE DRAINS AND MAINTAIN UNTIL ENTIRE SLOPE IS STABILIZED.


			ARKANSAS STATE HIGHWAY COMMISSION
			TEMPORARY EROSION CONTROL DEVICES
11-03-94	CORRECTED SPELLING		STANDARD DRAWING TEC-3
6-2-94	Drawn & Issued	6-2-94	
DATE	REVISION	FILMED	

STANDARD DRAWING WR-1

FED. ROAD DIST. NO.	STATE	FED. AID PROJECT NO.	FISCAL YEAR	SHEET NO.	TOTAL SHEETS
6	ARK.				
JOB NO.					

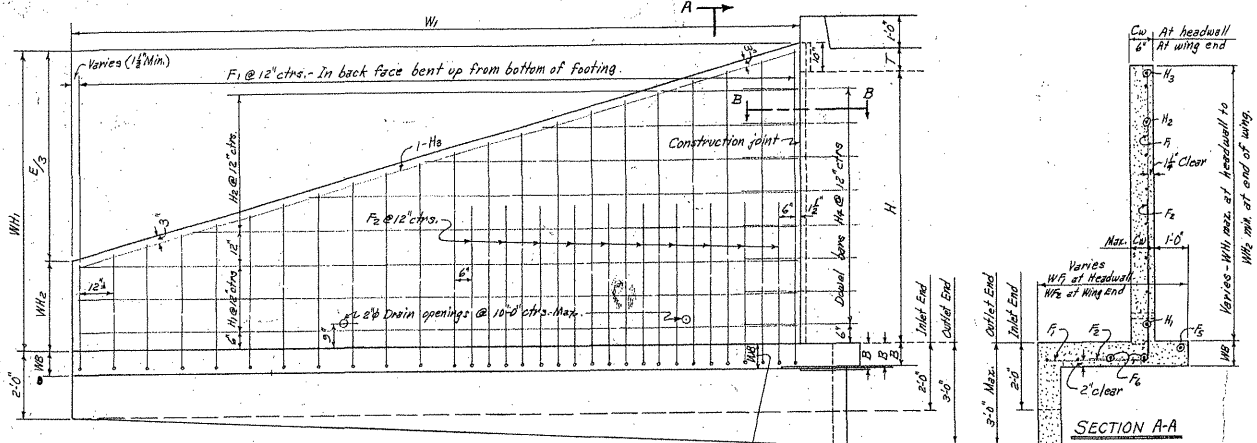


REAR ELEVATION OF WING - SHOWING BACK FACE REIN.

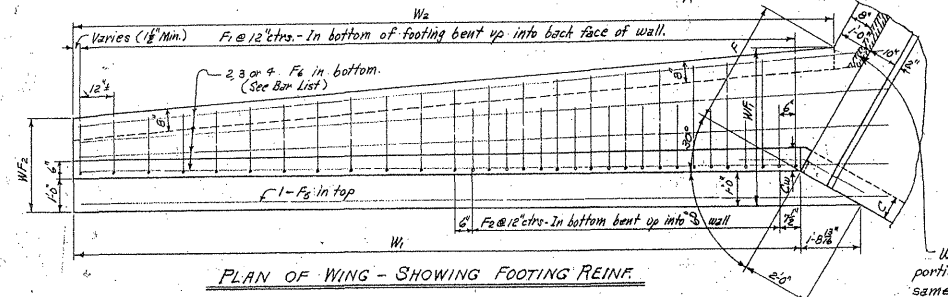


PLAN OF WING - SHOWING FOOTING REIN.

WING DIMENSIONS														
CLEAR HEIGHT OF BOX	THICKNESS OF WING AT HEADWALL	WING WALL HEIGHTS	WIDTH OF WING AT HEADWALL	WIDTH OF WING AT END	WIDTH OF WING AT END	WIDTH OF WING AT END	WIDTH OF WING AT END	WIDTH OF WING AT END	WIDTH OF WING AT END	WIDTH OF WING AT END	WIDTH OF WING AT END	WIDTH OF WING AT END	WIDTH OF WING AT END	WIDTH OF WING AT END
H	WB	CU	WH	WH	WH	WH	WH	WH	WH	WH	WH	WH	WH	WH
2'	7"	6"	2'-0"	0'-8"	2'-4"	2'-0"	0'-11 1/2"	6'-6"	7'-6"	7'-1 1/2"	0.889	0.986		
3'	7"	6"	3'-0"	1'-0"	2'-8"	2'-4"	1'-4 1/2"	8'-6"	9'-6"	9'-7 1/2"	1.338	1.466		
4'	7"	6"	4'-0"	1'-4"	3'-0"	2'-8"	1'-8 1/2"	10'-6"	12'-6"	12'-1 1/2"	1.668	2.027		
5'	7"	6"	5'-0"	1'-8"	3'-4"	2'-8"	2'-1 1/2"	12'-6"	14'-6"	14'-7 1/2"	2.478	2.668		
6'	8"	7"	6'-0"	2'-0"	3'-8"	2'-8"	2'-6 1/2"	14'-6"	16'-6"	17'-1 1/2"	3.440	3.661		
7'	8"	7"	7'-0"	2'-4"	4'-2"	2'-8"	3'-1 1/2"	16'-6"	18'-6"	19'-1 1/2"	4.505	4.758		
8'	8"	7"	8'-0"	2'-8"	4'-6"	2'-8"	3'-5 1/2"	18'-6"	20'-6"	21'-1 1/2"	5.761	6.047		


* Quantity per wing does not include headwall or that portion of apron or trewall for the length W3.

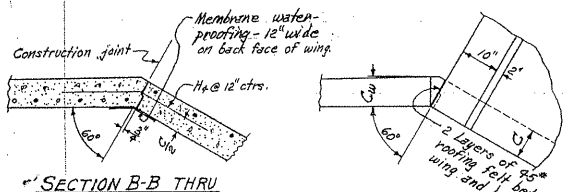


DETAIL AT TOP OF WING

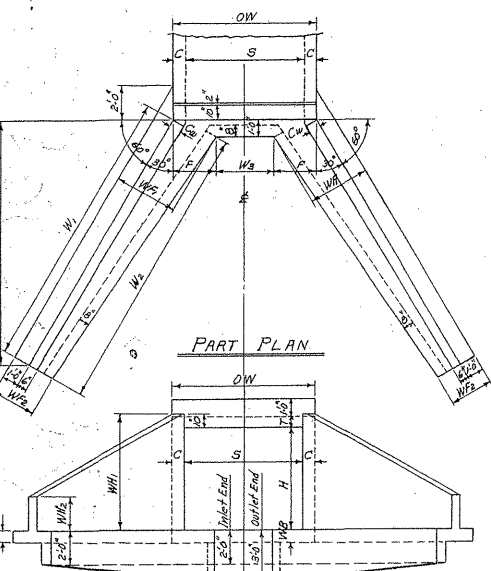


END ELEVATION SINGLE BARREL CULVERT

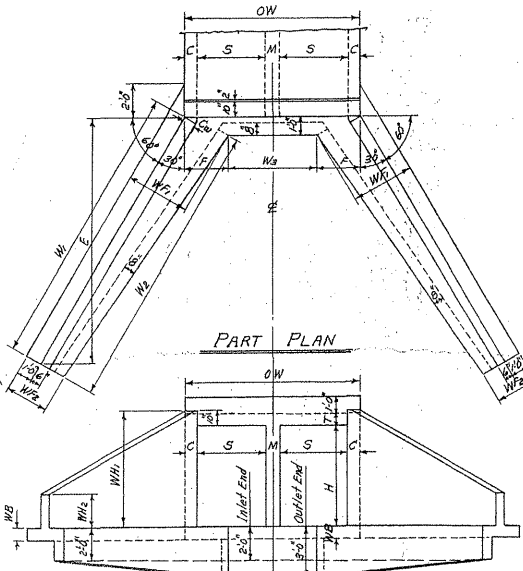


END ELEVATION DOUBLE BARREL CULVERT

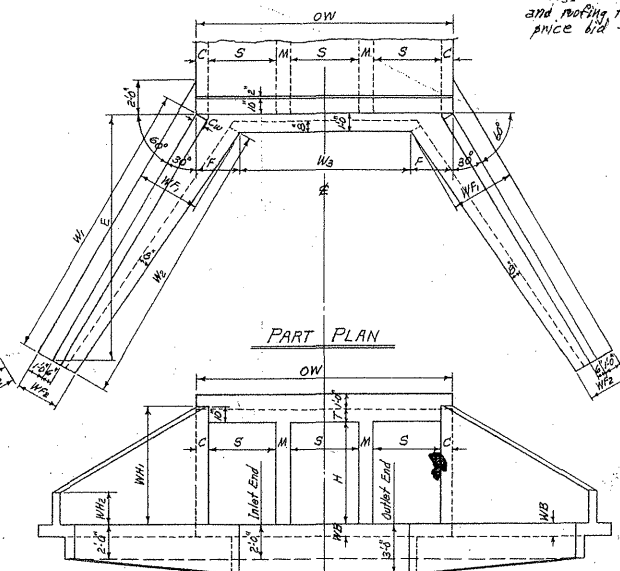

END ELEVATION TRIPLE BARREL CULVERT

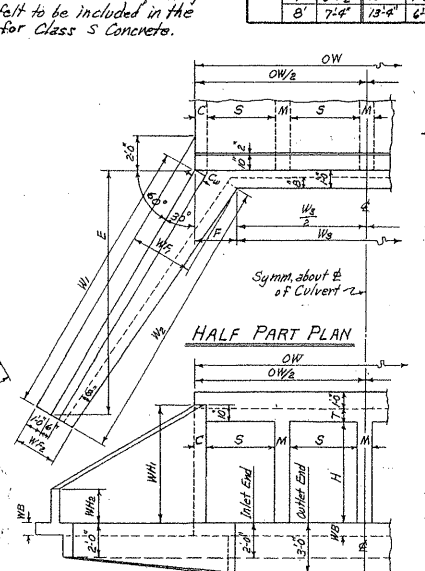

HALF END ELEVATION QUADRUPLE BARREL CULVERT

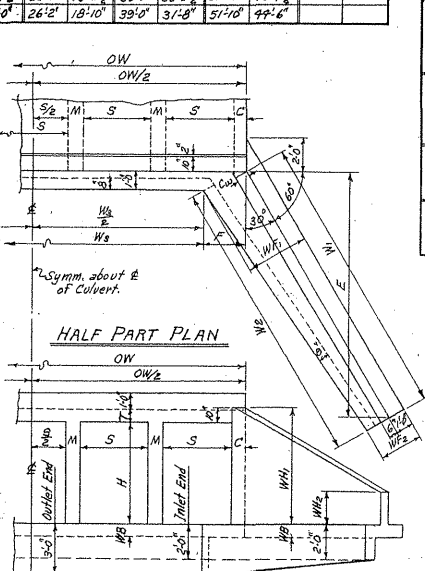

HALF END ELEVATION QUINTUPLE BARREL CULVERT

BAR LIST FOR ONE WING - 4 REQUIRED

CLEAR HEIGHT	F ₁											F ₂					F ₃			F ₆			H ₁				H ₂				H ₃			H ₄				QUANTITY REINFORCING STEEL PER WING	BAR BENDING DIAGRAMS
	BENT											BENT					STRAIGHT						STRAIGHT				STRAIGHT				BENT								
	In bottom of footing, bent up into back face of wing. One bar of each length.											In bottom of footing, bent up into back face of wing. Alt. with F ₁ bars.					Longitudinal in top of wing footing heel.			Longitudinal in bottom of wing footing toe.			Horizontal in back face of wing.				Horizontal in back face of wing. One bar of each length.				In back face of wing at top-on slope.			Dowels thru construction joint at headwall.					
	H	SIZE	SPACING	No.Reqd	LENGTHS VARY		X	Y	SIZE	SPACING	No.Reqd	LENGTH	X	Y	SIZE	No.Reqd	LENGTH	SIZE	No.Reqd	LENGTH	SIZE	SPACING	No.Reqd	LENGTH	SIZE	SPACING	No.Reqd	LENGTH	SIZE	SPACING	No.Reqd	LENGTH	X						
				MIN.	MAX.	MIN.	MAX.																									LB.							
2'	#3	18"	8	1'-0"	3'-0"	0'-8"	1'-0"	0'-11"	2'-11"					#3	1	9'-8"	#3	2	8'-6"	#3	18"	1	7'-2"	#3	18"	1		4'-0"	#3	1	7'-4"	#3	18"	2	2'-6"	1'-4"	27.0		
3'	#3	12"	10	2'-2"	5'-2"	0'-8"	1'-3"	1'-5"	4'-0"					#3	1	12'-0"	#3	2	11'-0"	#3	18"	1	9'-6"	#3	18"	2	7'-6"	4'-0"	#3	1	9'-9"	#3	18"	3	2'-8"	1'-4"	91.1		
4'	#3	12"	13	2'-4"	6'-6"	0'-11"	1'-7"	1'-6"	5'-0"					#3	1	14'-4"	#3	3	13'-6"	#3	18"	1	11'-0"	#3	18"	3	10'-11"	4'-0"	#3	1	12'-3"	#3	18"	4	2'-8"	1'-4"	63.7		
5'	#3	12"	15	2'-11"	7'-10"	1'-11"	1'-11"	1'-6"	6'-0"	#3	12"	4	3'-6"	1'-1"	2'-6"	#3	1	16'-8"	#3	3	16'-0"	#3	18"	2	14'-2"	#3	18"	3	10'-11"	4'-0"	#3	1	14'-5"	#3	18"	5	2'-8"	1'-4"	89.5
6'	#4	12"	17	3'-6"	9'-3"	1'-2"	2'-3"	2'-5"	7'-1"	#3	18"	4	4'-6"	1'-4"	3'-3"	#3	1	19'-0"	#3	3	18'-4"	#3	18"	2	16'-4"	#3	18"	4	15'-4"	4'-0"	#3	1	17'-0"	#3	18"	6	2'-8"	1'-4"	145.8
7'	#4	12"	20	3'-9"	10'-9"	1'-3"	2'-9"	2'-7"	8'-11"	#4	12"	7	5'-6"	1'-7"	4'-0"	#4	1	21'-4"	#4	4	21'-0"	#4	18"	2	18'-9"	#4	15	17'-9"	4'-0"	#4	1	19'-5"	#4	18"	7	3'-6"	1'-4"	283.7	
8'	#4	12"	22	4'-4"	12'-3"	1'-5"	3'-2"	3'-0"	9'-2"	#4	12"	10	6'-4"	1'-10"	4'-9"	#4	1	23'-8"	#4	4	23'-8"	#4	18"	3	21'-1"	#4	12	5	17'-9"	4'-0"	#4	1	21'-0"	#4	18"	8	3'-6"	1'-4"	356.4

NOTE:-
Dimensions
are to bar
centers.

MEMBRANE: A membrane waterproofing 18" wide, consisting of three mappings of waterproofing asphalt and two alternate layers of treated cotton fabric, shall be applied to the back face of wing to cover the construction joints in wings.

QUANTITIES									
CLASS S CONCRETE - 4 WINGS									
CLEAR SPAN	CLEAR HEIGHT	THICKNESS OF WING AT HEADWALL	THICKNESS OF WING AT END	REINFORCING FOR 4 WINGS	HEADWALLS, WING WALLS, FOOTINGS, TOWALLS AND APRONS				
					SINGLE BARREL CULVERT	DOUBLE BARREL CULVERT	TRIPLE BARREL CULVERT	QUADRUPLE BARREL CULVERT	QUINTUPLE BARREL CULVERT
S	H	CU	WB	LB.	CU.YD.	CU.YD.	CU.YD.	CU.YD.	CU.YD.
4'	2'	6"	7"	108.0	4.50	5.94	6.92	7.38	8.34
4'	3'	6"	7"	164.4	6.26	7.21	8.17	9.13	10.09
4'	4'	6"	7"	254.6	8.93	9.28	10.26	11.20	12.16
4'	5'	6"	7"	378.8	10.72	11.68	12.64	13.60	14.56
4'	6'	6"	7"	538.1	14.55	15.53	16.52	17.51	18.49
5'	2'	6"	7"	164.4	6.97	7.63	8.79	9.96	11.12
5'	3'	6"	7"	254.6	8.54	9.70	10.87	12.03	13.20
5'	4'	6"	7"	378.8	10.94	12.10	13.26	14.43	15.59
5'	5'	6"	7"	538.1	14.77	15.96	17.15	18.34	19.54
5'	6'	6"	7"	738.8	18.94	20.15	21.37	22.59	23.80
6'	2'	6"	7"	164.4	6.68	8.06	9.42	10.80	12.18
6'	3'	6"	7"	254.6	8.75	10.14	11.49	12.87	14.25
6'	4'	6"	7"	378.8	11.15	12.54	13.89	15.27	16.65
6'	5'	6"	7"	538.1	14.98	16.39	17.78	19.18	20.59
6'	6'	6"	7"	738.8	19.15	20.58	22.00	23.43	24.86
7'	2'	6"	7"	164.4	6.97	8.37	9.76	11.15	12.55
7'	3'	6"	7"	254.6	8.97	10.38	11.79	13.19	14.60
7'	4'	6"	7"	378.8	11.36	12.77	14.18	15.59	17.00
7'	5'	6"	7"	538.1	15.20	16.62	18.04	19.45	20.87
7'	6'	6"	7"	738.8	19.38	21.02	22.67	24.28	25.92
8'	2'	6"	7"	164.4	6.68	8.06	9.42	10.80	12.18
8'	3'	6"	7"	254.6	8.75	10.14	11.49	12.87	14.25
8'	4'	6"	7"	378.8	11.15	12.54	13.89	15.27	16.65
8'	5'	6"	7"	538.1	14.98	16.39	17.78	19.18	20.59
8'	6'	6"	7"	738.8	19.15	20.58	22.00	23.43	24.86
9'	2'	6"	7"	164.4	6.97	8.37	9.76	11.15	12.55
9'	3'	6"	7"	254.6	8.97	10.38	11.79	13.19	14.60
9'	4'	6"	7"	378.8	11.36	12.77	14.18	15.59	17.00
9'	5'	6"	7"	538.1	15.20	16.62	18.04	19.45	20.87
9'	6'	6"	7"	738.8	19.38	21.02	22.67	24.28	25.92
10'	2'	6"	7"	164.4	6.68	8.06	9.42	10.80	12.18
10'	3'	6"	7"	254.6	8.75	10.14	11.49	12.87	14.25
10'	4'	6"	7"	378.8	11.15	12.54	13.89	15.27	16.65
10'	5'	6"	7"	538.1	14.98	16.39	17.78	19.18	20.59
10'	6'	6"	7"	738.8	19.15	20.58	22.00	23.43	24.86
11'	2'	6"	7"	164.4	6.97	8.37	9.76	11.15	12.55
11'	3'	6"	7"	254.6	8.97	10.38	11.79	13.19	14.60
11'	4'	6"	7"	378.8	11.36	12.77	14.18	15.59	17.00
11'	5'	6"	7"	538.1	15.20	16.62	18.04	19.45	20.87
11'	6'	6"	7"	738.8	19.38	21.02	22.67	24.28	25.92
12'	2'	6"	7"	164.4	6.68	8.06	9.42	10.80	12.18
12'	3'	6"	7"	254.6	8.75	10.14	11.49	12.87	14.25
12'	4'	6"	7"	378.8	11.15	12.54	13.89	15.27	16.65
12'	5'	6"	7"	538.1	14.98	16.39	17.78	19.18	20.59
12'	6'	6"	7"	738.8	19.15	20.58	22.00	23.43	24.86

* For reinforcing steel in Headwalls and Aprons, See Details of Standard Barrel Sections for R.C. Box Culverts for the desired Span and Height.

GENERAL NOTES:-
CONCRETE:- All concrete to be Class S, and shall be poured in the dry. All exposed corners to have 3/4 chamfers.
REINFORCING STEEL:- Reinforcing steel to be deformed bars of intermediate or hard grade.
CONSTRUCTION JOINTS:- Construction joints between wingwall, footings and sidewalls shall be only where shown on plans.
SPECIFICATIONS:- Arkansas State Highway Commission Standard Specifications for Highway Construction and applicable Special Provisions.
UNIT STRESSES:-
Class S Concrete (n=10) 1200 psi
Reinforcing Steel 20,000 psi

NOTE:- This drawing to be used in conjunction with Standard Barrel Sections, Drawing Nos. as listed below.

SINGLES	DOUBLES	TRIPLES	QUADRUPLES	QUINTUPLES
R-100X-0	R-200X-0	R-300X-0	R-400X-0	R-500X-0
R-100X-X1	R-200X-X1	R-300X-X1	R-400X-X1	R-500X-X1
R-100X-X2	R-200X-X2	R-300X-X2	R-400X-X2	
	R-200X-X3	R-300X-X3		

CLASS S CONCRETE

ARKANSAS STATE HIGHWAY COMMISSION
DETAILS OF STANDARD WINGS
FOR
REINFORCED CONCRETE BOX CULVERTS
4', 5', 6', 7', 8', 9', 10', 11' & 12' SPANS 3:1 SLOPES
SINGLES, DOUBLES, TRIPLES, ALL DEPTHS OF COVER
QUADRUPLES & QUINTUPLES. FOR H=8'-0" OR LESS
STANDARD DRAWING NO. W-X003-1

REVISIONS:- Membrane added. 5-10-66 W.C.H.


Designed By: W.C.H. 8-20-62. Checked By: R.W.S. 1-3-63
Drawn By: W.C.H. 12-4-62. Checked By: R.W.S. 1-31-63
Quantity By: W.C.H. 12-14-62. Checked By: R.W.S. 3-22-63
Rechecked By: R.W.S. 3-22-63

DIMENSIONS *QUANTITIES*

MAX. DESIG. DEPTH OF COVER	BARREL DIMENSIONS							UNIT QUANTITIES				
	CLEAR SPAN				THICKNESS OF BOTTOM SLAB			CLASS & CONC.	REINFORCING STEEL			
	CLEAR HEIGHT	SQ. FT. OPENING	OVERALL WIDTH	THICKNESS OF TOP SLAB					PER LIN. FT. OF BARREL	PER LIN. FT. OF BARREL	ADDITIONAL	
D	S	H	A	OW	T	C	B	OH	CU. YD.	LB.	LB.	LB.
SECTION A - 10'-0"	4'-0"	3'	12	5'-0"		6"		4'-11"	0.312	29.62	13.96	51.94
		4'	16	5'-0"		6"	6"	5'-1"	0.349	32.29	15.03	51.94
		5'	20	5'-0"	6"	6"	6"	5'-1"	0.386	34.96	16.70	51.94
		6'	24	5'-2"	7"	7"	7"	5'-7"	0.467	38.08	18.37	52.33
	5'-0"	3'	15	6'-0"		6"		4'-11"	0.370	33.16	15.03	79.37
		4'	20	6'-0"		6"		5'-2"	0.407	45.83	16.70	79.37
		5'	25	6'-0"	7"	7"	7"	6'-2"	0.444	48.50	18.37	79.37
		6'	30	6'-2"		7"		7'-2"	0.526	51.87	20.04	80.77
	6'-0"	3'	35	6'-3"		7"		8'-2"	0.594	57.00	21.71	81.46
		4'	24	7'-0"		6"		5'-3"	0.472	58.99	18.37	93.29
		5'	30	7'-0"		6"		6'-3"	0.509	61.66	20.04	93.29
		6'	36	7'-2"	7"	7"	7"	7'-3"	0.591	65.10	21.71	94.68
SECTION B - 15'-0"	4'-0"	3'	12	5'-0"		6"		4'-11"	0.312	33.98	13.96	
		4'	16	5'-0"		6"	6"	5'-1"	0.349	36.65	15.03	
		5'	20	5'-0"	6"	6"	6"	5'-1"	0.386	39.32	16.70	
		6'	24	5'-2"	7"	7"	7"	5'-7"	0.467	44.39	18.37	
	5'-0"	3'	15	6'-0"		6"		4'-11"	0.370	49.78	15.03	
		4'	20	6'-0"		6"		5'-2"	0.407	52.45	16.70	
		5'	25	6'-0"	7"	7"	7"	6'-2"	0.444	55.12	18.37	
		6'	30	6'-2"		7"		7'-2"	0.526	59.48	20.04	
	6'-0"	3'	35	6'-3"		7"		8'-2"	0.594	67.68	21.71	
		4'	24	7'-0"		6"		5'-3"	0.499	65.30	18.37	
		5'	30	7'-0"		6"		6'-3"	0.536	66.63	20.04	
		6'	36	7'-2"	7"	7"	7"	7'-4"	0.619	73.58	21.71	
SECTION C - 20'-0"	4'-0"	3'	12	5'-0"		6"		4'-11"	0.316	37.54	13.96	
		4'	16	5'-0"		6"	6"	5'-1"	0.353	40.21	15.03	
		5'	20	5'-0"	6"	6"	6"	5'-1"	0.390	44.44	16.70	
		6'	24	5'-2"	7"	7"	7"	5'-7"	0.471	51.38	18.37	
	5'-0"	3'	15	6'-0"		6"		4'-11"	0.394	52.85	15.03	
		4'	20	6'-0"		6"		5'-3"	0.431	55.52	16.70	
		5'	25	6'-0"	7"	7"	7"	6'-3"	0.468	58.92	18.37	
		6'	30	6'-2"		7"		7'-3"	0.550	67.04	20.04	
	6'-0"	3'	35	6'-3"		7"		8'-3"	0.618	78.27	21.71	
		4'	24	7'-0"		6"		5'-5"	0.526	69.39	18.37	
		5'	30	7'-0"		6"		6'-5"	0.563	72.06	20.04	
		6'	36	7'-2"	8"	8"	8"	7'-5"	0.646	81.20	21.71	
SECTION D - 25'-0"	4'-0"	3'	12	5'-0"		6"		4'-11"	0.327	39.63	13.96	
		4'	16	5'-0"		6"	6"	5'-2"	0.364	42.30	15.03	
		5'	20	5'-0"	6"	6"	6"	5'-2"	0.401	44.97	16.70	
		6'	24	5'-2"	7"	7"	7"	5'-8"	0.483	55.14	18.37	
	5'-0"	3'	15	6'-0"		6"		4'-11"	0.417	55.28	15.03	
		4'	20	6'-0"		6"		5'-4"	0.454	57.95	16.70	
		5'	25	6'-0"	7"	7"	7"	6'-4"	0.501	61.61	18.37	
		6'	30	6'-2"		7"		7'-4"	0.585	71.20	20.04	
	6'-0"	3'	35	6'-3"		8"		8'-4"	0.668	81.45	21.71	
		4'	24	7'-0"		6"		5'-7"	0.519	72.95	18.37	
		5'	30	7'-0"		6"		6'-7"	0.556	76.21	20.04	
		6'	36	7'-2"	8"	8"	8"	7'-7"	0.679	85.22	21.71	
SECTION E - 30'-0"	4'-0"	3'	12	5'-0"		6"		4'-11"	0.330	42.23	13.96	
		4'	16	5'-0"		6"	6"	5'-3"	0.360	44.99	15.03	
		5'	20	5'-0"	6"	6"	6"	5'-3"	0.436	52.39	16.70	
		6'	24	5'-3"	7"	7"	7"	5'-7"	0.521	63.09	18.37	
	5'-0"	3'	15	6'-0"		6"		4'-11"	0.444	58.94	15.03	
		4'	20	6'-0"		6"		5'-6"	0.481	61.61	16.70	
		5'	25	6'-2"	8"	8"	8"	6'-8"	0.549	66.77	18.37	
		6'	30	6'-3"		7"		7'-6"	0.637	75.68	20.04	
	6'-0"	3'	35	6'-5"		8"		8'-6"	0.724	88.37	21.71	
		4'	24	7'-0"		6"		5'-10"	0.591	79.04	20.04	
		5'	30	7'-2"		6"		6'-8"	0.669	83.78	21.71	
		6'	36	7'-4"	10"	8"	10"	7'-8"	0.760	92.53	23.38	
SECTION F - 35'-0"	4'-0"	3'	12	5'-0"		6"		4'-4"	0.358	45.49	13.96	
		4'	16	5'-0"		6"	6"	5'-4"	0.395	58.16	15.03	
		5'	20	5'-2"	8"	8"	8"	6'-4"	0.471	56.32	16.70	
		6'	24	5'-4"	9"	7"	7"	7'-4"	0.560	67.17	18.37	
	5'-0"	3'	15	6'-0"		6"		4'-7"	0.463	63.18	16.70	
		4'	20	6'-0"		6"		5'-7"	0.509	66.11	18.37	
		5'	25	6'-2"	9"	8"	9"	6'-7"	0.578	71.65	20.04	
		6'	30	6'-4"		7"		7'-7"	0.669	80.70	21.71	
	6'-0"	3'	35	6'-5"		9"		8'-5"	0.770	93.99	23.38	
		4'	24	7'-0"		6"		5'-10"	0.641	85.81	21.71	
		5'	30	7'-3"		7"		6'-10"	0.714	91.60	23.38	
		6'	36	7'-5"	10"	9"	11"	8'-10"	0.810	99.56	25.05	
SECTION G - 40'-0"	4'-0"	3'	12	5'-0"		6"		4'-4"	0.373	49.38	13.96	
		4'	16	5'-0"		6"	6"	5'-5"	0.427	52.56	16.70	
		5'	20	5'-3"	8"	8"	8"	6'-5"	0.507	60.85	18.37	
		6'	24	5'-5"	9"	8"	9"	7'-5"	0.599	71.86	20.04	
	5'-0"	3'	15	6'-0"		6"		4'-8"	0.481	67.30	16.70	
		4'	20	6'-2"		6"		5'-8"	0.595	70.93	18.37	
		5'	25	6'-3"	9"	8"	10"	6'-8"	0.628	76.56	20.04	
		6'	30	6'-5"		9"		7'-8"	0.723	85.78	21.71	
	6'-0"	3'	35	6'-7"		9"		8'-8"	0.817	98.84	23.38	
		4'	24	7'-0"		6"		5'-10"	0.641	85.81	21.71	
		5'	30	7'-3"		7"		6'-10"	0.714	91.60	23.38	
		6'	36	7'-5"	10"	9"	11"	8'-10"	0.810	99.56	25.05	

DOWEL BARS FOR TWO HEADWALLS						
SPAN	SIZE	SPACING	Wt. per lb	LENGTH	X	Bars ^{"n"} Dowel bars in Headwalls
4'	#4	11" $\frac{3}{4}$	12	2'-5"	1'-2 $\frac{1}{2}$ "	
5'	#4	11 $\frac{1}{2}$ "	14	2'-6"	1'-3"	
6'	#4	12"	16	2'-7"	1'-3 $\frac{3}{8}$ "	

NOTES: For details of wines and bar lists see Drawing Nos. W-X002-1, W-X003-1, and W-X004-1.

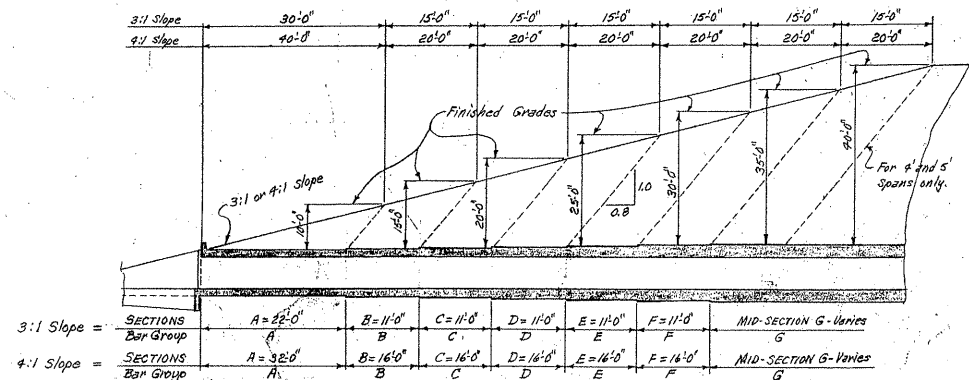

DEPTHS OF COVER	SECTIONS & BAR GROUPS FOR END SECTIONS					MID-SECTION AND BAR GROUP	
	A	B	C	D	E		F
5.0' to 9.5'	✓						A
10.0' to 14.5'	✓						B
15.0' to 19.5'	✓	✓					C
20.0' to 24.5'	✓	✓	✓				D
25.0' to 29.5'	✓	✓	✓	✓			E
30.0' to 34.5'	✓	✓	✓	✓	✓		F
35.0' to 44.0'	✓	✓	✓	✓	✓	✓	G

SKEW ANGLE	SEC. OF SKEW ANGLE	3:1 SLOPES			4:1 SLOPES		
		SECTIONS			SECTIONS		
		A	B,C,D,E,F	A	B,C,D,E,F		
0°	1.0	22.0'	11.0'	32.0'	16.0'		
15°	1.0353	22.776'	11.388'	33.129'	16.564'		
30°	1.1547	25.903'	12.702'	36.950'	18.477'		
45°	1.4142	31.113'	15.556'	45.255'	22.627'		

CONCRETE:- All concrete to be Class S, and shall be poured in the dry.
All exposed corners to have ¾ chamfers.
REINFORCING STEEL:- Reinforcing to be deformed bars of intermediate or hard grade.
BAR LAP:- In computing the quantities of steel from the tables add one lap for each additional 33' length of barrel over 32'. Lap longitudinal bars 30 diameters.
CONSTRUCTION JOINTS:- Construction joints between wingwalls, side walls and slabs shall be only where shown on plans.
SPECIFICATIONS:- Arkansas State Highway Commission Standard Specifications for Highway Construction and applicable Special Provisions.

CLASS S CONCRETE

REINFORCED CONCRETE BOX CULVERTS
4, 5 & 6' SPANS 3:1 OR 4:1 SLOPES
SINGLES OVER 5'-0" COVER

STANDARD DRAWING NO. R-100X-X1