LEGEND

- CONSTRUCTION LIMITS
- EXISTING RIGHT OF WAY
- PROPOSED RIGHT OF WAY
- TEMPORARY CONSTRUCTION EASEMENT
- PROPOSED CURB & GUTTER
- PROPOSED EDGE OF LANE
- PROPOSED SHOULDER
- PROPOSED WALL
- PROPOSED CONCRETE ISLAND
- SPECIAL FLOOD HAZARD AREA
- ASPHALT PAVING
- CONCRETE PAVING
- DISTURBED AREA (NO PAVING)
- REMOVAL OF ROADWAY

ARDOT
ARKANSAS DEPARTMENT OF TRANSPORTATION

DELTA 77

PLAN VIEW - OVERALL PROJECT
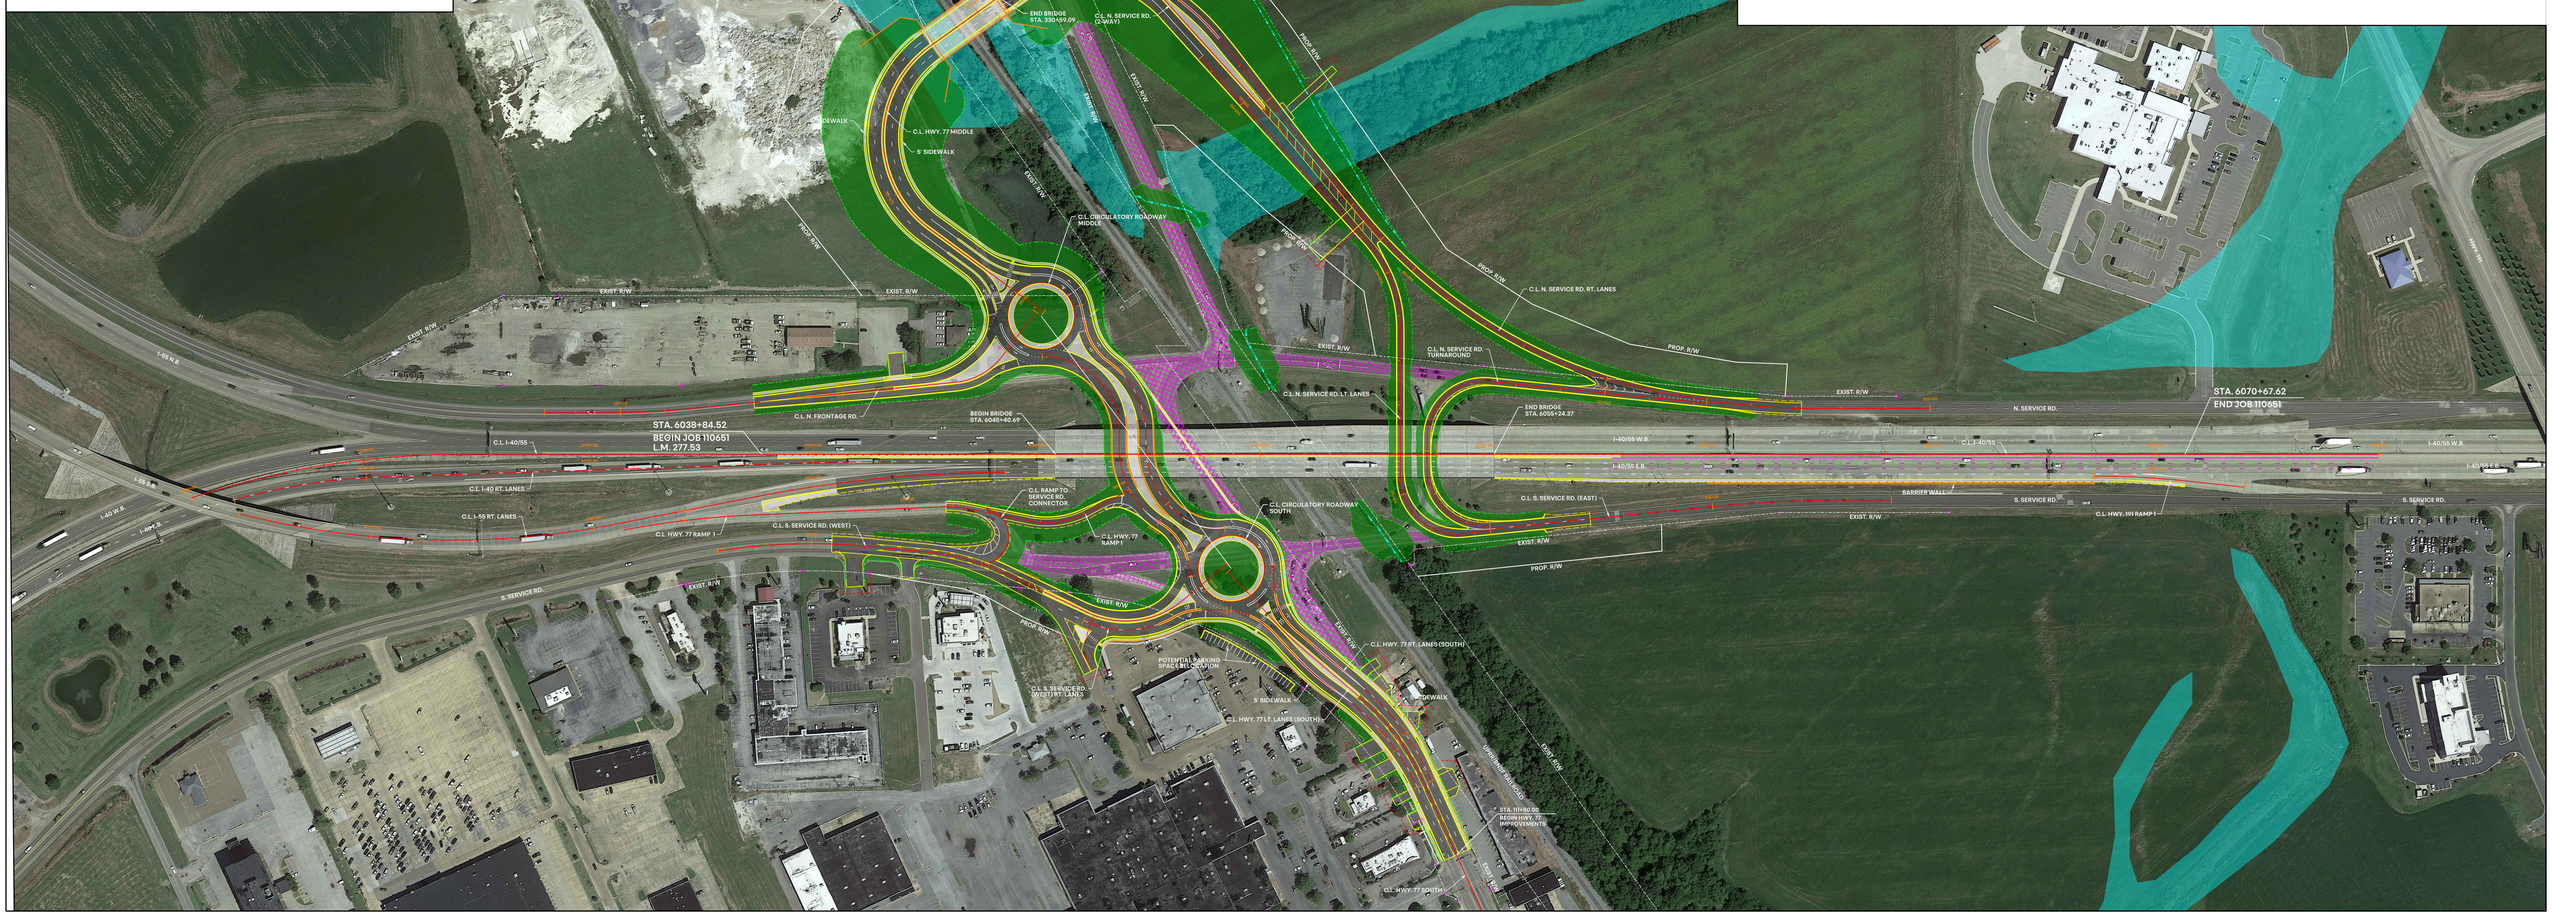
I-40/I-55/HWY. 77 INTCHNG. IMPVTS. (WEST MEMPHIS)
ARDOT JOB 110651
MARCH 23, 2023