FED. ROAD DIST. No.	STATE	FED. AID PROJ. No.	FISCAL YEAR	SHEET No.	TOTAL SHEETS
8	ARK				
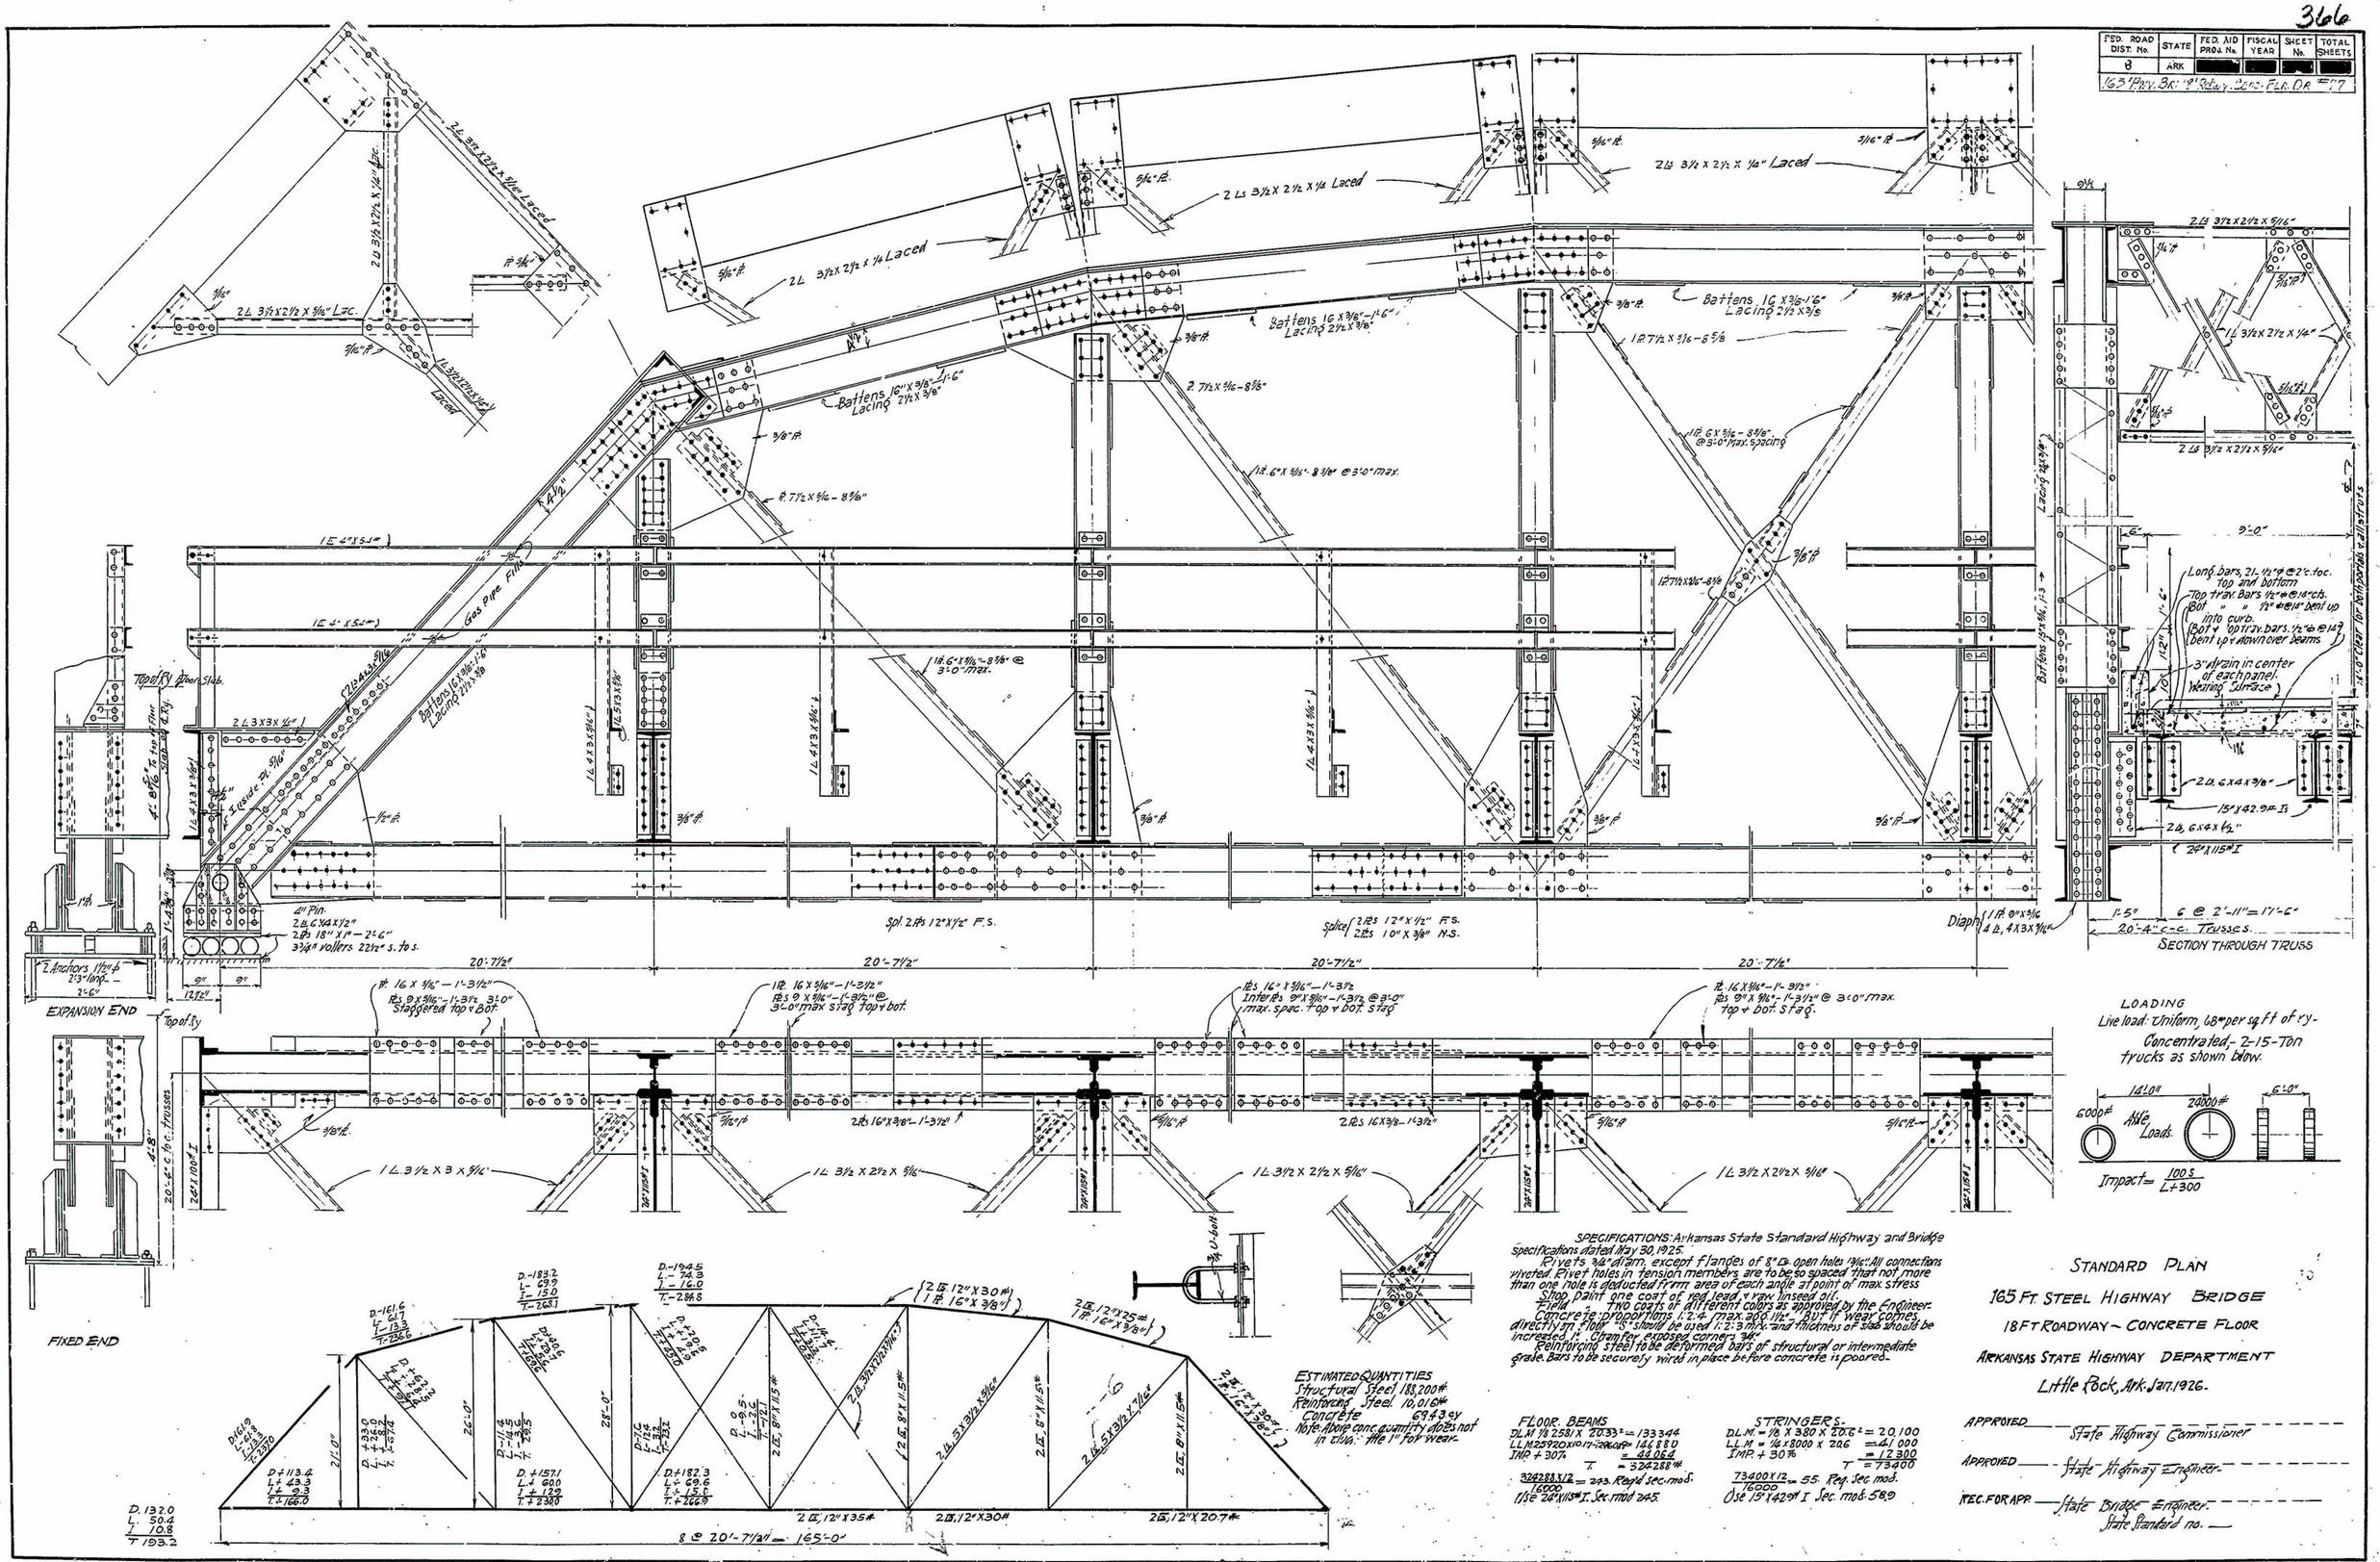
163' Hwy. Br. 18' Rdwy. Conc. Flr. Dr. #17