FISCAL YEAR	Job No	SHEET No.	TOTAL SHEETS
1933	1-1059	5	18

STATE	FED. AID PROJ. NO.	FISCAL YEAR	SHEET NO.	TOTAL SHEETS
	E2586	1933	5	18

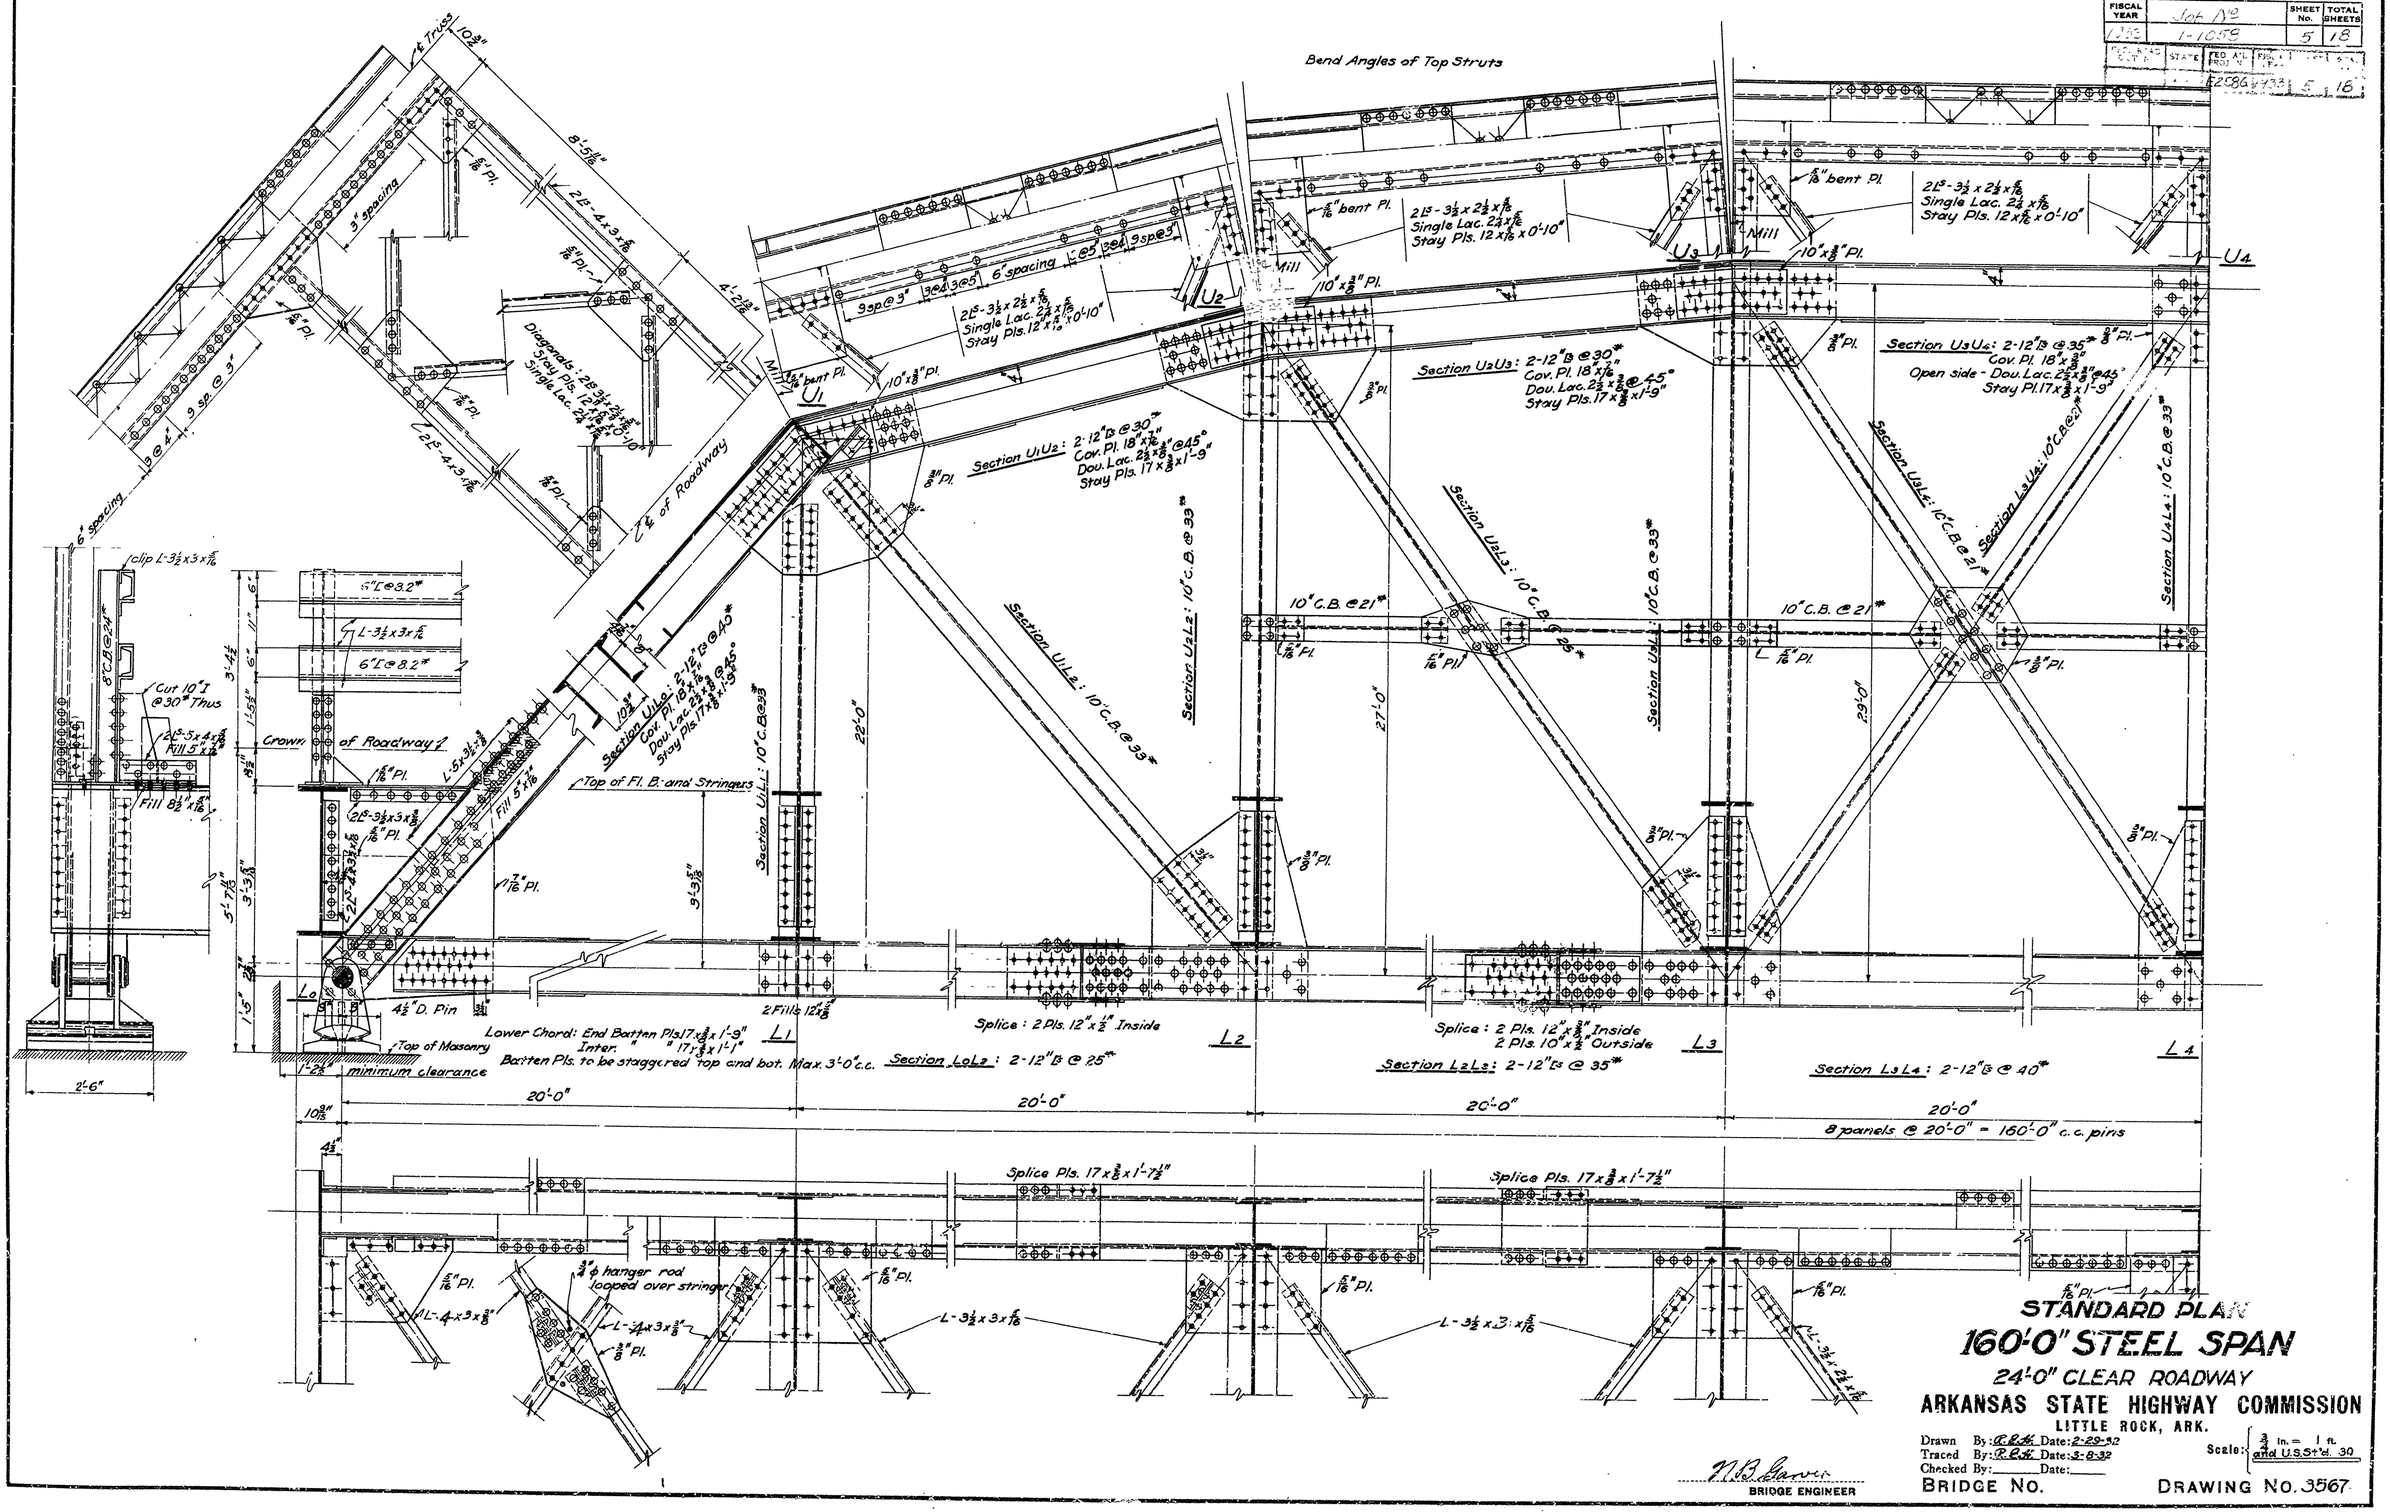

STANDARD PLAN
160'-0" STEEL SPAN
24'-0" CLEAR ROADWAY
ARKANSAS STATE HIGHWAY COMMISSION
LITTLE ROCK, ARK.

Drawn By: R.E.H. Date: 2-29-32
Traced By: R.E.H. Date: 3-8-32
Checked By: _____ Date: _____

Scale: ¾ in. = 1 ft. and U.S. St'd. 30

N. B. Garver
BRIDGE ENGINEER

BRIDGE NO. DRAWING NO. 3567