FED. ROAD DIST. NO.	STATE	FED. AID PROJ. NO.	FISCAL YEAR	SHEET NO.	TOTAL SHEETS

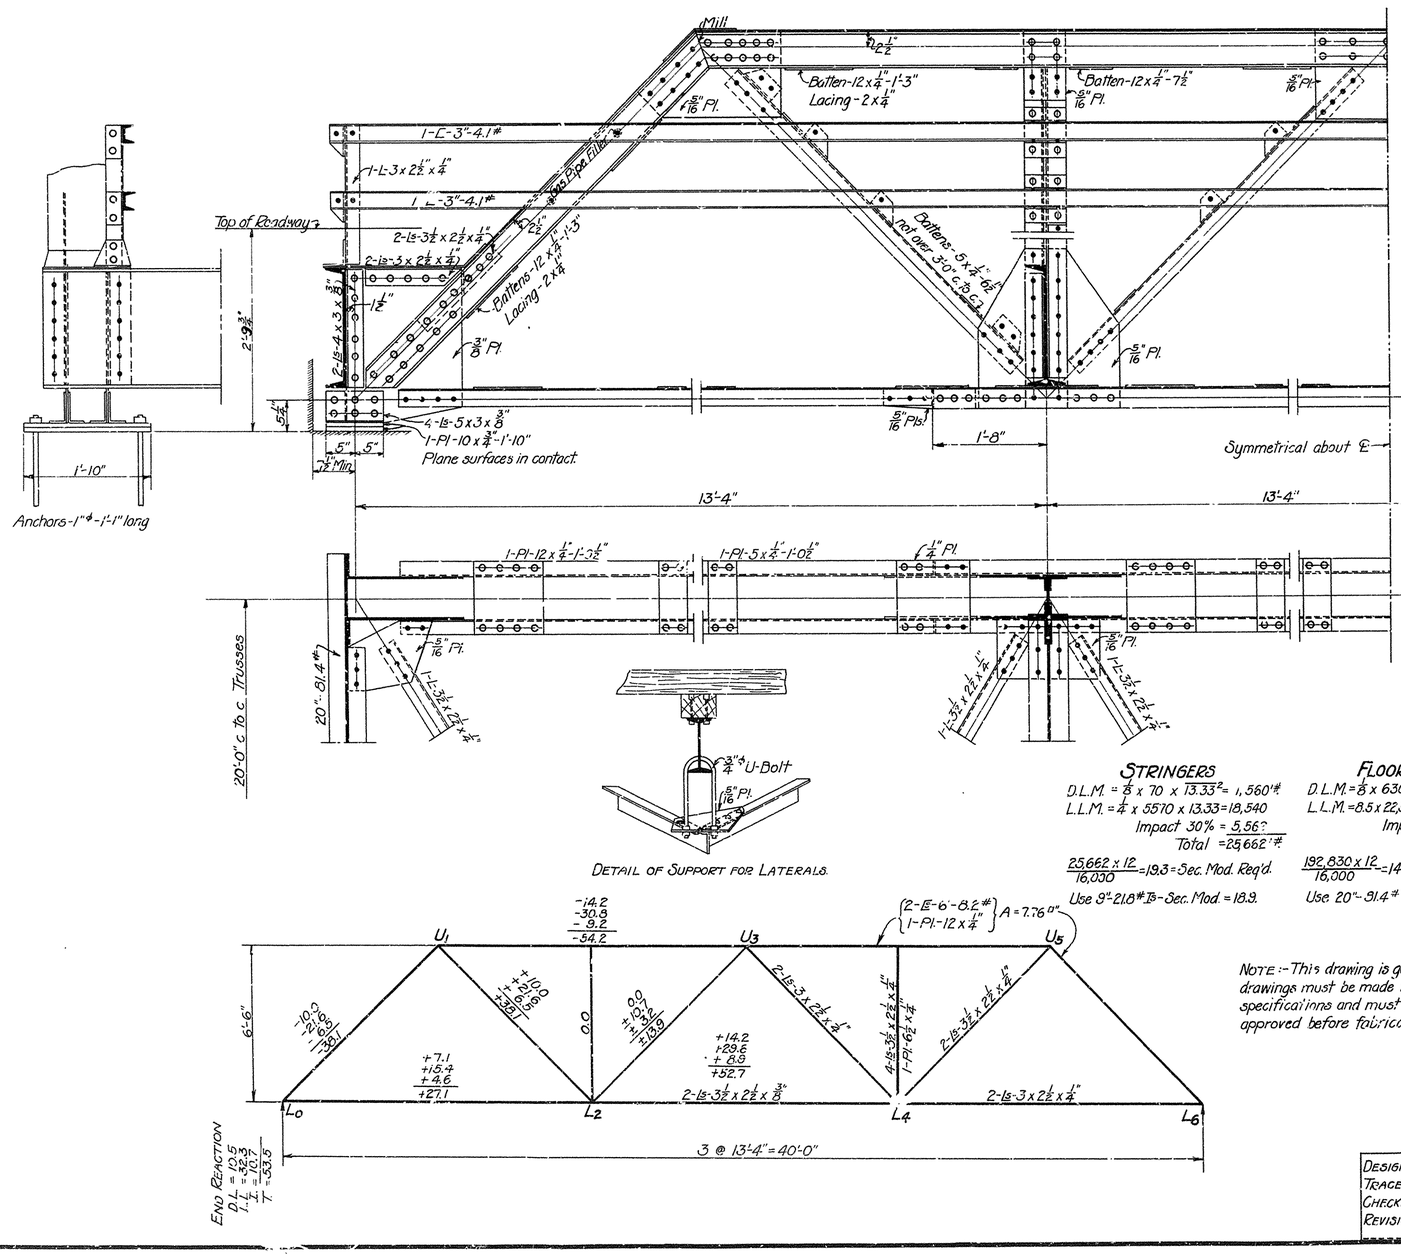

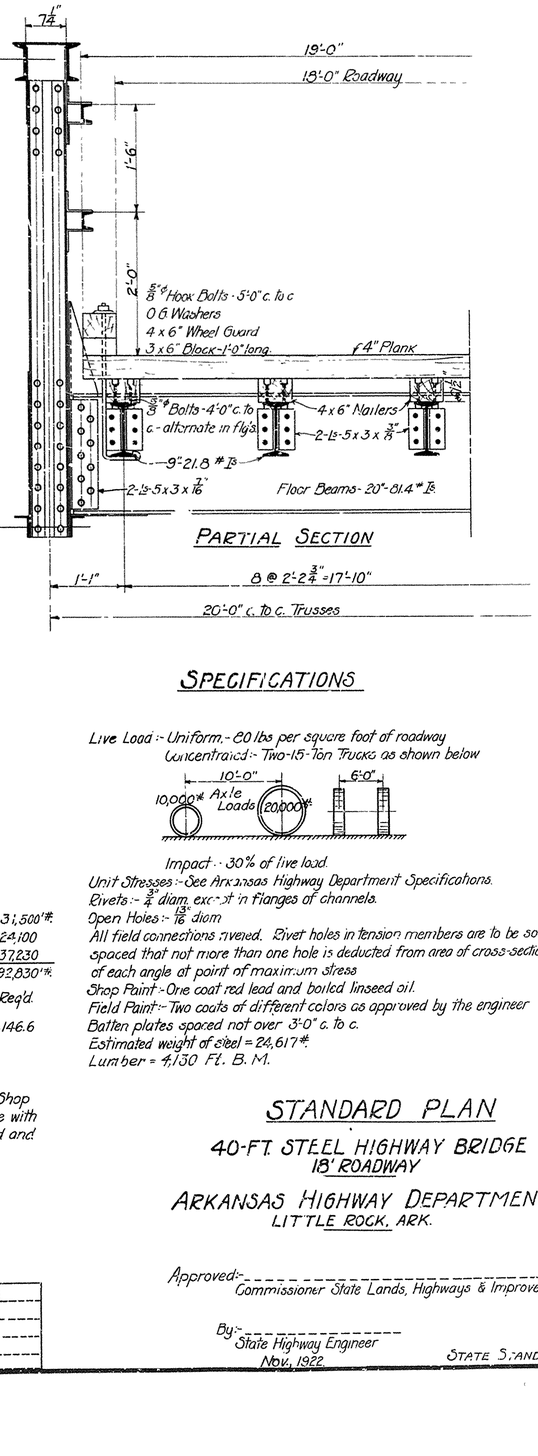

PARTIAL SECTION

STRINGERS

D.L.M. = ⅛ x 70 x 13.33² = 1,560'#
L.L.M. = ¼ x 5570 x 13.33 = 18,540
Impact 30% = 5,562
Total = 25,662'#

25,662 x 12 / 16,000 = 19.3 = Sec. Mod. Req'd.

Use 9"-21.8#'s Is - Sec. Mod. = 18.9.

FLOOR BEAMS

D.L.M. = ⅛ x 630 x 20² = 31,500'#
L.L.M. = 8.5 x 22,500 - 6 x 11,250 = 124,100
Impact 30% = 37,230
Total = 192,830'#

192,830 x 12 / 16,000 = 145.0 = Sec. Mod. Req'd.

Use 20"-91.4# Is - Sec. Mod. = 146.6

NOTE:- This drawing is general only. Shop drawings must be made in compliance with specifications and must be submitted and approved before fabrication begins.

SPECIFICATIONS

Live Load:- Uniform.- 80 lbs per square foot of roadway
Concentraicd:- Two-15-Ton Trucks as shown below

Impact - 30% of live load.
Unit Stresses:- See Arkansas Highway Department Specifications.
Rivets:- ¾" diam. except in flanges of channels.
Open Holes:- 13/16" diam
All field connections riveted. Rivet holes in tension members are to be so spaced that not more than one hole is deducted from area of cross-section of each angle at point of maximum stress
Shop Paint:- One coat red lead and boiled linseed oil.
Field Paint:- Two coats of different colors as approved by the engineer
Batten plates spaced not over 3'-0" c. to c.
Estimated weight of steel = 24,617#.
Lumber = 4,130 Ft. B. M.

STANDARD PLAN

40-FT. STEEL HIGHWAY BRIDGE
18' ROADWAY

ARKANSAS HIGHWAY DEPARTMENT
LITTLE ROCK, ARK.

DESIGNED	N.B.G.
TRACED	E.H.E.
CHECKED	
REVISIONS	

Approved:-
Commissioner State Lands, Highways & Improvements.

By:-
State Highway Engineer
Nov., 1922

STATE STANDARD No. F-404-A.

K-8