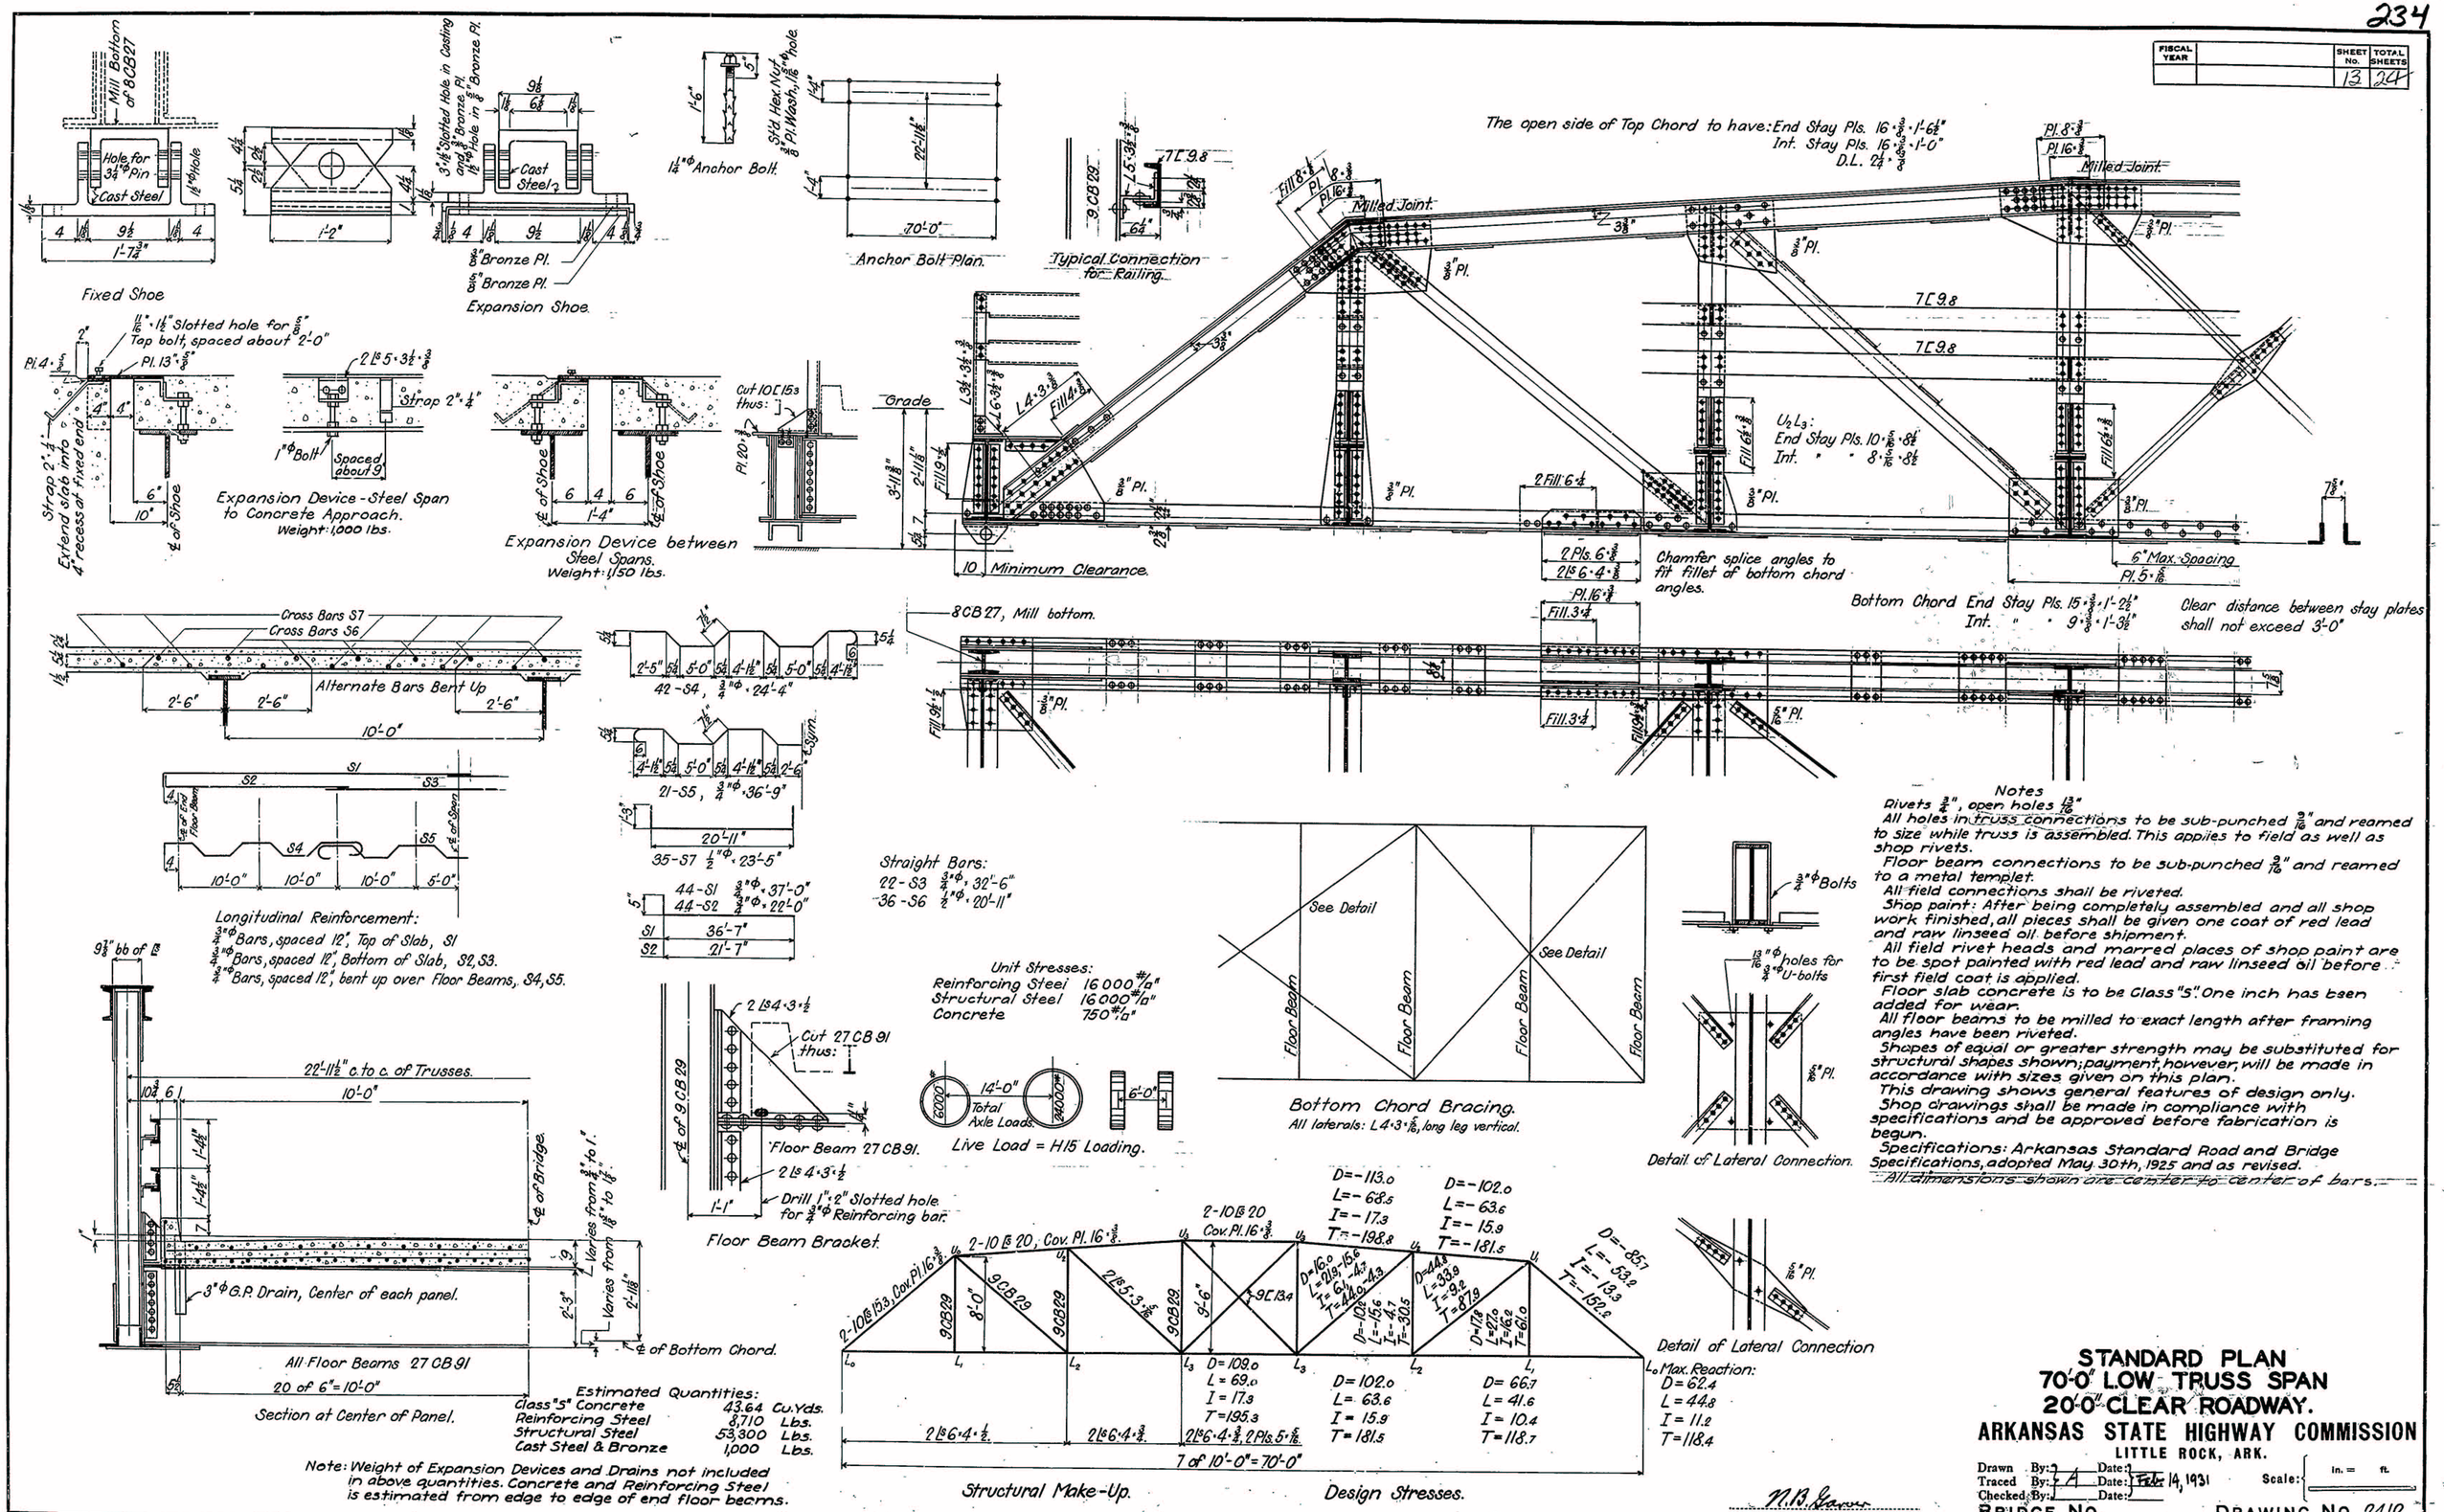FISCAL YEAR		SHEET No.	TOTAL SHEETS
		13	24