FED. ROAD DIST. No.	STATE	FED. AID PROJ. No.	FISCAL YEAR	SHEET No.	TOTAL SHEETS
3	ARK.				1

BLACK RIVER PIVOT PIER REPAIR

JOB NO. 1002

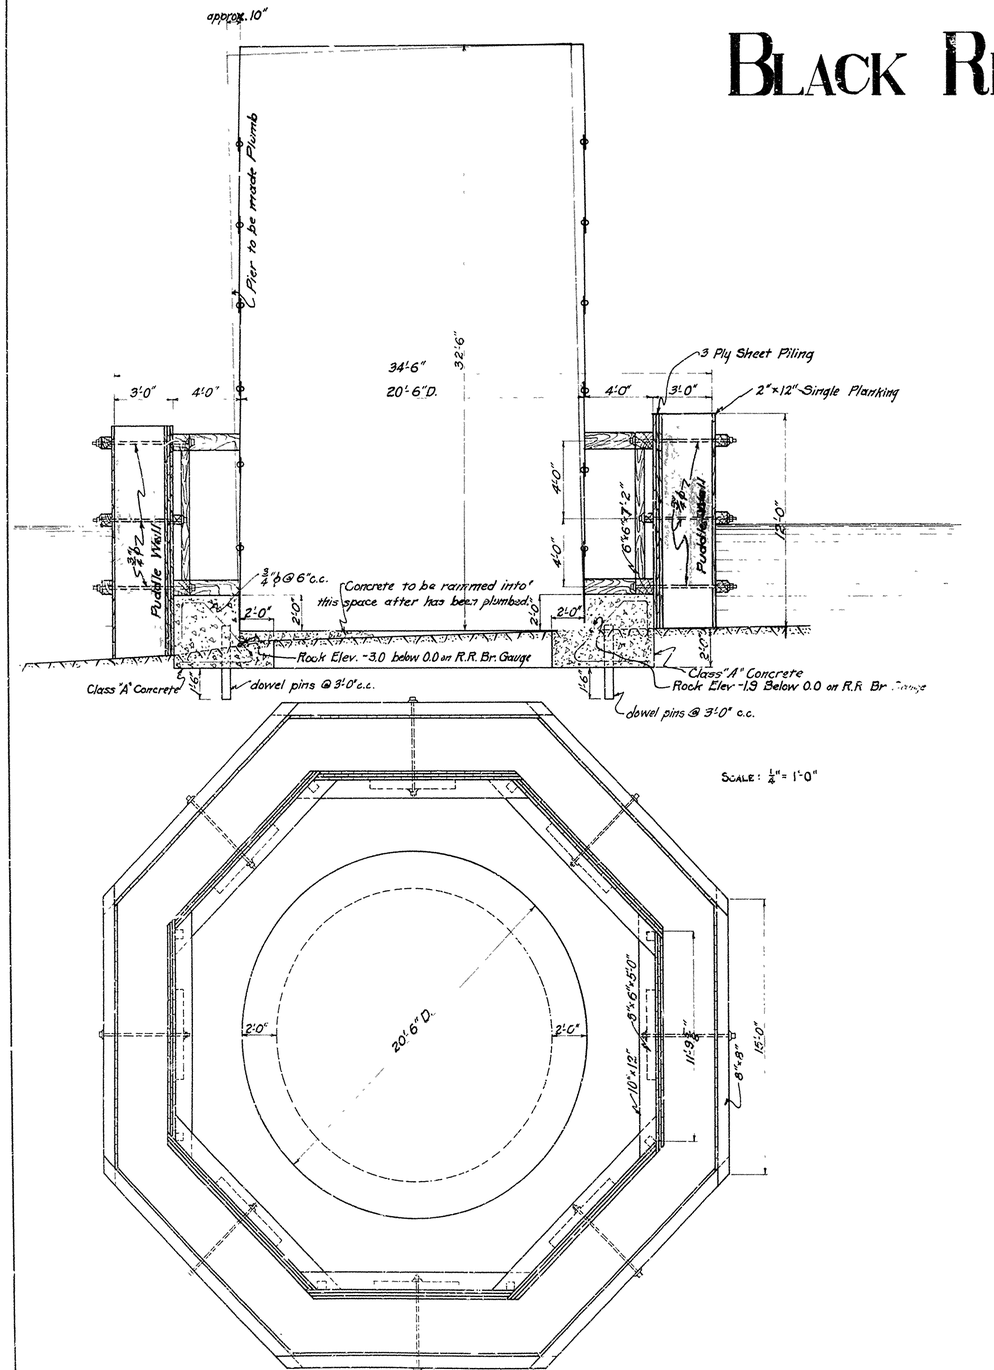

SCALE: ½" = 1'-0"

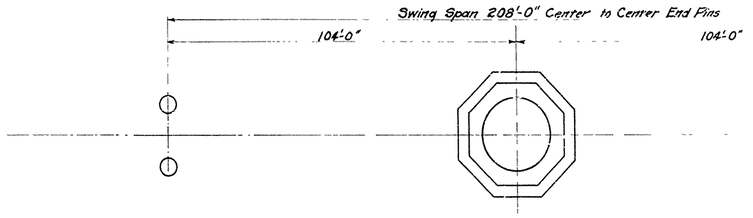

LAYOUT OF SWING SPAN

SCALE: 1" = 20'-0"

QUANTITIES

ROCK EXCAVATION	28.0 cu. yds.
PUDDLE WALL	128.0 " "
CLASS "A" CONCRETE (APPROX. 1:2:4)	55.0 " "
TIMBER & LUMBER IN COFFERDAM	13.6 M. F. B.M.

NOTE:

There is no separate item for Reinforcing Steel. It is to be included in unit price bid for Concrete.

Pivot Pier leans about 10 inches to East. Pier is to be plumbed and concrete footing placed under it and allowed to set before anchors or wedges are released.

M. B. Glover.
BRIDGE ENGINEER

DETAILS OF
PIER REPAIR

BRIDGE OVER BLACK RIVER
10 MILE SO. OF POCAHONTAS, RANDOLPH CO.
ROUTE 67 - SECTION 20
ARKANSAS STATE HIGHWAY DEPARTMENT
LITTLE ROCK, ARK.

Designed By: S.C.W. Date: 10/11/27
Traced By: B.E.H. Date: 10/11/27
Checked By: ___ Date: ___

Scale: 1 inch = 4 feet

Bridge · No. 483

Drawing No. 380