ARKANSAS DEPARTMENT OF TRANSPORTATION

SCOTT E. BENNETT, P.E. - DIRECTOR

PRELIMINARY DESIGN SCHEMATIC

I-49 PROJECT
CRAWFORD AND SEBASTIAN COUNTIES

I-49

FROM HIGHWAY 22 TO INTERSTATE 40

PROJECT LENGTH - 14.3 MILES


I-49 PROJECT

HIGHWAY CLASSIFICATION

URBAN FREEWAY

PRELIMINARY SUBJECT TO CHANGE BASED ON FURTHER DEVELOPMENTS AND FUTURE PUBLIC INPUT AND TECHNICAL REVIEW.

NOT TO SCALE (UNLESS NOTED BELOW)

FULL HORIZ.

FULL VERT.

DATE: MARCH 26, 2018
PREPARED BY HNTB
UNDER THE SUPERVISION OF:
RUSSELL K. OSMER, P.E.

LICENSE NO. 17220

TABLE OF CONTENTS:

	SHEET
PLAN/PROFILE	1-8
PROFILES	9

SHEET 1 OF 9

HNTB Corporation
The HNTB Companies | Practice 1

AHTD










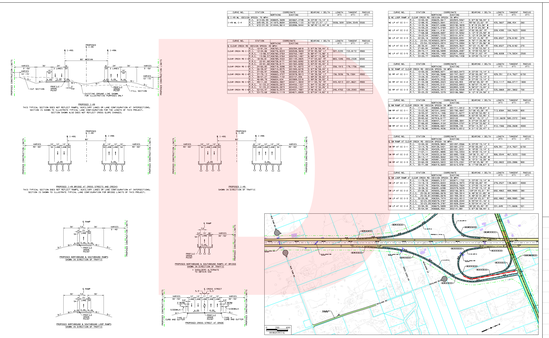

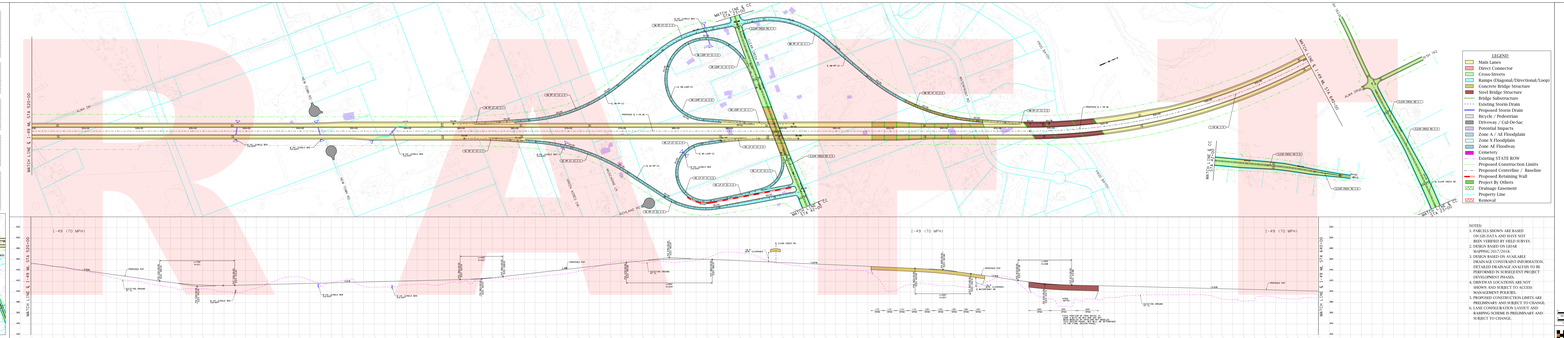

LEGEND

- Main Lanes
- Direct Connector
- Ramps (Diagonal/Directional/Loop)
- Steel Bridge Structure
- Bridge Substructure
- Existing Storm Drain
- Proposed Storm Drain
- Bicycle / Pedestrian
- Driveway / Cul-De-Sac
- Zone A / AE Floodplain
- Zone X Floodplain
- Zone AE Floodway
- Cemetery
- Existing STATE ROW
- Proposed Construction Limits
- Proposed Centerline / Baseline
- Proposed Retaining Wall
- Project By Others
- Drainage Easement
- Property Line
- Removed

NOTES:

1. PARCELS SHOWN ARE BASED ON AR DATA AND HAVE NOT BEEN VERIFIED BY SURVEY.
2. DESIGN BASED ON LIDAR MAPPING 2017/2018.
3. DESIGN BASED ON AVAILABLE DRAINAGE CONSTRAINT INFORMATION. DRAINAGE STUDIES WILL BE TO BE PERFORMED IN SUBSEQUENT PROJECT DEVELOPMENT PHASES.
4. UTILITIES & EASEMENTS ARE NOT SHOWN AND SUBJECT TO ACCESS MANAGEMENT POLICIES.
5. PROPOSED CONSTRUCTION LIMITS ARE PRELIMINARY AND SUBJECT TO CHANGE.
6. LANE CONFIGURATION LAYOUT AND RAMPING SCHEME IS PRELIMINARY AND SUBJECT TO CHANGE.

ARKANSAS DEPARTMENT OF TRANSPORTATION

SCOTT E. BENNETT, P.E. - DIRECTOR

PRELIMINARY DESIGN SCHEMATIC

I-49 PROJECT
CRAWFORD AND SEBASTIAN COUNTIES

I-49

FROM HIGHWAY 22 TO INTERSTATE 40

PROJECT LENGTH - 14.3 MILES


I-49 PROJECT

HIGHWAY CLASSIFICATION

URBAN FREEWAY

PRELIMINARY SUBJECT TO CHANGE BASED ON FURTHER DEVELOPMENTS AND FUTURE PUBLIC INPUT AND TECHNICAL REVIEW.

NOT TO SCALE (UNLESS NOTED BELOW)

FULL HORIZ.

FULL VERT.

DATE: MARCH 26, 2018
PREPARED BY HNTB
UNDER THE SUPERVISION OF:
RUSSELL K. OSMER, P.E.

LICENSE NO. 17220

TABLE OF CONTENTS:

	SHEET
PLAN/PROFILE	1-8
PROFILES	9

SHEET 1 OF 9

HNTB Corporation
The HNTB Companies | Practice 1

AHTD